


FINAL FIELD
MEETING

10/4/23

STATE OF OKLAHOMA
DEPARTMENT OF TRANSPORTATIONPLAN OF PROPOSED
U.S. HIGHWAY
FEDERAL AID PROJECT NO. J2-7108(004)
GRADE, DRAIN, SURFACE, AND BRIDGE PLANS
U.S. HIGHWAY NO. 69
MUSKOGEE COUNTY
STATE JOB NO. 27108(04)
CONTROL SECTION NO. 69-51-56BRIDGE "B"
BEGIN BRIDGE STA. 18+99.83
BRIDGE LENGTH = 200.33'
END BRIDGE STA. 21+00.17
OLD NBI NO. 12806
NEW NBI NO. _____
LOCATION 5156 1470XBRIDGE "A"
BEGIN BRIDGE STA 624+76.54
BRIDGE LENGTH = 42.33'
END BRIDGE STA 625+18.87
NBI NO. 12788
LOCATION 5156 1418X

DESIGN DATA US-69

ADT 2015	=	23,710
ADT 2040	=	33,870
K (DHV/ADT)	=	9%
D	=	54%
T(%DHV)	=	22%
T(%ADT)	=	25%
T3(%ADT)	=	20%
V	=	35 MPH & 55 MPH
FLEX ESALS (20 YR.)	=	82.1 M

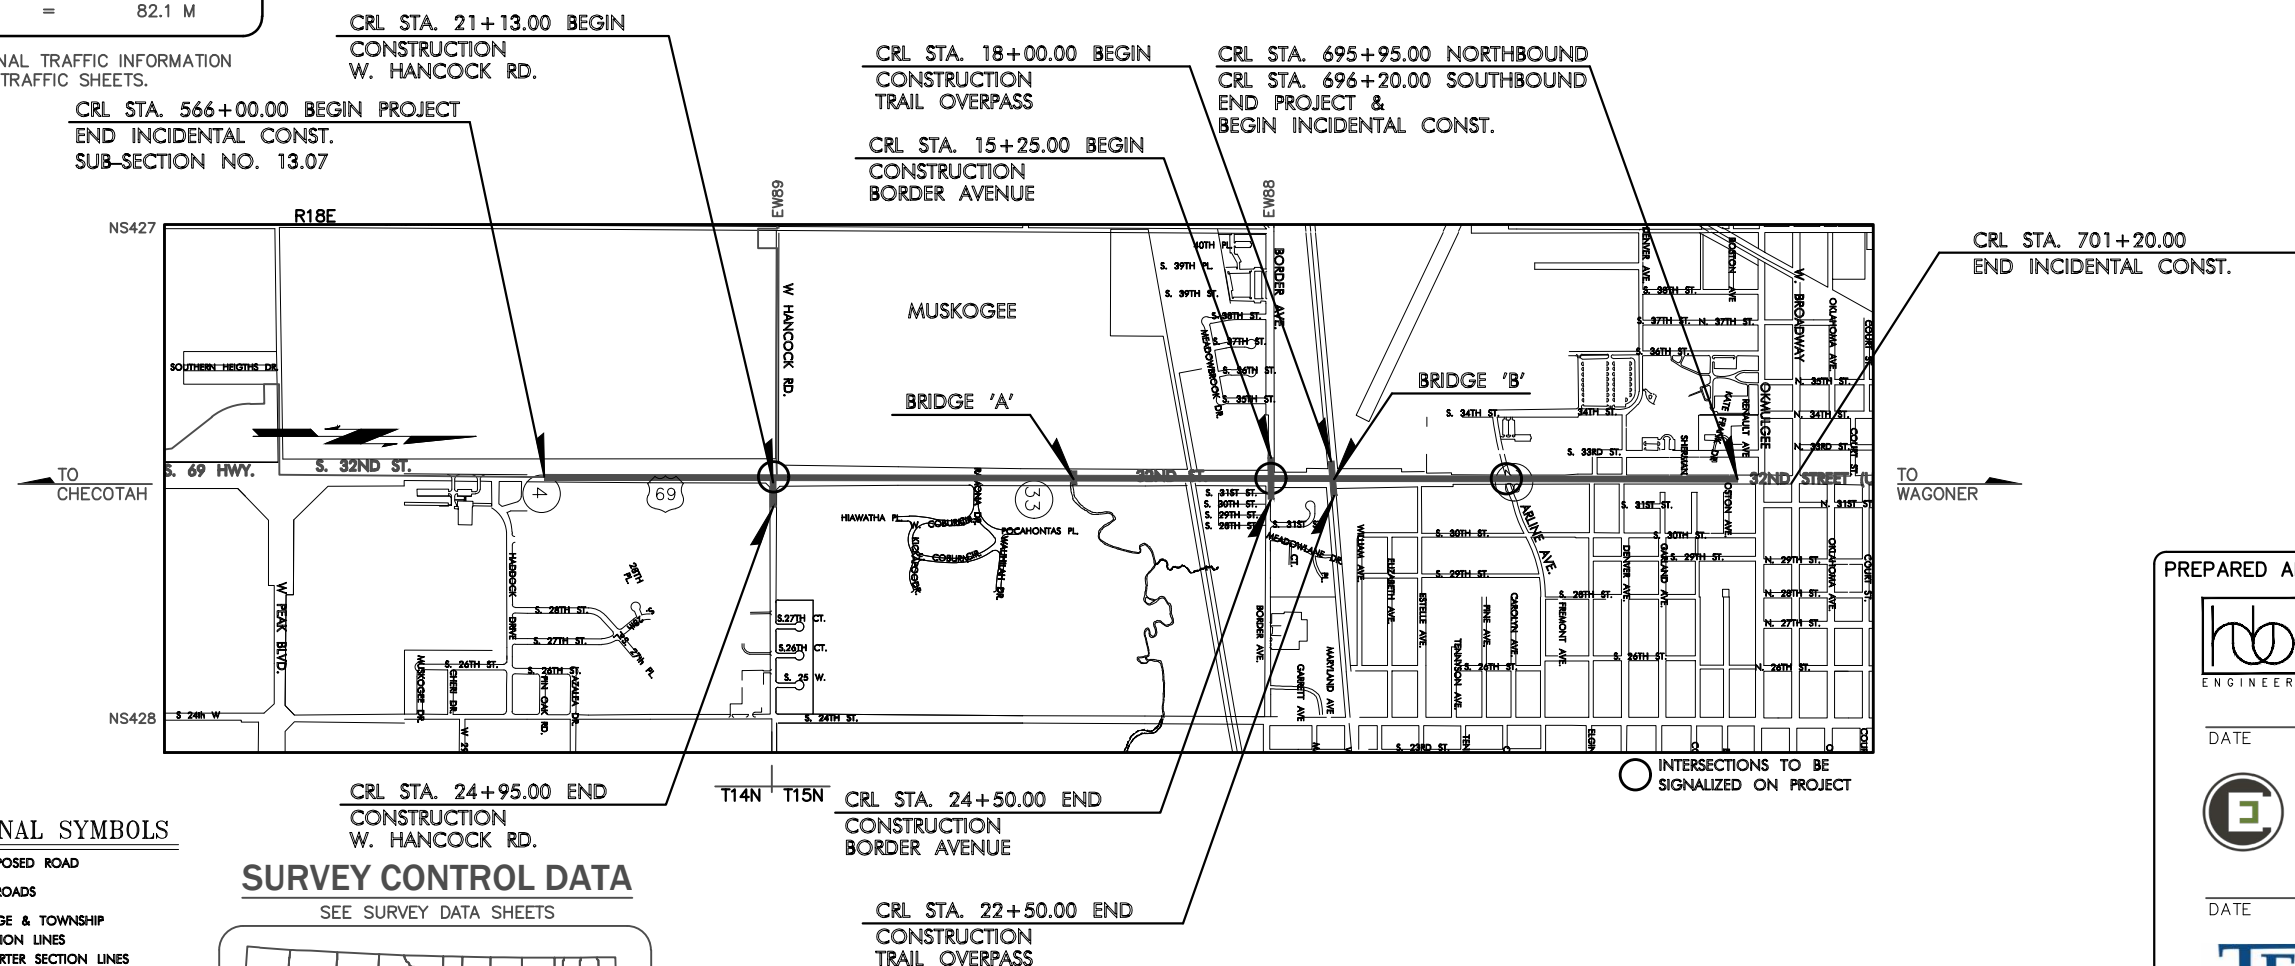
FOR ADDITIONAL TRAFFIC INFORMATION
SEE DESIGN TRAFFIC SHEETS.

CONVENTIONAL SYMBOLS

- PROPOSED ROAD
- RAILROADS
- RANGE & TOWNSHIP
SECTION LINES
- QUARTER SECTION LINES
- FENCES
- GROUND LINE
- EXISTING ROADS
- BASE LINE
- GRADE LINES
- TELEPHONE & TELEGRAPH
- POWER LINES
- BUILDINGS
- OILWELL
- DRAINAGE STRUCTURES - IN PLACE
- DRAINAGE STRUCTURES - NEW
- RIGHT-OF-WAY LINES - EXISTING
- RIGHT-OF-WAY LINES - NEW
- CONTROLLED ACCESS
- RIGHT-OF-WAY FENCE

SURVEY CONTROL DATA

SEE SURVEY DATA SHEETS

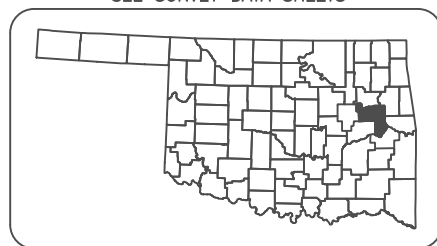

LOCATION MAP

PROJECT LENGTH BASED ON C.R.L. STATIONING

STATE JOB NO. 27108(04)

NORTHBOUND	ROADWAY LENGTH	12995.00 FT.	2.461 MILES
SOUTHBOUND	ROADWAY LENGTH	13020.00 FT.	2.465 MILES
	BRIDGE LENGTH	42.33 FT.	0.008 MILES
	PROJECT LENGTH		2.463 MILES

EQUATIONS : NONE
EXCEPTIONS : NONE
BORDER AVE.


W. HANCOCK RD. INCIDENTAL CONSTRUCTION			
ROADWAY LENGTH	382.00 FT.	0.072 MILES	
BRIDGE LENGTH	0.00 FT.	0.000 MILES	
PROJECT LENGTH		0.072 MILES	

EQUATIONS : NONE
EXCEPTIONS : NONE

INCIDENTAL CONSTRUCTION			
ROADWAY LENGTH	925.00 FT.	0.175 MILES	
BRIDGE LENGTH	0.00 FT.	0.000 MILES	
PROJECT LENGTH		0.175 MILES	

EQUATIONS : NONE
EXCEPTIONS : NONE

SCALES

 PLAN 1" = 20' & 1" = 50'
PROFILE HOR. 1" = 20' & 1" = 50'
VER. 1" = 5'

CENTENNIAL TRAIL INCIDENTAL CONSTRUCTION			
TRAIL LENGTH	249.67 FT.	0.047 MILES	
BRIDGE LENGTH	200.33 FT.	0.038 MILES	
PROJECT LENGTH		0.085 MILES	

EQUATIONS : NONE
EXCEPTIONS : NONETHE ENTIRE PROJECT IS
LOCATED WITHIN THE
CORPORATE LIMITS OF
THE CITY OF MUSKOGEEOKLAHOMA
Transportation

PREPARED AND SUBMITTED BY

HOLLOWAY, UPDIKE & BELLEN, Inc.
818 East Side Boulevard
Post Office Box 1543
Muskogee, Oklahoma 74402
(918) 682-7811
SHEET NOS.: 0001-0005, AE01, AR01, AR02,
R001-R053, R056-R062, S001-S017, X001-X081NO. CA 219
EXPIRES 06/23DATE WESLEY M. STEWART
P.E. NO. 24031CEC
SHEET NOS.: AB01, B001-B013, R054, R055DATE AUGUSTINE F. WUERTZ
P.E. NO. 29197

SHEET NOS.: T001-T073

DATE MICHAEL S. HOFENER
P.E. NO. 23310OKLAHOMA
DEPARTMENT OF TRANSPORTATION

DATE APPROVED

BY

CHIEF ENGINEER

SWO 4933(1)

DEPARTMENT OF TRANSPORTATION
FEDERAL HIGHWAY ADMINISTRATION

DATE APPROVED

BY

DIVISION ADMINISTRATOR

PROJECT NO. J2-7108(004)

SHEET NO. 1


HUB Engineering
1000 N. Lincoln
Oklahoma City, OK 73102
(405) 241-1000
www.hubeng.com

THE FOLLOWING STANDARD DRAWINGS WILL BE REQUIRED TO CONSTRUCT THIS JOB

2019 ROADWAY	2009 TRAFFIC CONTROL	2009 TRAFFIC SIGNING & STRIPING	2009 TRAFFIC SIGNALS	2009 TRAFFIC LIGHTING	2009 BRIDGE
BMPR-0	TCS1-1-01	PM1-1-03	PMAP1-2-01	CCD1-1-00	HP1-2-01E
TESCA-0	TCS2-1-00	PM2-1-01	SPBP1-1-01	PBD1-1-00	RCB-C1-3&4&5(2-20)-01E
IPD-0	TCS3-1-01	PM3-1-02	SA1-1-02	GMF1-2-01	RCB-C1-8(2-14)-01E
RSF-0	TCS4-1-01	PM4-1-02	ID1-1-00	HLBP1-1-01	RCB-C2-6(12-20)-01E
TSD-0	TCS5-1-00	PM6-1-00	SNS1-1-02	HLGN1-1-01	RCB-CW1-D4-30-01E
SSS-2-1	TCS6-1-02	RSD1-1-00	TSSS1-1-00	HLPD1-1-00	RCB-CW1-D4-0-01E
ASCD-6-1	TCS7-1-02	RSD2-1-00	PWD1-2-00	PPD1-2-00	RCB-CW2-D4-0-01E
CSCD-6-2	TCS8-1-00	WSD1-1-00	CFD1-2-01	HLD1-2-01	RCB-E1-H2-30-1-01E
LECS-5-2	TCS9-1-01	WSD2-1-00	CC1-1-00	HLD2-2-01	RCB-E1-H2-30-2-01E
LTU-5-1	TCS10-1-00	MSD1-1-00	TSSP1-1-00	HLMA2-1-01	RCB-E1-H2-30-3-01E
PED-4-1	TCS11-1-01	MSD2-1-00	MAD1-1-01	HLMA3-1-01	RCB-E1-H2-0-1-01E
WCR-4-2	TCS13-1-00	MSD3-1-01	RPMAD1-1-01	SPD1-1-00	
TWD-2-2	TCS14-1-00	MSD4-1-00	MPMAD1-1-01	SCD1-1-00	
PSMD-2-2	TCS15-1-00	MSD5-1-00	MDL1-1-00	TEWD1-2-00	
SMD-4-2	TCS17-1-00	SBS1-1-00	MDL1-1-00		
CET4S-4-2	TCS18-1-01	SBS2-1-00	MDL2-1-00		
PCES-5-1	TCS19-1-01	SBS3-1-00			
CDIP30-2-2	TCS20-1-00	SBS4-1-00			
SSCD-4-1	TCS21-1-02	SBS5-1-00			
SSIF-5-1	TCS22-1-00	GMS1-1-00			
CIG-4-1	TCS24-1-02	SSP1-1-02			
MFC-5-1	TCS25-1-00	SSA1-1-00			
MJB-4-2	SWD2-1-00	FGS2-1-01			
PRM-1-2					
PMD-1-1					
SPI-5-2					
PBB-1-2					
FHTMPP-2-1					
FHTCP-4-1					
SBI-5-2					
PUD-4-1					
MI-4-2					
RDI-4-1					
DC-4-1					
PDT-2-2					
RWF1-3-1					
RWF2-3-1					
RWF3-3-2					

THE FOLLOWING SHEETS WILL BE REQUIRED TO COMPLETE THIS JOB


INDEX OF SHEETS

SHEET NO.	DESCRIPTION
0001	TITLE SHEET
0002	INDEX OF SHEETS
0003-0004	TYPICAL SECTIONS
0005	MISCELLANEOUS DETAILS
AB01	SUMMARY OF PAY QUANTITIES & NOTES (BRIDGE)
AE01	ENVIRONMENTAL NOTES
AR01-AR02	SUMMARY OF PAY QUANTITIES & NOTES (ROADWAY)
AT01-AT04	TRAFFIC CONTROL PAY QUANTITIES & NOTES
AX01-AX06	SUMMARY SHEETS
B001-B006	GENERAL PLAN AND ELEVATION - BRIDGE "A"
B007-B008	GENERAL PLAN AND ELEVATION - BRIDGE "B"
B009	SUBSURFACE PROFILE
B010	SUBSTRUCTURE LAYOUT
B011-B012	ABUTMENT DETAILS
B013	SLOPEWALL DETAILS
R001	MANHOLE DETAILS
R002-R007	DRAINAGE DETAILS
R008	BOX EXTENSION DETAILS
R009	CICI-JUNCTION BOX DETAILS
R010-R010B	DRAINAGE MAP
R010C-R010D	DRAINAGE DESIGN RECORD
R011	STORMWATER MANAGEMENT PLAN
R012-R018	EROSION CONTROL
R019-R024	REMOVAL DETAILS
R025-R031	GEOMETRIC LAYOUT
R032-R033	MASS HAUL
R034-R050	PLAN AND PROFILES
R051	SIDEWALK SITE PLAN
R052-R053	JOINT LAYOUT
R054-R055	RETAINING WALL PLAN AND ELEVATION
R056-R062	MEDIAN LAYOUT
S001-S017	SURVEY DATA SHEETS
T001-T009	SIGNAL PLAN & DETAILS
T010-T011	SIGN SUMMARY
T012	SPECIAL SIGN DETAILS
T013-T023	SIGNING & STRIPING PLAN
T024	LIGHTING SCHEDULES
T025-T026	LIGHTING PLAN
T027	TYPICAL ADVANCE WARNING SIGNS (PHASE 1)
T028-T038	TRAFFIC CONTROL PLAN (PHASE 1)
T039	TYPICAL ADVANCE WARNING SIGNS (PHASE 2)
T040-T045	TRAFFIC CONTROL PLAN (PHASE 2)
T046	TYPICAL ADVANCE WARNING SIGNS (PHASE 3)
T047-T052	TRAFFIC CONTROL PLAN (PHASE 3)
T053-T054	TYPICAL ADVANCE WARNING SIGNS (PHASE 4)
T055-T057	TRAFFIC CONTROL PLAN (PHASE 4)
T058	TYPICAL ADVANCE WARNING SIGNS (PHASE 5)
T059-T061	TRAFFIC CONTROL PLAN (PHASE 5)
T062	TYPICAL ADVANCE WARNING SIGNS (PHASE 6)
T063-T065	TRAFFIC CONTROL PLAN (PHASE 6)
T066	TYPICAL ADVANCE WARNING SIGNS (PHASE 7)
T067-T069	TRAFFIC CONTROL PLAN (PHASE 7)
T070	TYPICAL ADVANCE WARNING SIGNS (PHASE 8)
T071-T073	TRAFFIC CONTROL PLAN (PHASE 8)
X001-X081	CROSS SECTIONS

U.S. HIGHWAY 69

INDEX OF SHEETS


MUSKOGEE COUNTY PROJECT NO. 27108(04) SHEET NO. 0002

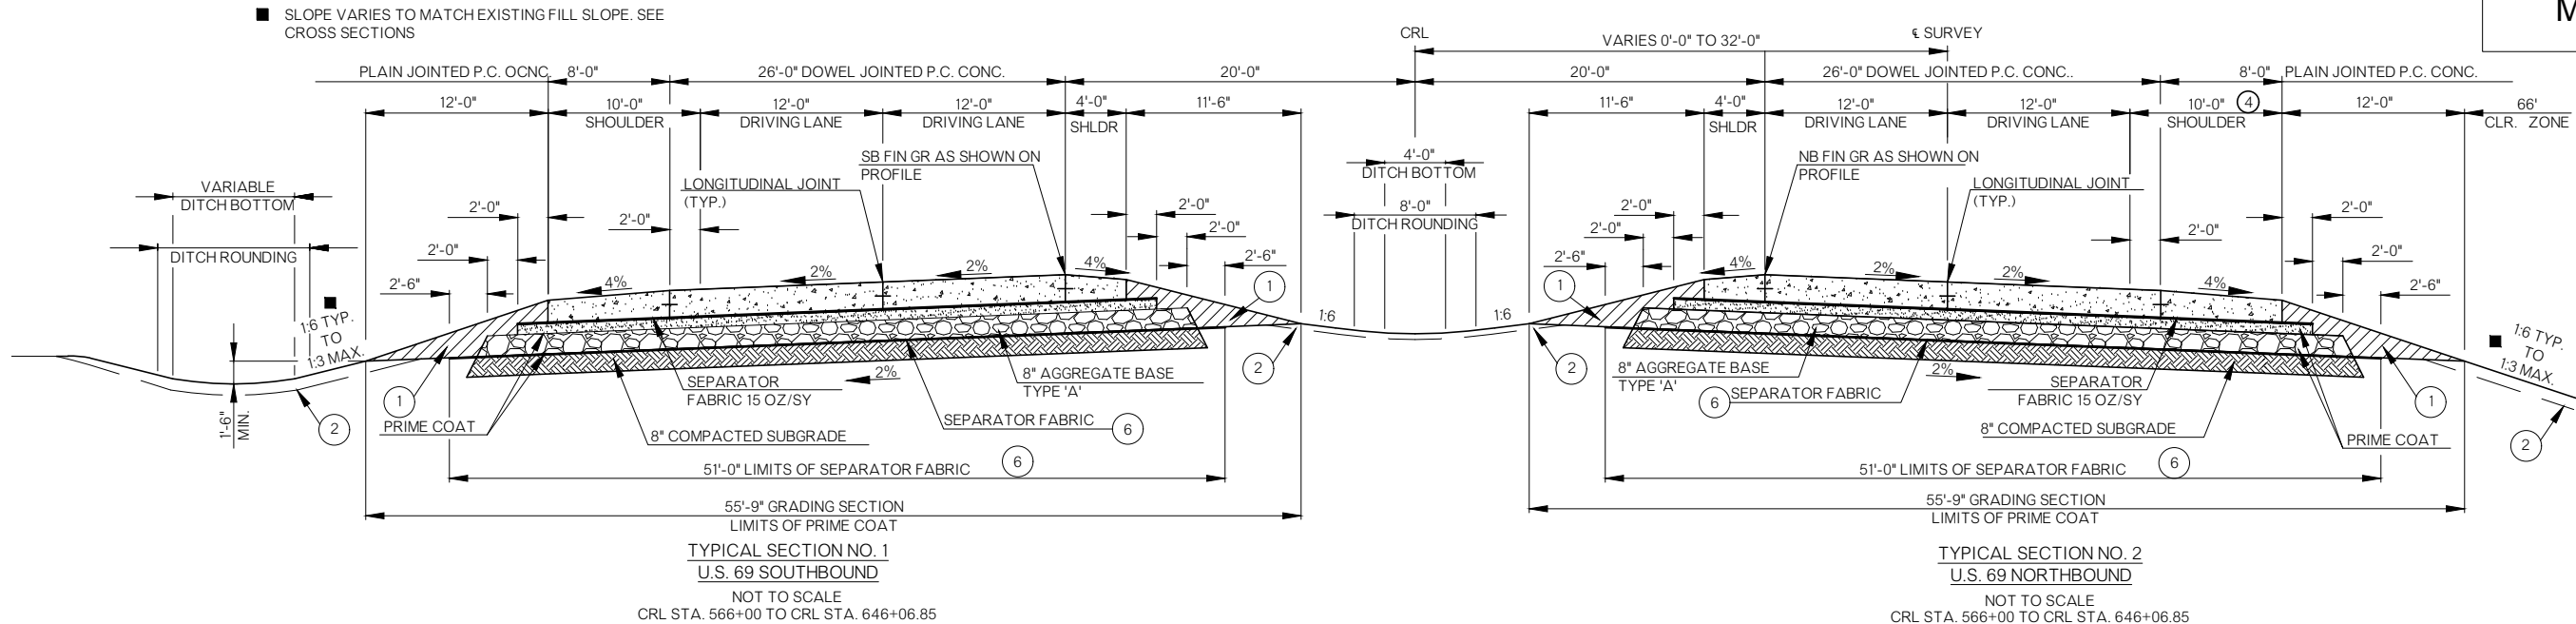

PAVEMENT REQUIREMENTS


MAINLINE			
16.5" PAVT. STRUCTURE	4' INSIDE SHOULDER	12' DRIVING LANES	10' OUTSIDE SHOULDER
SURFACE COURSE	12.5" TO 9.5" PLAIN JOINTED P.C. CONC.	12.5" DOWEL JOINTED P.C. CONC.	12.5" TO 10.5" PLAIN JOINTED P.C. CONC.
BASE COURSE	4" CEMENT TREATED BASE	4" CEMENT TREATED BASE	4" CEMENT TREATED BASE

- ① TO BE BACKFILLED WITH T.B.S.C. AND COMPACTED AS PART OF THE FINISHING OPERATIONS.
- ② THE CONTRACTOR SHALL STRIP ALL OF THE AVAILABLE TOPSOIL WITHIN THE LIMITS OF CONSTRUCTION, APPROXIMATELY 5" DEEP, STOCKPILE THE MATERIAL AND REPLACE THE TOPSOIL ON THE FINISHED SLOPES OF THE GRADING SECTION. ALL ADDITIONAL COSTS NOT COVERED IN OTHER ITEMS SHALL BE INCLUDED IN THE LUMP SUM TOPSOIL ITEM AS FOLLOWS:
- THE GRADING LINE AS SHOWN ON THE TYPICAL AND CROSS SECTIONS IS TO THE TOP OF THE TOPSOIL. EARTHWORK QUANTITIES WERE NOT ADJUSTED FOR SALVAGE AND THE TOPSOIL QUANTITY IS INCLUDED IN THE MASSLINE BALANCE.
- ③ THE FOLLOWING LOCATIONS SHALL RECEIVE A COLONIAL RED BRICK RUNNING BOND PATTERN SURFACE FINISH:
1. SIDEWALKS AND ROADSIDE DIVIDING STRIPS, 2' WIDE PATTERN ADJACENT TO CURB
 2. DIVIDING STRIPS AND MEDIANS IN ROADWAY. DECORATIVE PATTERN THE ENTIRE SURFACE.
- SEE MISCELLANEOUS DETAILS SHEET NO. 0004 FOR DECORATIVE PATTERN.
- ④ VARIES AT HANCOCK STREET FOR RIGHT TURN LANE.
- ⑤ 1/2" EXPANSION JOINT FILLER SHALL BE PLACED BETWEEN BACK OF CURB AND SIDEWALKS/DIVIDING STRIPS AND SEALED WITH SILICONE JOINT SEALER. COST OF SILICONE JOINT SEALANT AND EXPANSION JOINT FILLER TO BE INCLUDED IN COST OF SIDEWALK.
- ⑥ SEPARATOR FABRIC ON SUBGRADE TO BE RS580i OR APPROVED EQUAL.
- ⑦ BASED ON THE FINDINGS OF THE PAVEMENT AND SUBGRADE GEOTECHNICAL REPORT PROVIDED BY TERRACON, THERE ARE SOFT SOLIDS WITHIN THE PROJECT AREA (SOILS WITH SPT N-VALUES OF 5 BLOWS OR LESS). THESE SOILS MAY REQUIRE EITHER PROOF ROLLING, UNDERCUT, OR GEOGRID REINFORCEMENT IN ORDER TO MITIGATE THESE ISSUES PRIOR TO PAVEMENT CONSTRUCTION. SPECIAL CARE SHOULD BE CONSIDERED IN THESE AREAS. FOR MORE SPECIFIC INFORMATION ON THE LOCATIONS OF THE SOFT SOILS DISCOVERED DURING THE INVESTIGATION, PLEASE REFER TO THE PAVEMENT AND SUBGRADE REPORT PROVIDED BY TERRACON.

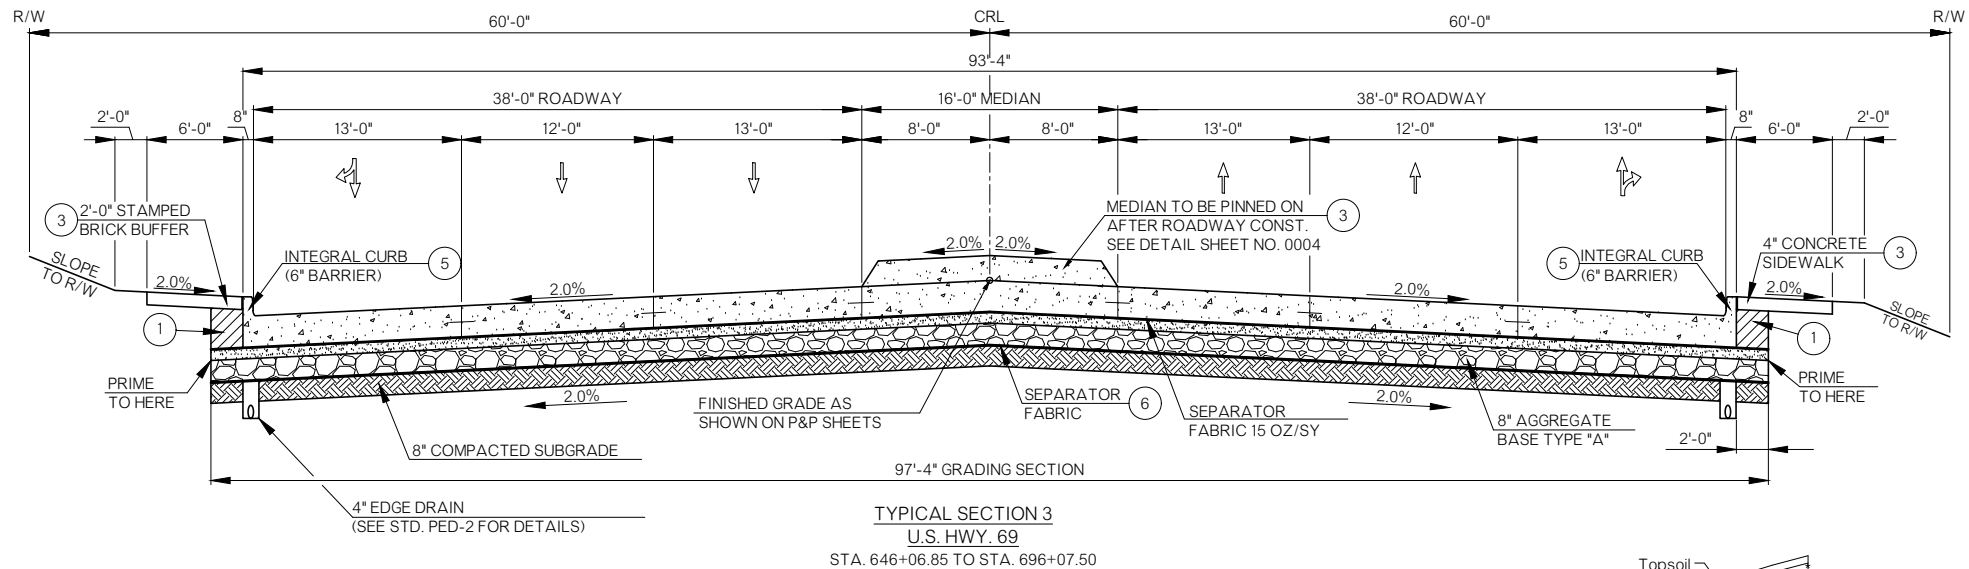


PAVEMENT REQUIREMENTS

MAINLINE			
16.5" PAVT. STRUCTURE	13' INSIDE DRIVING LANE	12' DRIVING LANES	13' OUTSIDE DRIVING LANE
SURFACE COURSE	12.5" DOWEL JOINTED P.C. CONC.	12.5" DOWEL JOINTED P.C. CONC.	12.5" DOWEL JOINTED P.C. CONC.
BASE COURSE	4" CEMENT TREATED BASE	4" CEMENT TREATED BASE	4" CEMENT TREATED BASE

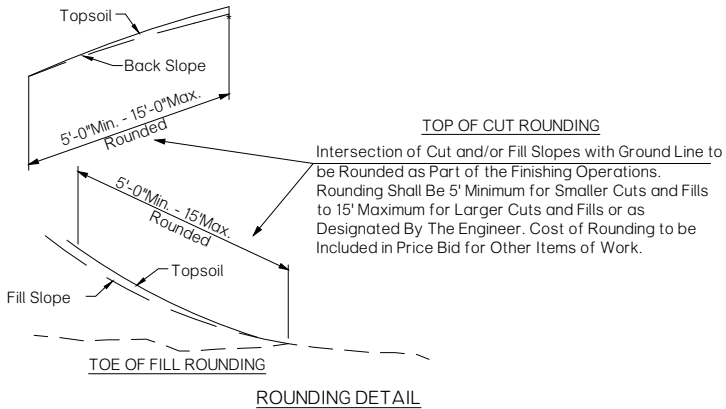


U.S. HIGHWAY 69


TYPICAL SECTION

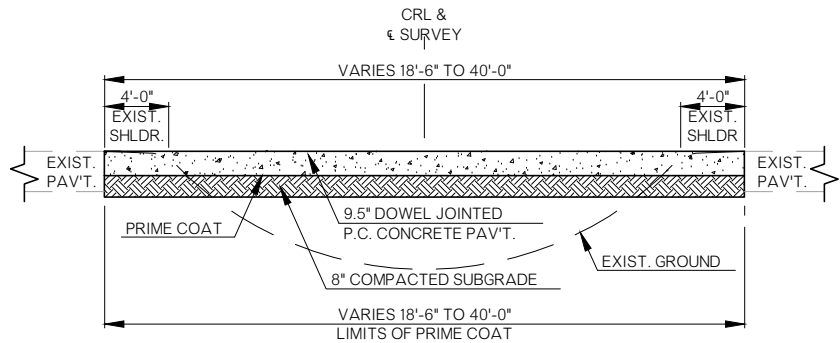

TYPICAL SECTION NO. 4
MEDIAN CROSSOVER 'A'
NOT TO SCALE
CRL STA. 562+00 TO CRL STA. 566+50

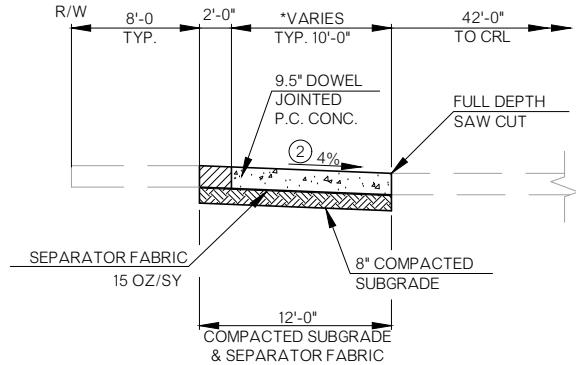


TYPICAL SECTION NO. 5
DETOUR
NOT TO SCALE
*CRL STA. 656+00 TO CRL STA. 691+57.18 WIDTH=10'-0"
*CRL STA. 691+57.18 TO CRL STA. 696+.31 WIDTH VARIES 1'-8\"/>

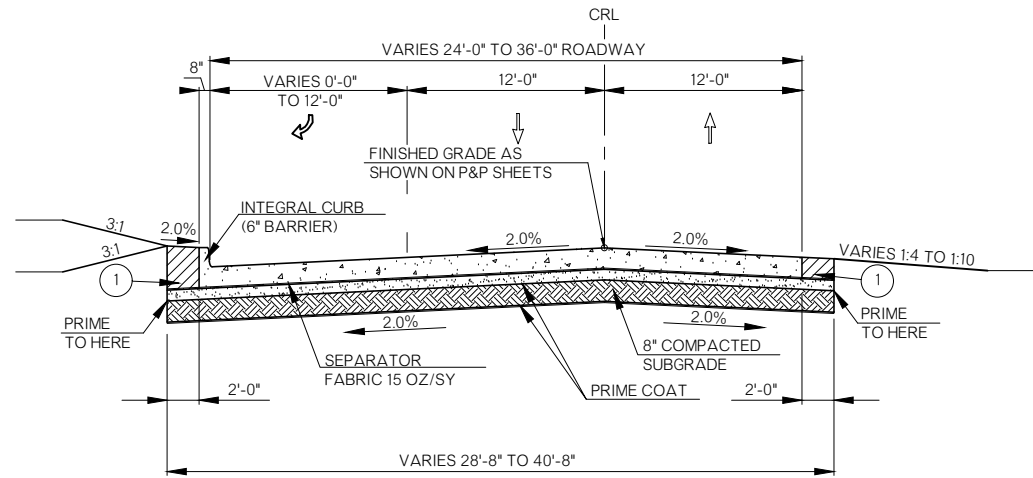


TYPICAL SECTION 6
HANCOCK RD. & BORDER AVE. & STREET RETURNS
STA. 21+13 TO STA. 24+95 (HANCOCK RD.)
STA. 15+25 TO STA. 24+50 (BORDER AVE.)
EXCEPT U.S. 69

PAVEMENT REQUIREMENTS		
HANCOCK & BORDER		
12" PAVT. STRUCTURE	0' TO 12' TURN LANE	12' DRIVING LANES
SURFACE COURSE	8" PLAIN JOINTED P.C. CONC.	8" PLAIN JOINTED P.C. CONC.
BASE COURSE	4" CEMENT TREATED BASE	4" CEMENT TREATED BASE

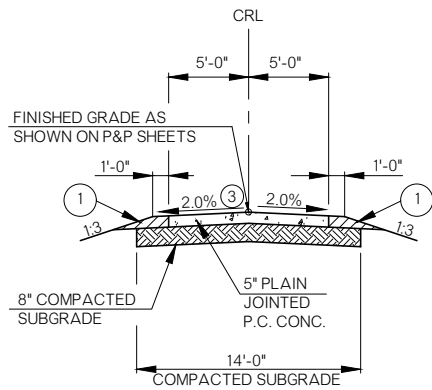

CENTENNIAL TRAIL TYPICAL SECTION
NOT TO SCALE
STA. 18+00 TO STA. 22+50
EXCEPT BRIDGE "B"

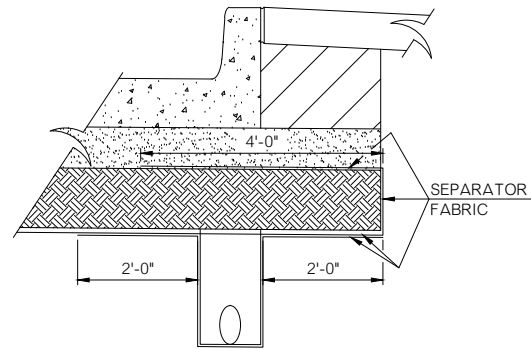

DETAIL OF SEPARATOR FABRIC
AND EDGE DRAIN

- ① TO BE BACKFILLED AND COMPACTED AS PART OF THE FINISHING OPERATIONS. COST TO BE INCLUDED IN PRICE BID FOR UNCLASSIFIED BORROW.
- ② SLOPE VARIES AS REQUIRED TO MATCH EXISTING GROUND LINE.
- ③ TRANSITION TO MATCH BRIDGE "B" CROSS SLOPE.

U.S. HIGHWAY 69

TYPICAL SECTION

GENERAL NOTES

SPECIFICATIONS -
COMPLY WITH THE REQUIREMENTS OF THE 2019 OKLAHOMA STANDARD SPECIFICATIONS FOR HIGHWAY CONSTRUCTION, EXCEPT AS MODIFIED BY THE PLANS AND SPECIAL PROVISIONS.

VERIFICATION OF EXISTING CONDITIONS -
THE CONTRACTOR IS RESPONSIBLE FOR FULLY UNDERSTANDING THE NATURE OF THE WORK AND CONDITIONS UNDER WHICH THE WORK WILL BE PERFORMED.
ALL DIMENSIONS OF THE EXISTING BRIDGE COMPONENTS SHOWN ON THE PLANS ARE APPROXIMATE. THE CONTRACTOR SHALL VERIFY ALL DIMENSIONS NECESSARY TO CONNECT THE NEW MATERIAL AND SHALL BE SOLELY RESPONSIBLE FOR THE ACCURACY THEREOF.
USE METHODS CONSISTENT WITH GOOD CONSTRUCTION PRACTICE AND TAKE ALL NECESSARY PRECAUTIONS TO PREVENT DAMAGE TO THE EXISTING BRIDGE AND ATTACHMENTS. ANY DAMAGE TO THE EXISTING BRIDGE STRUCTURE OR ROADWAY DUE TO THE CONTRACTOR'S NEGLIGENCE SHALL BE REPAIRED, AT THE CONTRACTOR'S EXPENSE, TO THE SATISFACTION OF THE ENGINEER.

EXISTING PLANS -
CONSTRUCTION PLANS FOR THE EXISTING STRUCTURE(S) MAY BE OBTAINED FROM THE OFFICE SERVICES DIVISION OF THE OKLAHOMA DEPARTMENT OF TRANSPORTATION.
PHYSICAL ADDRESS:
OKLAHOMA DEPARTMENT OF TRANSPORTATION
200 N.E. 21ST STREET
OKLAHOMA CITY, OKLAHOMA, 73105
405-521-2586
CONSTRUCTION PLANS ARE AVAILABLE FOR DIGITAL DELIVERY THROUGH THE URL LISTED BELOW:
https://oklahoma.gov/odot/about/contact-us/divisions/office-services-division/plans-library.html
FOR QUESTIONS AND CONCERNS REGARDING AS-BUILT PLANS, PLEASE EMAIL: ODOT-PlansLibrary@odot.org
THE EXISTING STRUCTURE WAS ORIGINALLY CONSTRUCTED AS PART OF FEDERAL AID PROJECT NOS. U-593(13) & FAGH-593(14).

PILE DRIVING -
USE A PILE DRIVING HAMMER OF THE SIZE AND TYPE CAPABLE OF CONSISTENTLY DELIVERING THE EFFECTIVE DYNAMIC ENERGY TO DRIVE THE PILES TO THE REQUIRED TIP ELEVATION AND TO ACHIEVE AN AXIAL LOAD RESISTANCE EQUAL TO OR GREATER THAN THE FACTORED PILE REACTION WITHOUT EXCEEDING THE LIMITATIONS SET ON THE ALLOWABLE DRIVING STRESSES IN ACCORDANCE WITH SUBSECTION 514.03.A.(2) OF THE SPECIFICATIONS.

PILE CAPACITY -
THE REQUIRED PILE SIZE AND THE FACTORED PILE REACTION ARE SHOWN IN THE PLANS WITH THE FOUNDATION DATA. THE FOLLOWING FORMULA (GATES EQUATION) WILL BE USED TO DETERMINE THE AXIAL LOAD RESISTANCE OF THE DRIVEN FOUNDATION PILES:
AXIAL LOAD RESISTANCE = PHI * [SQRT (E) * 0.875 * LG (10 * N) - 50] (TONS)
WHERE: PHI = RESISTANCE FACTOR OF 0.4
E = ENERGY PRODUCED BY THE HAMMER PER BLOW IN FOOT-POUNDS. FOR GRAVITY AND SINGLE ACTING DIESEL HAMMERS, THE VALUE IS BASED ON THE ACTUAL RAM STROKE OBSERVED IN THE FIELD AND MEASURED IN FEET MULTIPLIED BY THE RAM WEIGHT IN POUNDS.
N = AVERAGE NUMBER OF HAMMER BLOWS PER INCH OF PILE PENETRATION FOR THE LAST 10 TO 20 BLOWS DELIVERED TO THE PILE HEAD.
SORT = SQUARE ROOT
LG = LOGARITHM TO THE BASE 10
THE ABOVE FORMULA IS ONLY APPLICABLE WHEN CERTAIN CONDITIONS APPLY: THE PILE DRIVING HAMMER HAS A FREE FALL (GRAVITY & SINGLE ACTING HAMMERS ONLY); THE HEAD OF THE PILE IS NOT BROOMED, CRUSHED OR OTHERWISE DAMAGED; THE PENETRATION IS QUICK AND UNIFORM; THERE IS NO APPRECIABLE REBOUND OF THE HAMMER; AND A FOLLOWER IS NOT USED.
THE NUMBER OF BLOWS PER INCH OF PILE PENETRATION MAY BE MEASURED EITHER DURING INITIAL DRIVING OR BY RE-DRIVING WITH A WARM HAMMER OPERATED AT FULL ENERGY AFTER A PILE SET PERIOD, AS DETERMINED BY THE ENGINEER.
IF WATER JETS ARE USED IN CONNECTION WITH THE DRIVING, DETERMINE THE AXIAL LOAD RESISTANCE BY THE FORMULA SHOWN ONLY AFTER THE JETS HAVE BEEN WITHDRAWN.

CONCRETE -
PROVIDE ALL PEDESTAL CONCRETE EDGES WITH A 3/4" CHAMFER. PROVIDE ALL OTHER EXPOSED CONCRETE EDGES OF THE SUBSTRUCTURE WITH A 1 1/2" CHAMFER UNLESS OTHERWISE SHOWN OR NOTED. PROVIDE ALL EXPOSED CONCRETE EDGES OF THE SUPERSTRUCTURE WITH A 3/4" CHAMFER UNLESS OTHERWISE SHOWN OR NOTED. USE SIZED LUMBER FOR ALL CHAMFER STRIPS.

PEDESTRIAN BRIDGE SUPERSTRUCTURE -
PROVIDE AND INSTALL PEDESTRIAN BRIDGE SUPERSTRUCTURE IN ACCORDANCE WITH CONTRACT DOCUMENTS TO FURNISH A FUNCTIONALLY COMPLETE BRIDGE UPON COMPLETION. SELECT A SUPERSTRUCTURE SYSTEM AND SUPPLIER APPROVED BY THE BRIDGE ENGINEER. PROVIDE ALL CONTACT AND COORDINATION WITH THE SELECTED SUPPLIER ON THE DEPARTMENT'S BEHALF.
FURNISH SUPERSTRUCTURE DESIGN IN ACCORDANCE WITH THE AASHTO LRFD BRIDGE DESIGN SPECIFICATIONS, 8TH EDITION, AND THE 2009 LRFD GUIDE SPECIFICATIONS FOR THE DESIGN OF PEDESTRIAN BRIDGES PREPARED BY A PROFESSIONAL ENGINEER LICENSED IN THE STATE OF OKLAHOMA. SUBMIT DESIGN CALCULATIONS AND WORKING DRAWINGS TO THE BRIDGE ENGINEER FOR APPROVAL. DO NOT BEGIN FABRICATION UNTIL APPROVAL BY THE ENGINEER IS RECEIVED. ADDITIONAL WEIGHT OF ATTACHED SIGNAGE TO BE ACCOUNTED FOR IN DESIGN OF SUPERSTRUCTURE.
ENSURE THE SUBSTRUCTURE DETAILED IN THE PLANS CONFORMS AND CONNECTS TO THE SELECTED SUPERSTRUCTURE, INCLUDING ANY FIELD VERIFICATION AND/OR SURVEYING/STAKING. PROVIDE A WRITTEN SUMMARY TO THE ENGINEER OF ALL PROPOSED ADJUSTMENTS NECESSARY TO PROVIDE FOR PROPER FIT BETWEEN THE SELECTED SUPERSTRUCTURE AND SUBSTRUCTURE. DO NOT BEGIN SUBSTRUCTURE CONSTRUCTION UNTIL APPROVAL BY THE ENGINEER IS RECEIVED. PERFORM ALL MODIFICATIONS TO THE SUPERSTRUCTURE AND SUBSTRUCTURE AT NO ADDITIONAL COST TO THE DEPARTMENT, INCLUDING ANY NECESSARY CHANGES RESULTING FROM AS-BUILT CONDITIONS FOLLOWING SUBSTRUCTURE CONSTRUCTION.
SUBMIT ERECTION AND FALSEWORK DRAWINGS IN ACCORDANCE WITH SUBSECTION 502.04 OF THE SPECIFICATIONS TO THE ENGINEER FOR APPROVAL. DO NOT BEGIN ANY LIFTING AND ERECTION OPERATIONS UNTIL APPROVAL BY THE ENGINEER IS RECEIVED. PROVIDE LIFTING WEIGHTS, ATTACHMENT POINTS AND ALL OTHER NECESSARY INFORMATION AS PRESCRIBED BY THE SUPPLIER ON THE DRAWINGS. EXERCISE CARE TO ENSURE THAT NO DAMAGE IS CAUSED TO TRAFFIC DURING ERECTION.

DECK SLAB -
IN THE EVENT OF AN EMERGENCY, HALT THE PLACEMENT OF CONCRETE BY FORMING A CONSTRUCTION JOINT MADE PERPENDICULAR TO THE DIRECTION OF TRAFFIC OR AS DIRECTED BY THE ENGINEER. DO NOT PLACE ANY HEAVY EQUIPMENT ON THE FINISHED DECK SLAB WITHIN 5 FEET OF ANY CONSTRUCTION JOINT UNTIL CONCRETE IS IN PLACE ON BOTH SIDES OF THE RESPECTIVE JOINT AND AT LEAST 48 HOURS HAS ELAPSED SINCE CONCRETE PLACEMENT.

STAY-IN-PLACE DECK FORMS -
THE CONTRACTOR MAY USE STAY-IN-PLACE STEEL DECK FORMS. THE DEPARTMENT CONSIDERS ALL COSTS OF STAY-IN-PLACE STEEL DECK FORMS TO BE INCLUDED IN THE CONTRACT UNIT PRICE OF (PL) INSTALLATION OF BRIDGE ITEMS. STAY-IN-PLACE PRESTRESSED CONCRETE DECK FORMS WILL NOT BE ALLOWED.

SOFTWARE -
THE FOLLOWING COMPUTER SOFTWARE WAS USED IN THE ANALYSIS AND DESIGN OF THE STRUCTURE(S) DETAILED IN THE PLANS:
(1) SMART BRIDGE TECH CULVERT BRIDGE SUITE (VERSION 1.1, BUILD: 1960, 2017)
(2) WHITE ENGINEERING ASSOCIATES, INC. ABUTMENT/RETAINING WALL DESIGN (VERSION 2.00, 10-19-07)

PAY ITEM NOTES

- (BR-1) PAYMENT TO THE CONTRACTOR WILL BE BASED ON PLAN QUANTITIES.
- (BR-2) PLACE CLSM BACKFILL BETWEEN NEW R.C.B. BARREL AND WINGS OF EXISTING R.C.B. IN LIFTS NOT EXCEEDING 4'-0" IN DEPTH. QUANTITY SHOWN IS FOR BIDDING PURPOSES ONLY. ACTUAL QUANTITY TO BE DETERMINED IN THE FIELD.
- (BR-3) THE CONTRACTOR MAY PLACE CONCRETE AGAINST THE LIMITS OF EXCAVATION IF THE MATERIAL IS EXCAVATED TO THE NEAT LINES OF THE SUBSTRUCTURE AND APPROVED BY THE ENGINEER. IF NECESSARY, USE FORMS AT VERTICAL FACES AND REMOVE THE FORMS AFTER CONCRETE HARDENS. IF THE CONTRACTOR CHOOSES TO PLACE CONCRETE AGAINST THE SOIL, THE DEPARTMENT WILL PAY FOR SUBSTRUCTURE EXCAVATION COMMON IN ACCORDANCE WITH THE DIAGRAMS SHOWN IN THE PLANS.
- (BR-4) PAYMENT TO THE CONTRACTOR WILL BE BASED ON PLAN QUANTITIES UNLESS ADDITIONAL PILING LENGTH IS REQUIRED. ADDITIONAL PILES, FURNISHED, AS AUTHORIZED BY THE ENGINEER, WILL BE PAID FOR AT THE CONTRACT UNIT PRICE.
- (BR-5) ITEM "(PL) INSTALLATION OF BRIDGE ITEMS" CONSISTS OF PROVIDING AND INSTALLING PEDESTRIAN BRIDGE SUPERSTRUCTURE IN GENERAL ACCORDANCE WITH THE PLANS AND IN A MANNER APPROVED BY THE ENGINEER. SELECT THE SUPERSTRUCTURE SUPPLIER AND SYSTEM FOR USE. PAINT ALL EXPOSED SURFACES OF THE STEEL TRUSS MEMBERS IN ACCORDANCE WITH SECTION 512 OF THE SPECIFICATIONS USING A CATEGORY "N" APPLICATION. BLAST-CLEAN SURFACES TO BE PAINTED TO THE REQUIREMENTS OF SSPC-SP6. PROVIDE (XXXX) OPCOAT, FEDERAL STANDARD 595B, COLOR #XXXX. INCLUDE ALL COSTS OF FABRICATION, PAINTING, DELIVERY, ERECTION, FALSEWORK, ENGINEERING SERVICES, CONCRETE DECK, AND FENCING IN THE CONTRACT UNIT PRICE OF "(PL) INSTALLATION OF BRIDGE ITEMS".
- (BR-6) INCLUDE THE COST OF PIPE UNDERDRAIN COVER MATERIAL (BOTH FILTER SAND AND COARSE) AND FILTER FABRIC IN THE CONTRACT UNIT PRICE OF "6" PERFORATED PIPE UNDERDRAIN ROUND". INSTALL AS SHOWN IN THE PLANS AND ON STD. PUD-4.
- (BR-7) THE ENGINEER MAY ADJUST THE EXTENT, LOCATION AND DEPTH OF NON-PERFORATED PIPE UNDERDRAIN DURING CONSTRUCTION. INCLUDE THE COST OF TRENCH EXCAVATION AND STANDARD BEDDING MATERIAL IN THE CONTRACT UNIT PRICE OF "6" NON-PERF. PIPE UNDERDRAIN RND". INSTALL AS SHOWN IN THE PLANS AND ON STD. PUD-4.
- (BR-8) ITEM "REMOVAL OF EXISTING BRIDGE STRUCTURE" CONSISTS OF REMOVING AND DISPOSING OF THE SUPERSTRUCTURE AND SUBSTRUCTURE OF THE EXISTING BRIDGE IN ACCORDANCE WITH SUBSECTION 619.04.B OF THE SPECIFICATIONS AND APPROVED BY THE ENGINEER. ALL REMOVED MATERIALS SHALL BECOME THE PROPERTY OF THE CONTRACTOR. THE EXISTING BRIDGE IS ARE DESCRIBED AS 46'-46' CONCRETE SLAB SPANS WITH 15' CLEAR ROADWAY.
- (BR-9) ITEM "SPECIAL SIGNS" CONSISTS OF PROVIDING AND INSTALLING LETTERING SIGN PANELS TO THE PEDESTRIAN BRIDGE SUPERSTRUCTURE AS SHOWN IN THE PLANS. INCLUDE ALL COST FOR MOUNTING HARDWARE IN THE CONTRACT UNIT PRICE FOR "SPECIAL SIGNS".

FINAL REVIEW
PLANS

OCTOBER 2023

J.P. NO. 27108(04) 0200 BRIDGE "A" N.B.I. NO. 12788				
PAY QUANTITIES				
U.S.69 OVER COODY CREEK 12'-14'-12' x 14' x 137' R.C.B. ☺ STA. 624+97.71, 0° SKEW				
ITEM NO.	ITEM		UNIT	TOTAL
202(A) 2210	UNCLASSIFIED EXCAVATION		(BR-1) C.Y.	1,160
501(A) 1210	STRUCTURAL EXCAVATION UNCLASSIFIED		(BR-1) C.Y.	255
501(G) 1800	CLSM BACKFILL		(BR-2) C.Y.	235.7
509(A) 0210	CLASS AA CONCRETE		(BR-1) C.Y.	622.9
511(A) 2210	REINFORCING STEEL		(BR-1) LB.	88,860

J.P. NO. 27108(04) 0201 BRIDGE "B" N.B.I. NO. XXXXX				
PAY QUANTITIES				
CENTENNIAL TRAIL OVER U.S.69 200' LONG x 12' WIDE STEEL THRU-TRUSS SPAN ☺ STA. 652+78.34, 5° TURN RT. RWD.				
ITEM NO.	ITEM		UNIT	TOTAL
501(B) 1300	SUBSTRUCTURE EXCAVATION COMMON		(BR-1, 3) C.Y.	80
501(F) 1700	GRANULAR BACKFILL		(BR-1) C.Y.	82
509(B) 0320	CLASS A CONCRETE		(BR-1) C.Y.	32.4
510(C) 1450	SLOPE WALL (5")		(BR-1) S.Y.	404
511(A) 2210	REINFORCING STEEL		(BR-1) LB.	3,800
514(A) 5210	PILES, FURNISHED (HP 10x42)		(BR-4) L.F.	371
514(B) 5310	PILES, DRIVEN (HP 10x42)		L.F.	371
514(L) 6300	PILE SPLICE, H-PILE (NON-BIDDABLE)		EA.	1
542 9100	(PL)INSTALLATION OF BRIDGE ITEMS		(BR-5) L.SUM	1
613(H) 6205	6" PERFORATED PIPE UNDERDRAIN ROUND		(BR-1, 6) L.F.	68
613(I) 6310	6" NON-PERF. PIPE UNDERDRAIN RND.		(BR-7) L.F.	36
619(D) 6700	REMOVAL OF EXISTING BRIDGE STRUCTURE		(BR-8) L.SUM	1

J.P. NO. 27108(04) 0900 NON-PARTICIPATING ITEMS				
PAY QUANTITIES				
ITEM NO.	ITEM		UNIT	TOTAL
850(D) 1510	SPECIAL SIGNS		(BR-9) EA.	16

THIS DOCUMENT
IS PRELIMINARY
IN NATURE AND
IS NOT A FINAL,
SIGNED AND
SEALED
DOCUMENT

U.S.69 OVER COODY CREEK - BR. "A" MUSKOGEE COUNTY		Design	CEG	
CENTENNIAL TRAIL OVER U.S.69 - BR. "B"		Detail	DRB	
SUMMARY OF PAY QUANTITIES AND GENERAL NOTES (BRIDGE)		Check	AFW	
		CEC		
STATE OF OKLAHOMA		DEPARTMENT OF TRANSPORTATION		
JOB PIECE NO. 27108(04)		SHEET NO. ABO1		

Hub Engineering
Time of Plot: 11/21/2023 4:00 PM Plot Style: -HUB-HALF.CTB
C:\2014\14000\569\DESIGN\Production Plans\27108_FAY_QUANTITY (ROADWAY).dwg



OKLAHOMA DEPARTMENT OF TRANSPORTATION

THIS DOCUMENT IS PRELIMINARY
IN NATURE AND IS NOT A FINAL,
SIGNED AND SEALED DOCUMENT.

\$\$\$\$DATE\$\$\$

OKLAHOMA DEPARTMENT OF TRANSPORTATION

FINAL FIELD
MEETING

\$\$\$\$DATE\$\$\$

ENVIRONMENTAL MITIGATION NOTES

SWALLOW PLAN NOTE FOR BRIDGE REPLACEMENT PROJECTS:

ENVIRONMENTAL MITIGATION NOTES

DESIGN	WS	12/19	OKLAHOMA DEPARTMENT OF TRANSPORTATION		
DRAWN	RR	12/19	ROADWAY DESIGN DIVISION		
CHECKED	WS	12/19	ENVIRONMENTAL NOTES		
APPROVED					
SQUAD		ENGINEERS			
COUNTY	MUSKOGEE	HIGHWAY	U.S.-69	STATE JOB NO.	27108(04)
			SHEET NO. AE01		

HUB Engineering
Time of Plot: 11/30/2023 1:27 PM Plot Style: MONOCHROME.STB
(C:\2014\14000\US69\DESIGN\Production Plans\27108_PAY QUANTITY (ROADWAY).dwg)



JP27108(04) 0100	SUMMARY OF PAY QUANTITIES (ROADWAY)			
ITEM NUMBER	DESCRIPTION		UNIT	QUANTITY
201(A)1200	CLEARING AND GRUBBING	(R-1)(R-2)	LSUM	1.00
202(A)2200	UNCLASSIFIED EXCAVATION	(R-1)(2)	CY	64230.00
205(A)6200	TYPE A-SALVAGED TOPSOIL	(R-4)(R-6)	LSUM	1.00
221(B)2300	TEMPORARY SILT FENCE	(R-8)	LF	5970.00
221(C)2410	REINFORCED SILT FENCE	(R-8)	LF	2880.00
221(E)2600	TEMPORARY SILT DIKE	(R-8)	LF	1175.00
221(H)2900	(PL)TEMPORARY INLET SEDIMENT FILTER	(R-8)	EA	35.00
230(A)7200	SOLID SLAB SODDING	(R-6)(R-7)	SY	24096.00
233(A)0200	VEGETATIVE MULCHING	(R-11)	AC	30.00
241 3100	MOWING	(R-15)	AC	30.00
303(A)1200	AGGREGATE BASE TYPE A	(R-16)(1)	CY	33483.00
317 7100	CEMENT TREATED BASE		SY	141679.00
325 0100	SEPARATOR FABRIC		SY	173391.00
402(E)2600	TRAFFIC BOUND SURFACE COURSE TYPE E	(R-20)	TON	25528.00
408 8100	PRIME COAT	(R-23)	GAL	93730.00
414(A)5200	P.C.CONCRETE PAVEMENT(PLACEMENT)		SY	32060.00
414(B)5300	DOWEL JOINTED P.C.C. PAVT.,(PLACEMENT)		SY	105987.00
414(G)5800	P.C.CONCRETE FOR PAVEMENT		CY	46515.90
501(A)1200	STRUCTURAL EXCAVATION UNCLASSIFIED		CY	12.00
509(A)0200	CLASS AA CONCRETE		CY	223.00
509(D)0500	CLASS C CONCRETE	(R-33)	CY	39.00
510(C)1420	SLOPE WALL (4")		SY	300.00
510(D)1510	MSE RETAINING WALL		SY	604.50
511(B)2300	EPOXY COATED REINFORCING STEEL		LB	26488.00
601(B) 1220	TYPE 1-A PLAIN RIPRAP		TON	80.00
601(C) 1300	TYPE 1-A FILTER BLANKET		TON	20.00
609(A)4230	CONC. CURB(6" BARRIER-INTEGRAL)		LF	7722.00
610(A)5200	4" CONCRETE SIDEWALK		SY	5207.00
610(B)5300	6" CONC. DRIVE (H.E.S.)		SY	11962.00
610(B)5320	8" CONC. DRIVE		SY	1180.00
610(C)5430	DECORATIVE MEDIAN CONCRETE		SY	2347.00
611(A)7210	MANHOLE (4' DIA.)	(R-35)	EA	1.00
611(A)7215	MANHOLE (5' DIA.)	(R-35)	EA	2.00
611(A)7230	MANHOLE (8' DIA.)	(R-35)	EA	3.00
611(B)7320	ADD'L DEPTH IN MANHOLE (8' DIA.)	(R-35)	VF	7.00
611(G)0354	INLET (SMD-TYPE 2)	(R-35)	EA	12.00
611(G)0358	INLET (SMD-TYPE 2A)	(R-35)	EA	4.00
611(G)0610	PRECAST INLET PJB 6' WIDE (DES. 2 STD)	(R-34)	EA	5.00
611(G)0614	PRECAST INLET PJB 6' WIDE (DES. 2 B)	(R-34)	EA	14.00
611(G)0622	PRECAST INLET PJB 6' WIDE (DES. 2 D)	(R-34)	EA	1.00
611(G)0630	PRECAST INLET PJB 6' WIDE (DES. 2 2C)	(R-34)	EA	1.00
611(G)0638	PRECAST INLET PJB 6' WIDE (DES. 2 2D)	(R-34)	EA	1.00
611(G)0650	PRECAST INLET PJB 6' WIDE (DES. 3 D)	(R-34)	EA	1.00
611(G)7700	SPECIAL INLET DESIGN	(R-34)	EA	7.00
611(G)7864	PRECAST INLET CI DES. 2 (STD)	(R-34)	EA	2.00
611(G)7868	PRECAST INLET CI DES. 2 (B)	(R-34)	EA	6.00
611(G)7888	PRECAST INLET CI DES. 2 (2C)	(R-34)	EA	2.00
611(G)7892	PRECAST INLET CI DES. 2 (2D)	(R-34)	EA	1.00
611(G)7900	PRECAST INLET CI DES. 3 (B)	(R-34)	EA	1.00
611(G)9020	INLET CDI RCP (DES. 6)		EA	1.00
611(H)0414	ADD'L DEPTH IN INLET CI DES. 2		VF	19.00
611(H)0458	ADD'L DEPTH IN PRECAST INLET PJB 6' WIDE		VF	66.00
611(L)1610	SPECIAL JUNCTION BOXES	(R-35)	EA	4.00
613(A)5204	15" R.C.PIPE CLASS III	(3)	LF	288.00
613(A)5208	18" R.C.PIPE CLASS III	(3)	LF	1791.00
613(A)5216	24" R.C.PIPE CLASS III	(3)	LF	450.00
613(A)5220	30" R.C.PIPE CLASS III	(3)	LF	132.00
613(A)5224	36" R.C.PIPE CLASS III	(3)	LF	1129.00
613(A)5228	42" R.C.PIPE CLASS III	(3)	LF	1082.00
613(A)5232	48" R.C.PIPE CLASS III	(3)	LF	1290.00
613(A)5400	14" X 23" R.C.PIPE ELL. CLASS HE-III	(3)	LF	90.00
613(B)5600	17" X 13" CORR. GALV. STEEL PIPE ARCH	(3)	LF	144.00
613(B)5604	21" X 15" CORR. GALV. STEEL PIPE ARCH	(3)	LF	160.00
613(B)5612	28" X 20" CORR. GALV. STEEL PIPE ARCH	(3)	LF	214.00
613(B)5616	35" X 24" CORR. GALV. STEEL PIPE ARCH	(3)	LF	58.00
613(B)5620	42" X 29" CORR. GALV. STEEL PIPE ARCH	(3)	LF	56.00
613(B)5624	49" X 33" CORR. GALV. STEEL PIPE ARCH	(3)	LF	66.00
613(J)6400	EDGE DRAIN CONDUIT-PERFORATED	(4)	LF	7570.00
613(K)6500	EDGE DRAIN OUTLET LATERAL-NONPERFORATED	(4)	LF	720.00
613(L)6608	21" X 15" PREFAB. CULVERT END SEC., ARCH	(3)	EA	6.00
613(L)6624	28" X 20" PREFAB. CULVERT END SEC., ARCH	(3)	EA	8.00
613(L)6632	35" X 24" PREFAB. CULVERT END SEC., ARCH	(3)	EA	2.00
613(L)6644	42" X 29" PREFAB. CULVERT END SEC., ARCH	(3)	EA	2.00
613(L)6652	49" X 33" PREFAB. CULVERT END SEC., ARCH	(3)	EA	2.00
613(L)6708	18" PREFAB. CULVERT END SEC., ROUND	(3)	EA	24.00
613(L)6716	24" PREFAB. CULVERT END SEC., ROUND	(3)	EA	2.00
613(L)6724	30" PREFAB. CULVERT END SEC., ROUND	(3)	EA	2.00
613(L)6728	36" PREFAB. CULVERT END SEC., ROUND	(3)	EA	2.00
613(M)6960	TYPE A4 CULVERT END TREATMENT		EA	18.00
613(V)8000	TRENCH EXCAVATION UNCLASSIFIED		CY	3840.00
619(A)6200	REMOVAL OF STRUCTURES & OBSTRUCTIONS	(R-39),(R-40)(R-41)	LSUM	1.00
619(B)6300	REMOVAL OF HEADWALL		EA	10.00
619(B)6360	REMOVAL OF CONCRETE PAVEMENT	(R-39),(R-40)(R-41)	SY	25528.00
619(B)6376	REMOVAL OF CONC.PAV.W/ASPH.OVERLAY	(R-39),(R-40)(R-41)	SY	70485.00

JP27108(04) 0100	SUMMARY OF PAY QUANTITIES (ROADWAY CONT.)			
ITEM NUMBER	DESCRIPTION		UNIT	QUANTITY
619(B)6380	REMOVAL OF CONCRETE DRIVEWAY	(R-39),(R-40)(R-41)	SY	10869.00
619(B)6384	REMOVAL OF ASPHALT DRIVEWAY	(R-39),(R-40)(R-41)	SY	2251.00
619(B)6386	REMOVAL OF GRAVEL DRIVEWAY	(R-39),(R-40)(R-41)	SY	1079.00
619(C)6600	SAWING PAVEMENT		LF	13195.00
624 3100	(PL) ORNAMENTAL FENCE	(R-43)	LF	913.00
624 3110	(PL) WOOD PRIVACY FENCE	(R-43)	LF	298.00
624(A)3200	FENCE-STYLE WWF	(R-43)	LF	1004.00
624(C)3400	FENCE-STYLE SWF (4 BARBED WIRE)	(R-43)	LF	600.00
624(C)3405	FENCE-STYLE SWF (5 BARBED WIRE)	(R-43)	LF	1108.00
624(C)3410	FENCE-STYLE SWF (6 BARBED WIRE)	(R-43)	LF	298.00
624(E)3600	FENCE-STYLE CLF (4'HIGH, CLASS A	(R-43)	LF	935.00
624(E)3610	FENCE-STYLE CLF (5'HIGH, CLASS A)	(R-43)	LF	1014.00
624(E)3620	FENCE-STYLE CLF (6'HIGH, CLASS A)	(R-43)	LF	455.00
626(A)5210	REMOVE AND RESET MONUMENT	(6)	EA	1.00
629(A)7200	MAILBOX INSTALLATION-SINGLE		EA	10.00

JP27108(04) 600	SUMMARY OF PAY QUANTITIES (STAKING)			
ITEM NUMBER	DESCRIPTION	ITEM NOTES	UNIT	QUANTITY
642(B)3300	CONSTRUCTION STAKING LEVEL II	(5)	LSUM	1.00

JP27108(04) 0640	SUMMARY OF PAY QUANTITIES (CONSTRUCTION)			
ITEM NUMBER	DESCRIPTION	ITEM NOTES	UNIT	QUANTITY
220 1100	SWPPP DOCUMENTATION AND MANAGEMENT		LSUM	1.00
640(A)1210	FIELD OFFICE		EA	1.00
641 2110	MOBILIZATION		LSUM	1.00

OKLAHOMA DEPARTMENT OF TRANSPORTATION

THIS DOCUMENT IS PRELIMINARY
IN NATURE AND IS NOT A FINAL,
SIGNED AND SEALED DOCUMENT.

\$\$\$\$DATE\$\$\$\$

OKLAHOMA DEPARTMENT OF TRANSPORTATION

FINAL FIELD
MEETING
November 2023

DESIGN	WS	12/19	OKLAHOMA DEPARTMENT OF TRANSPORTATION ROADWAY DESIGN DIVISION	
DRAWN	RR	12/19		
CHECKED	WS	12/19	SUMMARY OF PAY QUANTITIES (ROADWAY)	
APPROVED				
SQUAD		ENGINEERS		
COUNTY	MUSKOGEE	HIGHWAY	U.S.-69	STATE JOB NO. 27108(04) SHEET NO. AR01

HUB Engineering
Time of Plot: 11/30/2023 1:29 PM Plot Style: MONOCHROME.STB
(C:\2014\1400070569\DESIGN\Production_Plans\27108_PAY_QUANTITY (ROADWAY).dwg)



GENERAL CONSTRUCTION NOTES

IN ACCORDANCE WITH THE OKLAHOMA UNDERGROUND FACILITIES DAMAGE PREVENTION ACT THE CONTRACTOR SHALL NOTIFY THE OKLAHOMA ONE-CALL SYSTEM, INC. 48 HOURS PRIOR TO BEGINNING EXCAVATION. OKLAHOMA ONE-CALL SYSTEM, INC. "CALL OKIE" 1-800-522-6543 OR 811.

THIS PROJECT SHALL BE CONSTRUCTED WITHOUT CLOSING THE EXISTING ROAD TO LOCAL AND THROUGH TRAFFIC. SEE STANDARD SPECIFICATIONS FOR MAINTENANCE OF LOCAL AND THROUGH TRAFFIC.

MAINTENANCE OF THROUGH TRAFFIC INCLUDES THE MAINTENANCE OF THE EXISTING ROAD IN CLOSE PROXIMITY TO THE NEW CONSTRUCTION AS SHOWN ON THE PLANS.

THIS PROJECT SHALL BE CONSTRUCTED WITHOUT CLOSING THE EXISTING SECTION LINE ROADS TO LOCAL AND THROUGH TRAFFIC. SEE STANDARD SPECIFICATIONS FOR MAINTENANCE OF LOCAL AND THROUGH TRAFFIC.

FOR PROJECTS THAT INCLUDE WIDENING AND/OR RESURFACING, THE CONTRACTOR SHALL SCHEDULE OPERATIONS TO MINIMIZE POTENTIAL DROP-OFF HAZARDS AND SHALL SUBMIT A SEQUENCE OF CONSTRUCTION OPERATIONS TO THE RESIDENT ENGINEER FOR APPROVAL BEFORE OPERATIONS BEGIN. ANY PORTION OF THE CONSTRUCTION OPERATIONS, SUCH AS SUPERPAVE LAYING OPERATIONS, EXCAVATION FOR PAVEMENT WIDENING, OR EXTENSION OF ROADWAY STRUCTURES, SHALL BE LIMITED TO ONE SIDE AT A TIME, AND THE PROCEDURES OUTLINED IN THE PAVEMENT DROP-OFF TREATMENT STANDARD PDT-2 (LATEST REVISION) SHALL BE IMPLEMENTED. ONLY THAT AMOUNT OF OPEN TRENCH WILL BE ALLOWED THAT CAN BE SURFACED IN 1 (ONE) DAY'S TIME WITHOUT APPROVAL BY THE ENGINEER. LIGHTS, SIGNS AND BARRICADES SHALL BE MOVED AS WORK PROGRESSES.

ALL TREES, BRUSH, AND OTHER DEBRIS THAT MIGHT INTERFERE WITH THE FLOW OF WATER SHALL BE CLEANED OUT TO THE RIGHT-OF-WAY LINE, AT EACH STRUCTURE AND BRIDGE, IN A MANNER APPROVED BY THE ENGINEER. ALL COST TO BE INCLUDED IN OTHER ITEMS OF WORK.

THE CONTRACTOR SHALL PROVIDE ALL TEMPORARY RIGHT-OF-WAY FENCE AS REQUIRED. WHEN THE PORTION OF THE PROJECT THAT REQUIRED THIS FENCE IS COMPLETED, THE TEMPORARY FENCE SHALL BE REMOVED, AND PERMANENT RIGHT-OF-WAY FENCING SHALL BE RESTORED OR INSTALLED IN A MANNER APPROVED BY THE ENGINEER. ALL COST OF TEMPORARY FENCING SHALL BE INCLUDED IN OTHER ITEMS OF WORK.

ALL FLOWLINES THAT ARE TO BE FILLED SHALL BE THOROUGHLY TAMPED BEFORE CONSTRUCTION OR EXTENSION OF DRAINAGE STRUCTURES. ALL COST TO BE INCLUDED IN OTHER ITEMS OF WORK.

IN ORDER TO ALLEVIATE DUST CONDITIONS DURING GRADING OPERATIONS AND BEFORE PAVEMENT WORK IS COMPLETED, THE CONTRACTOR SHALL SPRINKLE GRADING AT INTERVALS APPROVED BY THE ENGINEER. ALL COST TO BE INCLUDED IN OTHER ITEMS OF WORK.

THE CONTRACTOR SHALL NOT WASTE ANY EXCESS EXCAVATION UNTIL ALL PLANNED EMBANKMENTS AND BACKFILLS ARE COMPLETED. EXCESS UNCLASSIFIED EXCAVATION MATERIAL DETERMINED BY THE ENGINEER TO BE SUITABLE FOR BACKFILL SHALL BE USED TO REDUCE ANY UNCLASSIFIED BORROW NEEDED. COST OF SECOND HANDLING SHALL BE INCLUDED IN OTHER ITEMS OF WORK. ANY REMAINING EXCESS EXCAVATION SHALL BECOME THE PROPERTY OF THE CONTRACTOR AND BE DISPOSED OF IN A MANNER APPROVED BY THE ENGINEER.

PRIME COAT SHALL BE APPLIED TO THE SUBGRADE IMMEDIATELY AFTER FINAL COMPACTION AND SHAPING TO RETAIN MOISTURE FOR PROPER CHEMICAL REACTION OF THE SOIL ADDITIVE.

THE CONTRACTOR SHALL KEEP THE OPEN TRENCH DRAINED. COST TO BE INCLUDED IN OTHER ITEMS OF WORK.

VEGETATIVE MULCHING: THE VEGETATIVE MULCH SHALL BE ANCHORED IN ACCORDANCE WITH THE "ADHESIVE SPRAY METHOD", AS SPECIFIED IN 233.04B(1) OF THE STANDARD SPECIFICATIONS.

THE PLANTING OF MULCH SOD SHALL BE RESTRICTED TO THE PERIOD FROM MARCH TO OCTOBER.

AREAS ON WHICH SALVAGED TOPSOIL IS TO BE REPLACED SHALL HAVE 18-46-0 FERTILIZER APPLIED, AT THE RATE OF 150 POUNDS PER ACRE, JUST PRIOR TO THE REPLACEMENT OF SALVAGED TOPSOIL.

AT THE BEGINNING OF TURFING OPERATIONS, ANY AREAS INCLUDED IN PLANNED QUANTITIES THAT HAVE GROWN A SATISFACTORY VOLUNTEER TURF OF PERENNIAL GRASS, AS DETERMINED BY THE ENGINEER, SHALL BE FERTILIZED AND WATERED AS CALLED FOR ON THE PLANS, BUT SHALL NOT BE SEEDED, SODDED, OR SPRIGGED.

PIPE UNDERDRAIN QUANTITIES ESTIMATED ONLY. LOCATION, IF AND WHERE REQUIRED, TO BE DETERMINED BY THE ENGINEER.

AGGREGATE BASE ON DETOUR ROADS, REMOVED AND RELAI FOR SHOULDERS, DRIVEWAYS AND/OR RETURNS ON MAIN ROADWAY, SHALL MEET THE SPECIFICATIONS FOR "AGGREGATE BASE" WHEN RELAI.D. NO PLANT MIXING WILL BE REQUIRED FOR THIS MATERIAL.

BITUMINOUS SURFACING ON AGGREGATE BASE WHICH IS TO BE RELAI.D SHALL BE SCARIFIED AND INCORPORATED INTO THE AGGREGATE BASE MATERIAL. IN ALL OTHER RESPECTS, THE MATERIAL TO BE RELAI.D SHALL MEET THE SPECIFICATIONS FOR "AGGREGATE BASE".

SURFACING OF RETURNS, UNLESS OTHERWISE SHOWN ON THE PLANS, SHALL BE OF THE SAME MATERIAL (BASE AND SURFACE) AS THAT OF THE ABUTTING SHOULDER OF THE MAINLINE. BASE AND SURFACE THICKNESS SHALL BE THE THICKNESS SHOWN ON PLANS.

T.B.S.C. SURFACES SHALL BE SPRINKLED WITH WATER AND ROLLED WITH A PNEUMATIC ROLLER IN A MANNER APPROVED BY THE ENGINEER.

THE ENGINEER SHALL CHECK GRADES AT RAMP TERMINALS, AND MAKE ANY ADJUSTMENTS OF THE GRADES AND SUPERELEVATIONS, WHICH ARE REQUIRED TO OBTAIN SMOOTH PROFILES FOR BOTH EDGES OF THE RAMP PAVEMENT. CROSS SLOPE BREAKOVER SHALL NOT EXCEED 5%(FIVE PERCENT).

PRIOR TO FINAL ACCEPTANCE, ALL EXPOSED CURB SURFACES SHALL BE CLEANED OF ALL DISCOLORATION SUCH AS ASPHALT STAIN, TIRE MARKS, OR OTHER DISFIGUREMENT.

ALL FEATURES OF THIS PROJECT INCLUDING, BUT NOT LIMITED TO, PATHS, SIDEWALKS, CURB RAMPS, AND CROSSWALK MARKINGS WILL COMPLY WITH PUBLIC RIGHTS-OF-WAY ACCESSIBILITY GUIDELINES (PROWAG), PUBLISHED JULY 26, 2011. WHERE SPECIAL LIMITATIONS OF EXISTING FEATURES WITHIN THE LIMITS OF THE PROJECT PREVENT FULL COMPLIANCE WITH PROWAG, THE CONTRACTOR WILL IMMEDIATELY NOTIFY THE ENGINEER UPON DISCOVERY OF SUCH FEATURES. THE CONTRACTOR WILL NOT PROCEED WITH ANY OF THE WORK, WHICH IS NOT IN FULL COMPLIANCE WITH PROWAG, WITHOUT PRIOR WRITTEN APPROVAL FROM THE ENGINEER. ANY WORK WHICH IS NOT PERFORMED WITHIN THE GUIDELINES OF PROWAG FOR WHICH THE CONTRACTOR DOES NOT HAVE WRITTEN APPROVAL WILL BE CORRECTED AT THE CONTRACTOR'S EXPENSE.

THE CROSS SLOPE FOR PATHS, SIDEWALKS, AND RAMPS WITHIN THE LIMITS OF AN ACCESSIBLE ROUTE WILL NOT EXCEED 1:50 OR 2%.

RAMP LONGITUDINAL SLOPES WILL NOT EXCEED 1:12 OR 8.33%.

THE CONTINUOUS PATH'S CROSS SLOPE WILL NOT EXCEED 2% THROUGH DRIVEWAYS. SEE DRIVEWAY DETAIL ON ODOT ROADWAY DESIGN STANDARD DRAWING WCR-4 AND SPECIAL DRIVEWAY DETAILS.

SIDEWALK AND RAMP LOCATIONS HAVE BEEN DEPICTED WITHOUT KNOWLEDGE OF ULTIMATE UTILITY STRUCTURE LOCATIONS. LOCATIONS WILL BE ADJUSTED TO AVOID ABOVE GRADE UTILITY STRUCTURES SUCH AS UTILITY POLES, RISERS, GUY ANCHORS, AND OTHER ABOVE GRADE APPURTENANCES. NO SUCH STRUCTURES WILL BE ALLOWED WITHIN THE "PEDESTRIAN ACCESS ROUTE" AS DEFINED BY PROWAG.

PAY ITEM NOTES

- (R-1) PAYMENT FOR THIS ITEM WILL BE BASED ON PLAN QUANTITY ONLY. SEE SECTION 109.01B OF THE STANDARD SPECIFICATIONS.
- (R-4) AN ESTIMATED QUANTITY OF 3500 C.Y. TOPSOIL TO BE RESERVED FOR REPLACEMENT OF APPROXIMATELY 5" ON COMPLETED FORESLOPES, DITCHES, AND BACKSLOPES. THIS QUANTITY IS INCLUDED IN THE EARTHWORK BALANCE. ANY ADDITIONAL EXCAVATION REQUIRED IN CUT SECTIONS TO ALLOW FOR PLACEMENT OF TOPSOIL TO FINAL GRADE, SHALL BE INCLUDED IN THE PRICE BID.
- (R-6) FOR ITEM 205(A) AND 230(A) PRICE BID TO INCLUDE COST OF 10-20-10 FERTILIZER, ESTIMATED AT 200 POUNDS PER 1000 SY.
- (R-7) FOR ITEM 205(A) AND 230(A) PRICE BID TO INCLUDE COST OF WATERING, ESTIMATED AT 60 GALLONS PER SY.
- (R-8) PRICE BID TO INCLUDE COST OF ALL NECESSARY MAINTENANCE, MAINTAINING DEVICE IN PROPER UPRIGHT POSITION, REMOVAL OF DEVICE, AND REMOVAL OF SEDIMENT WHEN IT REACHES HALF THE HEIGHT OF THE DEVICE.
- (R-11) THE QUANTITIES ESTIMATED FOR TEMPORARY EROSION AND SEDIMENT CONTROL IS 15 ACRES.
- (R-15) QUANTITY BASED ON TWO APPLICATIONS.
- (R-16) PAYMENT FOR THIS ITEM WILL BE THE THEORETICAL CROSS SECTION MULTIPLIED BY THE INSTALLED LENGTH.
- (R-20) ESTIMATED AT 165 LBS. PER CU.FT.
- (R-23) PRIME COAT SHALL BE APPLIED AT AN ESTIMATED RATE OF 0.35 GAL. PER SQ. YD. WHEN APPLIED TO SUBGRADE, AND 0.25 GAL. PER SQ. YD. WHEN APPLIED TO AGGREGATE BASE. THE ACTUAL CUTBACK PRIME COAT REQUIRED FOR PLACEMENT OPERATIONS WILL BE DETERMINED BY THE CONTRACTOR, AND SHALL CONSIDER THE RESIDUE FROM DISTILLATION PERCENTAGE SHOWN IN SECTION 708.03 OF THE STANDARD SPECIFICATIONS.
- (R-33) QUANTITY INCLUDES AN ESTIMATED 20.6 C.Y. TO BE USED AS DIRECTED BY THE ENGINEER.
- (R-34) PRICE BID TO INCLUDE COST OF 42 - 6" BARRIER CURB HOODS.
- (R-35) THE PRECAST CONCRETE OPTION MAY BE USED INSTEAD, PER DIRECTION OF THE ENGINEER.
- (R-39) INCLUDES REMOVAL OF ALL EXISTING ROADWAY DRAINAGE STRUCTURES, HEADWALLS (UNLESS OTHERWISE SPECIFIED), INLETS, FENCES, AND OTHER STRUCTURES WITHIN THE RIGHT OF WAY.
- (R-40) TO BECOME THE PROPERTY OF AND BE DISPOSED OF BY THE CONTRACTOR IN A MANNER APPROVED BY THE ENGINEER.
- (R-41) MATERIALS REMOVED SHALL NOT BE MEASURED FOR PAYMENT UNDER SECTION 202.06 UNCLASSIFIED EXCAVATION.
- (R-43) INCLUDES 2% FOR GROUND MEASUREMENT.

- (1) EXISTING P.C. PAVEMENT MAY BE RECYCLED. PROCESSED CONCRETE AS AGGREGATE BASE SHALL MEET REQUIREMENTS AS DEFINED IN SECTION 703.01 OF THE STANDARD SPECIFICATIONS. COST INCLUDED IN OTHER ITEMS OF WORK.
- (2) QUANTITY INCLUDES 10,000 CY. ESTIMATED FOR UNDERCUTTING PURPOSES, AND 1502 CY FOR DRAINAGE STRUCTURES.
- (3) INCLUDES COST OF STANDARD BEDDING MATERIAL.
- (4) INCLUDES COST OF TRENCH EXCAVATION & STANDARD BEDDING MATERIAL.
- (5) PRICE BID SHALL INCLUDE ALL STAKING FOR ROADWAY & SIGNS.
- (6) INCLUDES REMOVAL AND RESETTING OF "STATES EARLIEST OIL REFINERY" SIGN LOCATED AT STA. 601+60.

OKLAHOMA DEPARTMENT OF TRANSPORTATION

THIS DOCUMENT IS PRELIMINARY
IN NATURE AND IS NOT A FINAL,
SIGNED AND SEALED DOCUMENT.

November 2023

OKLAHOMA DEPARTMENT OF TRANSPORTATION

FINAL FIELD
MEETING

November 2023

DESIGN	WS	12/19	OKLAHOMA DEPARTMENT OF TRANSPORTATION ROADWAY DESIGN DIVISION	
DRAWN	RR	12/19	SUMMARY OF PAY QUANTITIES (ROADWAY)	
CHECKED	WS	12/19		
APPROVED				
SQUAD		ENGINEERS		
COUNTY	MUSKOGEE	HIGHWAY	U.S.-69	STATE JOB NO. 27108(04) SHEET NO. AR02

G:\0\Projects\T-2385A - SD, SS, LT - EC-1516 US 69 Muskogee Plan Update\CAD\AT01-270804-SIGNAL - PAY QUANTITIES & NOTES.dgn 08-14-23

GENERAL CONSTRUCTION NOTES

SYMBOLS AND LEGENDS ARE DIAGRAMMATIC ONLY AND LOCATIONS SHALL BE ADJUSTED FOR EXISTING FIELD CONDITIONS, BUT NO MAJOR ALTERATIONS OR RELOCATIONS WILL BE MADE WITHOUT FIRST CONSULTING WITH THE CITY OF MUSKOGEE AT (918) 684-6330.

THIS PROJECT SHALL BE CONSTRUCTED WITHOUT CLOSING THE EXISTING ROAD TO LOCAL AND THROUGH TRAFFIC. SEE STANDARD SPECIFICATIONS FOR MAINTENANCE OF LOCAL AND THROUGH TRAFFIC.

ALL BROKEN CONCRETE, WASTE MATERIAL, AND DEBRIS SHALL BECOME THE PROPERTY OF THE CONTRACTOR, AND SHALL BE REMOVED FROM THE LIMITS OF THE PROJECT AND DISPOSED OF IN AN AREA APPROVED BY THE ENGINEER. NO PAYMENT WILL BE MADE FOR THE DISPOSAL OF THIS MATERIAL.

THE CONTRACTOR SHALL BE RESPONSIBLE FOR ANY DAMAGE HE MAY INFLICT TO THE EXISTING UNDERGROUND UTILITIES WITHIN THE PROJECT AREA AS A RESULT OF HIS DIGGING, TRENCHING, BORING, ETC.... PRIOR TO DIGGING NEAR THE UTILITIES, THE CONTRACTOR SHALL CALL FOR A LIST OF ALL UNDERGROUND FACILITIES REGISTERED IN THE AREA OF CONSTRUCTION LISTED WITH THE FOLLOWING AGENCIES:
THE "OKIE" NOTIFICATION CENTER 811 OR (405)522-6543 OR WWW.CALLOKIE.COM OR THE LOCAL COUNTY CLERK'S OFFICE.

CONCRETE WASH OUT FROM THE CONCRETE TRUCK AND CLEAN UP OF CONCRETE EQUIPMENT MUST BE CAPTURED IN A PIT OR A VESSEL AND NOT ALLOWED TO BE DISCHARGED TO THE STORM SEWER.

PAINTS AND OTHER CHEMICAL MUST BE USED AND STORED IN SUCH A MANNER AS NOT TO ALLOW CHEMICALS TO BE DISCHARGED TO THE STORM SEWER, THIS INCLUDES ANY CLEAN UP WATER OR SOLVENTS.

BEST MANAGEMENT PRACTICES MUST BE USED WHERE APPROPRIATE TO PREVENT DIRT OR OTHER SEDIMENTS FROM ENTERING THE SANITARY SEWER.

PAY QUANTITY NOTES

- (TP-1)

PAYMENT FOR THIS ITEM WILL BE BASED ON PLAN QUANTITY. SEE THE 2019 SPECIFICATIONS FOR HIGHWAY CONSTRUCTION.
- (TR-24)

ALL TRAFFIC SIGNAL EQUIPMENT REMOVED SHALL BECOME THE PROPERTY OF THE CITY. THE CONTRACTOR SHALL NEATLY STACK SUCH REMOVED MATERIAL AT A LOCATION ON THE JOB SITE AS DIRECTED BY THE ENGINEER. THE PRICE BID SHALL INCLUDE THE REMOVAL OF ALL FOOTINGS BELOW GROUND LEVEL OR AS DIRECTED BY THE ENGINEER. FOOTINGS TO BECOME THE PROPERTY OF THE CONTRACTOR.
- (TL-35)

FOR ADDITIONAL INFORMATION CONCERNING THE SERVICE POLE, CONTACT THE FOLLOWING PRIOR TO INSTALLATION:
WITH THE COMPANY OF.....OG&E.
COMPANY'S/CITY'S TELEPHONE NO.....800-272-9741.
- (1)

POLYMER CONCRETE PULL BOXES SHALL BE USED.
- (2)

THE HAND HOLES AT THE BASE OF THE POLES SHALL BE PLACED AT 135 DEGREES CLOCKWISE FROM THE MAST ARMS IN ORDER TO AVOID CONFLICTS WITH THE PEDESTRIAN PUSH BUTTONS AND SIGNS BEING INSTALLED ON THIS PROJECT.
- (3)

THIS PAY ITEM IS TO BRING POWER TO THE CONTROLLER CABINET FROM THE SERVICE POLE.
- (4)

THE CONTROLLER(S) TO BE FURNISHED ON THIS PROJECT SHALL BE VEHICLE ACTUATED SOLID STATE DIGITAL ECONOLITE CONTROLLERS AND HAVE A NATURAL ALUMINUM FINISH CABINET WITH VOLUME DENSITY FEATURES. THE CONTRACTOR SHALL FURNISH THE CONTROLLER(S) AND MOUNTING FRAMES AT THE INTERSECTIONS OF S. 32ND STREET WITH HANCOCK ST., BORDER AVE. AND ARLINE STREETS. THESE CONTROLLERS SHALL BE 8 PHASE WITH ALL RED CONFLICT AND USER FLASH.

THE CONTROLLER(S) WITH 2P - 4P CAPABILITY SHALL BE FURNISHED WITH 8 LOAD RECEPTACLE BAYS. CONTROLLER(S) WITH 5P - 8P CAPABILITY SHALL BE FURNISHED WITH 16 LOAD SWITCH RECEPTACLE BAYS. ALL CORRESPONDING RECEPTACLE WIRING IN THE CABINET AND FIELD WIRING SHALL BE INSTALLED FOR THE CONTROLLER AS REQUIRED EXCEPT FOR ADDITIONAL DETECTOR CONNECTING CABLES WHEN THE CONTROLLER IS EXPANDED. THE CONTROLLER(S) SHALL BE CAPABLE OF PERFORMING AS SHOWN ON PHASE & SEQUENCE DIAGRAMS. PEDESTRIAN ISOLATION SHALL BE PROVIDED IN THE CONTROLLER CABINET. ALL N.E.M.A. FUNCTIONS SHALL TERMINATE IN THE CONTROLLER CABINET.

CABINET SHALL HAVE A 120V RECEPTACLE INSTALLED INSIDE OF THE CABINET IN ADDITION TO OR IN LIEU OF A RECEPTACLE INSTALLED ON THE DOOR. ALSO, ALL CABINETS THAT ARE TO BE INSTALLED IN A SIGNAL INTERCONNECT SYSTEM SHALL HAVE A PULL- OUT COMPUTER SHELF AND DRAWER INSTALLED FOR LAPTOP USE AT THE CONTROLLER CABINET.
- (5)

CONTROLLERS SHALL BE EQUIPPED WITH TESCO CONTROLS, INC. CONTINUOUS POWER UNIT. THIS UNIT SHALL PROVIDE 400 WATTS OF CONTINUOUS POWER FOR A MINIMUM OF 8 HOURS. THIS UNIT SHALL ALSO INCLUDE BATTERIES, CABINET, WIRING AND PAD IF NECESSARY. THIS POWER UNIT SHALL INCLUDE AN INTERCHANGEABLE HARD DISK THAT IS CAPABLE OF STORING AND RETRIEVING ALL ACTIVITY DATA, SUCH AS TIME, DATE, AND DURATION OF EVENTS. ALSO THE SURGE PROTECTORS TO BE SUPPLIED ON THIS PROJECT FOR THE TRAFFIC SIGNALS SHALL BE INNOVATIVE TECHNOLOGY, INC. SURGE PROTECTORS, MODEL NO. HS-P-SP-120A-60A-RJ, OR APPROVED EQUAL.
- (6)

THIS PROJECT INVOLVES THE INSTALLATION OF A VIDEO VEHICLE DETECTION SYSTEM FOR THREE (3) INTERSECTIONS. THE CONTRACTOR SHALL FURNISH AND INSTALL THE FOLLOWING EQUIPMENT AT EACH INTERSECTION:

A. AN ECONOLITE AUTOSCOPE SOLO TERRA 8 CHANNEL PROCESSOR (OR APPROVED EQUAL) VEHICLE DETECTION SYSTEM UNIT INCLUDING A LAPTOP COMPUTER WITH ALL NECESSARY CABLES, HARNESSSES, MATERIALS, FITTINGS AND MISCELLANEOUS COMPONENTS NECESSARY TO PROVIDE A COMPLETE AND OPERATIONAL SYSTEM AT THREE (3) INTERSECTIONS ON THIS PROJECT. THE MINIMUM SPECIFICATIONS FOR THE COMPUTER SYSTEM – INTEL 4TH GENERATION CORE I7 2.3 GHZ PROCESSOR, 16 GB RAM, 1 TB HARD DRIVE, DIGITAL MEDIA READER AND USB 2.0 PORTS.

B. FOUR (4) CAMERA(S) AT EACH INTERSECTION WITH ZOOM LENSE CAPABILITY AND CAN DETECT THE AREAS SHOWN ON THE PLANS AT EACH APPROACH.

C. HARNESSSES TO CONNECT AND OPERATE THE NEW SYSTEM IN THE LOCAL MAINTAINING AGENCY OFFICE.

PAY QUANTITIES						
JP#27108(04) 0300 TRAFFIC SIGNAL						
ITEM	DESCRIPTION	UNIT	HANCOCK	BORDER	ARLINE	TOTAL
802(B) 8342	2" PVC SCH. 40 PLASTIC CONDUIT TRENCHED (TP-1)	LF	260.00	200.00	200.00	660.00
802(B) 8344	3" PVC SCH. 40 PLASTIC CONDUIT BORED (TP-1)	LF	370.00	375.00	290.00	1035.00
802(B) 8346	3" PVC SCH. 40 PLASTIC CONDUIT TRENCHED (TP-1)	LF	60.00	60.00	60.00	180.00
803(A) 8065	PULL BOX (SIZE I)	EA	3.00	3.00	3.00	9.00
803(A) 8066	PULL BOX (SIZE II)	EA	1.00	1.00	1.00	3.00
804(A) 2915	STRUCTURAL CONCRETE (TP-1)	CY	19.80	21.40	24.80	66.00
804(B) 2916	REINFORCING STEEL (TP-1)	LB	2855.20	3121.80	3562.00	9539.00
805(A) 8726	(PL) REMOVAL OF TRAFFIC SIGNAL EQUIPMENT (TR-24)	LSUM	1.00	1.00	1.00	1.00
806(A) 8311	32' MH POLE 35' TS & 10' LMA (G.STL.) (2,13)	EA	1.00	1.00		2.00
806(A) 8312	32' MH POLE 40' TS & 10' LMA (G.STL.) (2,13)	EA		1.00		1.00
806(A) 8313	32' MH POLE 45' TS & 10' LMA (G.STL.) (2,13)	EA	2.00	1.00		3.00
806(A) 8314	32' MH POLE 50' TS & 10' LMA (G.STL.) (2,13)	EA			1.00	1.00
806(A) 8350	32' MH POLE, 30' TS & 10' LMA (G.STL.) (2,13)	EA			1.00	1.00
806(A) 8353	32' MH POLE, 55' TS & 10' LMA (G.STL.) (2,13)	EA			1.00	1.00
806(A) 8728	POLE & 30' TS MST. ARM (G.STL.) (2,13)	EA	1.00	1.00	1.00	3.00
806(B) 8894	10' MTG. HT. TS PED. POLE (G.STL.)	EA		2.00	4.00	6.00
809(A) 8090	ROADWAY LUMINAIRE	EA	3.00	3.00	3.00	9.00
810(A) 3118	SERVICE POLE (TL-35)	EA	1.00	1.00	1.00	3.00
811 8040	1/C NO. 6 ELECTRICAL CONDUCTOR (TP-1)(3)	LF	200.00	200.00	200.00	600.00
811 8044	1/C NO. 10 ELECTRICAL CONDUCTOR (TP-1)	LF	2200.00	2080.00	1895.00	6175.00
825 8550	TRAFFIC SIGNAL CONTROLLER ASSEMBLY (4,5)	EA	1.00	1.00	1.00	3.00
828 0100	(PL) DETECTION SYSTEM (VIDEO) (6)	LSUM	1.00	1.00	1.00	1.00
830 8000	PEDESTRIAN PUSH BUTTON (7)	EA		2.00	8.00	10.00
831 8231	1WAY 3SEC. ADJ. SIG. HD. S-6 (8)	EA	8.00	8.00	10.00	26.00
831 8252	1WAY 3SEC. ADJ. SIG. HD. S-9 (8)	EA	2.00			2.00
831 8280	1WAY 3SEC. ADJ. SIG. HD. S-13 (8)	EA	1.00	4.00	4.00	9.00
831 8295	1WAY 2SEC. ADJ. PED. SIG. HD. S-20 (9)	EA		2.00	8.00	10.00
833 3030	BACKPLATE (10)	EA	11.00	13.00	14.00	38.00
834(A) 8207	5/C TRAFFIC SIGNAL ELECTRICAL CABLE (TP-1)	LF	450.00	380.00	535.00	1365.00
834(A) 8208	7/C TRAFFIC SIGNAL ELECTRICAL CABLE (TP-1)	LF	120.00	240.00	260.00	620.00
834(A) 8213	21/C TRAFFIC SIGNAL ELECTRICAL CABLE (TP-1)	LF	945.00	905.00	825.00	2675.00
834(B) 6300	2/C SHIELDED LOOP DETECTOR LEAD-IN CABLE (TP-1)(11)	LF		20.00	80.00	100.00
840(B) 8593	E.P.S. OPTICAL DETECTOR (12)	EA	4.00	4.00	4.00	12.00
840(C) 8594	E.P.S. OPTICAL DETECTOR CABLE (TP-1)(12)	LF	1175.00	1145.00	1085.00	3405.00
840(D) 0510	E.P.S. 4 CHANNEL PHASE SELECTOR (12)	EA	1.00	1.00	1.00	3.00
850(C) 8118	MAST ARM MOUNTED SIGNS (ALUMINUM) (TP-1)	SF	61.50	84.00	82.00	227.50

- D. VIDEO POWER CABLE SHALL BE AS PER THE MANUFACTURER SPECIFICATIONS.
- E. VIDEO COAXIAL CABLE SHALL BE LOW LOSS PRECISION CABLE SUITED FOR OUTDOOR APPLICATION. VIDEO CABLE SHALL BE BELDON 8281, WEST PENN P 806, OR APPROVED EQUAL.
- F. THE VIDEO FEEDBACK TO THE LOCAL MAINTAINING AGENCY OFFICE SHALL OCCUR OVER LOCAL TELEPHONE LINES.
- G. ONE DAY OF TRAINING FOR CITY PERSONNEL IN THE USE AND MAINTENANCE OF THE SYSTEM SHALL BE PROVIDED BY A MANUFACTURERS REPRESENTATIVE. DOCUMENTATION OF THE TRAINING PROVIDED SHALL BE PROVIDED FOR THE ENGINEER.
- (7) CONTRACTOR SHALL PROVIDE POLARA 2-WIRE NAVIGATOR ACCESSIBLE PEDESTRIAN SIGNAL PUSH BUTTON OR APPROVED EQUAL. R10-3E PEDESTRIAN PUSH BUTTON SIGNS SHALL BE USED.
- (8) RED, YELLOW AND GREEN LED TRAFFIC SIGNAL HEADS SHALL BE FURNISHED AND INSTALLED ON THIS PROJECT. THE LED TRAFFIC MODULES, LENSES, AND ALL ASSOCIATED MATERIAL AND EQUIPMENT SHALL CONFORM TO I.T.E. VEHICLE TRAFFIC CONTROL SIGNAL HEAD (VTCSH) STANDARDS N EFFECT AT THE TIME THAT THE ORDER IS PLACED. LED HEADS SHALL BE CAPABLE OF OPERATING WITHOUT A REFLECTOR.
- (9) LED INTERNATIONAL HEADS DISPLAYING INCANDESCENT LOOKING FULLY-ILLUMINATED SYMBOLS (WALKING PERSON AND UPRAISED HAND) SHALL BE REQUIRED ON THIS PROJECT.

THESE PEDESTRIAN HEADS SHALL ALSO BE COUNTDOWN TYPE HEADS.
- (10) REFLECTORIZED BACKPLATES SHALL BE SUPPLIED ON THIS PROJECT FOR ALL SIGNAL HEADS.
- (11) PAY ITEM IS TO RUN FROM THE PEDESTRIAN PUSH BUTTONS TO THE TERMINAL STRIP AT THE BASE OF THE POLES.
- (12) THE PREEMPTION CONTROL SYSTEM SHALL INTERFACE WITH THE TRAFFIC CONTROLLER TO GIVE EMERGENCY VEHICLES APPROACHING THE INTERSECTION A GREEN WITH ALL OTHER INDICATIONS BEING RED. THE SYSTEM SHALL BE CAPABLE OF TWO PRIORITY LEVELS AND LOG THE LAST 100 EVENTS WITH TIME DATE STAMP. EMITTER SHALL BE SELECTABLE TO TRANSMIT UP TO 9999 VEHICLE CODES. ALL EQUIPMENT IN THE SYSTEM SHALL MEET NEMA ENVIRONMENTAL STANDARDS.

THE MANUFACTURER OR MANUFACTURER'S REPRESENTATIVES SHALL PROVIDE ASSISTANCE TO THE CONTRACTOR OR AGENCY INSTALLING THE EQUIPMENT AS TO THE BEST LOCATION FOR THE DETECTOR PLACEMENT AT EACH INTERSECTION INVOLVED WITH THE PROJECT. ALL EQUIPMENT MUST BE PLAINLY MARKED AS TO THE MANUFACTURER OF THE EQUIPMENT TO PROVIDE CLEAR IDENTIFICATION AS TO THE MANUFACTURER'S MODEL AND SERIAL NUMBER OF EACH UNIT. NEMA CERTIFICATION, TEST REPORTS SHALL BE PROVIDED UPON REQUEST BY THE ENGINEER.

Design	RWR	08-14-23
Drawn	SB	08-14-23
		

SIGNAL	
PAY QUANTITIES & NOTES	
State Job No. _27108(04)_	Sheet No. _AT01_

MUSKOGEE COUNTY

08-14-23 G:\0\Projects\T-2385A - SD,SS,LT - EC-1516 US 69 Muskogee Plan Update\CAD\AT02-270804-SIGNING & STRIPING PAY QUANTITIES & NOTES.dgn

REVISIONS		
NO.	DESCRIPTION	DATE

GENERAL CONSTRUCTION NOTES

THE CONTRACTOR SHALL BE RESPONSIBLE FOR ANY DAMAGE HE MAY INFLICT TO THE EXISTING UNDERGROUND UTILITIES WITHIN THE PROJECT AREA AS A RESULT OF HIS DIGGING, TRENCHING, BORING, ETC.... PRIOR TO DIGGING NEAR THE UTILITIES, THE CONTRACTOR SHALL CALL FOR A LIST OF ALL UNDERGROUND FACILITIES REGISTERED IN THE AREA OF CONSTRUCTION LISTED WITH THE FOLLOWING AGENCIES:
THE "OKIE" NOTIFICATION CENTER 811 OR (405) 522-6543 OR WWW.CALLOKIE.COM OR THE LOCAL COUNTY CLERK'S OFFICE.

ANY SIGNS AND/OR DELINEATORS WHICH ARE TO BE REMOVED DURING THIS PROJECT WILL BE STORED IN A PROTECTED AREA DESIGNATED BY THE RESIDENT ENGINEER UNTIL SUCH TIME THAT THEY ARE TO BE RESET BY THE CONTRACTOR. COST OF THIS WORK TO BE INCLUDED IN OTHER ITEMS OF WORK.

ALL BROKEN CONCRETE, WASTE MATERIAL, AND DEBRIS SHALL BECOME THE PROPERTY OF THE CONTRACTOR, AND SHALL BE REMOVED FROM THE LIMITS OF THE PROJECT AND DISPOSED OF IN AN AREA APPROVED BY THE ENGINEER. NO PAYMENT WILL BE MADE FOR THE DISPOSAL OF THIS MATERIAL.

ANY DAMAGE CAUSED BY THE CONTRACTOR TO ANY STRUCTURES, ROADWAY SURFACES, STRIPING, RAISED PAVEMENT MARKERS, GUARDRAIL, SLOPES, AND SIGNS SHALL BE REPAIRED AT CONTRACTORS EXPENSE TO THE SATISFACTION OF THE ENGINEER.

THIS PROJECT SHALL BE CONSTRUCTED WITHOUT CLOSING TRAFFIC ON CROSS STREETS. A MINIMUM OF ONE LANE IN EACH DIRECTION SHALL BE MAINTAINED AT ALL TIMES. SEE O.D.O.T. STANDARDS AND DETAIL DRAWINGS FOR MAINTENANCE OF LOCAL AND THROUGH TRAFFIC.

ALL REMOVED SIGNS, SIGN POSTS, BOLTS, MISCELLANEOUS HARDWARE, AND DELINEATORS SHALL BECOME THE PROPERTY OF THE CONTRACTOR AND SHALL BE REMOVED FROM THE LIMITS OF THE PROJECT AS APPROVED BY THE ENGINEER.

AFTER REMOVAL OF ANY SIGN FOOTINGS, THE HOLES SHALL BE FILLED WITH SOIL, TAMPED, AND SHAPED IN A MANNER APPROVED BY THE ENGINEER.

PAY QUANTITY NOTES

- (1)

REMOVAL AND RESETTNG OF EXISTING SIGNS ARE SHOWN IN THE PLANS AND INCLUDED IN THE SIGN SUMMARY AND SHALL INCLUDE THE REMOVAL OF EXISTING SIGNS, FOOTINGS, AND ANY FOOTINGS ADJACENT TO THE SIGNS AND THE REINSTALLATION OF THE SIGN WITH POSTS IN KIND AND IN ACCORDANCE WITH ODOT STANDARD DRAWINGS. WHEN APPROVED BY THE ENGINEER, FOOTINGS MAY BE OBLITERATED TO A POINT BELOW GROUND LEVEL IN LIEU OF BEING COMPLETELY REMOVED. SEE GENERAL CONSTRUCTION NOTES FOR DISPOSAL OF OLD CONCRETE FOOTING MATERIAL.
- (TP-1)

PAYMENT FOR THIS ITEM WILL BE BASED ON PLAN QUANTITY. SEE THE 2019 SPECIFICATIONS FOR HIGHWAY CONSTRUCTION.
- (TS-24)

QUANTITY SHOWN INCLUDES 1,855 L.F. TRAFFIC STRIPE (MULTI-POLYMER) (WHITE), 6,050 L.F. TRAFFIC STRIPE (MULTI-POLYMER) (YELLOW) AND 4,100 L.F. TRAFFIC STRIPE (MULTI-POLYMER) (BLACK) AND WILL BE MEASURED BY THE LINEAR FOOT OF FOUR INCH (4") WIDE TRAFFIC STRIPE.
- (TS-25)

QUANTITY SHOWN INCLUDES 27,385 L.F. TRAFFIC STRIPE (MULTI-POLYMER) (WHITE), 16,505 L.F. TRAFFIC STRIPE (MULTI-POLYMER) (YELLOW) AND 7,660 L.F. TRAFFIC STRIPE (MULTI-POLYMER) (BLACK) AND WILL BE MEASURED BY THE LINEAR FOOT OF SIX INCH (6") WIDE TRAFFIC STRIPE.
- (TS-26)

QUANTITY SHOWN INCLUDES 855 L.F. TRAFFIC STRIPE (MULTI-POLYMER) (WHITE) AND 0 L.F. TRAFFIC STRIPE (MULTI-POLYMER) (YELLOW) AND 0 L.F. TRAFFIC STRIPE (MULTI-POLYMER) (BLACK) AND WILL BE MEASURED BY THE LINEAR FOOT OF EIGHT INCH (8") WIDE TRAFFIC STRIPE.
- (TS-28)

QUANTITY SHOWN INCLUDES 1,550 L.F. TRAFFIC STRIPE (MULTI-POLYMER) (WHITE) AND WILL BE MEASURED BY THE LINEAR FOOT OF TWENTY-FOUR INCH (24") WIDE TRAFFIC STRIPE.
- (TS-32)

THE AMOUNT SHOWN IS AN APPROXIMATION AND THE ACTUAL AMOUNT OF REMOVAL, IF NECESSARY, SHALL BE DETERMINED BY THE ENGINEER. PRICE BID FOR PAVEMENT MARKING REMOVAL (TRAFFIC STRIPE) SHALL INCLUDE COST OF REMOVAL OF ARROWS, WORDS, AND SYMBOLS. THE PAVEMENT MARKING TO BE REMOVED SHALL BE CONSIDERED THERMOPLASTIC AND BID ACCORDINGLY.

DURING REMOVAL OF EXISTING STRIPING AND REPLACEMENT WITH NEW STRIPING, PERMANENT STRIPING SHALL BE REPLACED WITHIN 48 HOURS AFTER OLD STRIPING IS REMOVED.
- (TS-33)

INCLUDED IN THIS PAY ITEM IS ALL HARDWARE ASSOCIATED WITH PROPERLY ANCHORING AND MOUNTING THE HIGHWAY SIGN IN ACCORDANCE WITH O.D.O.T. PLANS AND STANDARD DRAWINGS SSA1-1 AND SSP1-1- (LATEST REVISION).

PAY QUANTITIES

JP 27108(04)			
0301 TRAFFIC SIGNING.& STRIPING			
ITEM	DESCRIPTION	UNIT	TOTAL
804(A) 2200	STRUCTURAL CONCRETE (TP-1)	CY	1.20
804(B) 2300	REINFORCING STEEL (TP-1)	LB	168.00
805(D) 3528	(PL)REMOVE & RESET EXISTING SIGNS (1)	EA	3.00
850(A) 1200	SHEET ALUMINUM SIGNS	SF	739.40
851(B) 2325	4"@10.79 GALV. STEEL PIPE POST	LF	80.00
851(C) 2415	2" SQUARE TUBE POST (TS-33)	LF	1352.00
856(A) 8200	TRAFFIC STRIPE (MULTI-POLY.)(4" WIDE) (TS-24)	LF	12005.00
856(A) 8204	TRAFFIC STRIPE (MULTI-POLY.)(6" WIDE) (TS-25)	LF	51550.00
856(A) 8208	TRAFFIC STRIPE (MULTI-POLY.)(8" WIDE) (TS-26)	LF	855.00
856(A) 8216	TRAFFIC STRIPE (MULTI-POLY.)(24" WIDE) (TS-28)	LF	1550.00
856(B) 8304	TRAFFIC STRIPE (MULTI-POLY.)(ARROWS)	EA	68.00
857(F) 9700	PAVEMENT MRKNG.REMOVAL(TRAF.STRP) (TS-32)	LF	10000.00

Design	RWR	08-14-23
Drawn	SB	08-14-23
TEC A CLEAR DIRECTION		

SIGNING & STRIPING

PAY QUANTITIES & NOTES

State Job No. 27108(04)Sheet No. AT02

MUSKOGEE COUNTY

08-14-23 G:\0\Projects\T-2385A - SD,SS,LT - EC-1576 US 69 Muskogee Plan Update\CAD\AT03-270804-LIGHTING PAY QUANTITIES & NOTES.dgn

REVISIONS		
NO.	DESCRIPTION	DATE

GENERAL CONSTRUCTION NOTES

SYMBOLS AND LEGENDS ARE DIAGRAMMATIC ONLY AND LOCATIONS SHALL BE ADJUSTED FOR EXISTING FIELD CONDITIONS, BUT NO MAJOR ALTERATIONS OR RELOCATIONS WILL BE MADE WITHOUT FIRST CONSULTING WITH THE TRAFFIC ENGINEERING DIVISION AT (405)521-2861.

ALL BROKEN CONCRETE, WASTE MATERIAL, AND DEBRIS SHALL BECOME THE PROPERTY OF THE CONTRACTOR, AND SHALL BE REMOVED FROM THE LIMITS OF THE PROJECT AND DISPOSED OF IN AN AREA APPROVED BY THE ENGINEER. NO PAYMENT WILL BE MADE FOR THE DISPOSAL OF THIS MATERIAL.

THE CONTRACTOR SHALL BE RESPONSIBLE FOR ANY DAMAGE HE MAY INFLICT TO THE EXISTING UNDERGROUND UTILITIES WITHIN THE PROJECT AREA AS A RESULT OF HIS DIGGING, TRENCHING, BORING, ETC.... PRIOR TO DIGGING NEAR THE UTILITIES, THE CONTRACTOR SHALL CALL FOR A LIST OF ALL UNDERGROUND FACILITIES REGISTERED IN THE AREA OF CONSTRUCTION LISTED WITH THE FOLLOWING AGENCIES:

THE "OKIE" NOTIFICATION CENTER 811 OR (405)522-6543 OR WWW.CALLOKIE.COM OR THE LOCAL COUNTY CLERK'S OFFICE.

(TL-35) SEE SERVICE POLE SCHEDULE. FOR ADDITIONAL INFORMATION CONCERNING THE SERVICE POLE, CONTACT THE FOLLOWING PRIOR TO INSTALLATION:
PERSON'S NAME.....JACQUE HANNA
WITH THE COMPANY/CITY OF.....OG&E IN MUSKOGEE
COMPANY'S/CITY'S TELEPHONE NO... (918) 688-0234.

(TP-1) PAYMENT FOR THIS ITEM WILL BE BASED ON PLAN QUANTITY. SEE THE 2019 SPECIFICATIONS FOR HIGHWAY CONSTRUCTION.

(1) POLYMER CONCRETE PULL BOXES SHALL BE USED.

(2) THE ROADWAY LIGHT FIXTURES TO BE USED ON THIS PROJECT SHALL BE HOLOPHANE ATBM P30 MVOLT R3 4B P7 PCLL FIXTURES OR AN APPROVED EQUAL.

(3) THIS WIRE SHALL BE ALUMINUM WIRE ONLY. ALL ASSOCIATED HARDWARE (CONNECTORS, SPLICES, BREAKERS, ETC.) NECESSARY TO ASSURE PROPER INSTALLATION AND PERFORMANCE OF THIS ALUMINUM WIRE IN ACCORDANCE WITH CURRENT SPECIFICATIONS, STANDARDS AND PRACTICE SHALL BE INCLUDED IN THE PRICE BID FOR THIS ITEM.

PAY QUANTITY INCLUDES SUFFICIENT QUANTITY TO RUN TWO (2) NO. 4 ELECTRICAL ALUMINUM WIRES FOR THESE CIRCUITS. ONE (1) NO. 4 BLACK WIRE FOR THE LOAD AND ONE (1) NO. 4 WHITE WIRE FOR NEUTRAL TO ALL LIGHT POLES ON THIS PROJECT, IN ACCORDANCE WITH CURRENT STANDARDS AND PRACTICE. COLORED TAPE OR PAINT WILL NOT BE ACCEPTABLE FOR COLORING THESE ELECTRICAL WIRES.

PAY QUANTITIES

JP#27108(04) 0302 TRAFFIC LIGHTING			
ITEM	DESCRIPTION	UNIT	TOTAL
802(B) 0320	2" PVC SCH. 40 PLASTIC CONDUIT BORED (TP-1)	LF	3785.00
802(B) 0324	2" PVC SCH. 40 PLASTIC CONDUIT TRENCHED (TP-1)	LF	8540.00
803(A) 1210	PULL BOX (SIZE I) (1)	EA	5.00
804(A) 2200	STRUCTURAL CONCRETE (TP-1)	CY	82.00
804(B) 2300	REINFORCING STEEL (TP-1)	LB	14200.00
806(C) 4512	40' MTG & 10' HLMA (G.STL.)	EA	40.00
806(C) 4524	40' MHP & TWIN H.L. MST. ARM (G.STL.)	EA	10.00
807 5120	BREAKAWAY BASE (DES. B)	EA	12.00
809(A) 7200	ROADWAY LUMINAIRE (2)	EA	60.00
810(A) 8200	SERVICE POLE (TL-35)	EA	1.00
811 9115	1/C NO.4 ELECT.COND. (TP-1)(3)	LF	25885.00
811 9135	1/C NO.12 ELECT.COND. (TP-1)	LF	6000.00

Design	RWR	08-14-23
Drawn	SB	08-14-23
TEC A CLEAR DIRECTION		

LIGHTING

PAY QUANTITIES & NOTES

State Job No. 27108(04)Sheet No. AT03

MUSKOGEE COUNTY

08-14-23 G:\0\Projects\T-2385A - SD,SS,LT - EC-1516 US 69 Muskogee Plan Update\CAD\AT04-270804-TRAFFIC CONTROL PAY QUANTITIES & NOTES.dgn

REVISIONS		
NO.	DESCRIPTION	DATE

GENERAL CONSTRUCTION NOTES

ANY SIGNS AND/OR DELINEATORS WHICH ARE TO BE REMOVED DURING THIS PROJECT WILL BE STORED IN A PROTECTED AREA DESIGNATED BY THE RESIDENT ENGINEER UNTIL SUCH A TIME THAT THEY ARE TO BE RESET BY THE CONTRACTOR. COST OF THIS WORK TO BE INCLUDED IN OTHER ITEMS OF WORK.

EXISTING ROADWAY SHALL REMAIN OPEN DURING CONSTRUCTION. THE CONTRACTOR SHALL BE RESPONSIBLE FOR PROPER BARRICADES, LIGHTS, AND SIGNING WITHIN THE LIMITS OF CONSTRUCTION. ALL CONSTRUCTION SIGNING WILL BE IMPLEMENTED ACCORDING TO CONSTRUCTION PLANS. CONSTRUCTION TRAFFIC CONTROL WILL BE INSTALLED IN A MANNER APPROVED BY THE ENGINEER, IN ACCORDANCE WITH CHAPTER VI OF THE MANUAL ON UNIFORM TRAFFIC CONTROL DEVICES, (CURRENT EDITION), AND COMPLIANT WITH APPLICABLE O.D.O.T. STANDARD DRAWINGS.

FIVE (5) WORKING DAYS PRIOR TO THE START OF CONSTRUCTION ON THIS PROJECT, THE RESIDENT ENGINEER SHALL CONTACT THE OKLAHOMA HIGHWAY PATROL, SIZE AND WEIGHTS SECTION (405) 425-2210 AND ADVISE THE OFFICE WHEN SAID DETOURING WILL BEGIN AND THAT WIDE LOADS OVER 10 FT. SHOULD BE ADVISED AND RESTRICTED. UPON COMPLETION OF THE PROJECT, THE RESIDENT ENGINEER SHALL CONTACT THE OKLAHOMA HIGHWAY PATROL AND ADVISE THE OFFICE THAT THE PROJECT IS COMPLETE.

FIVE (5) WORKING DAYS PRIOR TO DETOURING WIDE LOAD VEHICLES, FOR THE CONSTRUCTION OF THE PROJECT, THE RESIDENT ENGINEER SHALL CONTACT THE OKLAHOMA HIGHWAY PATROL, SIZE AND WEIGHTS SECTION (405) 425-2210 AND ADVISE THE OFFICE WHEN SAID DETOURING WILL BEGIN AND THAT WIDE LOADS OVER 10 FT. SHOULD BE ADVISED AND RESTRICTED (SEE PLANS FOR PROPOSED WIDE LOAD DETOUR ROUTE). UPON COMPLETION OF THE PROJECT THE RESIDENT ENGINEER SHALL CONTACT THE OKLAHOMA HIGHWAY PATROL AND ADVISE THE OFFICE THAT THE WIDE LOAD DETOUR IS NO LONGER IN EFFECT.

THE CONTRACTOR SHALL BE RESPONSIBLE FOR ANY DAMAGE HE MAY INFLICT TO THE EXISTING UNDERGROUND UTILITIES WITHIN THE PROJECT AREA AS A RESULT OF HIS DIGGING, TRENCHING, BORING, ETC.... PRIOR TO DIGGING NEAR THE UTILITIES, THE CONTRACTOR SHALL CALL FOR A LIST OF ALL UNDERGROUND FACILITIES REGISTERED IN THE AREA OF CONSTRUCTION LISTED WITH THE FOLLOWING AGENCIES:
THE "OKIE" NOTIFICATION CENTER 811 OR (405) 522-6543 OR WWW.CALLOKIE.COM OR THE LOCAL COUNTY CLERK'S OFFICE.

PAY QUANTITY NOTES

(TC-16)	PAINT SHALL CONFORM TO SECTION 711 "TRAFFIC STRIPE", OF THE O.D.O.T. STANDARD SPECIFICATIONS FOR HIGHWAY CONSTRUCTION (CURRENT EDITION). IF CONSTRUCTION TRAFFIC STRIPE PAINT IS INSTALLED IN ACCORDANCE WITH THE MANUFACTURER'S SPECIFICATIONS AND FAILS DURING THE FIRST SIX MONTHS OF SERVICE, REPLACEMENT WILL BE MADE AT THE CONTRACTORS EXPENSE AND SHALL BE ACCOMPLISHED IN A TIMELY MANNER UPON NOTIFICATION BY THE ENGINEER OF SUCH FAILURE.
(TC-17)	INCLUDES AN ESTIMATED 126,580 L.F. (PAINT) (4" WIDE) WHITE 194,960 L.F. (PAINT) (4" WIDE) YELLOW STRIPE.
(TC-19)	THIS ITEM INCLUDES AN ESTIMATED 156,700 L.F. (4" WIDE) WHITE AND 127,300 L.F. (4" WIDE) YELLOW STRIPE. THE CONTRACTOR SHALL PROVIDE AND INSTALL AN O.D.O.T. APPROVED REMOVABLE PAVEMENT MARKING TAPE. COST FOR REMOVAL OF THIS TAPE SHALL BE INCLUDED IN THE PRICE BID FOR THIS ITEM. NON-REMOVABLE MARKING TAPE (FOIL BACK) SHALL NOT BE CONSIDERED AN APPROVED EQUAL FOR THIS ITEM.
(TC 20)	ALL STRIPING TO BE PLACED ON TEMPORARY SURFACES OR ON SURFACES SCHEDULED TO BE REMOVED SHALL BE DONE WITH PAINT UNLESS OTHERWISE NOTED ON THE PLANS OR STANDARD DRAWINGS. TEMPORARY PAVEMENT MARKINGS PLACED ON FINISHED PAVEMENT OR EXISTING PAVEMENT TO REMAIN IN PLACE SHALL USE ONE OF THE FOLLOWING METHODS: - REMOVABLE PAVEMENT MARKING TAPE - CLASS A PAVEMENT MARKERS
(TC-22)	AMOUNT SHOWN IS AN APPROXIMATION AND THE ACTUAL AMOUNT OF REMOVAL, IF NECESSARY, SHALL BE DETERMINED BY THE ENGINEER. PRICE BID FOR PAVEMENT MARKING REMOVAL SHALL INCLUDE THE COST OF REMOVING STRIPE, ARROWS, WORDS AND SYMBOLS, AS SHOWN IN THE PLANS. THESE ITEMS MAY CONSIST OF PLASTIC, PAINT OR NON-REMOVABLE MARKING TAPE.
(TC-26)	ALL CONSTRUCTION TRAFFIC CONTROL WILL BE IMPLEMENTED ACCORDING TO CONSTRUCTION PLANS, AND INSTALLED IN A MANNER APPROVED BY THE ENGINEER, IN ACCORDANCE WITH CHAPTER VI OF THE MANUAL ON UNIFORM TRAFFIC CONTROL DEVICES, (CURRENT EDITION), AND COMPLIANT WITH APPLICABLE O.D.O.T. STANDARD DRAWINGS. PRICE BID FOR THIS ITEM SHALL BE PAYMENT IN FULL FOR THE INSTALLATION, MAINTENANCE AND SUBSEQUENT REMOVAL OF ALL NECESSARY CONSTRUCTION TRAFFIC CONTROL DEVICES REQUIRED FOR COMPLETION OF THE PROJECT.
	ALL SIGNS AND BARRICADES WHICH ARE SHOWN WITH TYPE 'B' LIGHTS IN THE STANDARD DRAWINGS SHALL HAVE THE CORRESPONDING LIGHT ATTACHED DURING NON-DAYLIGHT HOURS.
(TC-28)	INCLUDED IN THIS ITEM ARE ALL S.C.S. (SPECIAL CONSTRUCTION SIGNING) SIGNS WHICH ARE BETWEEN 0.00 S.F. AND 6.25 S.F. ALSO INCLUDED IN THIS ITEM SHALL BE THE COST OF INSTALLATION, MAINTENANCE, AND REMOVAL OF THESE SIGNS.
(TC-29)	INCLUDED IN THIS ITEM ARE ALL S.C.S. (SPECIAL CONSTRUCTION SIGNING) SIGNS WHICH ARE BETWEEN 6.26 S.F. AND 15.99 S.F. ALSO INCLUDED IN THIS ITEM SHALL BE THE COST OF INSTALLATION, MAINTENANCE, AND REMOVAL OF THESE SIGNS.
(TC-30)	INCLUDED IN THIS ITEM ARE ALL S.C.S. (SPECIAL CONSTRUCTION SIGNING) SIGNS WHICH ARE BETWEEN 16.00 S.F. AND 32.99 S.F. ALSO INCLUDED IN THIS ITEM SHALL BE THE COST OF INSTALLATION, MAINTENANCE, AND REMOVAL OF THESE SIGNS.
(TC-33)	ALL CONSTRUCTION WORK ZONE SIGNS SHALL HAVE FLUORESCENT SHEETING. THE FLUORESCENT SHEETING SHALL MEET THE REQUIREMENTS OF ASTM D4956 (LATEST REVISION).
	THE MANUFACTURER SHALL FURNISH A TYPE 'D' CERTIFICATION IN ACCORDANCE WITH O.D.O.T. STANDARD SPECIFICATIONS (CURRENT EDITION) SUBSECTION 106.04. THE CERTIFICATION SHALL INCLUDE TEST RESULTS ON MATERIAL SUBMITTED FOR APPROVAL.
(TC-52)	ANY USED CHANGEABLE MESSAGE SIGNS, TRUCK MOUNTED ATTENUATORS OR CONSTRUCTION ZONE IMPACT ATTENUATORS TO BE PLACED ON THIS PROJECT SHALL BE SUBJECT TO INSPECTION AND APPROVAL, BY THE OKLAHOMA DEPARTMENT OF TRANSPORTATION, TO ASSURE THAT THEY ARE IN GOOD WORKING CONDITION, PRIOR TO PLACEMENT ON THE PROJECT.

(TC-61)	ANY DAMAGE TO A FINISHED OR EXISTING SURFACE RESULTING FROM THE CONTRACTORS NEGLIGENCE IN THE REMOVAL OF CONSTRUCTION ZONE PAVEMENT MARKERS OR CHANNELIZING DEVICES AND THE BITUMINOUS ADHESIVE USED IN THEIR INSTALLATION, SHALL BE REPAIRED AT THE CONTRACTORS EXPENSE AND TO THE SATISFACTION OF THE ENGINEER.
(TC-70)	THIS ITEM IS AN ESTIMATED QUANTITY TO BE USED AS DEEMED NECESSARY BY THE ENGINEER.
(TC-73)	QUANTITY SHOWN INCLUDES 15,000 EA. (WHITE) AND 20,000 EA. (YELLOW) CONSTRUCTION ZONE PAVEMENT MARKERS (FLEX TABS). THESE CONSTRUCTION ZONE PAVEMENT MARKERS SHALL BE EITHER "DAVIDSON PLASTICS: MODEL TOM", OR AN APPROVED EQUAL. PRICE BID FOR THIS ITEM SHALL INCLUDE THE INITIAL PLACEMENT, SUBSEQUENT REPLACEMENT, AND REMOVAL. THE CONSTRUCTION ZONE PAVEMENT MARKERS (FLEX TABS) SHALL BE INSTALLED IN ACCORDANCE WITH THE MANUFACTURER'S RECOMMENDATIONS AND AS SHOWN ON STANDARD DRAWING TCS21-1-(LATEST REVISION).
(TC-75)	TEMPORARY PAVEMENT MARKINGS SHALL BE IN PLACE THE SAME DAY THAT EXISTING PAVEMENT MARKINGS ARE REMOVED FROM ANY ROADWAY OPEN TO TRAFFIC. ALSO, ALL TEMPORARY PAVEMENT MARKINGS SHALL BE REMOVED PRIOR TO THE INSTALLATION OF FINAL STRIPING.
(TC-84)	675 CONSTRUCTION CALENDAR DAYS WERE USED TO COMPUTE THE SIGN DAY PAY ITEMS. THE AMOUNT OF CALENDAR DAYS USED TO COMPUTE THE SIGN DAY PAY ITEMS IS AN ESTIMATED QUANTITY ONLY, BASED ON THE CURRENT O.D.O.T. STANDARDS AND SUGGESTED CONSTRUCTION SEQUENCE FOR THIS PROJECT. THESE ESTIMATED SIGN DAY QUANTITIES MAY CHANGE AS THE PROJECT'S CONSTRUCTION TRAFFIC CONTROL IS MODIFIED DURING CONSTRUCTION.
(TC-85)	THESE SIGNS MUST BE ON THE OKLAHOMA DEPARTMENT OF TRANSPORTATION LIST OF APPROVED CHANGEABLE MESSAGE SIGNS. FOR A LIST OF THE APPROVED SIGNS GO TO THE OKLAHOMA DEPARTMENT OF TRANSPORTATION WEBSITE AT: http://www.okladot.state.ok.us/traffic/qpl/index.php .
(1)	THE QUANTITY PROVIDES FOR TWO (2) MESSAGE BOARDS FOR THE DURATION OF THE PROJECT TO BE USED AT THE DISCRETION OF THE ENGINEER.
(2)	PAY QUANTITY REFLECTS THE AMOUNT OF 4" TAPE OR THE EQUIVALENT AMOUNT OF 4" TAPE FOR STRIPING THAT IS WIDER THAN 4 INCHES.
(4)	TYPE "D" WARNING LIGHTS SHALL BE USED ON ALL DRUMS USED ON THIS PROJECT.
(5)	REMOVABLE PAVE. MARKING TAPE SHALL BE USED AS TEMPORARY STRIPE WHENEVER TRAFFIC IS PLACED ON FINAL SURFACE AND SHALL BE PLACED IN THE SAME LAYOUT AS FINAL STRIPING BETWEEN FINAL SURFACING AND FINAL STRIPING.
(6)	THE CONTRACTOR SHALL MAINTAIN ALL TEMPORARY STRIPE AND RAISED PAVE. MARKERS. IF THE CONTRACTOR DOES NOT ADEQUATELY MAINTAIN THE TEMPORARY STRIPE AND RAISED PAVE. MARKERS THEN ODOT TRAFFIC DIVISION, ODOT ROADWAY DIVISION, AND ODOT FIELD DISTRICT SHALL ALL HAVE THE AUTHORITY TO REQUIRE THE CONTRACTOR TO REPLACE ALL OR PORTIONS OF THE TEMPORARY STRIPE AND RAISED PAVE. MARKERS.

PAY QUANTITIES			
JP#27108(04) 0303 TRAFFIC CONTROL			
ITEM	DESCRIPTION	UNIT	TOTAL
857(A) 9200	CONSTRUCTION TRAFFIC STR.(PAINT)(4" WIDE) (TC-16,17,26,75)(6)	LF	190,000.00
857(C) 9400	REMOVABLE PAVEMENT MARKING TAPE (4" WIDE) (TC-19,20,26,75)(2,5,6)	LF	321,540.00
857(C) 9420	REMOVABLE PAVEMENT MARKING TAPE (ARROWS) (TC-70,75)	EA	50.00
857(E) 9620	(PL)CONST.ZONE PAV.MKRS(FLEX TAB)TYP 2-1 (TC-61,70,73,75)	EA	35,000.00
857(F) 9700	PAVEMENT MRKNG.REMOVAL(TRAF.STRP) (TC-22,70)	LF	80,400.00
880(B) 6300	CONSTRUCTION SIGNS 0 TO 6.25 SF (TC-26,28,33,84)	SD	9,357.00
880(B) 6310	CONSTRUCTION SIGNS 6.26 SF TO 15.99 SF (TC-26,29,33,84)	SD	23,182.00
880(B) 6320	CONSTRUCTION SIGNS 16.0 SF TO 32.99 SF (TC-26,30,33,84)	SD	7,997.00
880(C) 6410	CONSTRUCTION BARRICADES (TYPE III) (TC-26,84)	SD	16,760.00
880(D) 6500	VERTICAL PANELS (TC-26,84)	SD	33,750.00
880(E) 6607	WARNING LIGHTS (TYPE B) (TC-26,84)	SD	108,262.00
880(E) 6616	WARNING LIGHTS (TYPE D) (TC-26,84)	SD	54,297.00
880(F) 6700	DRUMS (TC-26,84)(4)	SD	54,297.00
880(G) 6800	TUBE CHANNELIZERS (TC-26,84)	SD	66,070.00
880(G) 6805	CHANNELIZER CONES (TC-26,84)	SD	25,616.00
882(A) 8210	PORT. CHANGEABLE MESSAGE SIGN (TC-52,70,84,85)(1)	SD	1,350.00

Design	RWR	08-14-23
Drawn	SB	08-14-23
		

TRAFFIC CONTROL
PAY QUANTITIES & NOTES

State Job No. _27108(04)_____ Sheet No. _AT04_

MUSKOGEE COUNTY

SUMMARY OF SURFACING AND RELATED QUANTITIES																
SHEET NUMBER	LOCATION	303(A) 1200 8" AGG. BASE TYPE A	317 7100 CEMENT TREATED BASE	325 0100 SEPARATOR FABRIC (SPECIAL)	402(E) T.B.S.C. TYPE E	408 6774 PRIME COAT	414(B)5300 DOWEL JOINTED P.C.C. PAVT. (PLACEMENT)	414(A)5200 P.C.CONCRETE PAVEMENT(PLACEMENT)	414(G)5800 P.C.CONCRETE FOR PAVEMENT	609(A)4230 CONC. CURB (6" BARRIER-INTEGRAL)	610(A)6200 4" CONCRETE SIDEWALK	610(A)6410 6" DECORATIVE MEDIAN CONCRETE	613(J)6400 EDGE DRAIN CONDUIT- PERFORATED	619(B)6360 REMOVAL OF CONCRETE PAVEMENT	619(B)6376 REMOVAL OF CONC.PAV. W/ASPH.OVERLAY	619 (C) 0924 SAWING PAVEMENT
	C.R.L STATION TO C.R.L STATION (CTR. LINE OR REF. LINE)															
		CY	SY	SY	TON	GAL	SY	SY	CY	LF	SY	SY	SY	SY	SY	LF
R001	CRL STA. 561+00 TO STA.568+00	530	2,234	2,549	1,441	1,430	1,485	574	697.10					819	1,247	
R002	CRL STA. 568+00 TO STA. 583+00	3,610	14,962	17,860	3,088	9,746	9,038	4,607	3,208.40					4,756	7,592	
R003	CRL STA. 583+00 TO STA. 598+00	3,700	15,372	18,235	3,088	9,988	9,359	4,729	3,320.90					3,507	6,062	
R004	CRL STA. 598+00 TO STA. 613+00	3,667	15,195	18,123	3,088	9,899	8,910	4,979	3,133.30					7,139	6,212	
R005	CRL STA. 613+00 TO STA.628+00	3,529	14,575	17,505	3,088	9,528	8,645	4,623	4,455.60						11,451	
R006	CRL STA. 628+00 TO STA.643+00	3,406	13,996	16,998	3,088	9,194	8,001	4,653	3,310.20						10,181	
R007	CRL STA. 643+00 TO STA.658+00	3,511	15,979	17,174	3,088	9,478	14,521	678	5,574.20	2,482		1,267		201	8,091	
R008	CRL STA.658+00 TO STA.664+00	1,446	6,505	6,505	248	3,903	6,187		2,537.80	729	1,475		1,200	595	3,453	
R009	CRL STA.664+00 TO STA.670+00	1,443	6,490	6,490	248	3,894	6,196		3,644.60	701	719	119	1,200	1,095	3,064	
R010	CRL STA.670+00 TO STA.676+00	1,443	6,490	6,490	248	3,894	6,199		2,684.80	469	623	262	1,200	1,450	2,774	
R011	CRL STA.676+00 TO STA.682+00	1,443	6,490	6,490	248	3,894	6,217		2,740.90	384	683	220	1,200	1,410	3,388	
R012	CRL STA.682+00 TO STA.688+00	1,445	6,500	6,500	248	3,900	6,202		2,531.90	456	529	273	1,200	1,380	3,680	
R013	CRL STA.688+00 TO STA.694+00	1,467	6,602	6,602	248	3,961	6,316		3,765.30	503	654	32	1,200	1,359	3,290	
R014	CRL STA.694+00 TO STA.695+95	492	2,210	2,210	80	1,326	2,113		1,266.10	121	524	174	370	1,817		
	SUB TOTALS	31,132	133,600	149,731	21,532	84,035	99,389	24,843	42,871.1	5,879	5,207	2,347	7,570	25,528	70,485	
	STREETS															
	CRL STA. 566+68.86 HADDOCK DR.		233	466	46	280		221	58.4	151						
	CRL STA. 593+31.89 W HANCOCK ST.		2291	4581	143	2749		2035	537.0	474						
	CRL STA 615+23.69 RAMONA DR.		218	435	30	261		188	49.5							
	CRL STA 646+06.85 BORDER AVE.		4075	8149	118	4890		3678	970.5	390						
	CRL STA 662+53.97 ESTELLE AVE.		125	250	22	150		104	27.5	74						
	CRL STA 671+71.94 ARLINE ST.		451	901	64	541		405	106.8	212						
	CRL STA 680+85.74 ELGIN ST.		379	757	59	455		330	86.9	196						
	CRL STA 684+08.84 DENVER ST.		240	479	45	288		205	53.9	150						
	CRL STA 690+13.80 KATE FRANK DR.		67	134	59	81		51	13.4	196						
	SUB TOTALS		8079	16152	588	9695		7217	1903.9	1843						
	TEMPORARY PAVEMENT - DETOURS															
	CRL STA 563+00 TO 566+50 CROSSOVER DETOUR			1426			1426		376.10							
	CRL STA 656+00 TO 696+95 - DETOUR			6082			5172		1,364.80							13,195
	TOTALS	31,132	141,679	173,391	22,119	93,730	105,987	32,060	46,516	7,722	5,207	2,347	7,570	25,528	70,485	13,195

SUMMARY OF EARTHWORK					
LOCATION	202(A) UNCLASSIFIED EXCAVATION	EMBANKMENT (+20%)	EXCESS EXCAVATION	WASTE	
STATION (CTR. LINE OR REF. LINE)	CY	CY	CY	CY	
PHASE - 1					
CRL STA. 642+00 TO STA.643+00	113	188			
CRL STA. 643+00 TO STA.656+00	6,495	5,034			
Bridge "B" Pedestrian Bridge & Trail	60	660			
SUB-TOTAL	6,668	5,882	786		
PHASE - 2					
CRL STA. 566+00 TO STA.568+00	549	38			
CRL STA. 568+00 TO STA. 583+00	2,444	630			
CRL STA. 583+00 TO STA. 598+00	1,070	2,161			
CRL STA. 598+00 TO STA. 613+00	1,665	1,836			
CRL STA. 613+00 TO STA.628+00	1,388	3,345			
CRL STA. 628+00 TO STA.642+00	3,148	1,287			
SUB-TOTAL	10,264	9,297	967		
PHASE - 3					
CRL STA. 566+00 TO STA.568+00	477	20			
CRL STA. 568+00 TO STA. 583+00	2,611	617			
CRL STA. 583+00 TO STA. 598+00	4,764	1,116			
CRL STA. 598+00 TO STA. 613+00	1,602	2,885			
CRL STA. 613+00 TO STA.628+00	2,169	3,301			
CRL STA. 628+00 TO STA.642+00	1,940	2,492			
SUB-TOTAL	13,583	10,431	3,152		
PHASE - 4 DETOUR WIDENING					
CRL STA. 656+00 TO 696+95.31	1,214		1,214		
PHASE - 5					
CRL STA. 656+00 TO STA.658+00	292				
CRL STA.658+00 TO STA.664+00	883				
CRL STA.664+00 TO STA.670+00	752				
CRL STA.670+00 TO STA.676+00	559				
CRL STA.676+00 TO STA.682+00	692				
CRL STA.682+00 TO STA.688+00	549				
CRL STA.688+00 TO STA.694+00	805				
CRL STA.694+00 TO STA.695+62	220				
SUB-TOTAL	4,752		4,752		
PHASE - 6					
CRL STA. 656+00 TO STA.658+00	444	5			
CRL STA.658+00 TO STA.664+00	1,508	30			
CRL STA.664+00 TO STA.670+00	1,187	2			
CRL STA.670+00 TO STA.676+00	1,194	9			
CRL STA.676+00 TO STA.682+00	1,203	14			
CRL STA.682+00 TO STA.688+00	883	20			
CRL STA.688+00 TO STA.694+00	930	22			
CRL STA.694+00 TO STA.695+62	249	4			
SUB-TOTAL	7,598	106	7,492		
PHASE - 7					
CRL STA. 656+00 TO STA.658+00	691				
CRL STA.658+00 TO STA.664+00	1,305	60			
CRL STA.664+00 TO STA.670+00	1,014	1			
CRL STA.670+00 TO STA.676+00	897	54			
CRL STA.676+00 TO STA.682+00	888	99			
CRL STA.682+00 TO STA.688+00	672	67			
CRL STA.688+00 TO STA.694+00	682	59			
CRL STA.694+00 TO STA.695+62	152	26			
SUB-TOTAL	6,301	366	5,935		
Border Avenue	2,823	27	2,796		
Hancock Street	739		739		
SUB-TOTALS	52,728	26,109	27,833		
TOTALS	52,728	26,109	-	27,833	

SUMMARY OF DRIVEWAYS-MAINLINE															
C.R.L. STATION	LOCATION	DRIVE TYPE	SURFACE TYPE	LENGTH	WIDTH	BACK RADIUS	AHEAD RADIUS	303(A)1200 AGG. BASE TYPE "A"	610(B)5300 6" CONC. DRIVE (H.E.S.)	610(B)5320 8" CONC. DRIVE	402(E)2600 6" TRAFFIC BOUND SURFACE COURSE TYPE "E"	619(B)6380 REMOVAL OF CONCRETE DRIVEWAY	619(B)6384 REMOVAL OF ASPHALT DRIVEWAY	619(B)6386 REMOVAL OF GRAVEL DRIVEWAY	REMARKS
				FT	FT	FT	FT	CY	SY	SY	TON	SY	SY	SY	
566+73.00	LT	1 PVT.	TBSC	63	12	10	15	15.33			34.06			92.00	FIELD ENTRANCE
567+04.00	LT	1PVT.	TBSC	62	12	10	15	15.17			33.57			91.00	FIELD ENTRANCE
567+32.00	RT	COMM.	CONC.	62	22	15	15	27.17	163			163.00			-
569+07.00	RT	COMM.	CONC.	59	22	15	15	25.83	155			155.00			-
572+27.00	RT	COMM.	CONC.	59	34	40	40	50.00	300			300.00			-
573+81.00	LT	COMM.	CONC.	58	22	25	25	28.67	172			172.00			-
575+49.00	RT	1 PVT.	TBSC	59	12	15	15	15.00			33.19			90.00	FIELD ENTRANCE
576+77.00	LT	COMM.	TBSC	58	24	15	15	27.67			61.40			166.00	FIELD ENTRANCE
578+63.00	LT	COMM.	CONC.	58	26	25	15	31.33	188			188.00			SPECIAL
580+22.00	LT	COMM.	CONC.	58	12	15	25	16.33	98			98.00			SPECIAL
580+39.00	RT	1 PVT.	CONC.	59	24	25	25	31.33	188			188.00			-
582+00.00	LT	1 PVT.	CONC.	58	12	25	25	18.00	108			108.00			SPECIAL
582+75.00	LT	1 PVT.	CONC.	58	22	15	15	26.50	153				153.00		SPECIAL
584+17.00	RT	COMM.	CONC.	59	28	15	15	32.50	195				195.00		SPECIAL
584+73.00	LT	COMM.	CONC.	58	20	25	25	26.50	159			159.00			-
585+65.00	RT	COMM.	CONC.	58	28	15	15	32.00	192			192.00			SPECIAL
591+25.00	RT	COMM.	CONC.	69	34	50	50	0.00		380		380.00			SPECIAL
597+33.00	RT	COMM.	CONC.	59	35	25	25	43.33	260			260.00			-
603+95.00	RT	COMM.	CONC.	59	30	25	25	37.83	227			227.00			-
607+65.00	RT	1 PVT.	CONC.	69	19	5	5	24.50	147				147.00		CIRCLE DRIVE REM.
610+04.00	RT	1 PVT.	CONC.	65	16	15	15	21.17	127				127.00		-
611+14.00	RT	1 PVT.	CONC.	62	20	15	15	24.83	149			149.00			-
612+74.00	LT	1 PVT.	CONC.	73	12	25	25	21.33			47.20			128.00	FIELD ENTRANCE
620+00.00	LT	1 PVT.	CONC.	46	16	15	15	15.50			34.34			93.00	FIELD ENTRANCE
620+00.00	RT	1 PVT.	CONC.	46	16	15	15	15.50			34.34			93.00	FIELD ENTRANCE
622+00.00	LT	1 PVT.	CONC.	46	16	15	15	15.50			34.34			93.00	FIELD ENTRANCE
632+73.00	LT	1 PVT.	CONC.	46	12	15	15	12.17			26.75			73.00	FIELD ENTRANCE
637+65.00	LT	1 PVT.	CONC.	40	12	15	15	10.83			23.78			65.00	FIELD ENTRANCE
637+91.00	RT	1 PVT.	CONC.	46	12	15	15	12.17			26.75			73.00	FIELD ENTRANCE
641+37.00	LT	COMM.	CONC.	48	26	25	25	28.17	169		-		169		-
642+58.00	LT	COMM.	CONC.	48	35	15	15	33.00	198			198			-
643+19.00	LT	COMM.	CONC.	48	35	15	15	33.00	198			198			SPECIAL
656+92.00	RT	COMM.	CONC.	80	20	15	15	31.50	189			189			-
658+56.00	RT	TYPE 2, COMM.	CONC.	31	20	25	15	15.00	90				90.00		-
660+46.00	LT	TYPE 2, COMM.	CONC.	25	31	25	25	19.33	116			116.00			-
662+50.00	LT	TYPE 2, COMM.	CONC.	30	35	25	25	24.50	147			147.00			SPECIAL
663+19.00	RT	TYPE 2A, COMM.	CONC.	38	36	15	5	26.33	158			158.00			COMM.
663+95.00	RT	TYPE 2A, COMM.	CONC.	39	36	5	15	27.00	162			162.00			COMM.
664+14.00	LT	TYPE 2, COMM.	CONC.	39	36	15	15	27.83	167			167.00			SPECIAL
664+56.00	RT	TYPE 2, COMM.	CONC.	39	38	15	5	28.50	171				171.00		SPECIAL
666+71.00	LT	TYPE 2, COMM.	CONC.	29	30	15	15	18.00	108			108.00			-
666+78.00	RT	TYPE 2, COMM.	CONC.	34	24	15	15	17.00	102				102.00		-
668+81.00	RT	TYPE 2, COMM.	CONC.	34	30	15	15	20.83	125				125.00		-
669+10.00	LT	TYPE 2A, COMM.	CONC.	29	24	15	15	14.83	89			89.00			SPECIAL
669+80.00	RT	TYPE 2, COMM.	CONC.	34	24	15	15	17.00	102			102.00			SPECIAL
670+11.00	LT	TYPE 2A, COMM.	CONC.	29	31	15	15	18.50	111			111.00			SPECIAL
670+52.00	RT	TYPE 2A, COMM.	CONC.	34	36	15	5	23.67	142			142.00			-
671+58.00	LT	STREET RETURN	CONC.	26	34	15	15	18.17	109			109.00			SPECIAL
671+90.00	RT	STREET RETURN	CONC.	36	36	25	35	31.50	189			189.00			-
672+03.00	RT	TYPE 2A, COMM.	CONC.	42	36	50	25	40.50	243			243.00			-
672+66.00	RT	TYPE 2, COMM.	CONC.	49	28	5	15	26.50	159			159.00			COMM.

SUMMARY OF DRIVEWAYS-BORDER AVE.															
C.R.L. STATION	LOCATION	DRIVE TYPE	SURFACE TYPE	LENGTH	WIDTH	BACK RADIUS	AHEAD RADIUS	303(A)1200 AGG. BASE TYPE "A"	610(B)5300 6" CONC. DRIVE (H.E.S.)	610(B)5320 8" CONC. DRIVE	402(E)2600 6" TRAFFIC BOUND SURFACE COURSE TYPE "E"	619(B)6380 REMOVAL OF CONCRETE DRIVEWAY	619(B)6384 REMOVAL OF ASPHALT DRIVEWAY	619(B)6386 REMOVAL OF GRAVEL DRIVEWAY	REMARKS
				FT	FT	FT	FT	CY	SY	SY	TON	SY			
16+75.00	LT	1 PVT.	CONC.	20	20	15	15	9.33	56				56.00		-
17+10.00	RT	1 PVT.	CONC.	5	20	15	15	3.67	22				22.00		-
18+75.00	RT	1 PVT.	CONC.	5	30	15	15	4.67	28			28.00			SPECIAL
18+75.00	LT	1 PVT.	CONC.	18	30	15	15	11.83	71			71.00			-
21+10.00	RT	ST. RET.	CONC.	5	24	15	15	5.56	25				25.00		ST. RET.
21+20.00	LT	1 PVT.	CONC.	20	16	15	15	7.83	47			47.00			-
21+95.00	LT	1 PVT.	CONC.	20	16	10	15	7.33	44			44.00			-
22+40.00	RT	ST. RET.	CONC.	6	30	25	25	11.12		50			50.00		ST. RET.
23+19.00	RT	1 PVT.	CONC.	15	328	25	25	128.29		577		577.00			SPECIAL
23+50.00	RT	ST. RET.	CONC.	6	30	25	25	11.12		50			50.00		ST. RET.
23+60.00	LT	1 PVT.	CONC.	6	18	15	15	3.83	23			23.00			SPECIAL
						TOTAL		205.00	316.00	677.00	0.00	691.00	280.00	22.00	

SUMMARY OF DRIVEWAYS-MAINLINE (CONT.)															
C.R.L. STATION	LOCATION	DRIVE TYPE	SURFACE TYPE	LENGTH	WIDTH	BACK RADIUS	AHEAD RADIUS	303(A)1200 AGG. BASE TYPE "A"	610(B)5300 6" CONC. DRIVE (H.E.S.)	610(B)5320 8" CONC. DRIVE	402(E)2600 6" TRAFFIC BOUND SURFACE COURSE TYPE "E"	619(B)6380 REMOVAL OF CONCRETE DRIVEWAY	619(B)6384 REMOVAL OF ASPHALT DRIVEWAY	619(B)6386 REMOVAL OF GRAVEL DRIVEWAY	REMARKS
				FT	FT	FT	FT	CY	SY	SY	TON	SY	SY	SY	
673+10.00	LT	TYPE 2A, COMM	CONC.	25	30	15	15	15.83	95			95.00			SPECIAL
673+83.00	LT	TYPE 2A, COMM	CONC.	25	30	15	15	15.83	95			95.00			-
674+28.00	RT	TYPE 2A, COMM	CONC.	25	28	15	15	14.83	89			89.00			-
674+60.00	LT	TYPE 2A, COMM	CONC.	25	30	15	15	15.83	95			95.00			-
675+24.00	RT	TYPE 2, COMM	CONC.	28	50	15	15	27.83	167			167.00			DBL DRIVE
677+09.00	LT	TYPE 2, COMM	CONC.	38	32	15	15	24.33	146			146.00			-
677+50.00	RT	TYPE 2A, COMM	CONC.	29	36	15	15	21.17	127			127.00			-
678+00.00	LT	TYPE 2A, COMM	CONC.	15	28	15	5	8.83	53			53.00			-
678+18.00	RT	TYPE 2A, COMM	CONC.	30	35	15	5	20.50	123			123.00			-
678+82.00	RT	TYPE 2A, COMM	CONC.	30	36	5	15	21.00	126			126.00			-
678+81.00	LT	TYPE 2, COMM	CONC.	25	25	5	15	12.67	76			76.00			-
679+25.00	LT	TYPE 2, COMM	CONC.	27	18	15	5	10.00	60			60.00			-
679+71.00	RT	TYPE 2A, COMM	CONC.	78	29	15	15	43.83	263			263.00			DBL DRIVE
680+18.00	LT	COMM.	CONC.	27	30	15	5	16.00	96			96.00			-
681+48.00	RT	COMM.	CONC.	29	20	15	15	12.67	76			76.00			SPECIAL
681+55.00	LT	COMM.	CONC.	27	30	15	15	16.83	101			101.00			SPECIAL
682+13.00	RT	COMM.	CONC.	29	18	15	15	11.50	69			69.00			-
682+93.00	LT	TYPE 2A, COMM	CONC.	27	31	15	5	16.50	99			99.00			COMM.
683+13.00	RT	COMM.	CONC.	14	30	15	15	9.67	58			58.00			-
683+11.00	RT	COMM.	CONC.	29	30	15	15	18.00	108			108.00			-
683+50.00	LT	TYPE 2A, COMM	CONC.	27	66	5	3	33.17	199			199.00			DBL DRIVE
684+07.00	RT	STREET RETURN	CONC.	14	28	25	25	12.33	74			74.00			-
684+07.00	LT	STREET RETURN	CONC.	25	28	25	25	18.00	108			108.00			-
684+73.00	RT	TYPE 2A, COMM	CONC.	29	35	15	15	20.67	124			124.00			COMM.
685+27.00	LT	COMM.	CONC.	14	28	15	15	9.17	55			55.00			-
685+47.00	RT	TYPE 2A, COMM	CONC.	29	35	5	15	19.83	119			119.00			COMM.
685+95.00	LT	COMM.	CONC.	29	29	15	5	16.67	100			100.00			SPECIAL
686+10.00	RT	COMM.	CONC.	27	29	15	15	16.33	98			98.00			-
687+04.00	RT	COMM.	CONC.	27	21	15	15	12.33	74			74.00			-
687+68.00	LT	TYPE 2A, COMM	CONC.	14	20	15	5	6.33	38			38.00			-
688+73.00	LT	TYPE 2A, COMM	CONC.	14	32	5	15	9.33	56			56.00			COMM.
688+77.00	RT	COMM.	CONC.	27	26	15	15	14.83	89			89.00			-
689+29.00	LT	COMM.	CONC.	14	29	15	15	9.33	56			56.00			-
690+14.00	LT	COMM.	CONC.	14	30	15	15	9.67	58			58.00			-
690+23.00	RT	COMM.	CONC.	34	28	15	15	19.50	117			117.00			SPECIAL
690+78.00	RT	TYPE 2A, COMM	CONC.	31	24	15	5	14.83	89			89.00			COMM.
691+00.00	LT	TYPE 2A, COMM	CONC.	16	24	15	5	8.17	49				49.00		COMM.
691+85.00	LT	TYPE 2A, COMM	CONC.	16	29	5	15	9.67	58				58.00		COMM.
691+90.00	RT	TYPE 2A, COMM	CONC.	41	31	5	15	24.67	148			148.00			SPECIAL
692+40.00	RT	TYPE 2A, COMM	CONC.	25	35	15	5	17.33	104			104.00			COMM.
693+18.00	LT	COMM.	CONC.	14	31	15	15	9.83	59			59.00			-
693+30.00	RT	TYPE 2A, COMM	CONC.	25	35	5	15	17.33	104			104.00			-
694+18.00	LT	COMM.	CONC.	14	36	15	15	11.17	67			67.00			-
694+35.00	RT	COMM.	CONC.	25	38	25	25	22.67	136			136.00			-
695+08.00	LT	TYPE 2A, COMM	CONC.	15	26	15	5	8.33	50			50.00			COMM.
695+58.00	LT	COMM.	CONC.	14	22	15	5	6.83	41			41.00			SPECIAL
696+15.00	RT	COMM.	CONC.	33	51	5	5	31.50	189			189.00			-
697+20.00	LT	COMM.	CONC.	18	31	15	5	11.33	68			68.00			-
697+78.00	LT	COMM.	CONC.	18	46	5	5	15.67	94			94.00			-
						TOTAL		2004.17	10968.00	380.00	389.74	9377.00	1971.00	1057.00	

HUB Engineering
Time of Plot: 11/28/2023 3:42 PM Plot Style: MONOCHROME.LSTB
G:\201\140001088\Design\Production Plans\2108_SUMSHTS.dwg



SUMMARY OF SIDE AND MEDIAN DRAINAGE STRUCTURES

STR. NO.	CRL STATION	DESCRIPTION	STRUCT. TYPE	DESIGN STANDARD	FILL HT.	202(A)2200 UNCLASSIFIED EXCAVATION	611(G)0354 PRECAST INLET (SMD TYPE 2)	611(G)0358 PRECAST INLET (SMD TYPE 2A)	613(A)5204 16" R.C.PIPE CLASS III	613(A)5208 18" R.C.PIPE CLASS III	613(A)5216 24" R.C.PIPE CLASS III	613(A)5224 36" R.C.PIPE CLASS III	613(B)5600 17" X 16" CORR. GALV. STEEL PIPE ARCH	613(B)5604 21" X 15" CORR. GALV. STEEL PIPE ARCH	613(B)5612 28" X 20" CORR. GALV. STEEL PIPE ARCH	613(B)5616 35" X 24" CORR. GALV. STEEL PIPE ARCH	613(B)5620 42" X 29" CORR. GALV. STEEL PIPE ARCH	613(B)5624 48" X 33" CORR. GALV. STEEL PIPE ARCH	613(L)6608 21" X 15" PREFAB. CULVERT END SEC., ARCH	613(L)6624 28" X 20" PREFAB. CULVERT END SEC., ARCH	613(L)6632 35" X 24" PREFAB. CULVERT END SEC., ARCH	613(L)6644 42" X 29" PREFAB. CULVERT END SEC., ARCH	613(L)6652 49" X 33" PREFAB. CULVERT END SEC., ARCH	613(L)6708 18" PREFAB. CULVERT END SEC., ROUND	613(L)6716 24" PREFAB. CULVERT END SEC., ROUND	613(L)6728 36" PREFAB. CULVERT END SEC., ROUND	613(M)6960 16" TYPE A4 CULVERT END TREATMENT (ROUND)	613(M)6960 18" TYPE A4 CULVERT END TREATMENT (ROUND)	613(W)6960 17"x15" TYPE A4 CULVERT END TREATMENT (ARCH)	CLASS B STD. BEDDING MAT'L	613(V)8000 TRENCH EXCAVATION UNCLASSIFIED		
					LF	CY	EA	EA	LF	LF	LF	LF	LF	LF	LF	EA	EA	EA	EA	EA	EA	EA	EA	EA	EA	EA	EA	EA	EA	CY	CY		
S1	566+68 RT	CONST. 28"x20"x52' LG CGSPA W/PCES	AS	SPI-5-2, FHTMP-2-1,PCES-5-1 & PBB-1-2	4.8	37.21									52					2											38.00	38.00	
S2	566+88 LT	CONST INLET SMD TYPE 2 W/ 49"x33"x66.06' LG CGSPA W/PCES	AREA INLET	PSMD2-2, FHTMP-2-1, & PBB-1-2	6.5	79.52	1											66.06				2									80.00	80.00	
S3	567+33 RT	CONST. 28"x20"x52' LG CGSPA W/PCES	AS	SPI-5-2, FHTMP-2-1,PCES-5-1 & PBB-1-2	4.8	37.21									52					2											38.00	38.00	
S4	569+00 RT	CONST. 28"x20"x52' LG CGSPA W/PCES	AS	SPI-5-2, FHTMP-2-1,PCES-5-1 & PBB-1-2	4.8	37.21														2											38.00	38.00	
M1	570+00 LT	CONST. SMD TYPE 2 w/18"x74' LG RCP w/CET LT	MEDIAN INLET	PSMD2-2, FHTMP-2-1,CET4S-4-2 & PBB-1-2	3.1	26.93	1			74																					27.00	27.00	
S5	572+27 RT	CONST. 18"x76' LG RCP W/PCES	AS	SPI-5-2, FHTMP-2-1,PCES-5-1 & PBB-1-2	2.5	22.52				76																						23.00	23.00
S6	573+82 LT	CONST. 42"x29"x56' LG CGSPA w/PCES	AS	SPI-5-2, FHTMP-2-1,PCES-5-1 & PBB-1-2	5.5	62.74												56					2								63.00	63.00	
M2	575+00 LT	CONST. SMD TYPE 2 W/15"x74' LG RCP w/CET LT	MEDIAN INLET	PSMD2-2, FHTMP-2-1,CET4S-4-2 & PBB-1-2	2.8	22.69	1		74																				1		23.00	23.00	
S7	575+58 RT	CONST. 18"x42' LG RCP w/ PCES	RS	SPI-5-2, FHTCP-4-1,PCES-5-1 & PBB-1-2	2.5	12.44				42																			2		13.00	13.00	
S8	576+77 LT	CONST. 35"x24"x58' LG CGSPA w/ PCES	AS	SPI-5-2, FHTMP-2-1,PCES-5-1 & PBB-1-2	4	27.50										58						2									28.00	28.00	
S9	578+67 LT	CONST. 28"x20"x58' LG CGSPA w/ PCES	AS	SPI-5-2,FHTMP-2-1,PCES-5-1 & PBB-1-2	3.3	34.34									58					2											35.00	35.00	
S10	582+00 LT	CONST. 18"x46' LG RCP w/ PCES	RS	SPI-5-2, FHTCP-4-1,PCES-5-1 & PBB-1-2	2.5	13.63				46																					14.00	14.00	
S11	582+75 LT	CONST. 18"x52' LG RCP w/ PCES	RS	SPI-5-2, FHTCP-4-1,PCES-5-1 & PBB-1-2	2.5	15.41				52																					16.00	16.00	
S12	584+15 RT	CONST. 18"x58' LG RCP w/ PCES	RS	SPI-5-2, FHTCP-4-1,PCES-5-1 & PBB-1-2	2.5	17.19				58																					18.00	18.00	
S13	584+75 LT	CONST. 18"x56' LG RCP w/ PCES	RS	SPI-5-2, FHTCP-4-1,PCES-5-1 & PBB-1-2	2.5	16.59				56																					17.00	17.00	
S14	585+65 RT	CONST. 18"x58' LG RCP w/ PCES	RS	SPI-5-2, FHTCP-4-1,PCES-5-1 & PBB-1-2	2.5	17.19				58																					18.00	18.00	
M3	586+00 LT	CONST. SMD TYPE 2 w/15"x74' LG RCP w/CET LT	MEDIAN INLET	PSMD2-2, FHTMP-2-1,CET4S-4-2 & PBB-1-2	3.8	31.57	1		74																						32.00	32.00	
S15	591+20 RT	CONST. 18"x72' LG RCP w/ PCES	RS	SPI-5-2, FHTCP-4-1,PCES-5-1 & PBB-1-2	2.5	21.33				72																					22.00	22.00	
M4	592+00 LT	CONST. SMD TYPE 2 w/15"x68' LG RCP w/CET LT	MEDIAN INLET	PSMD2-2, FHTMP-2-1,CET4S-4-2 & PBB-1-2	3.6	27.12	1		68																						28.00	28.00	
S16	597+32 RT	CONST. 18"x68' LG RCP w/ PCES	RS	SPI-5-2, FHTCP-4-1,PCES-5-1 & PBB-1-2	2.5	20.15				68																					21.00	21.00	
M5	597+62	CONST. SMD TYPE 2 OVER EXIST 8'x3' RCB	MEDIAN INLET	PSMD2-2, FHTMP-2-1,CET4S-4-2 & PBB-1-2	2	23.07	1																								24.00	24.00	
S17	604+00 RT	CONST. 21"x15"x62' LG CGSPA w/PCES	AS	SPI-5- FHTMP-2-1,PCES-5-1 & PBB-1-2	3.5	25.72														2											26.00	26.00	
M6	605+00 LT	CONST. SMD TYPE 2 w/15"x72' LG RCP w/CET LT	MEDIAN INLET	PSMD2-2, FHTMP-2-1,CET4S-4-2 & PBB-1-2	2.6	20.48	1		72																						21.00	21.00	
S18	610+00 RT	CONST. 21"x15"x46' LG CGSPA w/PCES	AS	SPI-5-2, FHTMP-2-1,PCES-5-1 & PBB-1-2	3.5	18.87														2											19.00	19.00	
S19	611+13 RT	CONST. 21"x15"x52' LG CGSPA w/PCES	AS	SPI-5-2, FHTMP-2-1,PCES-5-1 & PBB-1-2	3.5	21.78														2											22.00	22.00	
S20	612+72 LT	CONST. 18"x48' LG RCP w/PCES	RS	SPI-5-2, FHTCP-4-1,PCES-5-1 & PBB-1-2	2.5	14.22				48																					15.00	15.00	
M7	614+50 LT	CONST. SMD TYPE 2 w/18"x76' LG RCP w/CET LT	MEDIAN INLET	PSMD2-2, FHTMP-2-1,CET4S-4-2 & PBB-1-2	3.2	27.56	1			76																					28.00	28.00	
S21	615+24 RT	CONST. 18"x56' LG RCP w/PCES	RS	SPI-5-2, FHTCP-4-1,PCES-5-1 & PBB-1-2	2.5	16.59				56																					17.00	17.00	
S22	620+00 LT	CONST. 18"x50' LG RCP w/PCES	RS	SPI-5-2, FHTCP-4-1,PCES-5-1 & PBB-1-2	2.5	14.81				50																					15.00	15.00	
S23	622+00 LT	CONST. 24"x50' LG RCP w/PCES	RS	SPI-5-2, FHTCP-4-1,PCES-5-1 & PBB-1-2	3	22.22						50																			23.00	23.00	
M8	623+00 LT	CONST. SMD TYPE 2 w/18"x80' LG RCP w/CET LT	MEDIAN INLET	PSMD2-2, FHTMP-2-1,CET4S-4-2 & PBB-1-2	4	37.55	1			80																					38.00	38.00	
M9	632+90 LT	CONST. SMD TYPE 2 w/18"x76' LG RCP w/CET LT	MEDIAN INLET	PSMD2-2, FHTMP-2-1,CET4S-4-2 & PBB-1-2	5	44.68	1			76																					45.00	45.00	
S24	642+00 LT	CONST. SMD TYPE 2 w/18"x65' LG RCP SOUTH	RS	SPI-5-2, FHTMP-2-1 & PBB-1-2	3.2	24.73	1			65																					25.00	25.00	
S25	643+50 LT	CONST. SMD TYPE 2A w/18"x50' LG RCP INTO S24	RS	SPI-5-2, FHTMP-2-1 & PBB-1-2	3.9	30.04	1			50																					31.00	31.00	
BORDER AVENUE DRAINAGE																																	
S26	16+75 LT	CONST. 17"x15"x30' LG CGSPA w/CET	AS	SPI-5-2, FHTMP-2-1,CET4S-4-2 & PBB-1-2	3.1	18.37								30																2	19.00	19.00	
S26A	16+75 RT	CONST. SMD TYPE 2A . W/ 17"x15"x30' LG CGSP 18' RT. w/CET	AS	SPI-5-2, FHTMP-2-1,CET4S-4-2 & PBB-1-2	3.1	11.02		1						30																	2	12.00	12.00
S27	18+75 LT	CONST. SMD TYPE 2A W/ 17"x15"x 32' LG CGSPA 30' RT w/CET	AS	SPI-5-2, FHTMP-2-1,CET4S-4-2 & PBB-1-2	3.1	11.76		1						50																	2	12.00	12.00
S26B	19+28 RT	CONST. SMD TYPE 2A 17"x15' LG CGSPA 32' LT w/CET	AS	SPI-5-2, FHTMP-2-1,CET4S-4-2 & PBB-1-2	3.1	11.76		1						32																	2	12.00	12.00
HANCOCK ROAD DRAINAGE																																	
S26B	19+28 RT	CONST. 36" X 328' LG CGSPA 32' RT w/CET	AS	SPI-5-2, FHTMP-2-1,CET4S-4-2 & PBB-1-2	3.5	170.07						328																			171.00	171.00	
				TOTAL		1145.79	12.00	3.00	288.00	1103.00	50.00	328.00	142.00	160.00	214.00	58.00	56.00	66.06	6.00	8.00	2.00	2.00	2.00	24.00	2.00		2		6.00	4.00	8.00	1167.00	1167.00

*INFORMATION PURPOSES ONLY

OKLAHOMA DEPARTMENT OF TRANSPORTATION

FINAL FIELD MEETING

October 2023

SUMMARY OF STORM SEWERS AND DRAINAGE STRUCTURES																																		
STR. NO.	STATION LOCATION		DESCRIPTION	PROPOSED STRUCTURE	FILL HEIGHT	ADDITIONAL DEPTH	PROPOSED INLET STRUCTURES																											
							PROPOSED INLETS																ADD'L DEPTH											
							DES. 2(STD)	W/ PJB DES. 2(STD)	DES. 2(B)	W/ PJB DES. 2(B)	DES. 2(2B)	DES. 2 (2C)	W/ PJB DES. 2 (2C)	W/ PJB DES. 2(D)	DES. 2 (2D)	W/ PJB DES. 2 (2D)	W/ PJB DES. 4(D)	CONC. W/2 GRATES	CONC. W/10 GRATES	SMD TYPE 2A	DES. 2(STD)	W/ PJB DES. 2(STD)	DES. 2(B)	W/ PJB DES. 2(B)	DES. 2(2B)	DES. 2 (2C)	W/ PJB DES. 2 (2C)	W/ PJB DES. 2(D)	DES. 2 (2D)	W/ PJB DES. 2 (2D)	W/ PJB DES. 4(D)	CONC. W/2 GRATES	CONC. W/10 GRATES	SMD TYPE 2A
EA	EA	EA	EA	EA	EA	EA	EA	EA		EA	EA	EA	EA	EA	VF	VF	VF	VF	VF	VF	VF	VF	VF	VF	VF	VF	VF	VF	VF					
1	651+00	LT	CICI W/ 90 LF OF 18" RCP INTO STR 2	DES. 2 (STD)	6.46	3.79	1									4																		
2	651+00	RT	CICI W/ PJB INTO EXIST. 30" RCP	DES. 2 (STD)	6.82	4.15		1									4.15																	
3	652+80	LT	CICI W/ 90 LF OF 14"x23" RCPE INTO STR 4	DES. 2 (2C)	3.23	0.56				1											0.56													
4	652+80	RT	CICI W/ PJB W/ 54 LF OF 36" RCP INTO STR 5	DES. 2 (2C)	3.50	0.83					1											0.83												
5	652+50	RT	6x6' JCT BOX W/ 412 LF OF 36" RCP W/ PCES RT	SMD TYPE 2A	12.98	10.31										1														10.31				
6	661+00	LT	CICI W/ 90 LF OF 18" RCP INTO STR J2	DES. 2 (2D)	3.87	1.20						1												1.20										
7	661+00	RT	CICI W/ PJB W/ 130 LF OF 24" RCP NTO STR CD5	DES. 2 (2D)	4.13	1.46								1											1.46									
8	663+54	RT	CICI W/ PJB W/ 252 LF OF 24" RCP INTO STR 7	DES. 2 (STD)	3.17	0.50		1									0.50																	
9	664+93	RT	CICI W/ 4 LF OF 18" RCP INTO STR 10	DES. 2 (B)	2.67	0.00			1																									
10	664+93	RT	CICI W/ PJB CONNECT TO STR 10A	DES. 2 (B)	7.43	4.76														4.76														
11	664+93	LT	CICI W/ 90 LF OF 18" RCP INTO STR 10	DES. 2 (B)	3.67	1.00			1									1.00																
12	667+10	RT	CICI W/ PJB W/ 212 LF OF 48" RCP INTO STR 10	DES. 2 (STD)	6.61	3.94		1									3.94																	
13	668+05	RT	CICI W/ 4 LF OF 18" RCP INTO STR 14	DES. 2 (B)	2.67	0.00			1																									
14	668+05	RT	CICI W/ PJB W/ 90 LF OF 48" RCP INTO STR 12	DES. 2 (B)	6.26	3.59																												
15	668+05	LT	CICI W/90 LF OF 18" RCP INTO STR J3	DES. 2 (B)	3.17	0.50			1									0.50																
16	669+48	LT	CICI W/90 LF OF 18" RCP INTO STR J3-A	DES. 2 (STD)	3.17	0.50	1										0.50																	
17	669+48	RT	CICI W PJB W/ 138 LF OF 48" RCP INTO STR 14	DES. 2 (STD)	5.72	3.05		1										3.05																
18	669+72	RT	SPC. INLET W/ 18 LF OF 48" RCP INTO STR 17	SPECIAL CONC. W/ GRATES	5.60	2.93										1												2.93						
19	670+11	RT	CICI W/ PJB W/ 34 LF OF 48" RCP INTO STR 18	DES. 2 (B)	5.48	2.81				1																								
20	671+25	RT	CICI W/ PJB W/ 108 LF OF 48" INTO STR 19	DES. 2 (B)	5.18	2.51				1																								
21	671+85	RT	SPC. INLET W/ 32 LF 18" RCP INTO STR 23	SPECIAL CONC. W/ GRATES	3.04	0.37																												
22	672+30	RT	CICI W/ PJB W/ 14 LF OF 18" RCP INTO STR J23	DES. 2 (B)	5.03	2.36					1																	0.37						
23	672+22	RT	CICI W/ 18 LF OF 48" RCP INTO STR J23	DES. 2 (2C)	5.08	2.41						1																						
24	672+30	LT	CICI W/ 92 LF OF 18" RCP INTO STR J4	DES. 2 (B)	3.37	0.70				1																								
25	673+88	RT	CICI W/ PJB W/ ACC MH W/ 150 LF OF 48" RCP INTO STR 22	DES. 2 (B)	5.17	2.50														0.70														
26	675+04	RT	SPC. INLET W/ 110 LF OF 48" RCP INTO STR 25	SPECIAL CONC. W/ GRATES	5.50	2.83											1												2.83					
27	677+09	RT	CICI W/ PJB W/ 195 LF OF 48" RCP INTO STR 26	DES. 2 (B)	5.87	3.20				1																								
28	677+65	RT	SPC. INLET W/ 50 LF OF 48" RCP INTO STR 27	SPECIAL CONC. W/ GRATES	5.72	3.05											1												3.05					
29	679+12	RT	CICI w PJB W/ 141 LF OF 48" RCP INTO STR 28	DES. 2 (D)	5.18	2.51						1																						
30	680+78	RT	SPC. INLET W/ 18 LF OF 24" RCP INTO STR J30	SPECIAL CONC. W/10 GRATES	4.10	1.43											1												1.43					
32	681+17.5	RT	CICI W/ PJB W/ 26 LF OF 48" RCP INTO STR J30	DES. 2 (B)	5.17	2.50					1																							
33	681+27	LT	CICI W/ 92 LF OF 18" RCP INTO STR J5	DES. 2 (B)	3.45	0.78				1										0.78														
34	683+46	RT	CICI W/ PJB W/ 100 LF OF 42" RCP INTO STR J38 & STR 32	DES. 2 (B)	4.75	2.08																												
36	684+08	RT	SPC. INLET W/ 20 LF OF 36" RCP INTO STR J35	SPECIAL CONC. W/10 GRATES	4.30	1.63												1												1.63				
37	684+20	RT	CICI W/ 44 LF OF 36" RCP INTO STR J6	DES. 2 (2B)	3.53	0.86					1																							
38	684+55	LT	CICI W/ PJB W/ 104 LF OF 42" RCP INTO STR J35	DES. 2 (B)	6.06	3.39																												
39	686+67	RT	CICI W/ PJB W/ 251 LF OF 42" RCP INTO 38	DES. 2 (B)	7.64	4.97																												
40	688+38	RT	CICI W/ PJB W/161 LF OF 42" RCP INTO STR 39	DES. 2 (B)	8.43	5.76																												
41	689+84	RT	SPC. CICI W/141 LF OF 42" RCP INTO STR 40	SPECIAL CONC. W/ GRATES	7.49	4.82											1												4.82					
42	691+95	RT	CICI W/ PJB W/ 205 LF OF 42" RCP INTO STR 41	DES. 2 (B)	6.79	4.12																												
43	692+76	RT	CICI W/ PJB W/74 LF OF 36" RCP INTO STR 42	DES. 2 (B)	5.95	3.28																												
44	693+80	RT	CICI W/ PJB W/ 96 LF OF 36" RCP INTO STR 43	DES. 2 (STD)	5.32	2.65		1																										
45	694+84	RT	CICI W/ACC MH W/101 LF OF 36" RCP INTO STR 44	DES. 4(D)	4.37	1.70										1																		
*Inlets W/ PJB shall have Acces MH					TOTAL	2	5	6	14	1	2	1	1	1	1	1	5	2	1	4	15	9	43	1	3	1	3	2	2	2	15	4	11	


SUMMARY OF MANHOLE AND JUNCTION BOX DRAINAGE STRUCTURES														
STRUCTURE NUMBER	C.R.L. STATION	DESCRIPTION	DESIGN STANDARD	STRUCTURE TYPE	T.G/RIM ELEV.	FLOW LINE ELEV.	FILL HEIGHT	509(A)0200 CLASS "AA" CONCRETE	511(B)2300 EPOXY COATED REINFORCING STEEL	611(A)7210 MANHOLE (4' DIA.)	611(A)7215 MANHOLE (5' DIA.)	611(A)7230 MANHOLE (8' DIA.)	611(B)7320 ADD'L DEPTH IN MANHOLE (8' DIA.)	611(L)1610 SPECIAL JUNCTION BOXES
							LF	CY	LBS	EA	EA	EA	VF	EA
J1	661+00	CONST. 4' DIA. MH W/ 40 LF OF 18" RCP INTO STR 7	PRM-1-2, MFC-5-1,PMD-1-1	MH	584.85	579.89	4.96			1				
10A	664+69 RT	CONST. 5'x5'x42" LG RCB CONNECT INTO EXIST. 6'x6'x247" LG RCB SK 30 °STR	RCB-C1-38-485(2-20)-01E	RCB	583.6	578.6	5	2.604	4078.2					
J2	668+05	CONST. 8' DIA. MH W/ 40 LF OF 18" RCP INTO STR 14 CONNECT EXIST. 48" RCP N	PRM-1-2, MFC-5-1,PMD-1-1	MH	589.05	582.89	6.16					1	0.16	
J3	669+58	CONST. 8' DIA. MH W/ 40 LF OF 18" RCP INTO STR 17 CONNECT EXIST. 48" RCP N-S	PRM-1-2, MFC-5-1,PMD-1-2	MH	589.96	583.32	6.64					1	0.64	
J4	672+10	CONST. 8' DIA. MH W/ 44 LF OF 18" RCP INTO STR J23 CONNECT EXIST. 48" RCP N-S	PRM-1-2, MFC-5-1,PMD-1-1	MH	592.34	587.84	4.5					1	1.5	
J23	672+10	CONST. 6'x5'x12' SKW 30° JCT BOX INTO STR. 20 (S), CONN. STR 22 (N), STR 23 (SE) & STR J4	MFC-5-1	JNCT BX	591.04	586.25	4.79							1
J30	680+78	CONST. 6'x5'x6' JCT BOX W/ACCES MH, W/48" RCP N-S AND 24" RCP E	MFC-5-1	JNCT BX	598.17	593.13	5.04							1
J5	681+27	CONST. 5' DIA. MH w/ 44 FT OF 18" RCP INTO STR 32 CONNECT 36" RCP S-N	PRM-1-2, MFC-5-1,PMD-1-1	MH	599.77	594.86	4.91			1				
J38	682+20	CONST. 6'x5'x6' JCT BOX W/ACCES MH, W/42" RCP N-S	MFC-5-1	JNCT BX	602.43	597.68	4.75							1
J35	683+48	CONST.6'x5'x10' JCT BOX W/ACCES MH, W/42" RCP N-S 18" RCP (NE) & 24" RCP E	MFC-5-1	JNCT BX	604.09	599.51	4.58							1
J6	684+26	CONST. 5' DIA. MH W/ 52 LF OF 18" RCP INTO STR J35 (SW) CONNECT EXIST 36" RCP (N-S)	PRM-1-2, MFC-5-1,PMD-1-1	MH	605.57	600.92	4.65			1				
J45	695+87	CONST. 5'x6' JCT BOX W/ 50 LF OF 24" RCP INTO STR 45 CONNECT EXIST 30" RCP	PRM-1-2, MFC-5-1,PMD-1-1	JNCT BX	609.13	605.01	4.12							1
TOTAL								3	4079	1	2	3	3	5

SUMMARY OF SLOPEWALL				
C.R. L. STA. TO C.R.L. STA.	SIDE	PLAN AREA		
		(SF)	(SY)	
593+00.00	RT	1363.93	151.55	
672+36.00	RT	46.92	5.21	
672+78.00 TO 64+12.00	RT	434.02	48.22	
690+90.00 TO 691+70.00	RT	327.60	36.40	
696+50.00 TO 698+06.5	RT	422.96	47.00	
698+24.00	RT	30.19	3.35	
698+45.00	RT	66.69	7.41	
TOTAL		2693.00	300.00	

SUMMARY OF FENCE INSTALLATION													REMARKS
C.R.L. STA. TO C.R.L. STA.	LOCATION		624 3100 (PL) ORNAMENTAL FENCE	624 3110 (PL) WOOD PRIVACY FENCE	624(A) 3200 FENCE-STYLE WWF	624(C) 3400 FENCE-STYLE SWF (4 BARBED WIRE)	624(C) 3405 FENCE-STYLE SWF (5 BARBED WIRE)	624(C) 3410 FENCE-STYLE SWF (6 BARBED WIRE)	624(E) 3600 FENCE-STYLE CLF (4'HIGH, CLASS A)	624(E) 3610 FENCE-STYLE CLF (5'HIGH, CLASS A)	624(E) 3620 FENCE-STYLE CLF (6'HIGH, CLASS A)		
			LEFT	RIGHT	L.F.	L.F.	L.F.	L.F.	L.F.	L.F.	L.F.	L.F.	
567+12.62 TO 573+35.72	X						623						BASED ON PROP. ROW
580+08.42 TO 580+23.12		X			15								BASED ON PROP. ROW
580+57.60 TO 584+1.76		X			345								BASED ON PROP. ROW
583+36.10 TO 584+58.31	X										122		BASED ON PROP. ROW
584+43.00 TO 585+38.46		X			96								BASED ON PROP. ROW
584+68 TO 588+21	X											333	BASED ON PROP. ROW
585+82 TO 586+67.89		X			86								BASED ON PROP. ROW
586+70.53 TO 587+12.48		X					42						BASED ON PROP. ROW
588+39.50 TO 593+01	X				462								BASED ON PROP. ROW
593+59.36 TO 596+42.45	X		283										BASED ON PROP. ROW
607+96 TO 609+98		X								202			BASED ON PROP. ROW
610+10 TO 610+75		X		65									BASED ON PROP. ROW
615+65 TO 619+73		X	411										BASED ON PROP. ROW
619+71 TO 621+56	X						183						BASED ON PROP. ROW
619+79 TO 638+51		X				600	260	298	502				BASED ON PROP. ROW
649+40 TO 652+50		X							433				BASED ON PROP. ROW & INCLUDES SIDE FENCE
655+44 TO 660+02	X									517			BASED ON PROP. ROW & INCLUDES SIDE FENCE
656+07 TO 656+53		X		70									BASED ON PROP. ROW
659+01 TO 659+73		X		163									BASED ON PROP. ROW & INCLUDES SIDE FENCE
659+73 TO 662+04		X								295			BASED ON PROP. ROW
679+11 TO 680+62		X	219										BASED ON PROP. ROW
TOTAL			913	298	1004	600	1108	298	935	1014	455		

SUMMARY OF PERMANENT EROSION CONTROL			
C.R.L. STA. TO C.R.L. STA.	205(A)6210 SALVAGED TOP SOIL TYPE A	230(A)7200 SOLID SLAB SODDING	233(A)0200 VEGETATIVE MULCHING
	CY	SY	AC
566+00 TO 568+00	33.74	241	0.22
568+00 TO 583+00	174.3	1245	2.61
583+00 TO 598+00	142.24	1016	2.52
598+00 TO 613+00	161.84	1156	2.18
613+00 TO 626+00	150.92	1078	1.93
626+00 TO 643+00	168.84	1206	2.33
643+00 TO 658+00	170.66	1219	1.79
658+00 TO 664+00	61.6	440	0.23
664+00 TO 670+00	56	400	0.13
670+00 TO 676+00	42.14	301	0.08
676+00 TO 682+00	41.3	295	0.08
682+00 TO 688+00	42.28	302	0.00
688+00 TO 694+00	39.76	284	0.00
694+00 TO 698+86	10.92	78	0.00
BORDER	67.62	483	0.00
HANCOCK	38.92	278	0.00
PED. BRIDGE	667.52	4768	0.00
SUB-TOTAL	2071	14790	15
MISCELLANEOUS	1429	9306	0.00
TOTAL	3500	14790	15.00

SUMMARY OF TEMPORARY EROSION CONTROL					
STA. TO STA.	LOCATION AND PLACEMENT DESCRIPTION	221(B)2300 TEMPORARY SILT FENCE	221(C)2410 REINFORCED SILT FENCE	221(E)2600 TEMPORARY SILT DIKE	221(H)2900 TEMPORARY INLET SEDIMENT FILTER
		LF	LF	LF	EA
533+00 TO 568+00	LT. & RT DITCH BOTTOM & ALONG FORESLOPE	217		96	
568+00 TO 583+00	LT. & RT DITCH BOTTOM & ALONG FORESLOPE	509		132	
583+00 TO 598+00	LT. & RT DITCH BOTTOM & ALONG FORESLOPE	1255		193	
598+00 TO 613+00	LT. & RT DITCH BOTTOM & ALONG FORESLOPE	185		227	
613+00 TO 628+00	LT. & RT DITCH BOTTOM & ALONG FORESLOPE	1189		311	
628+00 TO 643+00	LT. & RT DITCH BOTTOM & ALONG FORESLOPE	725		96	
643+00 TO 658+00	LT. & RT DITCH BOTTOM & ALONG SLOPES & INLETS	130	160	84	2
658+00 TO 664+00	LT. & RT DITCH BOTTOM & ALONG SLOPES & INLETS	213	80	36	2
664+00 TO 670+00	TEMP PROTECTION LT/RT PROP. STRUCT. & INLETS	288	500		7
670+00 TO 676+00	TEMP PROTECTION LT/RT PROP. STRUCT. & INLETS	252	800		8
676+00 TO 682+00	TEMP PROTECTION LT/RT PROP. STRUCT. & INLETS	465	620		5
682+00 TO 688+00	TEMP PROTECTION LT/RT PROP. STRUCT. & INLETS	271	400		3
688+00 TO 694+00	TEMP PROTECTION LT/RT PROP. STRUCT. & INLETS	179	200		5
694+00 TO 698+86	TEMP PROTECTION LT/RT PROP. STRUCT. & INLETS	92	120		3
TOTAL		5970	2880	1175	35

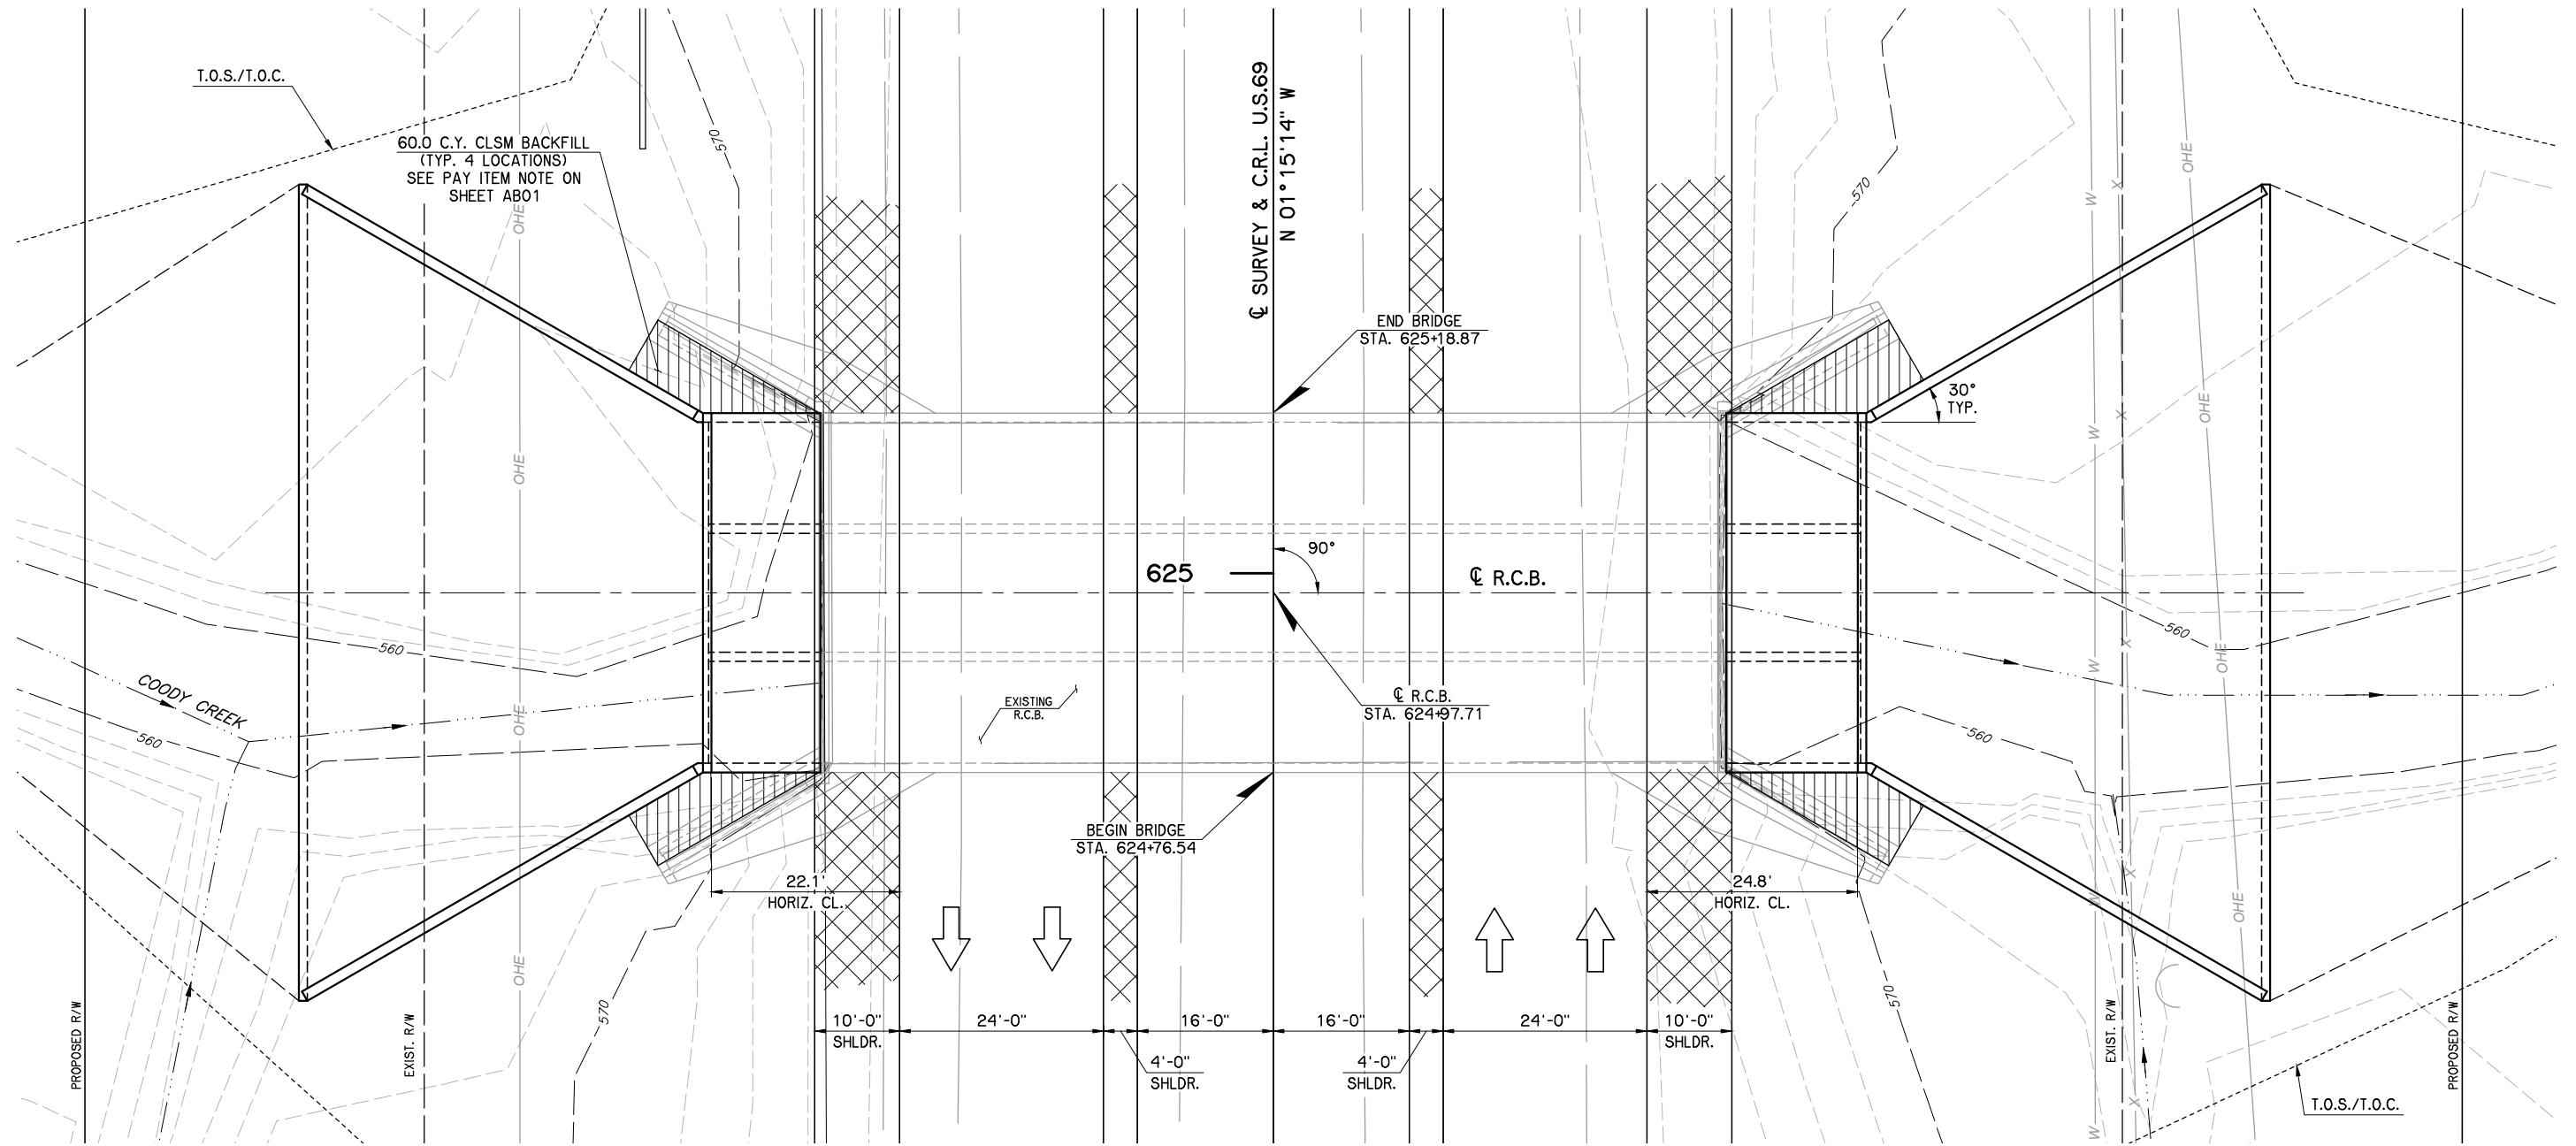


PLAN
1"=10'

BM #10
CL. SURVEY STA. 625+18.3, 52.6' LT.
CHISELED "X" WEST HDWL.
ELEV. 576.07

THIS DOCUMENT
IS PRELIMINARY
IN NATURE AND
IS NOT A FINAL,
SIGNED AND
SEALED
DOCUMENT

U.S.69 OVER COODY CREEK BRIDGE "A"	MUSKOGEE COUNTY	Design	CEG
GENERAL PLAN AND ELEVATION (1 OF 2) 12'-14'-12' x 14' x 137' R.C.B. CL. STA. 624+97.71, 0° SKEW		Detail	DRB
		Check	AFW



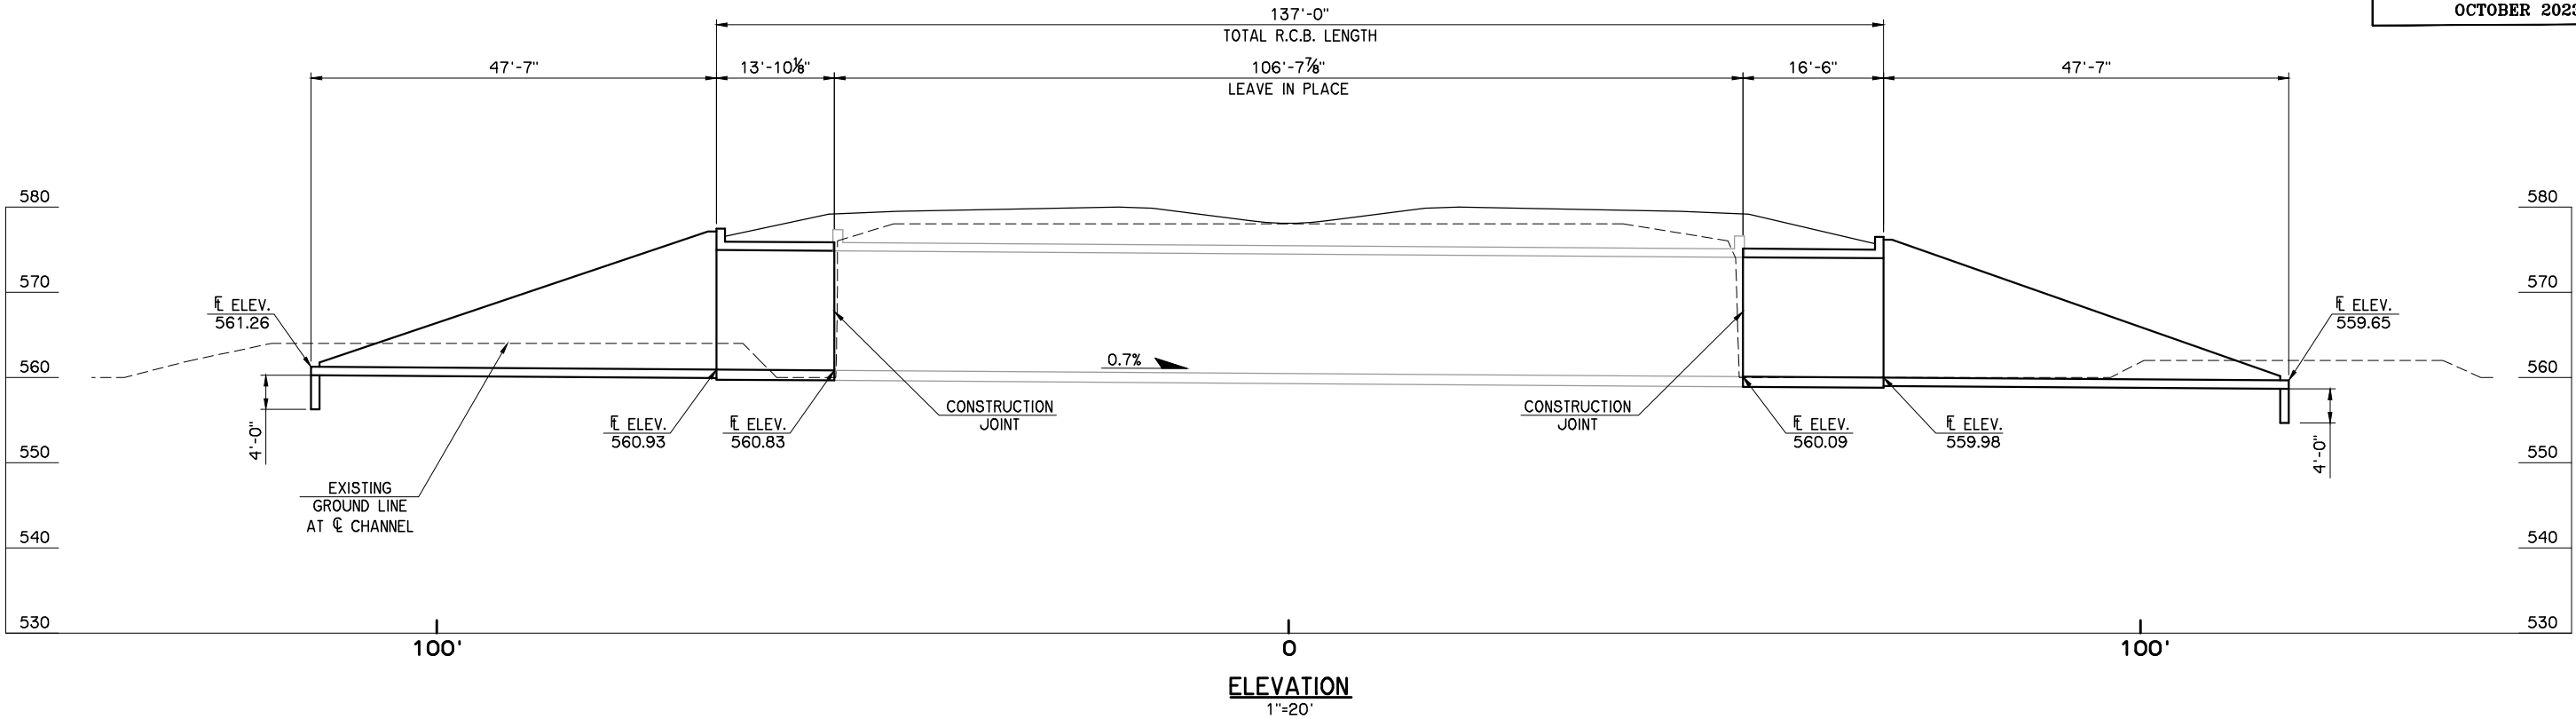

DESIGN DATA

CONCRETE CLASS AA
REINFORCING STEEL (GRADE 60)

$f'_c = 4$ K.S.I.
 $f_y = 60$ K.S.I.

LOADING:
HL-93 OR OKLAHOMA OVERLOAD TRUCK

DESIGN:
AASHTO LRFD BRIDGE DESIGN SPECIFICATIONS, 7TH EDITION

HL-93 INVENTORY RATING FACTOR: 1.36
HL-93 OPERATING RATING FACTOR: 1.81

INDEX OF SHEETS

ABO1 SUMMARY OF PAY QUANTITIES & GENERAL NOTES (BRIDGE)
B001-B002 GENERAL PLAN AND ELEVATION
B003-B004 BARREL DETAILS
B005-B006 END SECTION DETAILS

STANDARDS

SBI-5-1

HYDRAULIC DATA

TOTAL DRAINAGE AREA = 5.86 SQ. MILES
CONTROLLED DRAINAGE AREA = 0.00 SQ. MILES
EFFECTIVE DRAINAGE AREA = 5.86 SQ. MILES

Q2 = 882 C.F.S.
V2 = 2.56 F.P.S.
Q2 COMPUTED HIGHWATER ELEVATION = 567.74 FT.

Q5 = 1700 C.F.S.
V5 = 4.10 F.P.S.
Q5 COMPUTED HIGHWATER ELEVATION = 569.27 FT.

Q10 = 2470 C.F.S.
V10 = 5.41 F.P.S.
Q10 COMPUTED HIGHWATER ELEVATION = 570.40 FT.


Q25 = 3750 C.F.S.
V25 = 7.39 F.P.S.
Q25 COMPUTED HIGHWATER ELEVATION = 572.20 FT.

Q50 = 4580 C.F.S.
V50 = 8.59 F.P.S.
Q50 COMPUTED HIGHWATER ELEVATION = 573.50 FT.

Q100 = 5600 C.F.S.
V100 = 10.03 F.P.S.
Q100 COMPUTED HIGHWATER ELEVATION = 575.30 FT.

Q500 = 8320 C.F.S.
V500 = 13.67 F.P.S.
Q500 COMPUTED HIGHWATER ELEVATION = 580.01 FT.

Q0T = Q400
Q400 = 7645 C.F.S.
V400 = 12.77 F.P.S.
Q400 COMPUTED HIGHWATER ELEVATION = 579.56 FT.

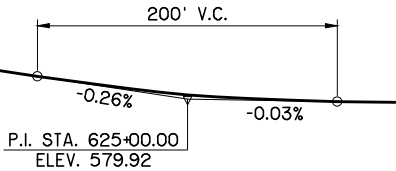


VERTICAL CURVE DATA
U.S.69

SUMMARY OF QUANTITIES - BRIDGE "A"		
ITEM	UNIT	TOTAL
UNCLASSIFIED EXCAVATION	C.Y.	1,160
STRUCTURAL EXCAVATION UNCLASSIFIED	C.Y.	255
CLSM BACKFILL	C.Y.	235.7
CLASS AA CONCRETE	C.Y.	622.9
REINFORCING STEEL	LB.	88,860

THIS DOCUMENT
IS PRELIMINARY
IN NATURE AND
IS NOT A FINAL,
SIGNED AND
SEALED
DOCUMENT

U.S.69 OVER COODY CREEK BRIDGE "A"		MUSKOGEE COUNTY		Design	CEG
GENERAL PLAN AND ELEVATION (2 OF 2) 12'-14'-12' x 14' x 137' R.C.B. CL STA. 624+97.71, 0° SKEW		Check		AFW	
STATE OF OKLAHOMA		DEPARTMENT OF TRANSPORTATION		CEC	
JOB PIECE NO. 27108(O4)				SHEET NO. B002	

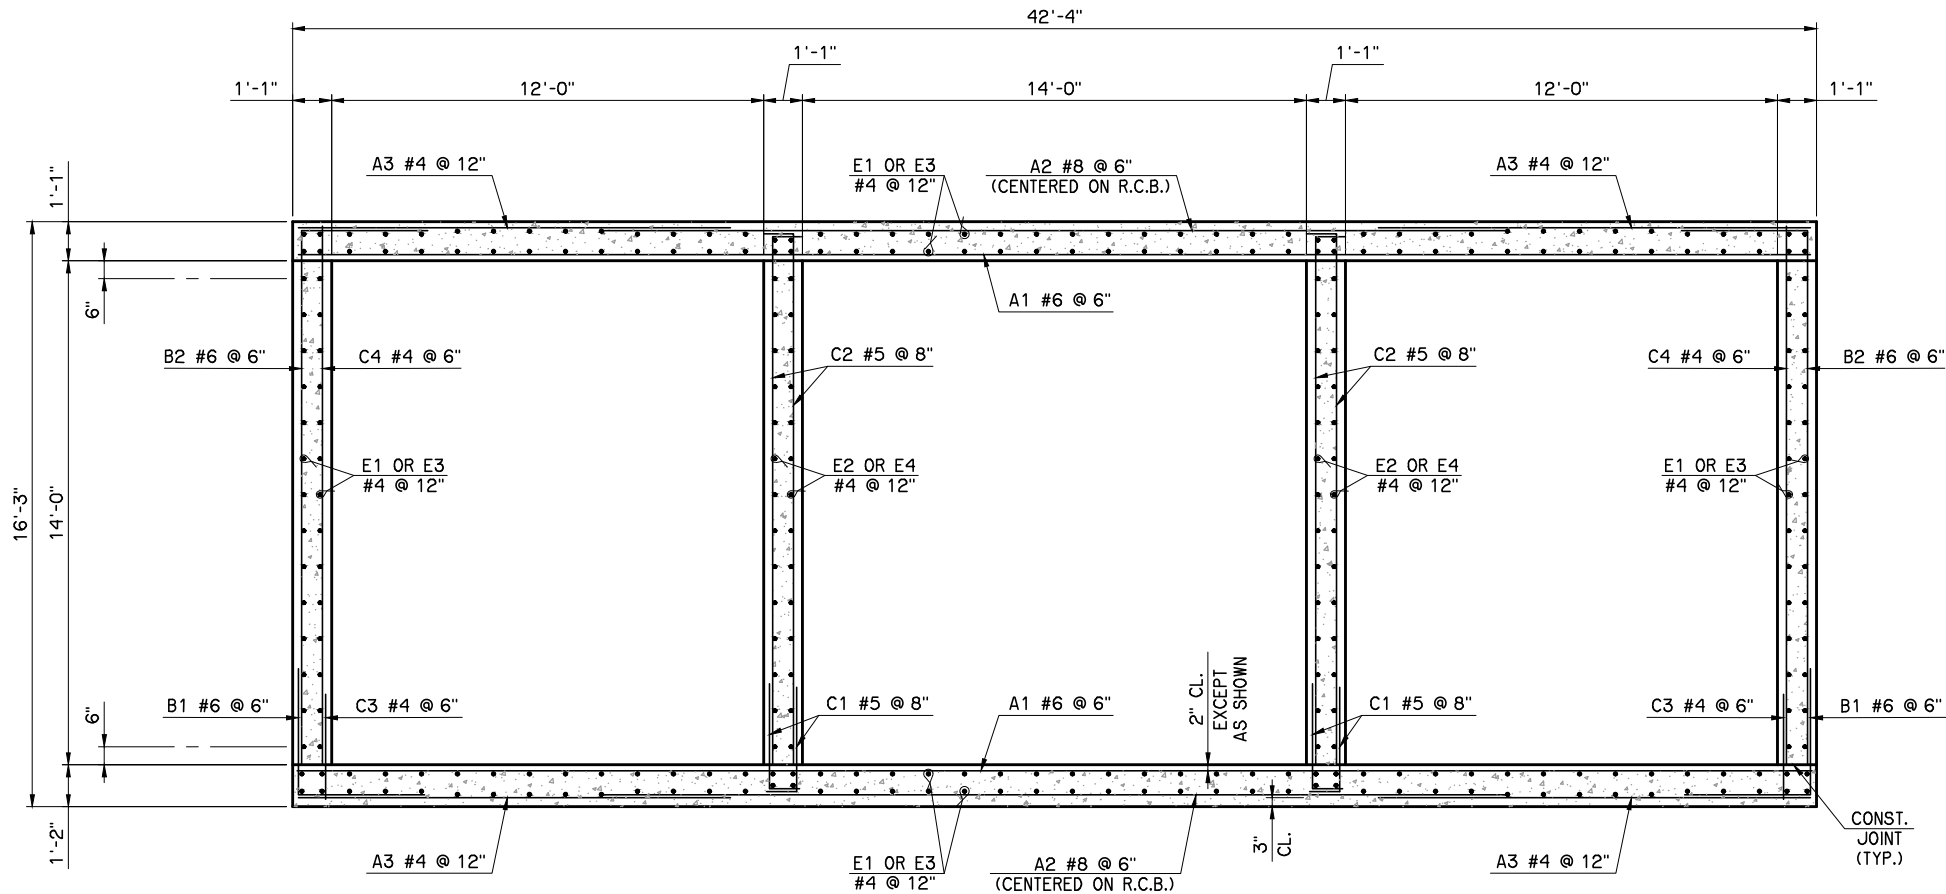

TYPICAL CROSS SECTION

PLACE WD, AD1, AND AL1 BARS FROM APRON AND WINGS TIED TO BARREL REINFORCING BEFORE PLACING BARREL CONCRETE. SEE APRON AND WING DETAILS ON SHEET B005-B006.


NOTE:
SEE SHEET B004 FOR ADDITIONAL SLAB REINFORCING DETAIL, BARREL CONNECTION DETAIL, AND BARREL TRANSITION DETAILS.

WEST BARREL AND HEADWALL
BAR LIST


MARK	SIZE	NO.	FORM	LENGTH
PLAIN REINFORCING				
A1	#6	42	STR.	42'-0"
A2	#8	40	STR.	25'-0"
A3	#4	40	STR.	12'-0"
A4	#9	14	STR.	42'-0"
A5	#6	8	STR.	12'-0"
A6	#9	22	STR.	25'-0"
B1	#6	56	BNT.	7'-0"
B2	#6	56	BNT.	18'-5"
C1	#5	84	BNT.	3'-9"
C2	#5	84	BNT.	15'-9"
C3	#4	56	STR.	2'-11"
C4	#4	56	STR.	14'-11"
CH	#4	4	STR.	42'-0"
CL1	#4	43	BNT.	4'-4"
CL2	#4	43	BNT.	4'-3"
D	#4	296	STR.	2'-9"
E1	#4	240	STR.	13'-6"
E2	#4	56	STR.	12'-10"
WD	#9	60	STR.	8'-4"

EAST BARREL AND HEADWALL
BAR LIST


MARK	SIZE	NO.	FORM	LENGTH
PLAIN REINFORCING				
A1	#6	54	STR.	42'-0"
A2	#8	50	STR.	25'-0"
A3	#4	52	STR.	12'-0"
A4	#9	14	STR.	42'-0"
A5	#6	8	STR.	12'-0"
A6	#9	22	STR.	25'-0"
B1	#6	68	BNT.	7'-0"
B2	#6	68	BNT.	18'-5"
C1	#5	100	BNT.	3'-9"
C2	#5	100	BNT.	15'-9"
C3	#4	68	STR.	2'-11"
C4	#4	68	STR.	14'-11"
CH	#4	4	STR.	42'-0"
CL1	#4	43	BNT.	4'-4"
CL2	#4	43	BNT.	4'-3"
D	#4	296	STR.	2'-9"
E3	#4	240	STR.	16'-2"
E4	#4	56	STR.	15'-6"
WD	#9	60	STR.	8'-4"

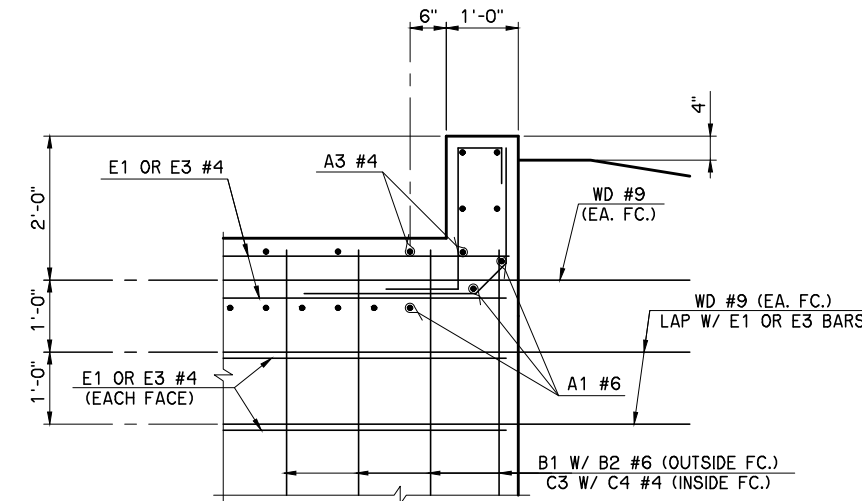

HEADWALL DETAIL AT EXTERIOR WALL

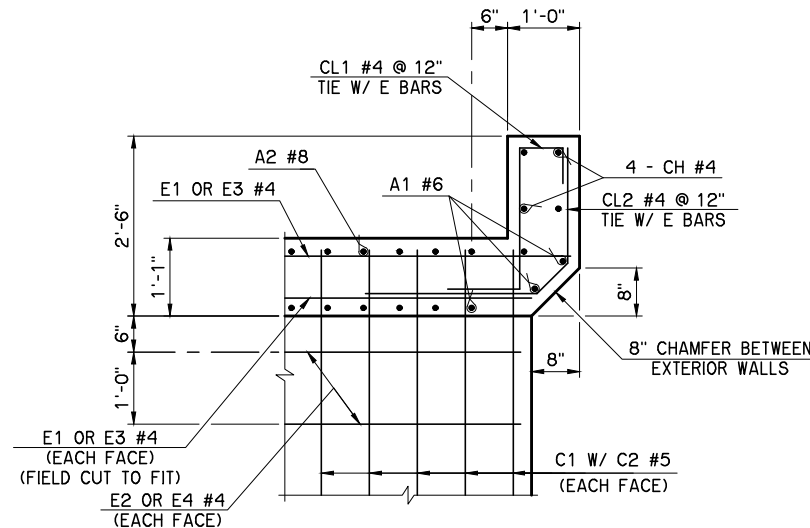


HEADWALL DETAIL AT INTERIOR WALL

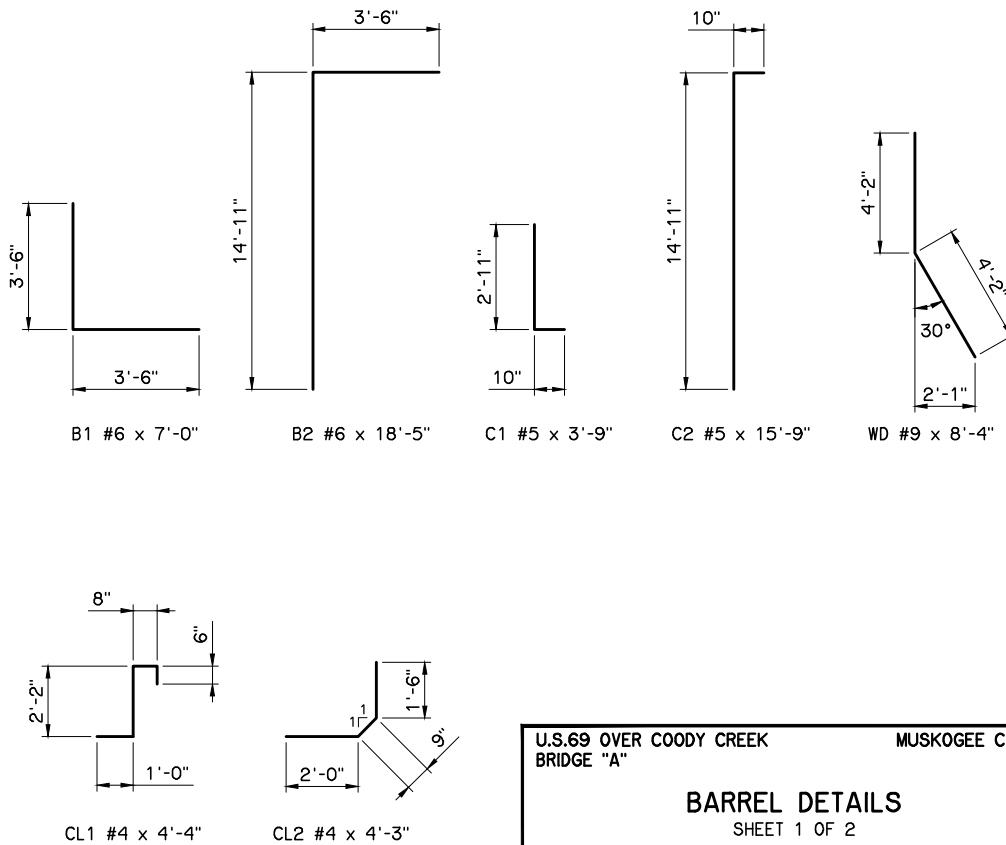


THIS DOCUMENT
IS PRELIMINARY
IN NATURE
AND IS NOT
A FINAL, SIGNED
AND SEALED
DOCUMENT

U.S.69 OVER COODY CREEK BRIDGE "A"		MUSKOGEE COUNTY		Design	AFW	
				Detail	DRB	
				Check	AFW	
BARREL DETAILS SHEET 1 OF 2						
STATE OF OKLAHOMA		DEPARTMENT OF TRANSPORTATION				
		JOB PIECE NO. 27108(O4)				
		SHEET NO. B003				

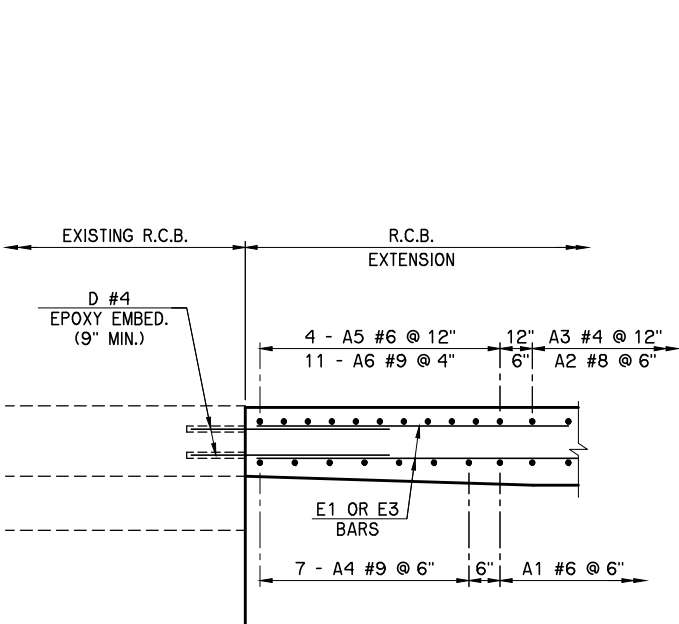


TOP SLAB

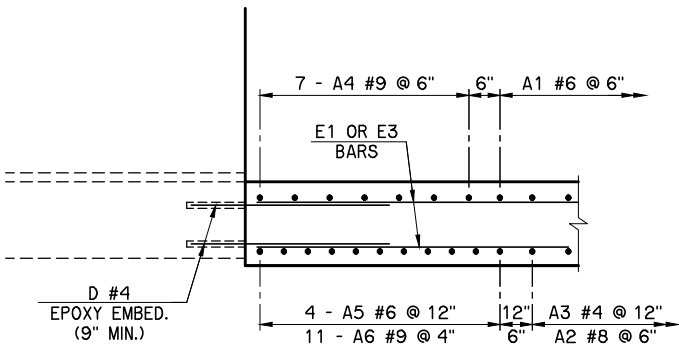


BOTTOM SLAB

ADDITIONAL SLAB REINFORCING DETAIL

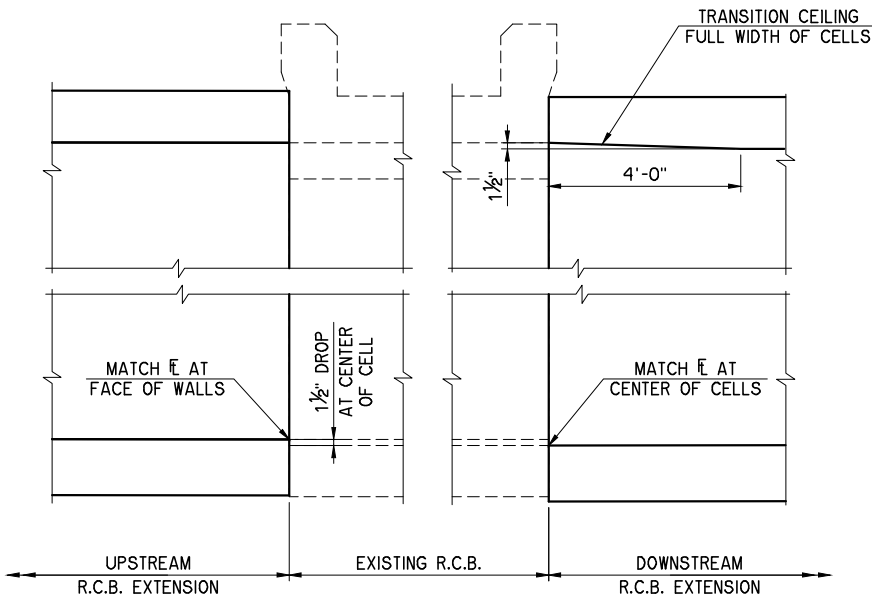

BARREL TRANSITION DETAILS

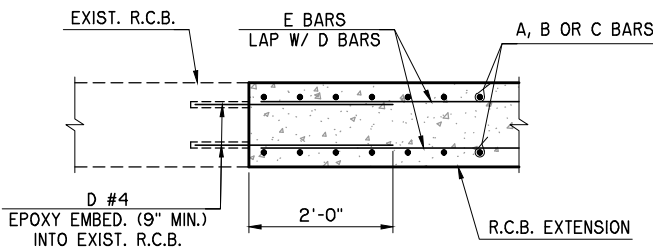


BARREL CONNECTION DETAIL


THIS DOCUMENT
IS PRELIMINARY
IN NATURE AND
IS NOT A FINAL,
SIGNED AND
SEALED
DOCUMENT

U.S.69 OVER COODY CREEK BRIDGE "A"		MUSKOGEE COUNTY		Design	AFW	
				Detail	DRB	
				Check	AFW	
				 CEC		
BARREL DETAILS		SHEET 2 OF 2				
STATE OF OKLAHOMA		DEPARTMENT OF TRANSPORTATION				
		JOB PIECE NO. 27108(04)				SHEET NO.B004

NOTE:
SEE SHEET BO06 FOR WINGWALL
REINFORCING AND DETAILS, BAR LIST AND
BAR BENDS.

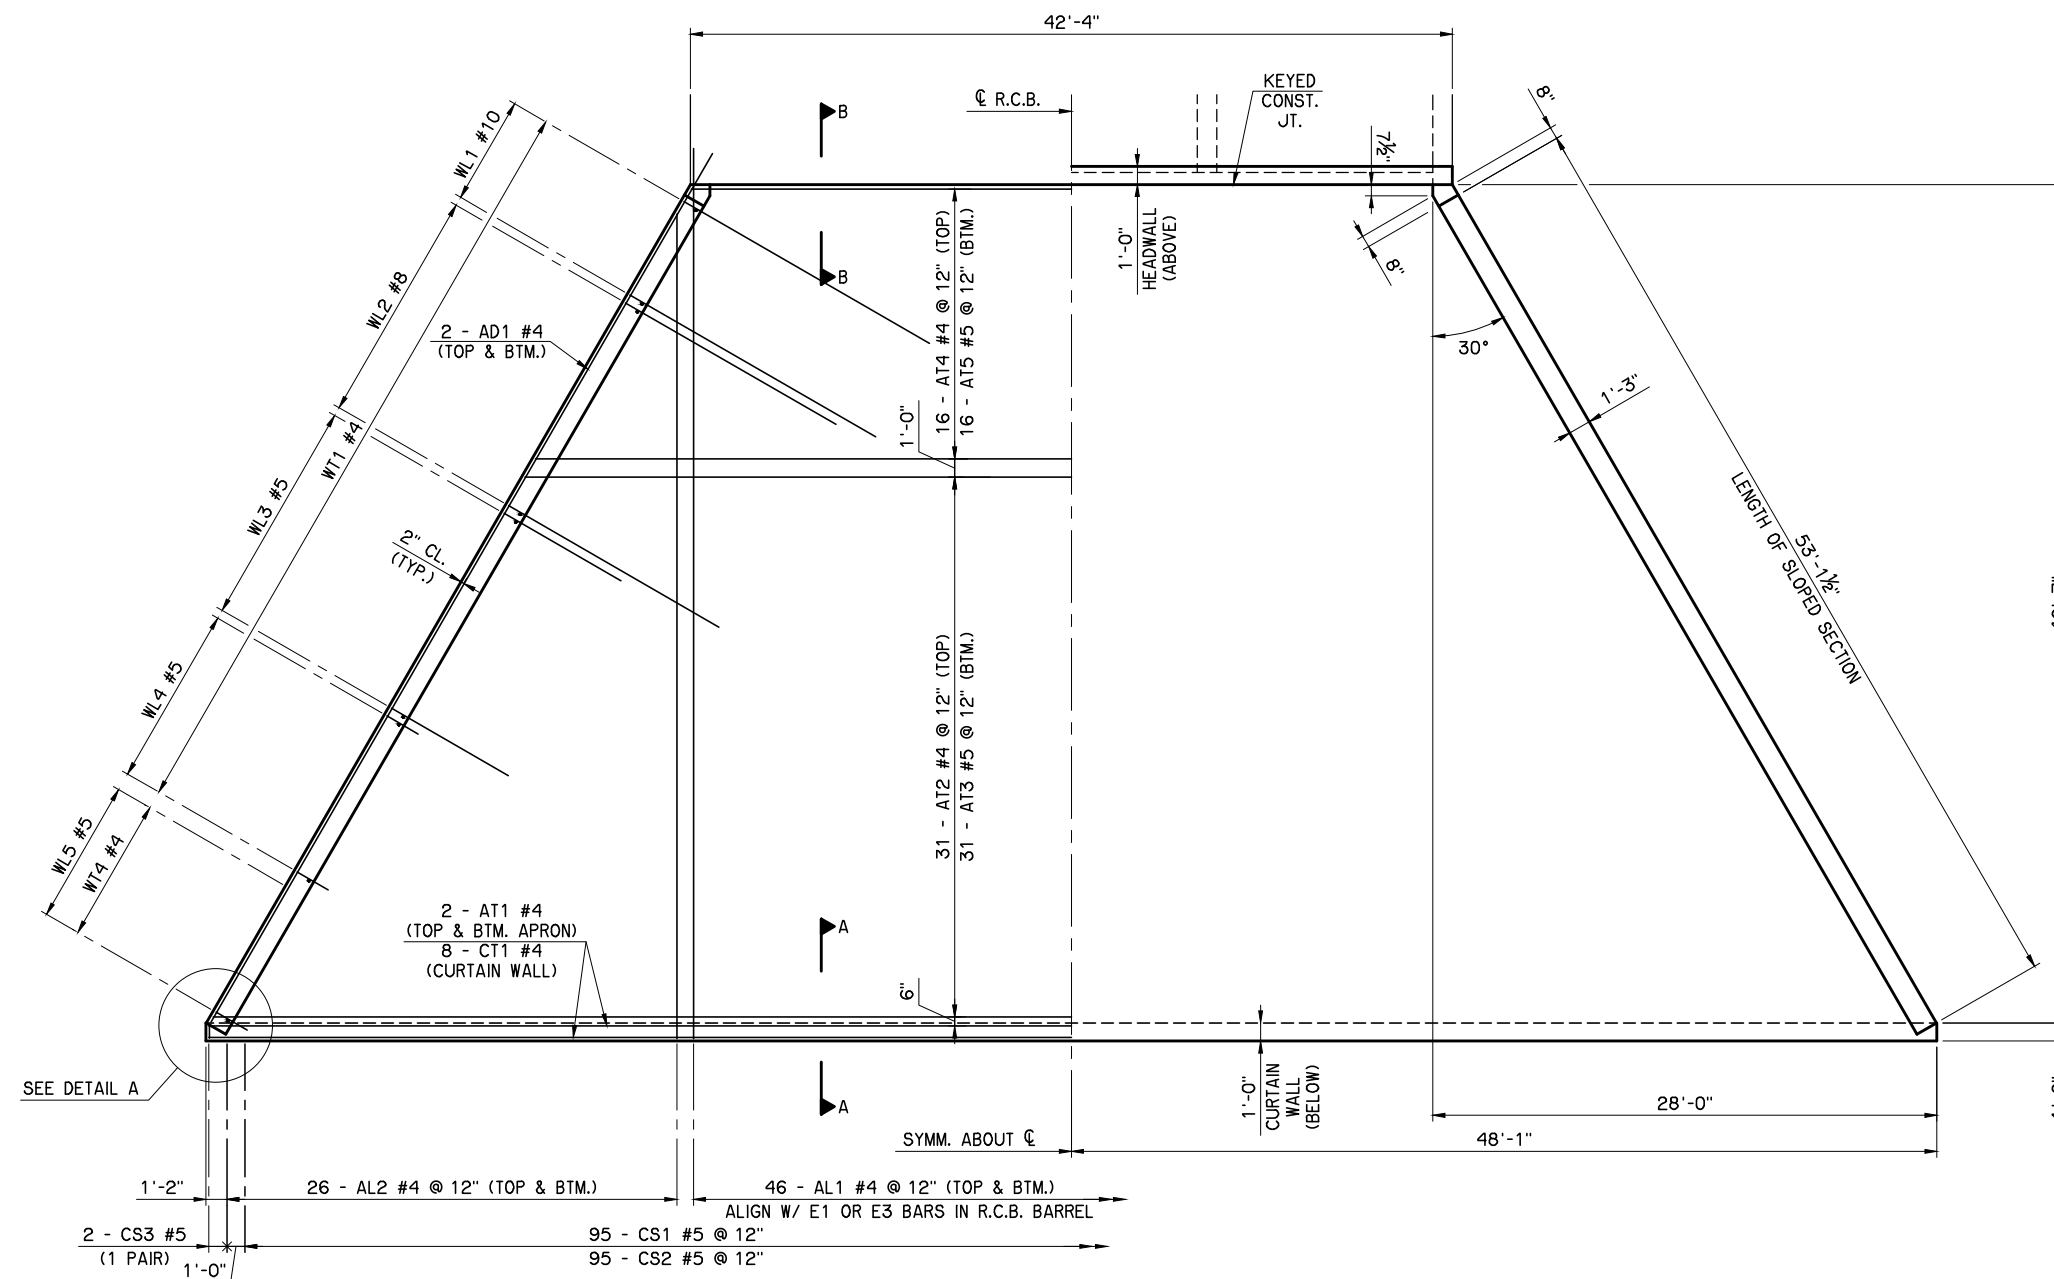


APRON & CURTAIN WALL PLAN

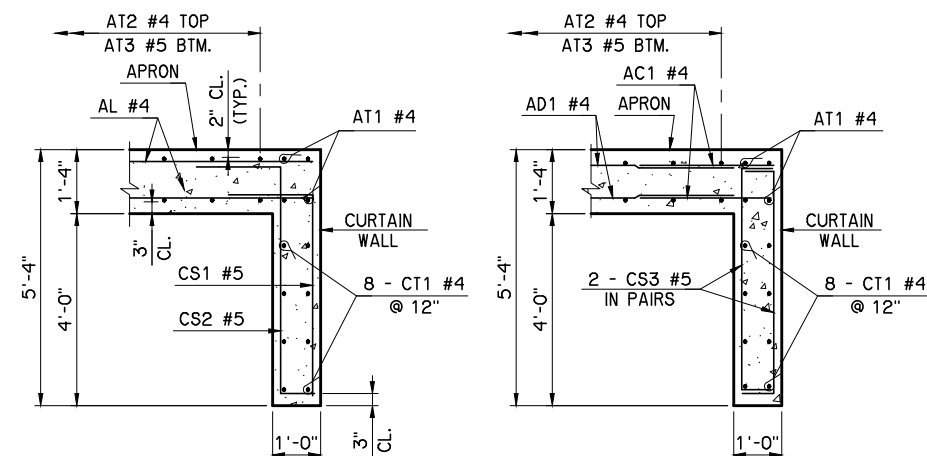


TYPICAL

SECTION A-A

AT END

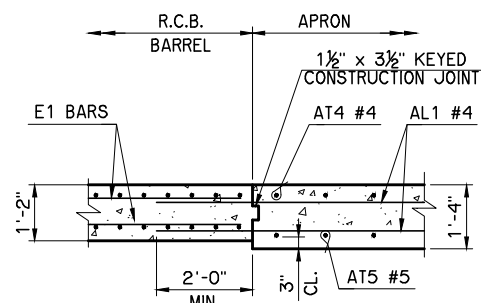

SECTION B-B

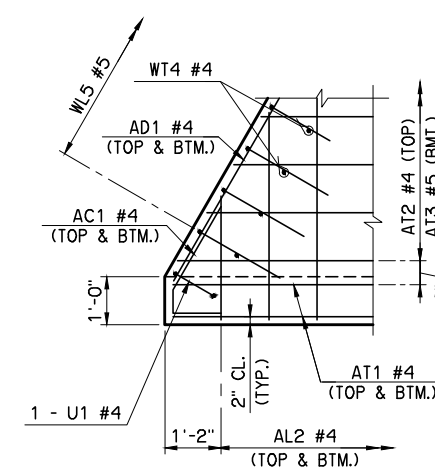

DETAIL A

NOTE:
CURTAIN WALL REINFORCING
NOT SHOWN FOR CLARITY.

THIS DOCUMENT
IS PRELIMINARY
IN NATURE
AND IS NOT
A FINAL, SIGNED
AND SEALED
DOCUMENT

U.S.69 OVER CODY CREEK BRIDGE "A"		MUSKOGEE COUNTY		Design	AFW
END SECTION DETAILS SHEET 1 OF 2 APRON & CURTAIN WALL DETAILS				Detail	DRB
				Check	AFW
				 CEC	
STATE OF OKLAHOMA		DEPARTMENT OF TRANSPORTATION			
JOB PIECE NO. 27108(04)		SHEET NO. B005			

END SECTION BAR LIST

ONE SHOWN, TWO REQUIRED

MARK	SIZE	NO.	FORM	LENGTH	LENGTH VARIATION
PLAIN REINFORCING					
AC1	#4	4	BNT.	3'-8"	
AD1	#4	4	STR.	55'-10"	
AL1	#4	92	STR.	49'-5"	
AL2	#4	104	STR.	24'-1" AVG.	2'-5" TO 45'-9"
AT1	#4	4	STR.	98'-4"	
AT2	#4	31	STR.	80'-6" AVG.	63'-2" TO 97'-10"
AT3	#5	31	STR.	80'-6" AVG.	63'-2" TO 97'-10"
AT4	#4	16	STR.	50'-10" AVG.	42'-2" TO 59'-6"
AT5	#5	16	STR.	50'-10" AVG.	42'-2" TO 59'-6"
CS1	#5	95	BNT.	5'-9"	
CS2	#5	95	BNT.	7'-4"	
CS3	#5	4	BNT.	6'-3"	
CT1	#4	8	STR.	98'-4"	
U1	#4	2	BNT.	3'-9"	
WH1	#4	4	STR.	53'-6"	
WH2	#4	60	STR.	26'-11" AVG.	3'-2" TO 50'-8"
WH3	#5	4	STR.	55'-3"	
WL1	#10	30	BNT.	21'-1"	
WL2	#8	54	BNT.	17'-6"	
WL3	#5	52	BNT.	11'-8"	
WL4	#5	22	BNT.	5'-3"	
WL5	#5	18	BNT.	4'-10" AVG.	3'-8" TO 6'-0"
WT1	#4	92	STR.	3'-6"	
WT2	#4	4	STR.	16'-0"	
WT3	#4	88	STR.	9'-6" AVG.	3'-2" TO 15'-10"
WT4	#4	18	STR.	2'-10" AVG.	1'-8" TO 4'-0"
WV1	#8	4	STR.	16'-0"	
WV2	#8	26	STR.	15'-0" AVG.	14'-2" TO 15'-10"
WV3	#6	52	STR.	12'-1" AVG.	10'-2" TO 14'-0"
WV4	#5	48	STR.	6'-8" AVG.	3'-2" TO 10'-2"

- ① 4 SETS OF 26 BARS
② INCLUDES 1 - 2'-6" LAP
③ 4 SETS OF 15 BARS
④ 2 SETS OF 9 BARS
⑤ 2 SETS OF 44 BARS
⑥ 2 SETS OF 13 BARS
⑦ 2 SETS OF 26 BARS
⑧ 2 SETS OF 24 BARS

THIS DOCUMENT
IS PRELIMINARY
IN NATURE
AND IS NOT
A FINAL, SIGNED
AND SEALED
DOCUMENT

U.S.69 OVER COODY CREEK BRIDGE "A"		MUSKOGEE COUNTY		Design	AFW
END SECTION DETAILS SHEET 2 OF 2 WINGWALL DETAILS		Detail	DRB	Check	AFW
		CEC			
STATE OF OKLAHOMA		DEPARTMENT OF TRANSPORTATION			JOB PIECE NO. 27108(O4)
					SHEET NO. B006

53'-1½" LENGTH OF SLOPED SECTION

44 - WT3 #4 @ 12" (I.F.)

9 - WL5 #5 @ 12" (O.F.)
9 - WT4 #4 @ 12" (I.F.)

24 - WV4 #5 @ 12" (O.F.)

26 - WV3 #6 @ 6" (O.F.)

13 - WV2 #8 @ 6" (O.F.)

2 - WV1 #8 (O.F.)
2 - WT2 #4 (I.F.)
1 - WD1 #9 (EA. FC.)

15 - WH2 #4 @ 12" (EA. FC.)

1 - WH1 #4 (EA. FC.)

1 - WH3 #5 (EA. FC.)

1 - U1 #4

2 - AD1 #4 (O.F.)

CURTAIN WALL
SEE DETAILS
ON SHEET B005

44 - WT1 #4 @ 12" (I.F.)

27 - WL2 #8 @ 6" (O.F.)

26 - WL3 #5 @ 6" (O.F.)

11 - WL4 #5 @ 12" (O.F.)

13 - WL1 #10 @ 6" (O.F.)

2 - WL1 #10 (O.F.)
2 - WT1 #4 (I.F.)

14 - WD #9 @ 12" (EA. FC.)
LAP W/ E1 OR E3 BARS

NOTE:
I.F. INDICATES INSIDE FACE OF WING.
O.F. INDICATES OUTSIDE FACE OF WING.

WING ELEVATION

INSIDE FACE 1'-3" OUTSIDE FACE

WH3 #5

WT2 OR WT3 #4

WV BARS

WH2 #4

WL BARS

WT1 OR WT4 #4

WH1 #4

AT #4

AT #5

CONST. JOINT (TYP.)

AD1 #4

AL #4

2 - WT1 #4
W/2 - WT2 #4

2 - WL1 #10
W/2 - WV1 #8

WL1 #10
W/ WV2 #8

WT1 #4
W/ WT3 #4

2 - WL1 #10 (O.F.)
2 - WT1 #4 (I.F.)

1 - WH1 #4 (EA. FC.)

1 - WH3 #5 (EA. FC.)

15 - WH2 #4 @ 12" (EA. FC.)

24 - WV4 #5 @ 12" (O.F.)

26 - WV3 #6 @ 6" (O.F.)

13 - WV2 #8 @ 6" (O.F.)

2 - WV1 #8 (O.F.)
2 - WT2 #4 (I.F.)
1 - WD1 #9 (EA. FC.)

53'-1½" LENGTH OF SLOPED SECTION

1'-0" HEADWALL (ABOVE)

1'-1"

7½"

8"


8"

8"


8"

8"


PLAN OF WING AT BARREL

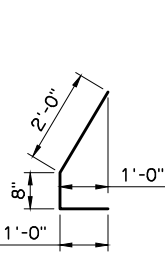


AC1 #4 x 3'-8"

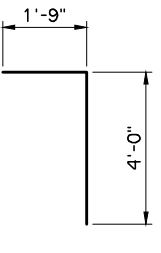


CS1 #5 x 5'-9"

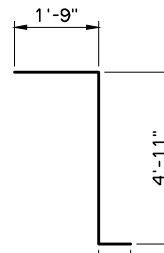


CS2 #5 x 7'-4"

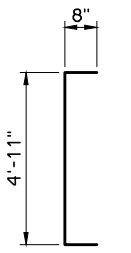

CS3 #5 x 6'-3"


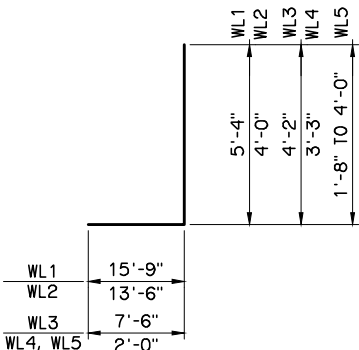


WL1 #10 x 21'-1"
WL2 #8 x 17'-6"
WL3 #5 x 11'-8"
WL4 #5 x 5'-3"
WL5 #5 x 4'-10" AVG.

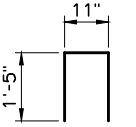

U1 #4 x 3'-9"

SECTION A-A

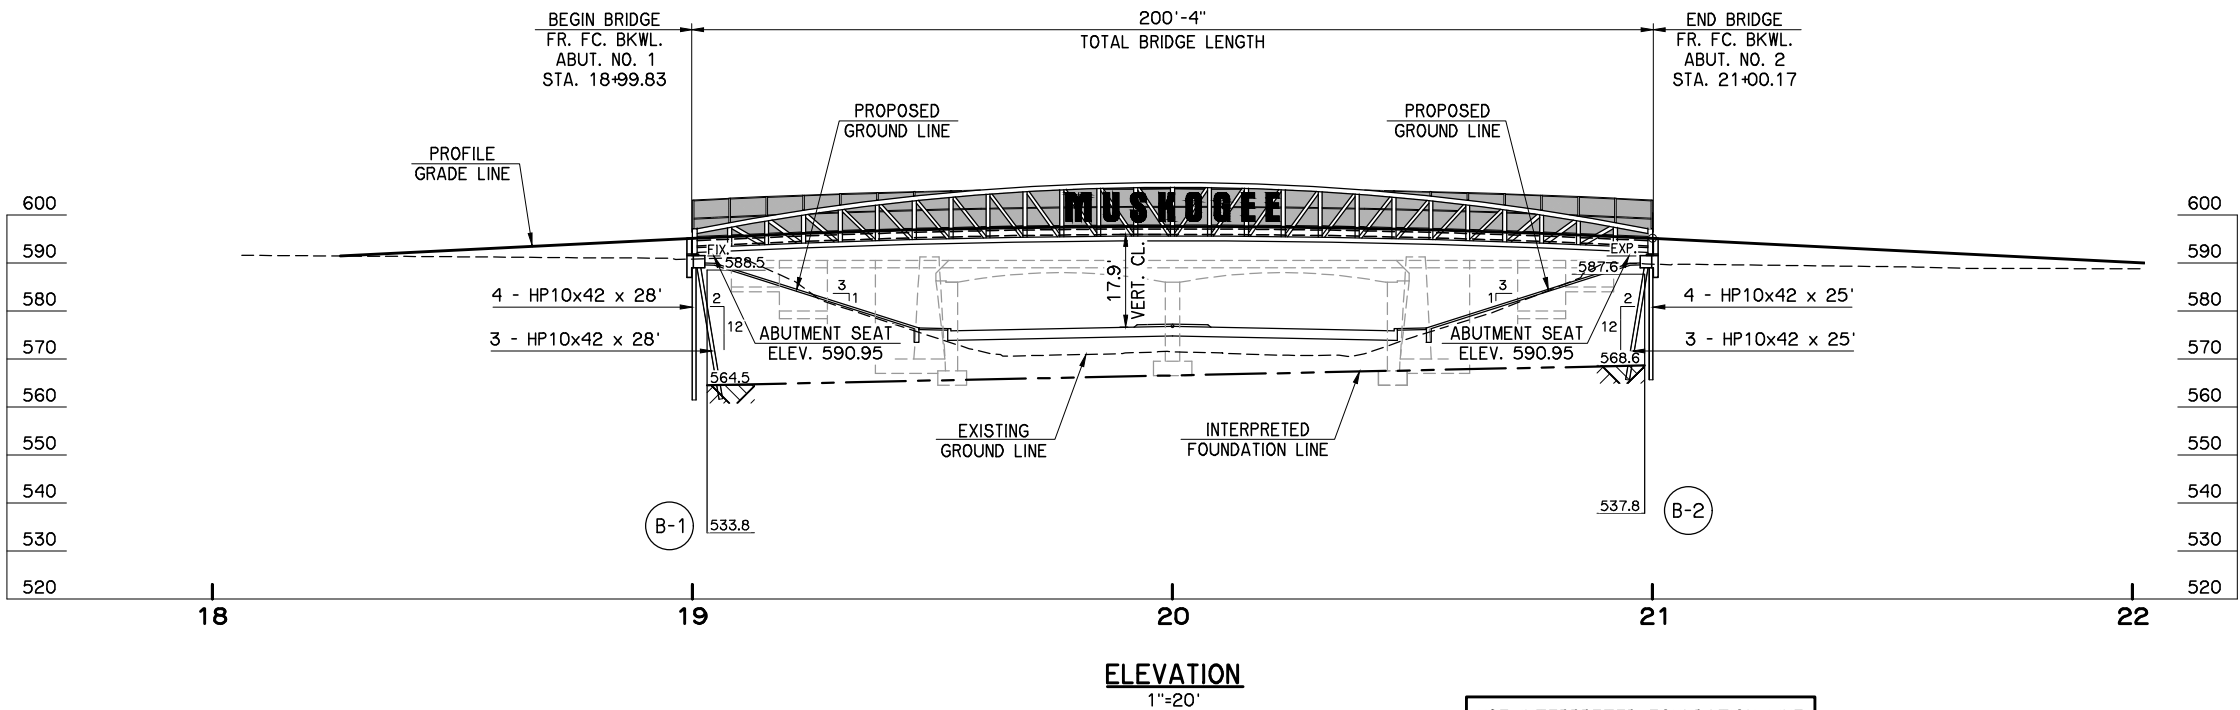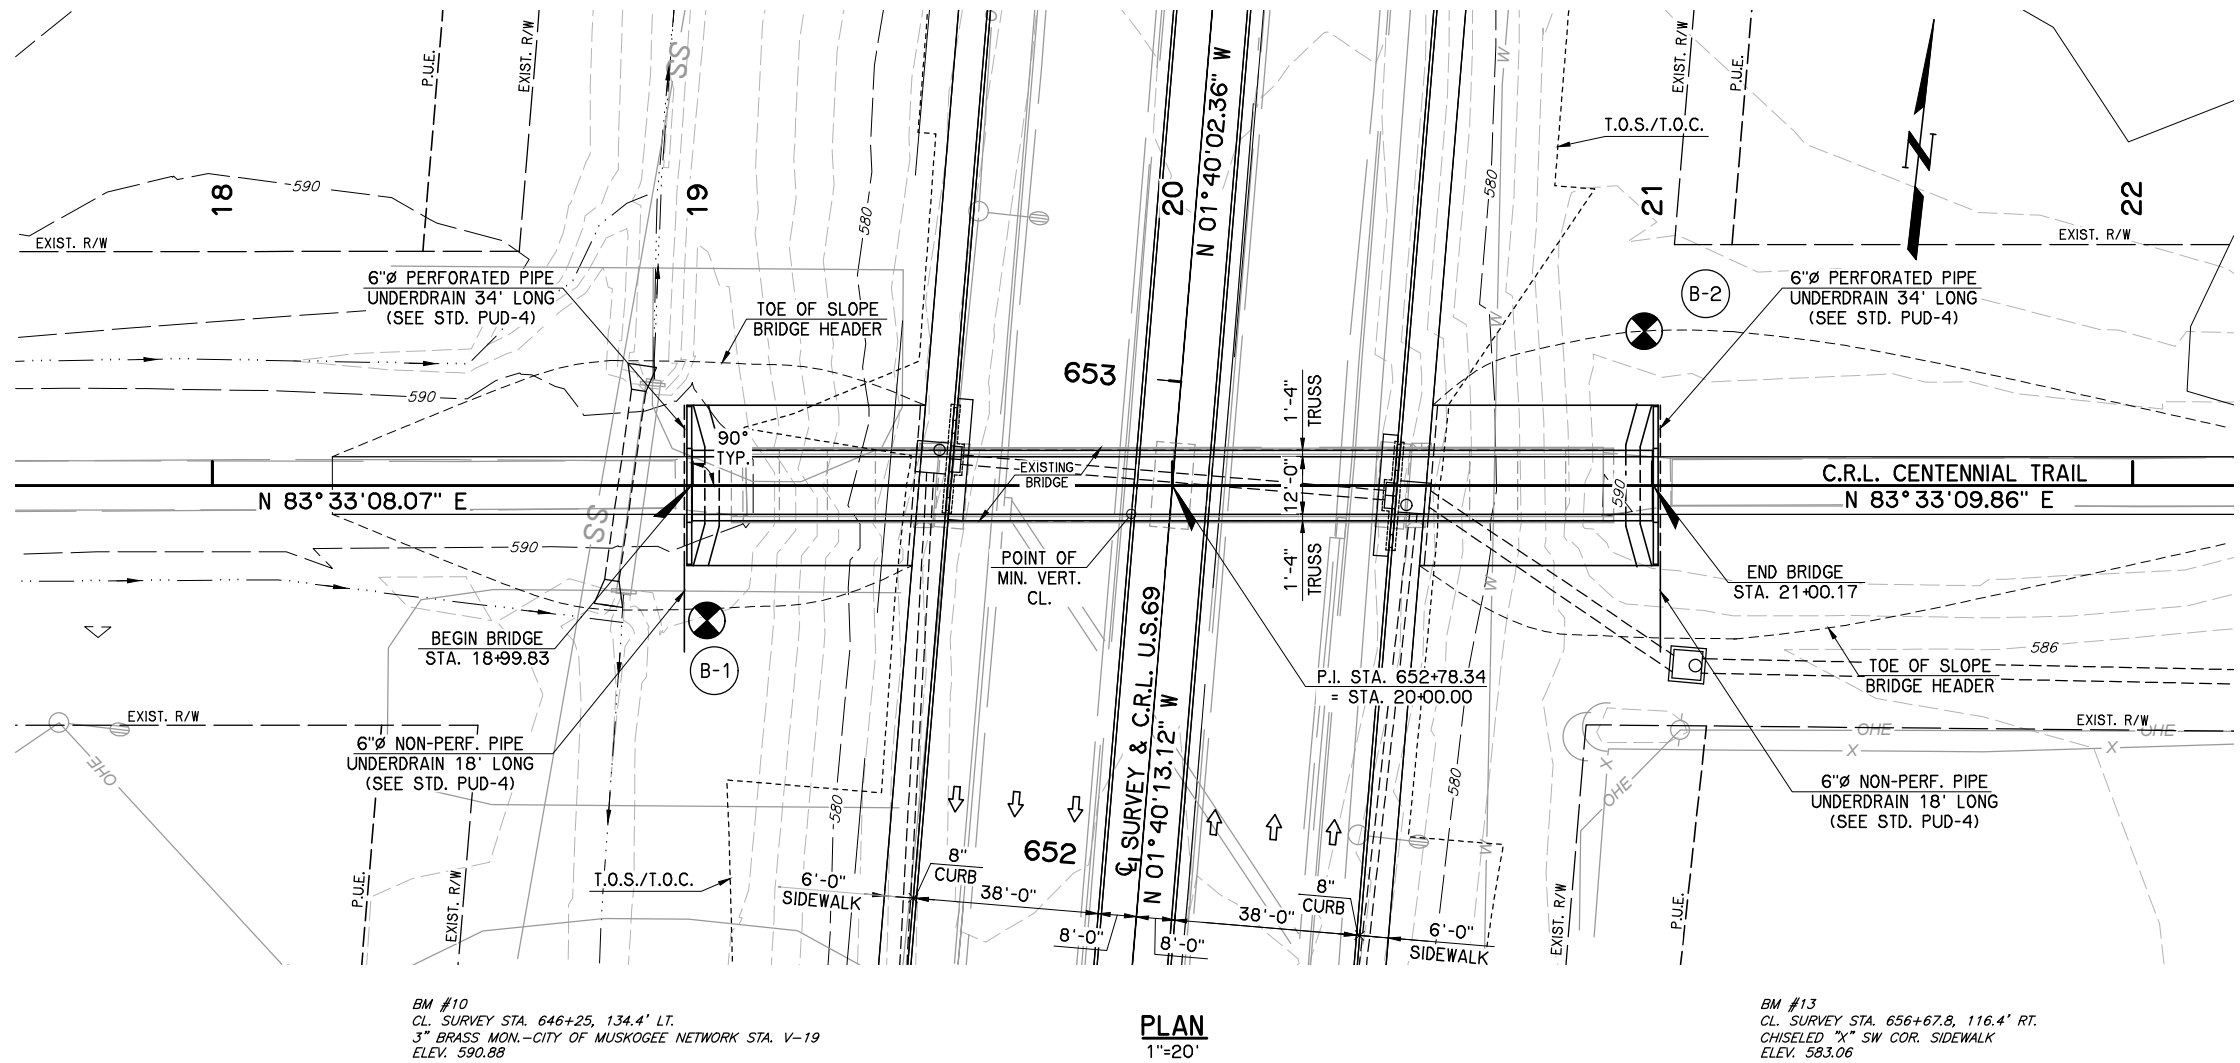

THIS DOCUMENT
IS PRELIMINARY
IN NATURE AND
IS NOT A FINAL,
SIGNED AND
SEALED
DOCUMENT

CENTENNIAL TRAIL OVER U.S.69		MUSKOGEE COUNTY	
BRIDGE "B"		Design	CEG
GENERAL PLAN AND ELEVATION (1 OF 2) 200' LONG x 12' WIDE STEEL THRU-TRUSS SPAN @ STA. 652+78.34, 5° TURN RT. RWD.		Detail	DRB
		Check	AFW
			
STATE OF OKLAHOMA	DEPARTMENT OF TRANSPORTATION		
	JOB PIECE NO. 27108(O4)		SHEET NO. B007

SUMMARY OF BRIDGE QUANTITIES				
ITEM DESCRIPTION	UNIT	ABUTMENTS	SLOPE WALL	TOTAL
SUBSTRUCTURE EXCAVATION COMMON	C.Y.	80		80
GRANULAR BACKFILL	C.Y.	82		82
CLASS A CONCRETE	C.Y.	32.4		32.4
SLOPE WALL (5")	S.Y.		404	404
REINFORCING STEEL	LB.	3,800		3,800
PILES, FURNISHED (HP 10x42)	L.F.	371		371
PILES, DRIVEN (HP 10x42)	L.F.	371		371
PILE SPLICE, H-PILE (NON-BIDDABLE)	EA.	1		1
(PL)INSTALLATION OF BRIDGE ITEMS	L.SUM			1
6" PERFORATED PIPE UNDERDRAIN ROUND	L.F.	68		68
6" NON-PERF. PIPE UNDERDRAIN RND.	L.F.	36		36
REMOVAL OF EXISTING BRIDGE STRUCTURE	L.SUM			1

DESIGN DATA

CONCRETE CLASS A
REINFORCING STEEL (GRADE 60)
DESIGN:
AASHTO LRFD BRIDGE DESIGN SPECIFICATIONS, 7TH EDITION, 2014
AASHTO LRFD GUIDE SPECIFICATIONS FOR THE DESIGN OF
PEDESTRIAN BRIDGES, 2009
ANSI/AASHTO/AWS D1.5 BRIDGE WELDING CODE

f'c = 3 K.S.I.
fy = 60 K.S.I.

INDEX OF SHEETS

AB01 SUMMARY OF PAY QUANTITIES & GENERAL NOTES (BRIDGE)
B007 - B008 GENERAL PLAN AND ELEVATION
B009 SUBSURFACE PROFILE
B010 SUBSTRUCTURE LAYOUT
B011 - B012 ABUTMENT DETAILS
B013 SLOPE WALL DETAILS

STANDARDS


HP1-2-01E
PUD-4-0

FOUNDATION DATA


ABUTMENTS (HP 10Xx42 PILING)

FACTORED PILE REACTION = 49.4 TON / PILE

FACTORED PILE RESISTANCE:
DRIVE PILING THROUGH THE COMPACTED FILL AND TO A POINT BEARING
ON SOLID FOUNDATION MATERIAL AT THE APPROXIMATE ELEVATION SHOWN
ON THE PLANS. IF A FACTORED AXIAL LOAD RESISTANCE EQUAL TO OR
GREATER THAN THE FACTORED PILE REACTION IS NOT OBTAINED AT THIS
ELEVATION, CONTINUE DRIVING UNTIL SUCH IS OBTAINED. THE LENGTH OF
STEEL PILING SHOWN ON THE PLANS IS FOR ESTIMATING PURPOSES ONLY.

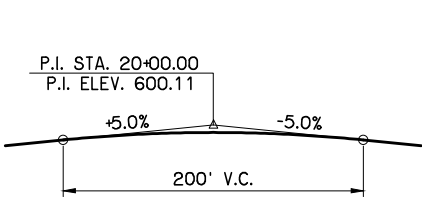


VERTICAL CURVE DATA
CENTENNIAL TRAIL

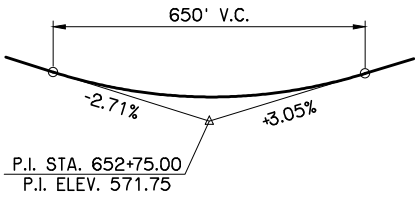

VERTICAL CURVE DATA
U.S.69

THIS DOCUMENT
IS PRELIMINARY
IN NATURE AND
IS NOT A FINAL,
SIGNED AND
SEALED
DOCUMENT

CENTENNIAL TRAIL OVER U.S.69		MUSKOGEE COUNTY		Design	CEG	
BRIDGE "B"				Detail	DRB	
GENERAL PLAN AND ELEVATION		(2 OF 2)		Check	AFW	
200' LONG x 12' WIDE STEEL THRU-TRUSS SPAN				 CEC		
@ STA. 652+78.34, 5° TURN RT. RWD.						
STATE OF OKLAHOMA		DEPARTMENT OF TRANSPORTATION				
JOB PIECE NO. 27108(O4)						SHEET NO. B008




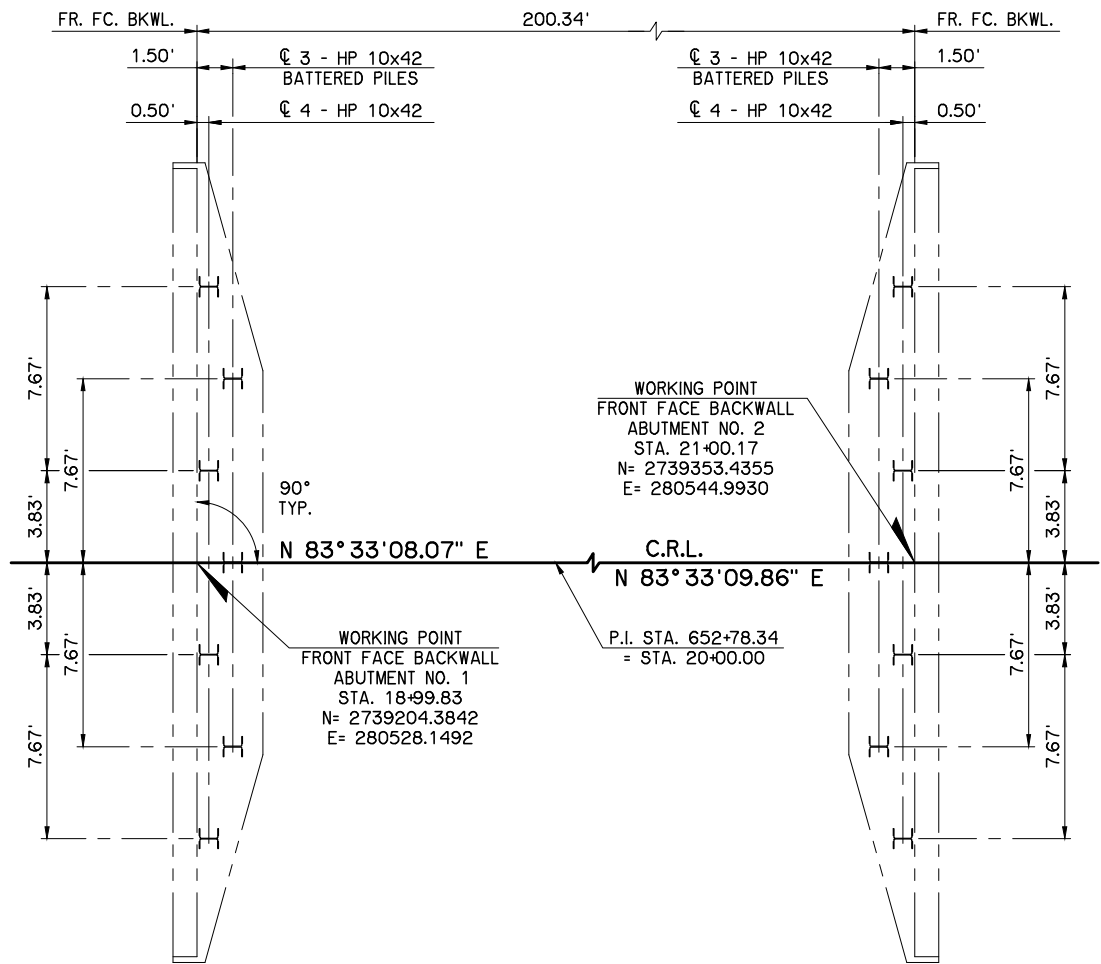


SUBSTRUCTURE LAYOUT

NOTE:
PLACE WEB FACE OF ALL SEAT
PILES PERPENDICULAR TO FACE OF
BRIDGE SEAT. DRIVE ALL PILES
VERTICAL EXCEPT AS NOTED.

THIS DOCUMENT
IS PRELIMINARY
IN NATURE
AND IS NOT
A FINAL, SIGNED
AND SEALED
DOCUMENT

CENTENNIAL TRAIL OVER U.S.69 BRIDGE "B"		MUSKOGEE COUNTY		Design	AFW	
				Detail	DRB	
				Check	AFW	
				 CEC		
SUBSTRUCTURE LAYOUT						
STATE OF OKLAHOMA		DEPARTMENT OF TRANSPORTATION				
		JOB PIECE NO. 27108(04)			SHEET NO. B010	

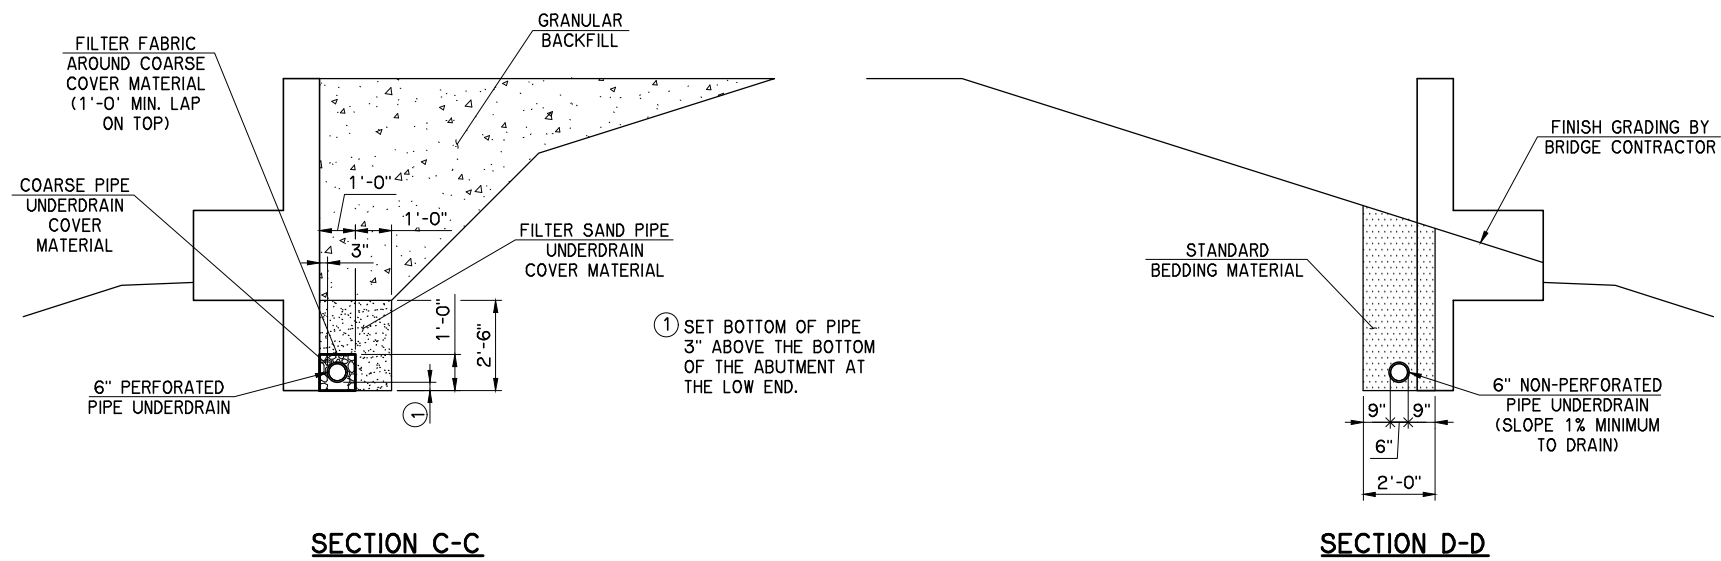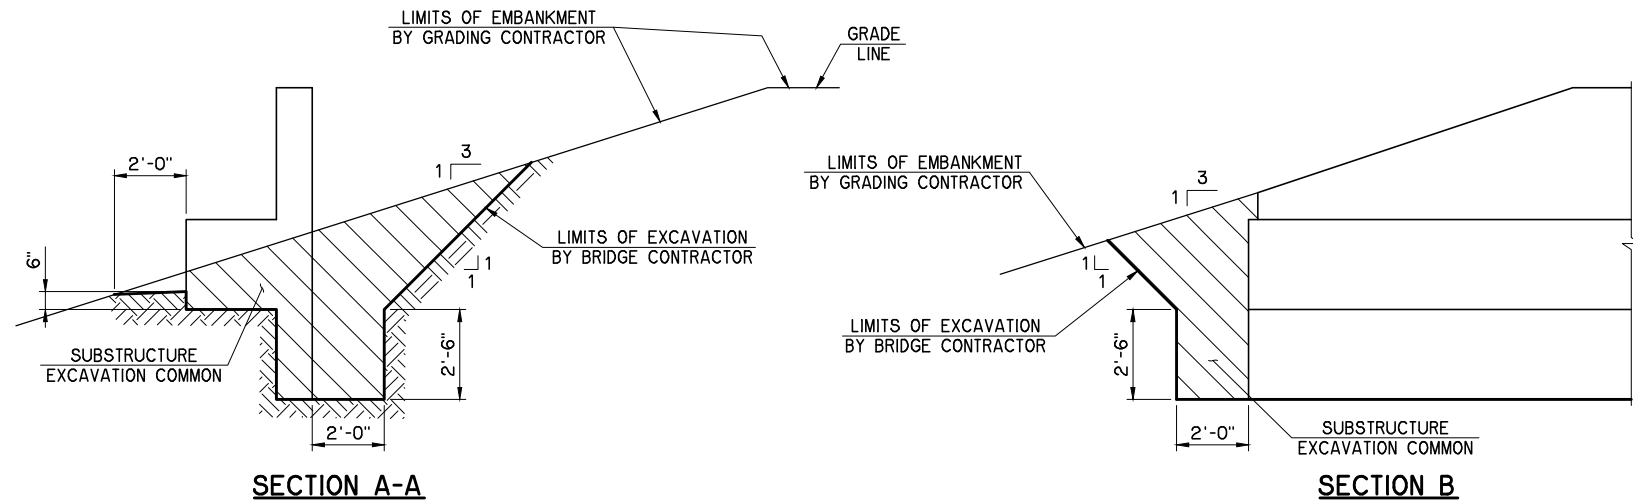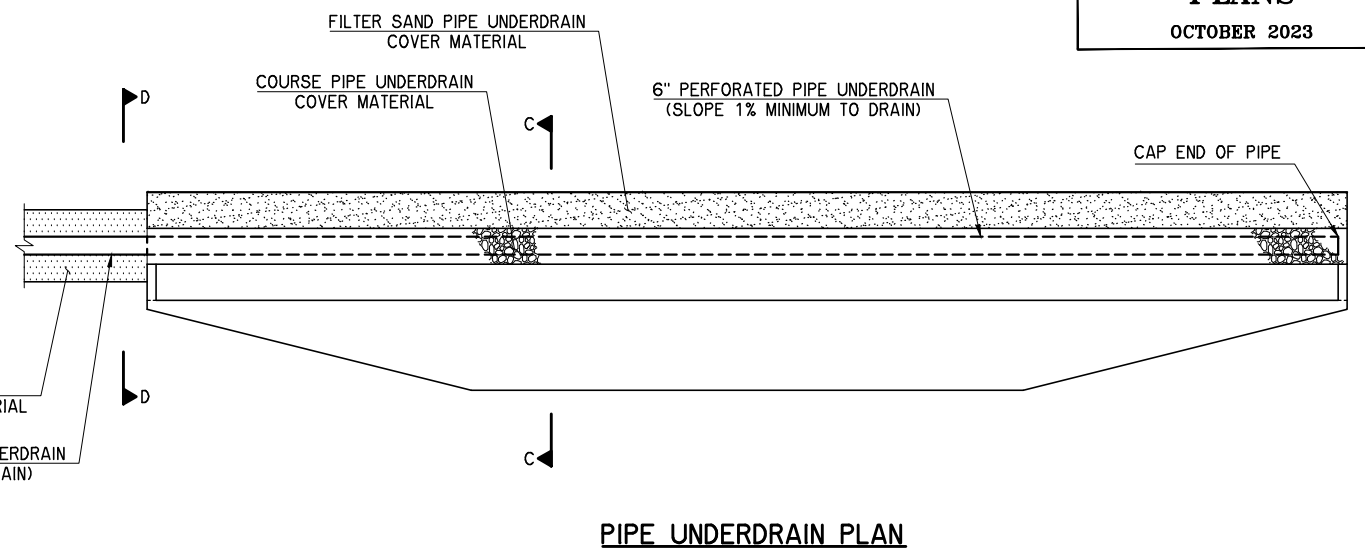
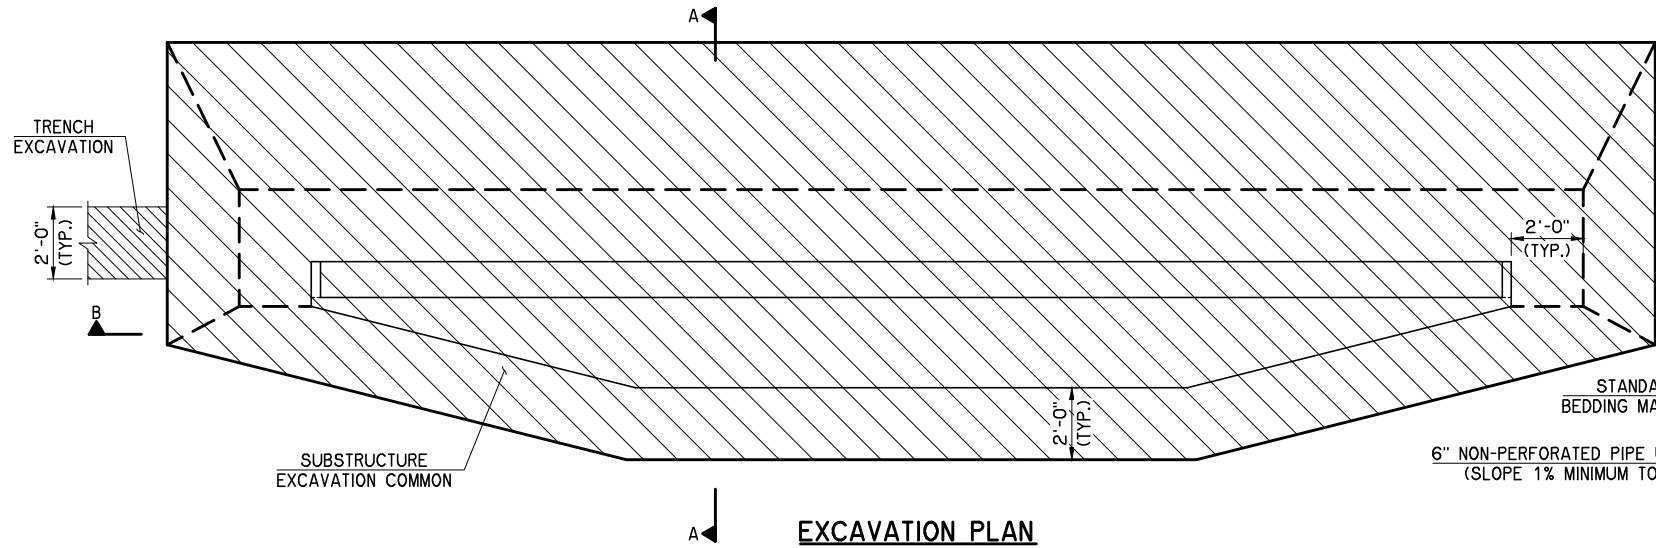


ABUTMENT QUANTITIES				
ITEM DESCRIPTION	UNIT	ABUT. NO. 1	ABUT. NO. 2	TOTAL
SUBSTRUCTURE EXCAVATION COMMON	C.Y.	40	40	80
GRANULAR BACKFILL	C.Y.	41	41	82
CLASS A CONCRETE	C.Y.	16.2	16.2	32.4
REINFORCING STEEL	LB.	1,900	1,900	3,800
PILES, FURNISHED (HP 10x42)	L.F.	196	175	371
PILES, DRIVEN (HP 10x42)	L.F.	196	175	371
PILE SPLICE, H-PILE (NON-BIDDABLE)	EA.			1
6" PERFORATED PIPE UNDERDRAIN ROUND	L.F.	34	34	68
6" NON-PERF. PIPE UNDERDRAIN RND.	L.F.	18	18	36





THIS DOCUMENT
IS PRELIMINARY
IN NATURE
AND IS NOT
A FINAL, SIGNED
AND SEALED
DOCUMENT

CENTENNIAL TRAIL OVER U.S.69 BRIDGE "B"		MUSKOGEE COUNTY		Design	AFW
ABUTMENT DETAILS SHEET 2 OF 2				Detail	DRB
				Check	AFW
STATE OF OKLAHOMA				DEPARTMENT OF TRANSPORTATION	
JOB PIECE NO. 27108(04)		SHEET NO. B012			

SLOPE WALL QUANTITIES				
ITEM	UNIT	SLOPE WALL NO. 1	SLOPE WALL NO. 2	TOTAL
SLOPE WALL (5")	S.Y.	202	202	404

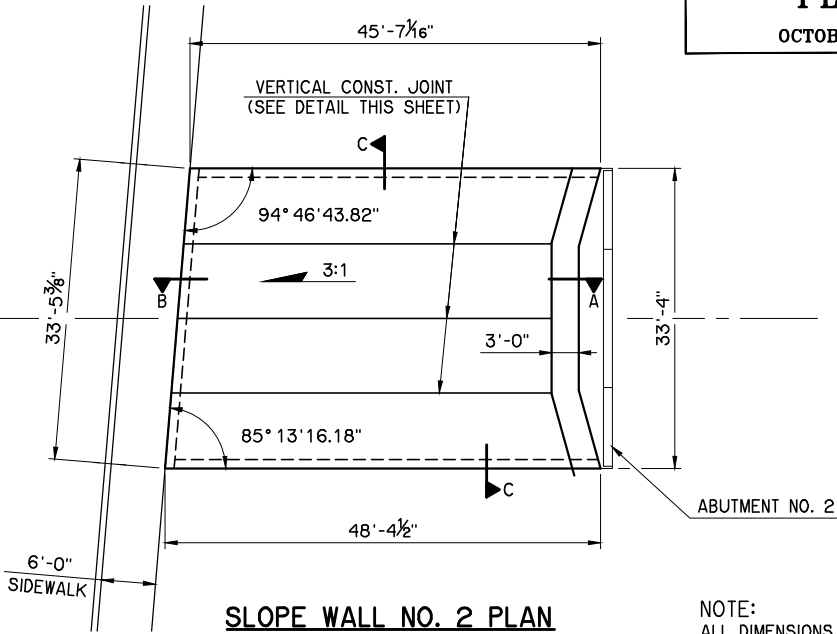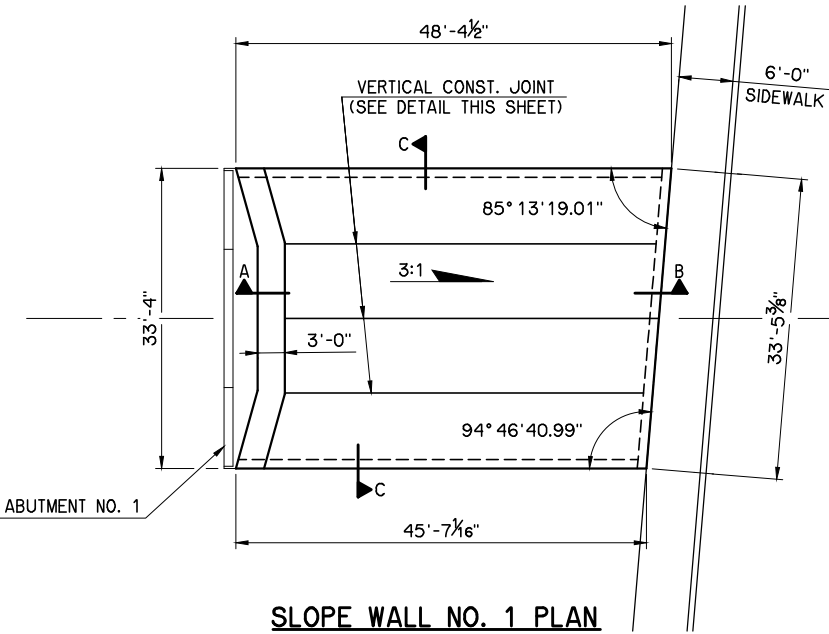

NOTE:
ALL DIMENSIONS ARE
PLAN DIMENSIONS.

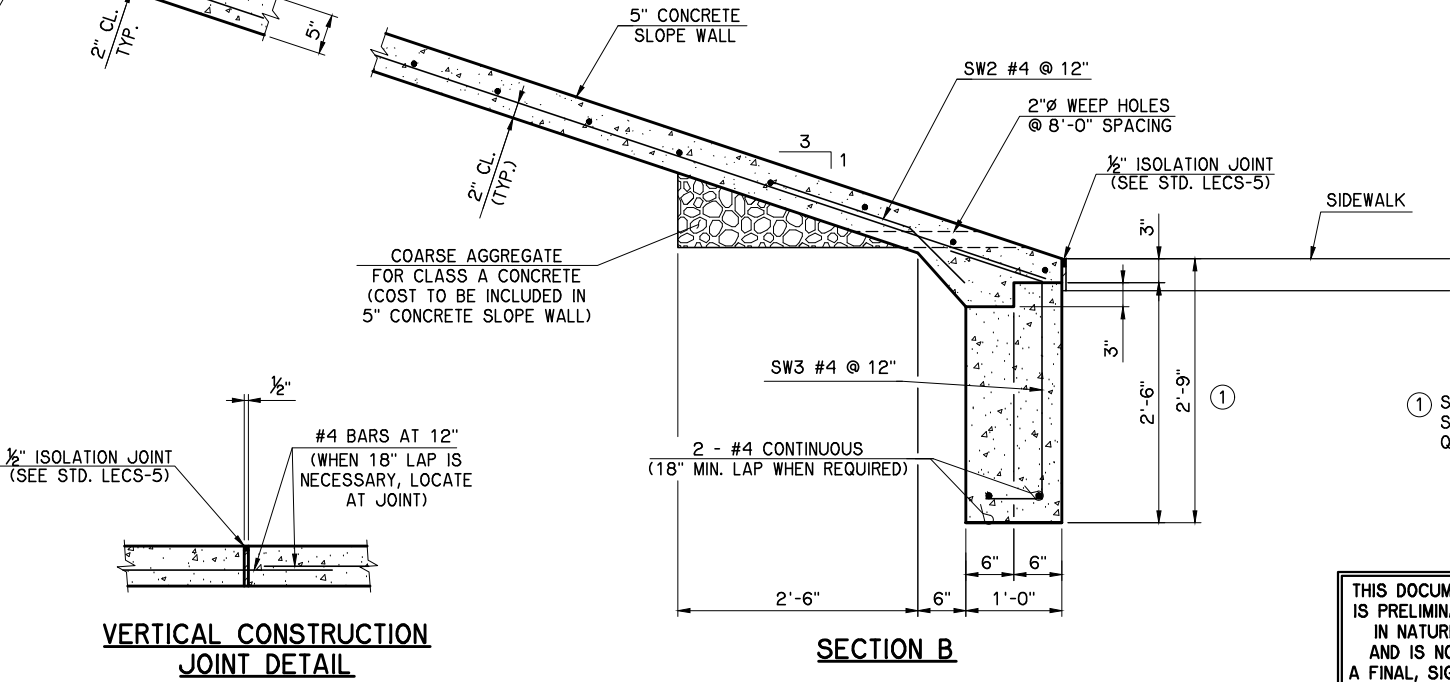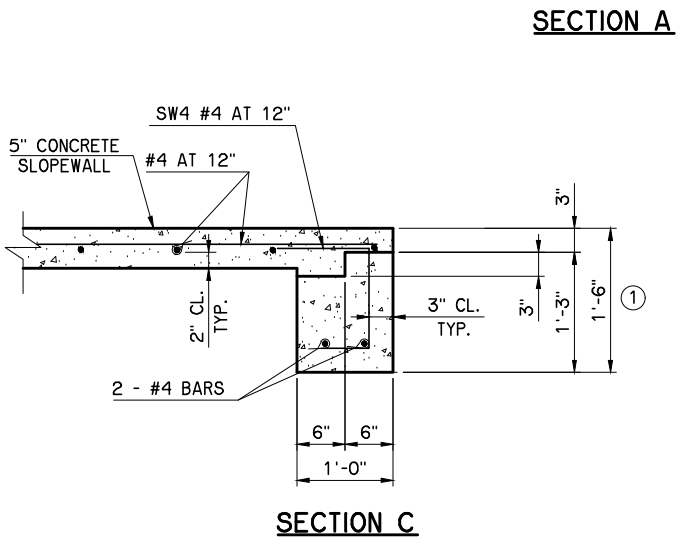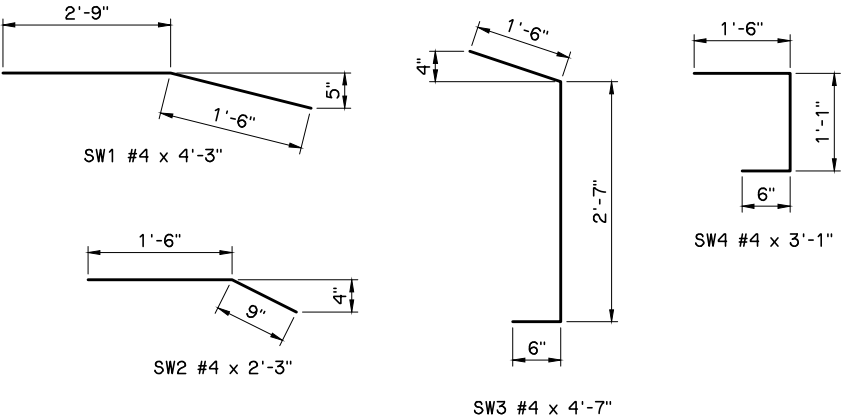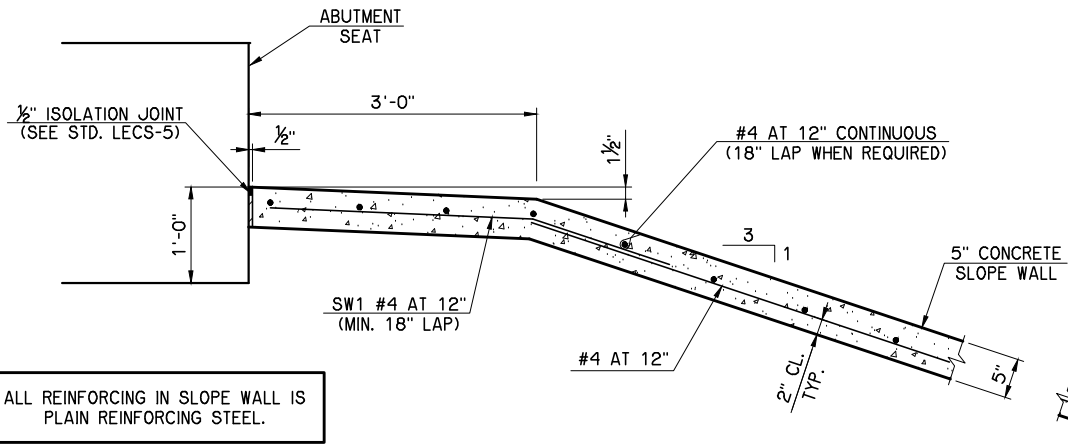








① SURFACE AREA OF TOE OF
SLOPE WALL INCLUDED IN
QUANTITY OF "SLOPE WALL (5)".

THIS DOCUMENT
IS PRELIMINARY
IN NATURE
AND IS NOT
A FINAL, SIGNED
AND SEALED
DOCUMENT

CENTENNIAL TRAIL OVER U.S.69 BRIDGE "B"		MUSKOGEE COUNTY		Design	AFW	
				Detail	DRB	
				Check	AFW	
				 CEC		
SLOPEWALL DETAILS						
STATE OF OKLAHOMA		DEPARTMENT OF TRANSPORTATION				
		JOB PIECE NO. 27108(O4)				SHEET NO. B013

FINAL FIELD MEETING

October 2023

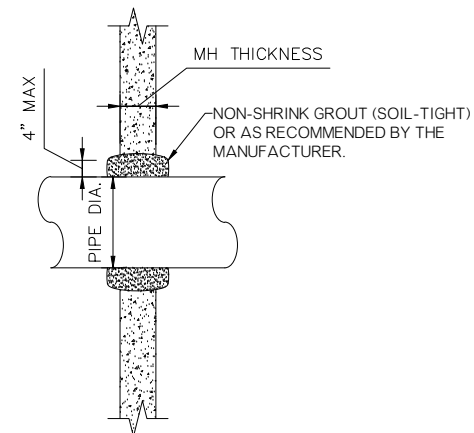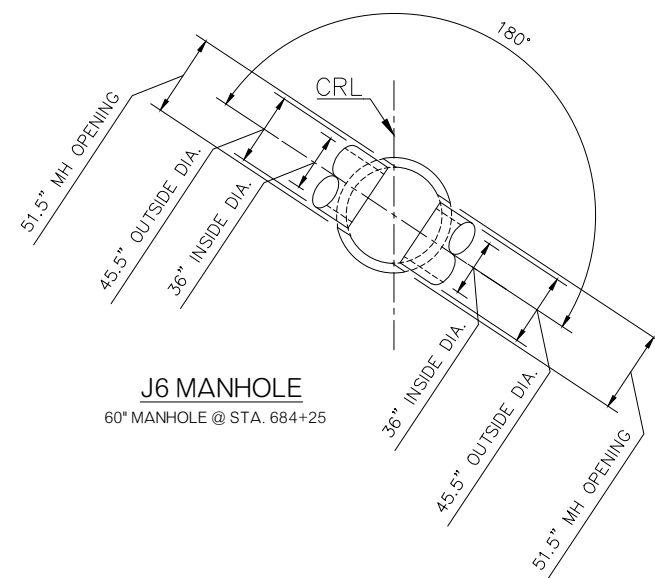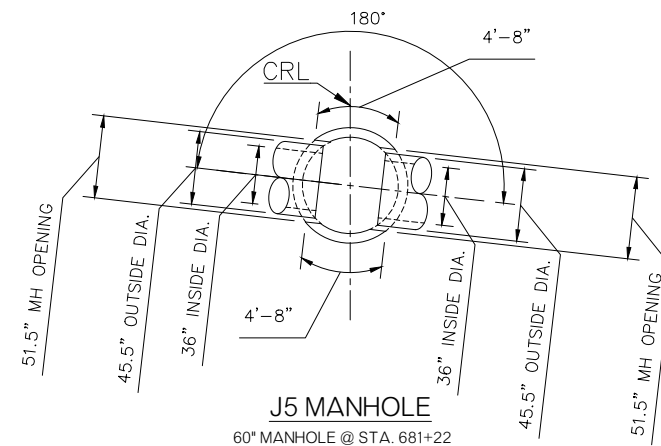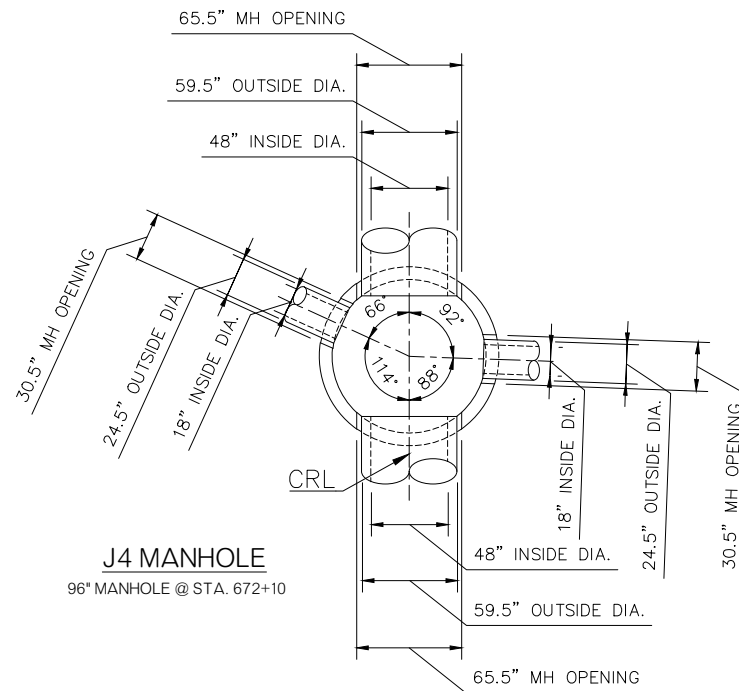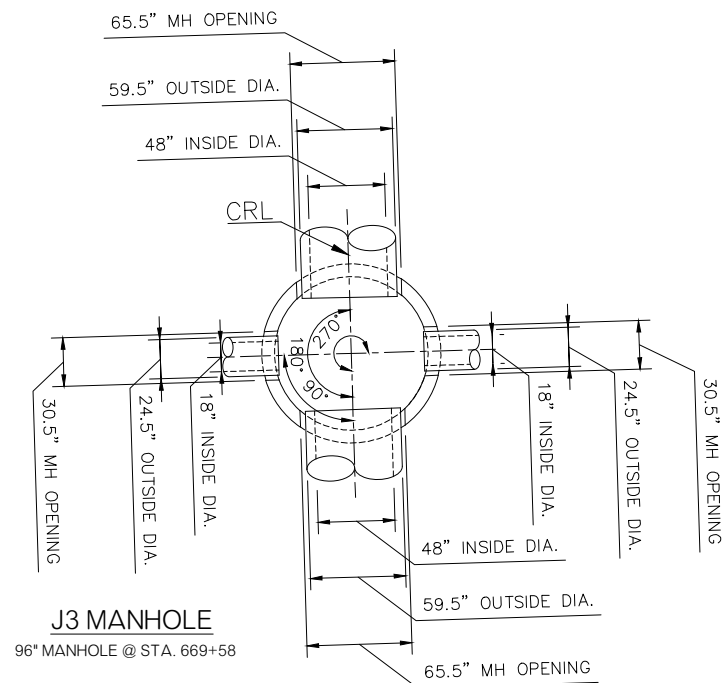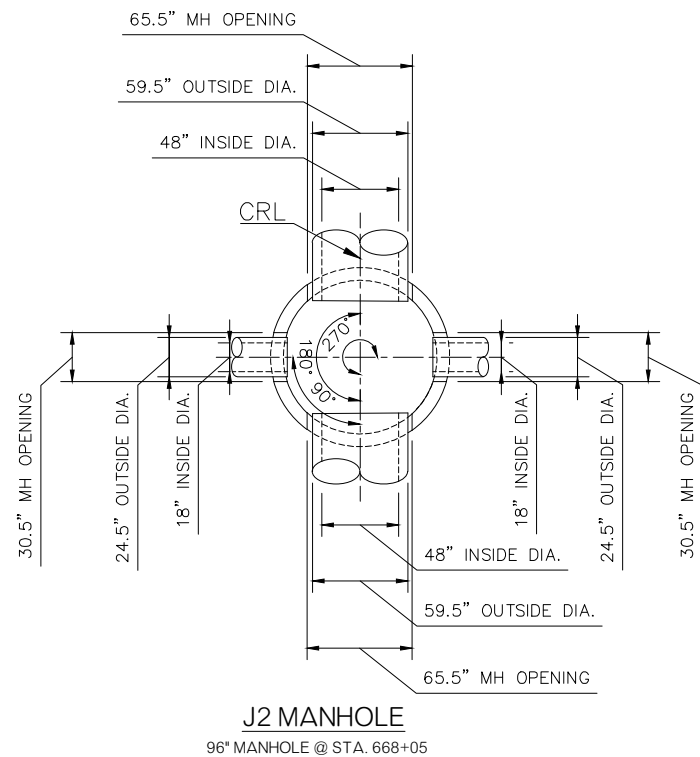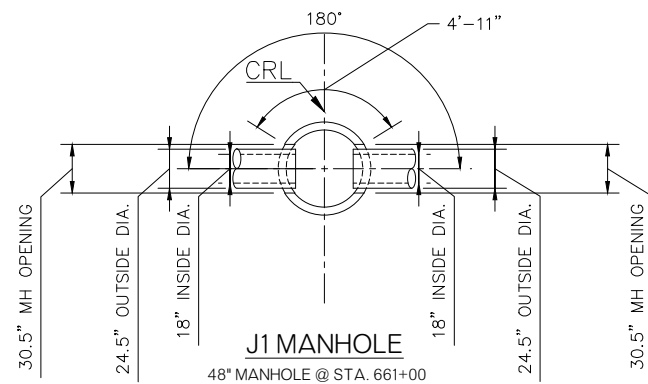


CONNECTION DETAIL

ALTERNATIVELY MANUFACTURER MAY
RECOMMEND OR PROVIDE BOOTS
MEETING ASTM FOR RCP CONNECTION

NOTE: SEE P&P SHEETS FOR F_L AND
TOP OF GRATE ELEVATIONS.


U.S. HIGHWAY 69

MANHOLE DETAILS

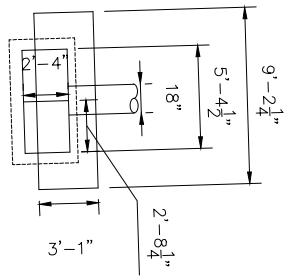


STR. NO. 1

STR. @ STA. 651+68.95 LT

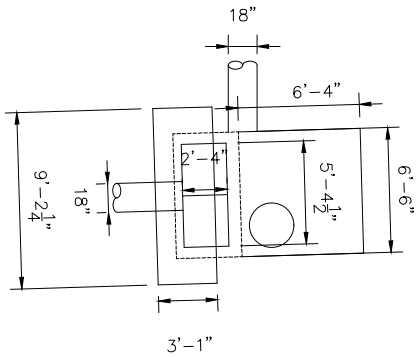


STR. NO. 2

STR. @ STA. 651+68.95 RT

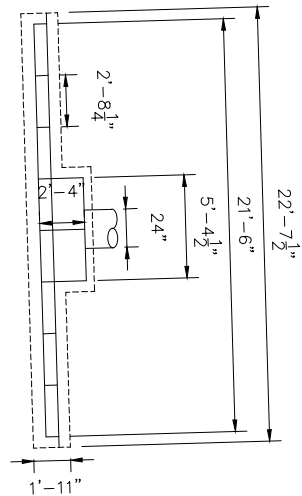


STR. NO. 3

STR. @ STA. 652+80 LT

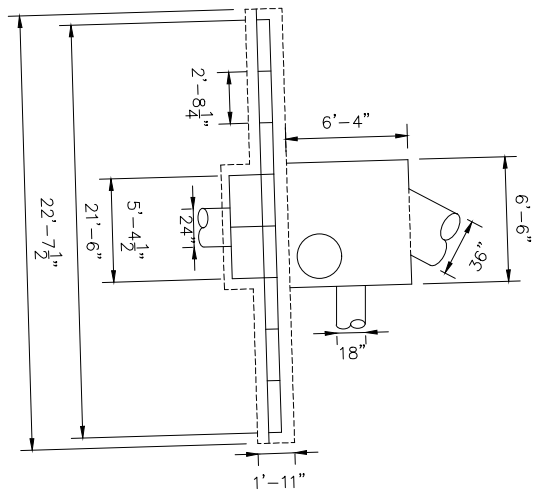


STR. NO. 4

STR. @ STA. 652+80 RT

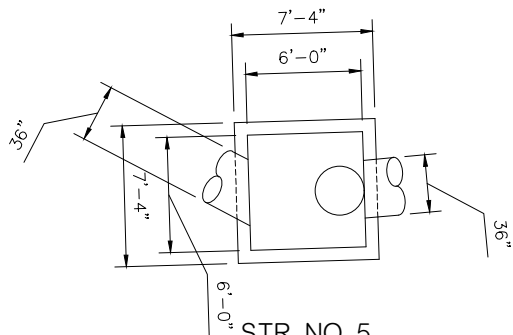


STR. NO. 5

STR. @ STA. 652+50 RT

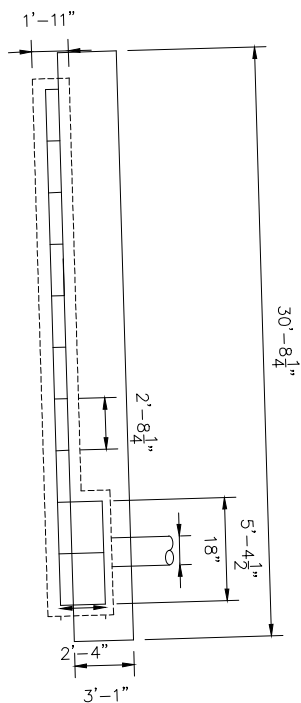


STR. NO. 6

STR. @ STA. 661+00 LT

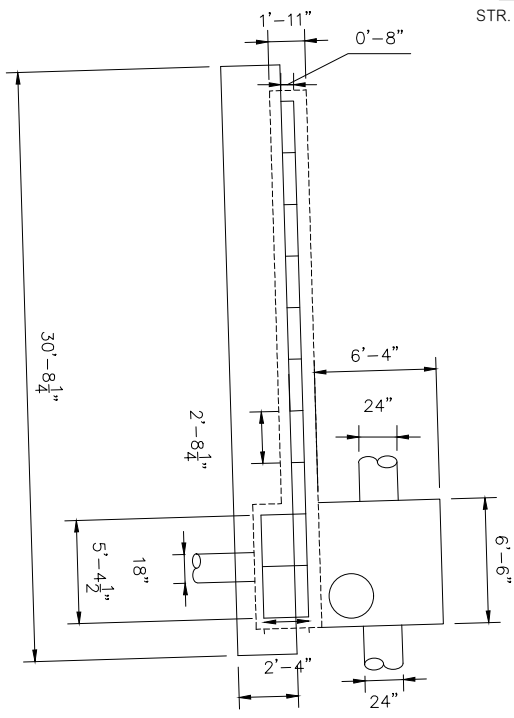


STR. NO. 7

STR. @ STA. 661+00 RT

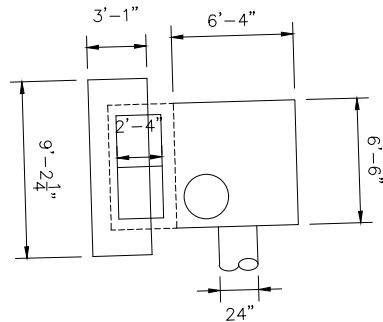


STR. NO. 8

STR. @ STA. 652+80 RT

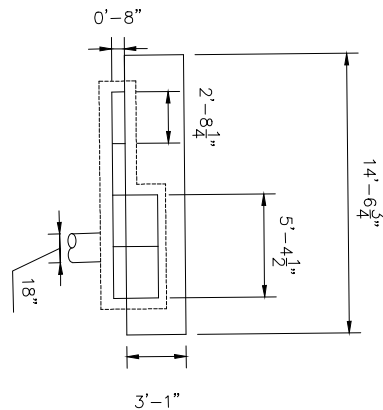

STR. NO. 9

STR. @ STA. 664+93 RT

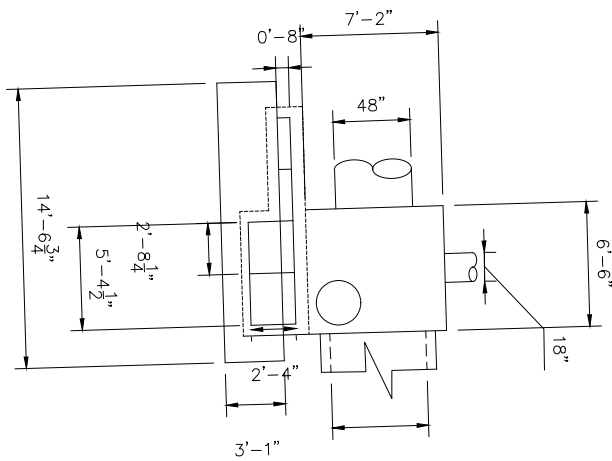

STR. NO. 10

STR. @ STA. 664+93 RT


NOTE: SEE P&P SHEETS FOR F_L AND TOP OF GRATE ELEVATIONS.

U.S. HIGHWAY 69

DRAINAGE DETAILS (1 OF 6)


FINAL FIELD
MEETING

October 2023

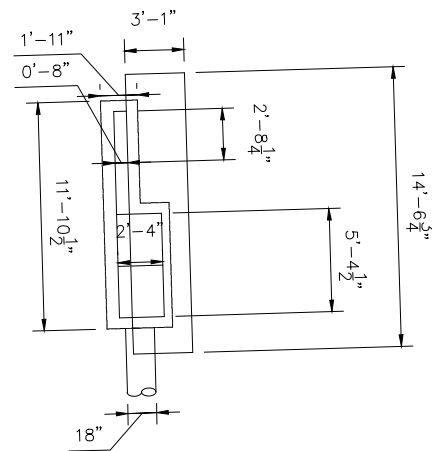


STR. NO. 11

STR. @ STA. 664+93 LT

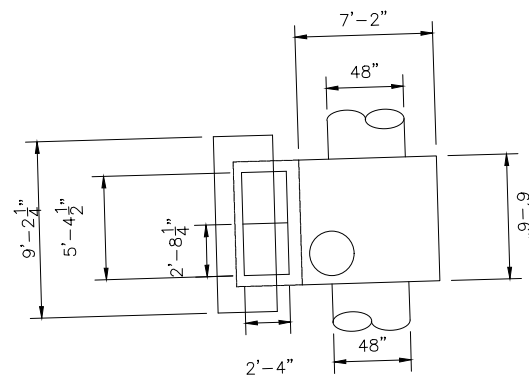


STR. NO. 12

STR. @ STA. 667+10 RT

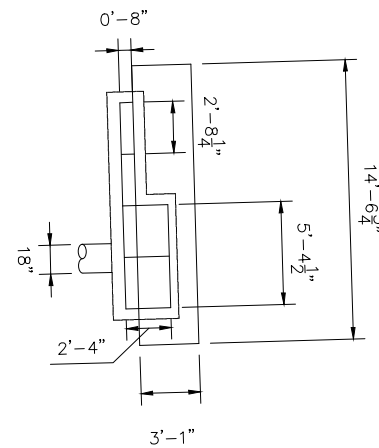


STR. NO. 13

STR. @ STA. 668+05 RT

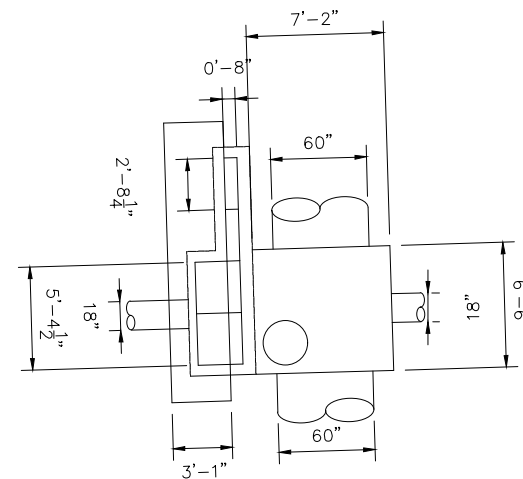


STR. NO. 14


STR. @ STA. 668+05 RT

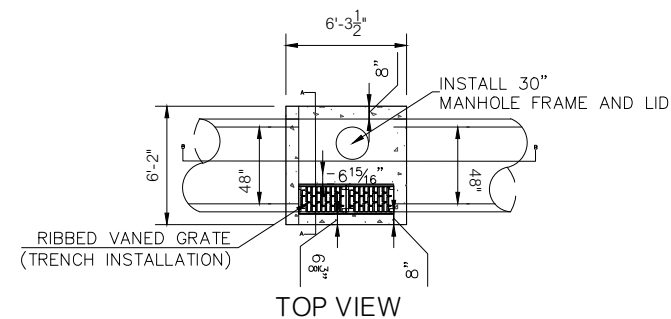

TOP VIEW

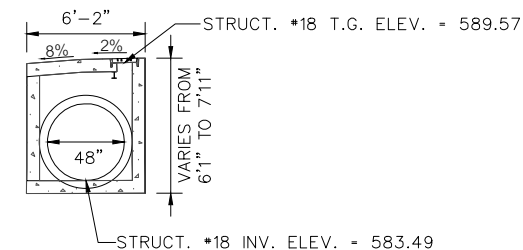


SECTION A-A

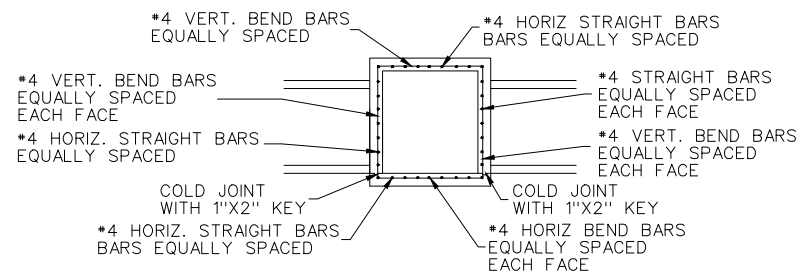

SECTION B-B


STR. NO. 18

STR. @ STA. 669+72 RT

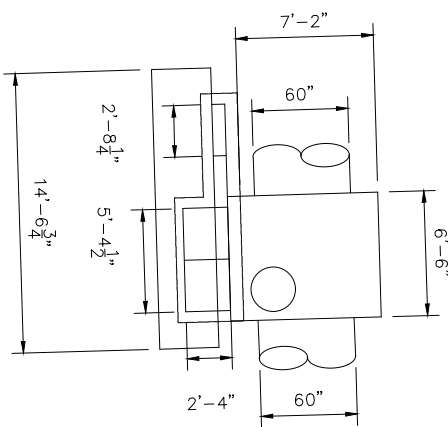

STR. NO. 19

STR. @ STA. 670+11 RT

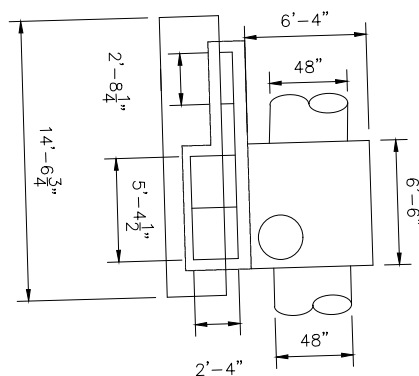


STR. NO. 20

STR. @ STA. 671+25 RT

NOTE: SEE P&P SHEETS FOR $\bar{f}_L$ AND
TOP OF GRATE ELEVATIONS.


U.S. HIGHWAY 69

DRAINAGE DETAILS (2 OF 6)

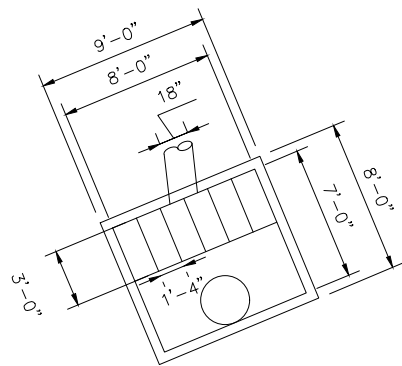


STR. NO. 21

STR. @ STA. 671+84 RT

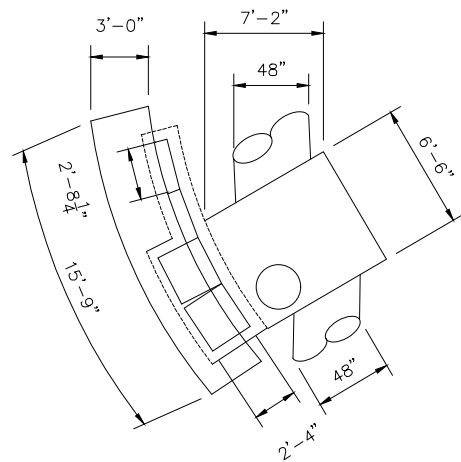


STR. NO. 22

STR. @ STA. 672+31 RT

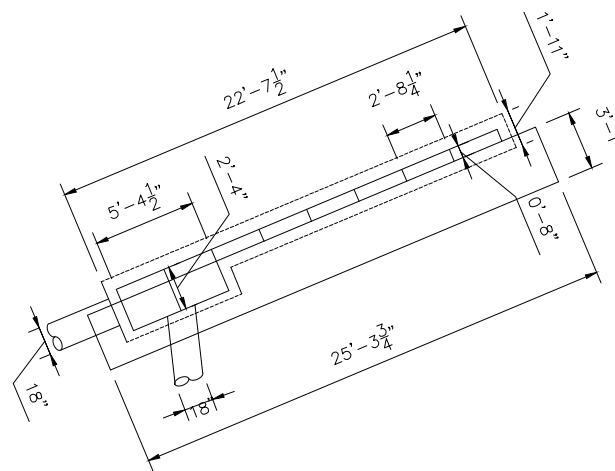


STR. NO. 23

STR. @ STA. 672+21 RT

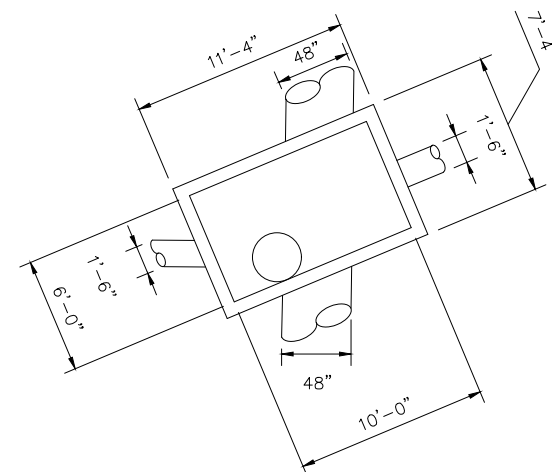


STR. NO. J23

STR. @ STA. 668+05 RT

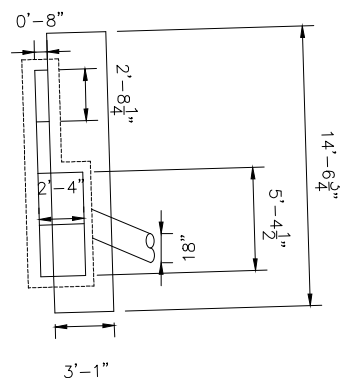


STR. NO. 24

STR. @ STA. 672+30 LT

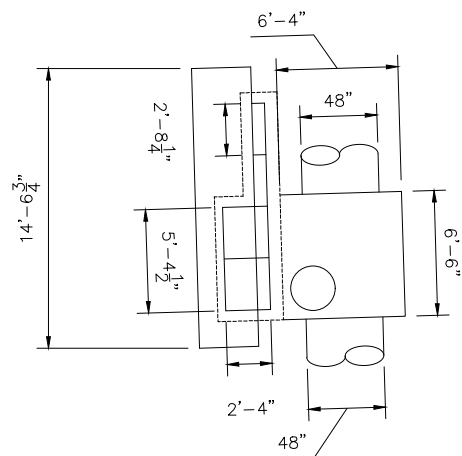


STR. NO. 25

STR. @ STA. 673+88 RT

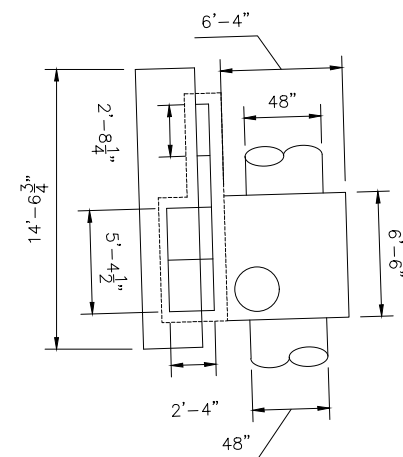

STR. NO. 27

STR. @ STA. 677+09 RT

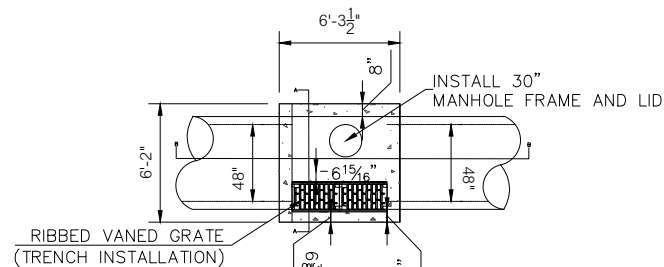


TOP VIEW

STR. NO. 26


STR. @ STA. 675+04 RT

STR. NO. 28


STR. @ STA. 677+65 RT

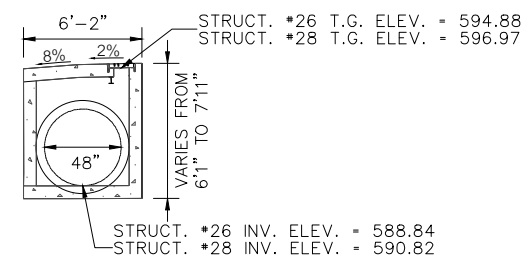

SECTION A-A

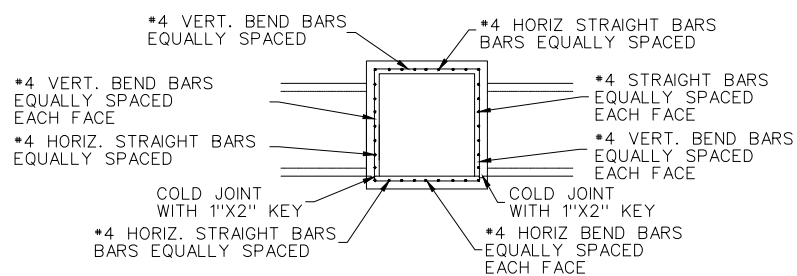

SECTION B-B

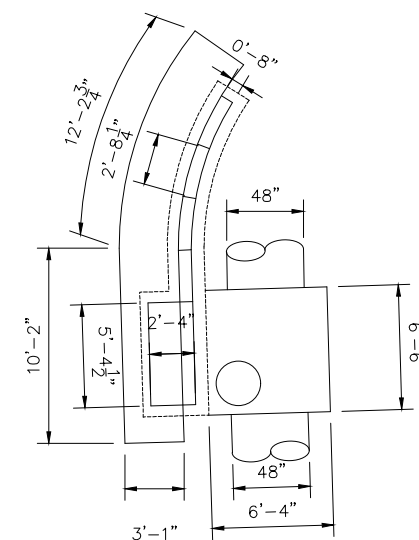

STR. NO. 29

STR. @ STA. 679+12 RT


NOTE: SEE P&P SHEETS FOR $\bar{L}$ AND
TOP OF GRATE ELEVATIONS.

U.S. HIGHWAY 69

DRAINAGE DETAILS (3 OF 6)


FINAL FIELD
MEETING

October 2023

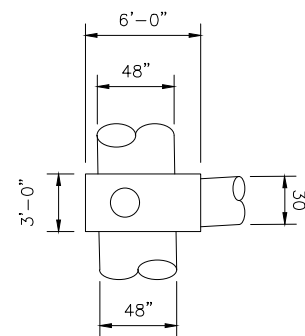


STR. NO. J30

STR. @ STA. 680+74 RT

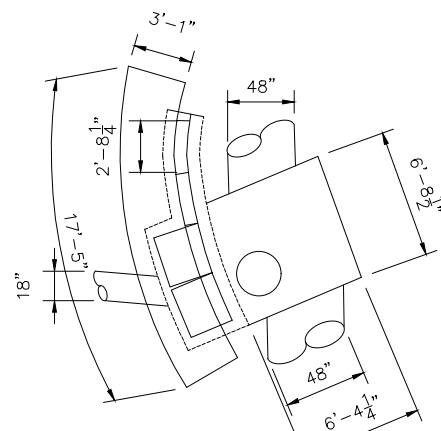


STR. NO. 32

STR. @ STA. 681+17 RT

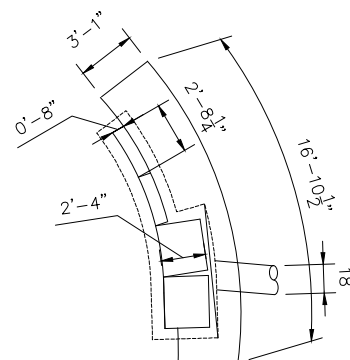


STR. NO. 33

STR. @ STA. 681+27 LT

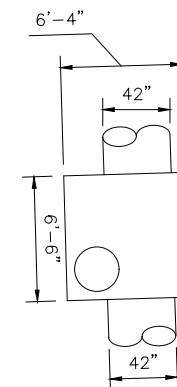


STR. NO. -

STR. @ STA. 682+40 RT

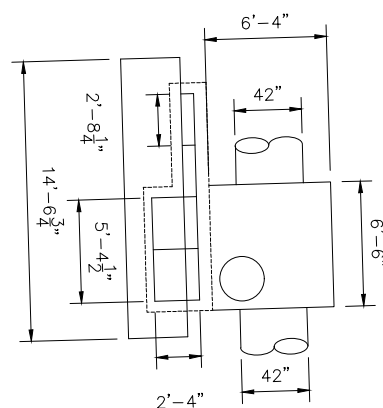


STR. NO. 34

STR. @ STA. 683+46 RT

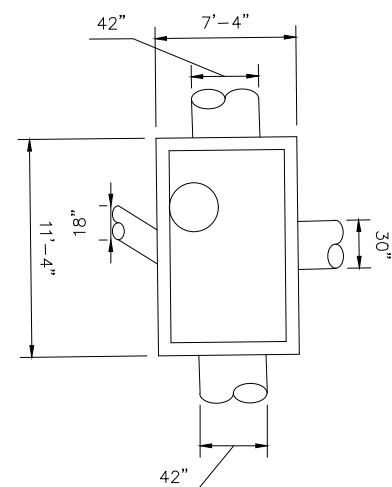


STR. NO. J35

STR. @ STA. 683+95 RT


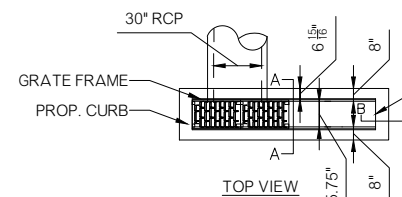


TOP VIEW

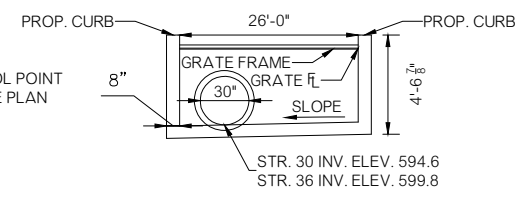


ELEVATION VIEW

NOTE: BOTTOM SLAB SHALL BE CAST MONOLITHICALLY

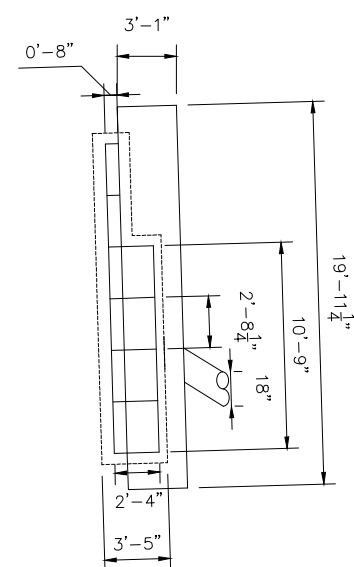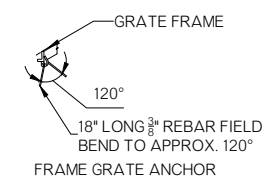


STR. NO. 37

STR. @ STA. 670+11 RT

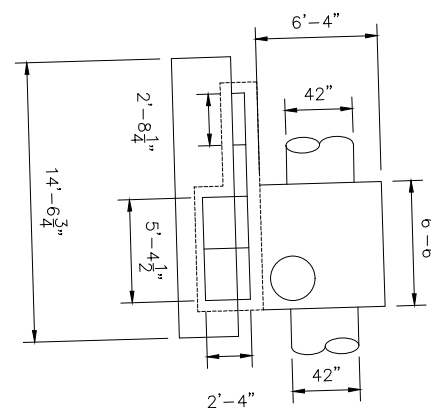

STR. NO. 38

STR. @ STA. 686+67 RT

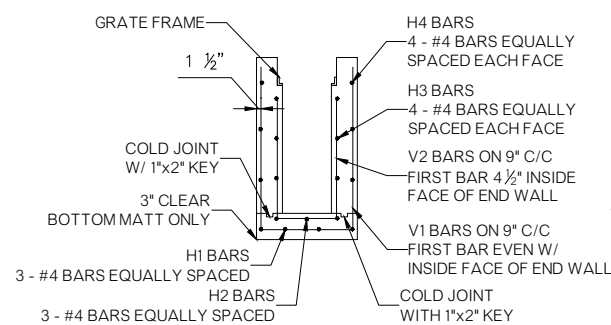



VIEW A-A

STR. NO. 30


STR. @ STA. 680+86 RT

STR. NO. 36


STR. @ STA. 684+07 RT

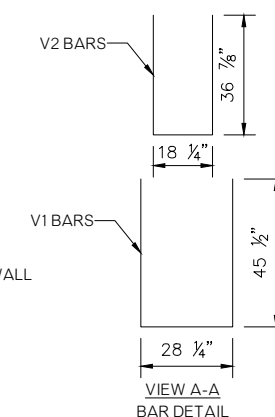 VIEW A-A
BAR DETAIL

END VIEW

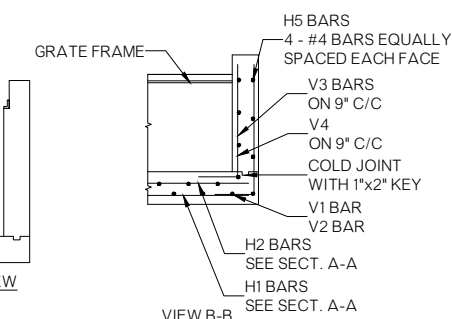


VIEW B-B

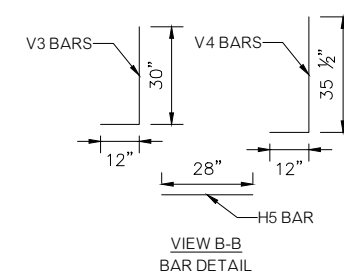
VIEW B-B
BAR DETAILNOTE: SEE P&P SHEETS FOR $\bar{L}$ AND
TOP OF GRATE ELEVATIONS.

U.S. HIGHWAY 69


DRAINAGE DETAILS (4 OF 6)

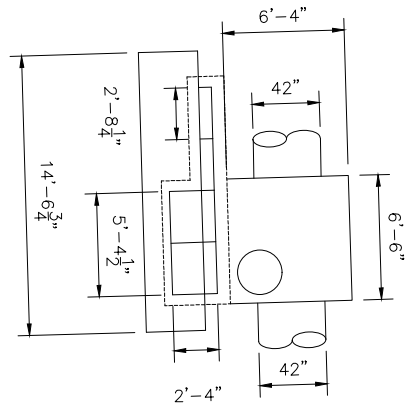


STR. NO. 39
STR. @ STA. 688+38 RT

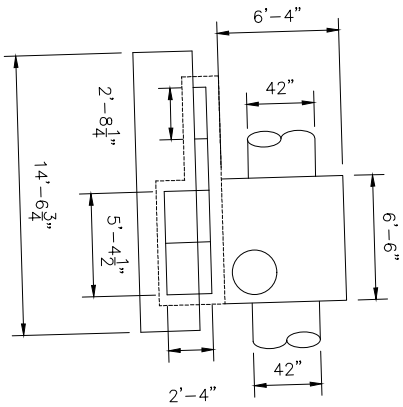


STR. NO. 40
STR. @ STA. 689+84 RT

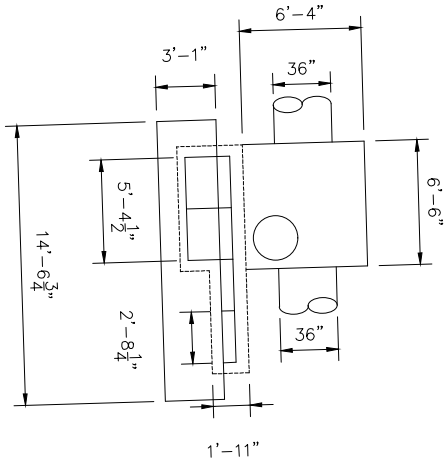


STR. NO. 42
STR. @ STA. 692+76 RT

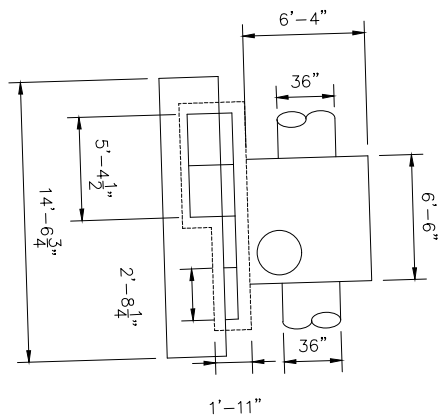



STR. NO. 43
STR. @ STA. 693+80 RT

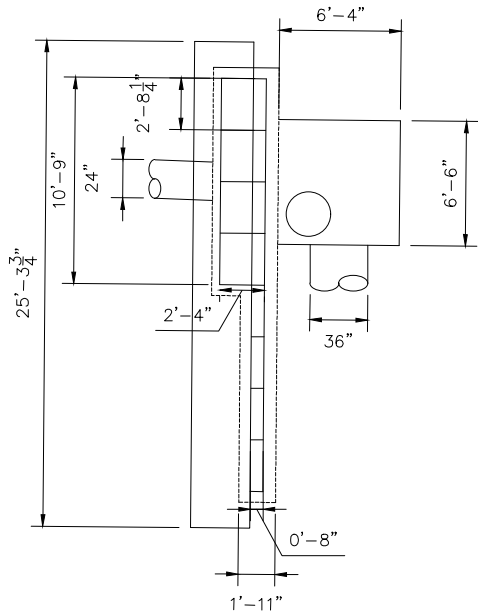


STR. NO. 45
STR. @ STA. 695+83 RT

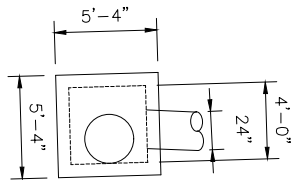


STR. NO. J45
STR. @ STA. 695+87 RT

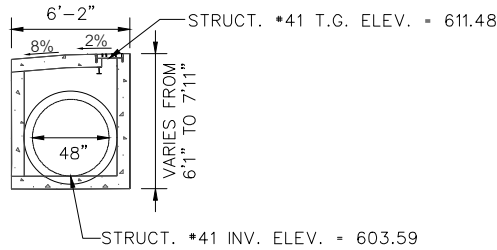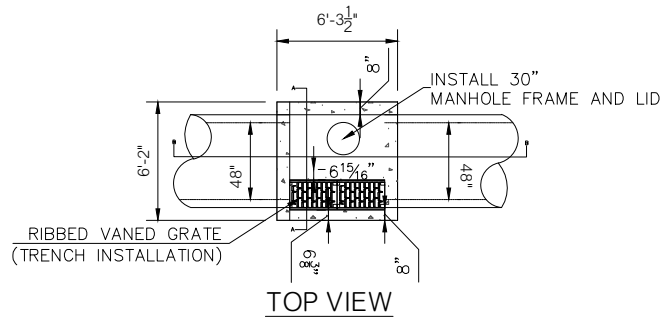

SECTION A-A

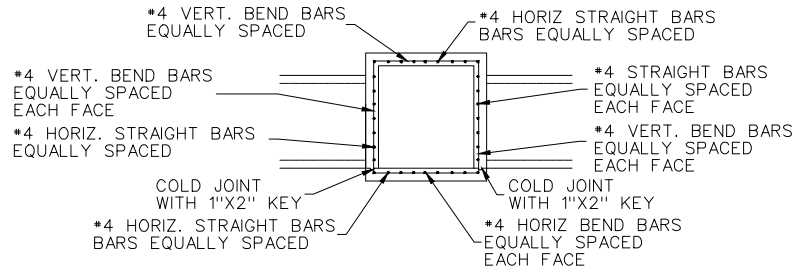

SECTION B-B




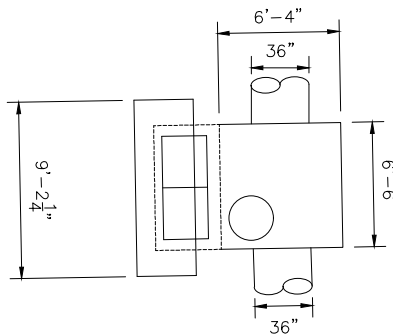


STR. NO. 44
STR. @ STA. 694+84 RT

NOTE: SEE P&P SHEETS FOR FL AND TOP OF GRATE ELEVATIONS.

U.S. HIGHWAY 69

DRAINAGE DETAILS (5 OF 6)

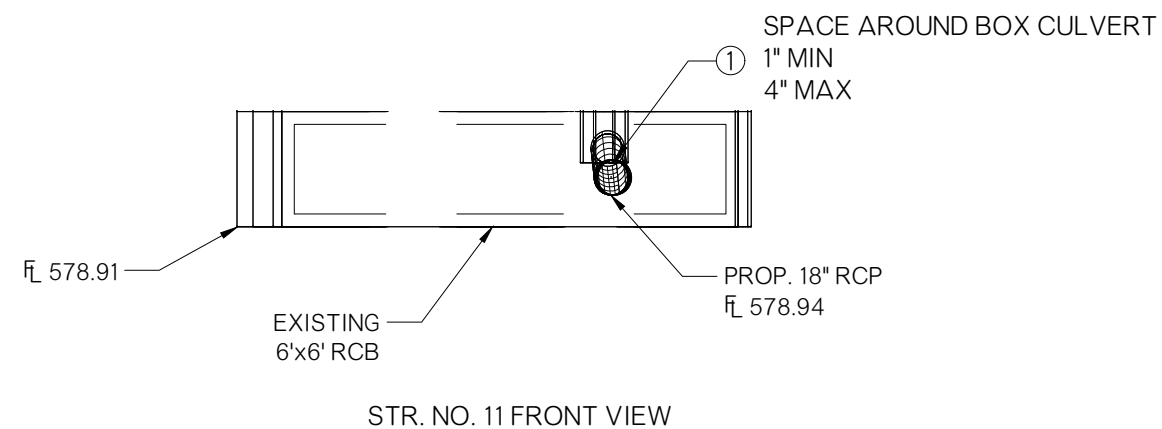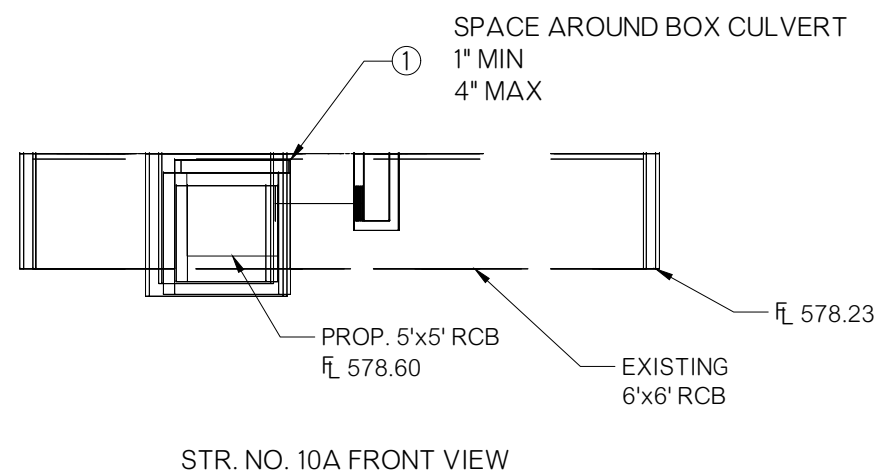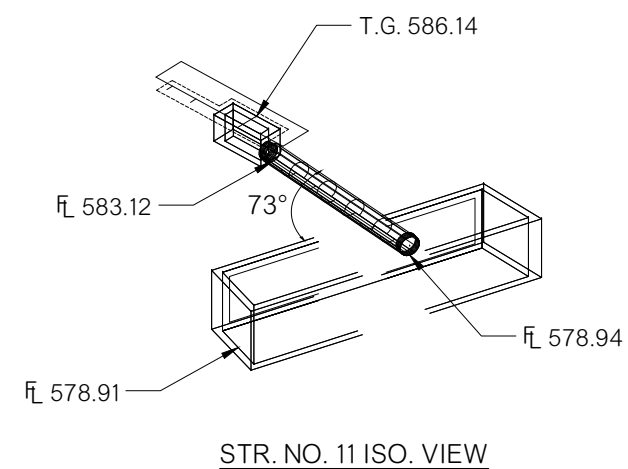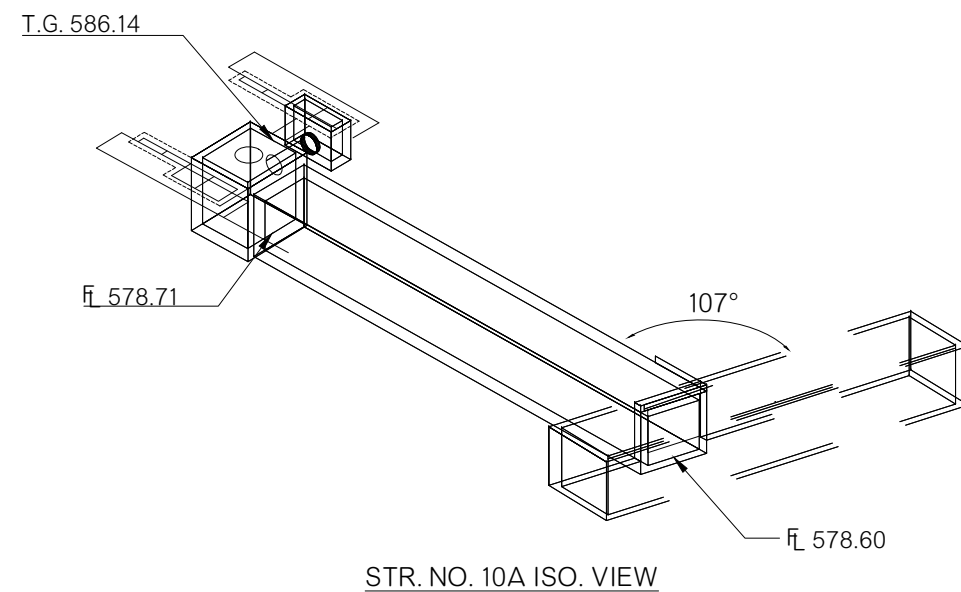

- ① COMPLETELY FILL THE VOID BETWEEN THE PROPOSED STRUCTURE AND THE CONNECTING EXISTING STRUCTURE (PIPE/BOX) WITH CEMENTITIOUS GROUT AND MORTAR.

NOTE: SEE P&P SHEETS FOR $\bar{L}$ AND TOP OF GRATE ELEVATIONS.

U.S. HIGHWAY 69

DRAINAGE DETAILS (6 OF 6)


THIS DOCUMENT IS PRELIMINARY
IN NATURE AND IS NOT A FINAL,
SIGNED AND SEALED DOCUMENT.

8/29/23


FINAL FIELD
MEETING

8/29/23


- 1 Extend curb, wingwall, or safety end treatment reinforcing into concrete closure. Bend or trim, as necessary, any reinforcing that does not fit into closure area.
- 2 Provide a 2'-0" Min cast-in-place concrete closure. Break back boxes in the field or cast boxes short. Provide bands of reinforcing in the closure that are the same size and spacing as in the exist. precast box section. Provide #4 longitudinal reinforcing spaced at 12 inches Max within the closure. Except where shown otherwise, construct the cast-in-place closure flush with the inside and outside faces of the precast box section.
- 3 For multiple unit placements, adjust the length of the closure for the interior walls as necessary. Provide a 2'-0" Min cast-in-place closure in the top slab, bottom slab, and exterior wall. See Section B-B detail when interior walls are cast full length.
- 4 Extend precast box reinforcing a minimum of 1'-0" into concrete closure (Typ).
- 5 Place bands of reinforcing matching the inside and outside face reinforcing in the gaps of the top and bottom slabs. Place a band matching the outside face reinforcing of the wall in the gaps of the walls (placed in the outside face only). Tack weld the bands to the exposed reinforcing at each point of contact.
- 6 For vehicle safety, the following requirements must be met:
 - For structures without bridge rail, construct curbs no more than 12" above finished grade.
 - For structures with bridge rail, construct curbs flush with finished grade.Reduce curb heights, if necessary, to meet the above requirements. No changes will be made in quantities and no additional compensation will be allowed for this work.
- 7 Cement stabilized backfill between boxes is considered part of the box culvert for payment.
- 8 All curb concrete and reinforcing is considered part of the box culvert for payment.
- 9 Any additional concrete and reinforcing required for the closures will be considered subsidiary to the box culvert for payment. 1'-6" typical exposure of conc and steel. For multiple unit placement, provide wall closure as shown in Detail "A".
- 10 This dimension may be increased with approval of the Engineer to allow the precast boxes to be tunneled or jacked in accordance with Item 476, "Jacking, Boring, or Tunneling Pipe or Box." No payment will be made for any additional material in the gap between adjacent boxes.

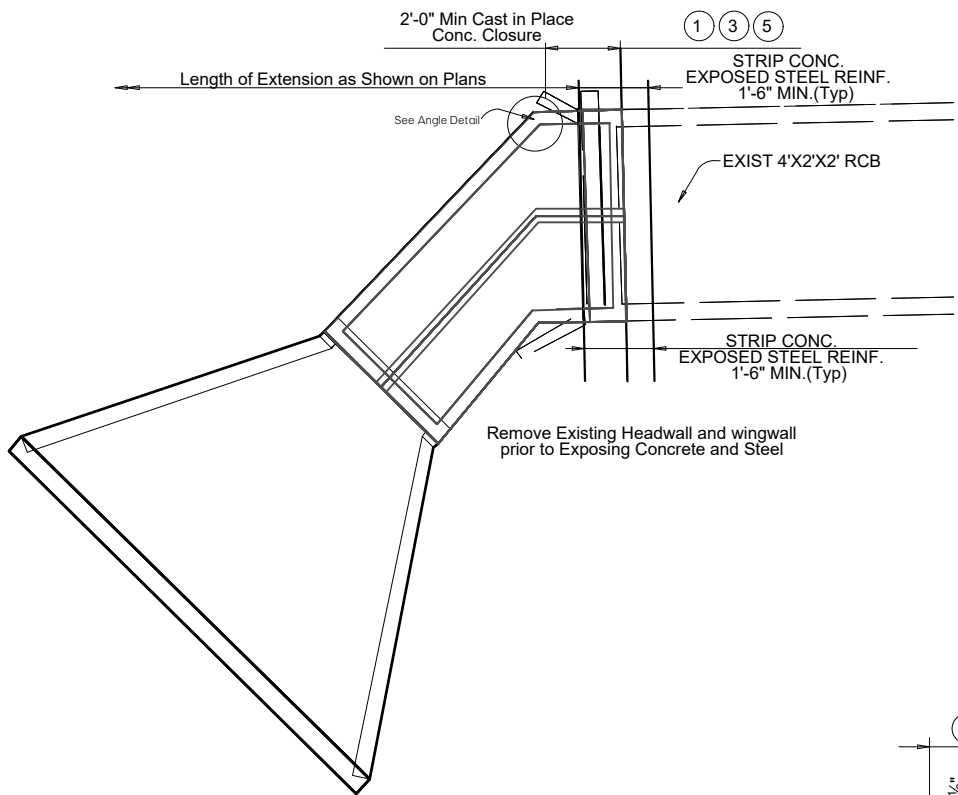


EXTENSION OF EXIST. RCB

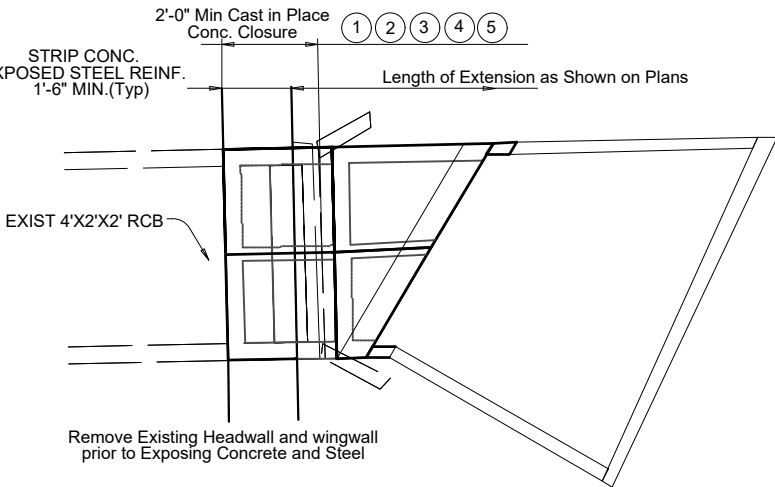


EXTENSION OF EXIST. RCB 30 DEG.

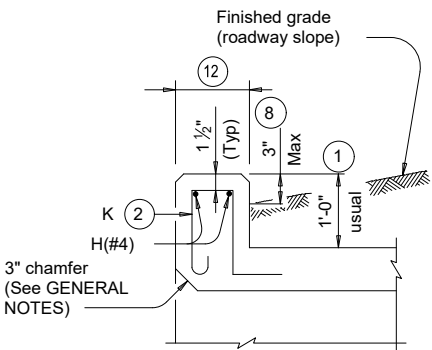


SECTION THRU CURB

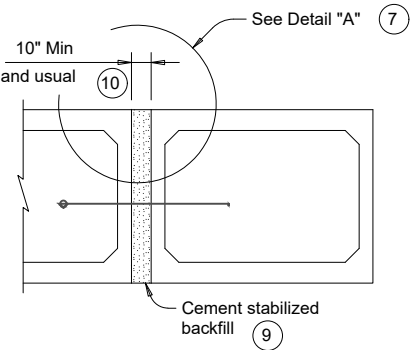


MULTIPLE UNIT
PLACEMENT

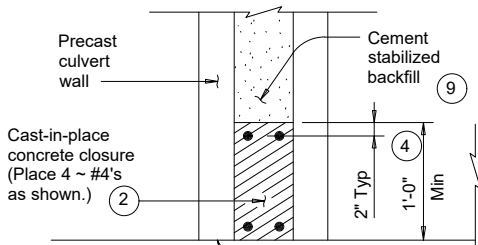


SECTION B-B

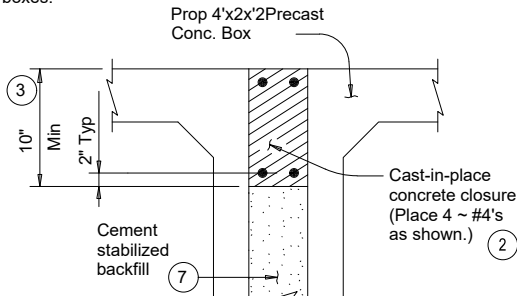


DETAIL "A"

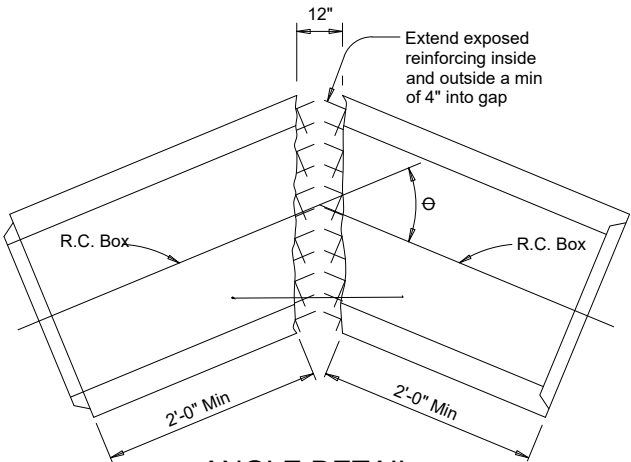

ANGLE DETAIL

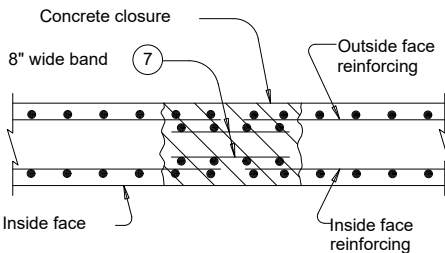

SECTION A-A

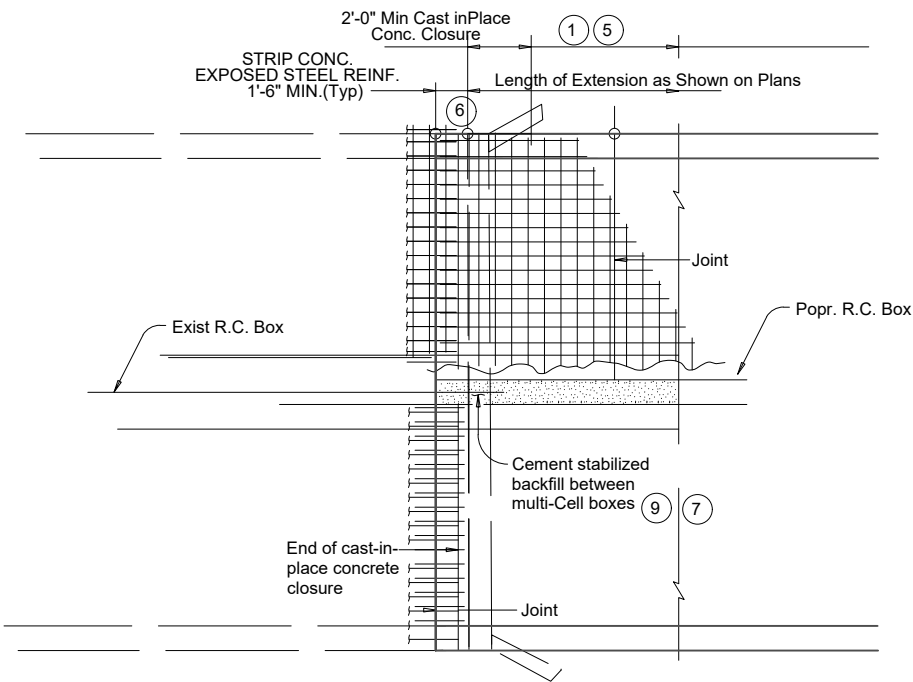

PLAN OF EXTENSION OF EXIST. RCB

MATERIAL NOTES:
Provide Grade 60 reinforcing steel.
Provide ASTM A1064 welded wire reinforcement.
Provide Class "C" concrete ($f'_c = 3.65$ ksi) for the closures.
Provide cement stabilized backfill meeting the requirements of "Excavation and Backfill for Structures."
Any additional concrete required for the closures will be considered subsidiary to the box culvert.

GENERAL NOTES:
Designed according to AASHTO LRFD Bridge Design Specifications.
Refer to the DOUBLE CELL RCB STANDARDS FOR Box Culverts Precast (SCP) standard sheets for details and notes not shown.
Chamfer the bottom edge of the top slab closure 3 inches at culvert closure ends.

QUANTITIES FOR 4'X2'X2' RCB EXTENSION ⁽⁸⁾	
Reinforcing Steel for Barrel Cell	132.3 lbs/ft
Concrete for Barrel Cell	0.96 cy/ft
Reinforcing Steel for end section	2890 Lb
Concrete for end section	18.00 CY
Reinforcing Steel for Curtain Wall	760.0 lbs
Concrete for Curtain Wall	5.90 cy

DESIGN			OKLAHOMA DEPARTMENT OF TRANSPORTATION	
DRAWN			ROADWAY DESIGN DIVISION	
CHECKED			BOX EXTENSION DETAILS	
APPROVED			PRECAST OR CAST IN PLACE	
SQUAD			MISCELLANEOUS DETAILS	
COUNTY	MUSKOGEE	HIGHWAY	U.S.-69	STATE JOB NO. 27108(04) SHEET NO. R008

THIS DOCUMENT IS PRELIMINARY
IN NATURE AND IS NOT A FINAL,
SIGNED AND SEALED DOCUMENT.

8/29/23

**FINAL FIELD
MEETING**

8/29/23

GENERAL NOTES


- ALL CONSTRUCTION AND MATERIAL REQUIREMENTS SHALL BE IN ACCORDANCE WITH THE 2019 ODOT STANDARD SPECIFICATIONS.
- ROADWAY STANDARD SSIF-5 FRAMES AND STANDARD CIG-4 GRATES SHALL BE USED WITH THESE INLETS UNLESS OTHERWISE SPECIFIED. COST OF THE FRAMES, GRATES AND HOODS SHALL BE INCLUDED IN THE COST OF THE CURB INLET.
- WHEN THE INLET IS BUILT IN NEW CONCRETE PAVEMENT, THE APRON AROUND THE INLET MAY BE BUILT INTEGRAL WITH PAVEMENT OR MAY BE SEPARATE AND OF THE SIZE AS SHOWN. THE THICKNESS SHALL BE THE SAME AS THE CONCRETE PAVEMENT OR CURB AND GUTTER. IF CONSTRUCTED IN ANY OTHER AREA OR IN EXISTING PAVEMENT, THE APRON AROUND THE INLET SHALL BE THE SIZE AS SHOWN AND BUILT OF P.C. CONCRETE TO A MINIMUM 8 INCH THICKNESS.
- THERE WILL BE NO DEDUCTION OF PAYMENT FOR CONCRETE CURB AND GUTTER OR P.C. CONCRETE THROUGH THE EXTENTS OF THE INLET HOODS. DEDUCTION WILL BE MADE FOR THE PAYMENT OF INTEGRAL CURB THROUGH THE EXTENTS OF THE INLET HOODS.
- ALL LETTERING TO BE RECESSED 1/16 INCH AND SHALL NOT EXCEED ONE (1) INCH IN HEIGHT. INFORMATION REQUIRED AS WELL AS ACCEPTABLE LOCATION SHALL BE AS STATED IN THE SPECIFICATIONS. LOCATION OF LETTERING TO BE AS SHOWN, WITH ADDITIONAL IDENTIFICATION LETTERING AT OTHER LOCATIONS PERMITTED.
- CAST-IN-PLACE CONCRETE WALLS MEETING MIX REQUIREMENTS OF CLASS A CONCRETE MAY BE BUILT IN LIEU OF THE BRICK MASONRY TO THE SAME DIMENSIONS AS SHOWN. NO. 4 REINFORCING STEEL BARS SPACED 30" VERTICALLY AND 12" HORIZONTALLY WILL BE REQUIRED FOR ALL CAST-IN-PLACE INLET WALLS EXCEEDING 5 FEET IN DEPTH (GUTTER ELEVATION TO THE FLOWLINE ELEVATION). COST OF STEEL REINFORCING TO BE INCLUDED IN THE COST OF THE CURB INLET.
- ALL CAST-IN-PLACE CLASS A CONCRETE INLET FLOORS SHALL HAVE NO. 4 REINFORCING STEEL PLACED AT 16" MAXIMUM C/C SPACING IN BOTH DIRECTIONS.
- THE STANDARD DRAWING, DESIGN NUMBER, DESIGNATION NUMBER, AND NUMBER OF ADDITIONAL OPENINGS SHALL BE INDICATED ON THE PLANS: I.E. ROADWAY STANDARD CI-2, DES. 2 (A-B).
- TYPE B AND C FRAMES TO BE USED FOR MULTIPLE DOUBLE GRATES. SEE ROADWAY STANDARD SSIF-5 FOR DETAILS.
- BOLT(S) WITH EXPANSION DEVICES OR EPOXY-TYPE PUTTY TO BE USED TO INSTALL CAST IRON HOODS INTO CONCRETE CURB. COST OF INSTALLATION TO BE INCLUDED IN PRICE BID FOR THE CURB INLET.
- CASTINGS AS SHOWN HERE SHALL BE CAST STEEL, DUCTILE IRON OR GRAY IRON CONFORMING TO SECTION 725 OF THE 2019 ODOT SPECIFICATIONS. REFER TO STANDARD CI-2 FOR TYPE OF CAST IRON CURB INLETS. DETAIL OF CONNECTION ANGLE IRON AND CAST IRON HOOD AND DETAIL OF CONNECTION FRAME AND CAST IRON HOOD.
- TWO INCH RADIUS MAY BE USED IF APPROVED BY THE ENGINEER.
- CONSTRUCTION STATIONING OF THE CURB INLETS IS DETERMINED BY THE CENTERLINE (C) OF THE SURFACE GRATES.
- REFER TO STANDARD SBI-4 FOR UNCLASSIFIED EXCAVATION AND STRUCTURAL REFER TO STANDARD MFC-5 FOR DETAILS OF FRAME AND COVER.

ANGLE IRON LENGTH


OPENING	LENGTH
"A"	2'-5 3/8"
"B"	5'-1 5/8"
"C"	7'-9 7/8"
"D"	10'-6 1/8"

BAR "A"


QUANTITIES FOR BAR "A" ARE INCLUDED ON THE SUMMARY OF DRAINAGE STRUCTURES AS REINFORCING STEEL IF STEEL IS NOT INCLUDED WITH PAYMENT FOR THE INLET.

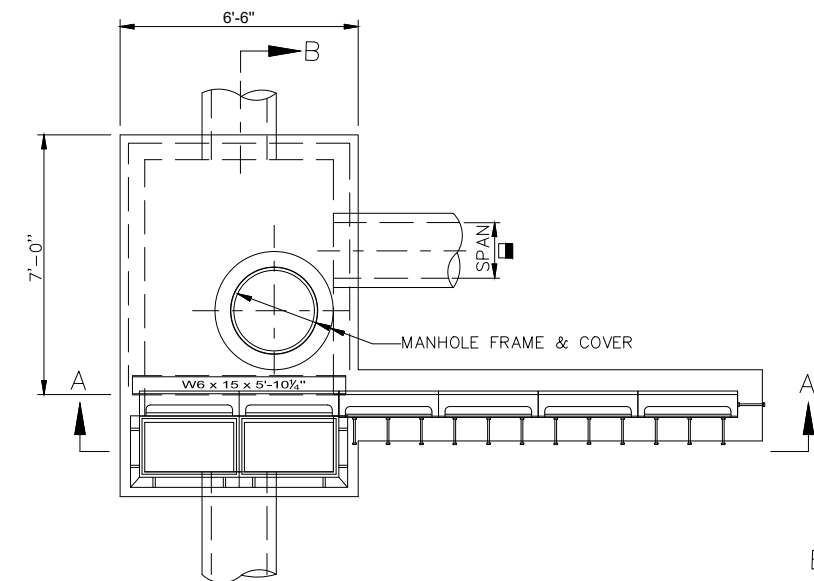

PLAN VIEW

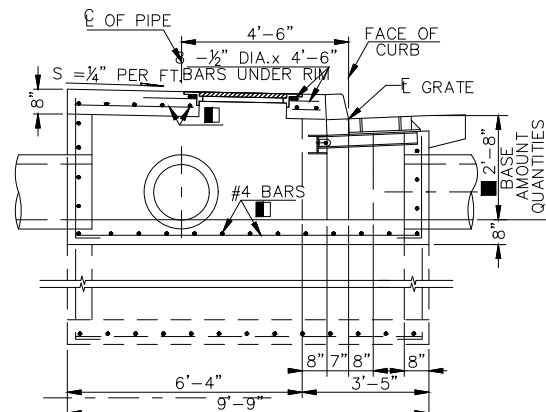


SECTION B-B

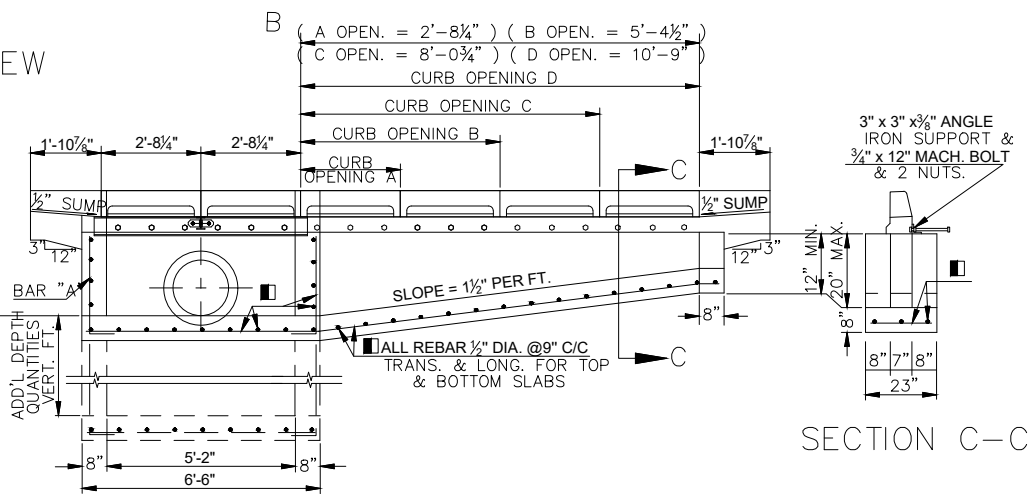


SECTION A-A

DOUBLE GRATE BEAM SUPPORT DETAIL


SECTION C-C

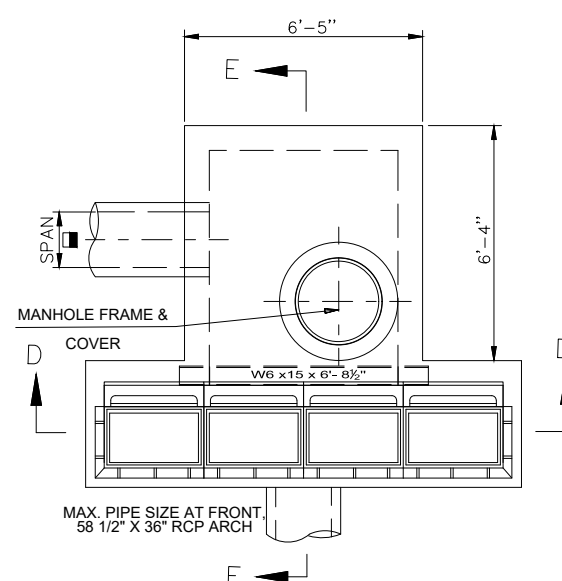

DESIGN 3 MULTI GRATE PLAN VIEW

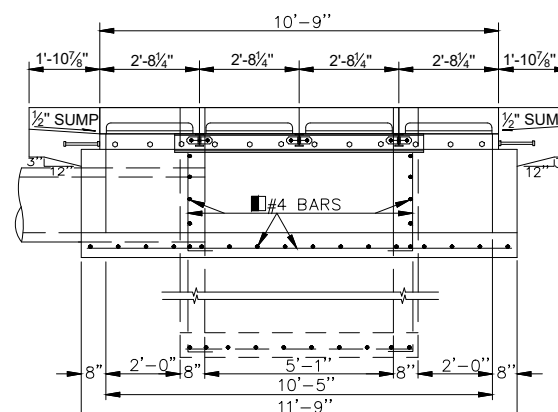

SECTION D-D

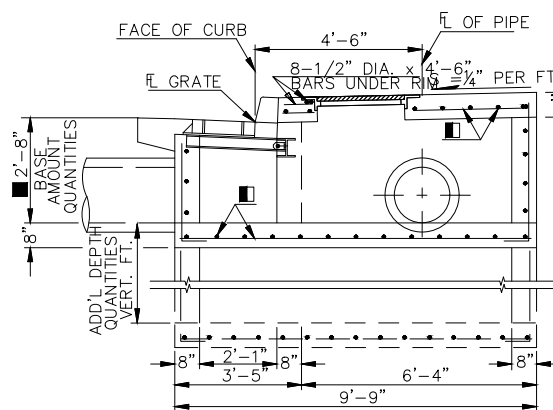



SECTION E-E

DESIGN 3 - MULTI GRATE SECTIONS

STANDARD INLET DEPTH


INLET W/ SMALL JUNCTION BOX	2'-8" FOR 18" R.C.P. & 28 1/2" x 18" REINF. CONC. ARCH PIPE
INLET W/ LARGE JUNCTION BOX	4'-8" FOR 42" R.C.P. & 5'-2" FOR 48" R.C.P.
	MAX. PIPE SIZE AT UPSTREAM SIDE OR WITH ADDITIONAL CURB OPENINGS, 58 1/2" X 36" R.C.P. ARCH

INLET DESIGN	CURB OPEN DESIGNATION	QUANTITIES (FOR 18" RCP MIN. DEPTH)									
		CLASS "A" CONCRETE		REINF. STEEL	STR. EXC.	INLET FRAME & GRATE	CAST IRON CURB INLET	ANGLE IRON			
		BASE AMOUNT	ADD'L CY PER VERT. FT.					C.Y.	EACH	NO.	LENGTH
2	A	4.45	0.73	213.60	2.32	2	2				
2	B	4.85	0.87	227.07	2.52	2	3				
2	C	5.20	1.01	240.25	2.71	2	4				
2	D	5.51	1.14	251.48	2.90	2	5				
2	E	5.83	1.27	264.66	3.09	2	6				
2	A	5.26	1.00	240.54	2.72	2	4				
2	A-B	5.61	1.14	253.72	2.91	2	5				
2	A-C	5.92	1.27	264.95	3.10	2	6				
2	B-C	6.27	1.41	278.13	3.29	2	7				
2	B-D	6.59	1.54	291.31	3.48	2	8				
2	D	7.22	1.80	315.72	3.86	2	10				
3	A	5.81	1.10	247.14	2.99	4	4				
3	B	6.57	1.38	290.12	3.38	4	6				
3	D	7.20	1.64	318.12	3.76	4	8				
3	B-C	7.33	1.66	333.10	3.77	4	8				
3	B-D	7.96	1.92	361.10	4.15	4	10				
3	D	8.59	2.18	389.10	4.53	4	12				

 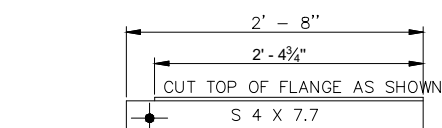

4" x 4" x 3/8" x 2 1/2" CONNECTION CLIPS

- 1 - S 4 x 7.7 and 2 - 4" x 4" x 3/8" x 2 1/2" CONNECTION CLIPS FOR AND DES. 2 CONFIGURATION
3 - S 4 x 7.7 and 6 - 4" x 4" x 3/8" x 2 1/2" CONNECTION CLIPS FOR ANY DES. 3 CONFIGURATION

 


W6 x 15 x 5'-10 1/4" FOR ANY DES. 2 CONFIGURATION
W6 x 15 x 6'-8 1/2" FOR ANY DES. 3 CONFIGURATION

(1) LOWER DRILLED HOLES 3/8" WHEN STRUCTURE IS BUILT ON A CURVED CURB. FOR PLATE DETAILS, SEE ROADWAY STD. SSIF-2


ALL REBAR 1/2" DIA. @ 9" C/C
TRANS. AND LONG. FOR TOP
AND BOTTOM SLABS


DRAINAGE STRUCTURE DESIGN RECORD (CROSS DRAIN)																	
STR. NO.	DESIGN YEAR	C.R.L. STATION	STRUCTURE SIZE AND TYPE	DRAINAGE AREA	WEIGHTED "C" COEFFICIENT	"Tc" COEFF. TIME OF CONC.	INTENSITY OF DESIGN YEAR RAINFALL		DESIGN YEAR DISCHARGE		F.L. INLET	F.L. OUTLET	CONTROLLING HEADWATER		FLOW VELOCITY		TYPE OF HYDRAULIC CONTROL
				BASIN													
				ACRE			I ₂₅	I ₅₀	Q ₂₅	Q ₅₀	FT.	FT.	Q ₂₅ CF./SEC.	Q ₅₀ ELEV.	V ₂₅ FT./SEC.	V ₅₀ FT./SEC.	
CD1	50	592+97	EXTEND EXIST. 4'x2'108.6' LG RCB, SK 0*, 22.5' LT. © SK 45' RF	32	0.53	65	2.9	3.3	49	56	590.10	589.24	594	594.1	6.0	6.1	OUTLET
CD2	50	597+32	EXTEND EXIST. 8'x3'x126.9' LG RCB, SK 30* RF, 14.0' LT © SK 0' & 16.0' RT @ SK 0*	39.7	0.40	52	3.4	3.8	54	61	587.50	586.2	589.4	589.6	2.3	2.5	OUTLET
CD3	50	606+34	EXTEND EXIST. 3'x2'x109.5' LG RCB, SK 0', 9.0' LT & 17.0' RT	4.1	0.40	30	4.6	5.1	8	9	588.00	587.5	588.5	588.6	1.3	1.5	INLET
CD4	50	638+25	SMD TYPE 2A w/30"x64' LF RCP LT & 30"x68' LF RCP RT, BOTH w/ PCES	11	0.50	32	4.5	5	25	28	573.50	573	577	577.5	5.1	5.6	OUTLET
CD5	50	659+66	EXTEND EXIST. 6'x3'x108.5' LG RCB, SK 0', 10.0' LT & 8.0' RT	108	0.40	57	3.2	3.6	1.38	156	579.50	578.4	583.5	584	11.9	12.3	INLET
				SQ. MI.													
BRIDGE 'A		624+97.71	EXTEND EXIST. 12'-14'-12'x14'x1 06.65' LG RCB, SK 0", 13.84' LT & 16.5' RT	5.86													

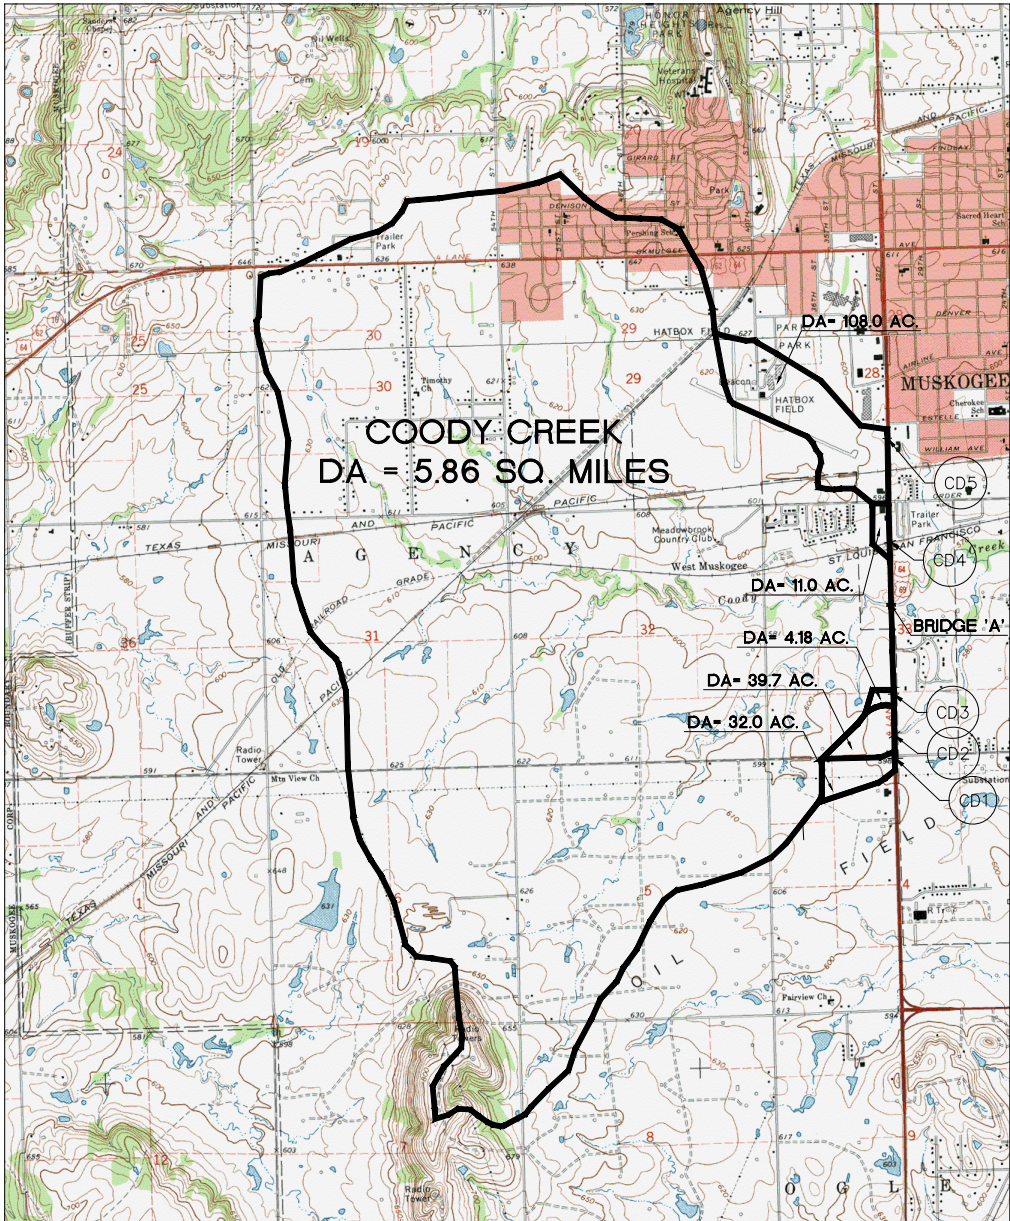

THE DRAINAGE AREA MAP IS TO BE USED IN CONJUNCTION WITH THE STORM WATER MANAGEMENT PLAN. THE DRAINAGE AREA MAP DISPLAYS THE DRAINAGE CHARACTERISTICS.



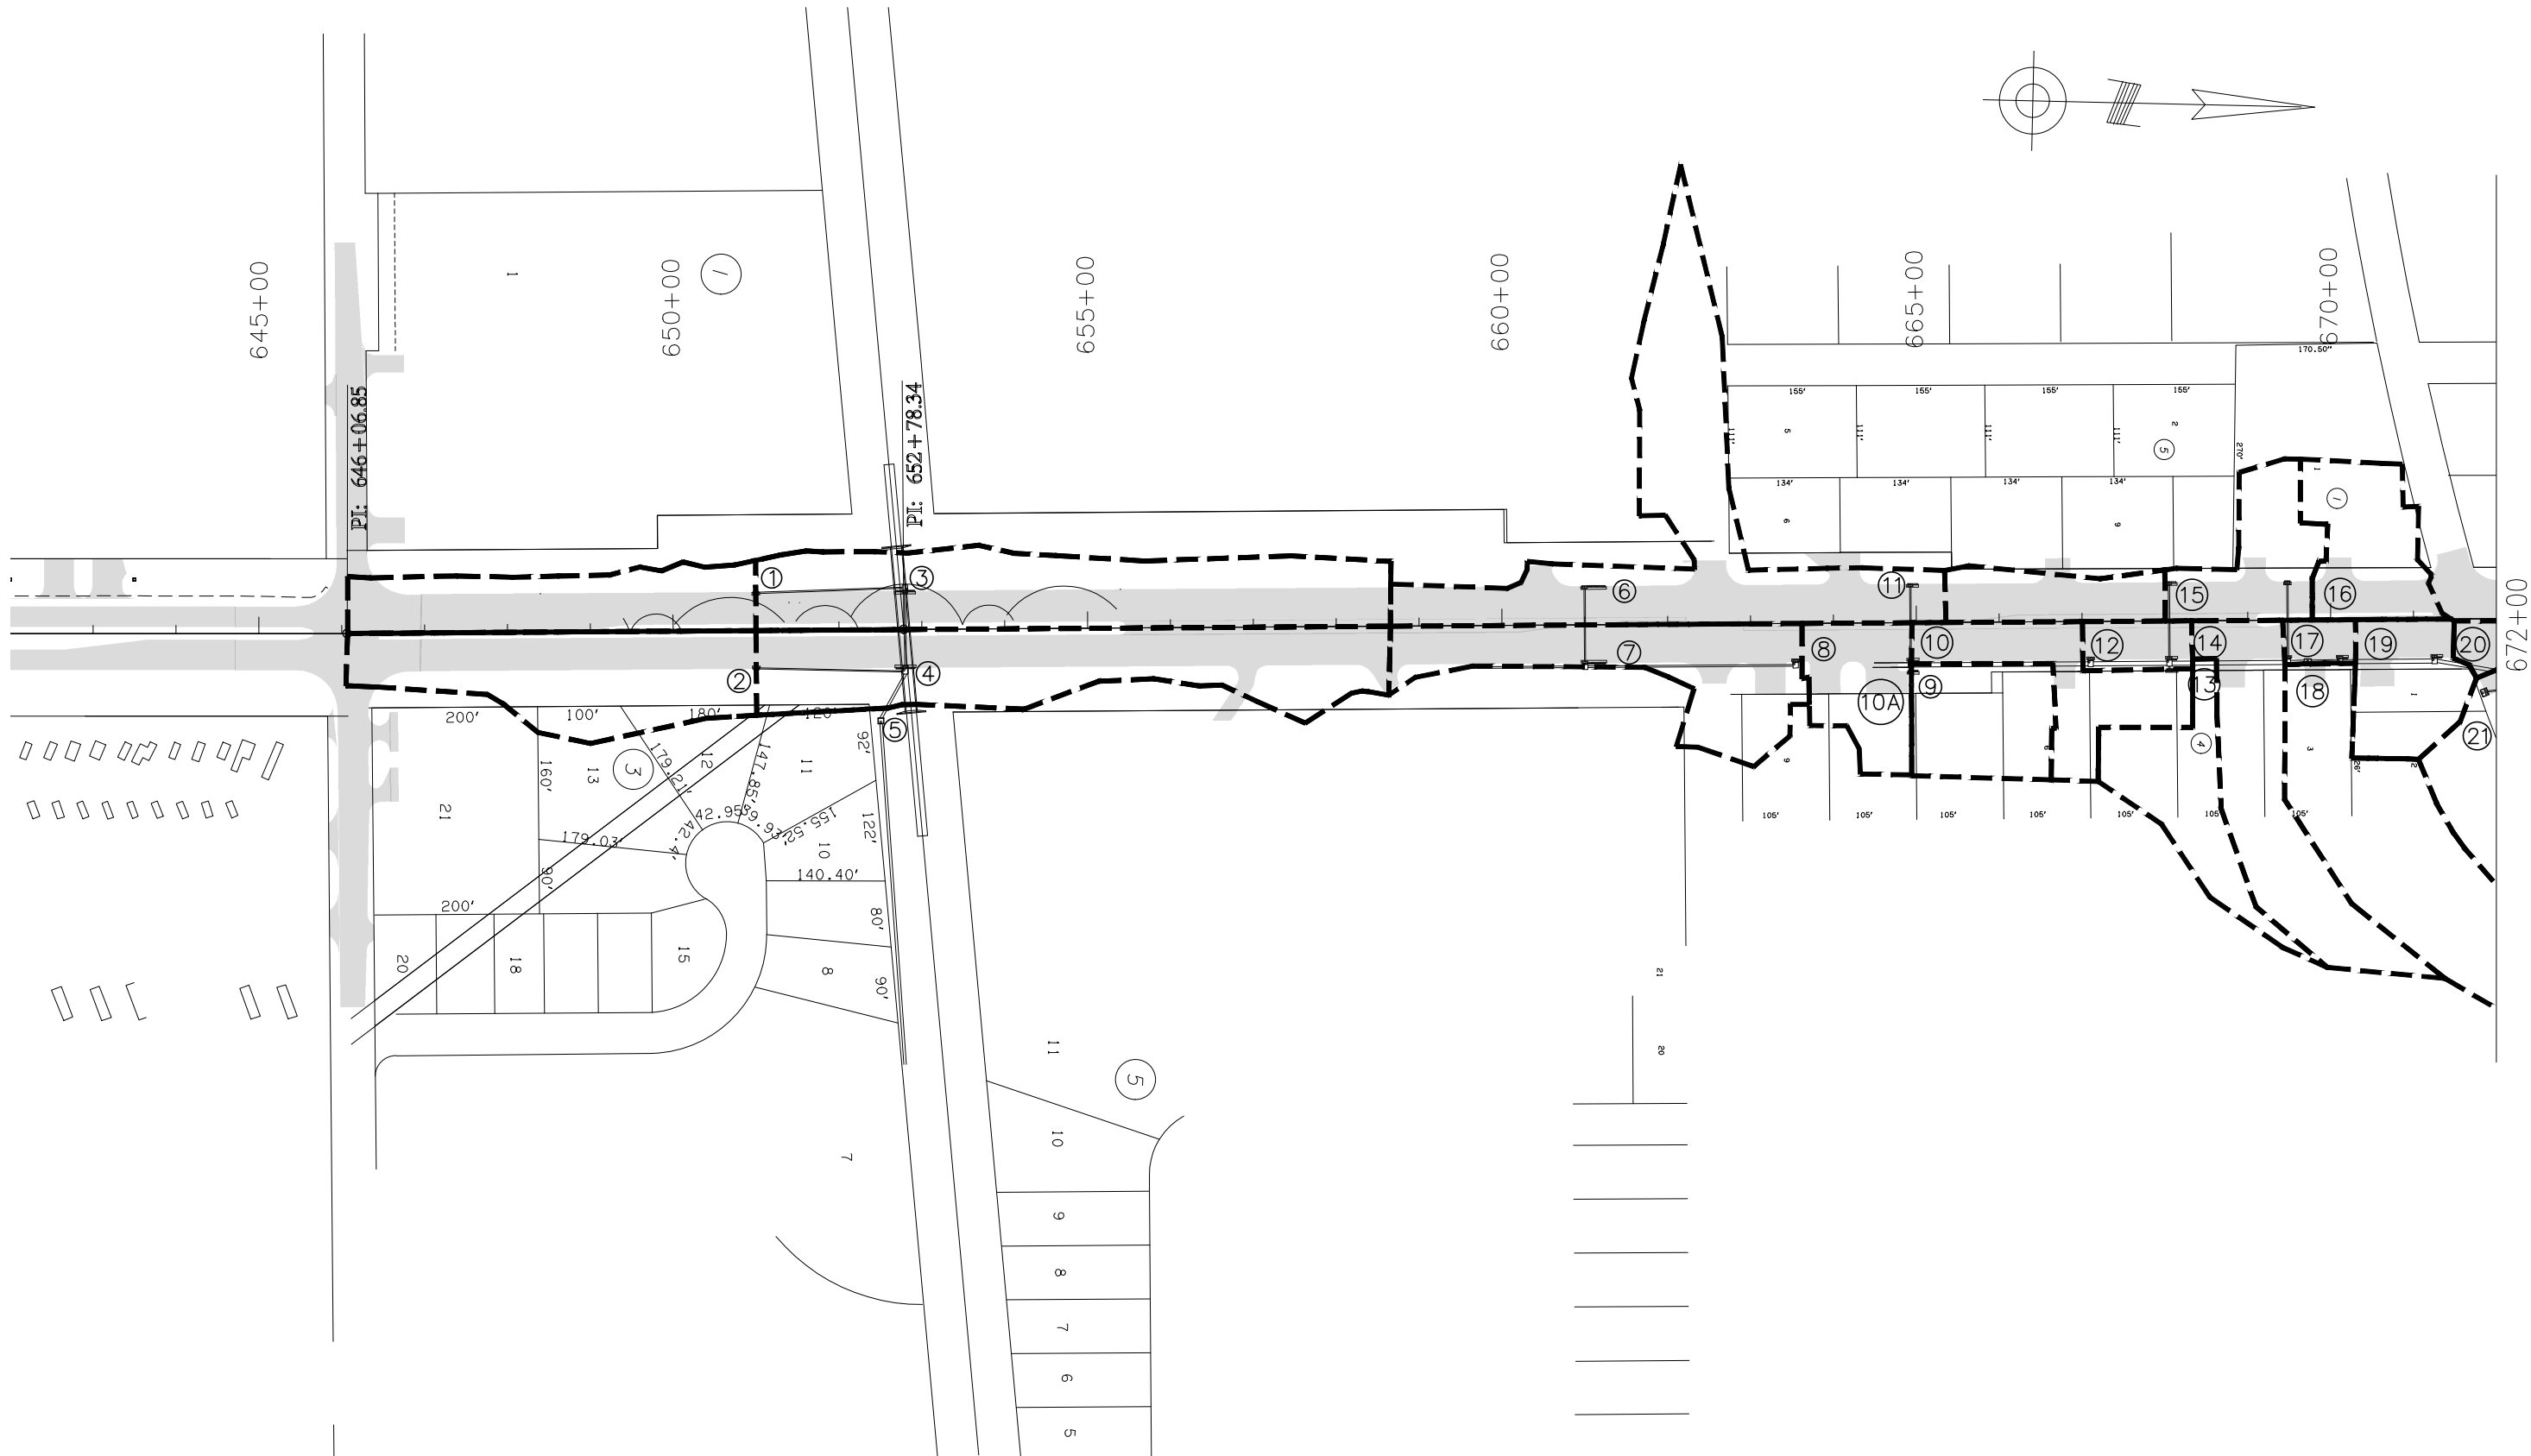

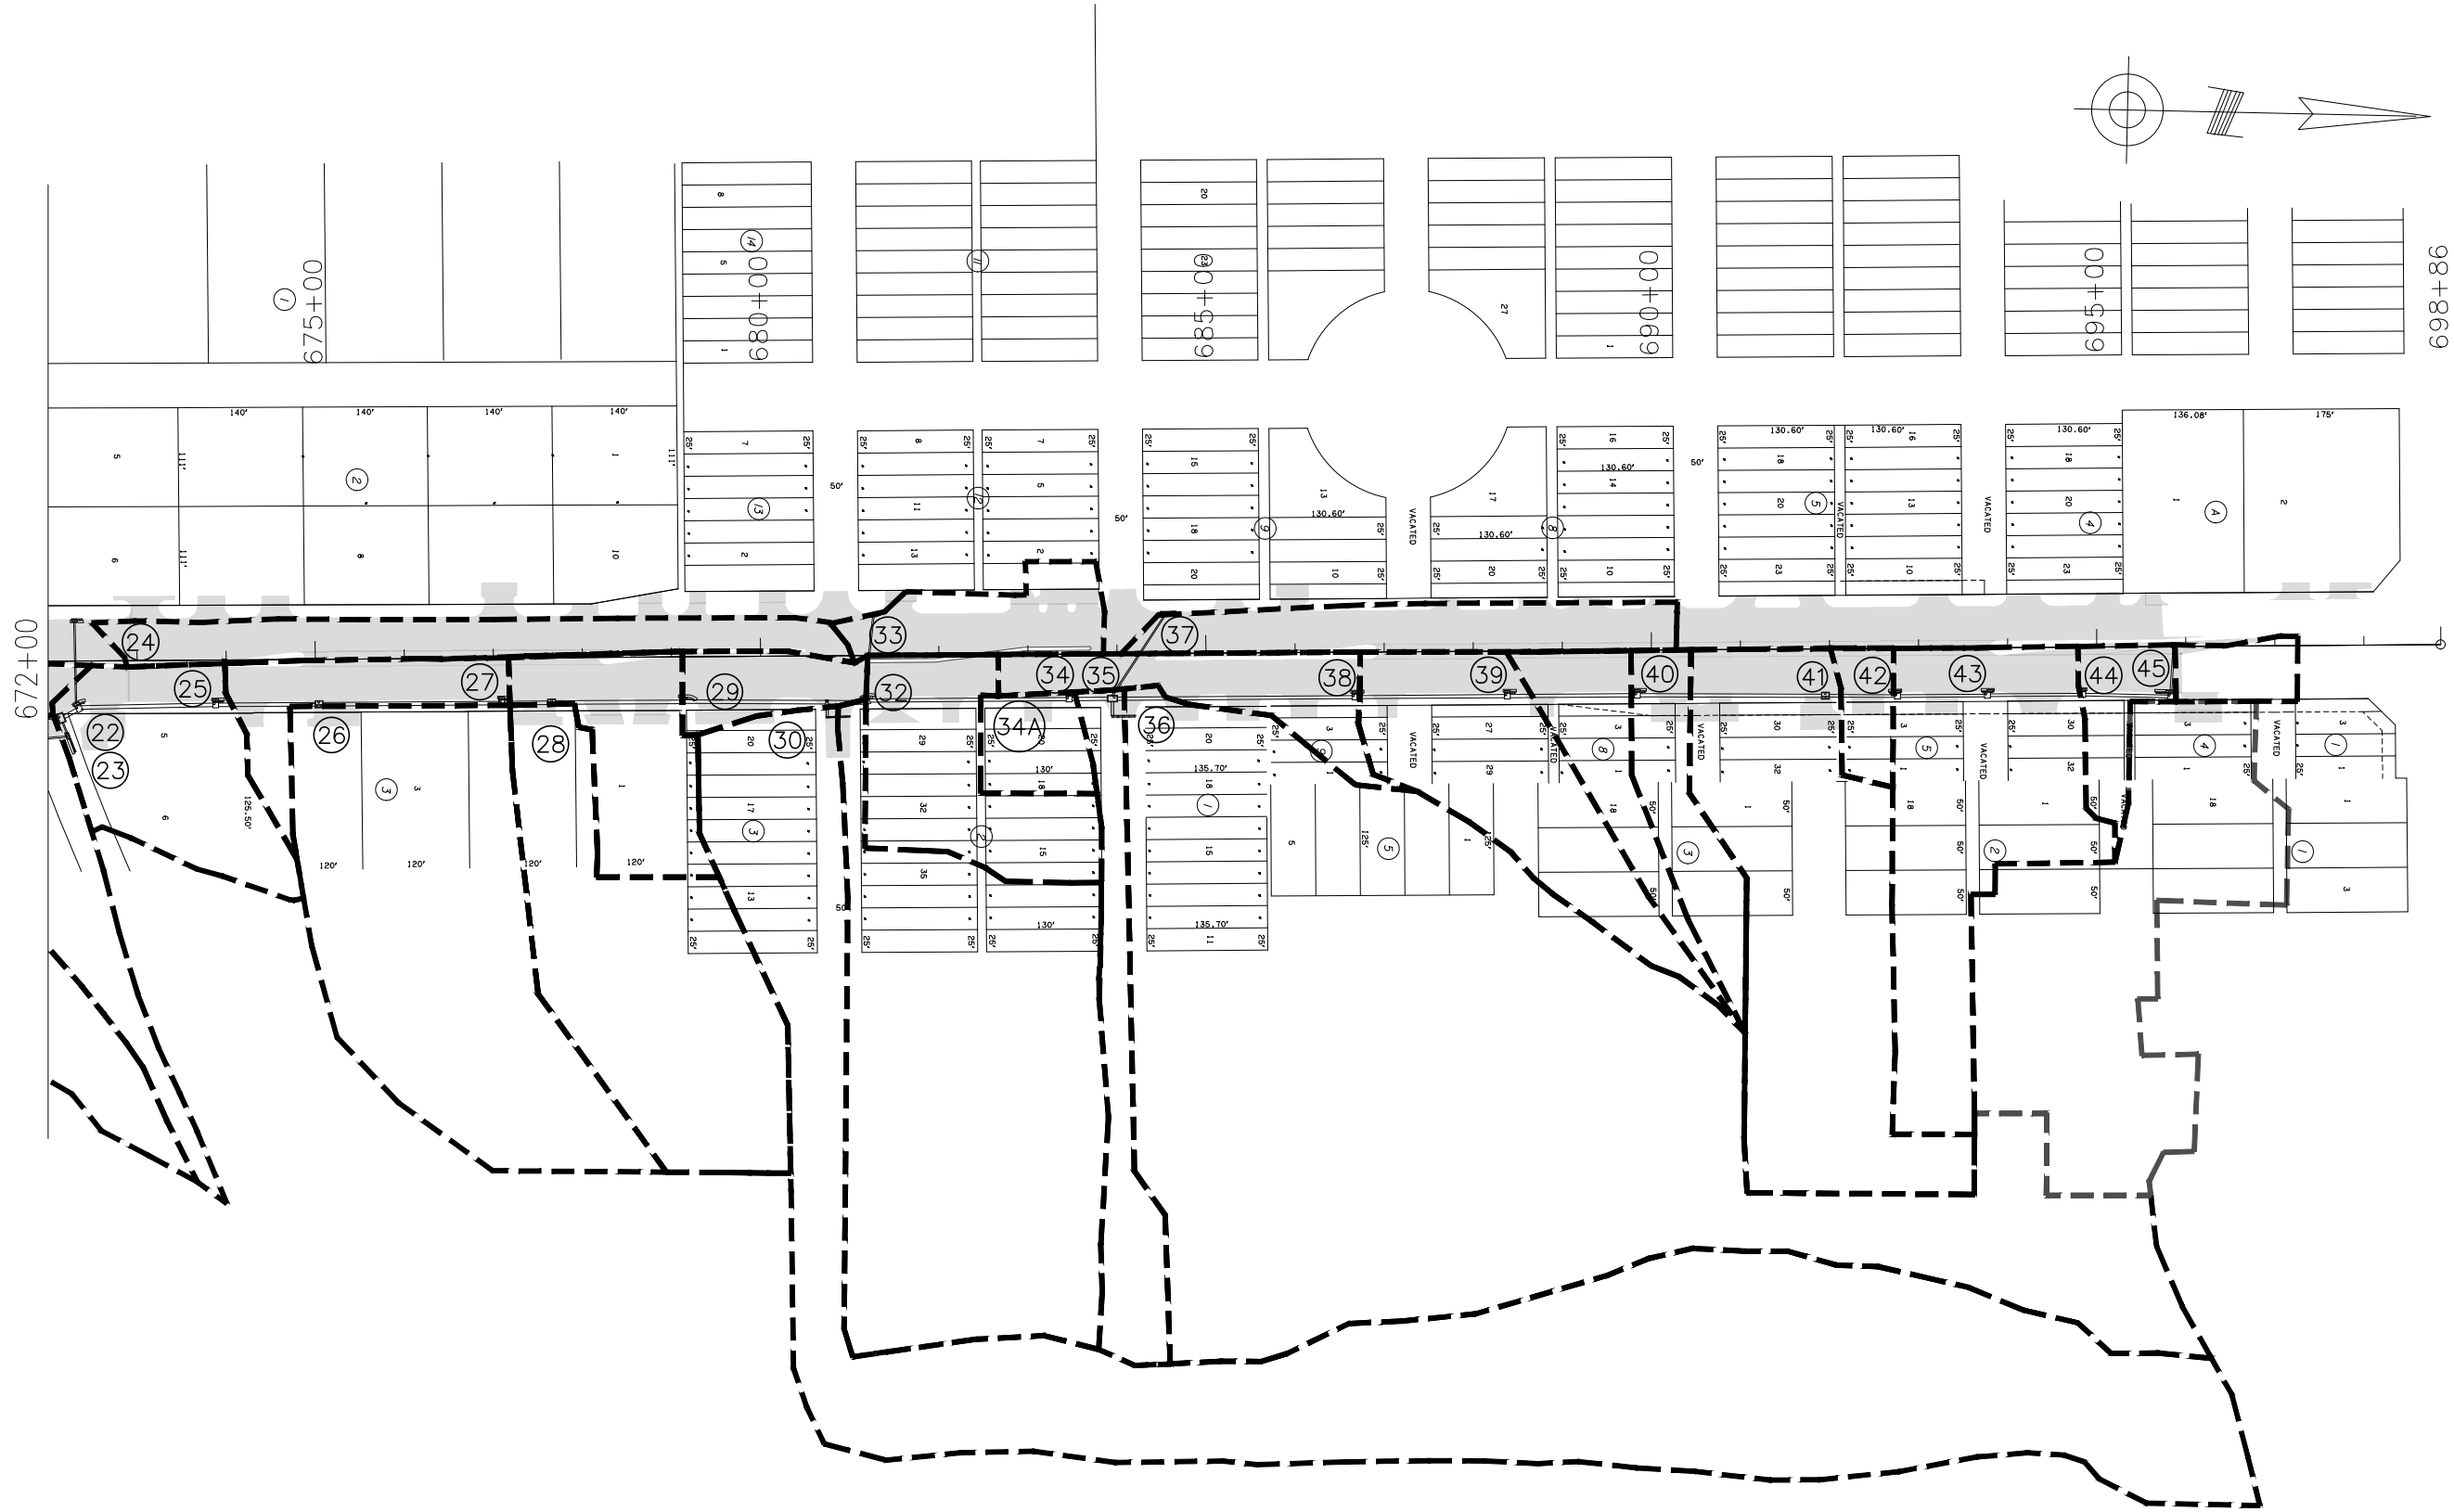

DRAINAGE STRUCTURE DESIGN RECORD																												
STR. No.	SUBBASIN ID	C.R.L. STATION	LOCATION	STRUCTURE SIZE AND TYPE	D.A. NODE ID UPSTREAM INLET	DOWNSTREAM CONNECTING INLET	DRAINAGE AREA					ANTICIPATED LAND USE	WEIGHTED "C" COEFFICIENT	COEFF. TIME OF CONC.	INTENSITY OF DESIGN YEAR RAINFALL		DESIGN YEAR DISCHARGE		UPSTREAM STRUCTURE		REFERENCE STRUCTURE		DOWNSTREAM STRUCTURE		OUTLET FLOW VELOCITY	CONTROLLING HEADWATER		
							BASIN AREA	OVERLAND LENGTH	CHAN. LENGTH	OVERLND SLOPE	CHAN. SLOPE				I ₁₀	I ₅₀	Q ₁₀	Q ₅₀	T.G.	FLOWLINE	T.G.	FLOWLINE	T.G.	FLOWLINE		FT./SEC.	ELEV.	ELEV.
							AC	LF	LF	%	%																	
1	Sub-1	651+00	LT	CI DES 2 (STD) W/ 88 LF OF 18" RCP INTO STR. 2	Inlet-1	Inlet-2	0.80	35	672	0.71%	3%	OVERLAND, ROAD DITCH & SURFACE	67%	1312%	5.676	7.229	3.04	3.88	576.96	570.50	576.96	570.14	2.03	577.62	577.64			
2	Sub-2	651+00	RT	SPC CI DES 2 (STD) INTO EXIST 30" RCP	Inlet-2	Exist. 30" RCP	1.12	35	672	0.71%	3%	OVERLAND, ROAD DITCH & SURFACE	0.67	13.12	5.676	7.229	4.26	5.43	576.96	570.14	576.96	570.14	2.56	577.65	588.64			
3	Sub-3	652+80	LT	CI DES 2 (2Q) W/ 88 LF OF 48" RCP INTO STR 4	Inlet-3	Inlet- 4	1.55	40	560	0.71%	3%	OVERLAND, ROAD DITCH & SURFACE	0.56	13.06	5.692	7.249	4.94	6.29	575.82	572.59	575.82	572.32	2.51	576.02	597.37			
4	Sub-4	652+80	RT	SPC. CI DES 2 (2Q) W/ 60 LF OF 36" RCP INTO STR 5 & 104 LF OF 18" RCP INTO STR 2	Inlet-4	Inlet-5 & Inlet 2	1.52	55	565	0.71%	3%	OVERLAND, ROAD DITCH & SURFACE	0.56	14.24	5.494	7.004	4.68	5.96	575.82	572.59	575.82	572.32	3.37	576.02	611.59			
5	Sub-5	652+50	RT	6'x6' JCT BOX W/ 412 LF OF 36" RCP W/ PCES RT	Inlet-5	Exist. 36" RCP	1.12	35	672	0.71%	3%	OVERLAND, ROAD DITCH & SURFACE	0.67	13.12	5.676	7.229	4.26	5.43	575.82	572.59	585.14	572.16	2.56	577.65	591.64			
6	Sub-6	661+00	LT	CI DES 2(2D) W/ 44 LF OF 18" RCP INTO STR J1	Inlet-6	PMH J1	1.84	190	380	2.00%	1%	OVERLAND, ROAD DITCH & SURFACE	0.65	20.3	4.740	6.030	5.67	7.21	583.89	580.02	584.85	579.89	3.1	584.06	584.08			
J1	Sub-6	661+00	CRT	4' DIA MH W/ 44 LF OF 18" RCP INTO STR 7	Inlet-6	Inlet-7	1.84	190	380	2.00%	1%	OVERLAND, ROAD DITCH & SURFACE	0.65	20.3	4.740	6.030	5.67	7.21	583.89	580.02	584.85	579.89	3.1	584.06	584.08			
7	Sub-7	661+00	RT	SPC. CI DES 2(2D) W/ 130 LF OF 24" RCP INTO STR CD5	Inlet-8	CD5	0.94	100	150	0.64%	1%	OVERLAND, ROAD DITCH & SURFACE	0.91	7.42	6.762	8.536	5.78	7.30	585.27	582.10	583.89	579.76	3.83	584.07	584.10			
8	Sub-8	663+54	RT	SPC. CI DES 2 (STD) W/ 250 LF OF 24" RCP INTO STR 7	Inlet-8	Inlet-7	0.45	180	70	0.66%	1%	OVERLAND, ROAD DITCH & SURFACE	0.90	9.12	6.444	8.167	2.61	3.31	585.27	582.10	583.89	579.76	2.13	585.63	585.67			
9	Sub-9	664+93	RT	CI DES 2 (B) W/ 4 LF OF 18" RCP INTO STR 10	Inlet-9	Inlet-10	0.54	70	160	0.46%	1%	OVERLAND, ROAD DITCH & SURFACE	0.87	7.06	6.912	8.709	3.25	4.09	587.30	584.63	586.14	578.71	7.36	587.76	587.79			
10A	Sub-14	664+69	RT	5'x5'x42' LONG RCB, CONNECT STR 10 INTO EX. 2-5'x6' RCB	Inlet-10	Exist 2-5'x6' RCB	0.95	36	86	2.00%	1%	OVERLAND, ROAD DITCH & SURFACE	0.58	15.18	5.366	7.508	2.96	3.77	586.14	582.47	584.6	578.6	6.5	588.33	588.35			
10	Sub-10	664+93	RT	SPC. CI DES 2 (B) W/ 42 LF OF 5'x5' RCB INTO STR. 10A	Inlet-11	STR 10A	0.59	200	160	1.70%	1%	OVERLAND, ROAD DITCH & SURFACE	0.74	8.06	6.670	8.429	2.91	3.68	586.49	580.88	586.14	578.71	9.32	586.41	586.43			
11	Sub-11	664+93	LT	CI DES 2 (B) W/ 12 LF OF 18" RCP INTO STR EXIST 2-5'x6' RCB	Inlet-11	Exist 2-5'x6' RCB	0.36	70	200	0.62%	1%	OVERLAND, ROAD DITCH & SURFACE	0.90	7.24	6.835	2.971	2.22	2.79	586.14	582.47	584.6							

SUMMARY OF DRAINAGE DESIGN RECORD - INLET STRUCTURES																																		
STRUCTURE NO.	STRUCTURE ID	ROADWAY STANDARD CI-2 INLETS										Roadway			Gutter			Peak Flow																
		PROFILE GRADE/SUMP	NO. OF GRATES	NO. OF CAST IRON CURBS	TOTAL NO. OF HOODS	DESIGN DESIGNATION	Max	Invert Elev.	Inlet Height	Grate Clogging Factor	Slope		Manning's	Cross Slope	Width	Depression	Flow (10 yr)	Flow (50 yr)	Inlet intercepted (10Yr)	Inlet intercepted (50Yr)	Inlet Bypassing (10yr)	Inlet Bypassing (50yr)	Inlet Efficiency (10yr)	Inlet Efficiency (50yr)	Allowable Spread	Max Gutter Spread (10yr)	Max Gutter Spread (50yr)	Max Gutter Water Depth (10yr)	Max Gutter Water Depth (50yr)	Time of Max. Depth(10yr)	Time of Max. Depth(50yr)	Hydraulic Gradeline Elev. (10yr)	Hydraulic Gradeline Elev. (50yr)	
							T.G.				Long.	Cross																						Roughness
							Elev.																											
						(ft)	(ft)	(ft)	(%)	(ft/ft)	(ft/ft)	"n"	(ft/ft)	(ft)	(inches)	(cfs)	(cfs)	(cfs)	(cfs)	(cfs)	(cfs)	(%)	(%)	(ft)	(ft)	(ft)		(ft)		(min.)	(ft)	(ft)		
1	Inlet-1	Grade	2	0	2	DES. 2 (STD)	576.96	570.50	6.46	0.00	0.02	0.02	0.0160	0.0340	3.00	0.0000	3.04	3.87	1.84	2.21	1.20	1.67	60.59	56.99	13.00	9.12	10.10	0.22	0.24	13	15.00	577.62	577.64	
2	Inlet-2	Grade	2	0	2	DES. 2 (STD) W/JB	576.96	570.14	6.82	0.00	0.02	0.02	0.0160	0.0340	3.00	0.0000	4.26	5.42	2.37	2.82	1.89	2.60	55.59	52.05	13.00	10.49	11.57	0.25	0.27	13	94.00	577.65	577.67	
3	Inlet-3	Sump	2	6	8	DES. 2 (2C)	575.86	570.86	5.00	0.00	N/A	0.02	0.0160	0.0340	3.00	0.0000	6.12	7.94	N/A	N/A	N/A	N/A	N/A	N/A	13.00	8.26	9.74	0.16	0.19	14	94.00	576.02	576.04	
4	Inlet-4	Sump	2	6	8	DES. 2 (2C) W/JB	575.86	570.50	5.36	0.00	N/A	0.02	0.0160	0.0340	3.00	0.0000	6.36	8.28	N/A	N/A	N/A	N/A	N/A	N/A	13.00	8.46	10.00	0.16	0.19	15	93.00	576.02	576.05	
6	Inlet-6	Sump	2	8	10	DES. 2 (2D)	583.93	580.20	3.73	0.00	N/A	0.02	0.016	0.03	3.00	0.00	5.67	7.21	N/A	N/A	N/A	N/A	N/A	N/A	13.00	6.95	8.08	0.13	0.15	9	14.00	584.06	584.08	
7	Inlet-7	Sump	2	8	10	DES. 2 (2D)	583.93	579.93	4.00	0.00	N/A	0.02	0.016	0.03	3.00	0.00	6.47	8.32	N/A	N/A	N/A	N/A	N/A	N/A	13.00	7.55	8.85	0.14	0.17	9	12.00	584.07	584.10	
8	Inlet-8	Grade	2	0	2	DES. 2 (STD)	585.35	583.00	2.35	0.00	0.01	0.02	0.016	0.03	3.00	0.00	3.36	4.47	2.26	2.85	1.09	1.62	67.50	63.76	13.00	12.03	13.46	0.28	0.32	9	10.00	585.63	585.67	
9	Inlet-9	Grade	2	2	4	DES. 2 (B)	587.50	583.50	4.00	0.00	0.01	0.02	0.016	0.03	3.00	0.00	3.24	4.09	0.00	0.00	3.24	4.09	0.00	0.00	13.00	11.01	12.17	0.26	0.29	7	12.00	587.76	587.79	
10	Inlet-10	Grade	2	2	4	DES. 2 (B) W/JB	586.14	579.93	6.21	0.00	0.01	0.02	0.016	0.03	3.00	0.00	2.91	3.68	0.00	0.00	2.91	3.68	0.00	0.00	13.00	11.35	12.43	0.27	0.29	86	12.00	586.41	586.43	
11	Inlet-11	Grade	2	2	4	DES. 2 (B)	586.04	583.12	2.92	0.00	0.01	0.02	0.016	0.03	3.00	0.00	2.55	3.30	0.00	0.00	2.55	3.30	0.00	0.00	13.00	10.74	11.91	0.26	0.27	7	16.00	586.30	586.31	
12	Inlet-12	Grade	2	0	2	DES. 2 (STD) W/JB	587.49	582.10	5.39	0.00	0.01	0.02	0.016	0.02	2.00	0.00	1.27	1.61	0.00	0.00	1.27	1.61	0.00	0.00	13.00	8.67	9.41	0.17	0.19	87	10.00	587.66	587.68	
13	Inlet-13	Sump	2	2	4	DES. 2 (B)	589.10	587.80	1.30	0.00	N/A	0.02	0.016	0.02	2.00	0.00	2.49	3.17	N/A	N/A	N/A	N/A	N/A	N/A	13.00	8.98	10.43	0.16	0.19	14	15.00	589.26	589.29	
14	Inlet-14	Grade	2	2	4	DES. 2 (B) W/JB	588.09	583.05	5.04	0.00	0.01	0.02	0.016	0.02	2.00	0.00	3.01	3.85	0.00	0.00	3.01	3.85	0.00	0.00	13.00	11.90	13.12	0.24	0.26	12	11.00	588.33	588.35	
15	Inlet-15	Grade	2	2	4	DES. 2 (B)	588.08	585.59	2.49	0.00	0.01	0.02	0.016	0.02	2.00	0.00	3.27	4.24	0.00	0.00	3.27	4.24	0.00	0.00	13.00	12.34	13.55	0.25	0.27	10	11.00	588.33	588.35	
16	Inlet-16	Grade	2	0	2	DES. 2 (STD)	588.98	586.48	2.50	0.00	0.01	0.02	0.016	0.03	3.00	0.00	3.03	3.85	0.00	0.00	3.03	3.85	0.00	0.00	13.00	11.48	12.73	0.27	0.30	12	6.00	589.25	589.28	
17	Inlet-17	Grade	2	0	2	DES. 2 (STD) W/JB	588.98	584.24	4.74	0.00	0.01	0.02	0.016	0.03	3.00	0.00	1.08	1.53	0.88	1.18	0.21	0.35	80.91	77.13	13.00	7.50	8.74	0.19	0.22	12	5.00	589.17	589.20	
18	Inlet-18	Grade	2	0	2	SPECIAL CONC. INLET W/2 GRATES	589.57	583.49	6.08	0.00	0.02	0.02	0.016	0.03	3.00	0.00	4.27	5.44	3.85	4.83	0.42	0.61	90.26	88.76	13.00	10.47	11.49	0.25	0.27	16	5.00	590.25	590.27	
19	Inlet-19	Grade	2	2	4	DES. 2 (B)	589.37	584.87	4.50	0.00	0.01	0.02	0.015	0.02	2.00	0.00	3.20	4.10	0.00	0.00	3.20	4.10	0.00	0.00	13.00	11.89	13.12	0.24	0.27	10	6.00	589.61	589.64	
20	Inlet-20	Grade	2	2	4	DES. 2 (B) W/JB	590.20	585.70	4.50	0.00	0.01	0.02	0.016	0.02	2.00	0.00	1.30	1.91	0.00	0.00	1.30	1.91	0.00	0.00	13.00	7.82	9.01	0.16	0.20	12	6.00	590.36	590.40	
21	Inlet-21	Grade	2	0	2	SPECIAL CONC. INLET W/2 GRATES	592.13	588.13	4.00	0.00	0.01	0.02	0.016	0.02	2.00	0.00	3.25	4.14	3.05	3.84	0.20	0.29	93.78	92.90	13.00	11.00	12.04	0.22	0.24	11	10.00	592.35	592.37	
22	Inlet-22	Grade	2	2	4	DES. 2 (B) W/JB	591.34	586.84	4.50	0.00	0.02	0.02	0.016	0.03	3.00	0.00	4.68	6.19	0.00	0.00	4.68	6.19	0.00	0.00	13.00	11.47	12.86	0.27	0.30	7	13.00	591.61	591.64	
23	Inlet-23	Grade	2	6	8	DES. 2 (2C)	593.91	589.91	4.00	0.00	0.02	0.03	0.016	0.03	3.00	0.00	10.08	12.88	0.00	0.00	10.08	12.88	0.00	0.00	13.00	11.72	12.87	0.36	0.40	6	9.00	594.27	594.31	
24	Inlet-24	Grade	2	2	4	DES. 2 (B)	591.41	588.71	2.70	0.00	0.01	0.02	0.016	0.03	3.00	0.00	4.66	5.92	0.00	0.00	4.66	5.92	0.00	0.00	13.00	11.96	13.26	0.28	0.31	5	14.00	591.69	591.72	
25	Inlet-25	Grade	2	2	4	DES. 2 (B) W/JB	593.14	588.64	4.50	0.00	0.01	0.02	0.016	0.03	3.00	0.00	3.01	3.85	0.00	0.00	3.01	3.85	0.00	0.00	13.00	10.18	11.30	0.25	0.27	6	9.00	593.39	593.41	
26	Inlet-26	Grade	2	0	2	SPECIAL CONC. INLET W/2 GRATES	594.88	588.84	6.04	0.00	0.05	0.02	0.016	0.06	2.00	2.00	8.30	10.55	6.65	8.22	1.65	2.33	80.10	77.91	13.00	11.14	12.39	0.31	0.33	6	14.00	595.81	595.83	
27	Inlet-27	Grade	2	2	4	DES. 2 (B)	596.27	591.59	4.68	0.00	0.00	0.02	0.013	0.03	3.00	0.00	4.14	5.52	0.00	0.00	4.14	5.52	0.00	0.00	13.00	13.13	14.70	0.30	0.34	12	9.00	596.57	596.61	
28	Inlet-28	Grade	2	0	2	SPECIAL CONC. INLET W/2 GRATES	596.97	590.82	6.15	0.00	0.03	0.02	0.016	0.03	3.00	0.00	8.46	10.78	7.56	9.49	0.89	1.30	89.42	87.98	13.00	12.73	13.99	0.30	0.32	14	14.00	597.10	597.12	
29	Inlet-29	Grade	2	4	6	DES. 2 (D) W/JB	597.11	592.61	4.50	0.00	0.00	0.02	0.016	0.03	3.00	0.00	2.10	2.97	0.00	0.00	2.10	2.97	0.00	0.00	13.00	11.33	12.90	0.23	0.26	11	12.00	597.34	597.37	
30	Inlet-30	Sump	10	0	10	SPECIAL CONC. INLET W/10 GRATES	598.70	594.60	4.10	0.00	N/A	0.02	0.016	0.03	3.00	0.00	23.64	30.11	N/A	N/A	N/A	N/A	N/A	N/A	13.00	13.09	15.31	0.25	0.30	11	11.00	598.95	599.00	
31	Inlet-31	Grade	2	2	4	DES. 2 (B)	598.90	594.50	4.40	0.00	N/A	0.02	0.016	0.06	2.00	2.00	13.53	17.25	N/A	N/A	N/A	N/A	N/A	N/A	13.00	0.08	1.29	0.11	0.34	11	13.00	599.01	598.95	
32	Inlet-32	Grade	2	2	4	DES. 2 (B) W/JB	598.61	594.11	4.50	0.00	0.02	0.02	0.016	0.06	2.00	2.00	5.31	6.84	0.00	0.00														

STORM WATER MANAGEMENT PLAN

OKLAHOMA DEPARTMENT OF TRANSPORTATION

FINAL FIELD MEETING

October 2023

SITE DESCRIPTION

PROJECT LIMITS: FROM US 64 (PEAK BLVD) NORTH 3 MILES TO US 69 (OKMULGEE AVE.)
IN MUSKOGEE, OKLAHOMA. BEGINNING @ STA. 540+72.83 & ENDING @ STA. 696+86.36

PROJECT DESCRIPTION: WIDENING, SURFACING, GRADING, TRAFFIC CONTROL, SIGNALS,
AND NEW BRIDGE STRUCTURE INSTALLATIONS.

SUGGESTED SEQUENCE OF EROSION CONTROL ACTIVITIES: _____
CONTRACTOR SHALL OBTAIN AN NOI PRIOR TO NOTICE TO PROCEED.

1. INSTALL TEMPORARY EROSION CONTROL SYSTEMS AT LEAST 48 HRS PRIOR TO ANY CONSTRUCTION ACTIVITIES.
2. INSPECT EROSION CONTROL 24 HRS PRIOR TO A STORM EVENT AND 24 HRS AFTER A STORM EVENT.
3. REMOVE SILT ACCUMULATION.
4. INSTALL PERMANENT EROSION CONTROL MEASURES.
5. ENSURE ALL PERMANENT VEGETATION HAS BEEN ESTABLISHED PRIOR TO REMOVAL OF TEMPORARY EROSION CONTROL MEASURES.
6. FILL THE NOT AFTER ALL PROJECT TASKS HAVE BEEN COMPLETED AND APPROVED.

SOIL TYPE: TALOKA/VERDIGRIS SILT LOAM

TOTAL AREA OF THE CONSTRUCTION SITE: 65.95 ACRES

ESTIMATED AREA TO BE DISTURBED: 46.45 ACRES

OFFSITE AREA TO BE DISTURBED: _____
(FOR CONTRACTOR USE)

TOTAL IMPERVIOUS AREA PRE-CONSTRUCTION: 18.1 ACRES

TOTAL IMPERVIOUS AREA POST-CONSTRUCTION: 22.94 ACRES

POST-CONSTRUCTION RUNOFF COEFFICIENT OF THE SITE: 0.65

LATITUDE & LONGITUDE OF CENTER OF PROJECT: 35°44'4.93" N, 95°24'9.7" W

PROJECT WILL DISCHARGE TO:

NAME OF RECEIVING WATERS: COODY CREEK

SENSITIVE WATERS OR WATERSHEDS: YES ☐ NO ☒

303(d) IMPAIRED WATERS: YES ☒ NO ☐

IF YES, LIST IMPAIRMENT: ENTEROCOCCUS, ESCHERICHIA COLI

LOCATED IN A TMDL: YES ☒ NO ☐

LAKE THUNDERBIRD TMDL: YES ☐ NO ☒

MS4 ENTITY YES ☒ NO ☐

IF YES, LOCATION: OK120400010400_00

NOTE:

THIS SHEET SHOULD BE USED IN CONJUNCTION WITH A DRAINAGE MAP THAT ILLUSTRATES THE DRAINAGE PATTERNS/PATHWAYS AND RECEIVING WATERS FOR THIS PROJECT. THIS SHEET SHOULD ALSO BE USED WITH THE EROSION CONTROL SUMMARIES, PAY ITEMS, & NOTES.

EROSION AND SEDIMENT CONTROLS

SOIL STABILIZATION PRACTICES:

- _____ TEMPORARY SEEDING
- ☒ PERMANENT SODDING, SPRIGGING OR SEEDING
- ☒ VEGETATIVE MULCHING
- _____ SOIL RETENTION BLANKET
- ☒ PRESERVATION OF EXISTING VEGETATION

NOTE: TEMPORARY EROSION CONTROL METHODS MUST BE USED ON ALL DISTURBED AREAS WHERE CONSTRUCTION ACTIVITIES HAVE CEASED FOR OVER 14 DAYS. METHODS USED WILL BE AS SHOWN ON PLANS, OR AS DIRECTED BY THE ENGINEER.

STRUCTURAL PRACTICES:

- _____ STABILIZED CONSTRUCTION EXIT
- ☒ TEMPORARY SILT FENCE
- ☒ TEMPORARY SILT DIKES
- _____ TEMPORARY FIBER LOG
- _____ DIVERSION, INTERCEPTOR OR PERIMETER DIKES
- _____ DIVERSION, INTERCEPTOR OR PERIMETER SWALES
- _____ ROCK FILTER DAMS
- _____ TEMPORARY SLOPE DRAIN
- ☒ PAVED DITCH W/ DITCH LINER PROTECTION
- _____ TEMPORARY DIVERSION CHANNELS
- _____ TEMPORARY SEDIMENT BASINS
- _____ TEMPORARY SEDIMENT TRAPS
- ☒ TEMPORARY SEDIMENT FILTERS
- ☒ TEMPORARY SEDIMENT REMOVAL
- ☒ RIP RAP
- ☒ INLET SEDIMENT FILTER
- _____ TEMPORARY BRUSH SEDIMENT BARRIERS
- _____ SANDBAG BERMS
- _____ TEMPORARY STREAM CROSSINGS

OFFSITE VEHICLE TRACKING:

- ☒ HAUL ROADS DAMPENED FOR DUST CONTROL
- ☒ LOADED HAUL TRUCKS TO BE COVERED WITH TARPAULIN
- ☒ EXCESS DIRT ON ROAD REMOVED DAILY

NOTES:

CONTRACTOR SHALL KEEP AND MAINTAIN AN APPROVED SWPPP
REPORT ON SITE AT ALL TIMES. NO TRASH SHALL BE ALLOWED
ON CONSTRUCTION SITE. TRASH SHALL BE PROPERLY AND
REMOVE FROM SITE ON A DAILY BASIS. NO SEDIMENT ACCUMULATION.
SEDIMENT SHALL NOT BE ALLOWED TO REACH MORE THAN 6" PER
STORM EVENT. INSPECTIONS SHALL BE DONE PERIODICALLY TO
ENSURE NON POINT POLLUTANTS ENTER THE WATER STREAM.

THE CONTRACTOR SHALL ALSO BE RESPONSIBLE FOR THE FOLLOWING:

MAINTENANCE AND INSPECTION:

ALL EROSION AND SEDIMENT CONTROLS WILL BE MAINTAINED IN GOOD WORKING ORDER FROM THE BEGINNING OF CONSTRUCTION UNTIL AN ACCEPTABLE VEGETATIVE COVER IS ESTABLISHED. INSPECTION BY THE CONTRACTOR AND ANY NECESSARY REPAIRS SHALL BE PERFORMED ONCE EVERY 7 CALENDAR DAYS AND WITHIN 24 HOURS AFTER ANY STORM EVENT GREATER THAN 0.5 INCH AS RECORDED BY A NON-FREEZING RAIN GAUGE TO BE LOCATED ON SITE. POTENTIALLY ERODIBLE AREAS, DRAINAGEWAYS, MATERIAL STORAGE, STRUCTURAL DEVICES, CONSTRUCTION ENTRANCES AND EXITS ALONG WITH EROSION AND SEDIMENT CONTROL LOCATIONS ARE EXAMPLES OF SITES THAT NEED TO BE INSPECTED.

WASTE MATERIALS:

PROPER MANAGEMENT AND DISPOSAL OF CONSTRUCTION WASTE MATERIAL IS REQUIRED BY THE CONTRACTOR. MATERIALS INCLUDE STOCKPILES, SURPLUS, DEBRIS AND ALL OTHER BY-PRODUCTS FROM THE CONSTRUCTION PROCESS. PRACTICES INCLUDE DISPOSAL, PROPER MATERIALS HANDLING, SPILL PREVENTION AND CLEANUP MEASURES. CONTROLS AND PRACTICES SHALL MEET THE REQUIREMENTS OF ALL FEDERAL, STATE AND LOCAL AGENCIES.

HAZARDOUS MATERIALS:

PROPER MANAGEMENT AND DISPOSAL OF HAZARDOUS WASTE MATERIALS IS REQUIRED. THE CONTRACTOR IS RESPONSIBLE FOR FOLLOWING MANUFACTURER'S RECOMMENDATIONS, STATE AND FEDERAL REGULATIONS TO ENSURE CORRECT HANDLING, DISPOSAL, SPILL PREVENTION AND CLEANUP MEASURES. EXAMPLES INCLUDE BUT ARE NOT LIMITED TO: PAINTS, ACIDS, CLEANING SOLVENTS, CHEMICAL ADDITIVES, CONCRETE CURING COMPOUNDS AND CONTAMINATED SOILS.

GENERAL NOTES:

A STORM WATER POLLUTION PREVENTION PLAN (SWPPP) IS REQUIRED TO COMPLY WITH THE OKLAHOMA POLLUTION DISCHARGE ELIMINATION SYSTEM (OPDES) REGULATIONS. THIS PLAN IS INITIATED DURING THE DESIGN PHASE, CONFIRMED IN THE PRE-WORK MEETINGS AND AVAILABLE ON THE JOB SITE ALONG WITH COPIES OF THE NOTICE OF INTENT (NOI) FORM AND PERMIT CERTIFICATE THAT HAVE BEEN FILED WITH THE OKLAHOMA DEPARTMENT OF ENVIRONMENTAL QUALITY (ODEQ). THE PLAN MUST BE KEPT CURRENT WITH UP-TO-DATE AMENDMENTS DURING THE PROGRESSION OF THE PROJECT. ALL CONTRACTOR OFF-SITE OPERATIONS ASSOCIATED WITH THE PROJECT MUST BE DOCUMENTED IN THE SWPPP, I.E., BORROW PITS, WORK ROADS, DISPOSAL SITES, ASPHALT/CONCRETE PLANTS, ETC. THE BASIC GOAL OF STORM WATER MANAGEMENT IS TO IMPROVE WATER QUALITY BY REDUCING POLLUTANTS IN STORM WATER DISCHARGES. RUNOFF FROM CONSTRUCTION SITES HAS A POTENTIAL FOR POLLUTION DUE TO EXPOSED SOILS AND THE PRESENCE OF HAZARDOUS MATERIALS USED IN THE CONSTRUCTION PROCESS. THE PREVENTION OF SOIL EROSION, CONTAINMENT OF HAZARDOUS MATERIALS AND/OR THE INTERCEPTION OF THESE POLLUTANTS BEFORE LEAVING THE CONSTRUCTION SITE ARE THE BEST PRACTICES FOR CONTROLLING STORM WATER POLLUTION.

THE FOLLOWING SECTIONS OF THE 2019 ODOT STANDARD SPECIFICATIONS SHOULD BE NOTED:

- 103.05 BONDING REQUIREMENTS
- 104.10 FINAL CLEANING UP
- 104.12 CONTRACTOR'S RESPONSIBILITY FOR WORK
- 104.13 ENVIRONMENTAL PROTECTION
- 106.08 STORAGE AND HANDLING OF MATERIAL
- 107.01 LAWS, RULES AND REGULATIONS TO BE OBSERVED
- 107.20 STORM WATER MANAGEMENT
 - 220 MANAGEMENT OF EROSION, SEDIMENTATION AND STORM WATER POLLUTION PREVENTION
 - 221 TEMPORARY SEDIMENT CONTROL

IN ADDITION:

"ODEQ GENERAL PERMIT (OKR10) FOR STORM WATER DISCHARGES FROM CONSTRUCTION ACTIVITIES WITHIN THE STATE OF OKLAHOMA." ODEQ, WATER QUALITY DIVISION, SEPTEMBER 13, 2017.

U.S. HIGHWAY 69

STORMWATER
MANAGEMENT PLAN

MUSKOGEE COUNTY PROJECT NO. 27108(04) SHEET NO. R011

1409 E 9th 11/20/2023 4:03 PM Plot Style: HUB-HALF.CTB
Time of Plot: 11/20/2023 4:03 PM
G:\2024\40207\569\DESIGN\Production Plans\27108 Erosion Control.dwg



MATCHLINE STA. 553+00

MATCHLINE STA. 568+00

MATCHLINE STA. 568+00

MATCHLINE STA. 583+00

LEGEND:

	SILT DIKE
	SILT FENCE
	REINFORCED FENCE
	TEMP. INLET SEDIMENT FILTER

SECTION 4
T-14-N, R-18-E

SECTION 4
T-14-N, R-18-E

SECTION 4
T-14-N, R-18-E

SECTION 4
T-14-N, R-18-E

OKLAHOMA DEPARTMENT OF TRANSPORTATION


FINAL FIELD MEETING

October 2023

U.S. HIGHWAY 69

Erosion Control (1 of 7)

MUSKOGEE COUNTY PROJECT NO. 27108(04) SHEET NO. R012

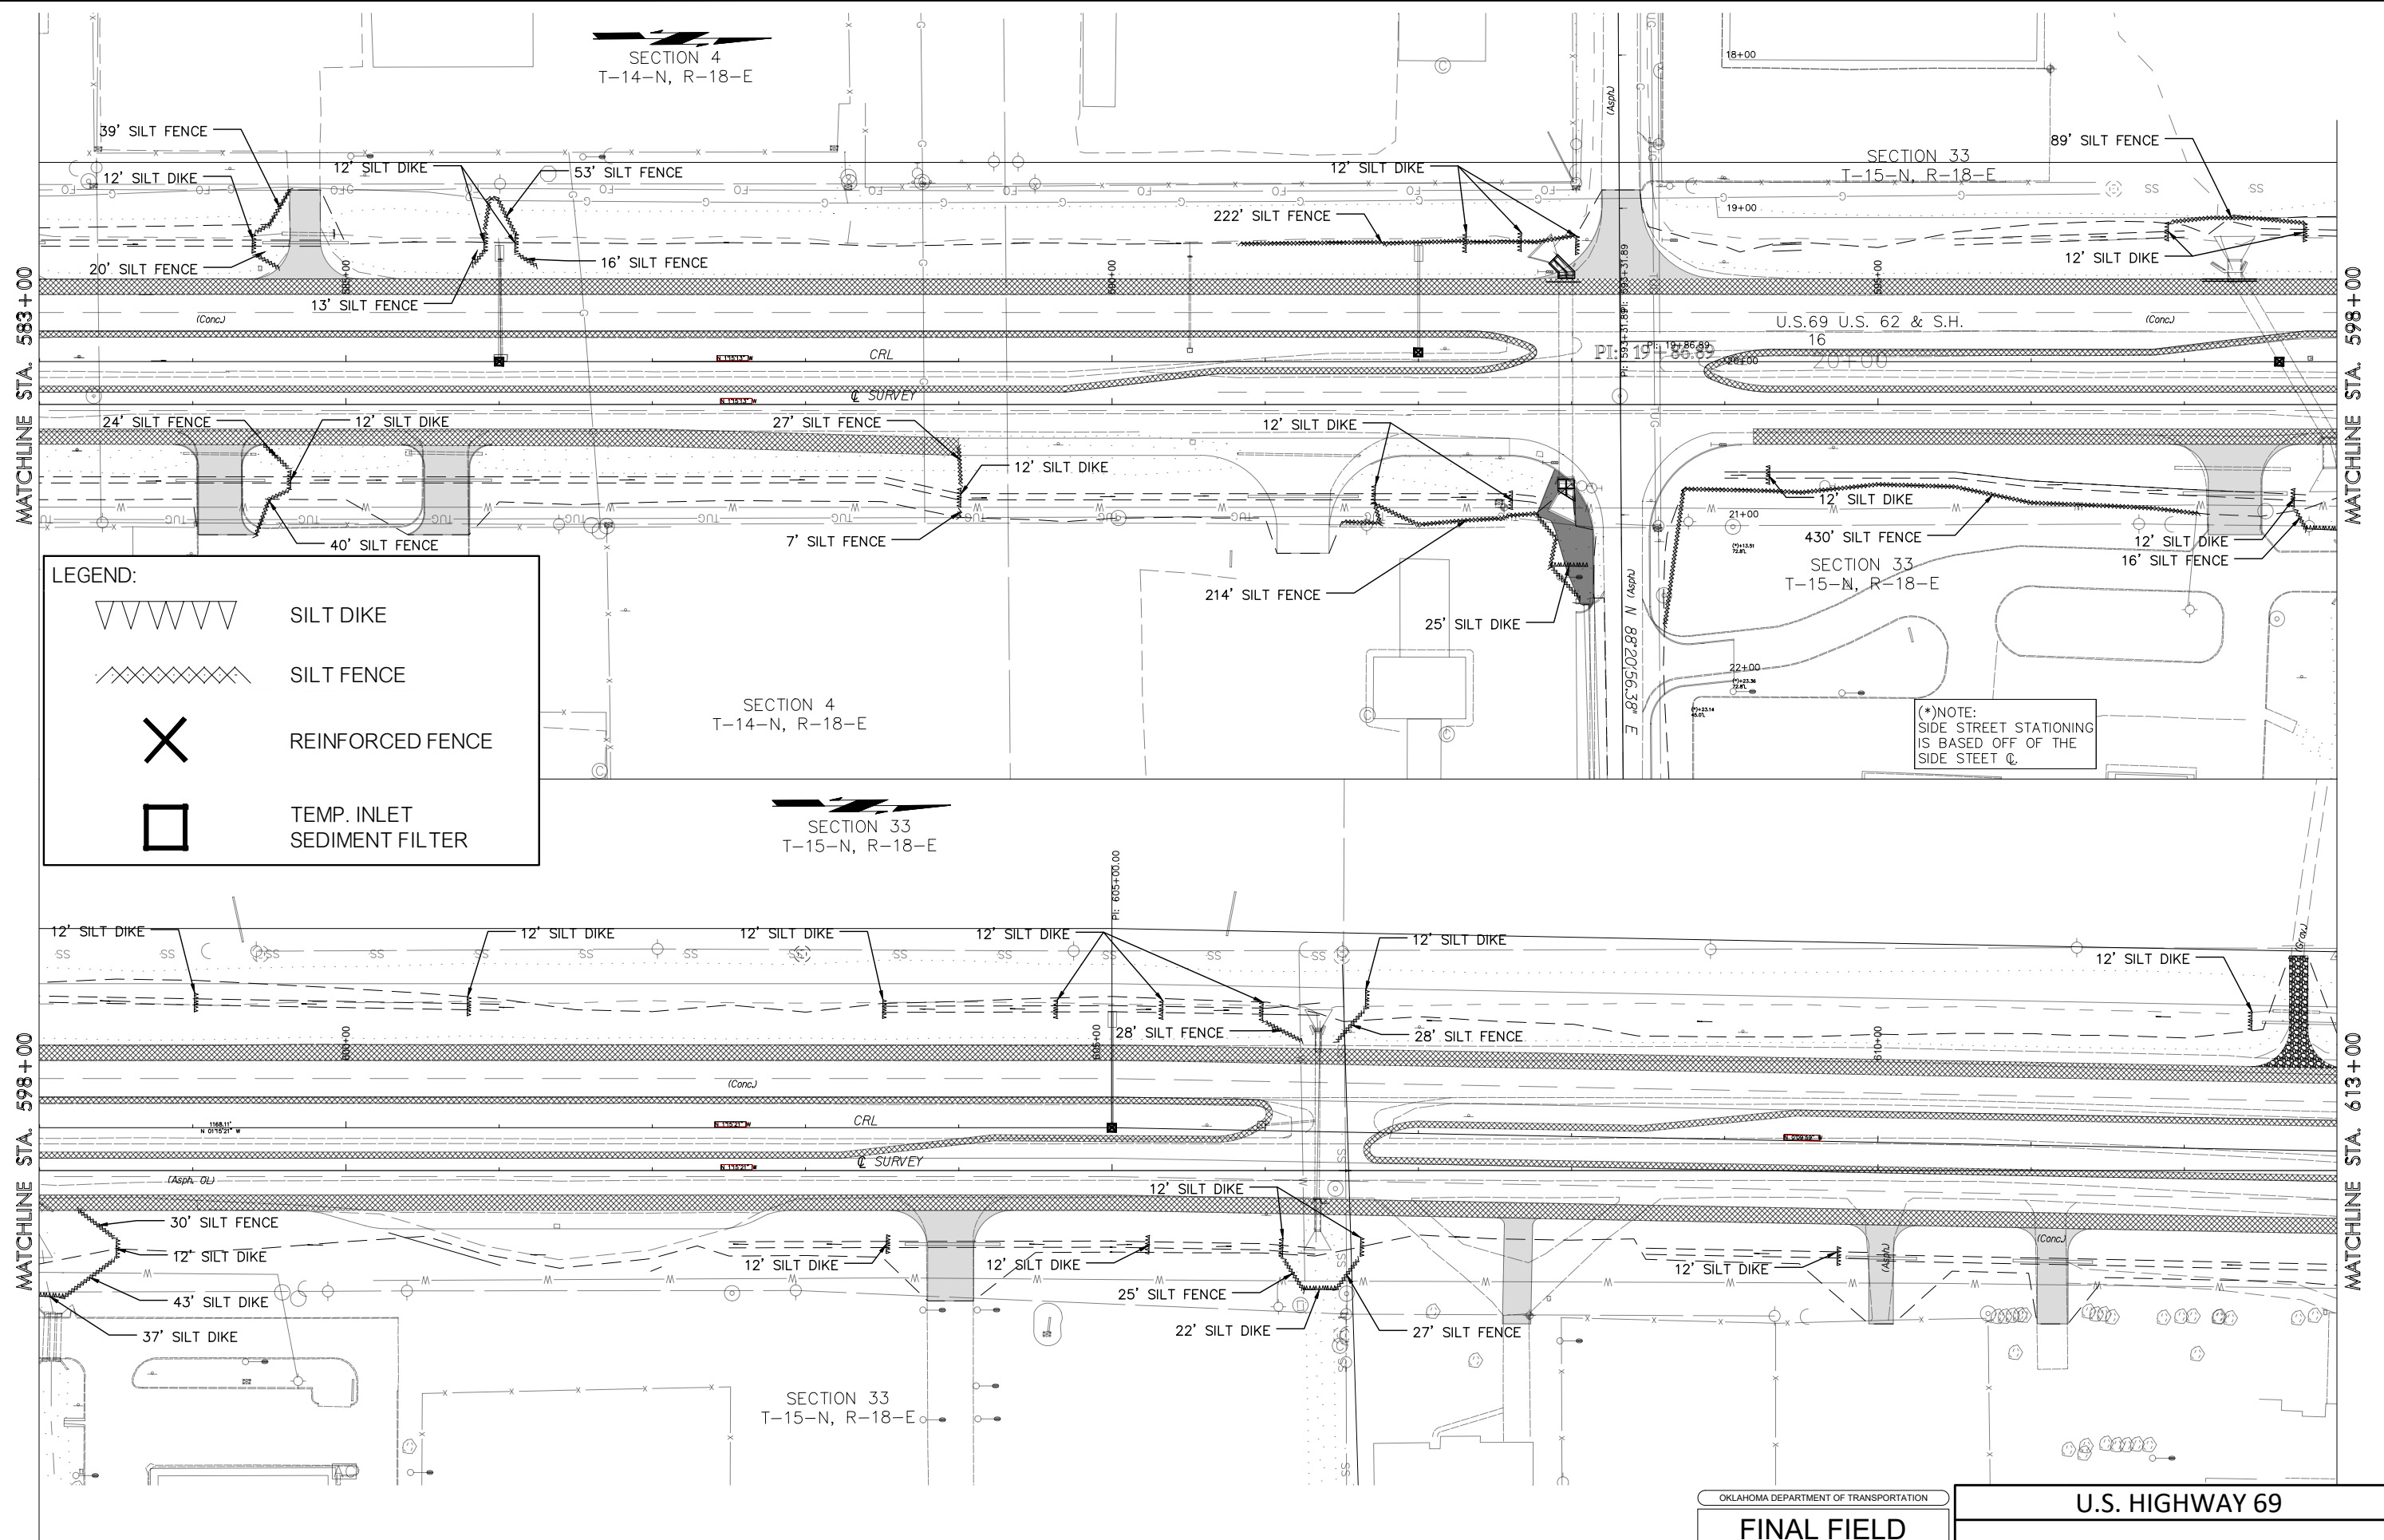

1409 E 9th St, Suite 404
Tulsa, OK 74103
G:\2014\40201\569\DESIGN\Production Plans\27108 Erosion Control.dwg



SECTION 33
T-15-N, R-18-E



MATCHLINE STA. 613+00

MATCHLINE STA. 628+00

LEGEND:

	SILT DIKE
	SILT FENCE
	REINFORCED FENCE
	TEMP. INLET SEDIMENT FILTER

SECTION 33
T-15-N, R-18-E

SECTION 33
T-15-N, R-18-E

MATCHLINE STA. 628+00

MATCHLINE STA. 643+00

SECTION 33
T-15-N, R-18-E

OKLAHOMA DEPARTMENT OF TRANSPORTATION

FINAL FIELD
MEETING
October 2023

U.S. HIGHWAY 69

Erosion Control (3 of 7)

MUSKOGEE COUNTY PROJECT NO. 27108(04) SHEET NO. R014

1409 E 9th St, Suite 100
Tulsa, OK 74103
Tel: 918.591.1111
Fax: 918.591.1112
www.mcdonald-engineering.com

MATCHLINE STA. 643+00


MATCHLINE STA. 658+00

MATCHLINE STA. 658+00

MATCHLINE STA. 664+00

LEGEND:

	SILT DIKE
	SILT FENCE
	REINFORCED FENCE
	TEMP. INLET SEDIMENT FILTER

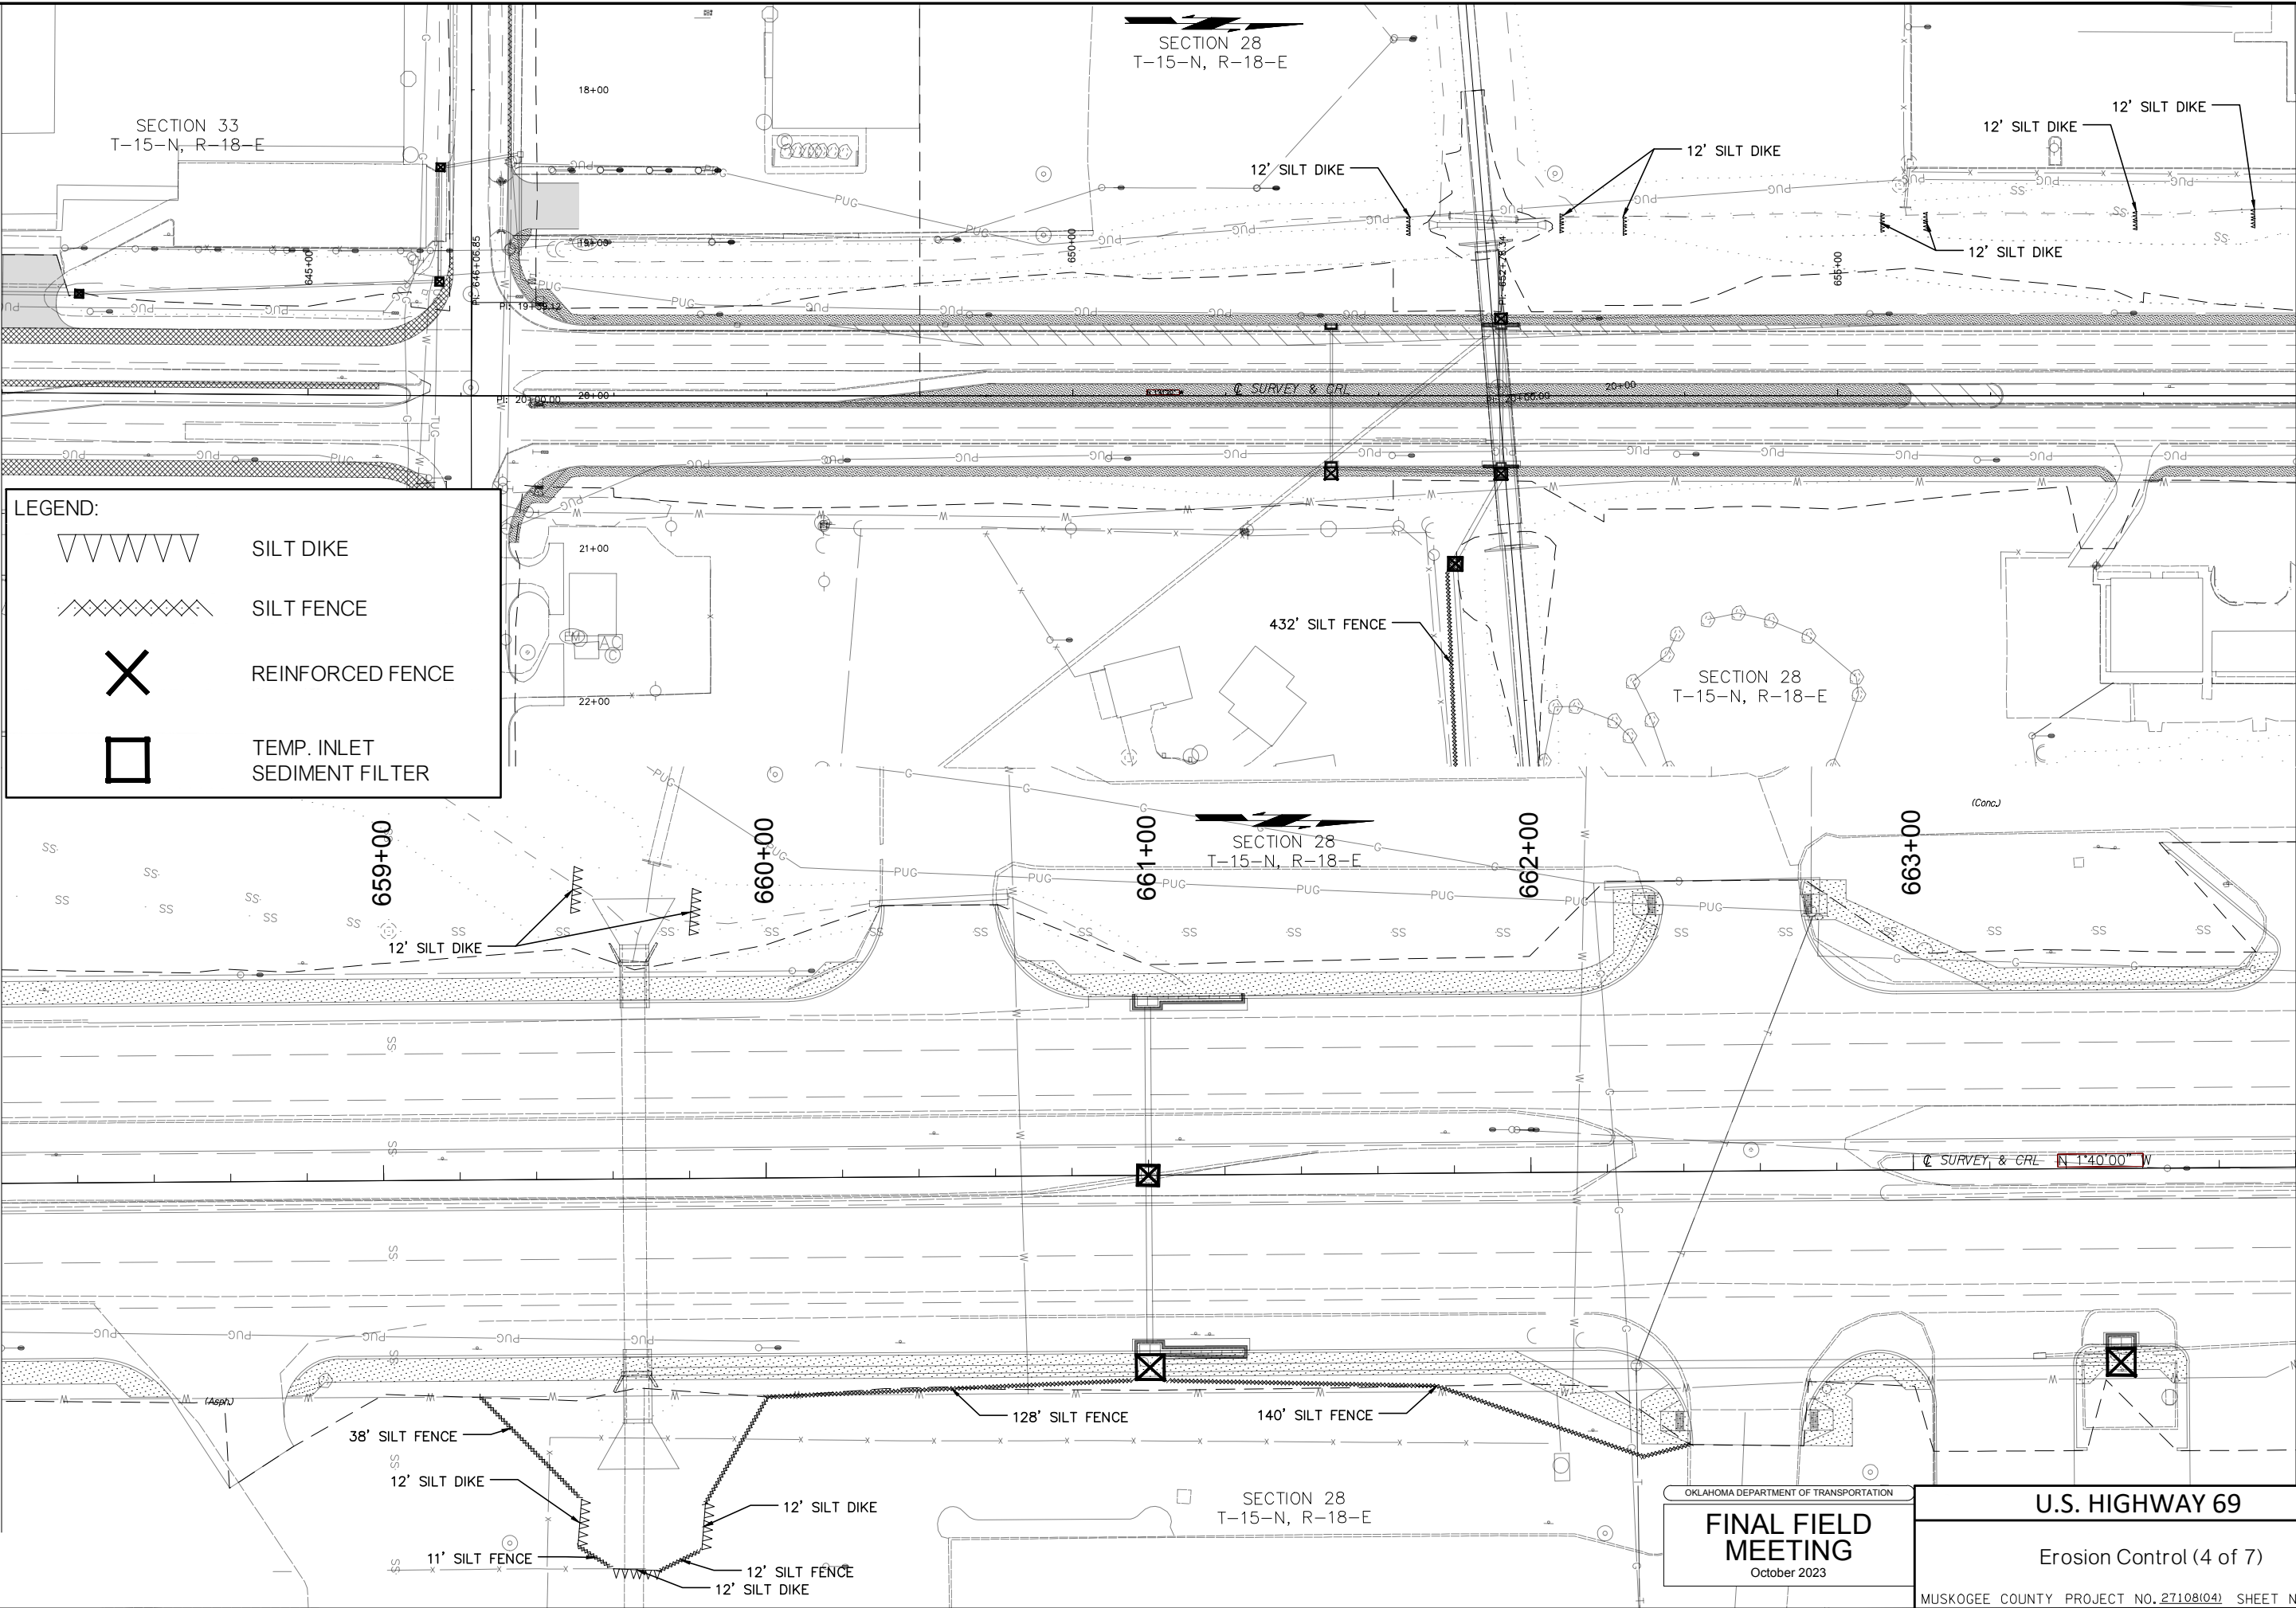

OKLAHOMA DEPARTMENT OF TRANSPORTATION
FINAL FIELD MEETING
October 2023

U.S. HIGHWAY 69
Erosion Control (4 of 7)
MUSKOGEE COUNTY PROJECT NO. 271081041 SHEET NO. R015

1409 E 9th St, Suite 100
Tulsa, OK 74103
Tel: 918.591.1234
Fax: 918.591.1235
www.mh-engineers.com



MATCHLINE STA. 664+00


MATCHLINE STA. 670+00

MATCHLINE STA. 670+00

MATCHLINE STA. 676+00

LEGEND:


	SILT DIKE
	SILT FENCE
	REINFORCED FENCE
	TEMP. INLET SEDIMENT FILTER

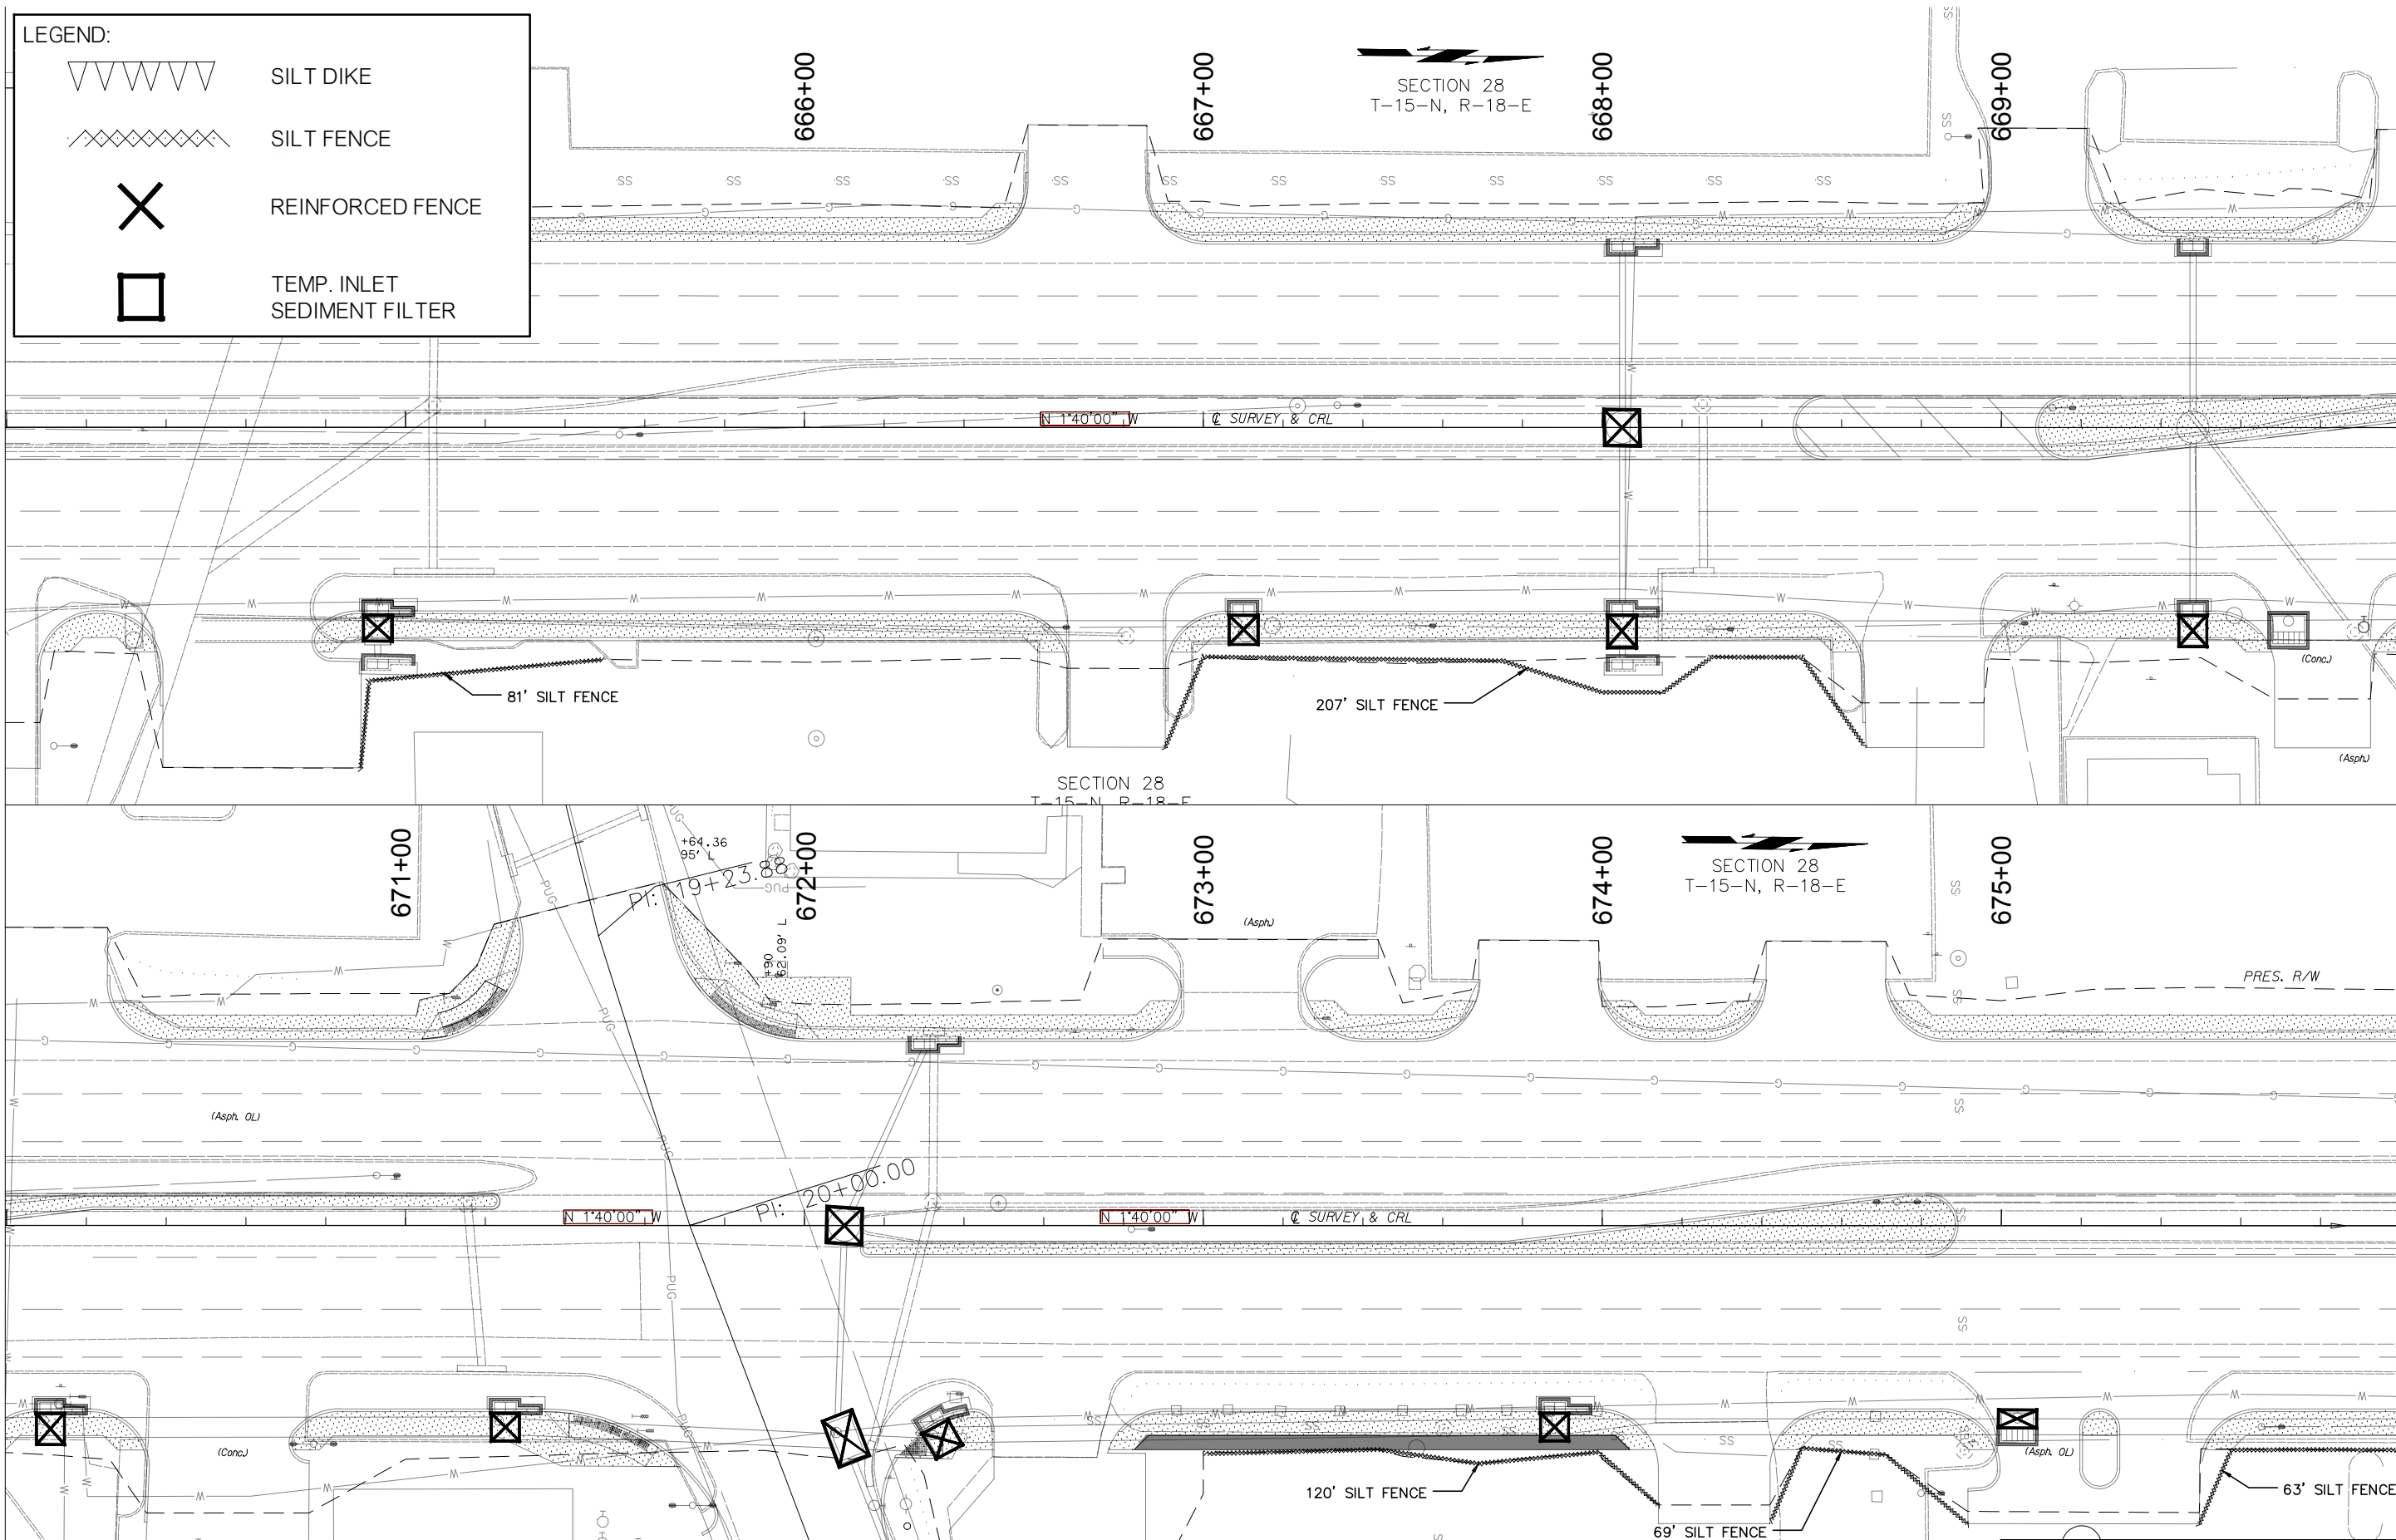

OKLAHOMA DEPARTMENT OF TRANSPORTATION
FINAL FIELD MEETING
October 2023

U.S. HIGHWAY 69
Erosion Control (5 of 7)
MUSKOGEE COUNTY PROJECT NO. 27108(04) SHEET NO. R016

1409 E 9th St, Suite 404
Tulsa, OK 74103
G:\2024\40201\569\DESIGN\Production Plans\2708 Erosion Control.dwg
11/29/2023 4:04 PM Plot Style: HUB-HALF.ctb
Time of Plot: 11/29/2023 4:04 PM
User: jason.gibson

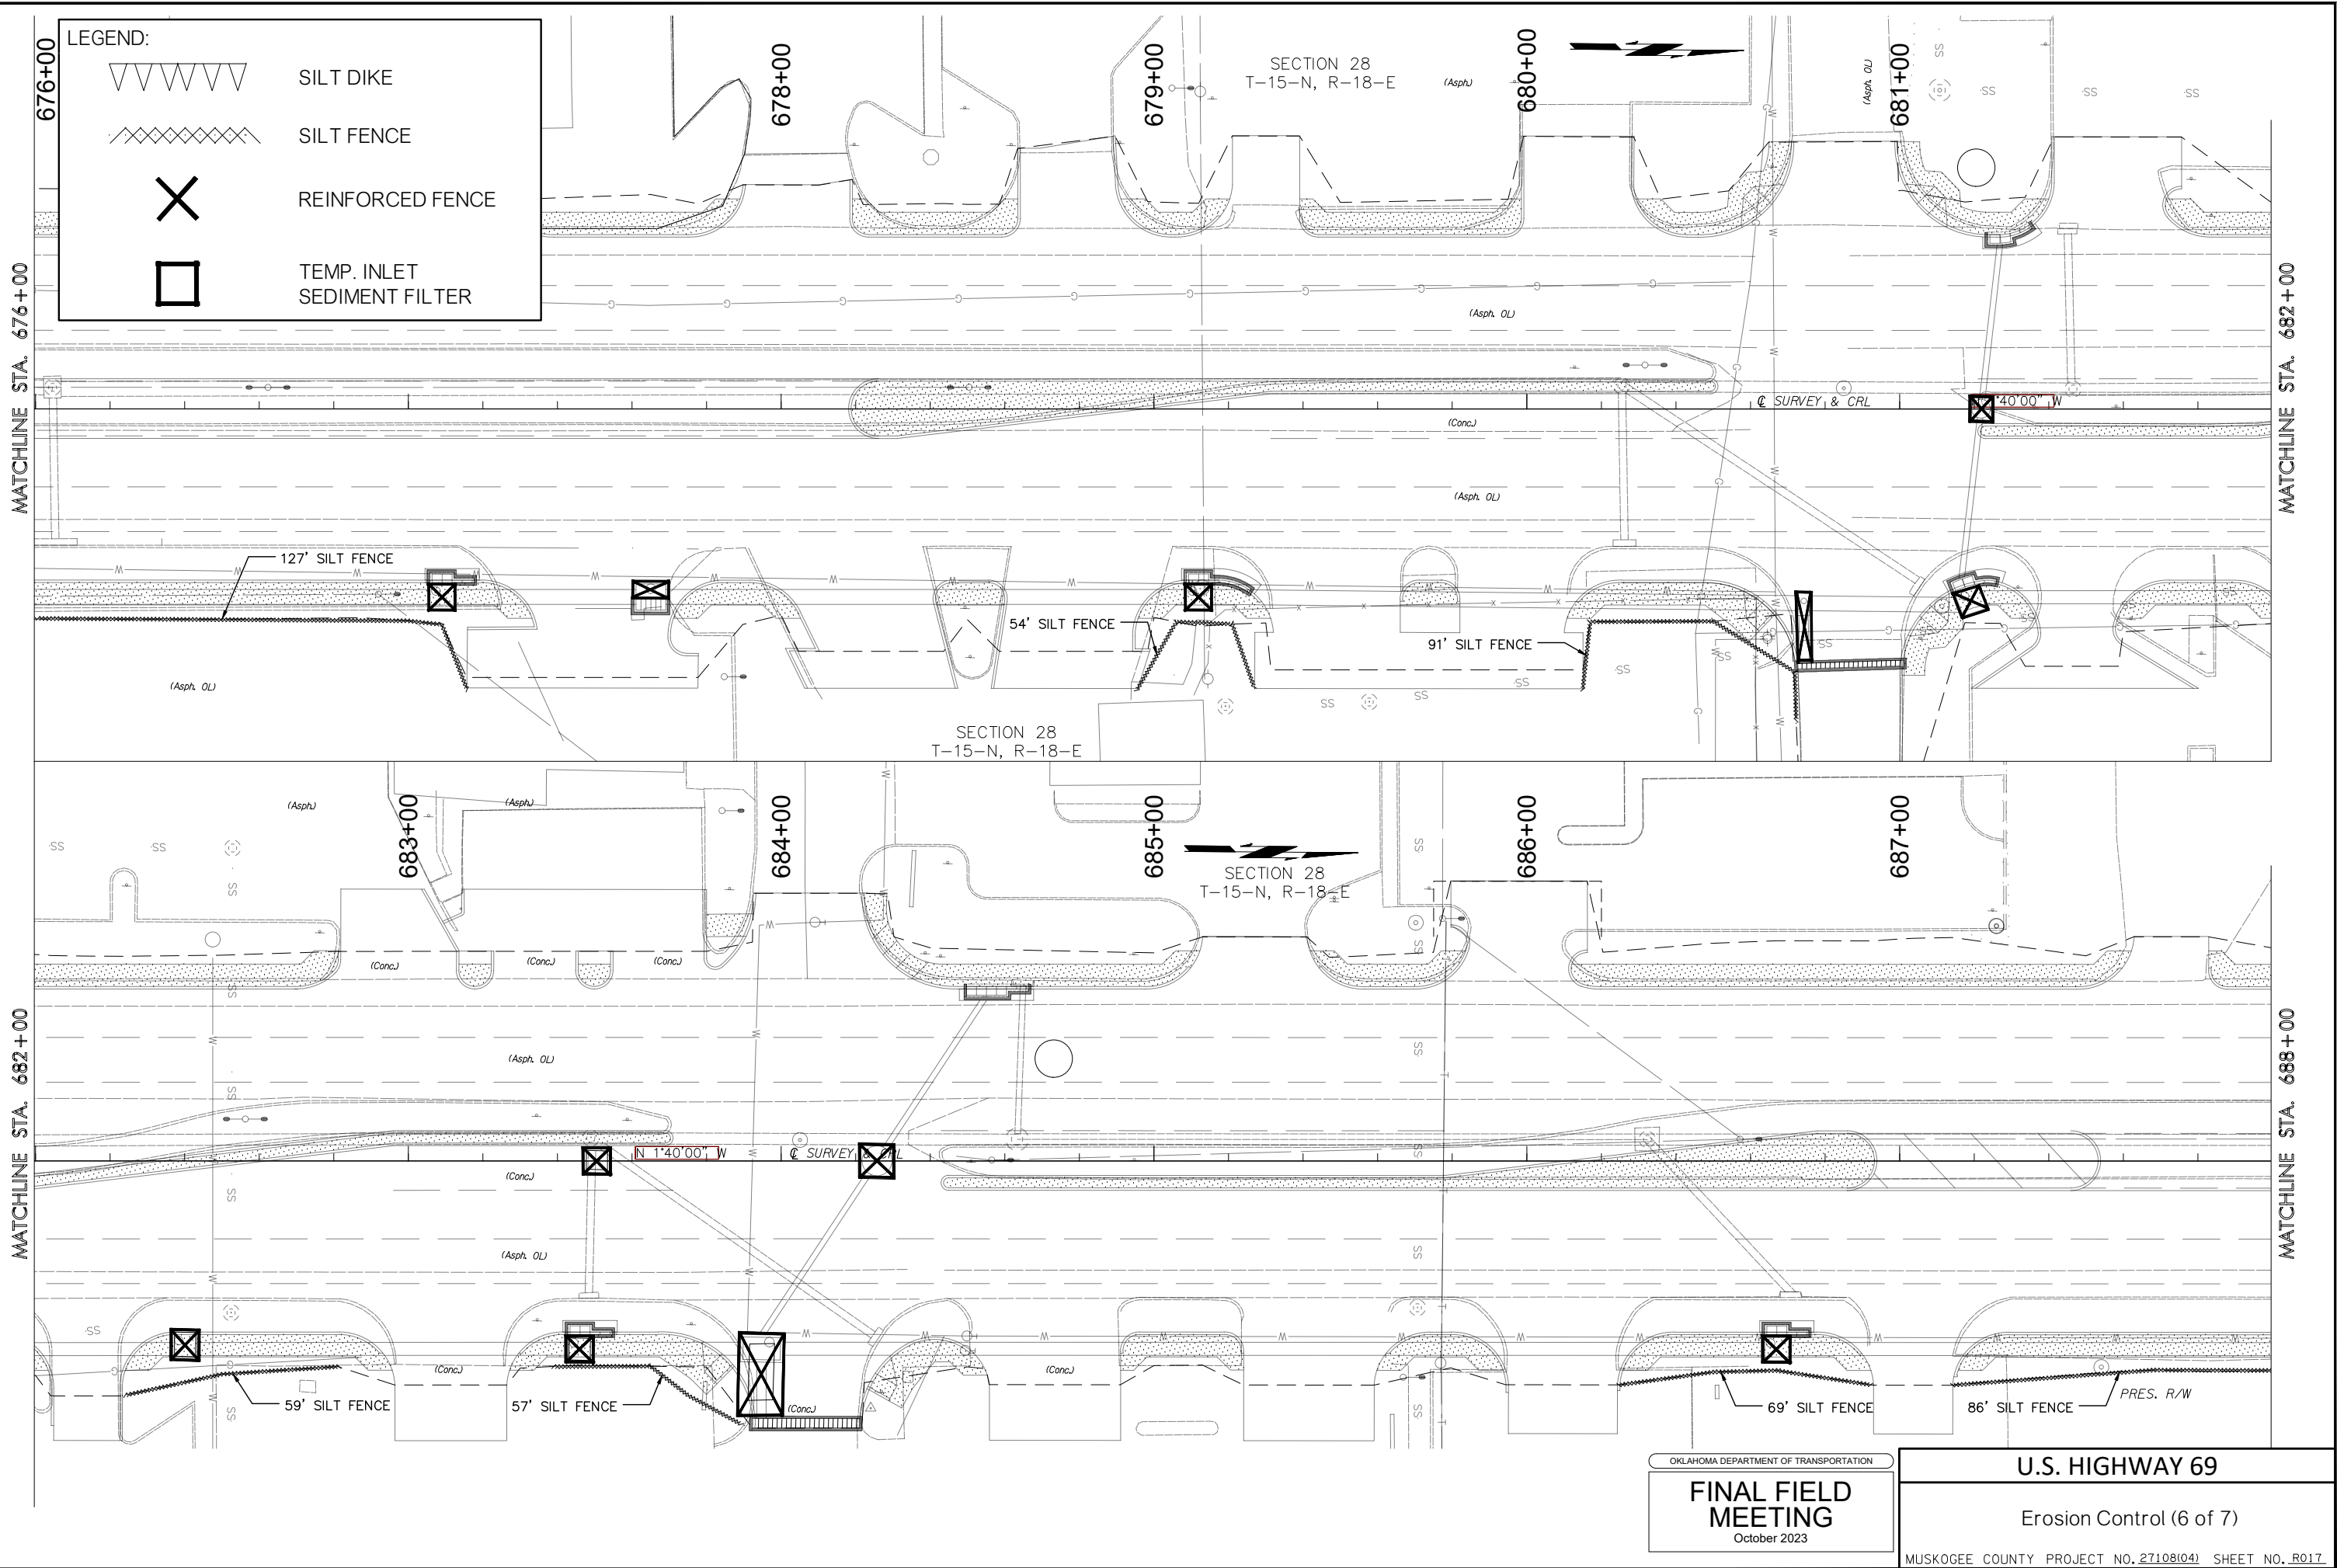

1409 E 9th St, Suite 100, Muskogee, OK 74401
Time & Place: 11/29/2023 4:05 PM Plot Style: HUB-HALF.CTB
G:\2024\40201\569\DESIGN\Production Plans\2708 Erosion Control.dwg




MATCHLINE STA. 688+00

MATCHLINE STA. 694+00

MATCHLINE STA. 694+00

LEGEND:

	SILT DIKE
	SILT FENCE
	REINFORCED FENCE
	TEMP. INLET SEDIMENT FILTER

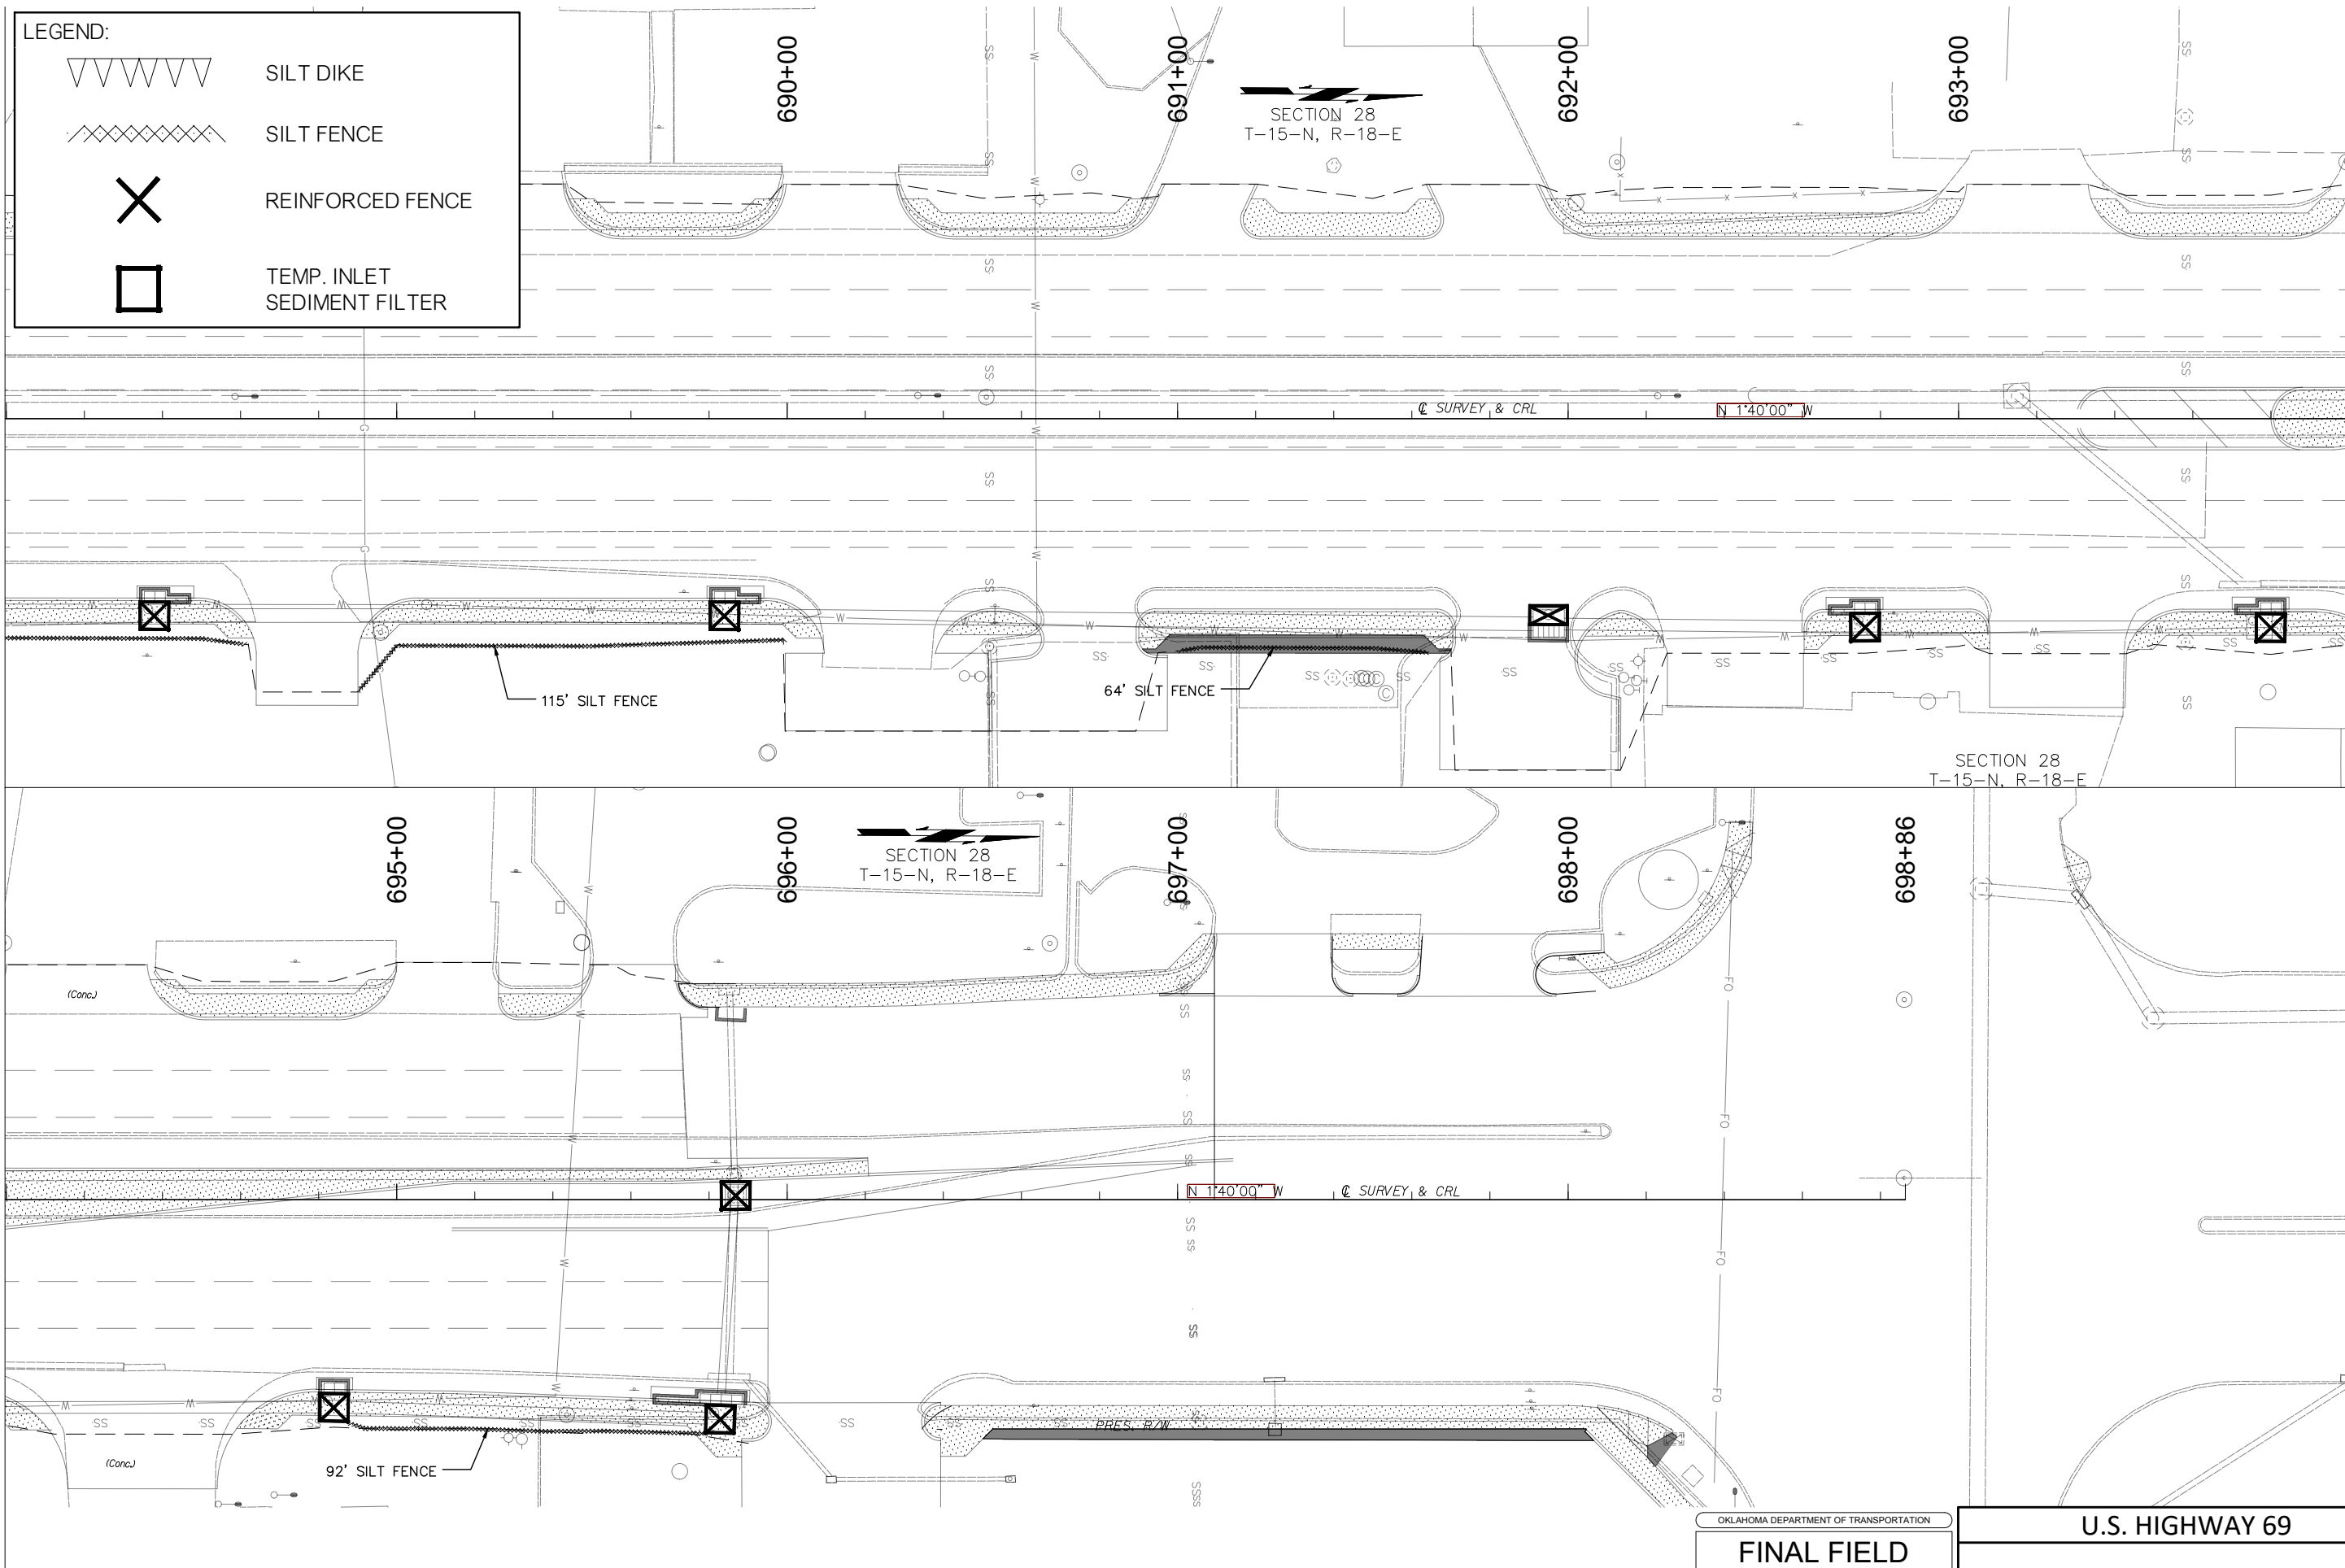

OKLAHOMA DEPARTMENT OF TRANSPORTATION
FINAL FIELD MEETING
October 2023

U.S. HIGHWAY 69
Erosion Control (7 of 7)
MUSKOGEE COUNTY PROJECT NO. 27108(04) SHEET NO. R018

SECTION 4
T-14-N, R-18-E

SECTION 33
T-15-N, R-18-E

U.S. 69

LEGEND

- CONCRETE PAVEMENT WITH ASPHALT OVERLAY REMOVAL
- CONCRETE PAVEMENT REMOVAL
- ASPHALT PAVEMENT REMOVAL
- SAWCUT CONCRETE AND/OR ASPHALT PAVEMENT
- REMOVE STRUCTURE
- SEE SUMMARY OF DRIVEWAY TABLE

SECTION 4
T-14-N, R-18-E

SECTION 33
T-15-N, R-18-E

HANCOCK RD.

SECTION 33
T-15-N, R-18-E

U.S. 69

OKLAHOMA DEPARTMENT OF TRANSPORTATION
FINAL FIELD MEETING
October 2023

U.S. HIGHWAY 69
REMOVAL DETAILS
STA. 583+00 - STA. 613+00

MUSKOGEE COUNTY PROJECT NO. 271081041 SHEET NO. R020

HUB Engineering, Inc. 10/2/23
G:\Projects\2023\U.S. 69 Removal\Drawings\Sheet R020.dwg
G:\Projects\2023\U.S. 69 Removal\Drawings\Sheet R020.dwg

SECTION 33
T-15-N, R-18-E

LEGEND

- CONCRETE PAVEMENT WITH ASPHALT OVERLAY REMOVAL
- CONCRETE PAVEMENT REMOVAL
- ASPHALT PAVEMENT REMOVAL
- SAWCUT CONCRETE AND/OR ASPHALT PAVEMENT
- REMOVE STRUCTURE
- SEE SUMMARY OF DRIVEWAY TABLE

MATCHLINE STA. 613+00

MATCHLINE STA. 628+00

U.S. 69

RAMONA DR.

SAWCUT

SECTION 33
T-15-N, R-18-E

GOODY CREEK

SECTION 33
T-15-N, R-18-E

MATCHLINE STA. 628+00

MATCHLINE STA. 643+00

U.S. 69

SAWCUT

OKLAHOMA DEPARTMENT OF TRANSPORTATION
FINAL FIELD MEETING
October 2023

U.S. HIGHWAY 69
REMOVAL DETAILS
STA. 613+00 - STA. 643+00

SECTION 33
T-15-N, R-18-E

LEGEND

- CONCRETE PAVEMENT WITH ASPHALT OVERLAY REMOVAL
- CONCRETE PAVEMENT REMOVAL
- ASPHALT PAVEMENT REMOVAL
- SAWCUT CONCRETE AND/OR ASPHALT PAVEMENT
- REMOVE STRUCTURE
- SEE SUMMARY OF DRIVEWAY TABLE

MATCHLINE STA. 643+00

MATCHLINE STA. 658+00

SECTION 33
T-15-N, R-18-E

MATCHLINE STA. 658+00

MATCHLINE STA. 673+00

OKLAHOMA DEPARTMENT OF TRANSPORTATION
FINAL FIELD MEETING
October 2023



U.S. HIGHWAY 69
REMOVAL DETAILS
STA. 643+00 - STA. 673+00

HUB Engineering, Inc.
4400 US-69, Suite 100, Oklahoma City, OK 73106
405.440.1400
www.hubengineering.com

MATCHLINE STA. 673+00

MATCHLINE STA. 688+00

MATCHLINE STA. 688+00

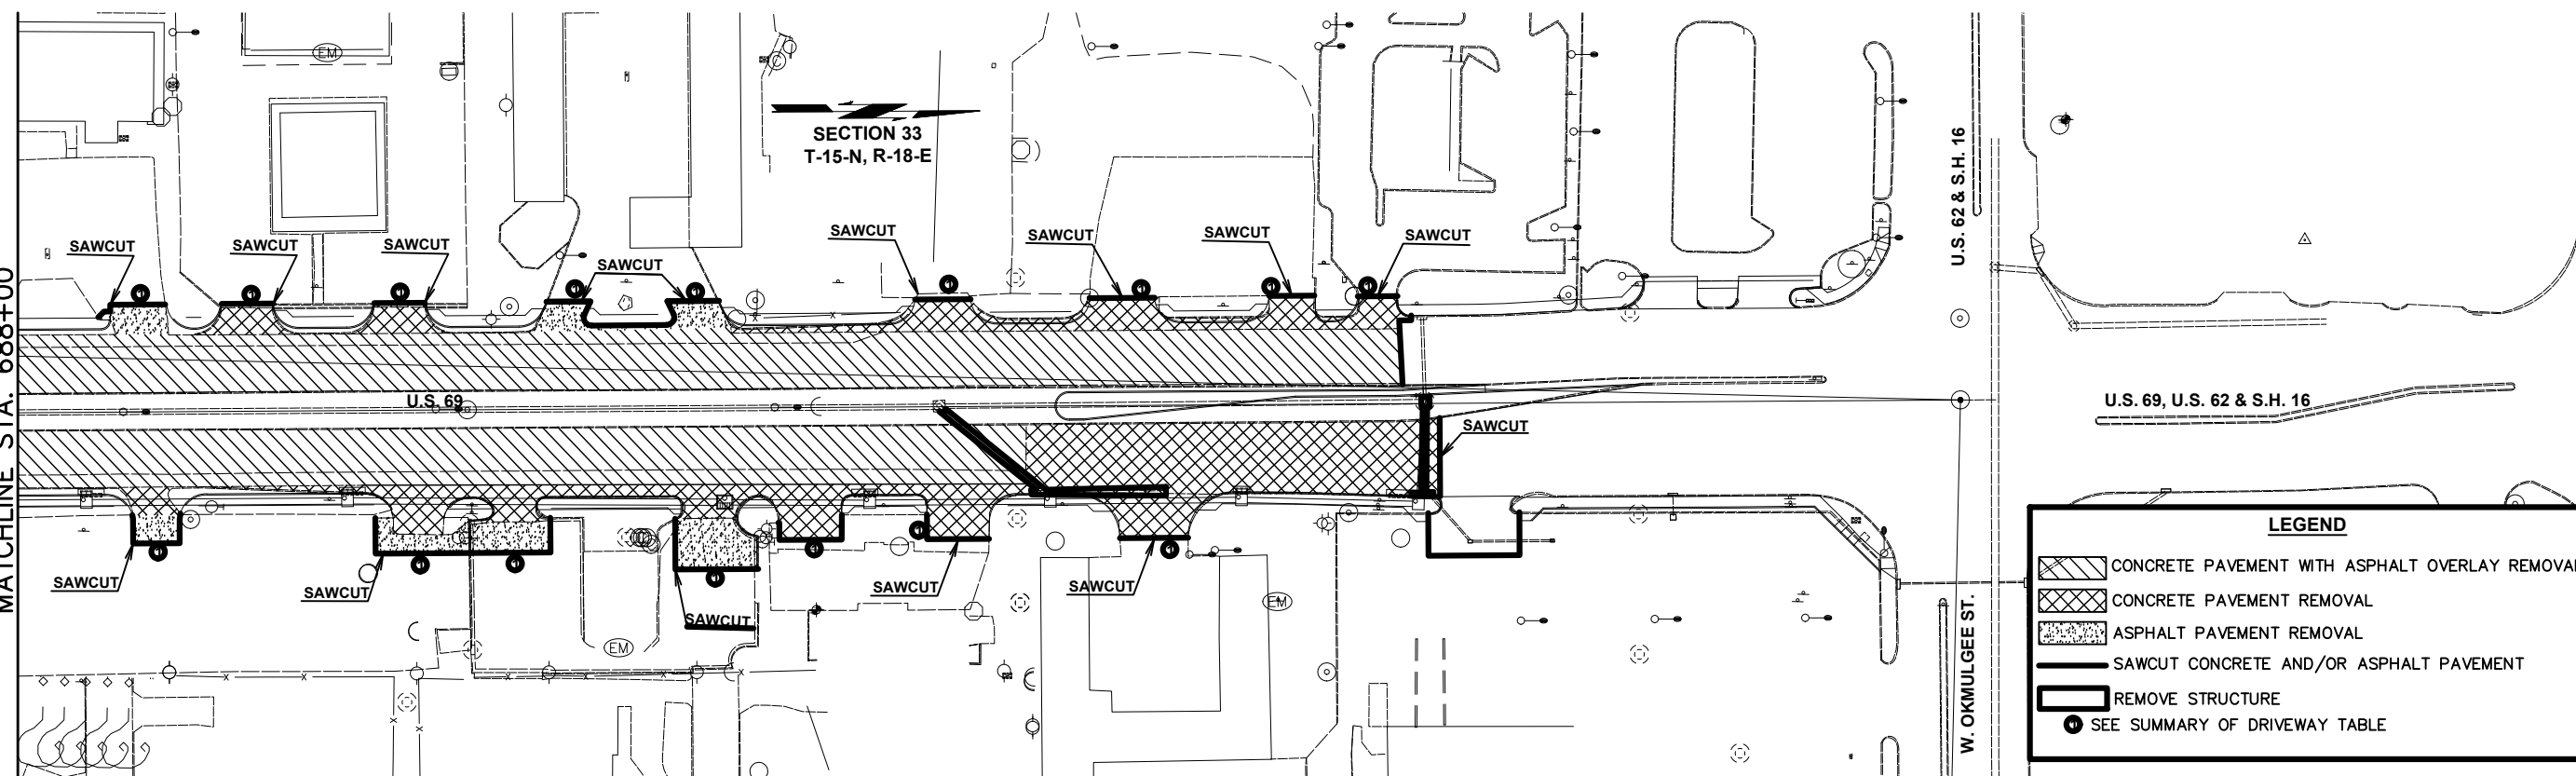
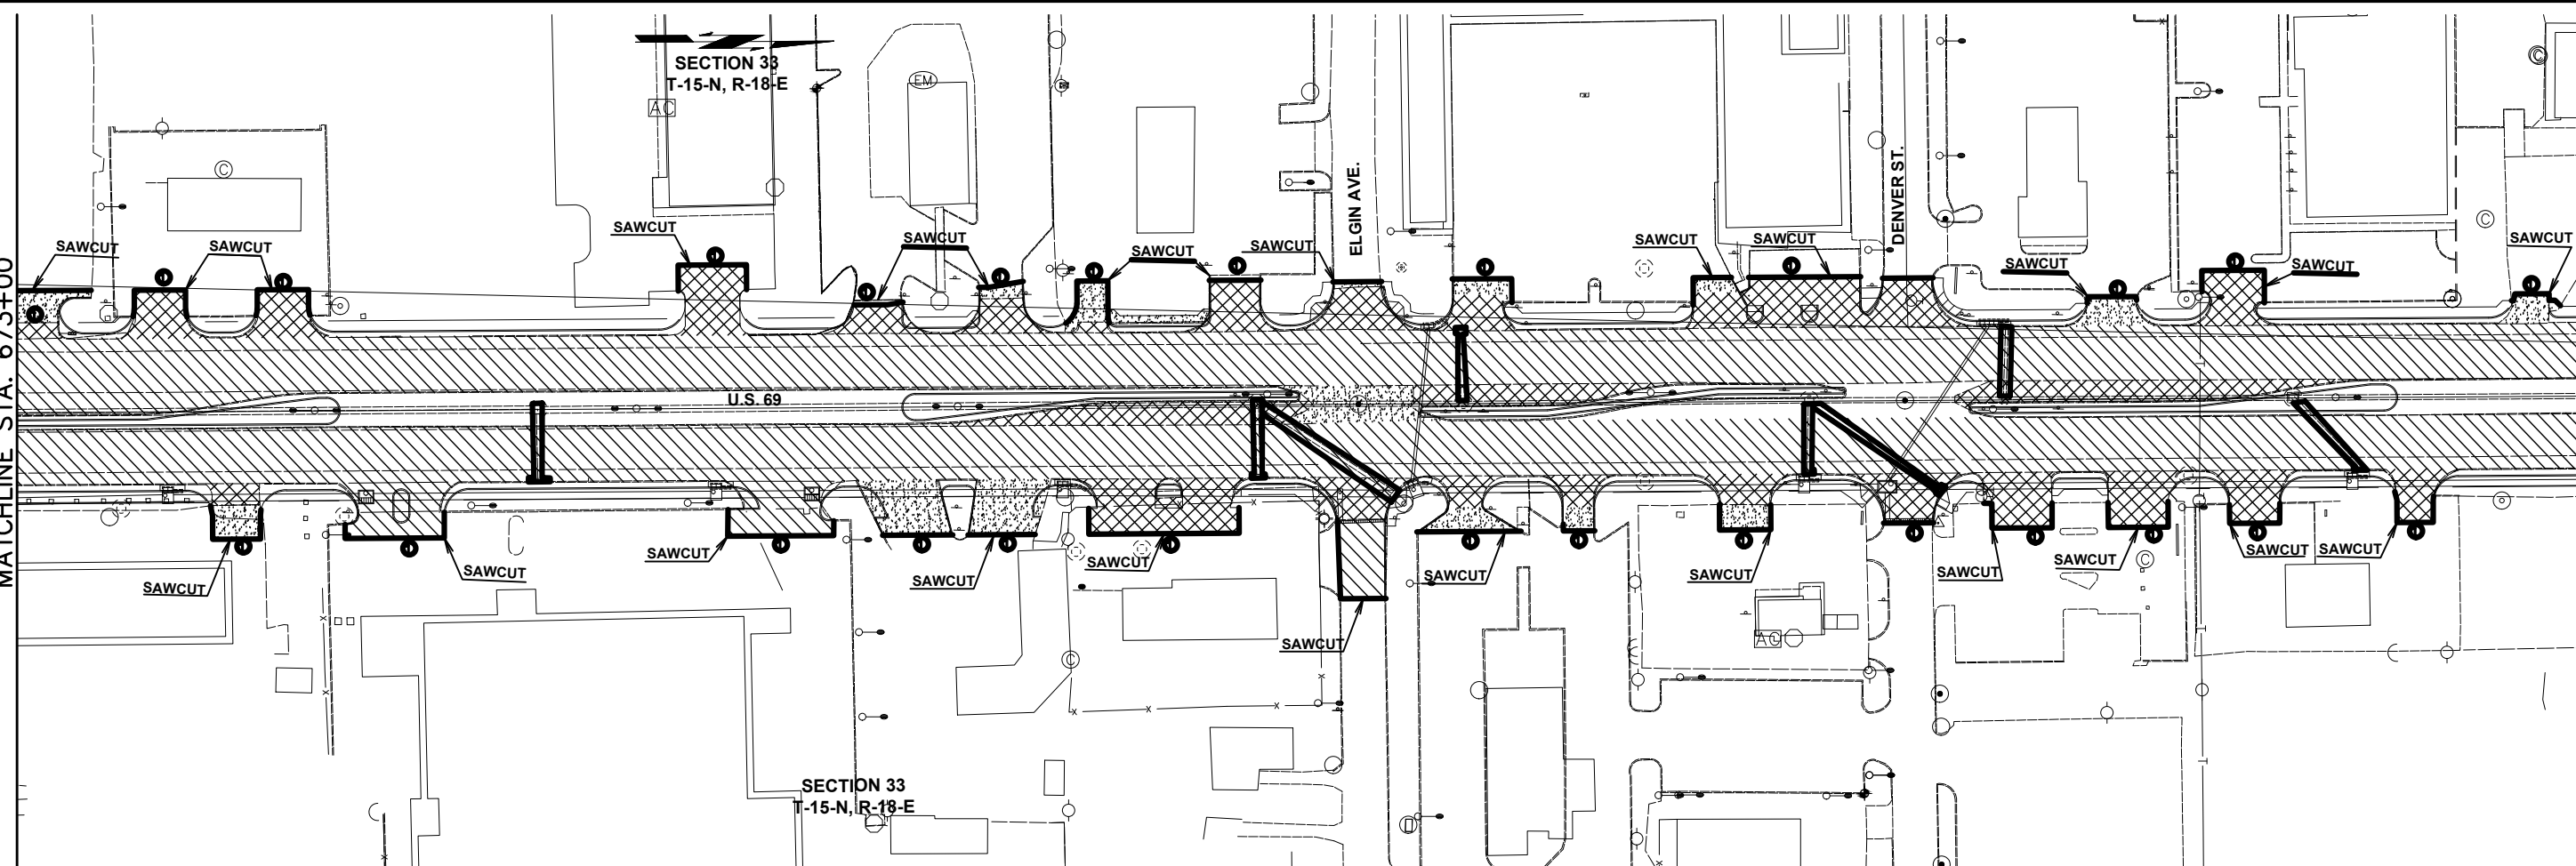


LEGEND

- CONCRETE PAVEMENT WITH ASPHALT OVERLAY REMOVAL
- CONCRETE PAVEMENT REMOVAL
- ASPHALT PAVEMENT REMOVAL
- SAWCUT CONCRETE AND/OR ASPHALT PAVEMENT
- REMOVE STRUCTURE
- SEE SUMMARY OF DRIVEWAY TABLE

OKLAHOMA DEPARTMENT OF TRANSPORTATION
FINAL FIELD MEETING
October 2023

**U.S. HIGHWAY 69
REMOVAL DETAILS
STA. 673+00 - STA. 696+20**
MUSKOGEE COUNTY PROJECT NO. 27108(04) SHEET NO. R023

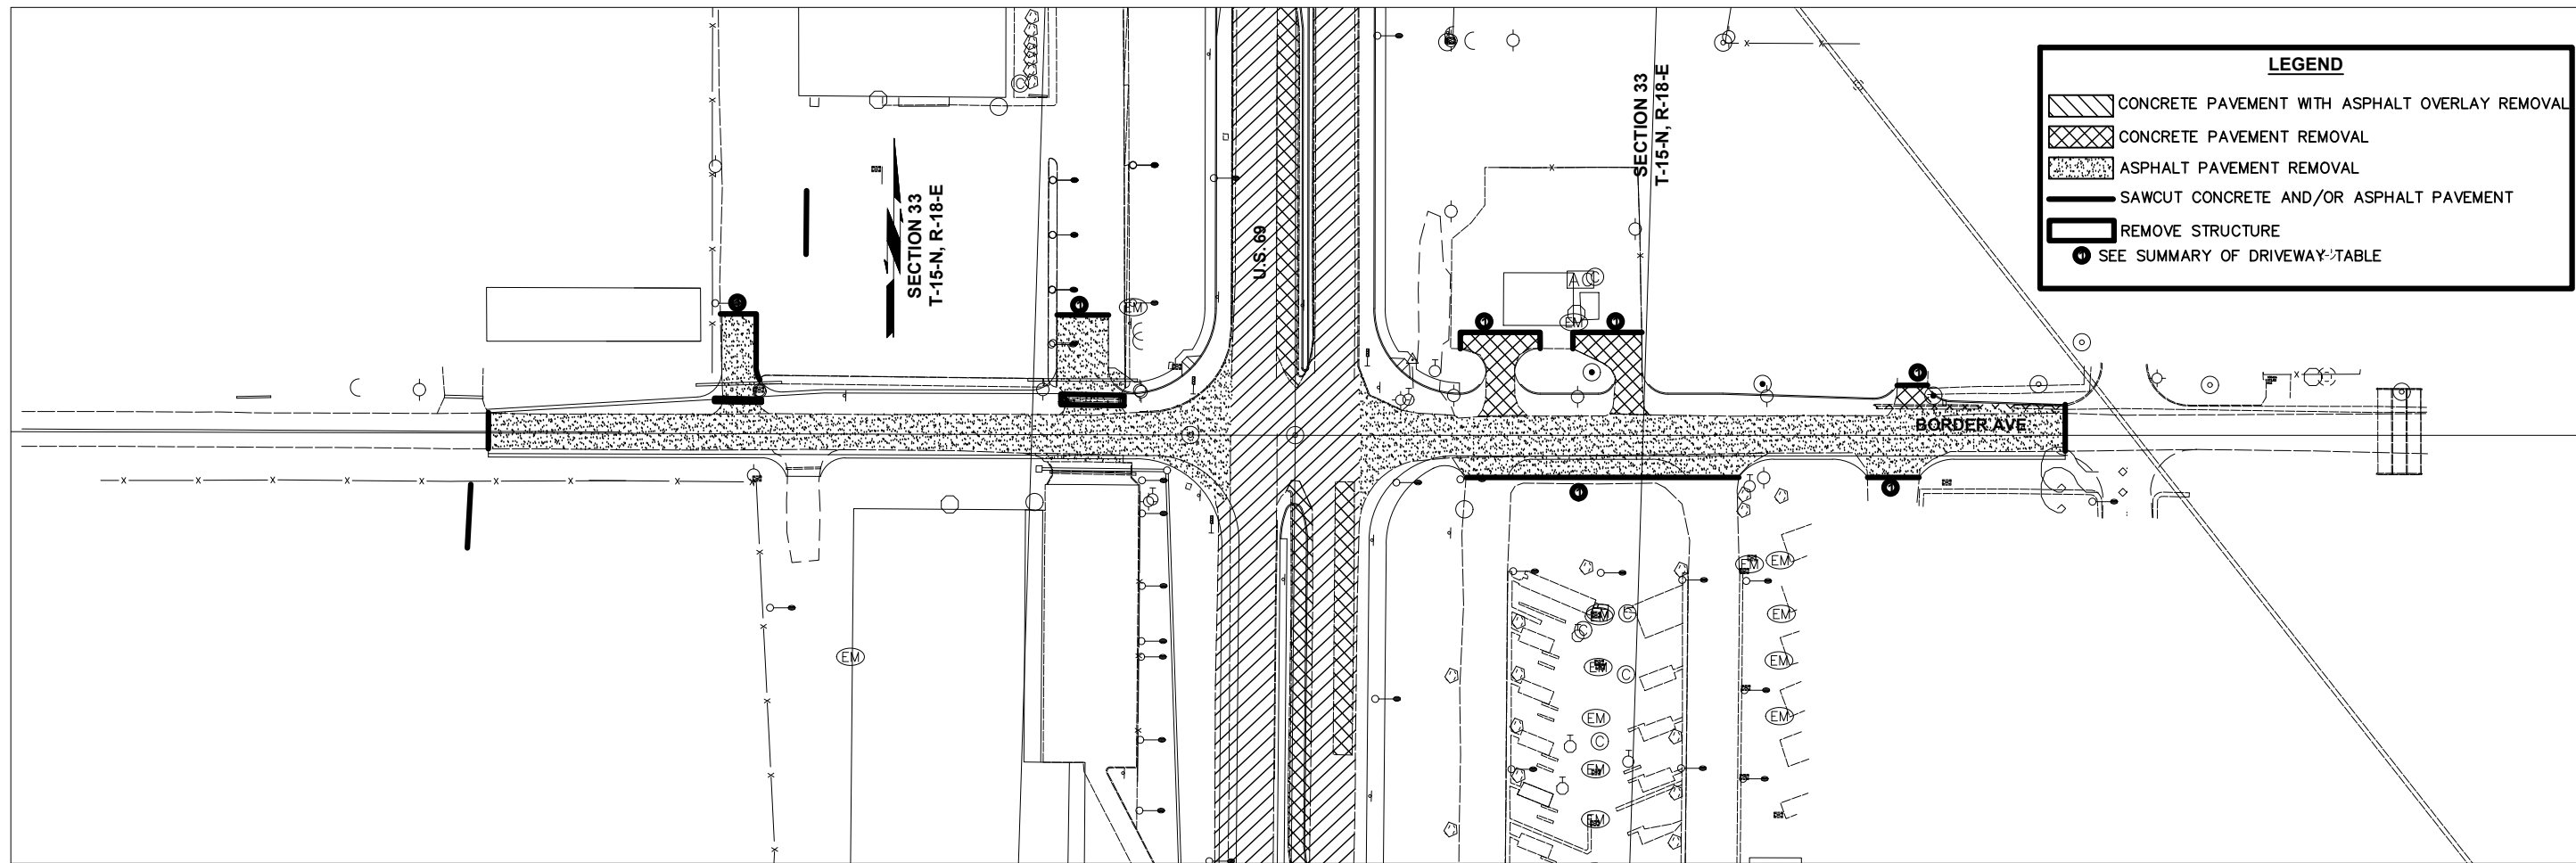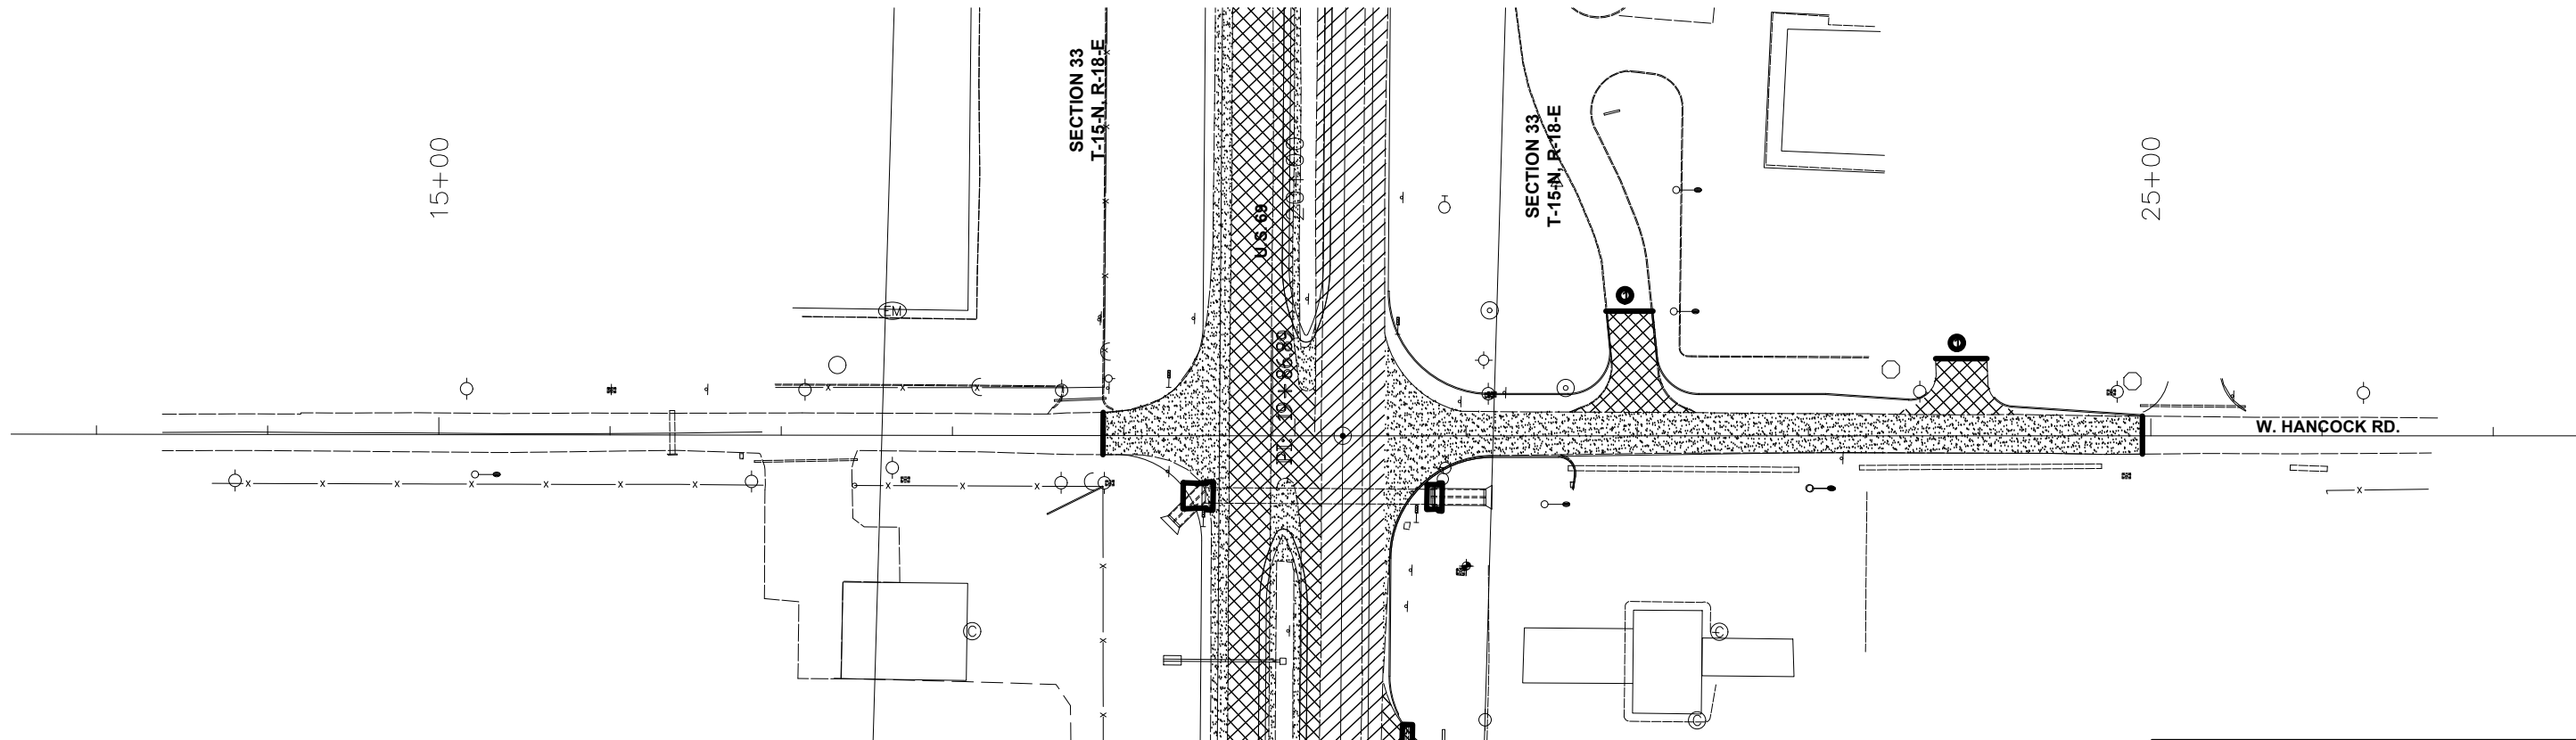

LEGEND

- CONCRETE PAVEMENT WITH ASPHALT OVERLAY REMOVAL
- CONCRETE PAVEMENT REMOVAL
- ASPHALT PAVEMENT REMOVAL
- SAWCUT CONCRETE AND/OR ASPHALT PAVEMENT
- REMOVE STRUCTURE
- SEE SUMMARY OF DRIVEWAY TABLE

OKLAHOMA DEPARTMENT OF TRANSPORTATION
FINAL FIELD MEETING
October 2023

**U.S. HIGHWAY 69
REMOVAL DETAILS
HANCOCK RD., BORDER AVE.**
MUSKOGEE COUNTY PROJECT NO. 271081041 SHEET NO. **R024**

MATCHLINE STA. 568+00

570+00

CP 1 1/2" IP W/ 2" ALUM CAP
7401
N = 272611.3800
E = 2739293.5500
ELEV 596.76

N01° 16' 12.80"W
2614.496

575+00

N01° 15' 12.73" W
2644.568

N01° 15' 12.73"W
2644.562

P.I. A003
U.S. 69 @ CRL
Station=566+87.32
Northing=271944.2933
Easting=2739418.8599

PI: 566+87.32

P.I. A001
U.S. 69 C SURVEY
Station=566+87.33
Northing=271944.9140
East ing=2739446.8530

BM4 CHIS BOX AT OLD ANTIQUE
N = 271981.6380
E = 2739599.3220
ELEV 595.08




OKLAHOMA DEPARTMENT OF TRANSPORTATION

FINAL FIELD
MEETING
\$\$\$\$DATE\$\$\$

U.S. HIGHWAY 69

GEOMETRIC LAYOUT (1 OF 7)

MUSKOGEE COUNTY PROJECT NO. 27108(04) SHEET NO. R025

   

BM7 CHIS BOX NW COR PARKING LOT
7
N = 274865.2140
E = 2739169.4630
ELEV 593.28

P.I. A008
W. HANCOCK ST. @ CRL
Station=19+86.89
Northing=274587.6860
Easting=2739347.9010

PI: 19+86.89

N01° 15' 12.73" W
2644.568

N01° 15' 12.73"W
2644.562

BM6 CITY OF MUSKOGEE H-24
N = 274514.9000
E = 2739463.3310
ELEV 594.02

P.I A001
U.S. 69 C SURVEY
Station=593+31.89
Northing=274588.8430
Easting=2739388.9990

CP 1 1/2" IP W12"ALUM CAP
7402
N = 274740.1120
E = 2739509.7690
ELEV 593.52

(*)NOTE:
SIDE STREET STATIONING
IS BASED OFF OF THE
SIDE STREET C.

CP 112" IP W/ 2"ALUM CAP
7403
N = 276552.8120-
E = 2739211.8320
ELEV 591.90

P.I. A003
U.S. 69 @ CRL
Station=605+00.00
Northing=275756.0609
Easting=2739335.4057

N01° 15' 20.81"W
1168.113

N01° 15' 20.81"W
2640.521

N00° 09' 58.86"W
1472.675

N01° 15' 20.81"W
2640.521

BM8 CHISX NW COR CONC DRV
8
N = 276031.7190
E = 2739457.5240
ELEV 589.83

OKLAHOMA DEPARTMENT OF TRANSPORTATION

FINAL FIELD
MEETING
\$\$\$\$DATE\$\$\$

U.S. HIGHWAY 69

GEOMETRIC LAYOUT (2 OF 7)

MUSKOGEE COUNTY PROJECT NO. 27108(04) SHEET NO. R026

1408 E 911 1000 1000 407 PM Plot Style -HUB-HALE.CTB
1700 E 911 1000 1000 407 PM Plot Style -HUB-HALE.CTB
G:\2024\1000\1000\DESIGN\Production Plans\27108\GEOMETRIC_LAYOUT.dwg



MATCHLINE STA. 613+00

615+00

P.O.E. A003
U.S. 69 CRL
Station=619+72.68
Northing=277228.7300
Easting=2739331.1300

P.I. A001
U.S. 69 SURVEY
Station=619+72.41
Northing=277228.7300
Easting=2739331.1300

PI: 619+72.41

N01° 14' 57.57"W
2634.443

625+00

BM10 CHIS X ON NW COR BOX
10
N = 277773.6630
E = 2739266.6860
ELEV 576.06

MATCHLINE STA. 628+00

MATCHLINE STA. 628+00

630+00

N01° 14' 57.57"W
2634.443

635+00


BM11 CHIS BOX ON SIDE WALK
11
N = 279141.4630
E = 2739416.5550
ELEV 573.76

640+00

MATCHLINE STA. 643+00

OKLAHOMA DEPARTMENT OF TRANSPORTATION
FINAL FIELD MEETING
\$\$\$\$DATE\$\$\$

OKLAHOMA DEPARTMENT OF TRANSPORTATION
U.S. HIGHWAY 69
GEOMETRIC LAYOUT (3 OF 7)
MUSKOGEE COUNTY PROJECT NO. 27108(04) SHEET NO. R027

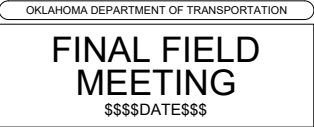

U.S. HIGHWAY 69

GEOMETRIC LAYOUT (4 OF 7)

MUSKOGEE COUNTY PROJECT NO. 27108(04) SHEET NO. R028

N01° 39' 59.69"W
4608.022

665+00

WATCHLIN

675+00

N01° 39' 59.69"W
4608.022

76.119
N70° 49' 25.39"E

PI-20+00.00

P.I. A006
ARLINE ST. @ SURVEY
Station=20+00.00
Northing=282425.8871
Easting=2739198.8391

P.I. A001
U.S. 69 C SURVEY
Station=671+71.29
Northing=282425.8899
Easting=2739198.8461



FINAL FIELD
MEETING
\$\$\$\$DATE\$\$\$

GEOMETRIC LAYOUT (5 OF 7)

MUSKOGEE COUNTY PROJECT NO. 27108(04) SHEET NO. R029

1408 E 911 1000 6 407 PM Pkt Style-Highway-CTB
1710 E Pkt 11/20/2023 407 PM Pkt Style-Highway-CTB
G:\2024\0207\US90\DESIGN\Production Plans\27108_GEOMETRIC_LAYOUT.dwg



MATCHLINE STA. 676+00

MATCHLINE STA. 682+00

MATCHLINE STA. 682+00

MATCHLINE STA. 688+00


N01° 39' 59.69"W
4608.022

N01° 39' 59.69"W
4608.022

680+00

685+00

CP 11/2" IP W/ 2" ALUM CAP
7406
N = 283680.5360
E = 2739234.2030
ELEV 604.85

 

OKLAHOMA DEPARTMENT OF TRANSPORTATION
FINAL FIELD MEETING
\$\$\$\$DATE\$\$\$

U.S. HIGHWAY 69	
GEOMETRIC LAYOUT (6 OF 7)	
MUSKOGEE COUNTY	PROJECT NO. 27108(04) SHEET NO. R030


1408 E 911 1000 000 407 PM Plot Style-Highway.ctb
7/1/2023 11:29:00 AM
G:\2024\0207\US90\DESIGN\Production\Plan\27108\GEOMETRIC_LAYOUT.dwg



MATCHLINE STA. 688+00


MATCHLINE STA. 694+00

MATCHLINE STA. 694+00

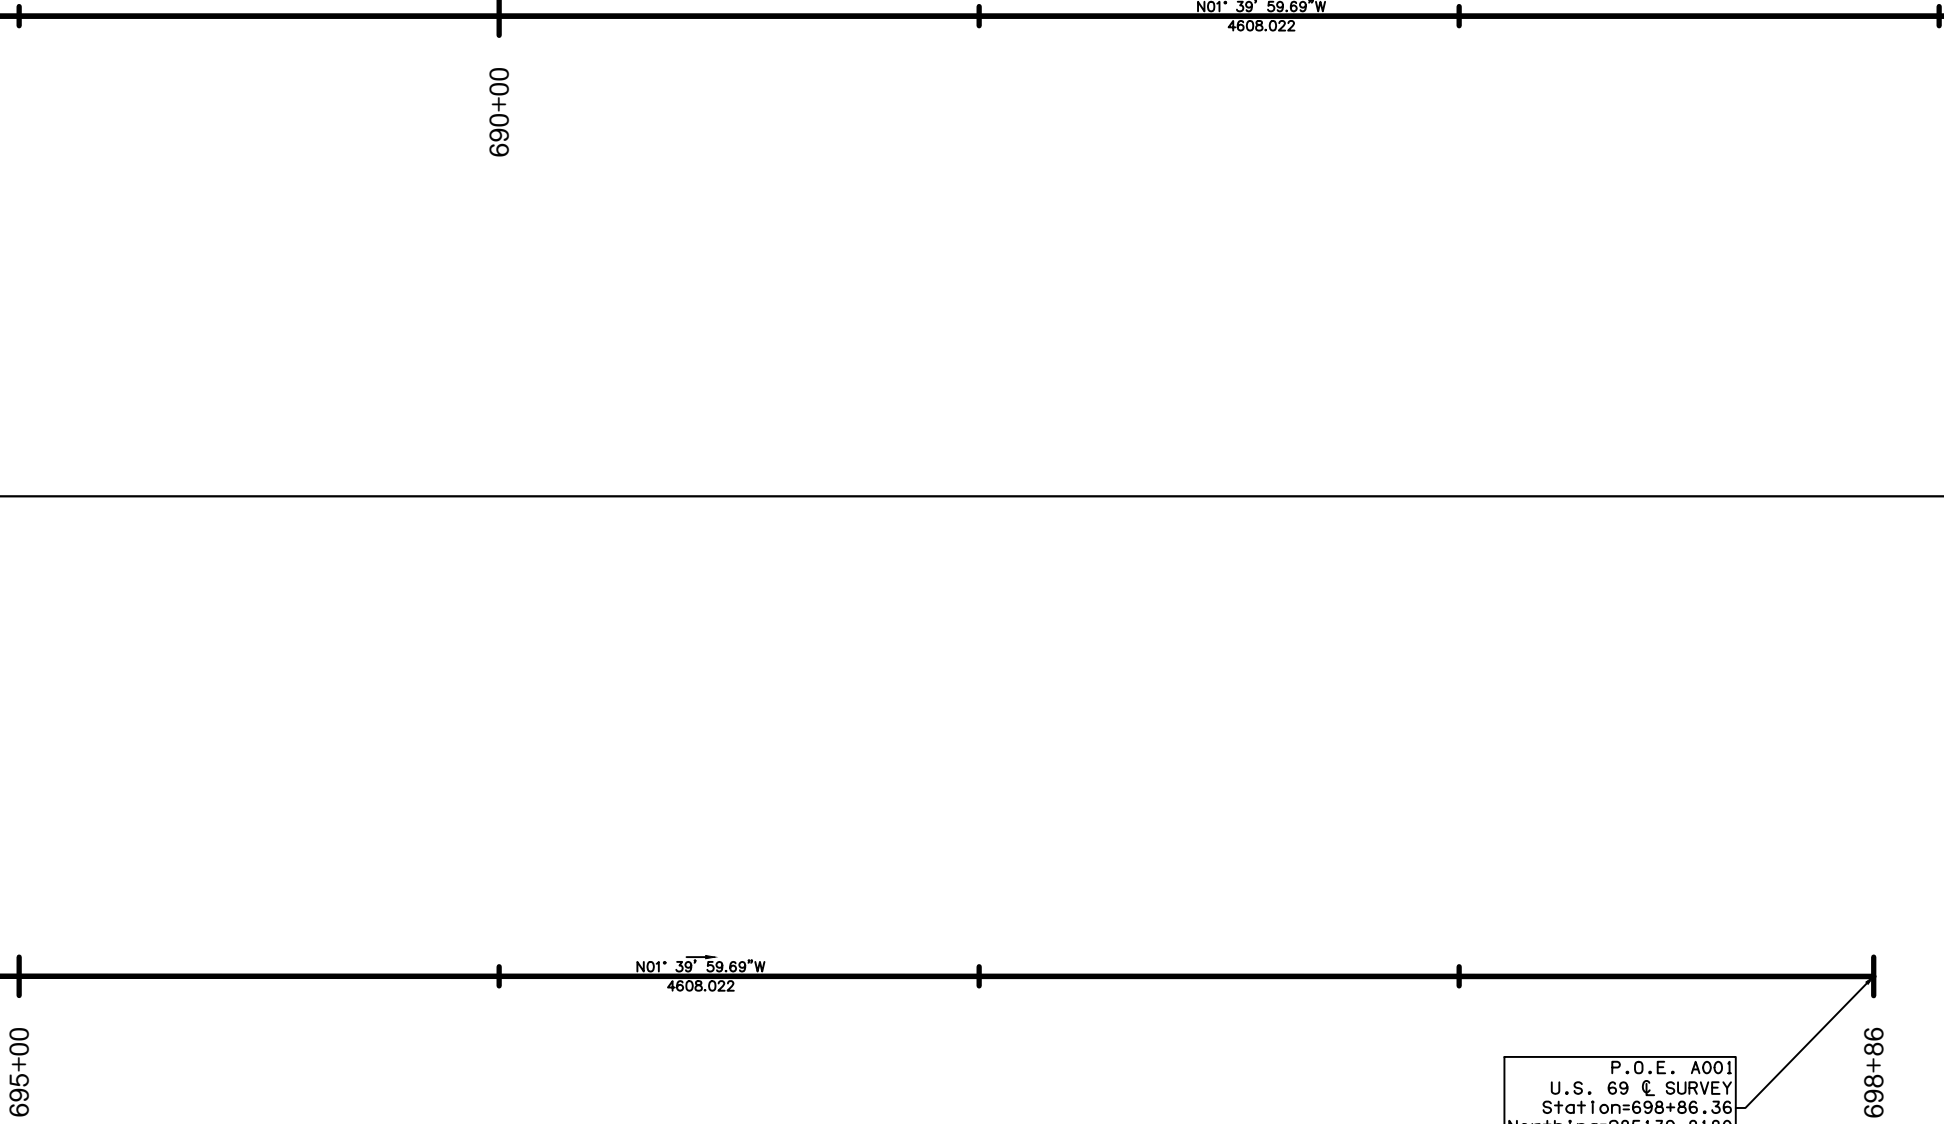


OKLAHOMA DEPARTMENT OF TRANSPORTATION
FINAL FIELD MEETING
\$\$\$\$DATE\$\$\$


U.S. HIGHWAY 69
GEOMETRIC LAYOUT (7 OF 7)
MUSKOGEE COUNTY PROJECT NO. 27108(04) SHEET NO. R031

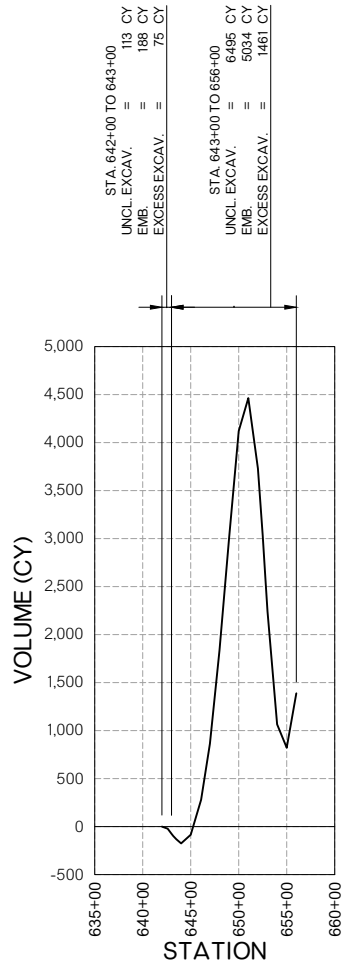

PHASE - 1

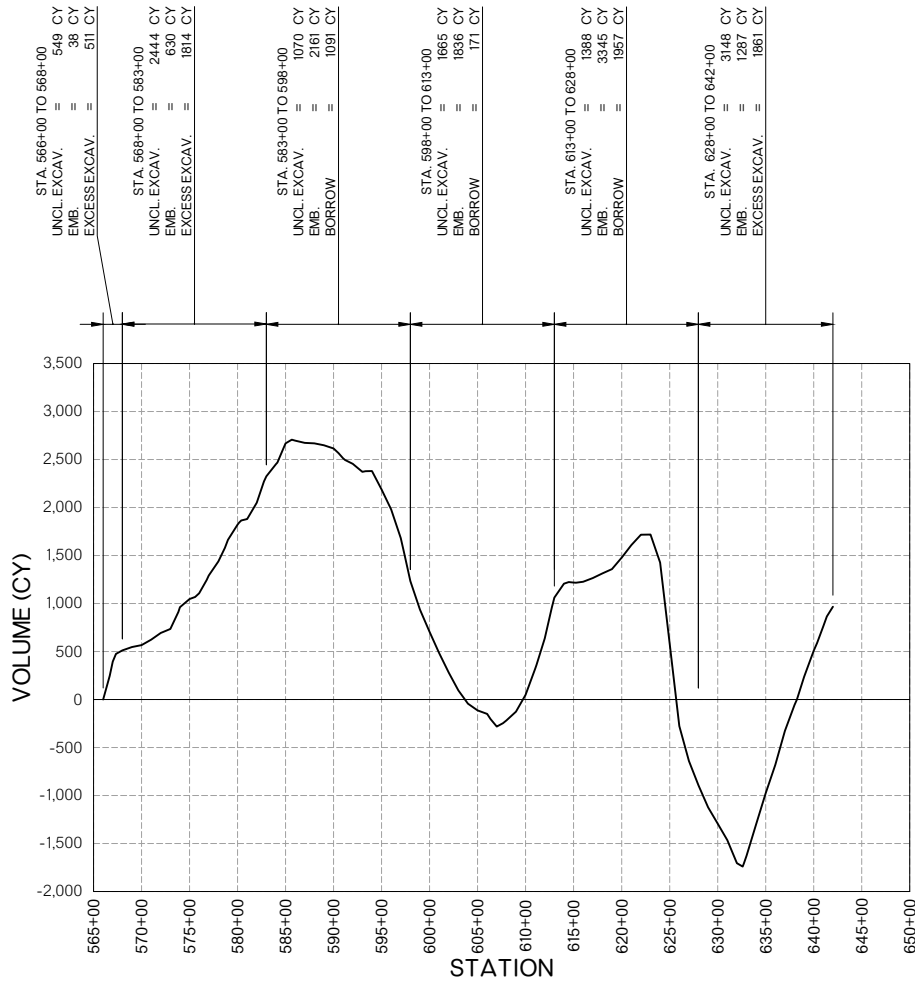

PHASE - 2

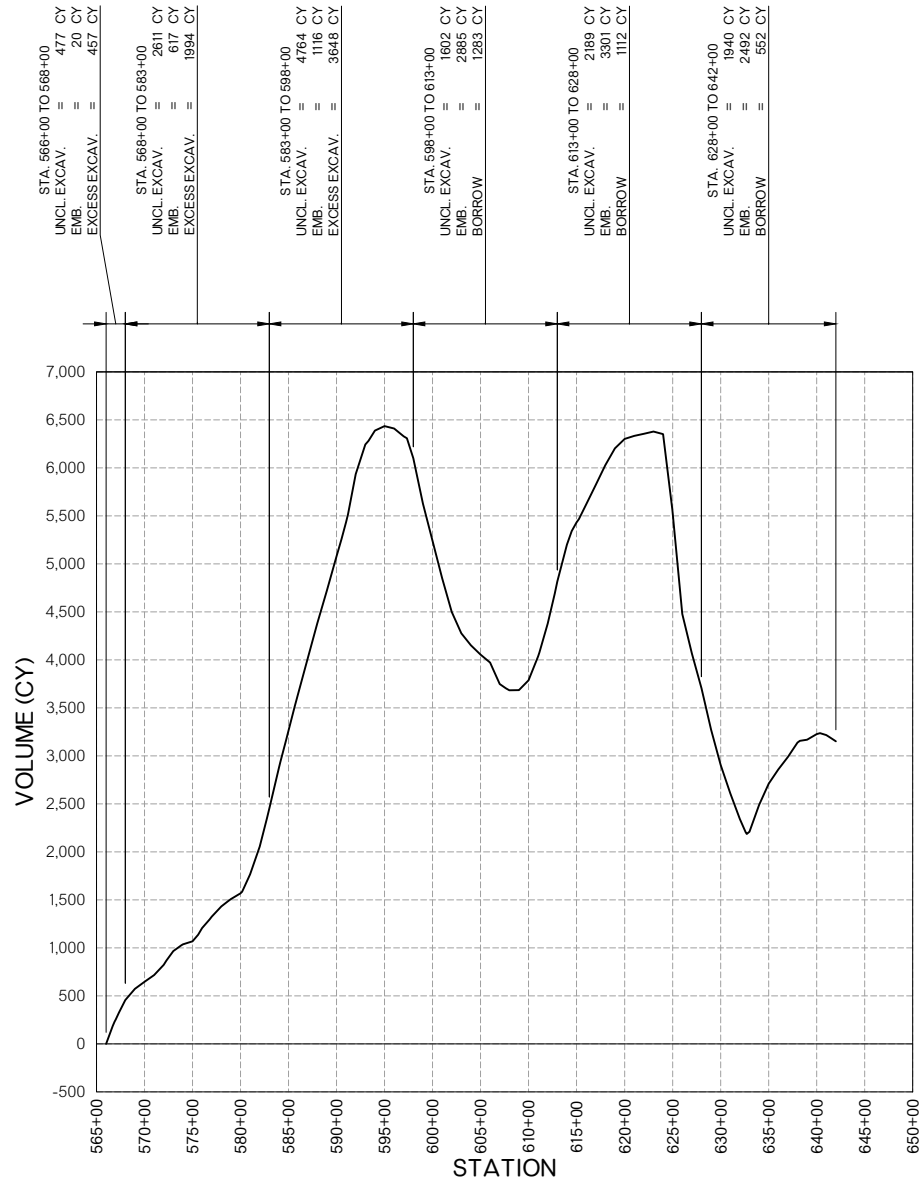

PHASE - 3

MASS LINE DIRECTION

EXCAVATION CUT

EMBANKMENT FILL


OKLAHOMA DEPARTMENT OF TRANSPORTATION
ROADWAY DESIGN DIVISION

MASS HAUL (1 OF 2)


DESIGN	WS	12/19
DRAWN	AJ	12/19
CHECKED	WS	12/19
APPROVED		
SQUAD		ENGINEERS
COUNTY	MUSKOGEE	HIGHWAY U.S.-69 STATE JOB NO. 27108(04) SHEET NO. R032

MASS HAUL DIAGRAM PROVIDES FOR BIDDING PURPOSES ONLY. ACTUAL BALANCE POINTS TO BE DETERMINED BY CHARACTER OF MATERIAL ENCOUNTERED DURING CONSTRUCTION. WHENEVER POSSIBLE, THE CONTRACTOR SHALL SEQUENCE EARTHWORK OPERATIONS IN ORDER TO OBTAIN THE MATERIAL FROM THE CUT SECTION FOR USE AS FILL RATHER THAN OBTAINING UNCLASSIFIED BORROW. MATERIAL DEPICTED AS WASTE SHALL ONLY BE CONSIDERED WASTE ONCE ALL EARTHWORK OPERATIONS HAVE BEEN COMPLETED. THIS MATERIAL SHALL BE USED TO REDUCE THE NEED FOR UNCLASSIFIED BORROW AT ANY LOCATION AND TIME THROUGH THE DURATION OF THE PROJECT.


THE CONTRACTOR SHALL NOT WASTE ANY EXCESS EXCAVATION UNTIL ALL PLANNED EMBANKMENTS ARE COMPLETED. IF CONTRACTOR OPERATIONS REQUIRE HIM TO STOCKPILE THE EXCESS EXCAVATION, THE COST OF THE SECOND HAULING SHALL BE INCLUDED IN OTHER ITEMS OF WORK.

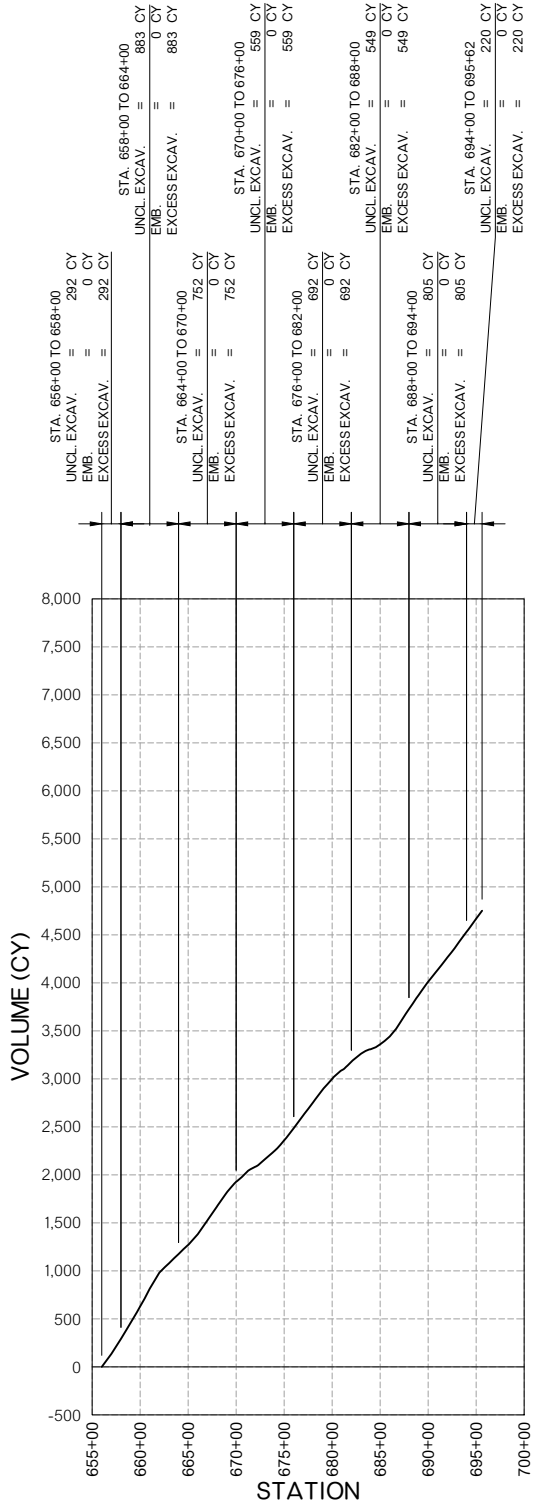

PHASE - 5

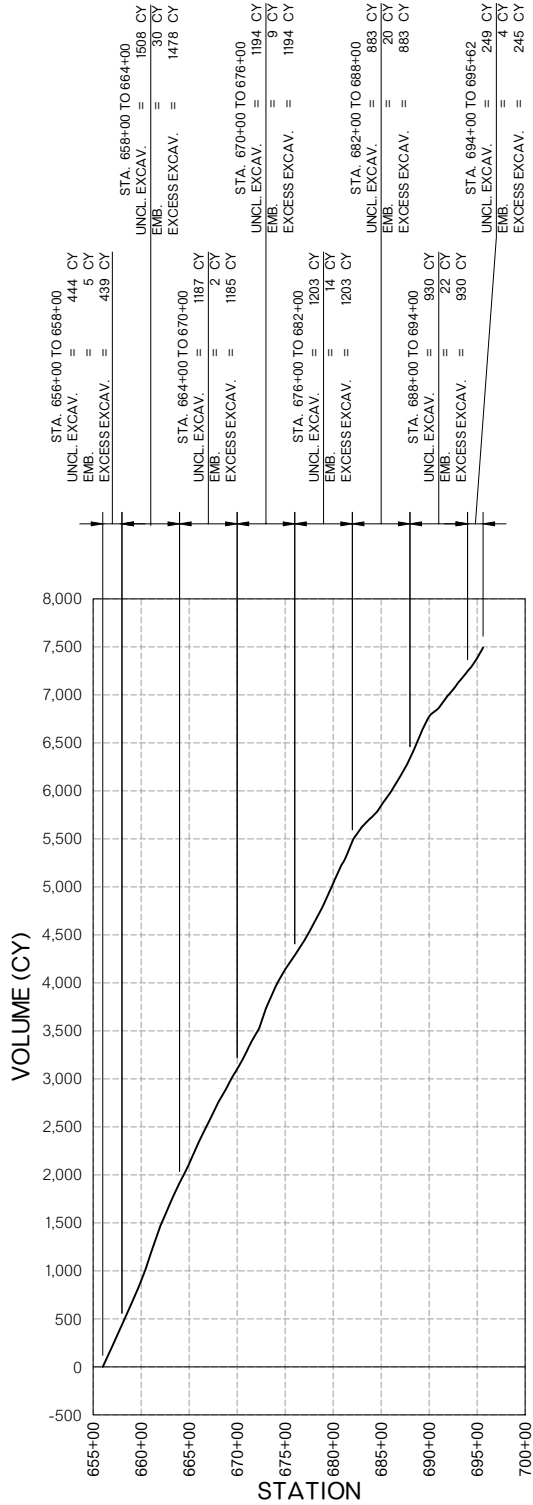

PHASE - 6

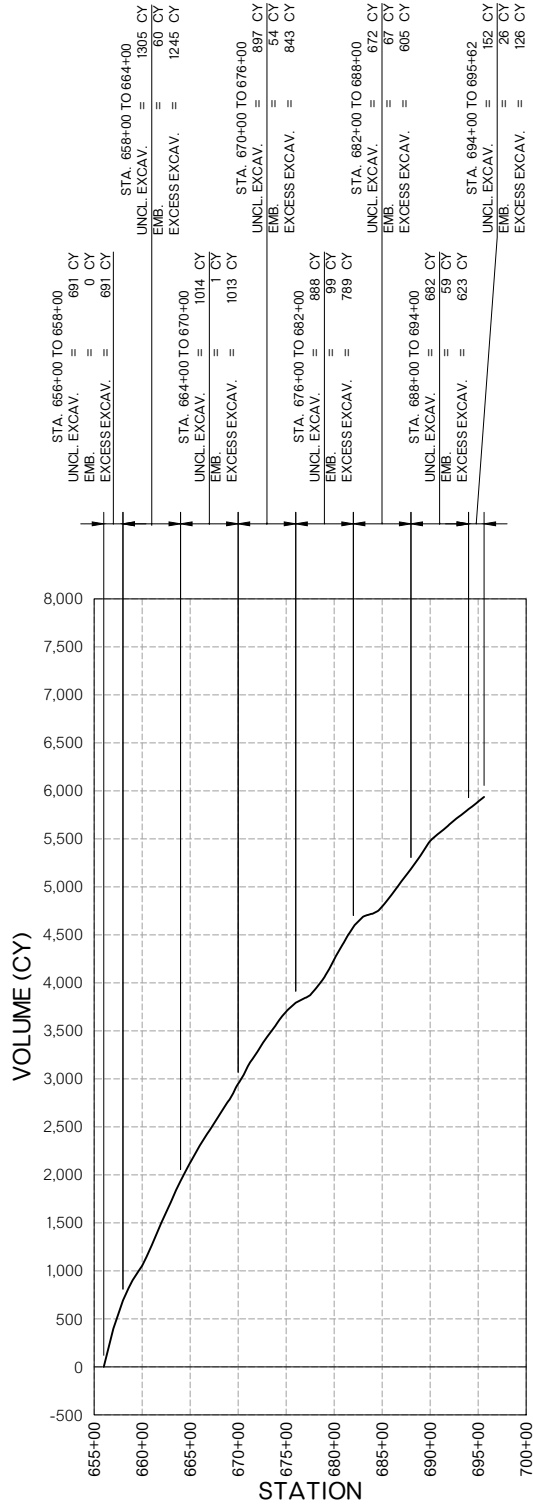

PHASE - 7

THE CONTRACTOR SHALL NOT WASTE ANY EXCESS EXCAVATION UNTIL ALL PLANNED EMBANKMENTS ARE COMPLETED. IF CONTRACTOR OPERATIONS REQUIRE HIM TO STOCKPILE THE EXCESS EXCAVATION, THE COST OF THE SECOND HAULING SHALL BE INCLUDED IN OTHER ITEMS OF WORK.

MASS HAUL DIAGRAM PROVIDES FOR BIDDING PURPOSES ONLY. ACTUAL BALANCE POINTS TO BE DETERMINED BY CHARACTER OF MATERIAL ENCOUNTERED DURING CONSTRUCTION. WHENEVER POSSIBLE, THE CONTRACTOR SHALL SEQUENCE EARTHWORK OPERATIONS IN ORDER TO OBTAIN THE MATERIAL FROM THE CUT SECTION FOR USE AS FILL RATHER THAN OBTAINING UNCLASSIFIED BORROW. MATERIAL DEPICTED AS WASTE SHALL ONLY BE CONSIDERED WASTE ONCE ALL EARTHWORK OPERATIONS HAVE BEEN COMPLETED. THIS MATERIAL SHALL BE USED TO REDUCE THE NEED FOR UNCLASSIFIED BORROW AT ANY LOCATION AND TIME THROUGH THE DURATION OF THE PROJECT.

DESIGN	WS	12/19
DRAWN	AJ	12/19
CHECKED	WS	12/19
APPROVED		
SQUAD		ENGINEERS

MASS LINE DIRECTION


EXCAVATION CUT


EMBANKMENT FILL

OKLAHOMA DEPARTMENT OF TRANSPORTATION
ROADWAY DESIGN DIVISION

MASS HAUL (2 OF 2)



 

 

11/16/23 1:00 PM 11/16/23 2:00 PM 11/16/23 3:00 PM 11/16/23 4:00 PM 11/16/23 5:00 PM 11/16/23 6:00 PM 11/16/23 7:00 PM 11/16/23 8:00 PM 11/16/23 9:00 PM 11/16/23 10:00 PM 11/16/23 11:00 PM 11/16/23 12:00 PM 11/16/23 1:00 PM 11/16/23 2:00 PM 11/16/23 3:00 PM 11/16/23 4:00 PM 11/16/23 5:00 PM 11/16/23 6:00 PM 11/16/23 7:00 PM 11/16/23 8:00 PM 11/16/23 9:00 PM 11/16/23 10:00 PM 11/16/23 11:00 PM 11/16/23 12:00 PM

MATCHLINE STA. 643+00

SECTION 33
T-15-N, R-18-E

645+00

SECTION 28
T-15-N, R-18-E

650+00

655+00

MATCHLINE STA. 658+00


NS-427.5
666.65' South to 1/4 Sec.
975' to Cen. Sec.

OKLAHOMA DEPARTMENT OF TRANSPORTATION
FINAL FIELD MEETING
November 2023

BM12, CL SURVEY STA. 646+25, 134.4' LT
3" BRASS MON-CITY OF MUSKOGEE
NETWORK STA V-19, EL. 590.88

REFER TO R017 FOR BRIDGE "B"

BM13, CL SURVEY
STA. 656+67.8, 116.4' RT
CHISELED 'X' SW COR SIDEWALK
ELEV. 583.06

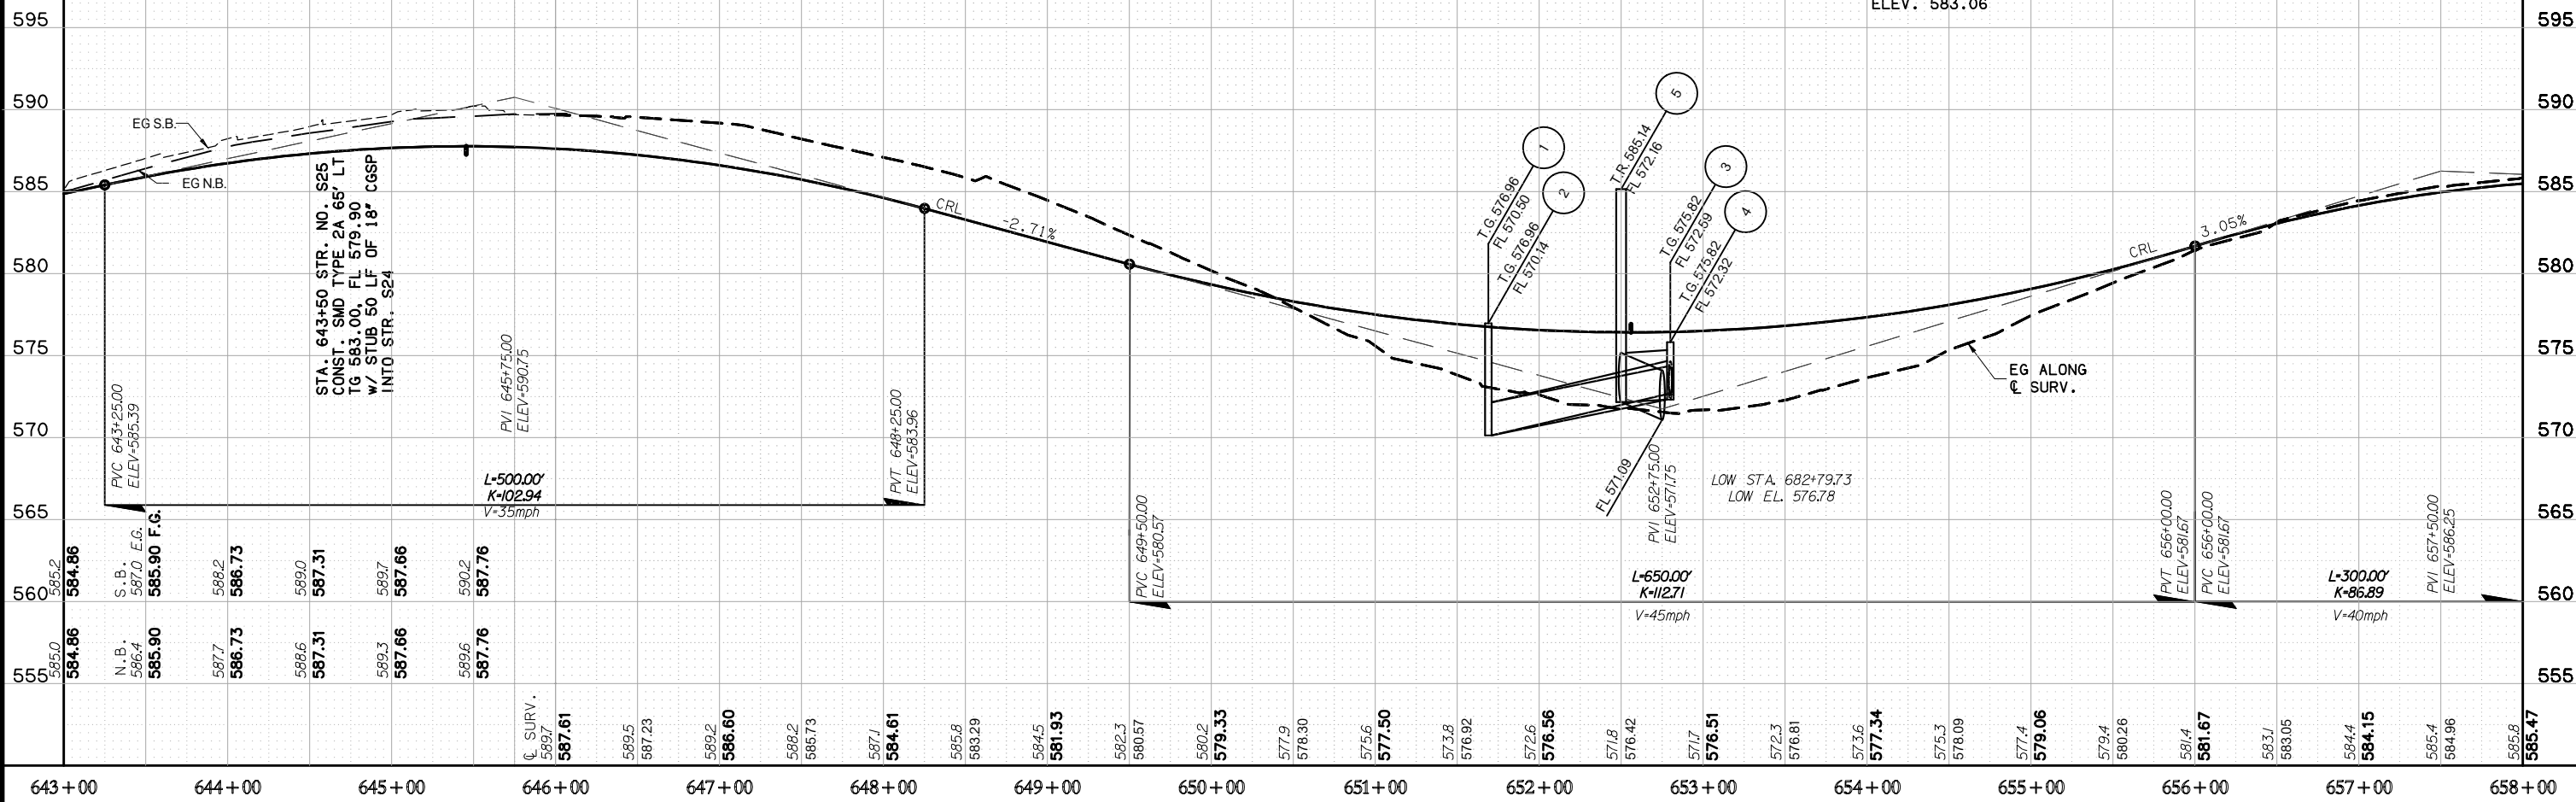

U.S. HWY. 69



PLAN AND PROFILE

MUSKOGEE COUNTY U.S. HIGHWAY 69
STATE JOB NO. JP 27108(04) SHEET NO. R040

Hub E n g i n e e r s
6024 N. 100th St. Suite 100
Edmond, OK 73034
Tel: 405.881.1111
Fax: 405.881.1112
www.hubengineers.com

MATCHLINE STA. 658+00


MATCHLINE STA. 664+00

SECTION 28
T-15-N, R-18-E

SECTION 28
T-15-N, R-18-E

OKLAHOMA DEPARTMENT OF TRANSPORTATION
FINAL FIELD
MEETING
November 2023

BM14, CL SURVEY
STA. 663+67.7, 100' RT
CHISELED 'X' ON N SIDE CONC ISLAND
EL. 587.29

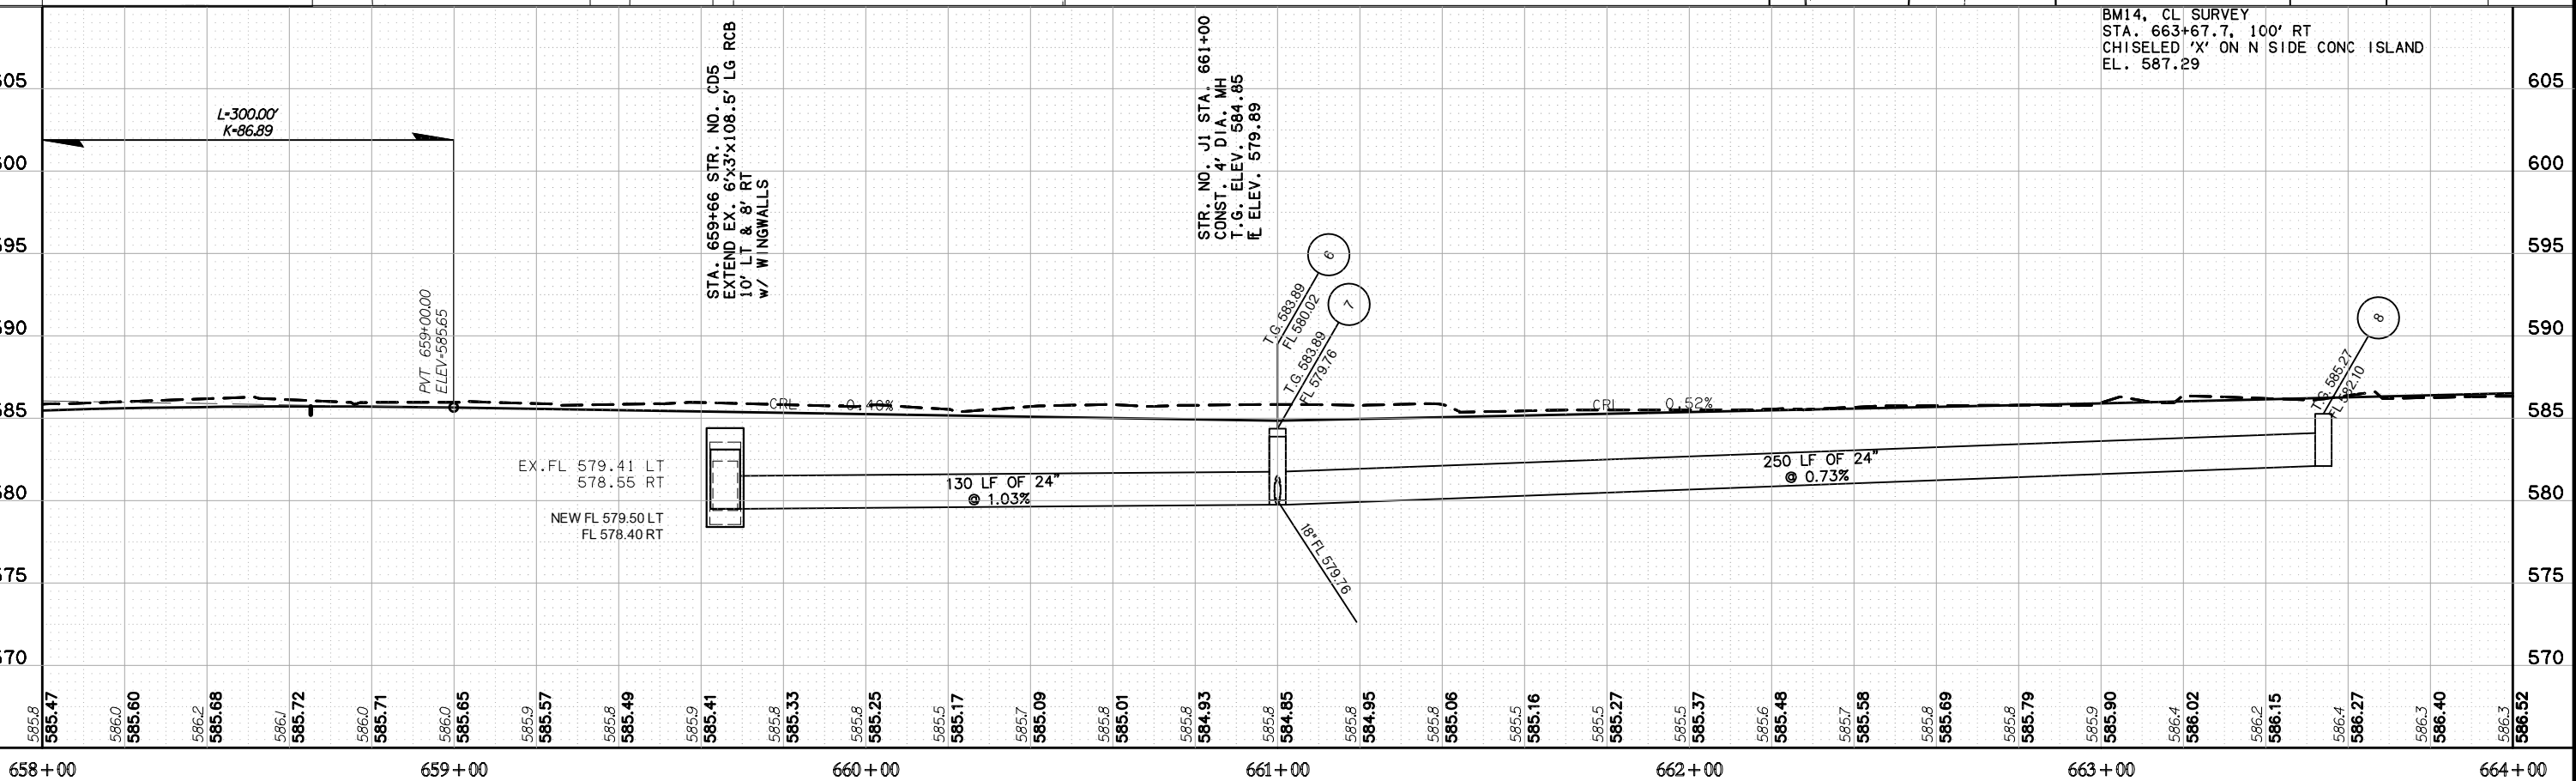

U.S. HWY. 69



PLAN AND PROFILE

MUSKOGEE COUNTY
STATE JOB NO. JP 27108(04) SHEET NO. R041



Hub E 11.11.23 2:03 PM Proj: State HWY 69/US 69
04/20/24 10:27:55 US 69/US 69 Production Plan/27108.DWG Dorian 2.dwg




MATCHLINE STA. 676+00

MATCHLINE STA. 682+00

SECTION 28
T-15-N, R-18-E

SECTION 28
T-15-N, R-18-E

OKLAHOMA DEPARTMENT OF TRANSPORTATION
FINAL FIELD MEETING
November 2023

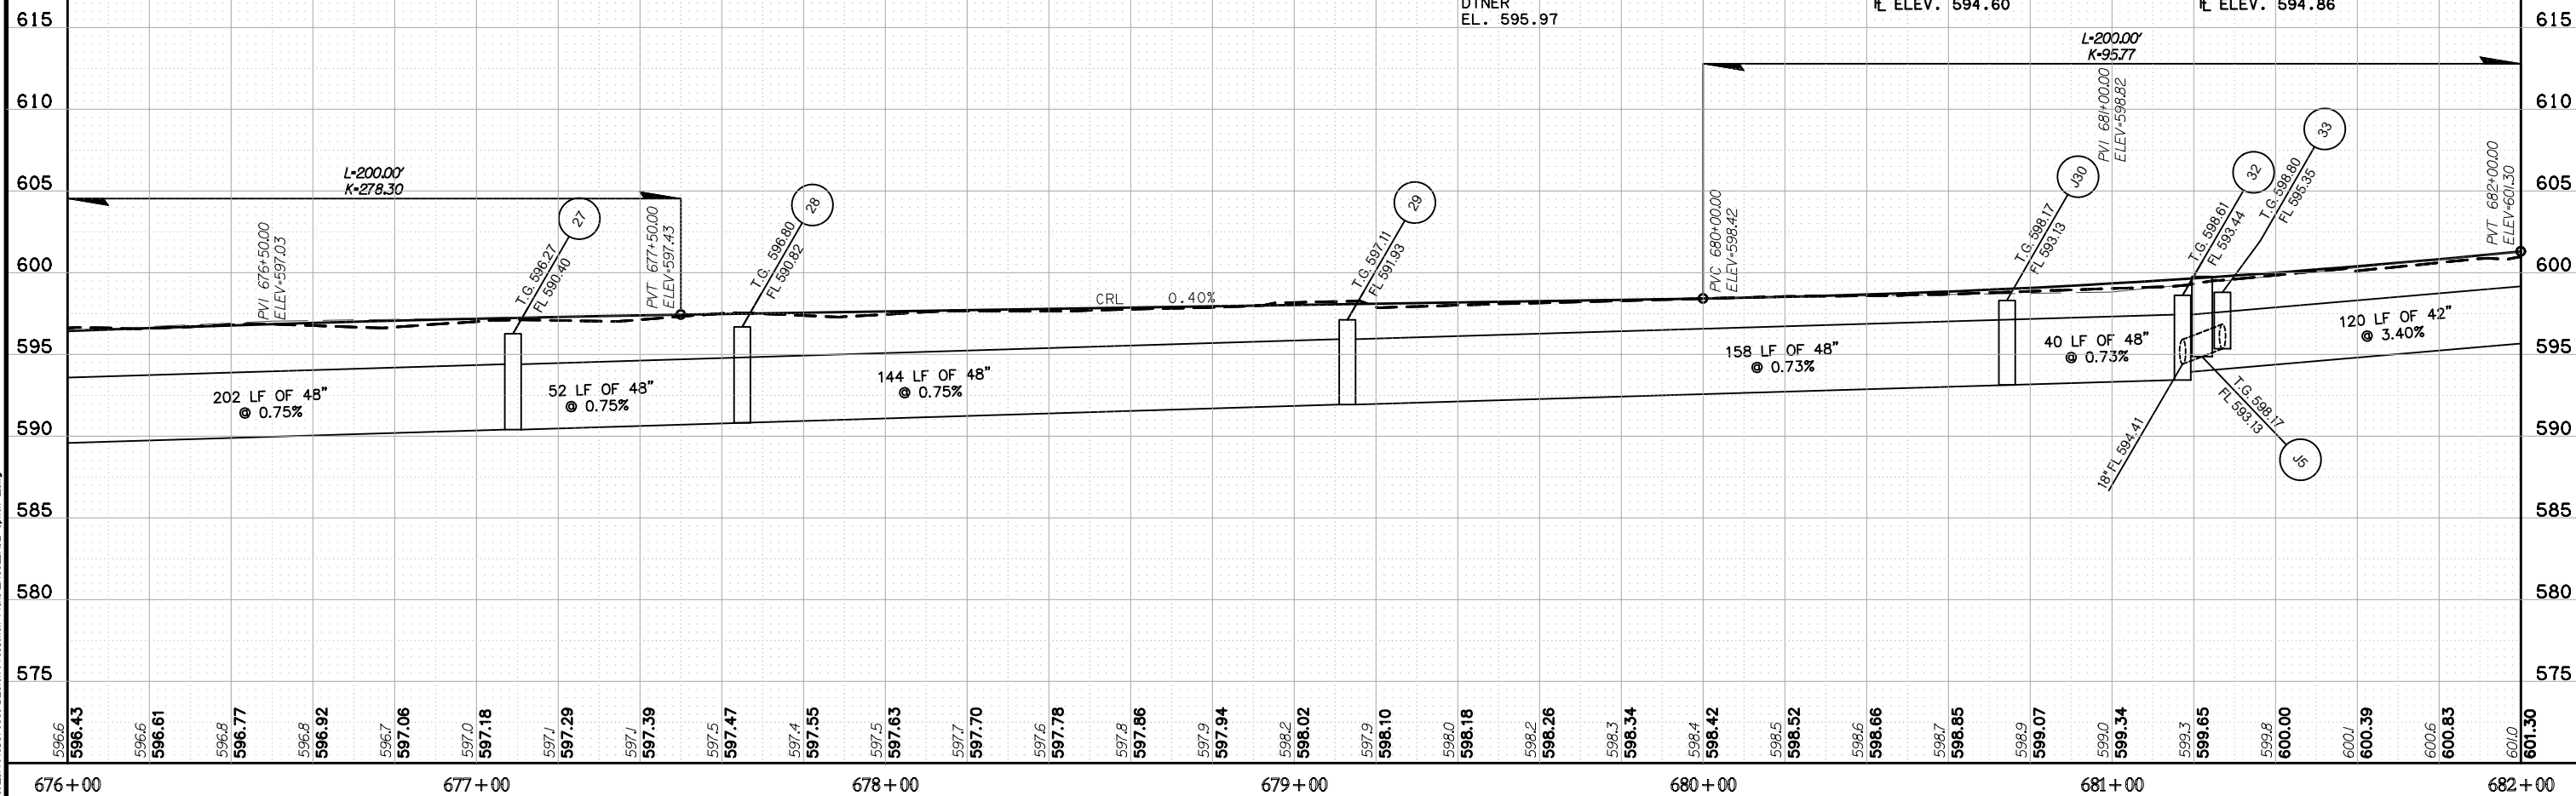

U.S. HWY. 69



PLAN AND PROFILE



MUSKOGEE COUNTY
STATE JOB NO. JP 27108(04) SHEET NO. R044

SECTION 28
T-15-N, R-18-E

SECTION 28
T-15-N, R-18-E

MATCHLINE STA. 682+00

MATCHLINE STA. 688+00

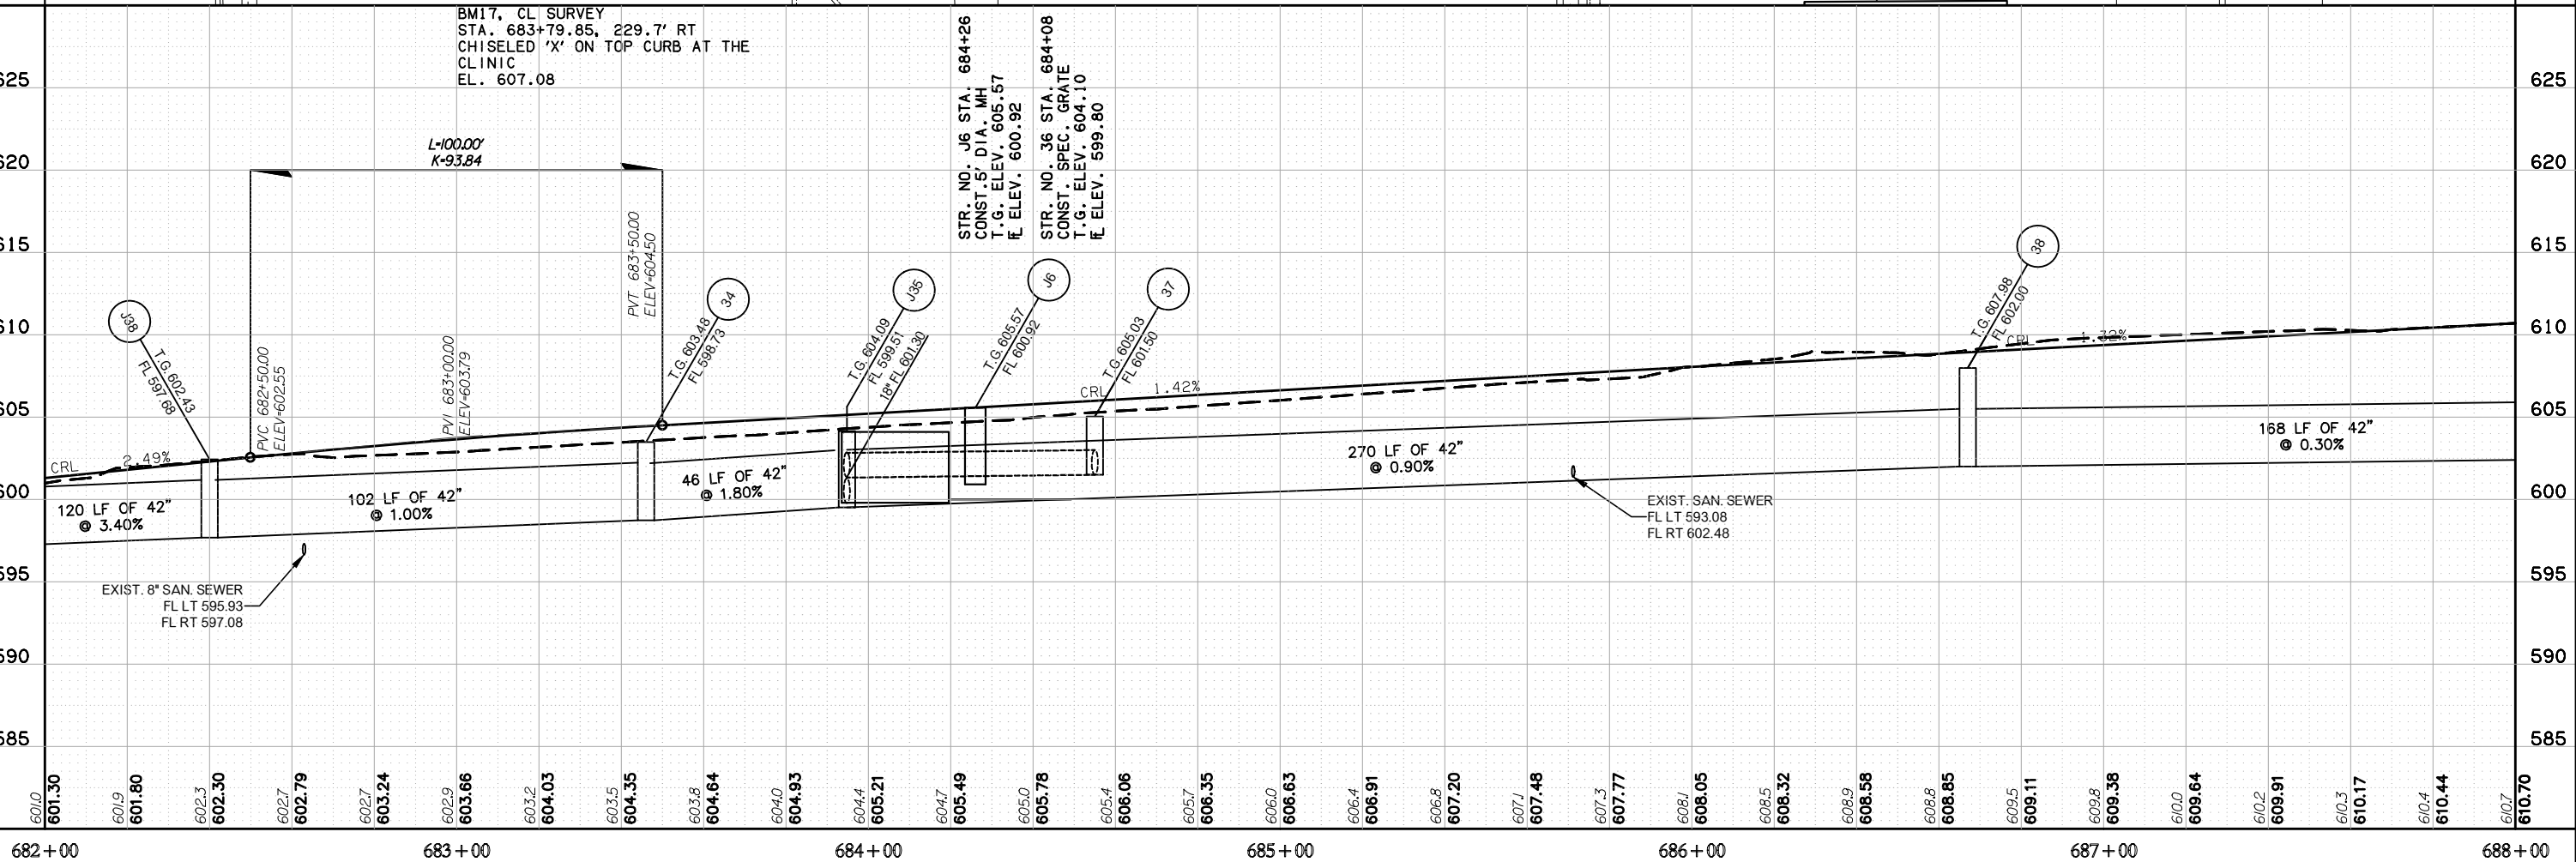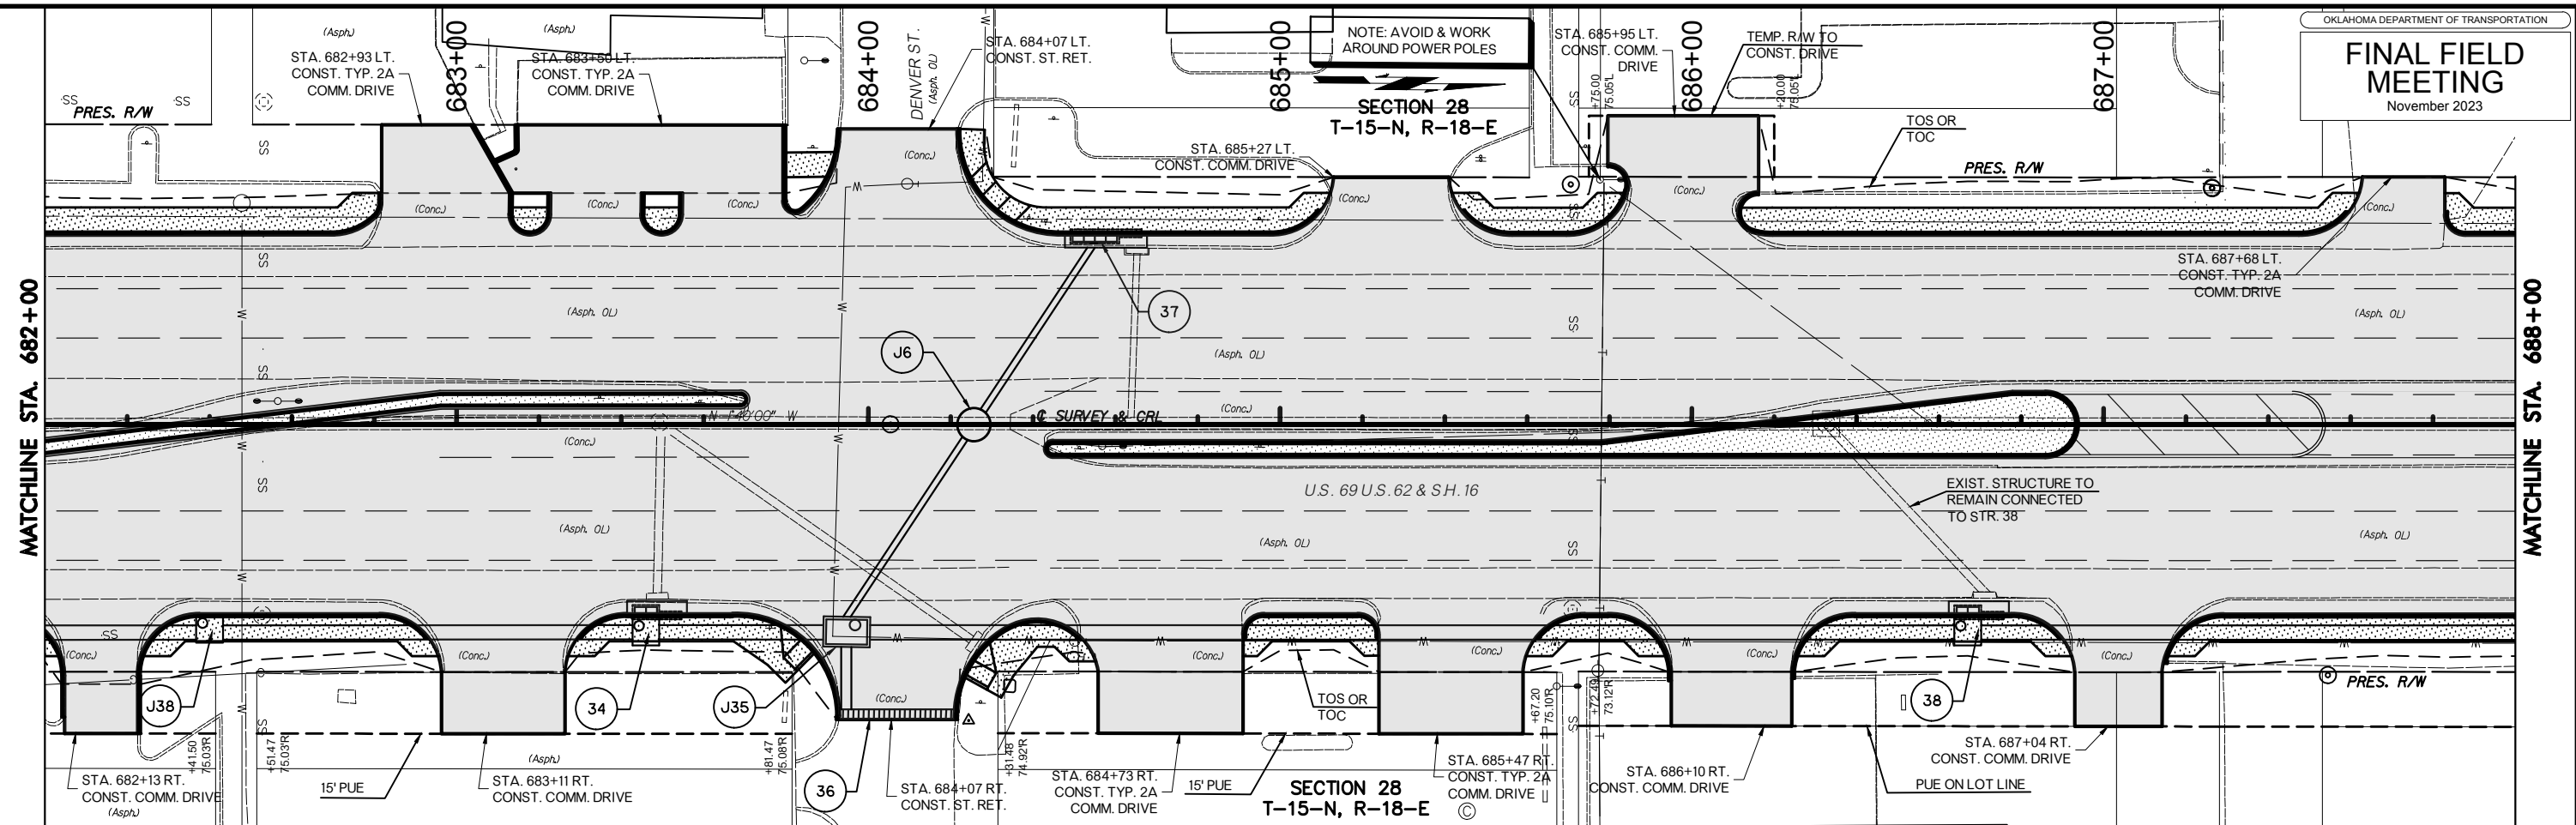

Hub E n g i n e e r s
1000 N. 10th St., Suite 200
Oklahoma City, OK 73102
(405) 241-1000
www.hubengineers.com

U.S. HWY. 69




PLAN AND PROFILE

MUSKOGEE COUNTY
STATE JOB NO. JP 27108(04) SHEET NO. R045


SECTION 28
T-15-N, R-18-E

MATCHLINE STA. 694+00

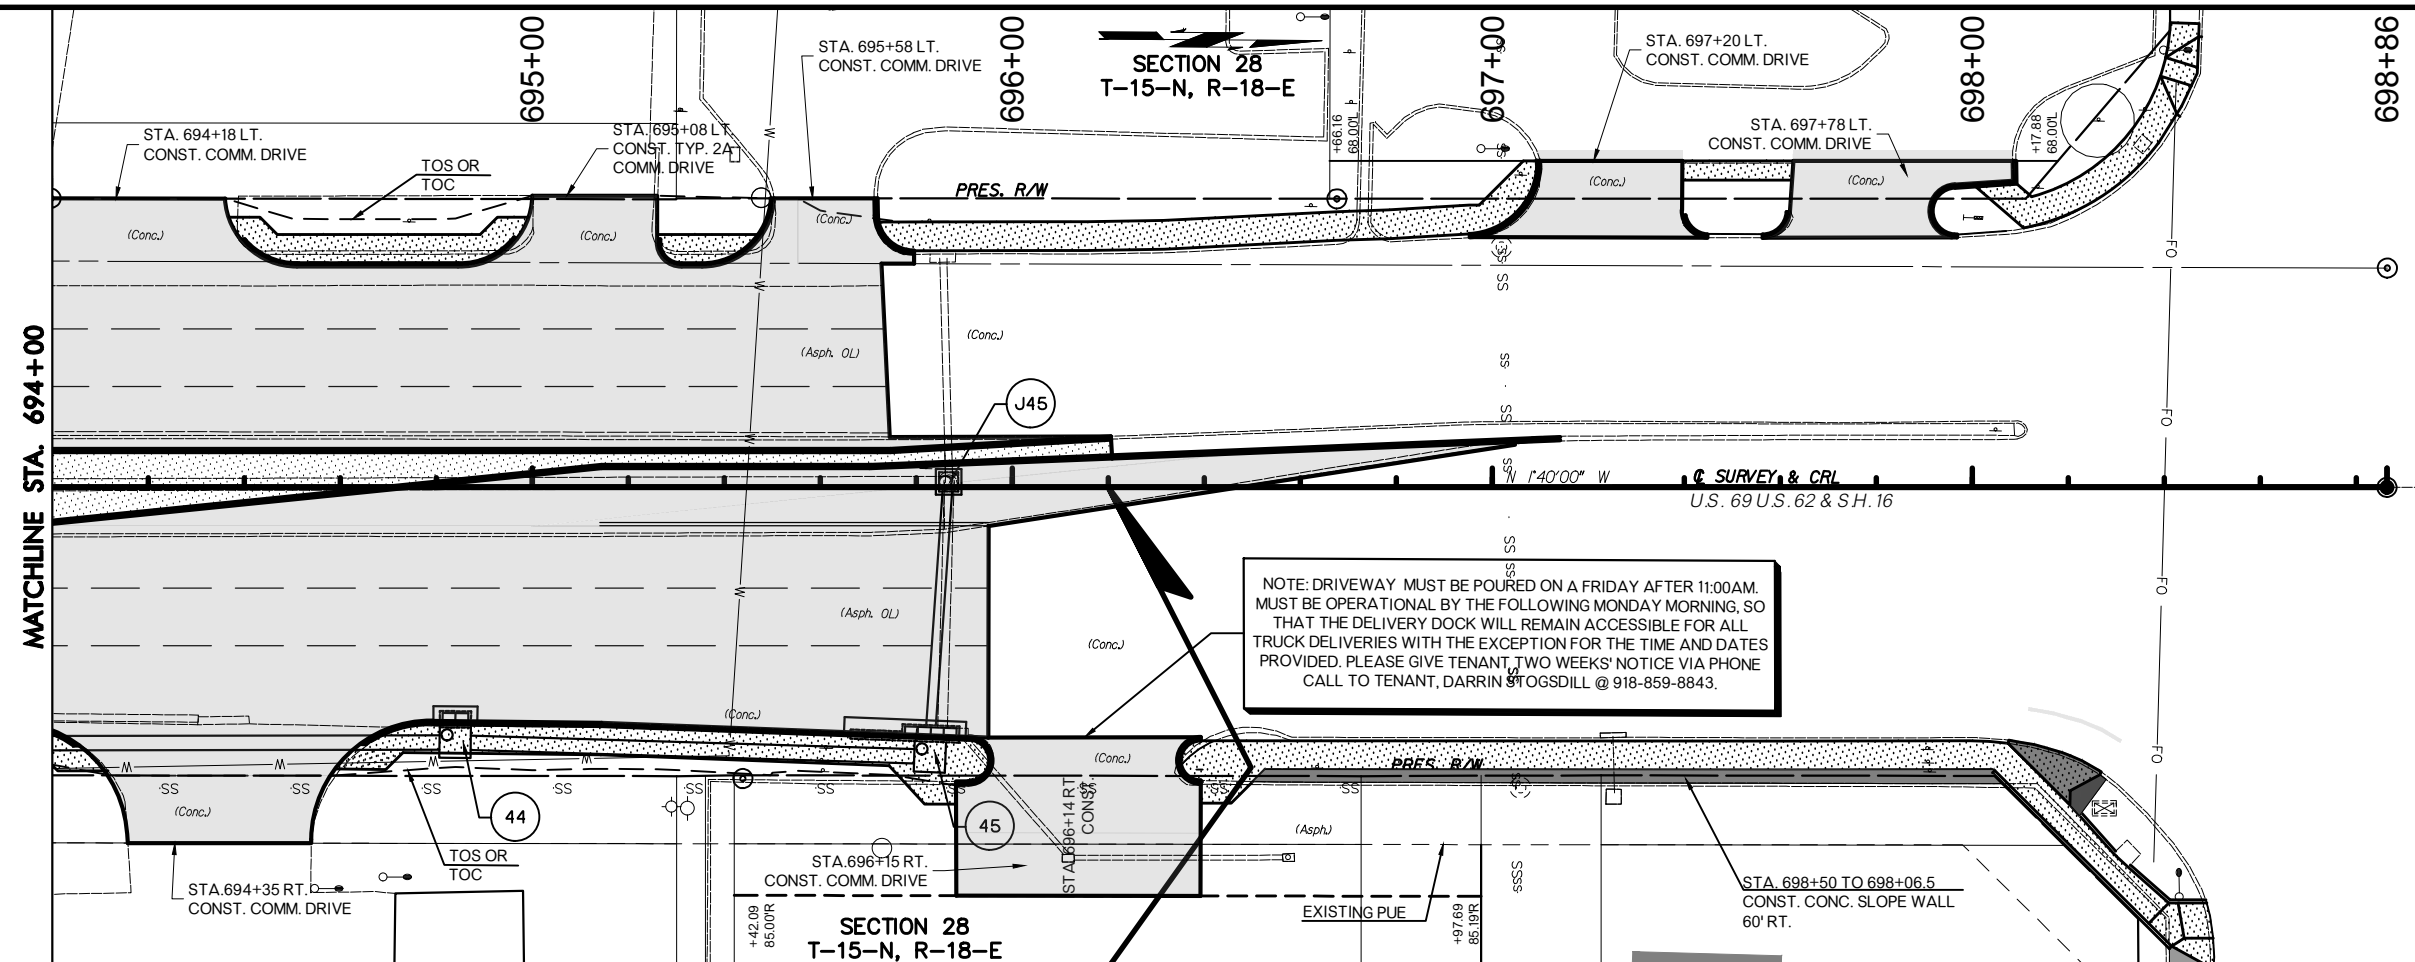

NOTE: DRIVEWAY MUST BE POURED ON A FRIDAY AFTER 11:00AM. MUST BE OPERATIONAL BY THE FOLLOWING MONDAY MORNING, SO THAT THE DELIVERY DOCK WILL REMAIN ACCESSIBLE FOR ALL TRUCK DELIVERIES WITH THE EXCEPTION FOR THE TIME AND DATES PROVIDED. PLEASE GIVE TENANT TWO WEEKS' NOTICE VIA PHONE CALL TO TENANT, DARRIN STOGSDILL @ 918-859-8843.

BM19, CL SURVEY
STA. 699+42, 158' LT
CHISELED 'X' ON STEP AT SE COR
SMALL BUILDING
EL. 612.46

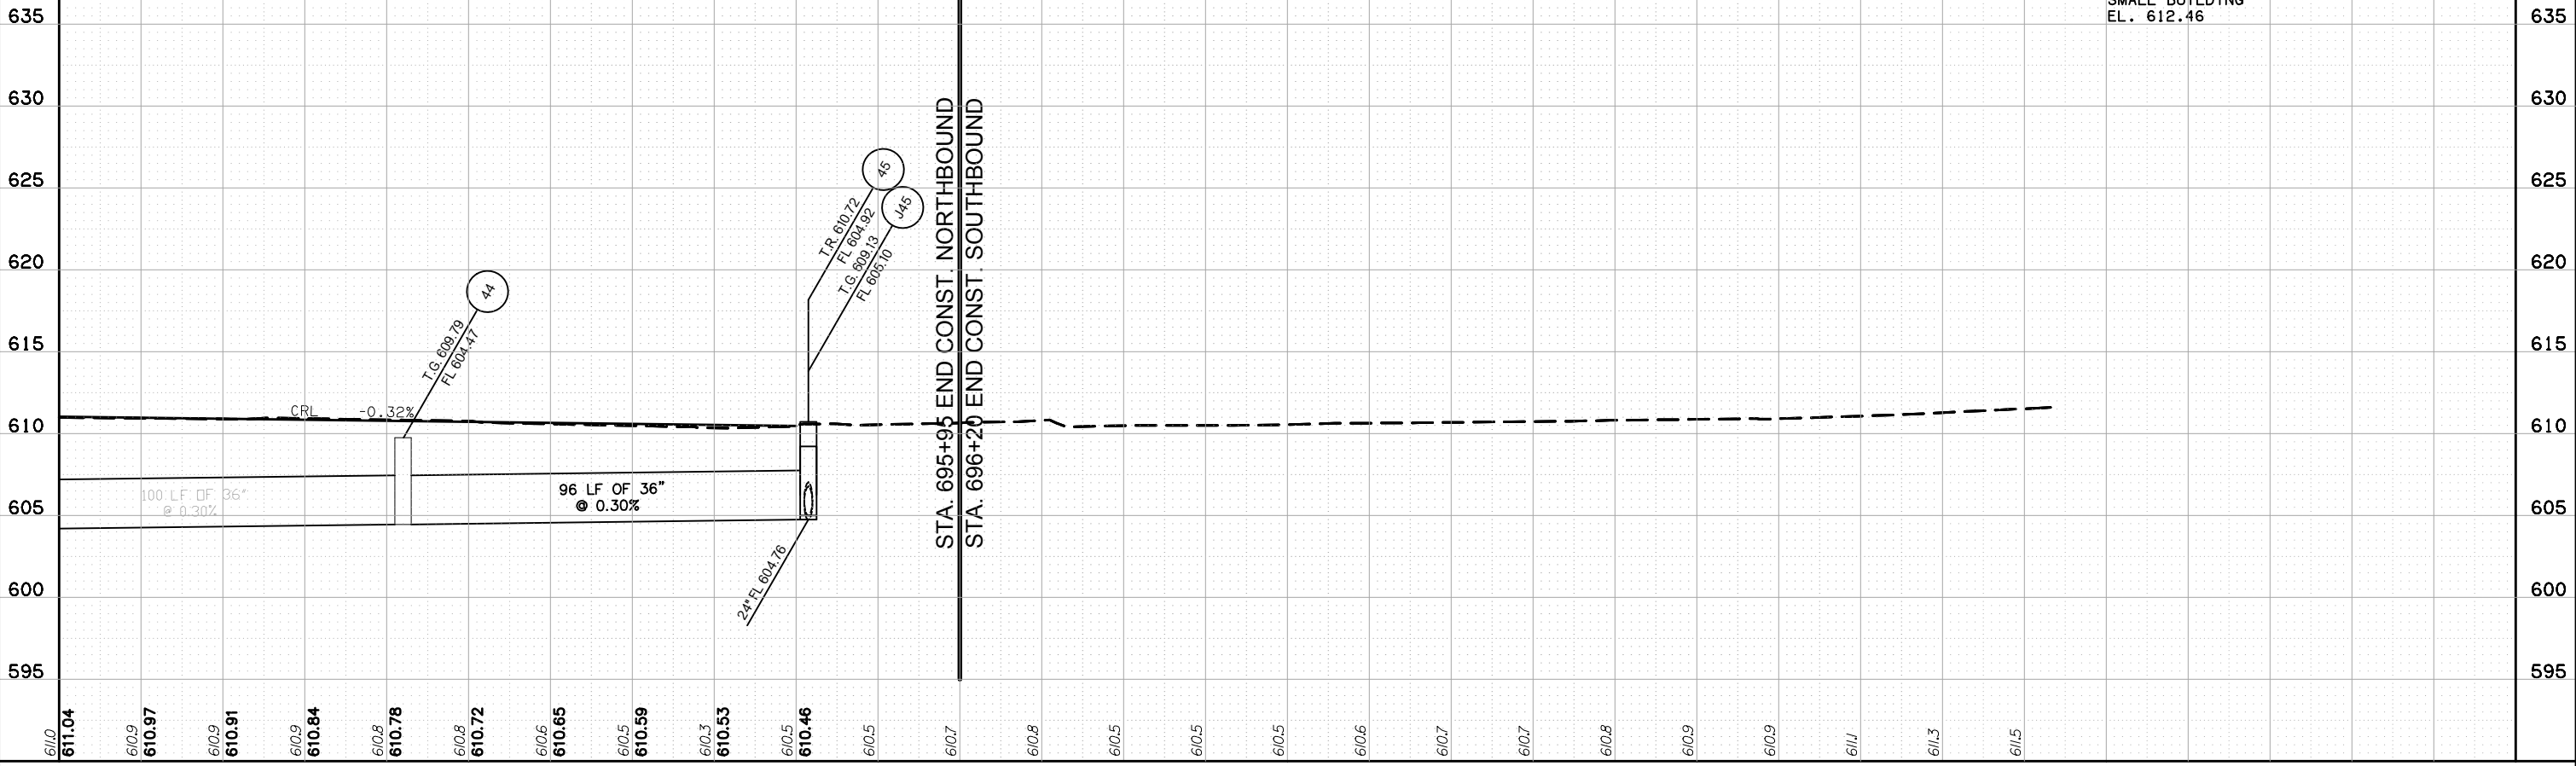


Hub E 11.11.23 10:05 AM Proj. Sdk: MWDCHP0050178
04/20/24 10:07:15 AM Production: Plan/Profile Base: Option 2.dwg


U.S. HWY. 69





PLAN AND PROFILE




MUSKOGEE COUNTY U.S. HIGHWAY 69
STATE JOB NO. JP 27108(04) SHEET NO. R047

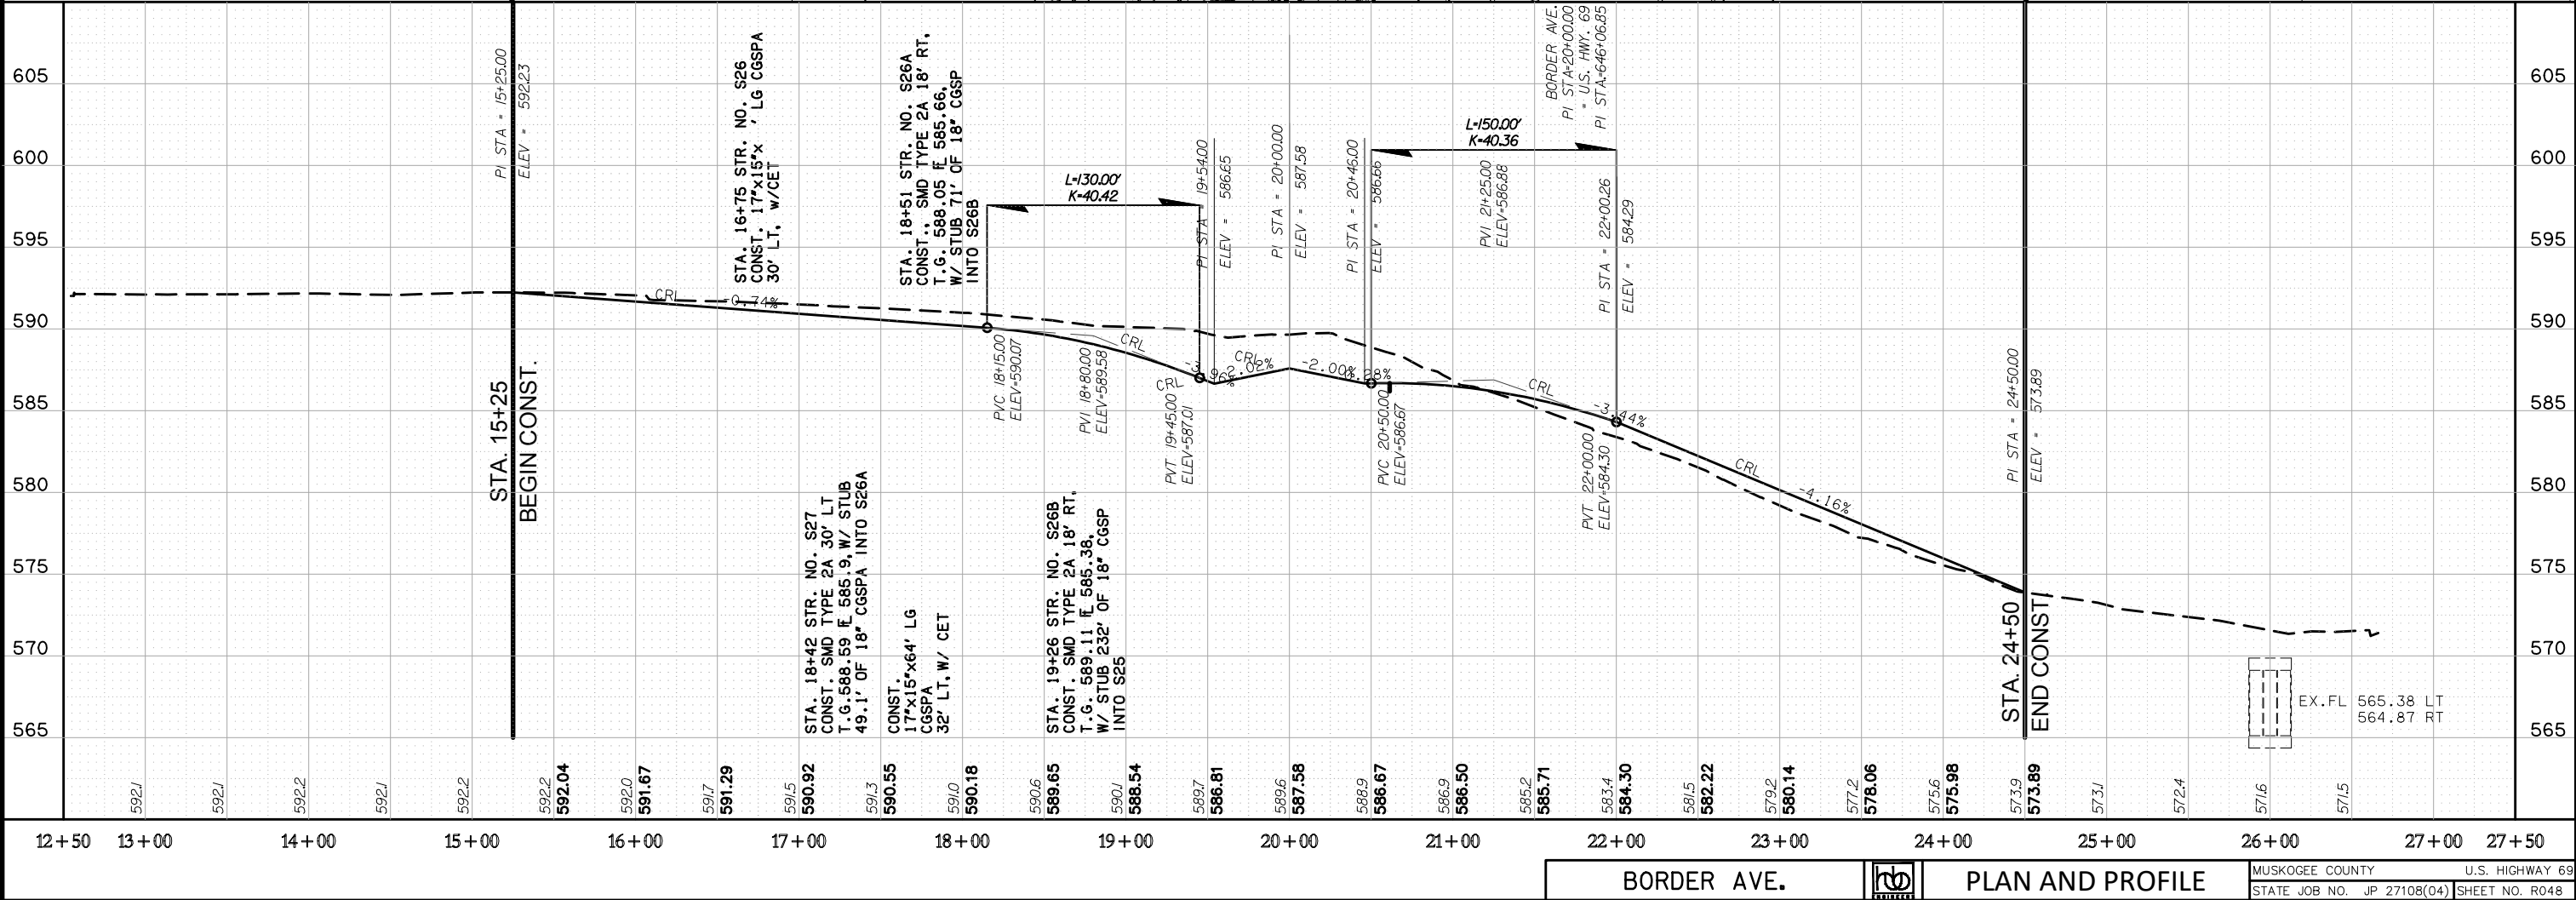

 


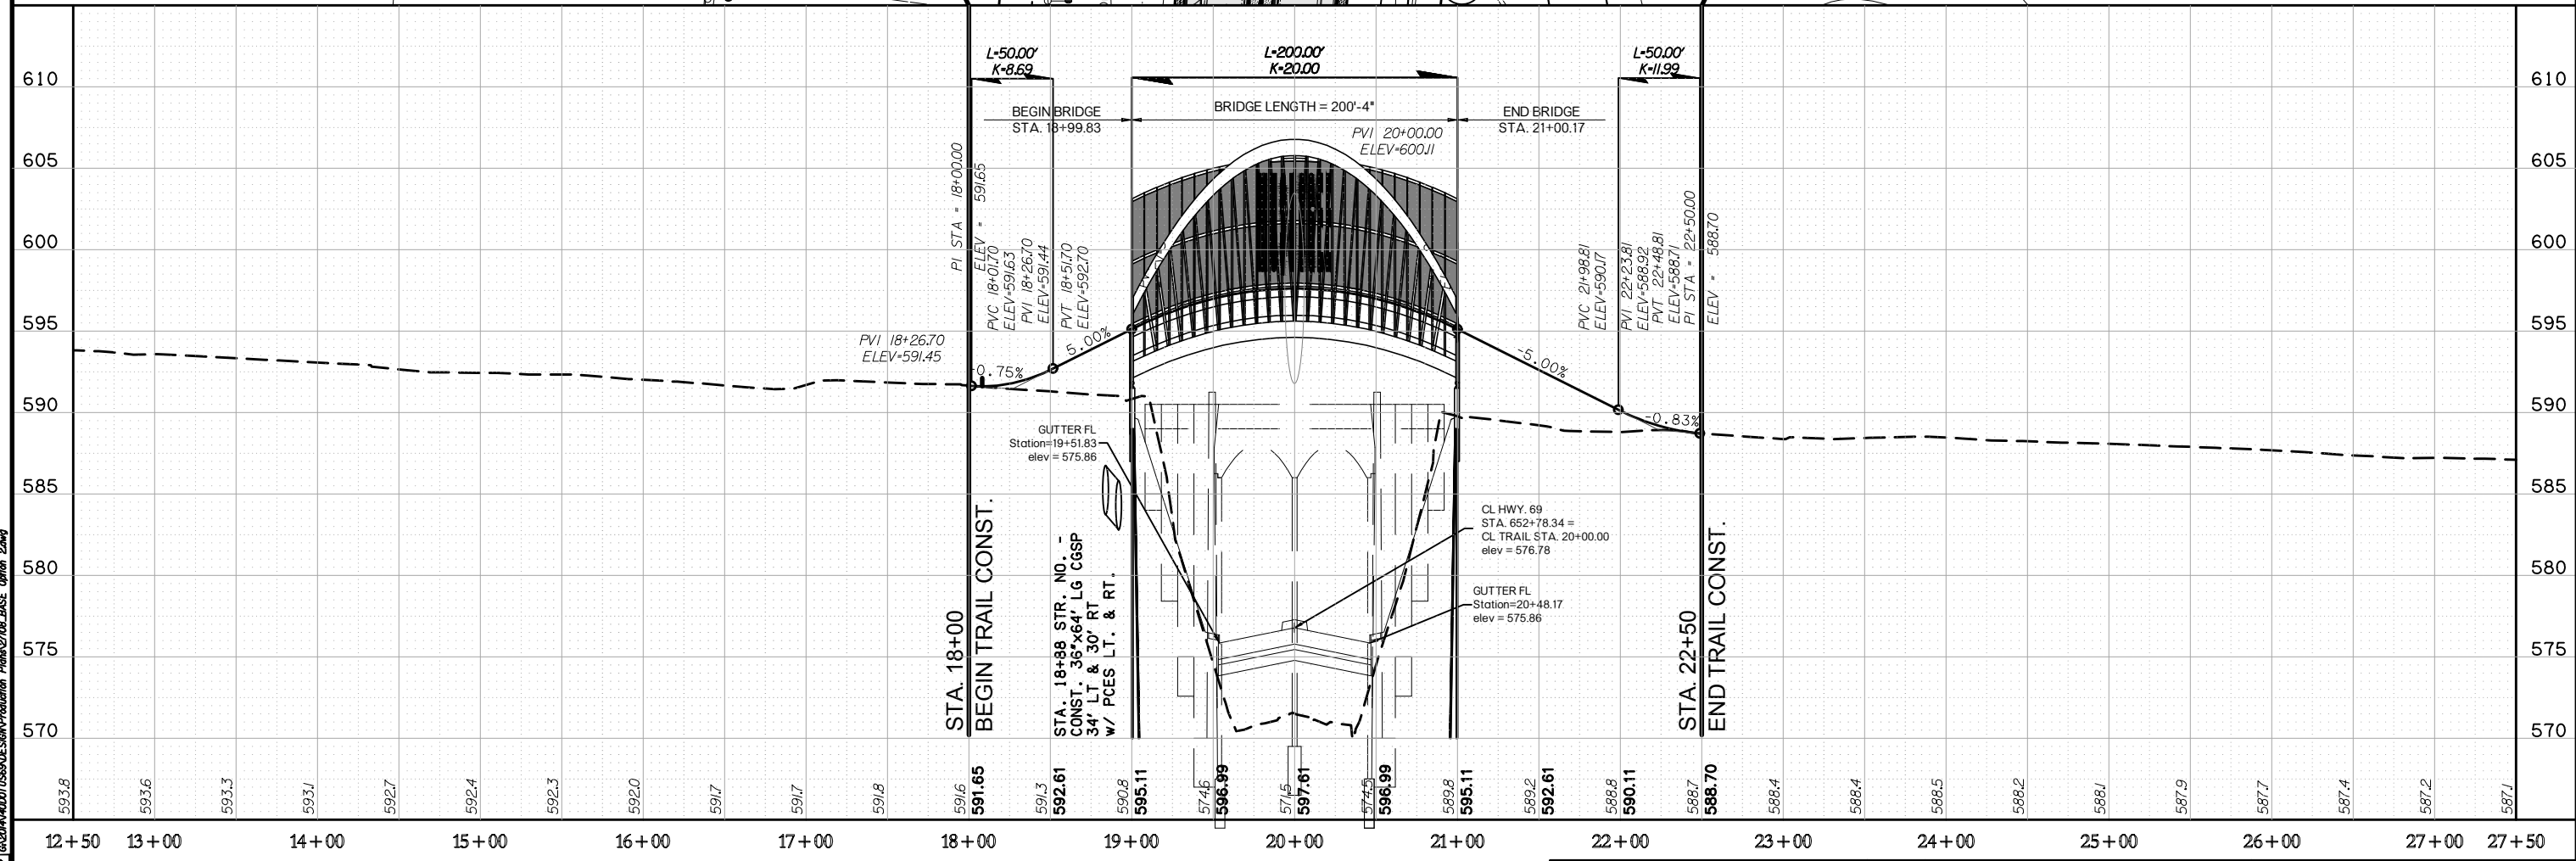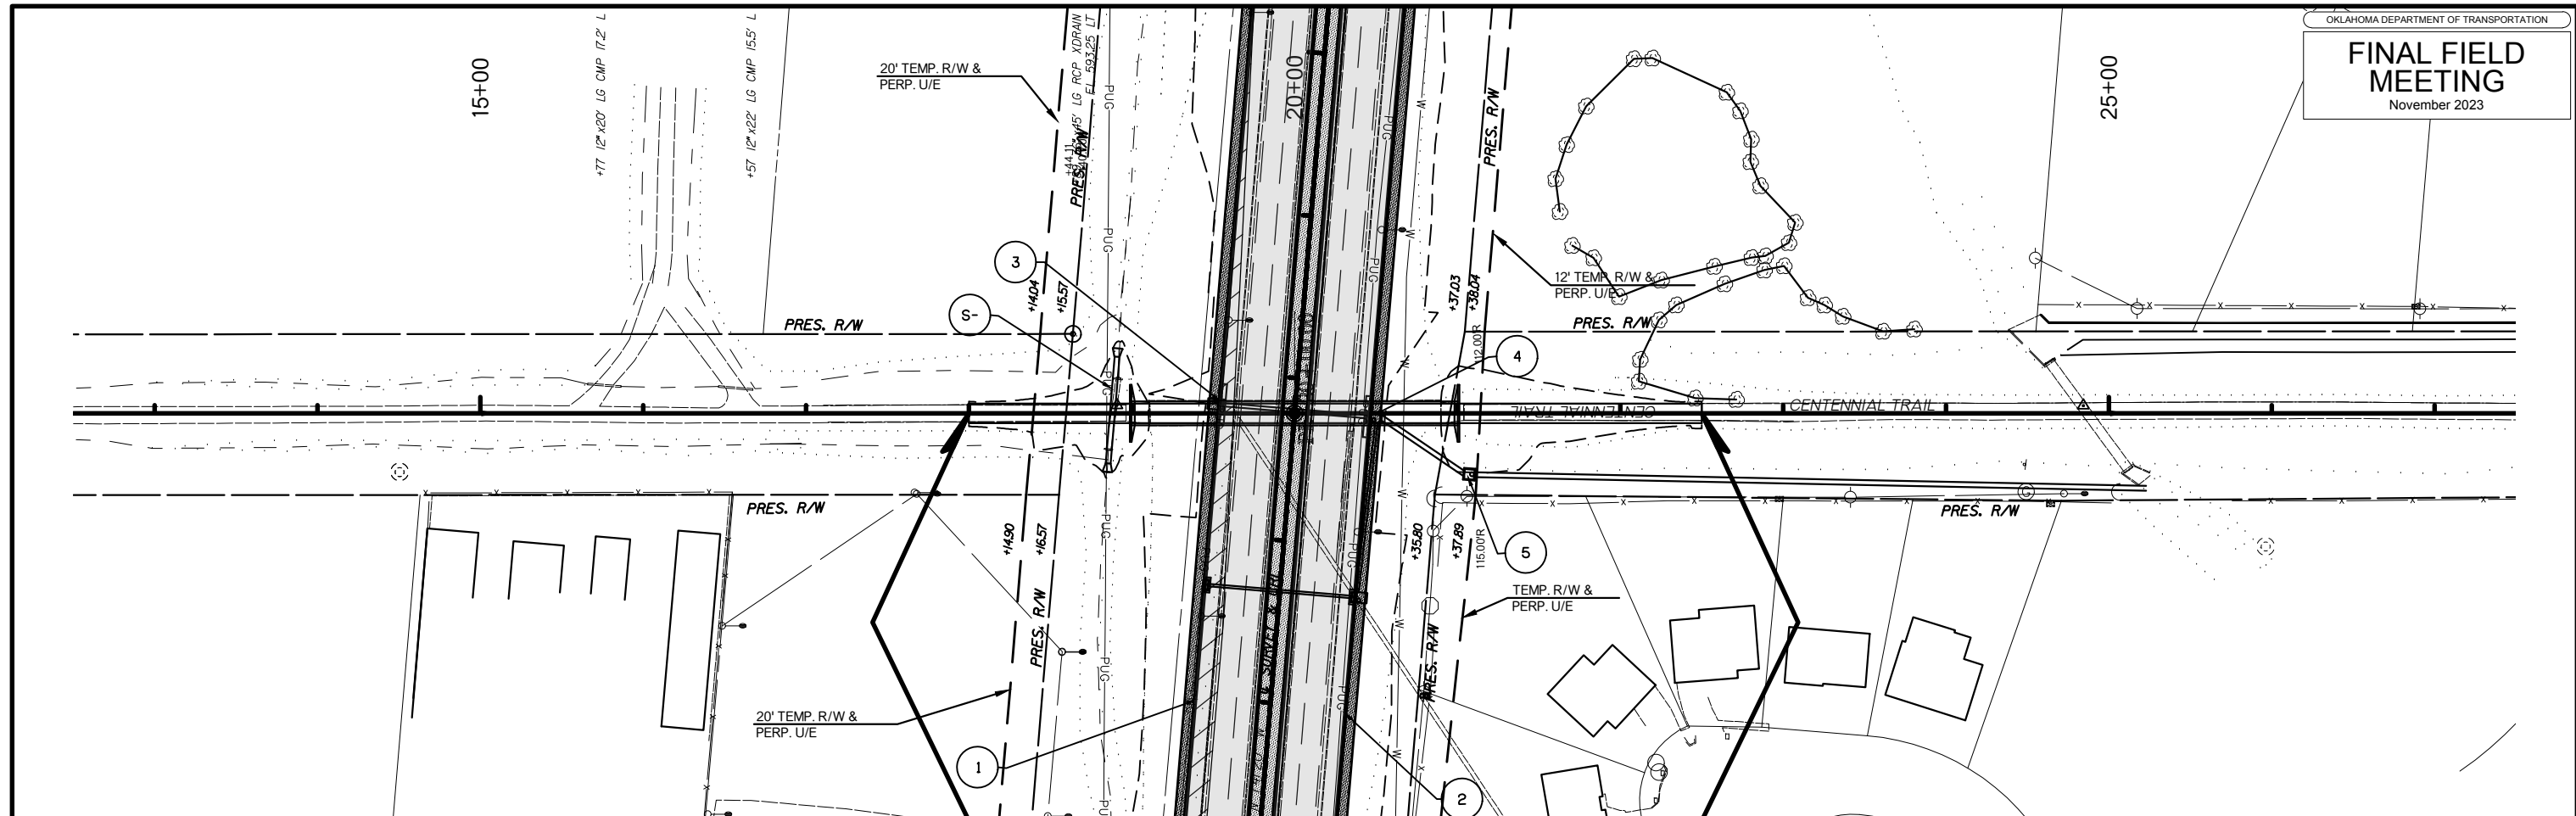

Hub E n g i n e e r s
6204 N. 40TH STREET, SUITE 207, OKLAHOMA CITY, OK 73112
Tel: 405.424.1234 Fax: 405.424.1235
www.hubengineers.com

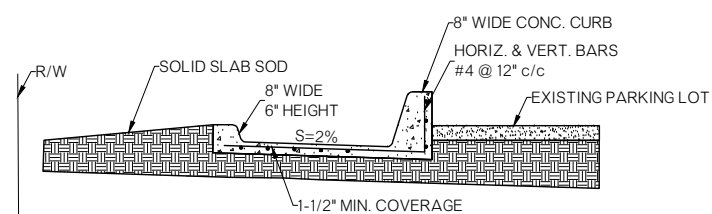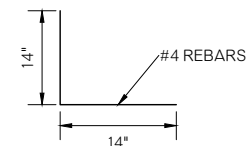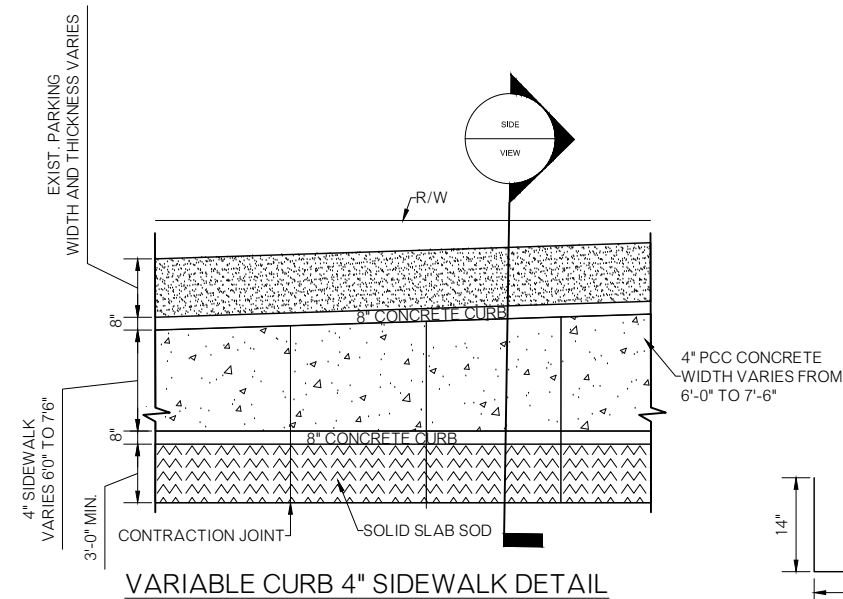

OKMULGEE AVE.


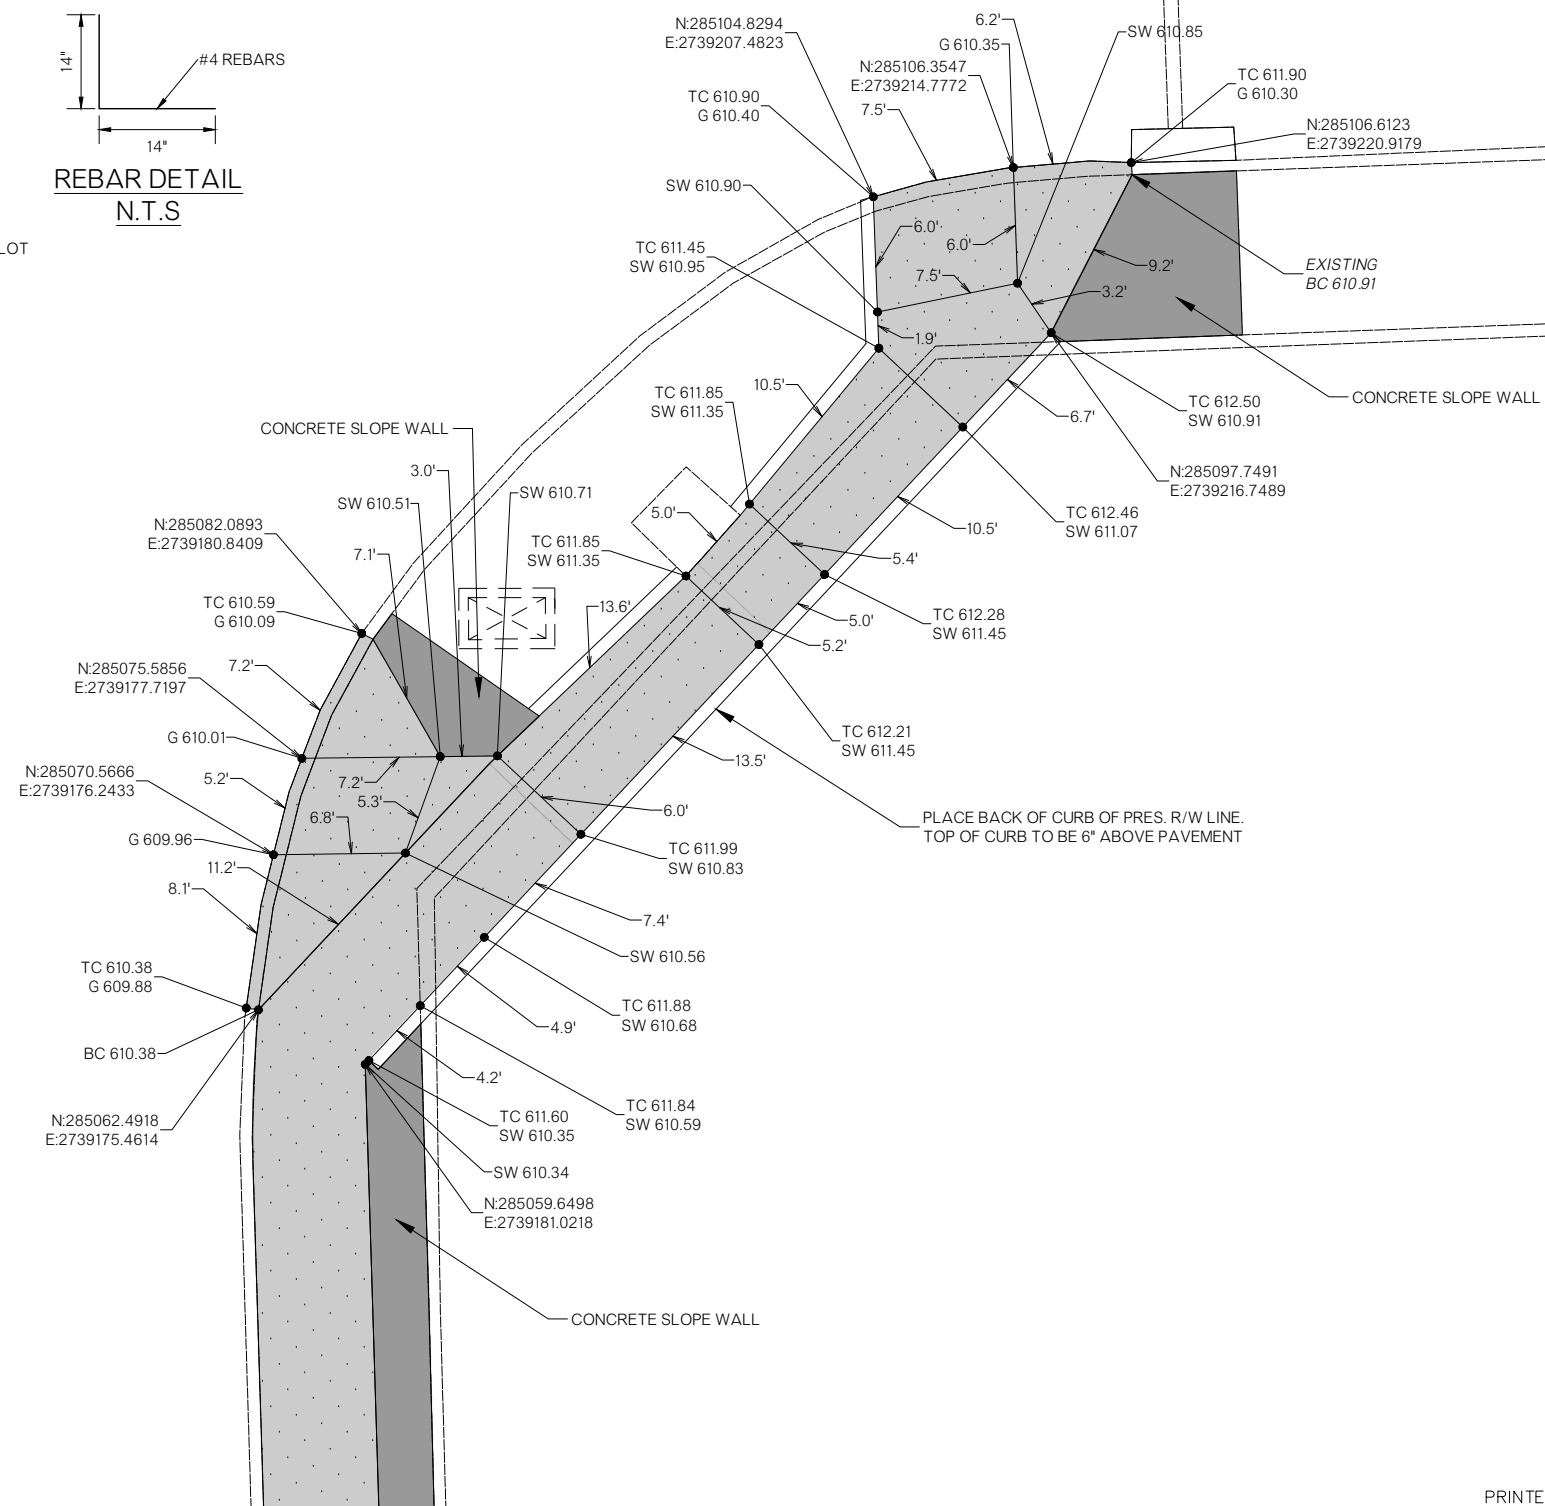
**LEGEND & KEY**

- SIDEWALK
- CONCRETE SLOPEWALL
- BC = BACK OF CURB
G = GUTTER
SW = SIDEWALK
TC = TOP OF CURB


US-69 HIGHWAY

U.S. HIGHWAY 69

SIDEWALK SITE PLAN
(OKMULGEE AVE & US-69)

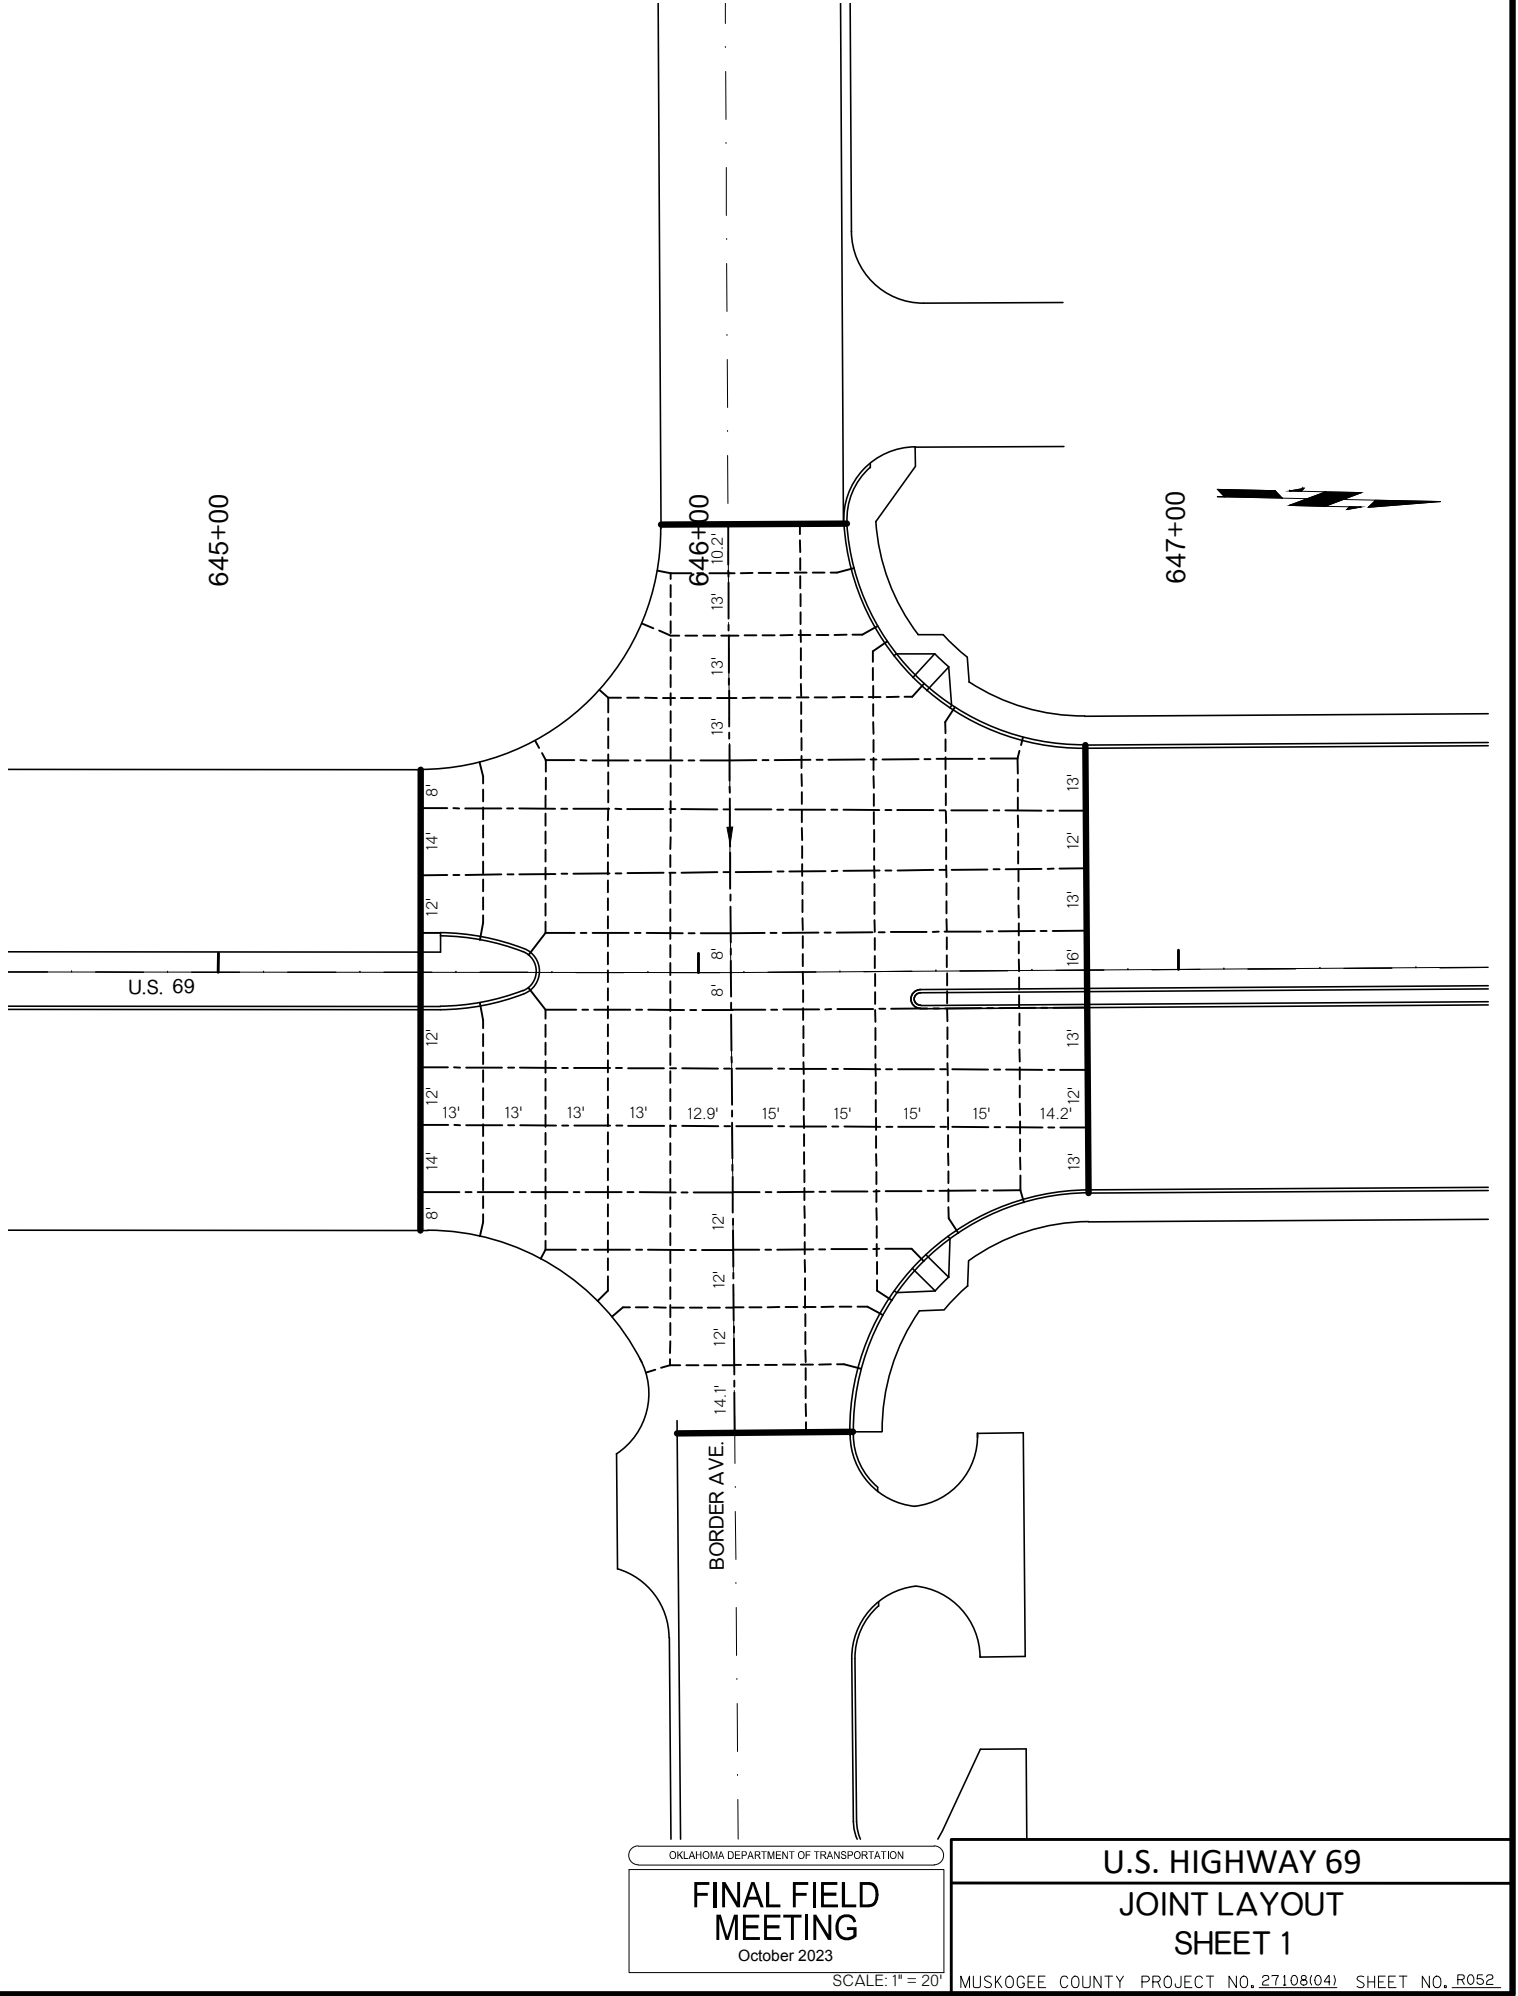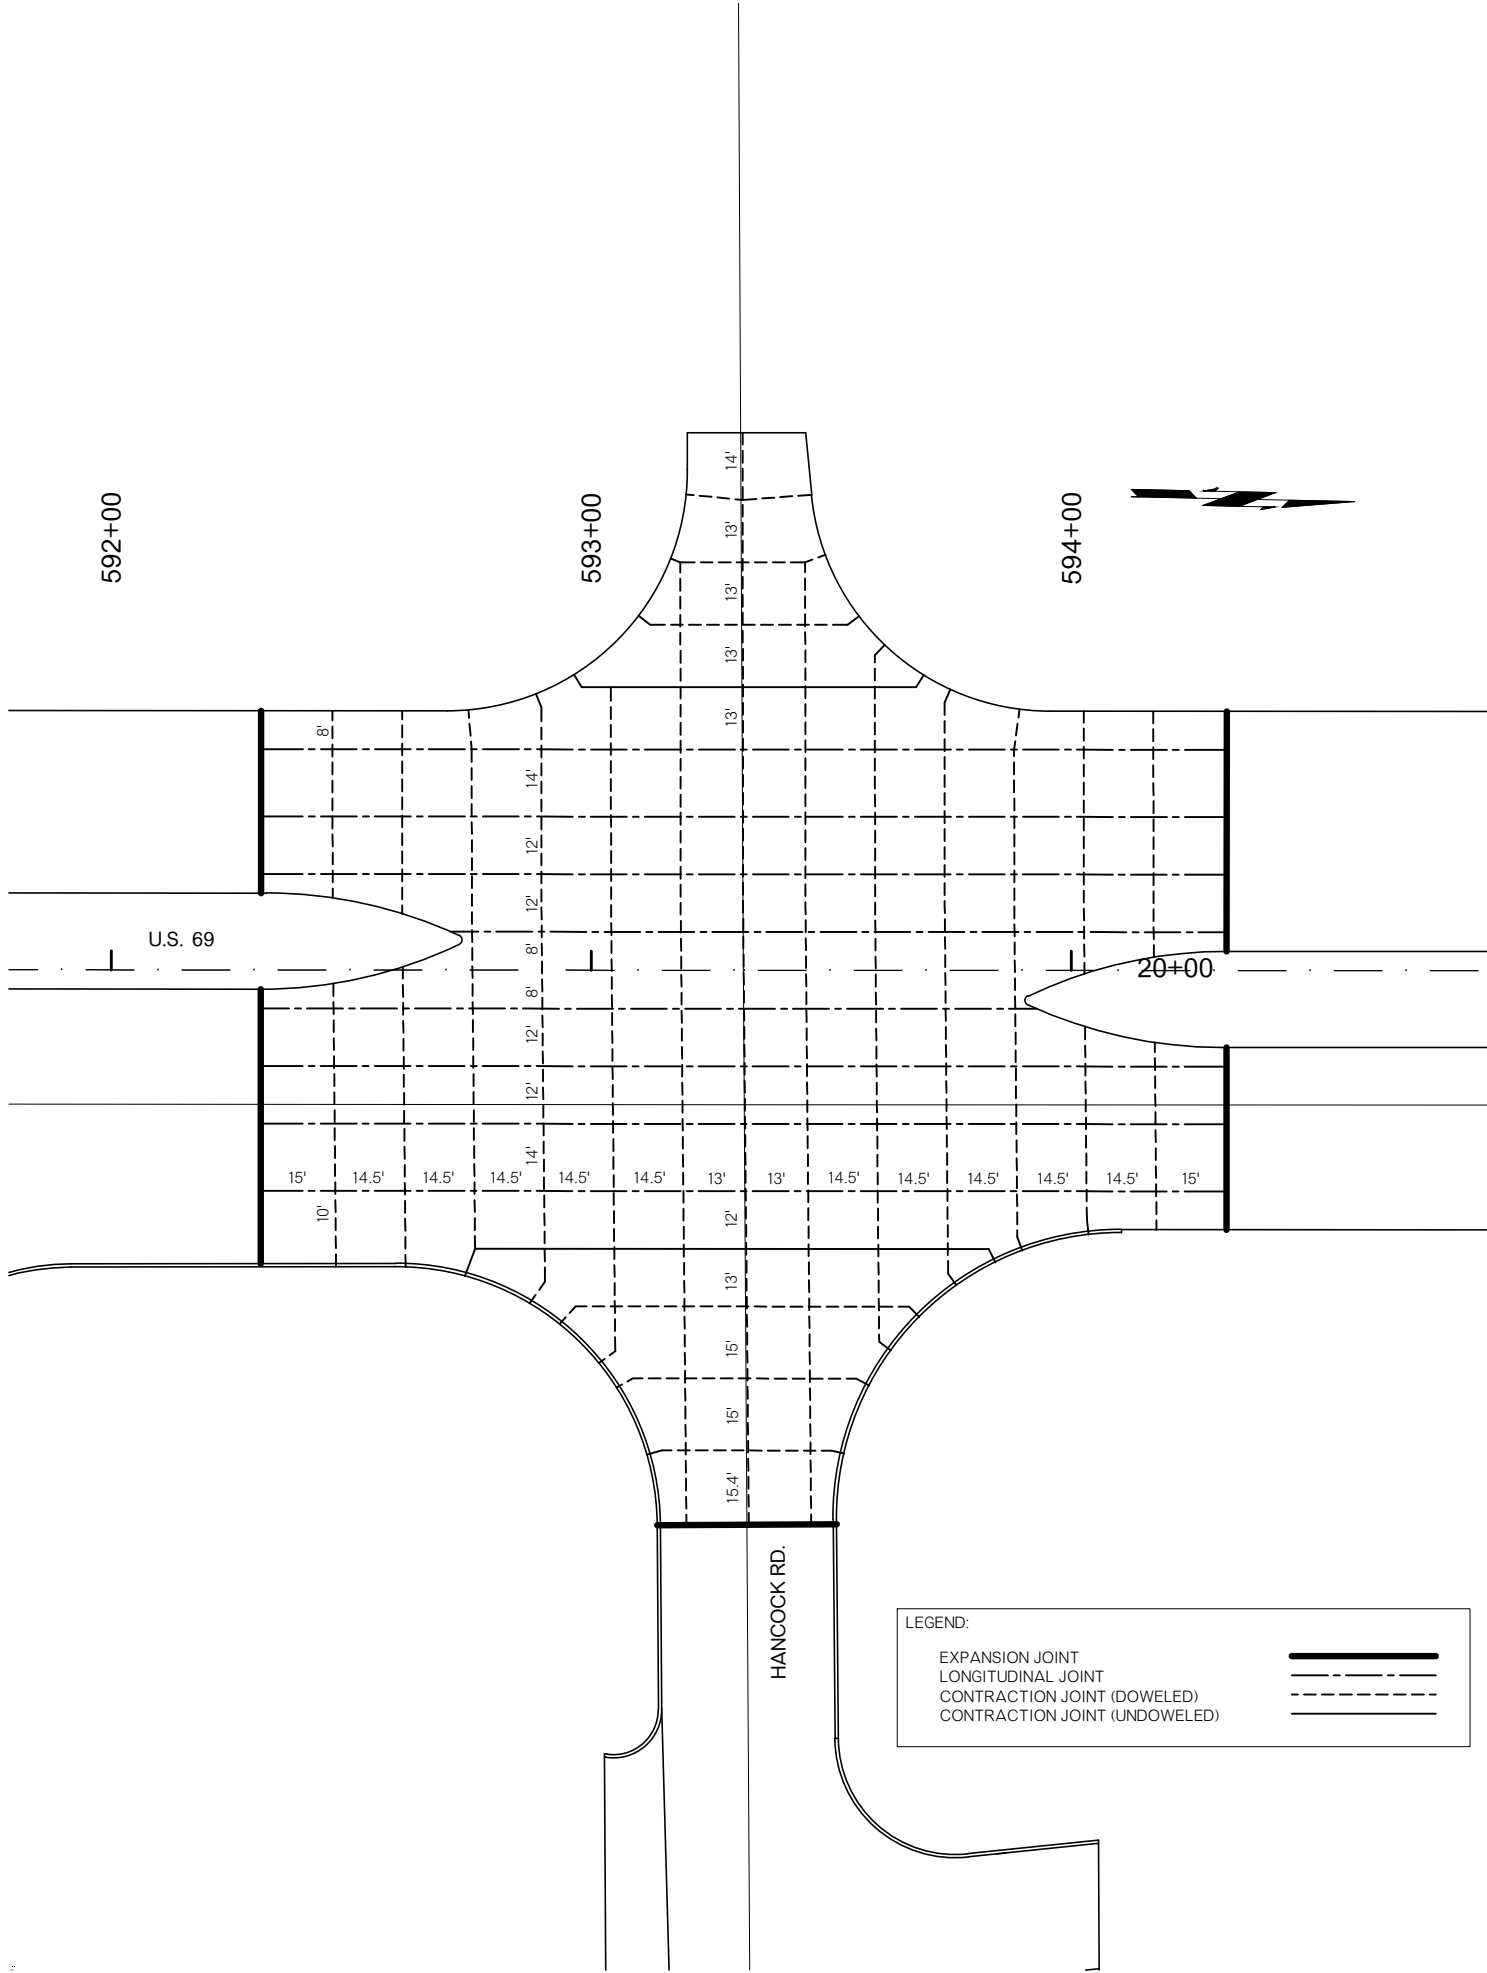

Hub Engineering
17ms of Plot: 11/20/2023 2:31 PM Plot Style: HPB501.DCTB
C:\Users\jldavis\OneDrive\Documents\Projects\2023\2023-10-20\2023-10-20.dwg

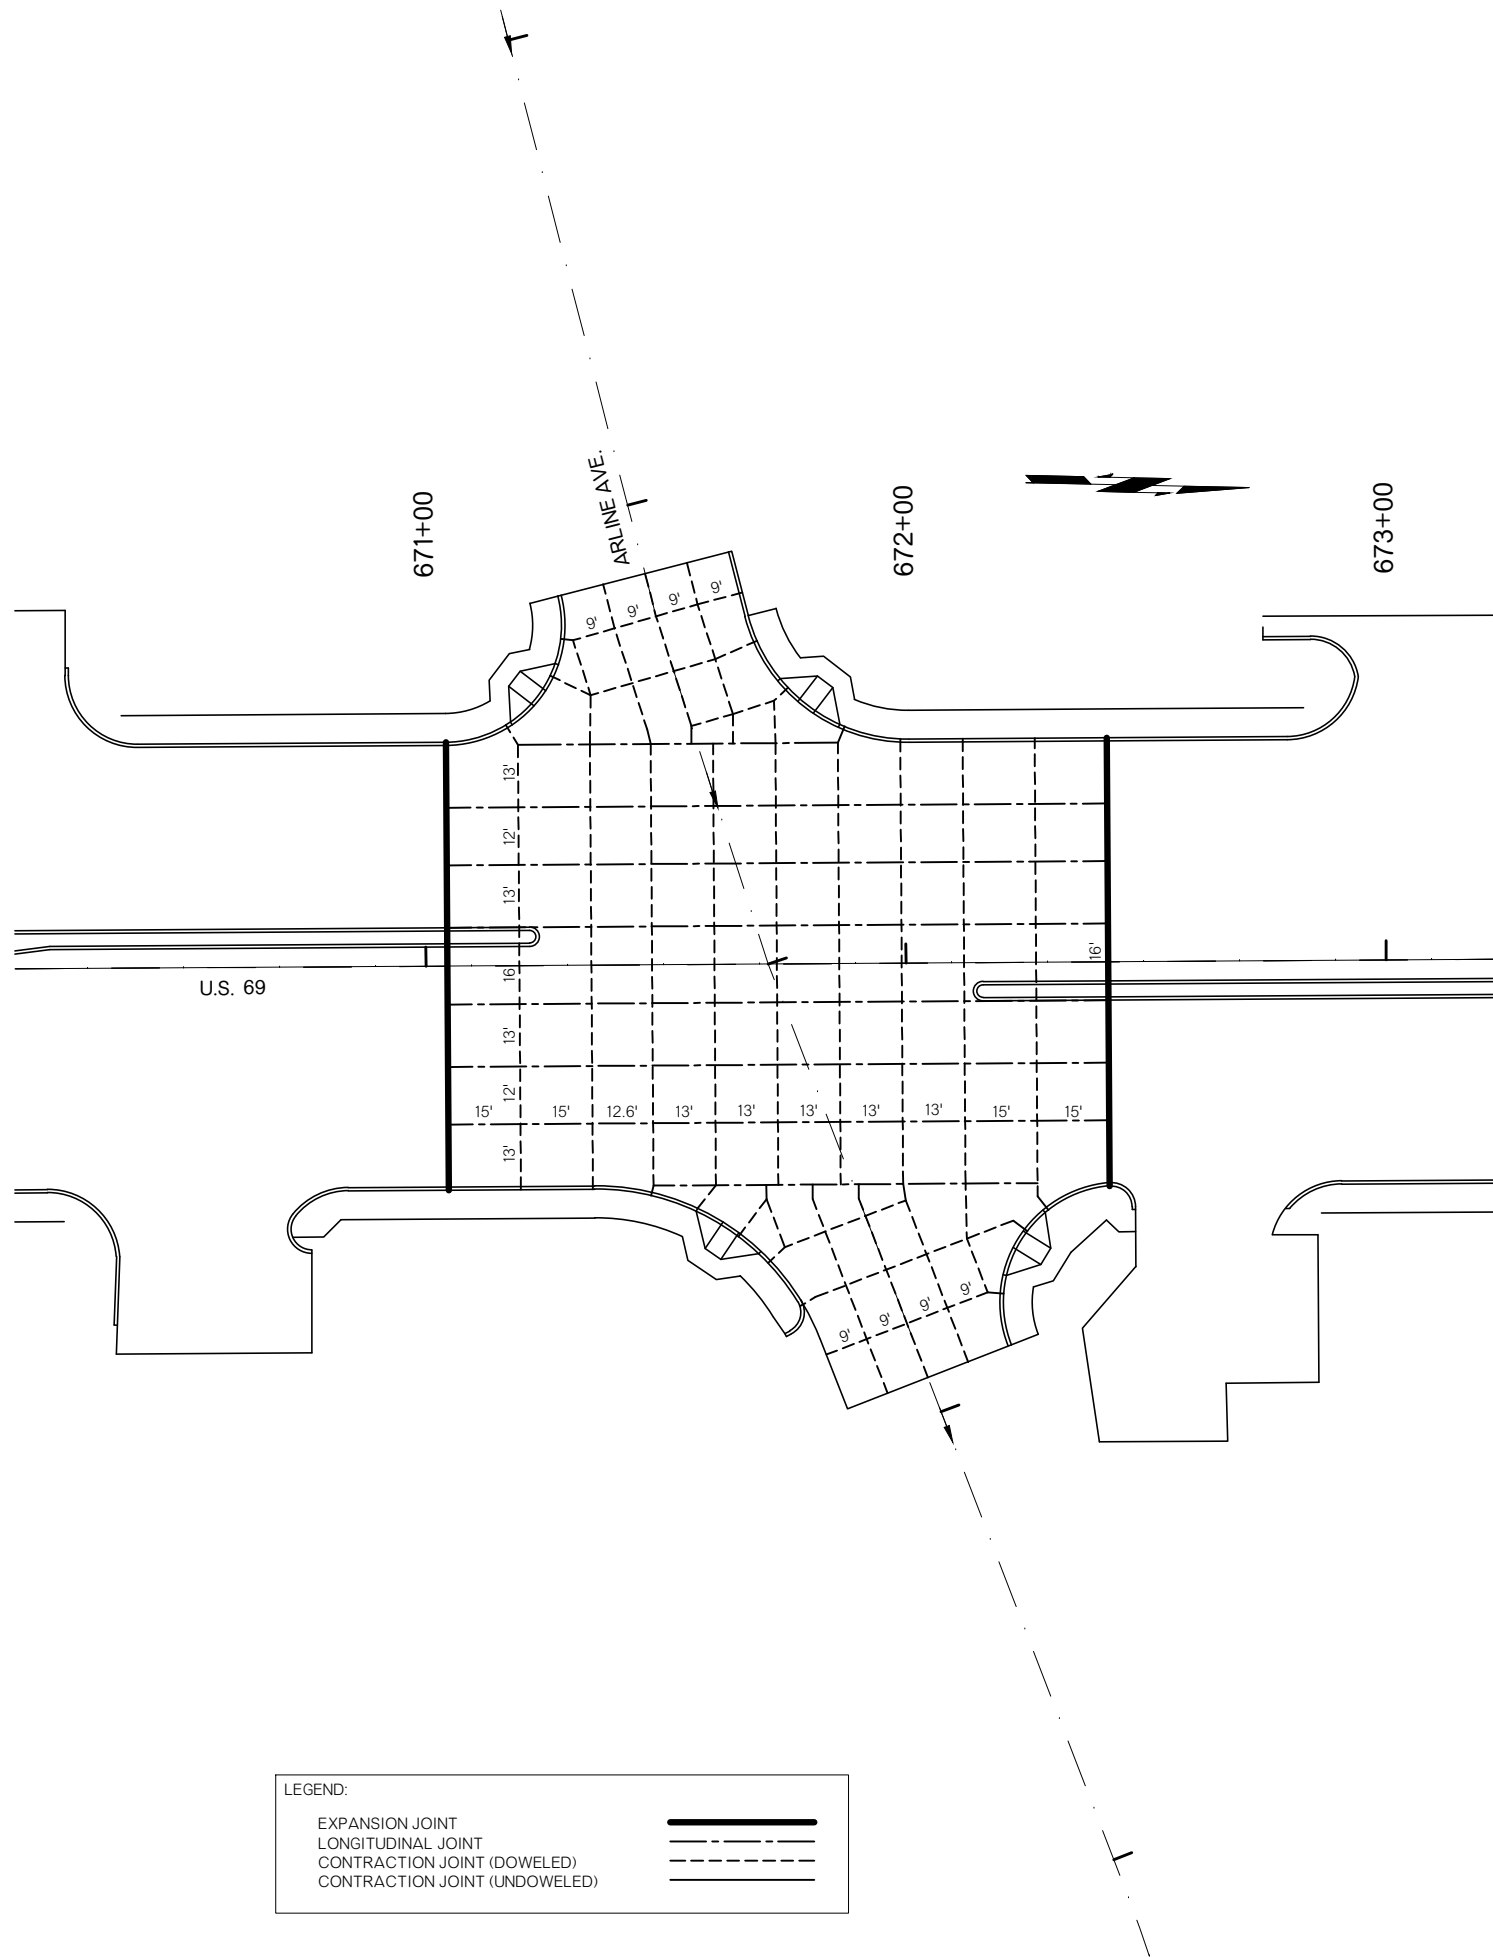

LEGEND:	
EXPANSION JOINT	
LONGITUDINAL JOINT	
CONTRACTION JOINT (DOWELED)	
CONTRACTION JOINT (UNDOWELED)	

OKLAHOMA DEPARTMENT OF TRANSPORTATION

FINAL FIELD MEETING

October 2023



SCALE: 1" = 20'

U.S. HIGHWAY 69

JOINT LAYOUT

SHEET 2


MUSKOGEE COUNTY PROJECT NO. 27108(04) SHEET NO. R053

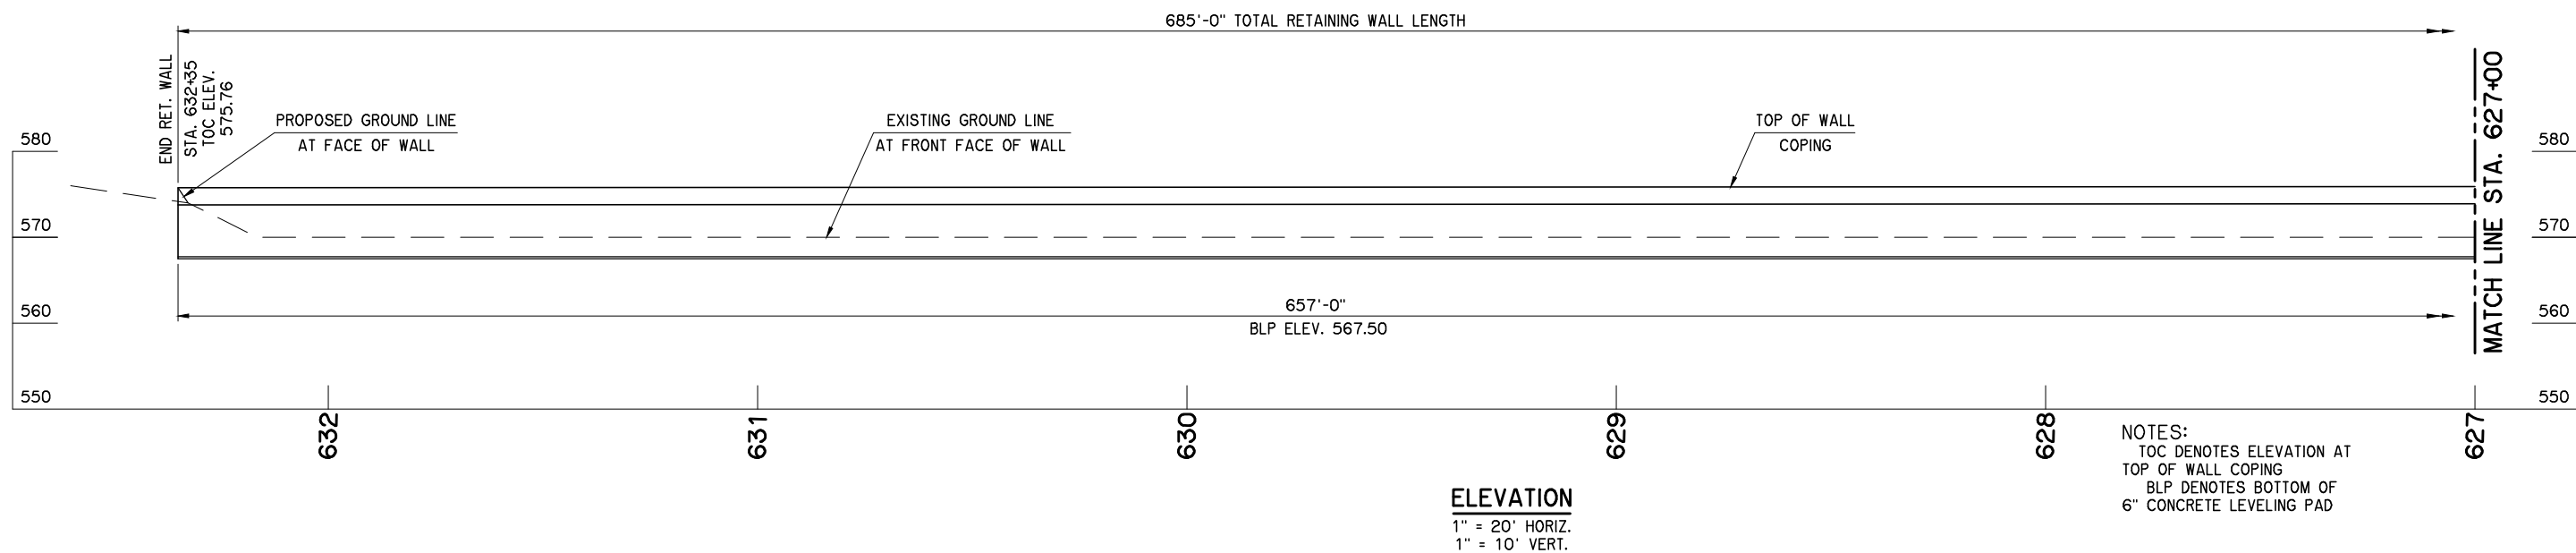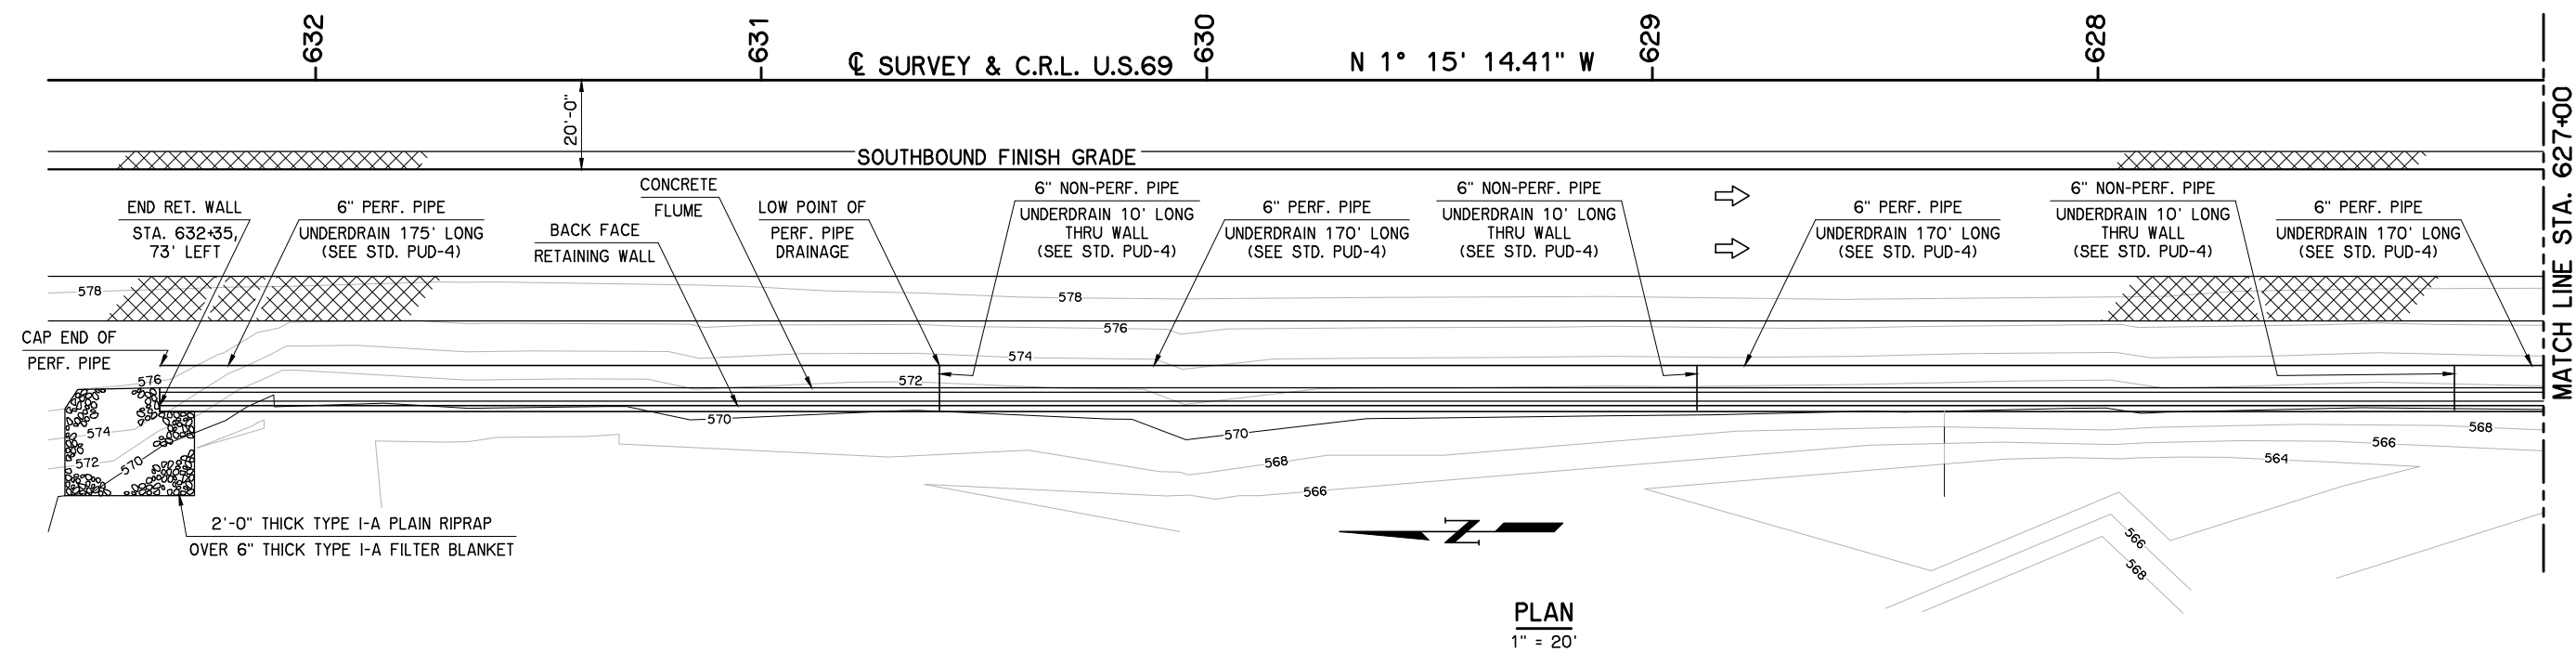

NOTES:
TOC DENOTES ELEVATION AT
TOP OF WALL COPING
BLP DENOTES BOTTOM OF
6" CONCRETE LEVELING PAD

U.S.69 OVER COODY CREEK RETAINING WALL		MUSKOGEE COUNTY		Design	KGL	
				Detail	KGL	
				Check	AFW	
						
PLAN AND ELEVATION						
RETAINING WALL						
SHEET 1 OF 2						
STATE OF OKLAHOMA		DEPARTMENT OF TRANSPORTATION				
		JOB PIECE NO. 27108(04)				SHEET NO. R054

L:\Active\1454\Drawings\RetainingWall\Plan&Details.dwg, 10/10/2023 9:05:24 AM, Deanne Brittan

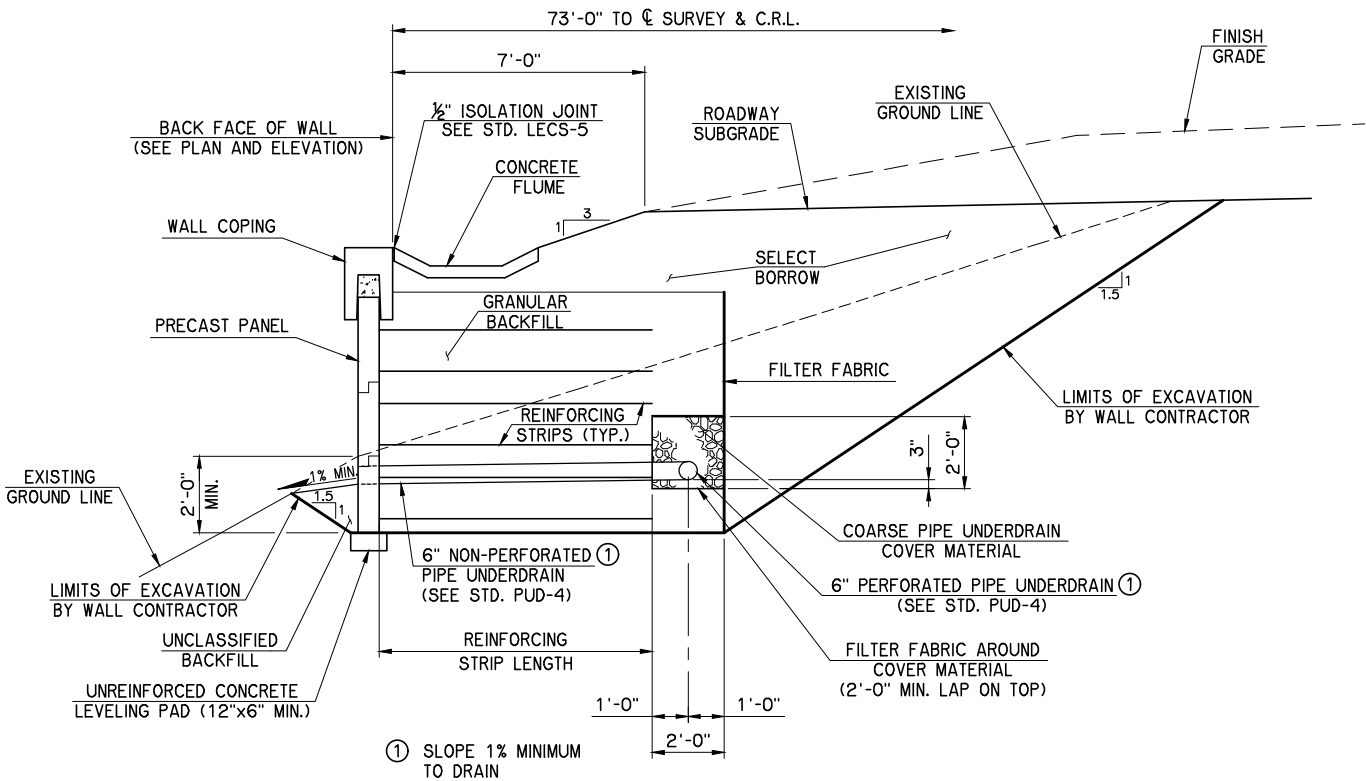


TYPICAL SECTION



NOTES:

INCLUDE ALL COSTS OF WALL COPING, CONCRETE FILLER, PRECAST PANELS, REINFORCING STRIPS, FILTER FABRIC, JOINT FILLERS, JOINT SEALANT, AND LEVELING PAD IN THE CONTRACT UNIT PRICE OF MSE RETAINING WALLS. FURNISH MSE RETAINING WALL DESIGN FOR SELECTED WALL SYSTEM PERFORMED BY A PROFESSIONAL ENGINEER LICENSED IN THE STATE OF OKLAHOMA IN ACCORDANCE WITH SUBSECTION 510.04.B OF THE SPECIFICATIONS. SUBMIT DESIGN CALCULATIONS AND DRAWINGS TO THE ENGINEER FOR APPROVAL. DO NOT BEGIN INSTALLATION UNTIL APPROVAL BY THE ENGINEER IS RECEIVED.

ALL COST OF ADDITIONAL BORROW OR EXCAVATION, REQUIRED FOR INSTALLING PAVED DITCH, SHALL BE INCLUDED IN PRICE BID FOR CLASS C CONCRETE. THE DITCH SHALL BE WATERED, AND COMPACTED, BEFORE PLACING CLASS C CONCRETE. FOR CURTAIN WALL DETAILS, SEE STD. DC-4.

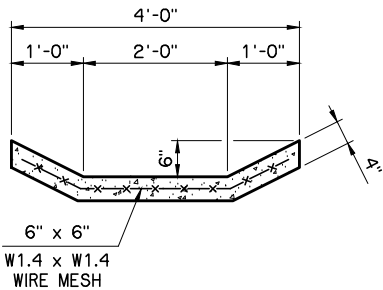

CONCRETE FLUME DETAIL

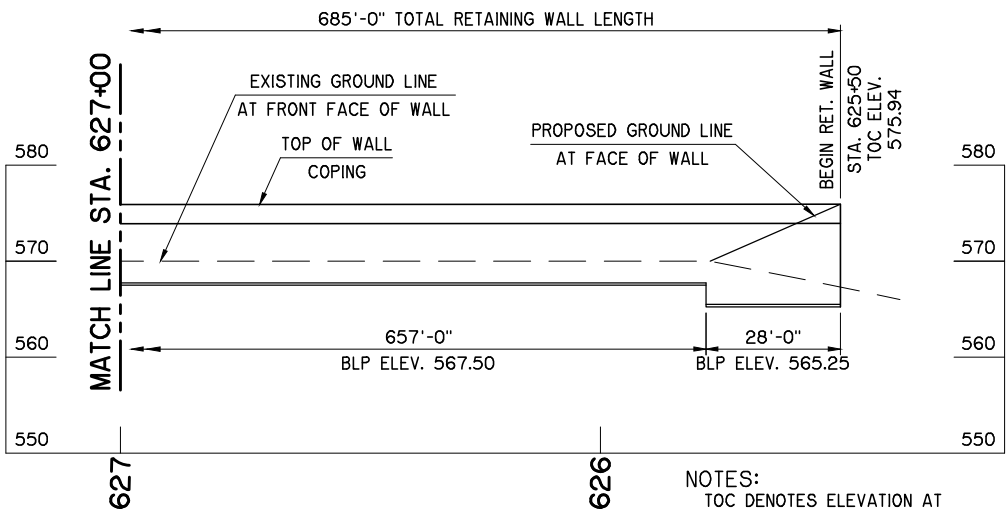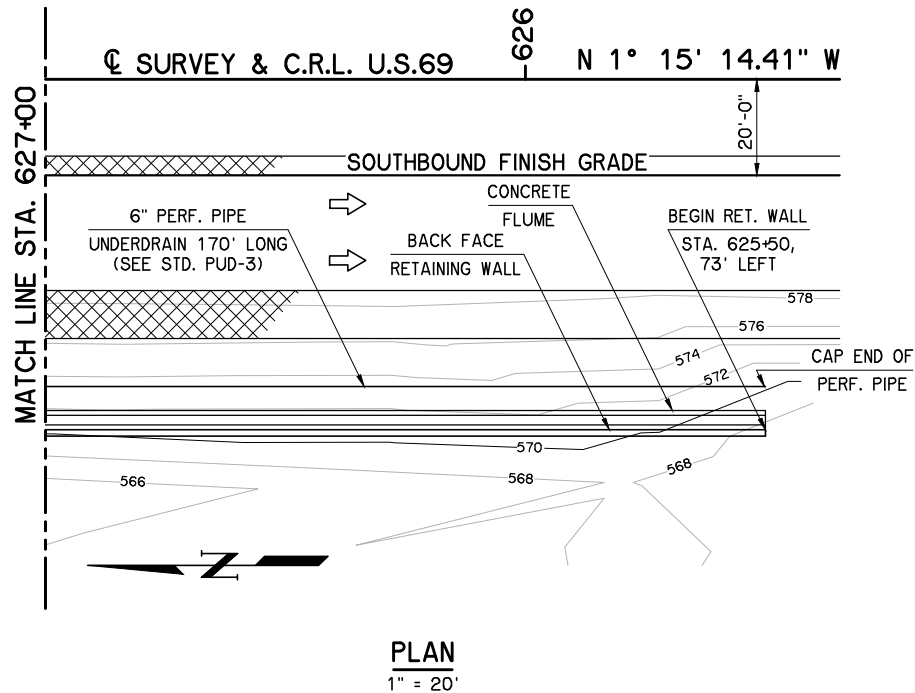

ELEVATION

1" = 20' HORIZ.
1" = 10' VERT.

NOTES:
TOC DENOTES ELEVATION AT
TOP OF WALL COPING
BLP DENOTES BOTTOM OF
6" CONCRETE LEVELING PAD

RETAINING WALL QUANTITIES		
ITEM DESCRIPTION	UNIT	TOTAL
PAY ITEMS		
CLASS C CONCRETE	C.Y.	18.4
MSE RETAINING WALL	S.Y.	604.5
TYPE I-A PLAIN RIPRAP	TON	80
TYPE I-A FILTER BLANKET	TON	20
NON-PAY ITEMS		
SUBSTRUCTURE EXCAVATION COMMON	C.Y.	1,995
6" PERFORATED PIPE UNDERDRAIN ROUND	L.F.	685
6" NON-PERF. PIPE UNDERDRAIN ROUND	L.F.	30

U.S.69 OVER COODY CREEK RETAINING WALL		MUSKOGEE COUNTY		Design	KGL	
PLAN, ELEVATION AND DETAILS RETAINING WALL SHEET 2 OF 2				Detail	KGL	
				Check	AFW	
				 CEC		
STATE OF OKLAHOMA		DEPARTMENT OF TRANSPORTATION				
		JOB PIECE NO. 27108(04)				SHEET NO. R055

1409 E 9th 1000000 832 AL Proj Side MONOCHROME.SLTB
17m 6' 10" 11/22/2023 8:32 AM Proj Side MONOCHROME.SLTB
G:\DATA\2023\1000000\DESIGN\Production Plans\27108_MEDIAN_LAYOUT.dwg




MATCHLINE STA. 560+00

MATCHLINE STA. 575+00

MATCHLINE STA. 575+00

MATCHLINE STA. 590+00

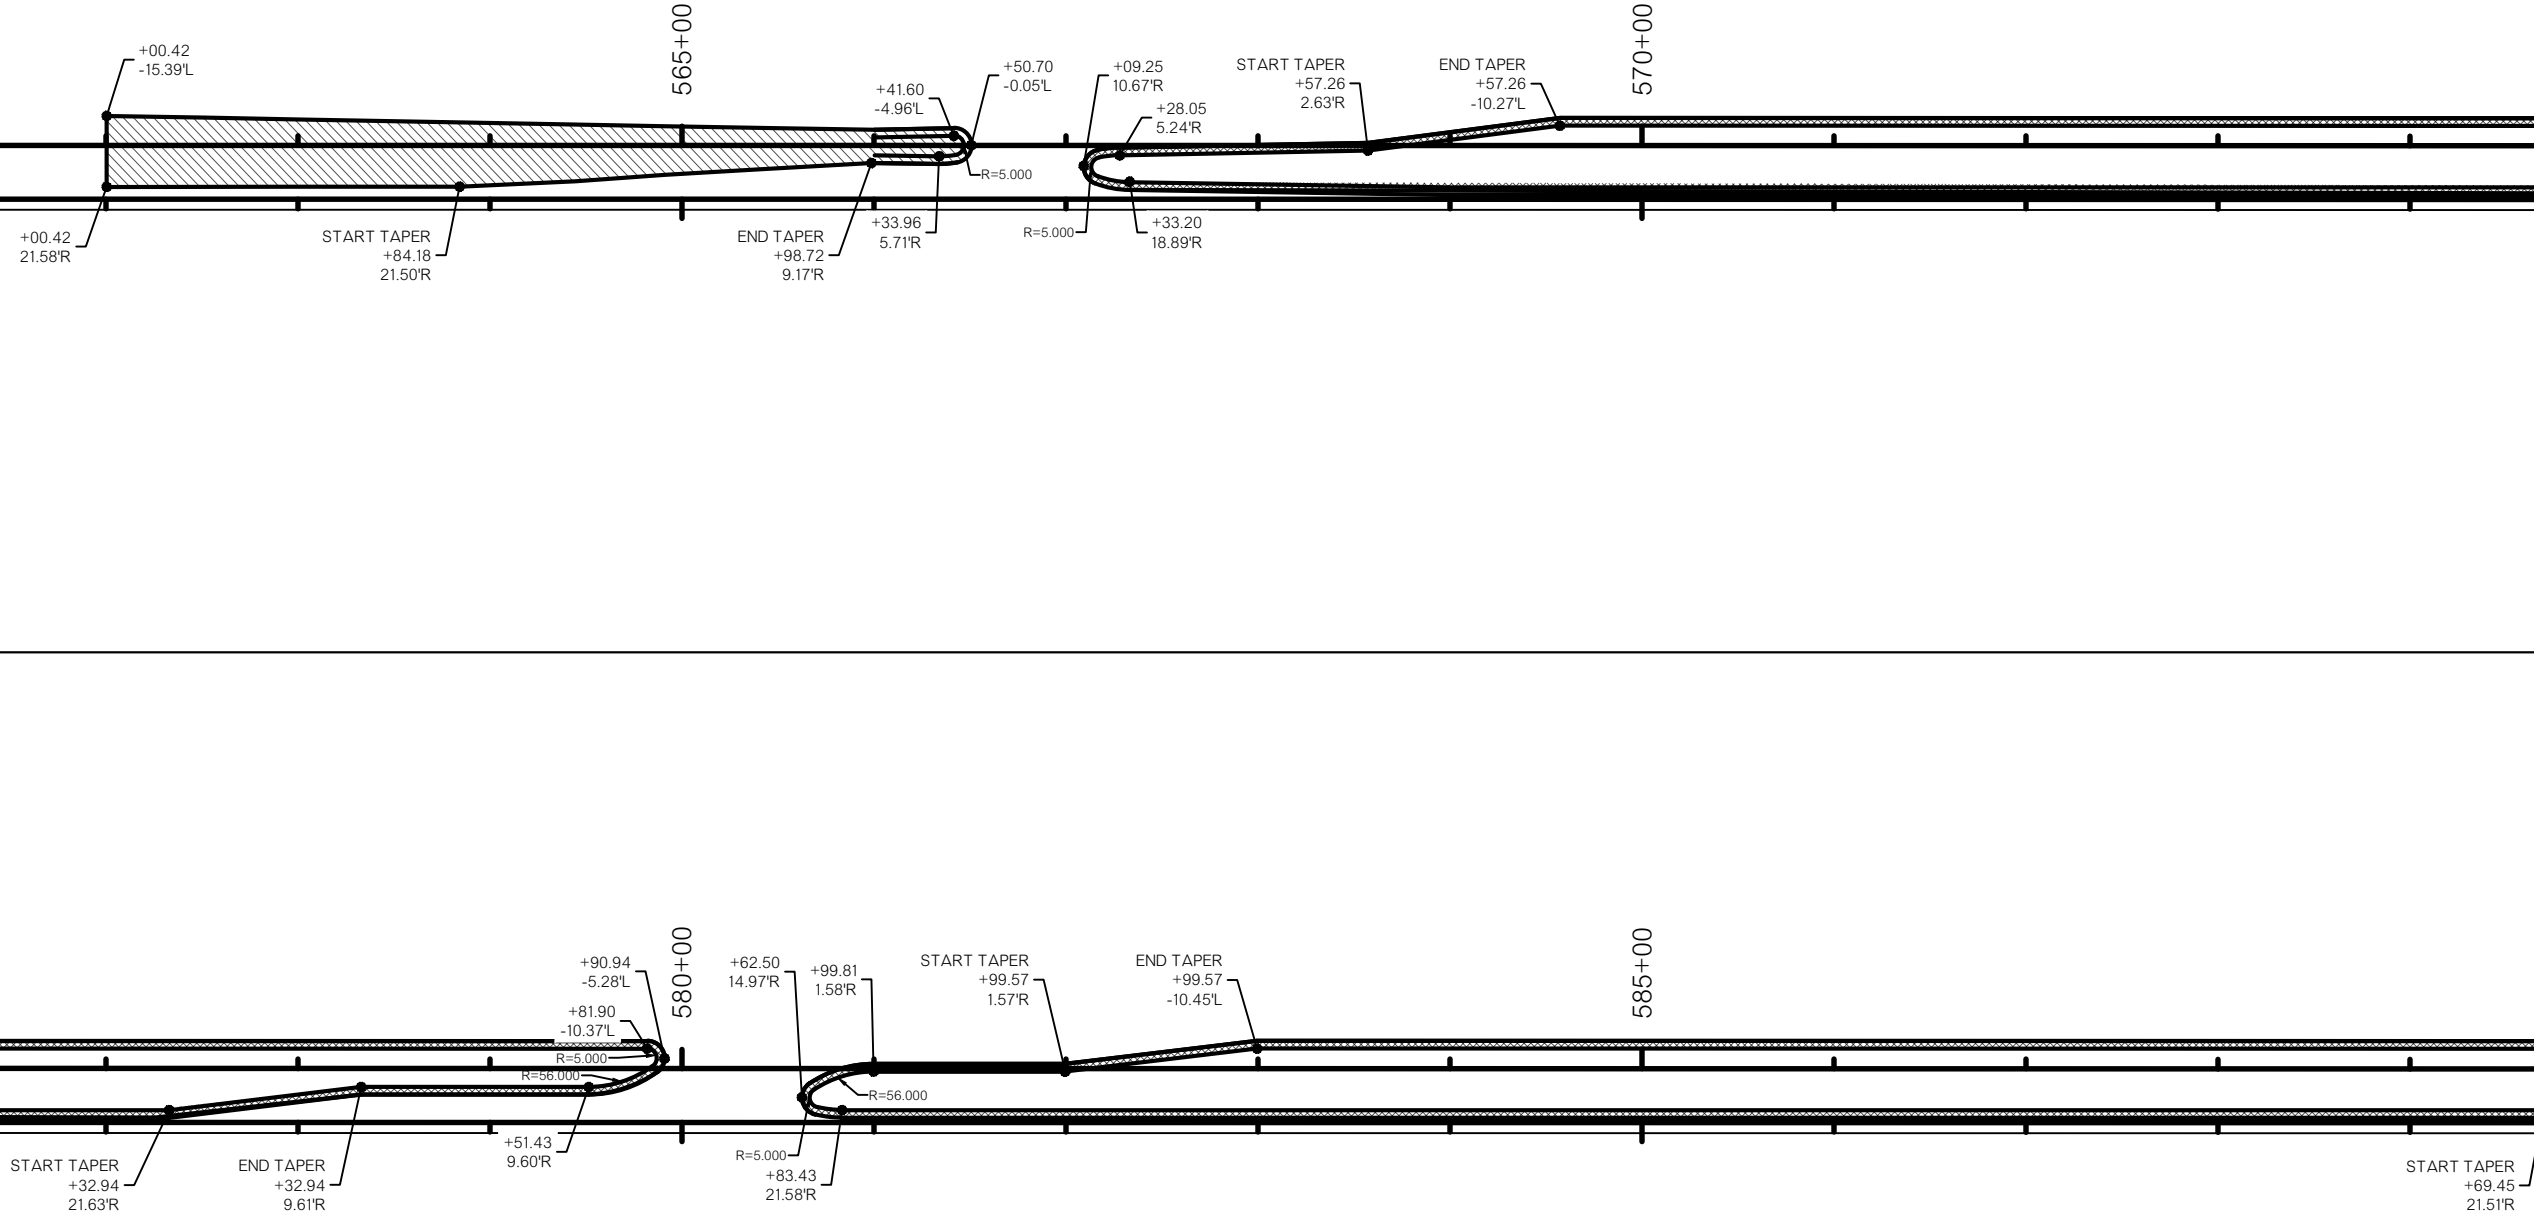

OKLAHOMA DEPARTMENT OF TRANSPORTATION
FINAL FIELD MEETING
November 2023

U.S. HIGHWAY 69
MEDIAN LAYOUT (1 OF 7)
MUSKOGEE COUNTY PROJECT NO. 27108(04) SHEET NO. R056

1409 E 9th St
Tulsa, OK 74103
G:\DATA\MOBILE\DESIGN\Production Plans\ET108_MEDIAN_LAYOUT.dwg



MATCHLINE STA. 620+00

MATCHLINE STA. 635+00

MATCHLINE STA. 635+00

MATCHLINE STA. 650+00



625+00

630+00

START TAPER
+57.68
-10.63'L

+29.53
-4.67'L

640+00

END TAPER
+00.44
1.31'R

START TAPER
+67.05
24.63'R

END TAPER
+67.05
12.62'R

645+00

R=4.333
R=49.333
+46.72
-2.06'L

+46.71
12.61'R

+67.39
5.38'R

R=49.313

R=1.333

+44.67
11.28'R
+48.38
9.29'R


+48.38
13.29'R

START TAPER
+44.72
10.02'R

END TAPER
+44.74
-1.95'L

OKLAHOMA DEPARTMENT OF TRANSPORTATION
FINAL FIELD MEETING
November 2023

U.S. HIGHWAY 69	
MEDIAN LAYOUT (3 OF 7)	
MUSKOGEE COUNTY	PROJECT NO. 27108(04) SHEET NO. R058

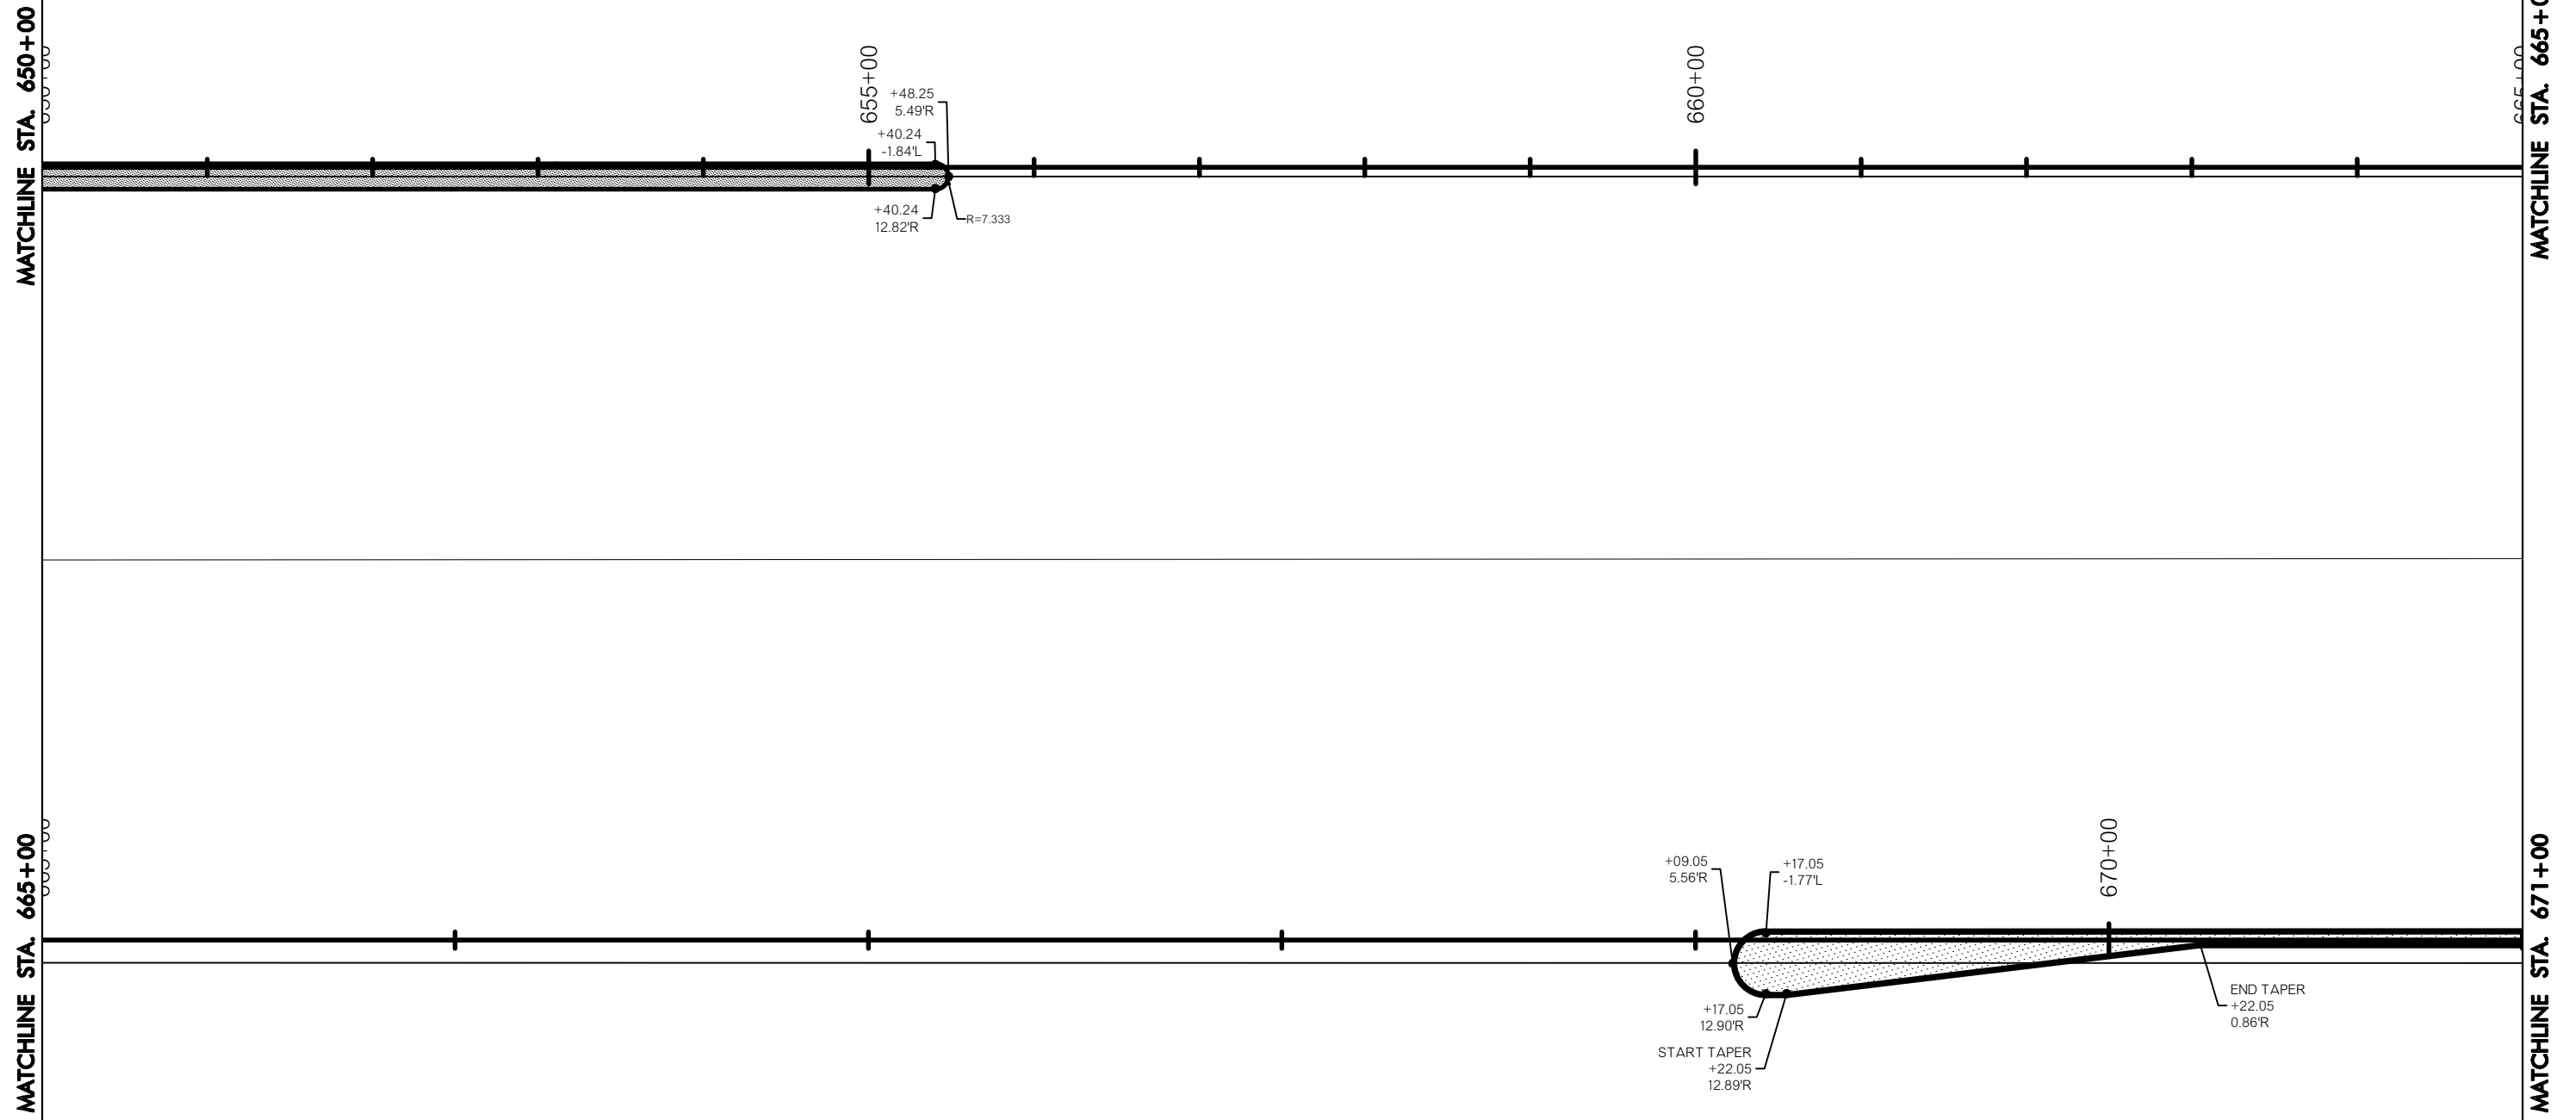

November 2023

MEDIAN LAYOUT (4 OF 7)


MUSKOGEE COUNTY PROJECT NO. 27108(04) SHEET NO. R059

1408 E 9th St, Suite 100
Tulsa, OK 74103
www.mohr-engineering.com
MOHR ENGINEERING
11/20/2023 3:09 PM
P:\2024\MOH\DESIGN\Production Plans\27108_MEDIAN_LAYOUT.dwg




MATCHLINE STA. 671+00

MATCHLINE STA. 677+00

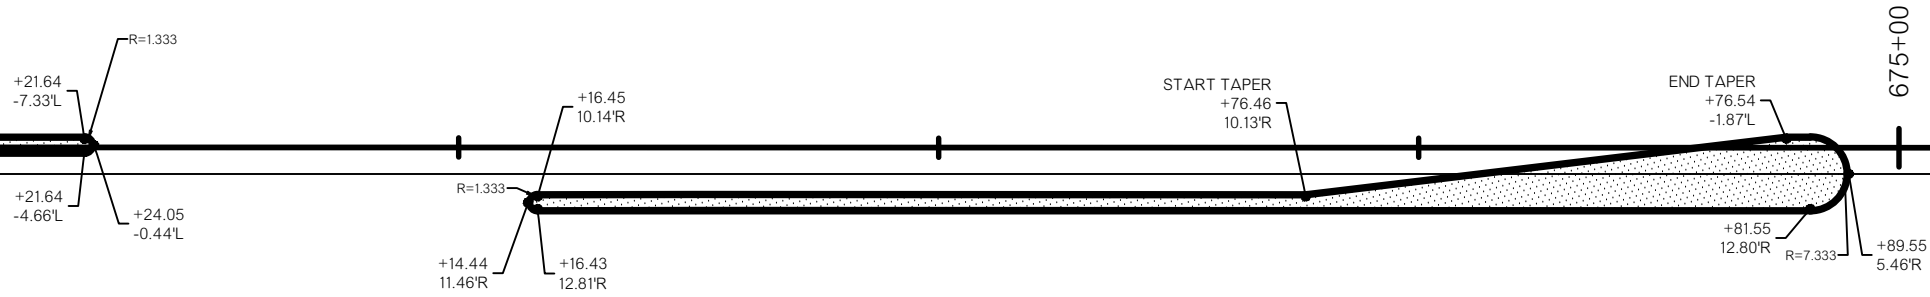

MATCHLINE STA. 677+00

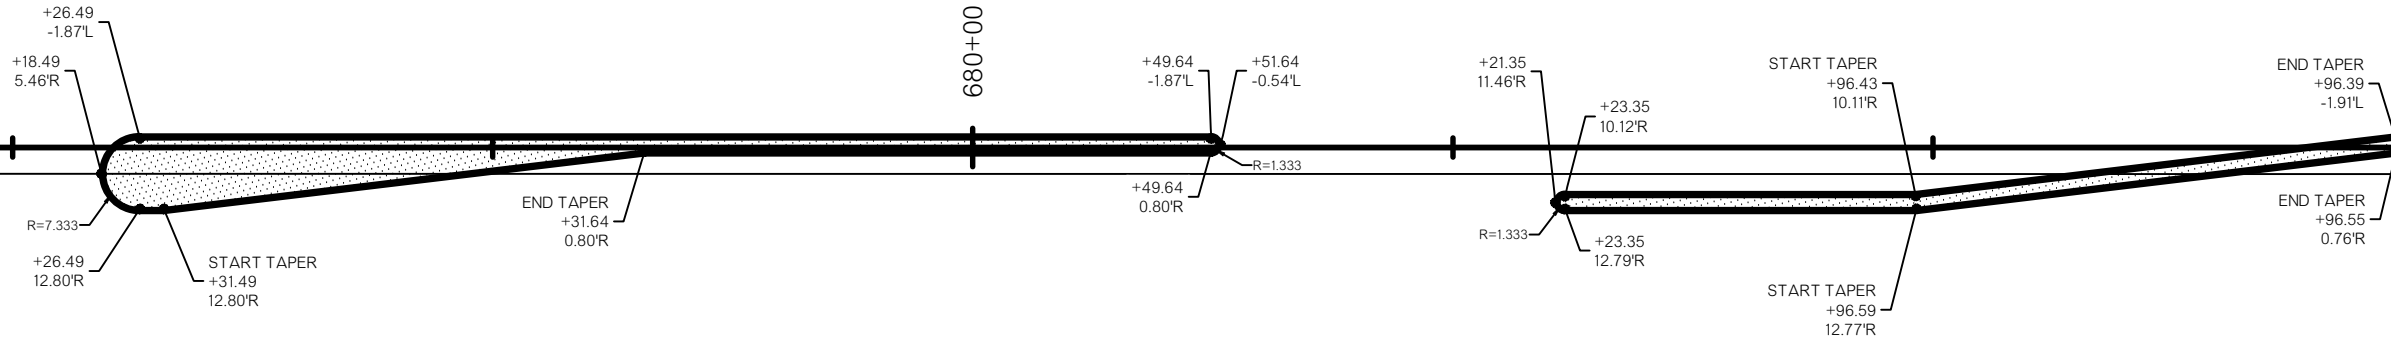

MATCHLINE STA. 683+00

OKLAHOMA DEPARTMENT OF TRANSPORTATION
FINAL FIELD MEETING
November 2023

U.S. HIGHWAY 69
MEDIAN LAYOUT (5 OF 7)
MUSKOGEE COUNTY PROJECT NO. 27108(04) SHEET NO. R060

STATE OF OKLAHOMA
DEPARTMENT OF TRANSPORTATION
SURVEY DIVISION

SWO 4933 (1) J/P 27108(04) MUSKOGEE CO.

HORIZONTAL CONTROL:
() Oklahoma Coordinate System of 1927 Zone.
(X) Oklahoma Coordinate System of 1983 North Zone.
() Oklahoma Dept. of Transportation Plane Coordinate System of 1927 Zone.
() Oklahoma Dept. of Transportation Plane Coordinate System of 1983 Zone.
() Arbitrary Coordinate System

HORIZONTAL PLANE DATUM DEFINITION:
OKLAHOMA STATE PLANE COORDINATE SYSTEM NAD83(93)

1. Primary Control adjusted to NAD 83(93) OK-NORTH 1 Order
Stations LUX, MUSKPORT
A) Closure before adjustment X ; Y Angles ; 1:
Trav. Length ; is () Order before adjustment.
B) ; is ()
C) Method of Distance Measurement: () Electronic (X) GPS () Triangulation () Chained
() Electronic (X) GPS () Triangulation () Chained
D) Instrument used for angles SOKKIA GRX1,GRX2 3 Order
2. Secondary Control adjusted to Primary Control
Stations M-51-980-M-51-985 LUX; MUSKPORT
A) Closure before adjustment X ; Y Angles ; 1:
B) ; is 3RD Order; Tied to
C) of Distance Measurement: (X) Electronic () GPS () Triangulation () Chained
(X) Electronic () GPS () Triangulation () Chained
D) Instrument used for angles SOKKIA SET 3 SERIES

VERTICAL CONTROL 3 order. Level Line taken from O-56-431
3 order and tied ODOT STA M51-4 2 order.
() NGVD 29 datum
(X) NAVD 88 datum

ACCURACY DEFINITION:
(1) HORIZONTAL: (3rd Order = Class I = 1 : 10,000')
(3rd Order = Class II = 1 : 5,000')
(2) VERTICAL: (1st Order = 0.017 Ft. x sqrt. of Mi.) (2nd Order = 0.035 Ft. x sqrt. of Mi.)
(3rd Order = 0.050 Ft. x sqrt. of Mi.)

Distribution:
Copy w/survey reports
Copy in each Alignment
and level book

(FORM SD #20)
Rev. 11/03

Charles W. Chastain
Professional Land Surveyor

5-May-16
Date

UTILITIES

FIBER OPTIC (UNDERGROUND):
AT&T
(405) 250-7645
ATTEN: GREG GILLY

ELECTRIC:
OKLAHOMA GAS & ELECTRIC
321 NORTH HARVEY AVENUE
OKLAHOMA CITY, OK 73102-3405
(405) 553-3000

WATER:
CITY OF MUSKOGEE
P.O. BOX 1927
MUSKOGEE OK 74402-1927
(918) 682-6602


GAS:
OKLAHOMA NATURAL GAS
401 N. HARVEY
OKLAHOMA CITY, OK 73101
(800) 664-5463

STATE OF OKLAHOMA
DEPARTMENT OF TRANSPORTATION

SURVEY OF
U.S. HIGHWAY 69
SWO 4933(1)
J/P NO. 27108(04)
OKLAHOMA

FROM U.S. 64 (PEAK BLVD) NORTH 3 MILES
TO U.S. 64-B (OKMULGEE AVE) IN MUSKOGEE

SURVEY EXTENTS

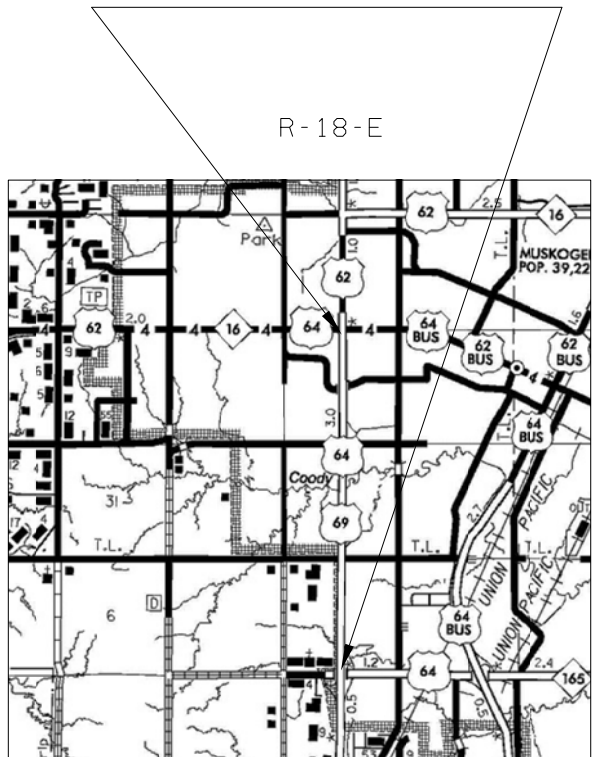

PROJECT LENGTH 15,813.53 FT. 3.000 MI.

BEGINNING STATION +540+72.83
ENDING STATION +698+86.36

ELECTRONIC FILE TRANSFER DISCLAIMER:

THESE FILES, DRAWINGS AND/OR NOTES ARE PROVIDED FOR INFORMATION ONLY. THE OKLAHOMA DEPARTMENT OF TRANSPORTATION (ODOT) AND THE OWNER CANNOT BE HELD RESPONSIBLE FOR THE CONTENT OR ACCURACY OF THESE FILES, DRAWINGS AND/OR NOTES DUE TO CONVERSIONS, SOFTWARE TRANSLATIONS, OR ANY OTHER MANIPULATION OF SAID FILES, DRAWINGS AND/OR NOTES. ODOT EXPRESSLY DISCLAIMS ANY RESPONSIBILITY ARISING FROM ANY USE OF THESE FILES, DRAWINGS AND/OR NOTES. TO THE FULL EXTENT PERMITTED BY APPLICABLE LAW, THE RECIPIENT OF THESE FILES, DRAWINGS AND/OR NOTES HEREBY AGREES TO DEFEND, INDEMNIFY, AND HOLD HARMLESS ODOT AND THE OWNER FROM AND AGAINST ANY AND ALL CLAIMS, SUITS, ACTIONS, DAMAGES, LOSS, LIABILITY OR COSTS OF EVERY NATURE OR DESCRIPTION (INCLUDING REASONABLE ATTORNEY'S FEES) ARISING FROM, OR IN ANY WAY ATTRIBUTABLE TO OR CONNECTED WITH ANY OF THESE FILES, DRAWINGS AND/OR NOTES.

THIS SURVEY MEETS THE OKLAHOMA MINIMUM STANDARDS FOR THE PRACTICE OF LAND SURVEYING AS ADOPTED BY THE OKLAHOMA STATE BOARD OF REGISTRATION FOR PROFESSIONAL ENGINEERS AND LAND SURVEYORS, MAY 17, 2010.

SPECIFICATIONS FOR SURVEYS FOR PRIMARY AND SECONDARY HIGHWAYS DATED JANUARY 2011 GOVERN.

SDS S1 OF S12

OKLAHOMA DEPARTMENT OF TRANSPORTATION					
FED. ROAD DIST. NO.	STATE	PROJ. NO.	FISCAL YEAR	SHEET NO.	TOTAL SHEETS
	OKLA				
DESCRIPTION		REVISIONS		DATE	

INDEX OF SURVEY SHEETS

1	TITLE SHEET
2-3	HISTORICAL LETTER
4	CHECK LEVEL LIST & ALIGNMENT DATA
5	COGO POINTS
6	HORIZONTAL CONTROL DIAGRAM
7-9	SURVEY DATA SHEETS
10-17	GEOMETRIC DATA SHEETS

STATE OF OKLAHOMA
DEPARTMENT OF TRANSPORTATION

SWO No. 4933(1) Job/Piece 27108(04)

LAND SURVEYOR'S CERTIFICATION

I hereby certify that all land and property sub-division distances, angles, corners, and monumentation made or used in conjunction with this survey and depicted or recorded herein or hereon were recovered, established or re-established in substantial conformity with:

- Applicable instructions contained in the U.S. Government Bureau of Land Management publication "Manual of Survey Instruction",
- Its supplement, "Restoration of Lost or Obliterated Corners and Sub-division of Sections";
- "Oklahoma Minimum Standards for the Practice of Land Surveying" as adopted by the State Board of Licensure for Professional Engineers and Land Surveyors; and
- Sound land surveying practices;

including a thorough search, study, analysis and consideration of all existing records and field evidence.

I further certify that all survey monuments depicted exist and that all land survey work was done by me or under my direct supervision.

Dated this MAY 6, 2016

Land Surveyor

Signature

CHARLES W. CHASTAIN
Printed Name

Oklahoma Licensed Land Surveyor No. 1352

Certificate of Authorization No. 219

PLS	CWC	OKLAHOMA DEPARTMENT OF TRANSPORTATION SURVEY DIVISION			
DRAWN	-	SURVEY DATA SHEET			
CHECKED	CWC				
APPROVED					
CREW					
		SWO 4933(1) PROJECT NO. 24761(04) SHEET NO. S1			

OKLAHOMA DEPARTMENT OF TRANSPORTATION					
FED. ROAD DIST. NO.	STATE	PROJ. NO.	FISCAL YEAR	SHEET NO.	TOTAL SHEETS
	OKLA				
DESCRIPTION			REVISIONS		DATE

OKLAHOMA DEPARTMENT OF TRANSPORTATION

MAY 8, 2016

To:

Mr. W. Leroy Tacket, Chief of Surveys

From:

Charles W. Chastain, Professional Land Surveyor

Subject:

SWO 4933(1)) J/P No. 27108(04)– U.S. 69– Muskogee county
Us 69 from us 64 (Peak Blvd). North 3 miles to Us64-B (Okmulgee Ave. in Muskogee

Historical Letter & Written Report

1. General

Survey Began:

February 18, 2016

Survey Completed:

November 15, 2015

Personnel on this survey:

Charles W. Chastain, PLS

Josh Rowan

Sean Johnsey

Byron Rogers

Earnest Faulconer

Party Chief

Survey Tech

Survey Tech

Survey Tech

2. Assignment

This survey was assigned to me by the Transportation Survey Manager via a Survey Scope and Special Provision letter dated November 3, 2013 . The Survey Crew, under the direct supervision of Mr. Charles W. Chastain, PLS, began work on the project on February 18, 2015 .

3. Purpose

The purpose of this survey is to obtain adequate information for the design and reconstruction of the Roadway.

4. Limit- 300 feet left and 300 feet right of the center line of US 69

This survey began on POT station 540+72.83 to P.O.T. Station 698+86.37 U.S Highway 69 as shown on FAP No. U-593(29) plans and at Assigned POT 10+00 to 30+00 of the Pedestrian Trail,(Formerly Midland Valley Railroad connection

SWO 4933(1)) Muskogee County

Historical Letter & Written Report

Page 2 of 4

5 Alignment

The centerline of survey is along the Identical centerline of US. Highway 69 established by recovered reference iron pins as shown in SWO 2725(1) survey and FAP No. U-593(29) plans. The alignment consist of a Tangent from POT Station 540+72.83 to POT Station 566+87.33 to POT SAT 593+31.89 to POT STA 619+72.41 to POT STA 646+06.85 to POT STA 652+78.34 to POT STA 698+86.37
The centerline of the Trail survey was set from a intersecting point of the Us 69 centerline being 20+00 And extending 1000 feet each way along the center of the trail creating a beginning station of 10+00 and an ending station of 30+00

Stationing (A001) was established along US Highway 62by setting the P.O.T. station 540+72.83 from ties shown on the FAP No U-593(29) plans then continuing ahead along the center line of U.S. Highway 69 to station 698+86.37. Existing iron pins were found on reference lines along the center line of US Hwy 69.
Field measurements reveal the following information.
My survey comparison to the plans stated above measurements revealed a difference of 0.22 feet overall from the measurements as recorded along us highway 69, being a minimal amount of measurement difference.
Stationing (A002) was established along the centerline of the Pedestrian Trail as mentioned earlier in this letter.

7 Horizontal Control:

Horizontal Control for this survey is NGS Oklahoma State Plane Coordinate System, Lambert Projection, North Zone, derived by static GPS Methods at 2 control points at each end of the Survey at ODOT Stations M-51-980 and M-51-986. NGS stations Muskport and “LUX” was utilized is establishing and to verify project coordinates.

a) Static GPS methods were used to establish the following Secondary Control point No. M-51-981 through M-51-985 all of which are rebars with surv- caps set at the project location.

b) A ground measurement was taken between the 7 secondary control points to verify static GPS method distances.

c) All data contained in this survey is Grid Data, No Transformation was made to correct to the surface. Coordinates on the state plane grid do not reflect actual ground distances.

8. Vertical Control:

a) Vertical Control for this survey is NAVD88.

b) Vertical Control Points:

Derived from differential levels utilizing Odot Station M-51-4 also used as BM No. 2
In this Survey

c) Differential leveling method was utilized to verify difference between all control points established by GPS methods and to set vertical Benchmark elevations for this Project.

SDS _____ OF _____

PLS			OKLAHOMA DEPARTMENT OF TRANSPORTATION SURVEY DIVISION
DRAWN			
CHECKED			
APPROVED			
CREW			SURVEY DATA SHEET
SWO 4933(1))PROJECT NO. 27108(04)SHEET NO. S2			

8-87

OKLAHOMA DEPARTMENT OF TRANSPORTATION					
FED. ROAD DIST. NO.	STATE	PROJ. NO.	FISCAL YEAR	SHEET NO.	TOTAL SHEETS
	OKLA				
DESCRIPTION		REVISIONS		DATE	

**SWO 4933(1) Muskogee County
Historical Letter & Written Report
Page 3 of 4**

- d) All leveling was conducted with a Sokkia BC20. The project level control began on primary control station M-51-4 as shown on survey data sheet S5 of SWO 3822 (1) , then run through the project corridor to BM 1 thru BM 19 and through secondary control points 7400-7407 then back thru BM 19 to Station M-51-4
- A benchmark list depicting newly established benchmarks, as well as results of the control leveling has been placed in the archived Microstation Design File.
(See: SUBMITTED DATA BELOW).

9. Measurement Units:

The distances, coordinates, and elevations shown on this survey are in US SURVEY FEET. All angles and bearings shown are in degrees, minutes, and seconds.

10. Photo Controls:

There are no photo control points on this project.

11. Topography:

All topography information was obtained during the course of this survey by GPS RTK along with field conventional methods as directed by the ODOT Survey Specifications for primary and secondary highways.

12. Cross Section/DTM:

All surface feature information was obtained during the course of this survey by field conventional methods. (See: SUBMITTED DATA BELOW).

13. Underground Storage Tanks/Hazardous Waste Sites:

There were no Underground storage tanks/ Hazardous Waste Sites encountered during this survey.

14. Utilities:

All utility companies servicing the project extents were contacted after first contacting OKIE, during the course of this survey. Survey Crew Personnel were provided a set of flags on the ground by utility companies or their specified agents to field locate all underground utilities. There were no depths on any line or pipe measured.

SDS _____ OF _____

**SWO 4933(1) -Okmulgee County
Historical Letter & Written Report
Page 4 of 4**

15. Land Ties:

Section 4 Township 14 North, Range 18 East of the IM, and sections 28 and 33, Township 15 North, Range 18 East IM were surveyed within this survey by first checking the recorded corner records and field locating and verifying the position of existing corners and checking accuracies by applying The Oklahoma minimum standards for land surveys

.

16. Data Submitted:

A. Reports:

- 1) Transmittal Letter.
- 2) ODOT Form SD-7, Public and Privately Owned Utility List.
- 3) ODOT Form SD-11, Control Point Form, for Control points M-51-980-m-51986
- 4) ODOT Form SD-20, Survey Control.
- 5) ODOT Form SD-41, Surveyor’s Certification.
- 6) COGO Data (Coordinate List With Alignments).
- 7) Benchmark and Check Level List.

B. Computer Files:= 1 DGN file of entire survey

Respectfully Submitted,

Charles W. Chastain, PLS Date 05/08/2016

PLS	CWC		OKLAHOMA DEPARTMENT OF TRANSPORTATION SURVEY DIVISION
DRAWN	-		
CHECKED	CWC		
APPROVED			
CREW			
SURVEY DATA SHEET			
SWO 4933(1)PROJECT NO. 27108(04)SHEET NO. S3			

BENCH MARK DESCRIPTION LIST NAVD88 DATUM

BM 1	590.84	CHISELED X IN CONC. HDWLL 59' LT 539+50.4 US 69
BM 2	588.08	OSHD MON M-5+4 260.3 RT 553+72.4 US 69
BM 3	595.34	CHISELED X ON TOP CONCRETE AT FLAG POLE. 261.8 RT 560+42.5 US 69
BM 4	595.08	CHISELED BOX SW COR SIDE WALK @ ANTIQUE MALL 153 RT 567+20.7
BM 5	593.72	CHISELED X ON TOP CONC DRIVEWAY 297 RT 580+53.5 SH 69
BM 6	594.02	3" BRASS MON- CITY OF MUSKOGEE NETWORK STA H-24 FLUSH W/ GROUND 76.2 RT. 592+51.6
BM 7	593.28	CHISELED BOX IN CONCRETE PARKING LOT ANTIQUE MALL 23.4 LT 596+13 US 69
BM 8	589.83	CHISELED X IN NW COR CONC DRIVE 99 RT 607+73 US 69
BM 9	584.12	CHISELED X IN SW COR CONC DR. 239.7 RT. STA 615+36 US 69
BM 10	576.07	CHISELED X IN WEST HDWL 521 LT STA 625+18.3 US 69
BM 11	573.77	CHISELED BOX IN SW COR SIDEWALK 125 RT STA 638+82 US 69
BM 12	590.88	3" BRASS MON-CITY OF MUSKOGEE NETWORK STA V-19 134+4 RT. STA 646+25
BM 13	583.06	CHISELED X IN SW COR SIDEWALK 116.4 RT STA 656+67.8 US 69
BM 14	587.29	CHISELED X ON N. SIDE CONC ISLAND 100' RT STA 663+67.7 US 69
BM 15	593.61	CHISELED BOX ON SE COR SIDEWALK AT KUM AND GO 166.9 RT STA 670+24.2 US 69
BM 16	595.97	CHISELED X ON TOP CURB AT OLD DINER 185J LT STA 677+67.6 US 69
BM 17	607.08	CHISELED X ON TOP CURB AT THE CLINIC 229.7 RT 683+79.85
BM 18	614.49	CHISELED X ON SW COR SIDEWALK AT SW COR BUILDING 113.3 RT STA 692+45.8 US 69
BM 19	612.46	CHISELED X ON STEP AT SE COR SMALL BLDG 158' LT STA 699+42 US 69

SDS _____ OF _____

EXISTING ALIGNMENT REPORT

Project Name: SWO 4933(1) MUSKOGEE COUNTY,
Horizontal Alignment Name: A001
Description: CL Survey PRESENT HIGHWAY US-69 from FAP No. U-593(29), Style: Centerline
Element: Linear

STATION	EASTING	NORTHING
300 P.O.T 540+72.83	2739504.8104	269331.0604
TANGENT DIRECTION N0716°12.80'W TANGENT DISTANCE 2614.50		
302 PI 566+87.33	2739446.8530	271944.9140'
TANGENT DIRECTION N0715°12.73'W TANGENT DISTANCE 2644.56		
305 PI 593+31.89	2739388.9990'	274588.8430'
TANGENT DIRECTION N0715°20.81'W TANGENT DIRECT. 2640.52		
306 PI 619+72.41	2739331.1300'	277228.7300'
TANGENT DIRECTION N0714°57.57'W TANGENT DIRECT 2634.44		
308 PI 646+06.85	2739273.6910'	279862.5470'
TANGENT DIRECTION N0714°20.49'W TANGENT DIRECT. 671.49		
310 PI 652+78.34	2739253.8990'	280533.7450'
TANGENT DIRECTION N0713°59.69'W TANGENT DIRECT. 4608.02		
330 P.O.T 698+86.37	2739119.8940'	285139.8290'

OKLAHOMA DEPARTMENT OF TRANSPORTATION					
FED. ROAD DIST. NO.	STATE	PROJ. NO.	FISCAL YEAR	SHEET NO.	TOTAL SHEETS
	OKLA				
DESCRIPTION		REVISIONS		DATE	

PLS	CWC		OKLAHOMA DEPARTMENT OF TRANSPORTATION SURVEY DIVISION
DRAWN			
CHECKED	CWC		
APPROVED			
CREW			SURVEY DATA SHEET
SWO 4933(1)PROJECT NO. 27108(04)SHEET NO. S4			

OKLAHOMA DEPARTMENT OF TRANSPORTATION					
FED. ROAD DIST. NO.	STATE	PROJ. NO.	FISCAL YEAR	SHEET NO.	TOTAL SHEETS
	OKLA				
DESCRIPTION			REVISIONS		DATE

1 2738915.7140 269195.6330 590.8400
2 2739736.3810 270636.0250 588.0800
3 2739723.2840 271306.4140 595.3350
4 2739599.3220 271981.6380 595.0800
5 2739713.3700 272317.2820 593.7150
6 2739463.3310 274514.9000 594.0200
7 2739169.4630 274865.2140 593.2750
8 2739457.5240 276031.7190 589.8300
9 2739580.3510 276797.6890 584.1200
10 2739266.6860 277773.6630 576.0650
11 2739416.5550 279141.4630 573.7650
12 2739138.5300 279877.8630 590.8850
13 2739359.1830 280928.1180 583.0550
14 2739322.0680 281625.4920 587.2900
15 2739370.0040 282284.1440 593.6100
16 2738994.4580 283018.3490 595.9700
17 2739393.5280 283640.9950 607.0800
18 2739251.5760 284502.7850 614.4900
19 2738961.8120 285195.1460 612.4550
20 2738230.7150 280390.0850 596.5900
21 2740258.9410 280596.0690 583.6950
22 2741283.7170 280808.9390 594.8250
23 2739319.0760 280536.0540 590.4150
300 2739504.8104 269331.0604
302 2739446.8530 271944.9140
305 2739388.9990 274588.8430
306 2739331.2460 277228.7890
308 2739273.6910 279862.5470
310 2739253.8990 280533.7450
330 2739119.9400 285139.8290
7400 2739777.0680 268083.7810 667.7900
7401 2739293.5500 272611.3800 596.7600
7402 2739509.7690 274740.1120 593.5200
7403 2739211.8320 276552.8120 591.9050
7404 2739340.8020 279908.5960 591.0100
7405 2739140.0130 281773.6680 586.9250
7406 2739234.2030 283680.5360 604.8500
7407 2739026.1570 285330.2860 614.0000
7605 2739488.4000 273929.5680
7608 2739454.3520 275511.0020
7611 2739431.0690 277231.6130
7614 2739326.5150 281476.9740
7627 2739131.7180 280566.8980
7655 2739073.8742 284651.6674
7657 2739231.0508 277226.0503
7701 2739247.3514 282807.3954
7702 2739247.7413 282807.4078
7703 2739250.6213 282687.4387
7704 2739251.2310 282687.4581
7705 2739256.7531 282478.3335
7706 2739259.3181 282424.7693
7707 2738916.1409 282365.7656
7709 2739431.4819 282551.8767
7710 2739433.1663 282497.3718
7711 2739263.1581 282279.8519

7712 2739263.4979 282279.8627
7713 2739266.2434 282174.8969
7714 2739266.5932 282174.9080
7715 2739269.3288 282069.9419
7716 2739269.6786 282069.9531
7718 2739272.3432 281964.9847
7719 2739272.7546 281964.9978
7720 2739275.4709 281860.0311
7721 2739300.8098 281860.8378
7722 2739303.3965 281755.8669
7723 2739303.7863 281755.8793
7724 2739306.5027 281650.9126
7725 2739306.8525 281650.9238
7726 2739309.5988 281545.9580
7729 2739352.1492 280595.3146
7730 2739700.5275 280634.8102
7731 2739728.7254 280537.3664
7732 2739345.0999 280493.8748
7733 2739362.5889 279894.1308
7734 2739918.8023 279911.9389
7735 2740536.1628 279876.9271
7736 2739373.9700 279840.9158
7737 2739460.0248 275911.6953
7738 2739445.0306 275911.2631
7739 2739453.7971 275511.3497
7740 2739472.3697 274664.1020
7741 2739518.2913 274622.6105
7742 2739583.0707 274624.4780
7743 2739582.7585 274639.4755
7744 2739922.7883 274649.2780
7745 2739924.9908 274574.3105
7746 2739519.7025 274562.6269
7747 2739475.7500 274516.6580
7748 2739495.8294 273594.8305
7749 2739516.3894 272660.7810
7750 2739532.1260 271946.0398
7751 2739540.4691 271567.9448
7752 2739582.8678 271368.8307
7753 2739599.1720 270629.1835
7754 2739671.2277 270631.5715
7755 2739679.5976 270251.8659
7756 2739852.4649 269916.4071
7757 2739939.6107 269573.5936
7758 2739940.9669 269512.0685
7759 2740008.1923 269459.4000
7760 2740457.9389 269474.4996
7761 2738471.1513 269300.2357
7762 2738875.2784 269436.2125
7763 2739275.2402 269445.0290
7764 2739256.6517 270287.3748
7765 2739306.6266 270289.0642
7766 2739295.2650 270803.9218
7767 2739282.1665 270803.6322
7768 2739275.6496 271103.5614
7769 2739325.6374 271104.6667
7770 2739307.2367 271938.5396

7771 2739291.4439 272655.8283
7772 2739270.8839 273589.8791
7773 2739250.7007 274509.7236
7774 2739204.7890 274553.7358
7778 2739017.5993 274618.6089
7779 2739211.6637 274623.9509
7780 2739247.3778 274661.2659
7781 2739191.1835 277224.7559
7783 2739199.1358 278689.2262
7784 2739192.0782 279011.5961
7785 2739202.0350 279013.6826
7786 2739184.0514 279835.1176
7787 2738550.9445 279817.3724
7788 2738931.9763 279877.5717
7789 2739172.7941 279884.3215
7792 2739162.5793 280234.6156
7791 2739122.5963 280233.4497
7792 2739115.7603 280467.8757
7793 2738917.0534 280445.3483
7794 2738924.0745 280546.8425
7796 2739144.2099 282135.1748
7797 2739270.5688 285104.6503
7799 2739139.4924 281527.4688
7800 2739132.2387 281795.3687
7801 2739152.9288 281796.0082
7802 2739149.5219 281929.9654
7803 2739138.0298 282373.9238
7804 2739136.6723 282425.8882
7805 2739120.2427 283062.6608
7806 2739101.1927 283160.1170
7807 2739103.9940 283167.6578
7808 2739099.9472 283312.6006
7809 2739098.5487 283362.5814
7810 2739094.8993 283492.5300
7811 2739094.6186 283502.5259
7812 2739090.9692 283632.4752
7813 2739102.0100 283682.8154
7814 2739098.4128 283812.7667
7815 2739097.9060 283824.7580
7816 2739094.2914 283955.3075
7817 2739092.6864 284005.2819
7818 2739089.0718 284135.8322
7819 2739088.5751 284147.8223
7820 2739084.9505 284278.3723
7821 2739083.3500 284328.3471
7822 2739079.6965 284458.8963
7823 2739079.1871 284470.8860
7824 2739075.5435 284601.4355
7825 2739420.4971 285109.3129
7826 2739070.2854 284781.9071
7827 2739070.1149 284781.9024
7828 2739062.0050 285062.8353


7829 2739026.0411 285091.8979
7830 2738855.8862 285087.1712
7831 2739270.9086 285092.4856
7832 2739211.2166 285090.6258
7833 2739182.3327 285059.8242
7834 2739184.6243 284977.9572
7835 2739186.2304 284927.9826
7836 2739189.8640 284797.4328
7837 2739190.3834 284785.4434
7838 2739194.0369 284654.8942
7839 2739195.6530 284604.9199
7840 2739199.2965 284474.43712
7841 2739199.8059 284462.3807
7842 2739203.4495 284331.8312
7843 2739205.0500 284281.8564
7844 2739208.6746 284151.3072
7845 2739209.1713 284139.3160
7846 2739212.7959 284008.7669
7847 2739214.0059 283958.7916
7848 2739218.0155 283828.2420
7849 2739218.3279 283822.9419
7850 2739222.0907 283687.2965
7851 2739223.7045 283637.3098
7852 2739227.4358 283507.3635
7853 2739227.7221 283497.3928
7854 2739231.4333 283367.4461
7855 2739233.0720 283317.4686
7856 2739237.1091 283172.5242
7857 2739237.6714 283167.2696
7858 2739240.7618 283047.3072
7859 2739243.8617 282927.3451
7860 2739244.2515 282927.3575
7861 2738250.1379 280469.0552
7862 2738261.2543 280357.3764
7863 2740254.2206 280697.5824
7864 2740265.4855 280598.2189
8021 2738908.5372 283819.3986
8022 2738910.2057 283677.4422
8026 2739516.4735 280099.4691
8029 2739806.8688 279908.4263
8039 2739843.9576 271780.6834
8040 2739860.9306 271745.2031
8050 2739614.3903 281485.6372
8051 2739463.1974 281525.6163
8054 2739531.2310 280277.1151
8055 2739492.2221 280338.7317
8056 2739514.9575 280370.3143
8062 2739125.5622 281505.5899
8063 2738893.7720 281498.5991
8065 2738875.1289 282132.7483
8070 2738172.4645 269260.1389
8071 2738472.3013 269270.2965

8072 2738467.5830 269450.2399
8073 2738855.8862 269440.0824
8074 2738146.5137 270249.8277
8075 2738137.8640 270579.7032
8076 2739299.3432 270619.1177
8077 2739314.5666 271606.3650
8078 2738111.9415 271568.3092
8079 2738084.6183 272559.0149
8080 2739292.7027 272600.0806
8081 2739285.4085 272930.0220
8082 2738075.2957 272888.8886
8083 2738065.9811 273218.7625
8084 2739278.1458 273259.9669
8085 2739270.9766 273585.6699
8086 2738056.5587 273552.2405
8087 2738042.5786 274047.0231
8088 2738845.2696 274069.1189
8089 2739260.1182 274080.5385
8090 2739214.0059 274543.4453
8091 2739009.3973 274908.8930
8092 2739241.8093 274915.2907
8093 2739220.1170 275904.8580
8094 2737993.3104 275870.5100
8095 273667.25929 275833.5327
8096 2738619.2234 277208.4734
8097 2739202.3424 278542.7392
8098 2738584.7602 278525.2937
8099 2738898.5113 281333.0790
8100 2739130.3733 281340.4961
8102 2738937.9140 281521.2374
8103 2738895.8234 283153.7765
8104 2738924.6644 283162.4523
8105 2738920.6142 283307.4002
8106 2738919.2190 283357.3764
8107 2738915.5896 283487.3261
8108 2738915.3087 283497.3262
8109 2738911.6804 283627.2703
8110 2738906.6542 283807.2027
8111 2738905.1033 283862.7037
8112 2738980.9539 283952.0198
8113 2739093.4116 283980.2924
8114 2738982.9064 283977.0858
8115 2738979.5036 284001.9976
8116 2738898.8459 284086.6933
8117 2738897.6287 284130.2768
8118 2738897.2932 284142.2714
8119 2738893.6457 284272.8200
8120 2738892.2489 284322.7962
8121 2738888.6014 284453.3456
8122 2738888.4336 284459.3517
8123 2738888.2670 284465.3494
8124 2739079.4418 284464.8909


8125 2738884.6185 284595.8990
8126 2738883.9203 284620.8839
8127 2739074.7405 284626.4229
8128 2738883.2222 284645.8741
8129 2738879.5693 284776.5982
8130 2738864.5433 284776.1799
8131 2739274.0353 284980.5506
8132 2739274.7333 284955.5603
8133 2739185.3491 284952.9678
8134 2739275.4313 284930.5728
8135 2739279.0776 284800.0233
8136 2739279.2455 284794.0257
8137 2739190.1237 284791.4378
8138 2739279.4130 284788.0237
8139 2739283.0597 284657.4743
8140 2739283.9784 284624.5871
8141 2739195.1003 284622.0112
8142 2739284.1055 284607.4965
8143 2739288.1025 28476.9430
8144 2739288.4374 284464.9523
8145 2739292.0840 284334.4029
8146 2739292.7821 284309.4127
8147 2739293.4801 284284.4251
8148 2739204.2497 284306.8439
8149 2739291.1268 284153.8716
8150 2739297.4617 284141.8777
8151 2739301.1084 284011.3283
8152 2739301.8065 283986.3380
8153 2739302.5044 283961.3489
8154 2739213.5984 283983.7797
8155 2739306.1513 283830.7946
8156 2739343.2761 283826.5843
8157 2739347.0654 283690.9244
8158 2739322.2733 283640.1692
8159 2739325.9023 283510.2205
8160 2739451.1027 283503.8742
8161 2739454.7582 283373.9251
8162 2739356.1961 283321.0416
8163 2739360.2455 283176.0971
8165 2739415.9987 283052.8862
8166 2739425.6396 282743.0361
8167 2739355.6098 282740.8065
8168 2739249.4213 282737.4258
8169 2739427.2306 282693.0614
8170 2739362.3119 282520.6780
8171 2739459.1750 281655.7733
8173 2739462.4184 281550.8233
8175 2739480.2342 281195.2611
8176 2739334.8382 281190.7068
8177 2739402.2611 281548.6442
8178 2740568.9789 278583.5304
8179 2740602.4228 277265.3913

8180 2739912.5063 277245.4813
8181 2739917.1822 277092.8536
8182 2739650.3573 276810.9560
8183 2739490.6597 276806.6625
8184 2739439.3267 276855.5517
8185 2739442.6098 276705.5817
8186 2739491.2555 276756.6597
8187 2739616.9132 276760.0381
8188 2739651.9010 276760.9789
8189 2739831.7961 276591.2336
8190 2739621.6395 276591.6672
8191 2739445.2309 276586.5653
8192 2739809.4054 276335.5356
8193 2739786.4594 276065.8448
8194 2739790.6282 275921.2240
8195 2740599.048 275944.5261
8196 2740610.6289 275544.6922
8197 2739897.6089 275524.1414
8198 2739513.7737 275513.0784
8199 2739518.6522 275290.5282
8200 2739902.4802 275302.0201
8201 2740057.1136 275528.7386
8202 2739957.4803 275303.1732
8203 2739947.4842 275302.8918
8204 2739953.3499 275035.3077
8205 2739914.7747 275034.1941
8206 2739529.4489 274797.9996
8207 2739579.4281 274799.4404
8208 2740690.2695 273966.3738
8209 2740709.4259 273306.9157
8210 2739503.0354 273267.4579
8211 2739510.2979 272937.5190
8212 2740719.0101 272977.0527
8213 2740728.5915 272647.1896
8214 2740069.0581 272625.2326
8215 2739517.5607 272607.5801
8216 2739523.5456 272335.7524
8217 2740077.1781 272355.3748
8218 2739524.8251 272277.6412
8219 2740738.1730 272317.3265
8220 2740747.7544 271987.4634
8221 2739838.7931 271956.2712
8222 2739533.4334 271886.7905
8223 2739697.4217 271892.1422
8224 2739748.8448 271857.8277
8225 2739803.2476 271713.8613
8226 2739733.9479 271653.2290
8227 2739538.7278 271646.8581
8230 2741355.4444 271627.1361
8231 2741390.5676 270688.5527
8232 2739424.2822 284973.8037
8233 2739274.3452 284969.4549

8234 2739424.7011 284958.8096
8235 2739274.7640 284954.4607
8236 2739428.4705 284823.8621
8237 2739278.5335 284819.5133
8238 2739430.1459 284763.8855
8239 2739280.20

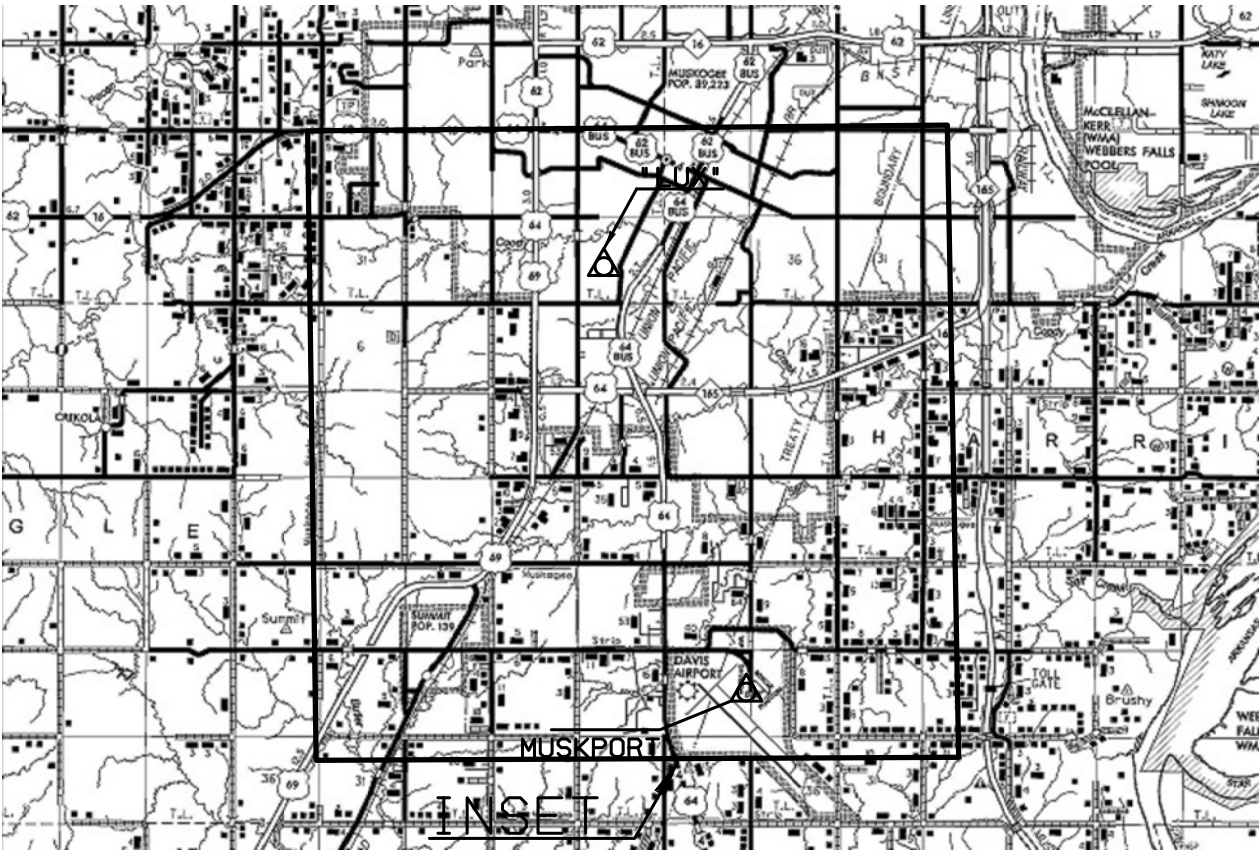

INSET

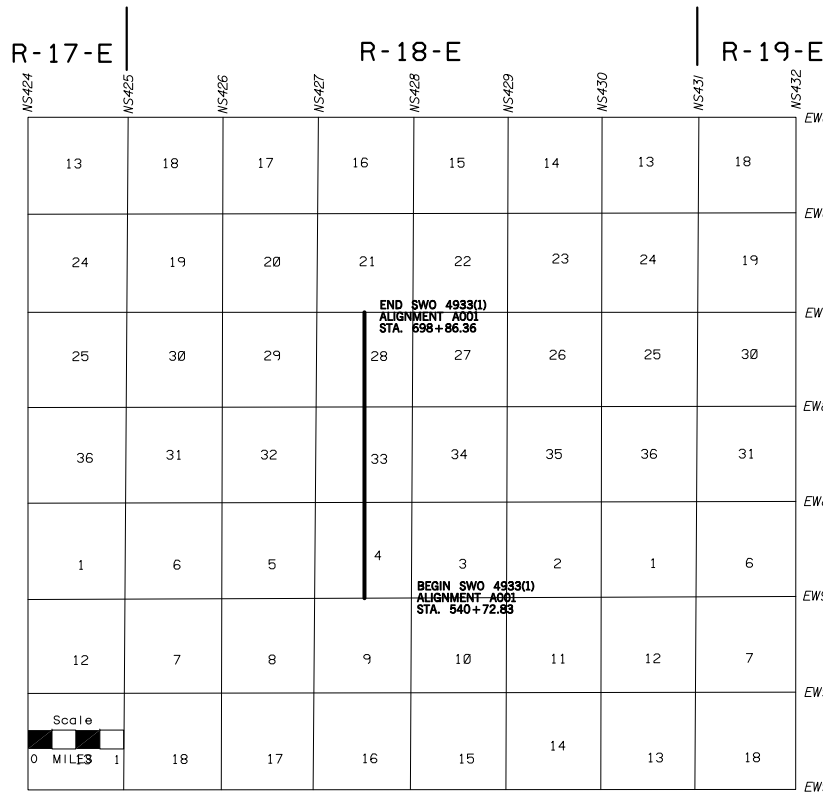

SDS _____ OF _____

OKLAHOMA DEPARTMENT OF TRANSPORTATION					
FED. ROAD DIST. NO.	STATE	PROJ. NO.	FISCAL YEAR	SHEET NO.	TOTAL SHEETS
	OKLA				
DESCRIPTION		REVISIONS		DATE	

PROJECT GPS DATA

SWO 4933(1) MUSKOGEE COUNTY OKLAHOMA

Project Summary

Project name: US 69 REDO.ttp
Surveyor:
Comment:
Linear unit: USFeet
Projection: SPC83-Oklaoma (North)
Geoid: g2012au6
Adjustment Summary

Adjustment type: Plane + Height, Minimal constraint
Confidence level: 95 %
Number of adjusted points: 3
Number of plane control points: 1
Number of used GPS vectors: 2
A posteriori plane UWE: 1 , Bounds: (1 , 1)
Number of height control points: 1
A posteriori height UWE: 1 , Bounds: (1 , 1)

Used GPS ObservationsName dN (USft) dE (USft) dHt (USft) Horizontal Precision (USft) Vertical Precision (USft) 7400-3-5-15_ZAXC-muskport3-5-15_6IOI
-16819.604 12631.233 -77.780 0.008 0.013 7407-3-5-15_ZAXC-muskport3-5-15_6IOI
-34066.167 13382.194 -25.443 0.014 0.023

GPS Observation ResidualsName dN (USft) dE (USft) dHt (USft) Horizontal Precision (USft) Vertical Precision (USft) 7400-3-5-15_ZAXC-muskport3-5-15_6IOI
-16819.604 12631.233 -77.780 0.008 0.013 7407-3-5-15_ZAXC-muskport3-5-15_6IOI
-34066.167 13382.194 -25.443 0.014 0.023

Control PointsName Grid Northing (USft) Grid Easting (USft) Elevation (USft)
Code muskport3-5-15_6IOI 251264.177 2752408.301 590.620

Adjusted PointsName Grid Northing (USft) Grid Easting (USft) Elevation (USft)
Code 7400-3-5-15_ZAXC 268083.781 2739777.068 571.391 7407-3-5-15_ZAXC 285330.344 2739026.107 519.054


SOKKIA SPECTRUM STATIC GPS POST PROCESS DATA

7400-3-5-15_ZAXC 35°42'29.18161"N 95°24'06.65589"W 571.391
7407-3-5-15_ZAXC 35°45'19.88389"N 95°24'10.16489"W 519.054
muskport3-5-15_6IOI 35°39'39.53083"N 95°21'39.09398"W 590.620

PLS	CWC	OKLAHOMA DEPARTMENT OF TRANSPORTATION	
DRAWN		SURVEY DIVISION	
CHECKED	CWC	SURVEY DATA SHEET	
APPROVED			
CREW			
		SWO_4933(1)PROJECT NO.	27108(04)SHEET NO. _S6_

FED. ROAD DIST. NO.	STATE	PROJ. NO.	FISCAL YEAR	SHEET NO.	TOTAL SHEETS
6	OKLA.				

REVISIONS		DATE
DESCRIPTION		

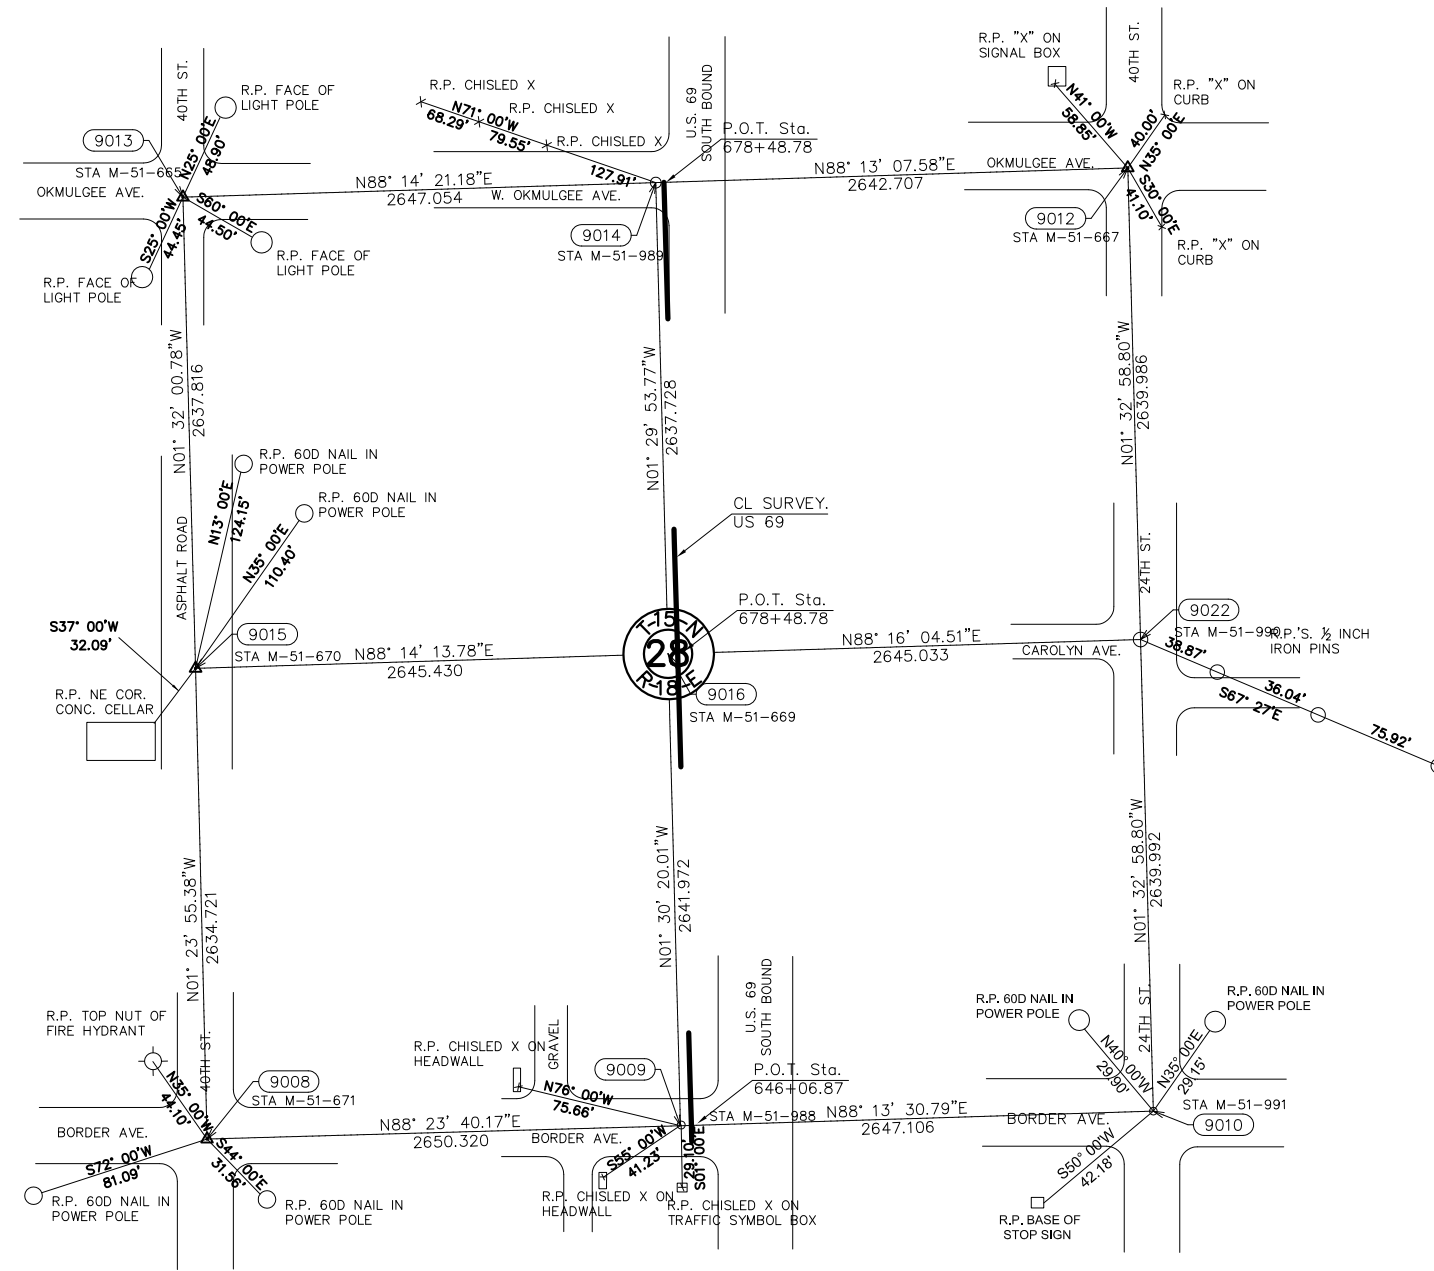



1" = 500'

NOTE: REFERENCE'S SHOWN ARE NOT TO SCALE.

PLS	CWC	OKLAHOMA DEPARTMENT OF TRANSPORTATION SURVEY DIVISION
DRAWN	DC	
APPROVED		
CREW		
		SURVEY DATA SHEET
		SWO <u>4933(1)</u> PROJECT NO. <u>27108(04)</u> SHEET NO. <u>S7</u>

FED. ROAD DIST. NO.	STATE	PROJ. NO.	FISCAL YEAR	SHEET NO.	TOTAL SHEETS
6	OKLA				

DESCRIPTION	REVISIONS	DATE

 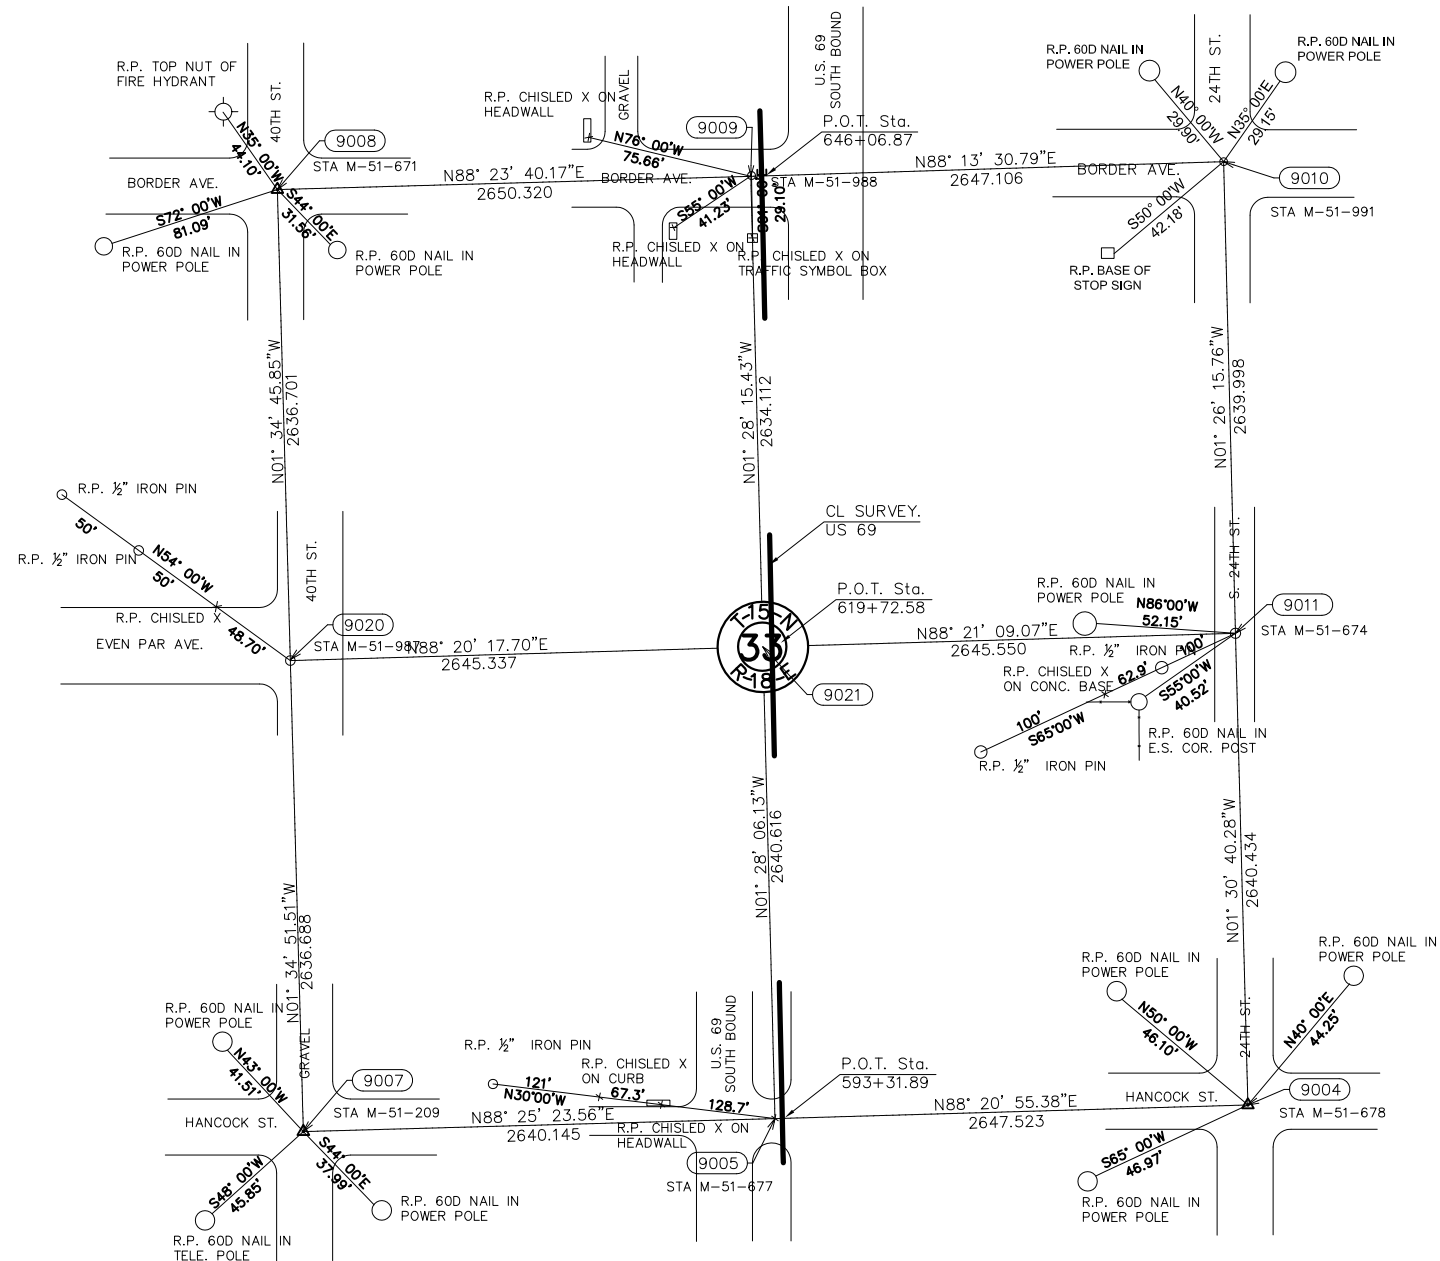


NOTE: REFERENCE'S SHOWN ARE NOT TO SCALE.

PLS	CWC	OKLAHOMA DEPARTMENT OF TRANSPORTATION
DRAWN	DC	SURVEY DIVISION
APPROVED		SURVEY DATA SHEET
CREW		SWO 4933(1) PROJECT NO. 27108(04) SHEET NO. S8

FED. ROAD DIST. NO.	STATE	PROJ. NO.	FISCAL YEAR	SHEET NO.	TOTAL SHEETS
6	OKLA				

DESCRIPTION	REVISIONS	DATE

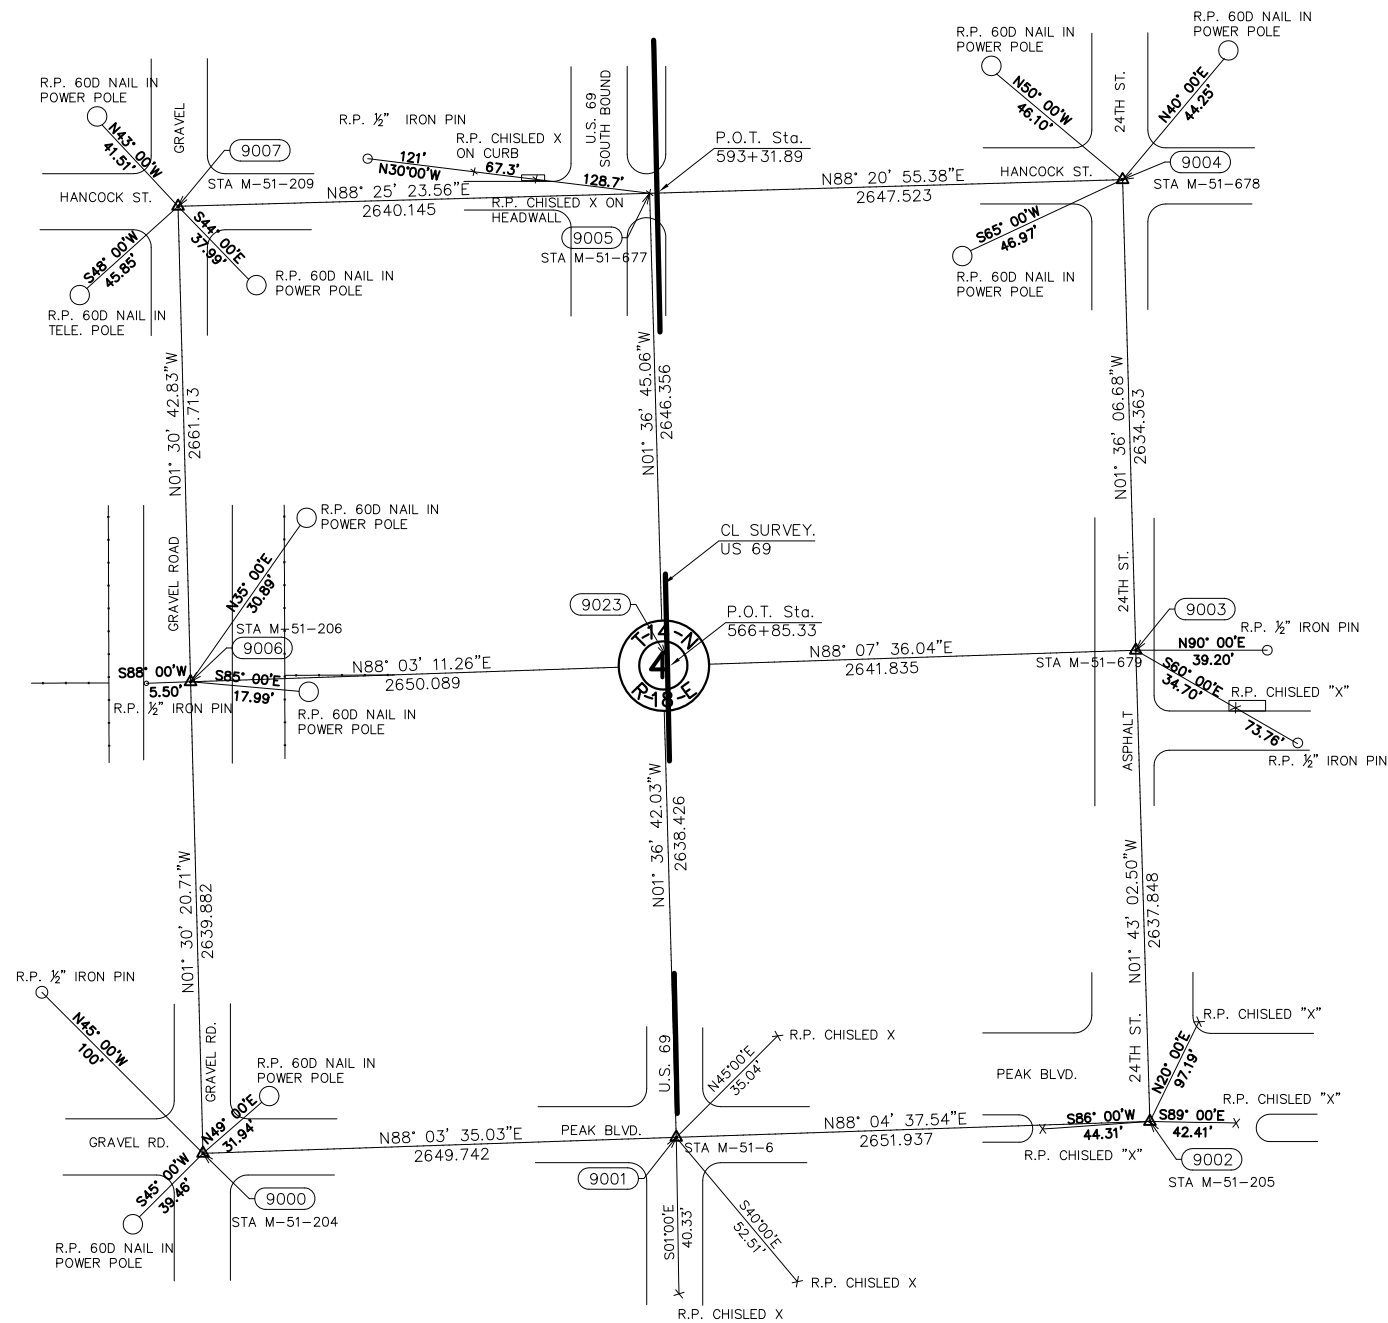


SCALE:
1" = 500'

NOTE: REFERENCE'S SHOWN ARE NOT TO SCALE.


PLS	CWC	OKLAHOMA DEPARTMENT OF TRANSPORTATION
DRAWN	DC	SURVEY DIVISION
APPROVED		SURVEY DATA SHEET
CREW		SWO 4933(1) PROJECT NO. 27108(04) SHEET NO. S9

OKLAHOMA DEPARTMENT OF TRANSPORTATION					
FED. ROAD DIST. NO.	STATE	PROJ. NO.	FISCAL YEAR	SHEET NO.	TOTAL SHEETS
	OKLA.				
DESCRIPTION		REVISIONS			DATE

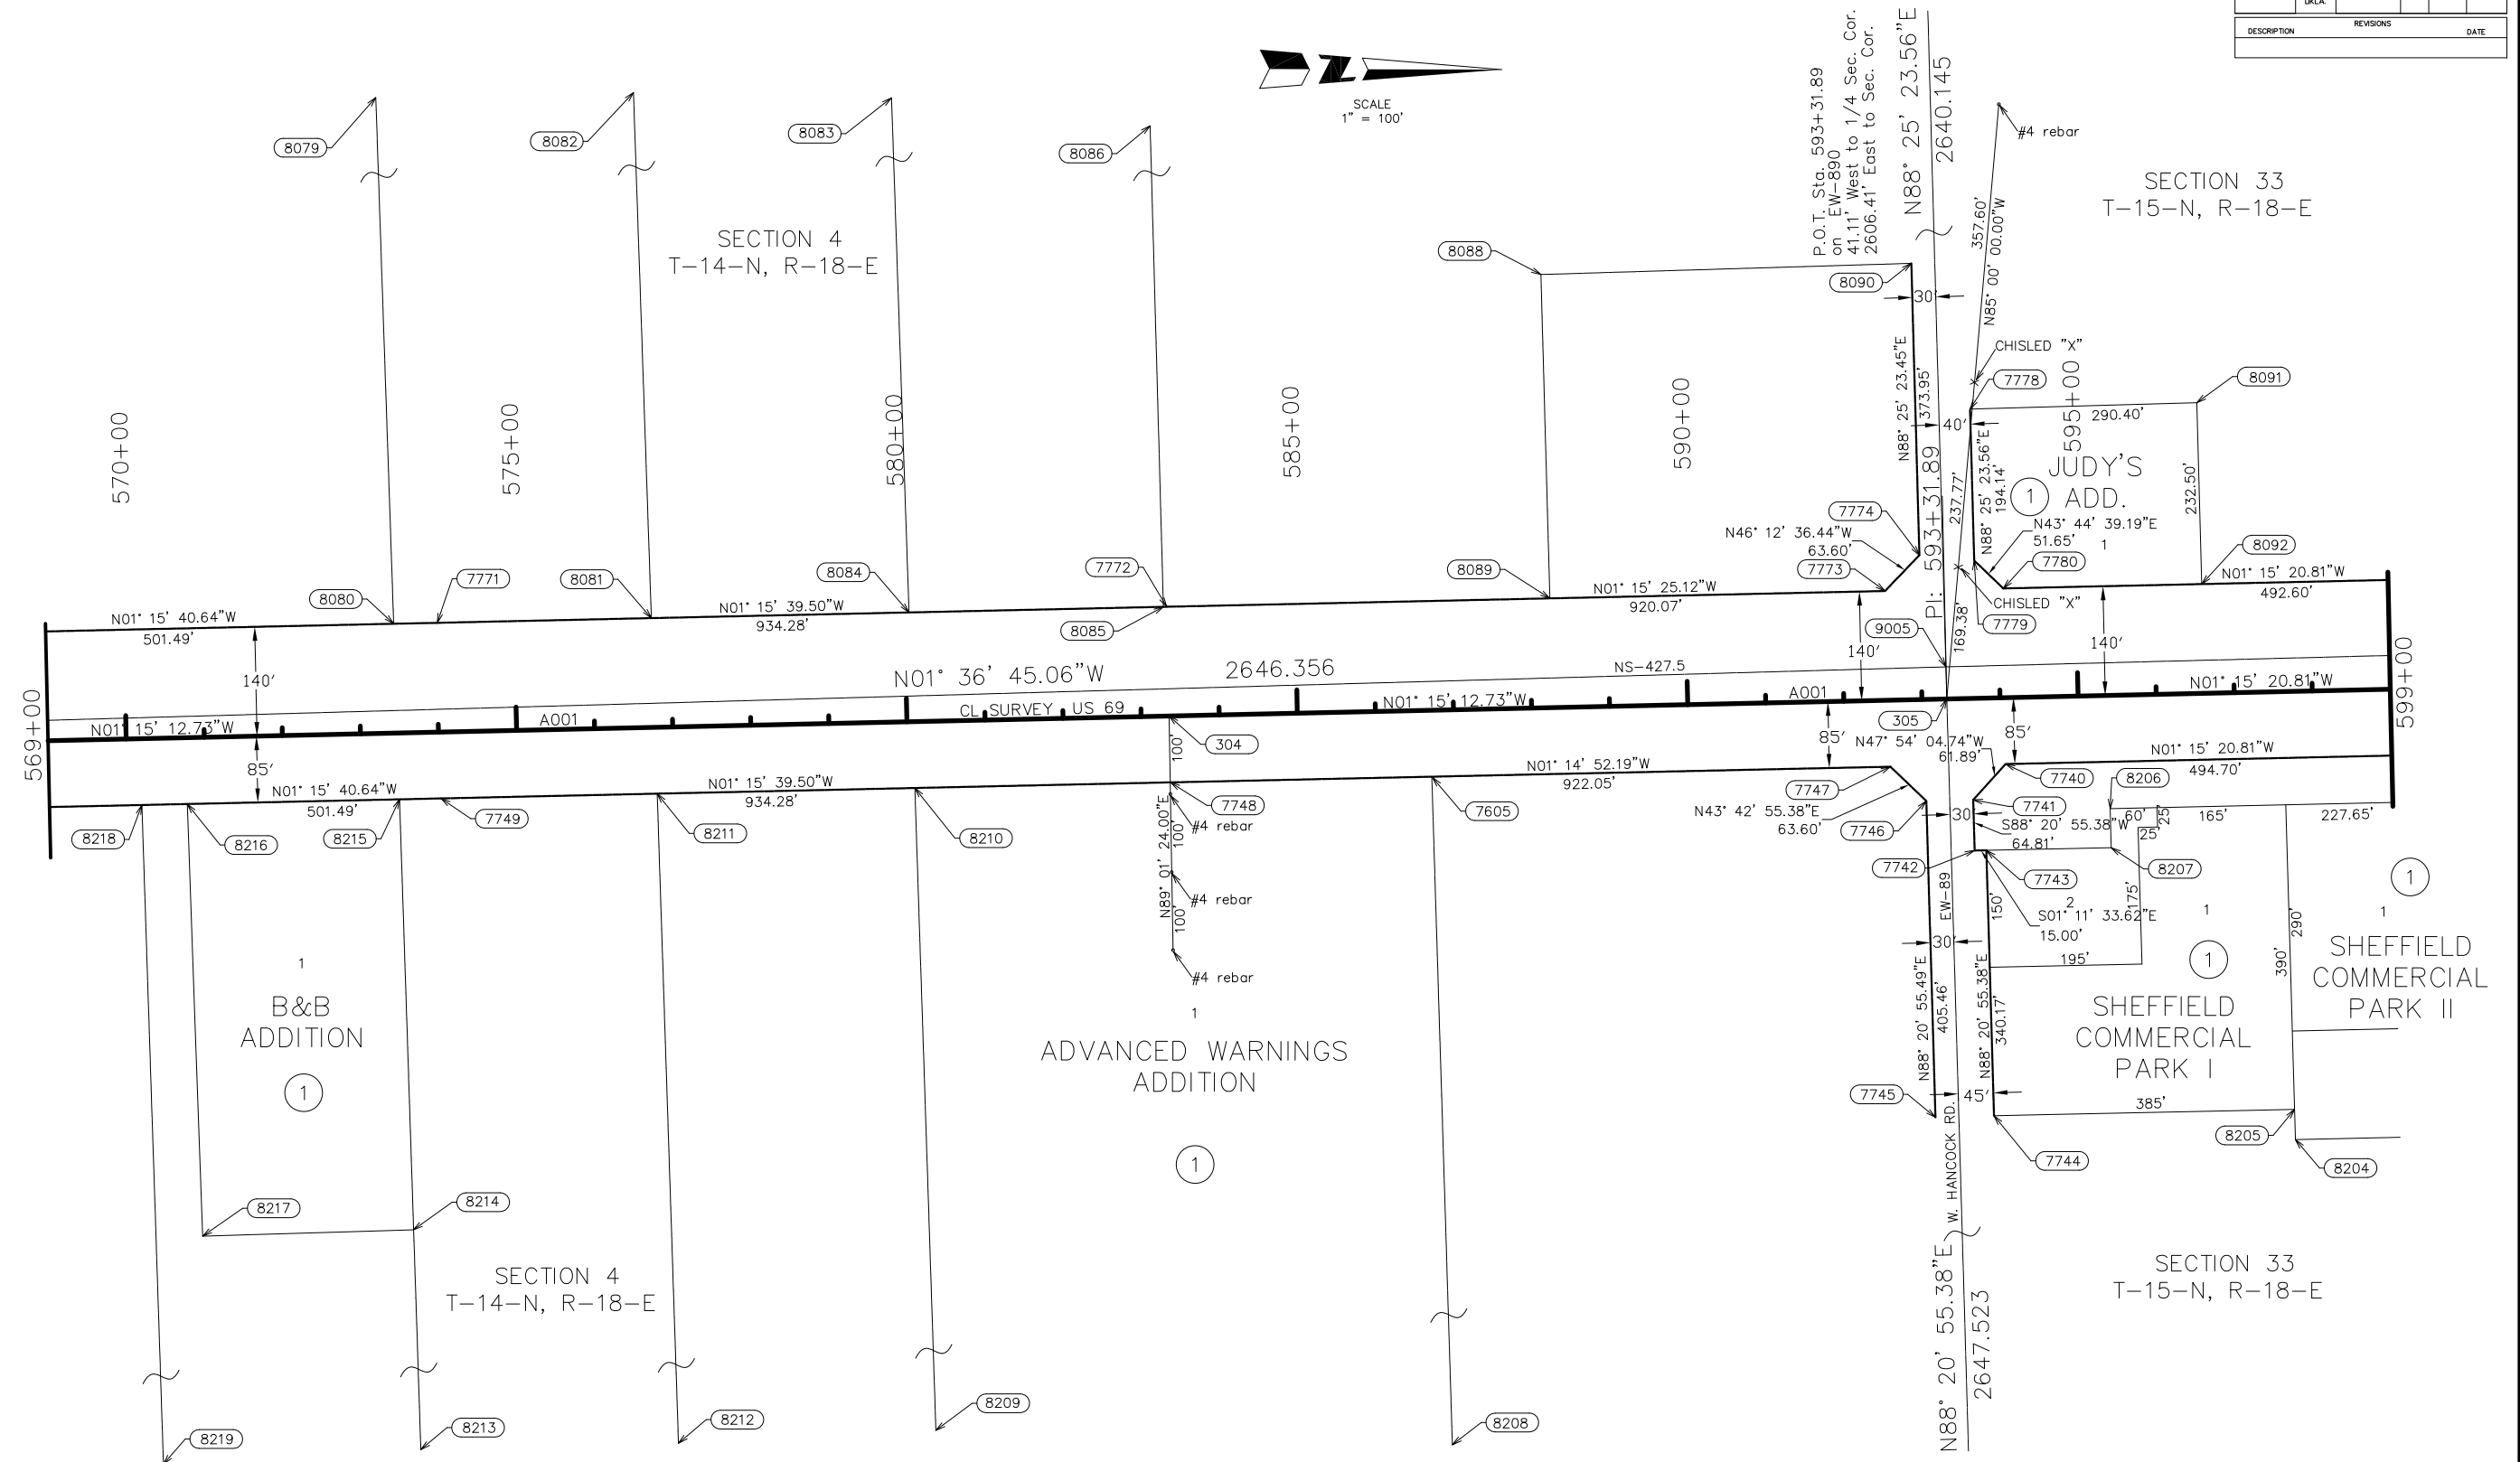

PLS	CWC	OKLAHOMA DEPARTMENT OF TRANSPORTATION SURVEY DIVISION SURVEY DATA SHEET
DRAWN		
CHECKED	CWC	
APPROVED		
CREW		
SWO 4933(1)		PROJECT NO. 27108(04)
		SHEET NO. S11

OKLAHOMA DEPARTMENT OF TRANSPORTATION					
FED. ROAD DIST. NO.	STATE	PROJ. NO.	FISCAL YEAR	SHEET NO.	TOTAL SHEETS
	OKLA				
DESCRIPTION		REVISIONS		DATE	

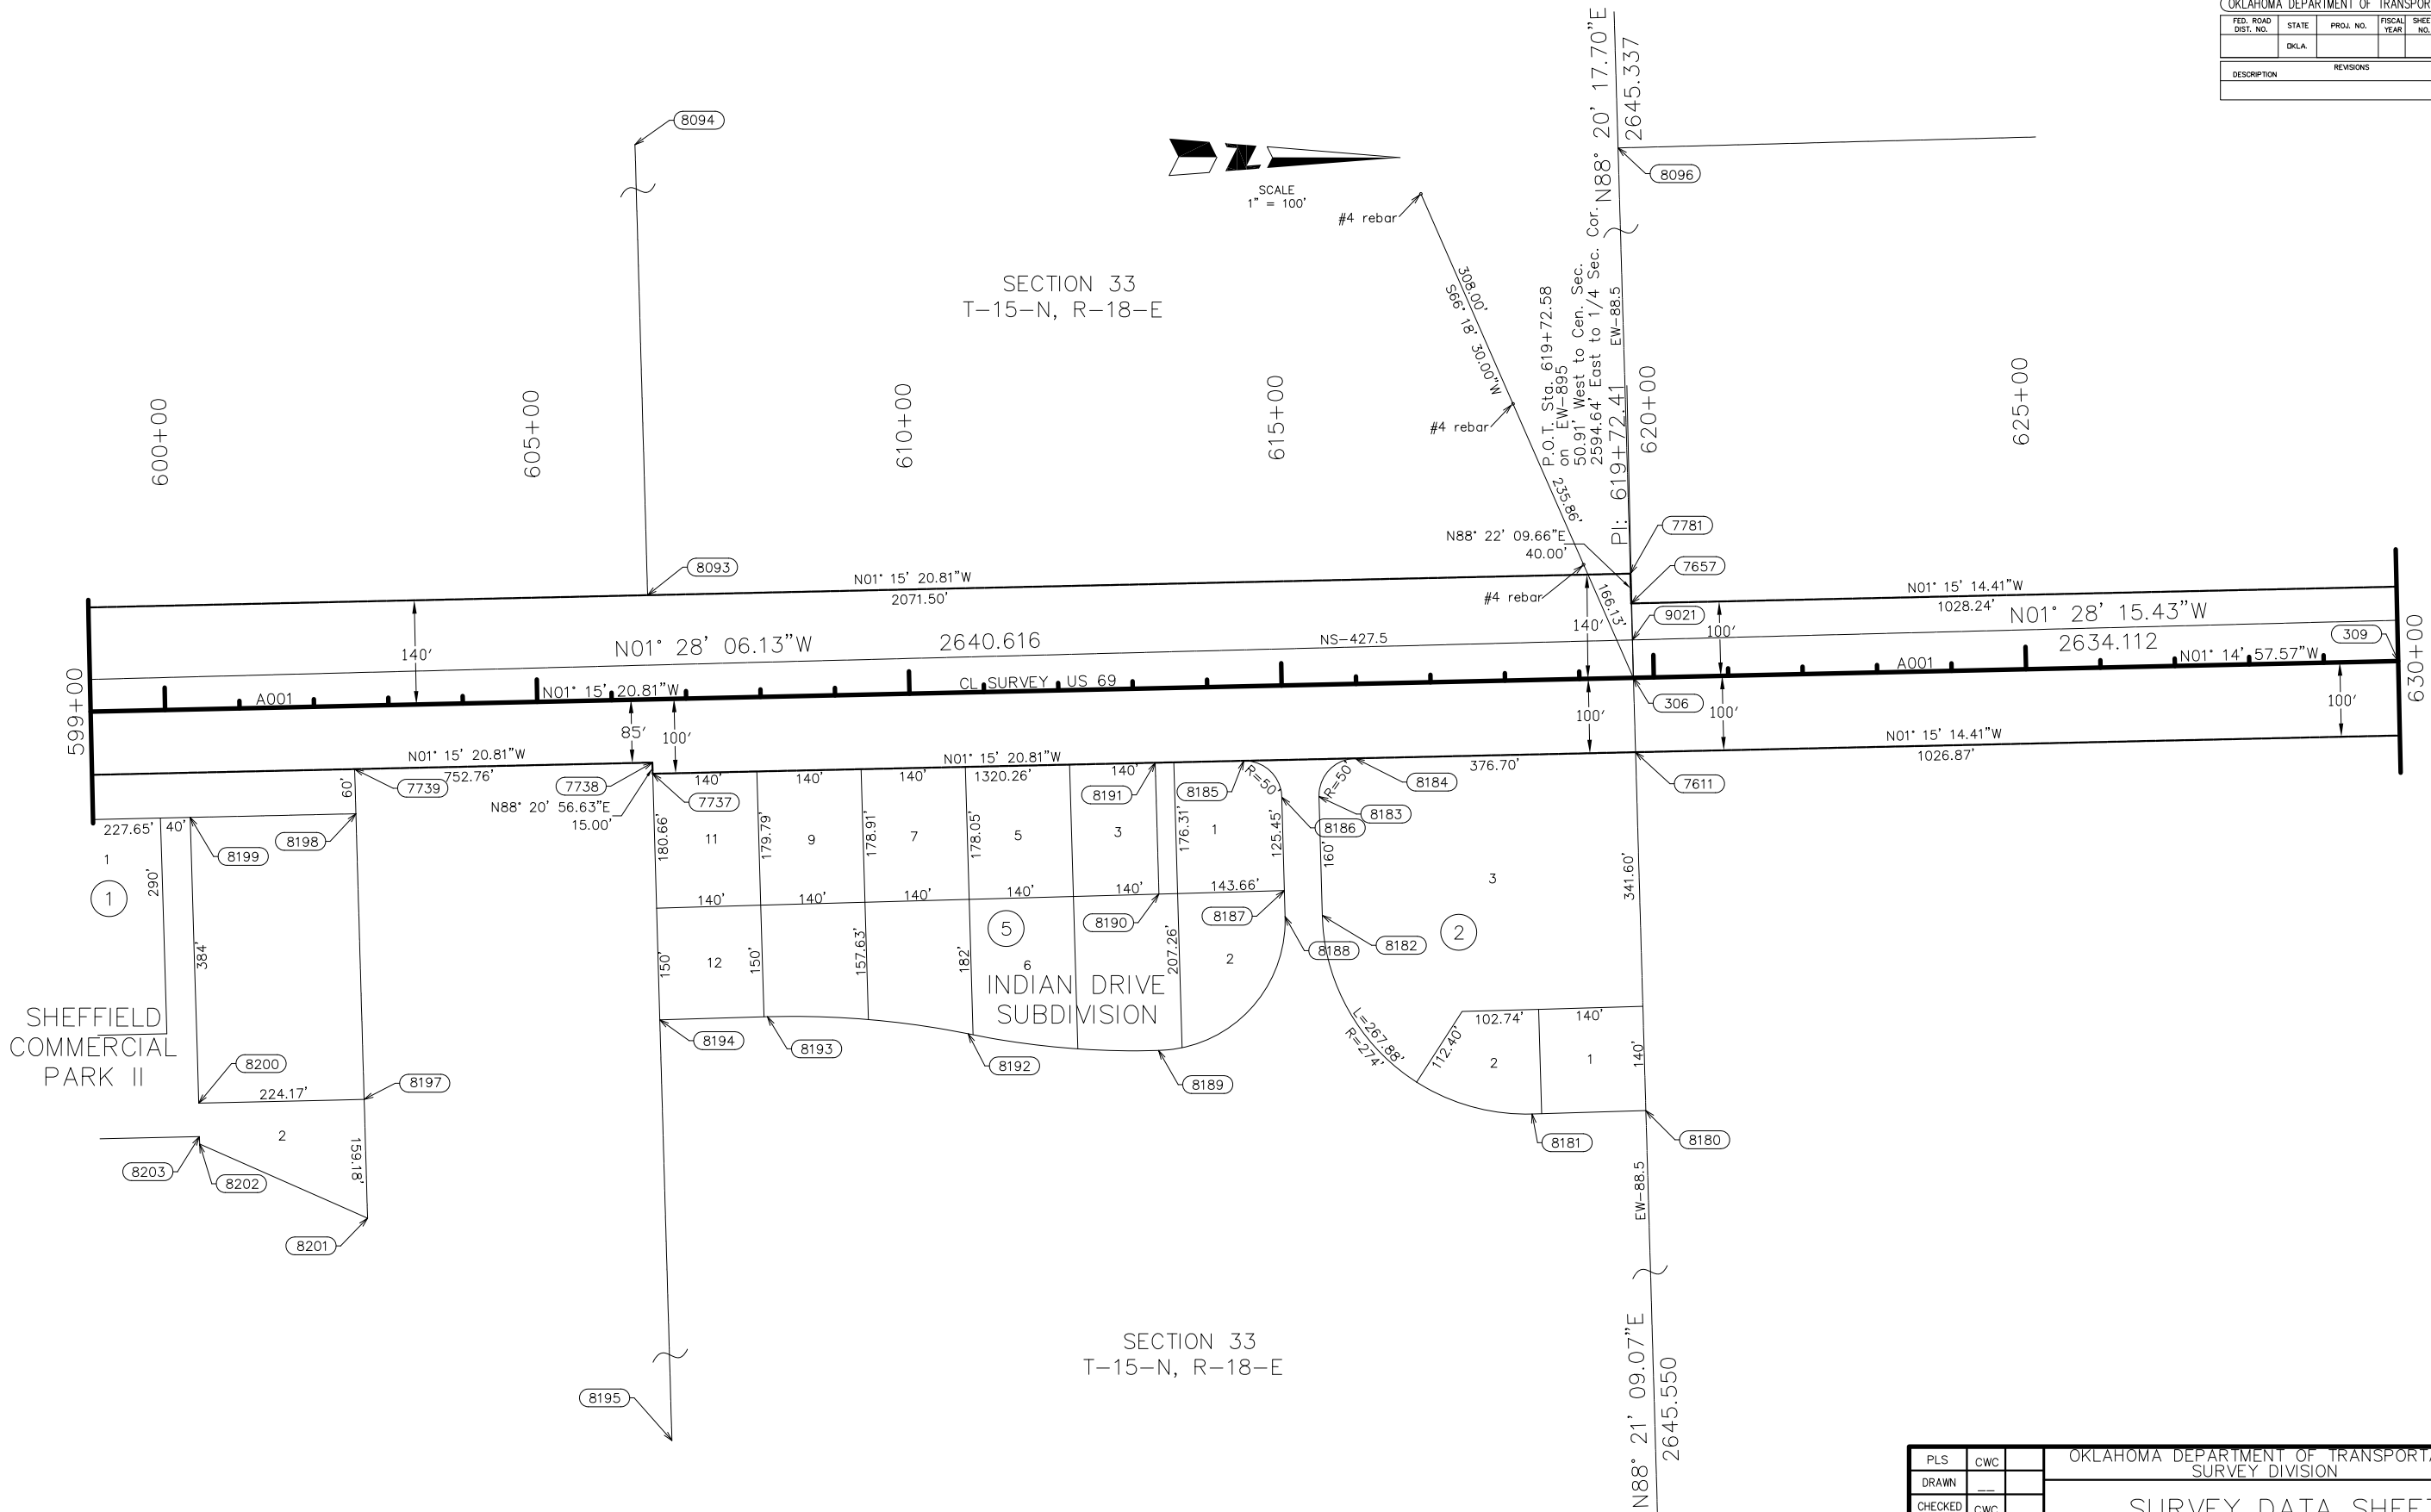


SDS S_ OF S_

PLS	CWC	OKLAHOMA DEPARTMENT OF TRANSPORTATION			
DRAWN	---	SURVEY DATA SHEET			
CHECKED	CWC				
APPROVED					
CREW		SWO	4933(1)	PROJECT NO.	27108(04)
				SHEET NO.	S12

OKLAHOMA DEPARTMENT OF TRANSPORTATION					
FED. ROAD DIST. NO.	STATE	PROJ. NO.	FISCAL YEAR	SHEET NO.	TOTAL SHEETS
	OKLA				
DESCRIPTION		REVISIONS		DATE	



SCALE
1" = 50'

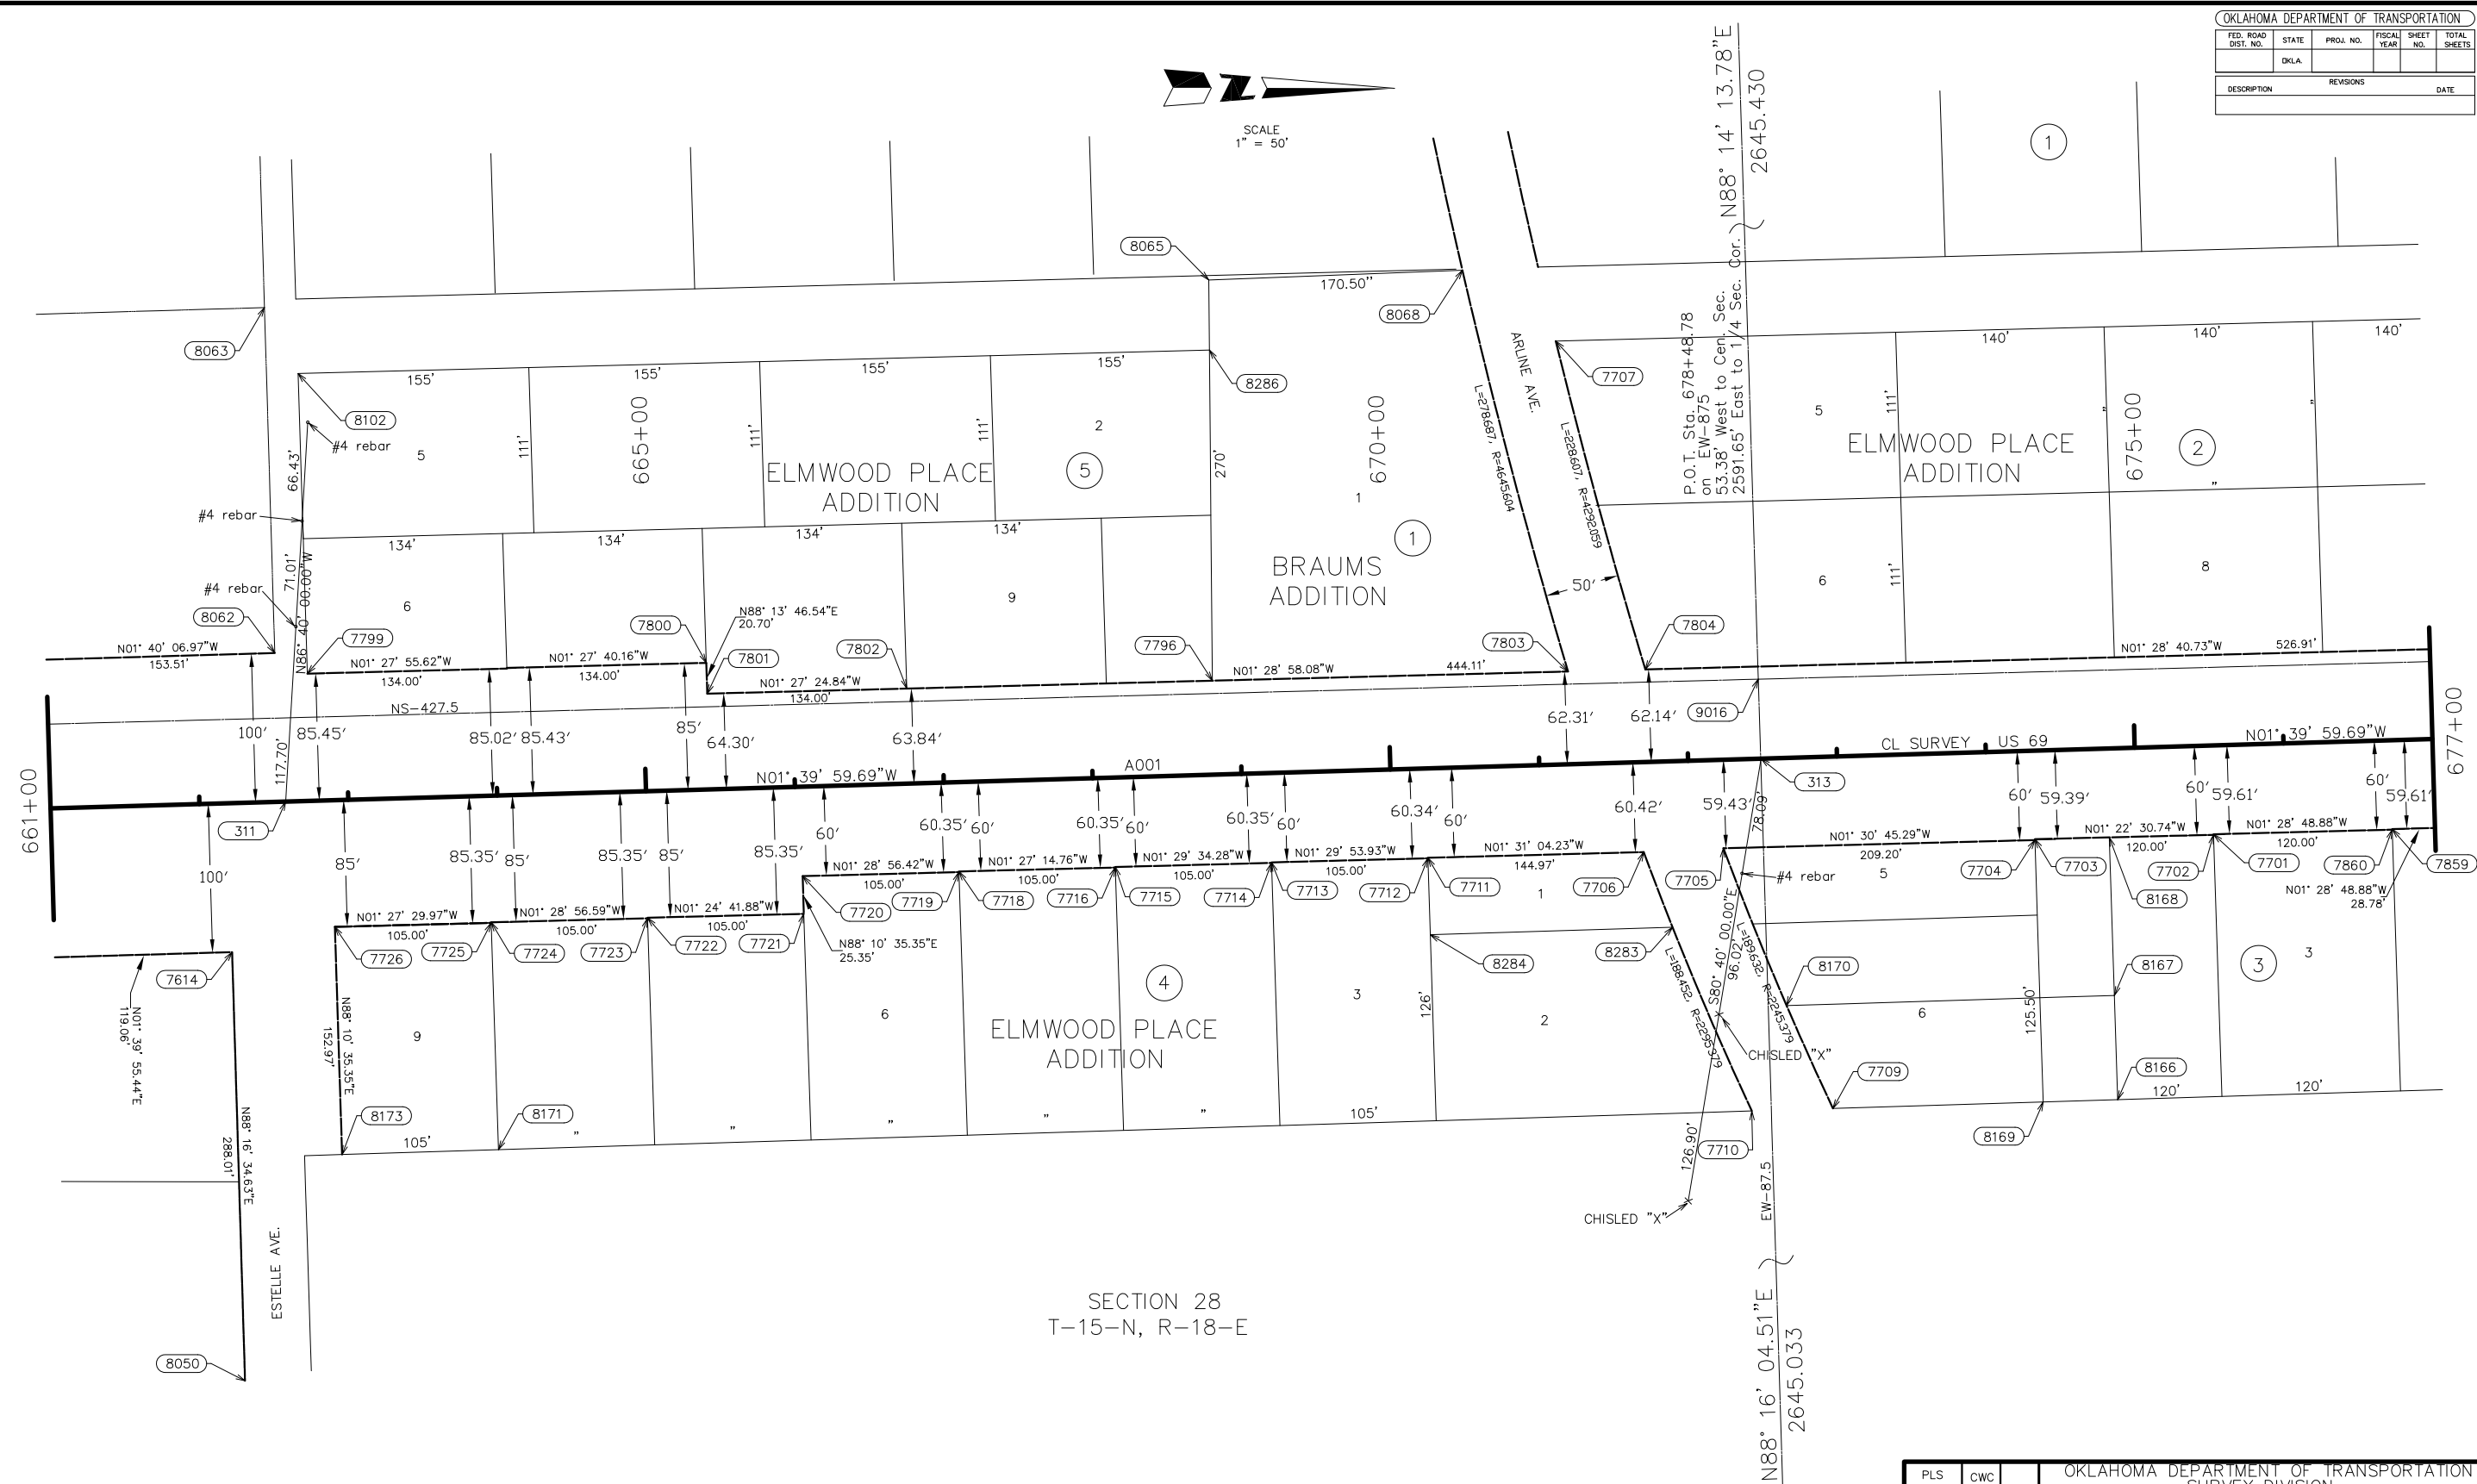


SECTION 28
T-15-N, R-18-E

SDS S OF S

PLS	CWC	OKLAHOMA DEPARTMENT OF TRANSPORTATION			
DRAWN	---	SURVEY DATA SHEET			
CHECKED	CWC				
APPROVED					
CREW		SWO <u>4933(1)</u>	PROJECT NO. <u>27108(04)</u>	SHEET NO. <u>S14</u>	


OKLAHOMA DEPARTMENT OF TRANSPORTATION					
FED. ROAD DIST. NO.	STATE	PROJ. NO.	FISCAL YEAR	SHEET NO.	TOTAL SHEETS
	OKLA.				
DESCRIPTION		REVISIONS		DATE	

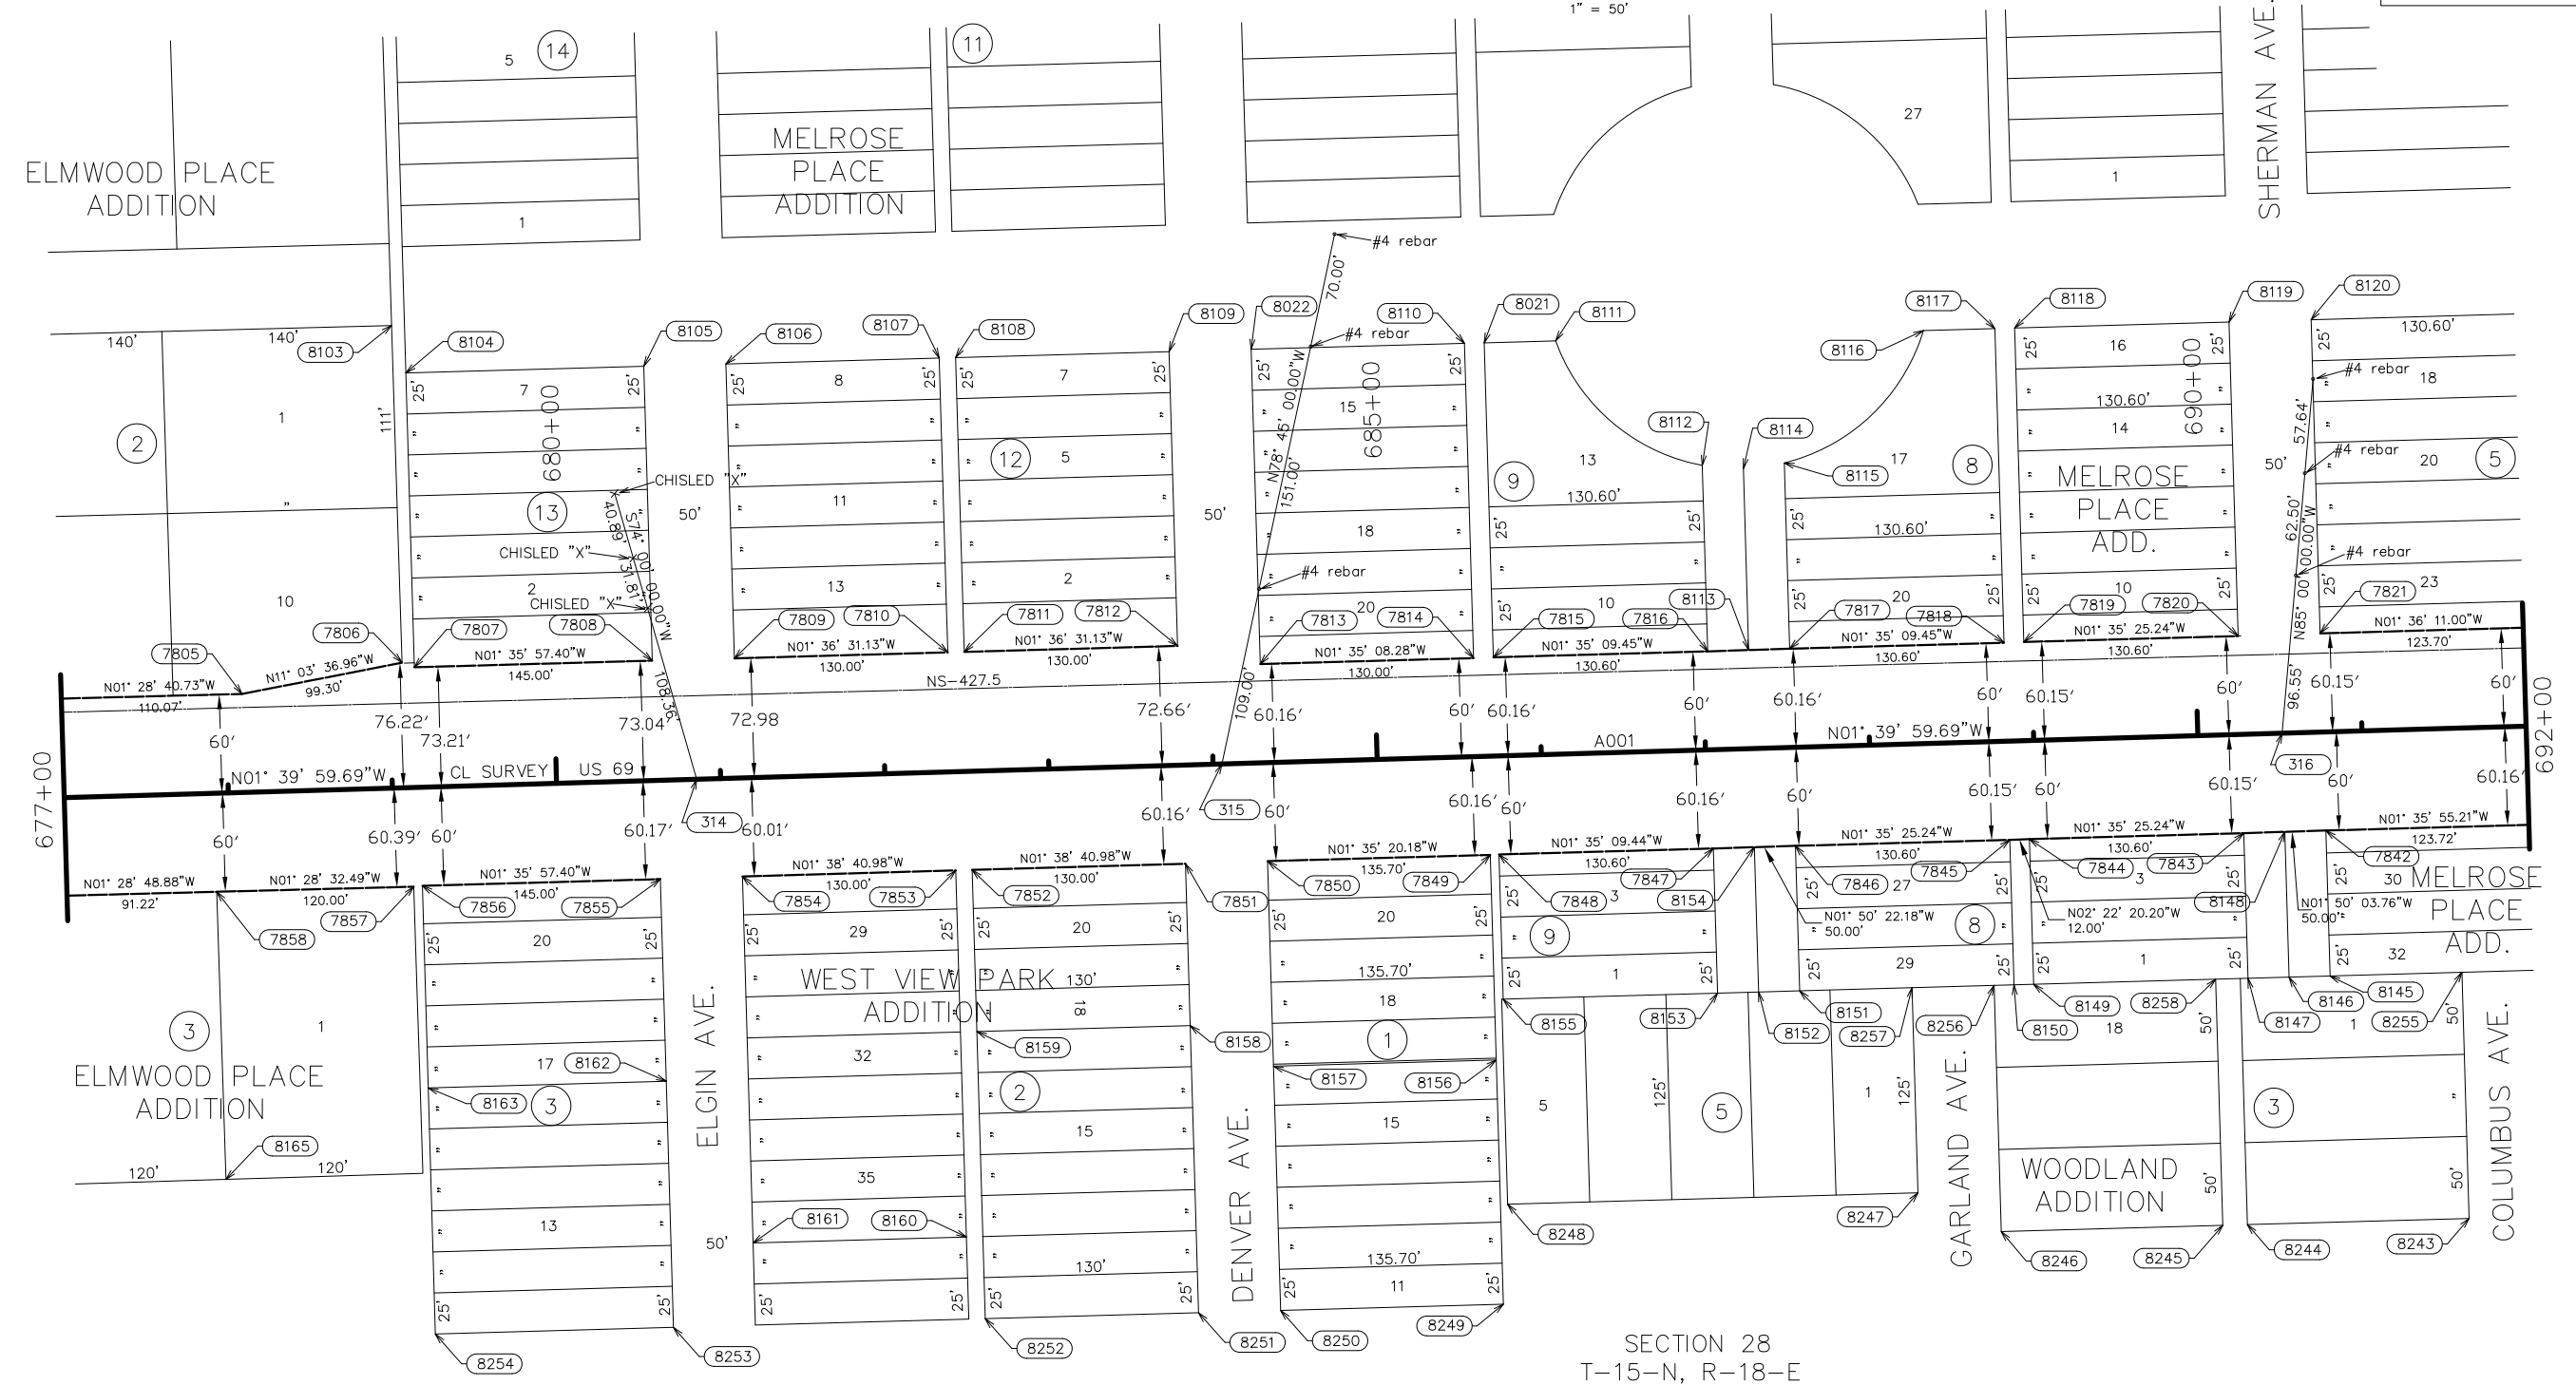


SDS S_ OF S_

PLS	CWC	OKLAHOMA DEPARTMENT OF TRANSPORTATION			
DRAWN	---	SURVEY DATA SHEET			
CHECKED	CWC				
APPROVED					
CREW					
		SWO 4933(1)	PROJECT NO. 27108(04)	SHEET NO. 15	

OKLAHOMA DEPARTMENT OF TRANSPORTATION					
FED. ROAD DIST. NO.	STATE	PROJ. NO.	FISCAL YEAR	SHEET NO.	TOTAL SHEETS
	OKLA				
DESCRIPTION		REVISIONS		DATE	

 

SCALE
1" = 50'

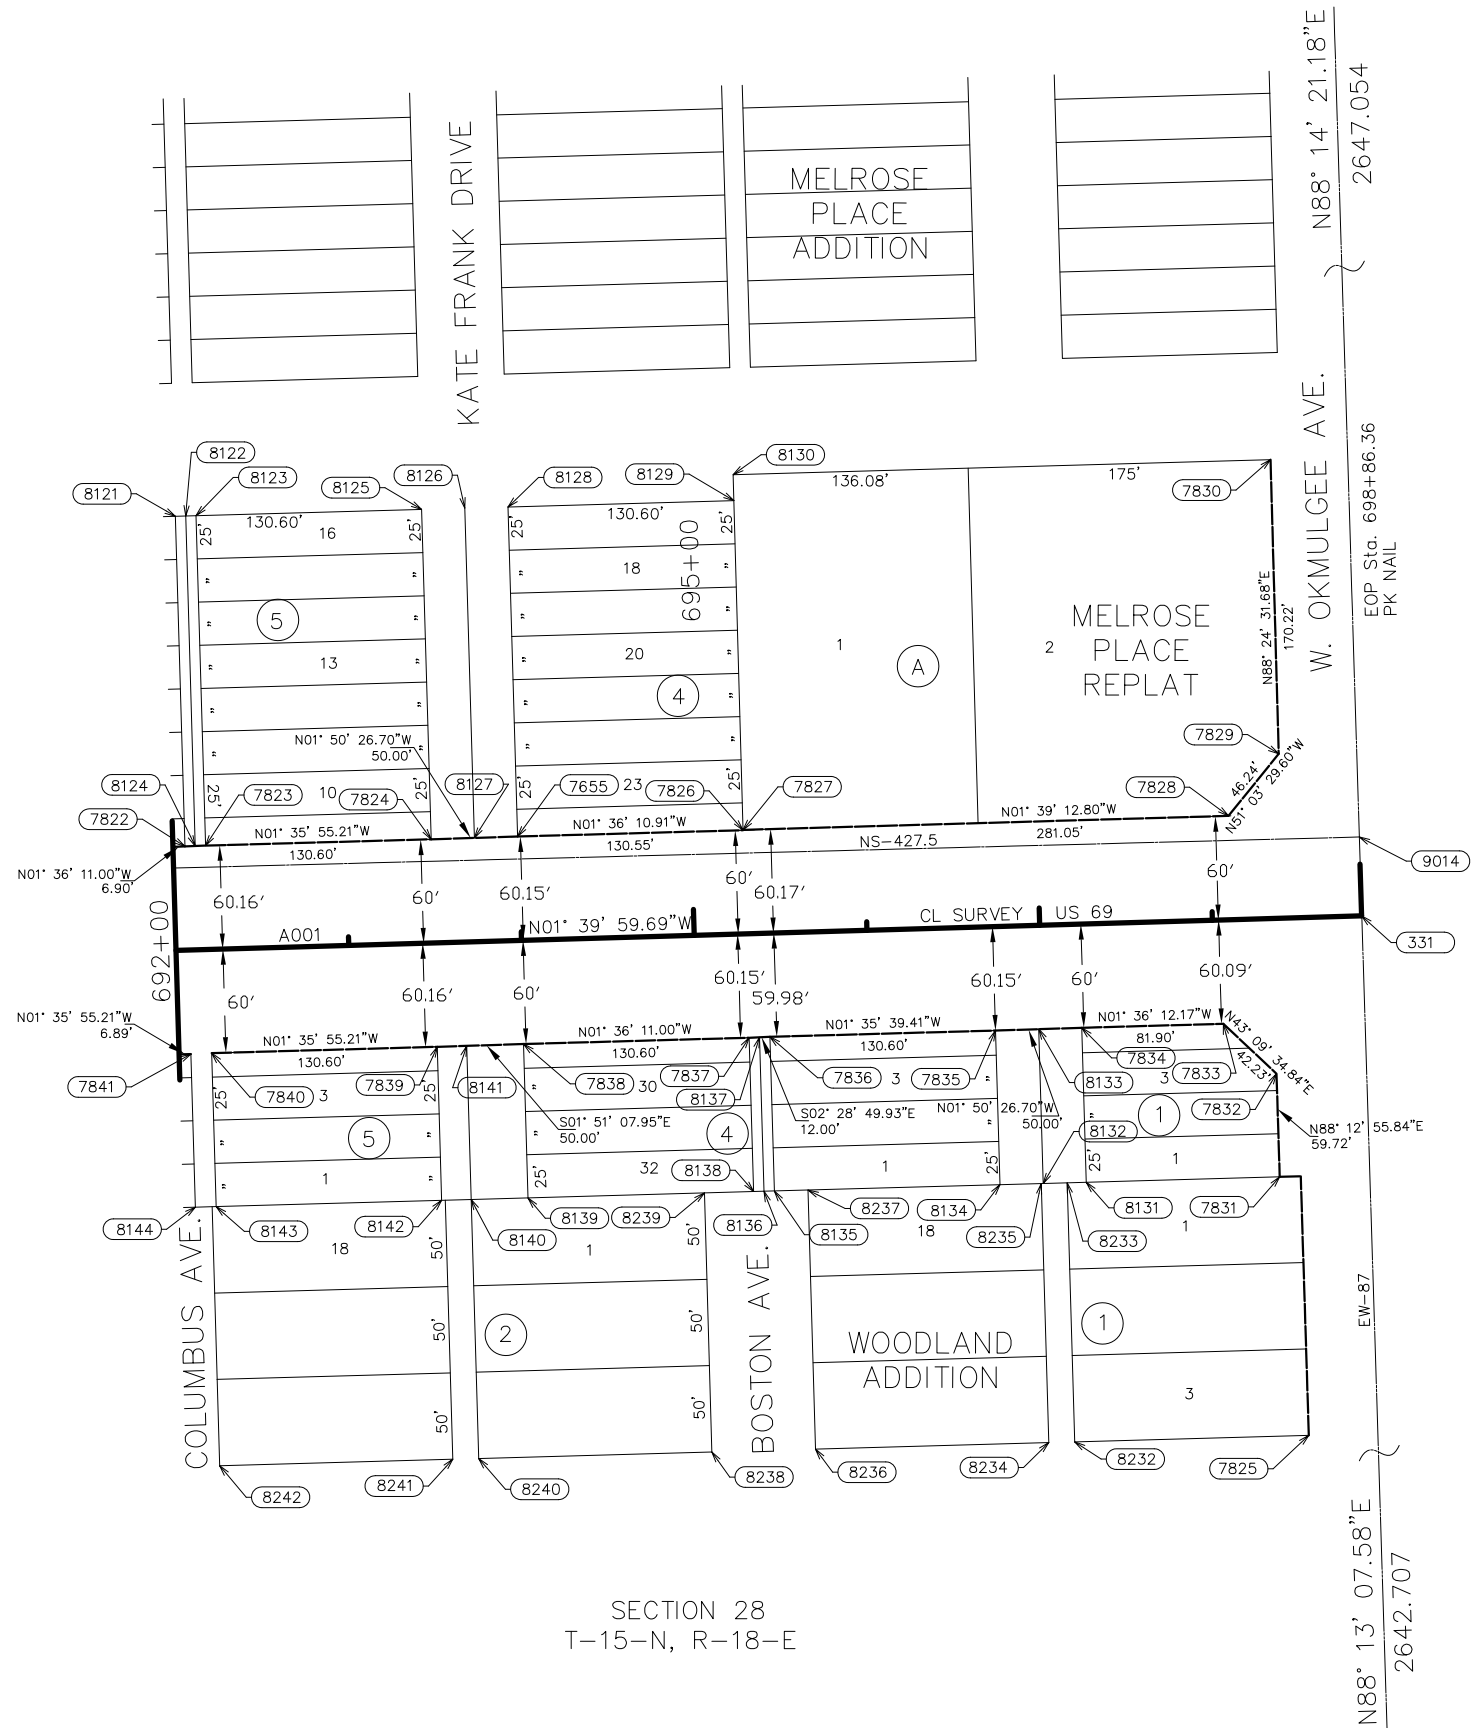


SECTION 28
T-15-N, R-18-E

SDS S OF S


PLS	CWC	OKLAHOMA DEPARTMENT OF TRANSPORTATION			
DRAWN	---	SURVEY DIVISION			
CHECKED	CWC	SURVEY DATA SHEET			
APPROVED					
CREW		SWO 4933(1)	PROJECT NO. 27108(04)	SHEET NO. S16	

08-14-23 G:\OP\Projects\T-2385A - SD, SS, LT - EC-1576 US 69 Muskogee Plan Update\CAD\T001-2710804-SIGNAL PLAN HANCOCK ST. & S. 32nd ST.dgn

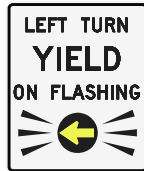

R10-12ML (MODIFIED LEFT)

30"x36"
LEGEND, SYMBOL & BORDER - BLACK NON-REFLECTIVE
ARROW - YELLOW REFLECTIVE
BACKGROUND - WHITE REFLECTIVE

 

REVISIONS		
NO.	DESCRIPTION	DATE

CONTRACTOR TO REMOVE ALL
EXISTING SIGNAL EQUIPMENT,
UNLESS OTHERWISE SPECIFIED.

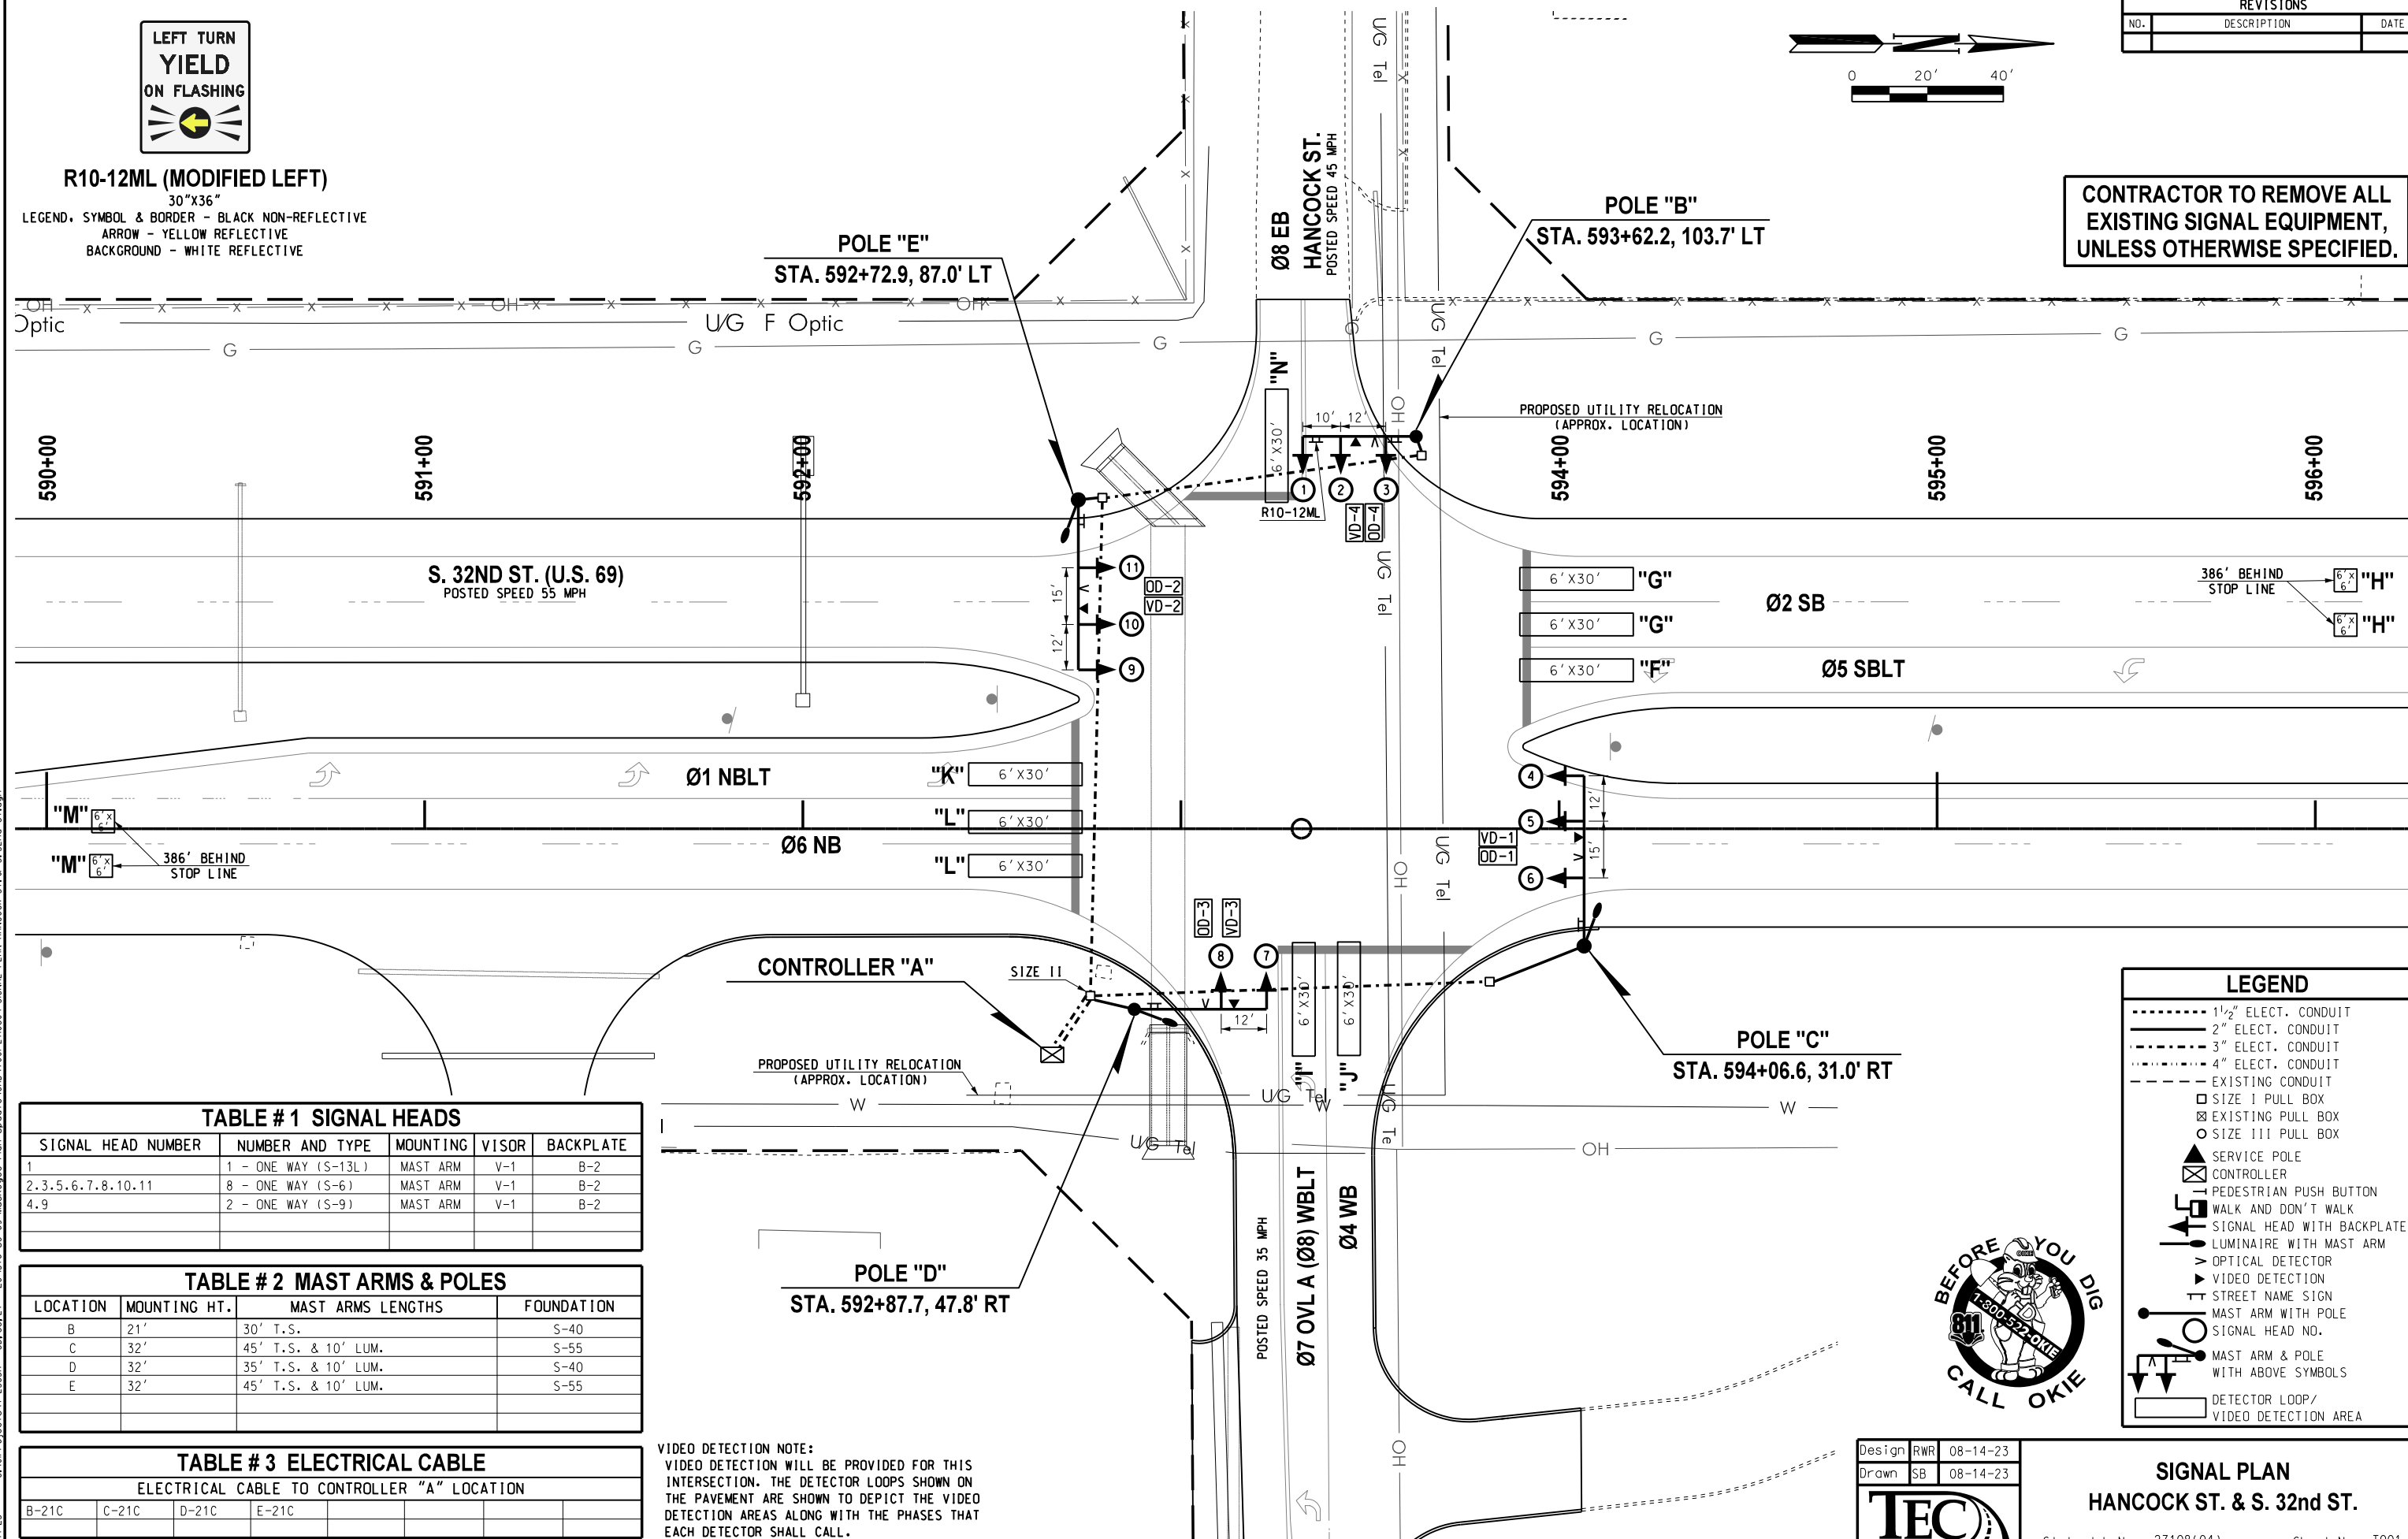


TABLE # 1 SIGNAL HEADS

SIGNAL HEAD NUMBER	NUMBER AND TYPE	MOUNTING	VISOR	BACKPLATE
1	1 - ONE WAY (S-13L)	MAST ARM	V-1	B-2
2,3,5,6,7,8,10,11	8 - ONE WAY (S-6)	MAST ARM	V-1	B-2
4,9	2 - ONE WAY (S-9)	MAST ARM	V-1	B-2

TABLE # 2 MAST ARMS & POLES

LOCATION	MOUNTING HT.	MAST ARMS LENGTHS	FOUNDATION
B	21'	30' T.S.	S-40
C	32'	45' T.S. & 10' LUM.	S-55
D	32'	35' T.S. & 10' LUM.	S-40
E	32'	45' T.S. & 10' LUM.	S-55


TABLE # 3 ELECTRICAL CABLE

ELECTRICAL CABLE TO CONTROLLER "A" LOCATION					
B-21C	C-21C	D-21C	E-21C		

VIDEO DETECTION NOTE:
VIDEO DETECTION WILL BE PROVIDED FOR THIS
INTERSECTION. THE DETECTOR LOOPS SHOWN ON
THE PAVEMENT ARE SHOWN TO DEPICT THE VIDEO
DETECTION AREAS ALONG WITH THE PHASES THAT
EACH DETECTOR SHALL CALL.

LEGEND



- 1 1/2" ELECT. CONDUIT
- 2" ELECT. CONDUIT
- 3" ELECT. CONDUIT
- 4" ELECT. CONDUIT
- EXISTING CONDUIT
- SIZE I PULL BOX
- EXISTING PULL BOX
- SIZE III PULL BOX
- SERVICE POLE
- CONTROLLER
- PEDESTRIAN PUSH BUTTON
- WALK AND DON'T WALK
- SIGNAL HEAD WITH BACKPLATE
- LUMINAIRE WITH MAST ARM
- OPTICAL DETECTOR
- VIDEO DETECTION
- STREET NAME SIGN
- MAST ARM WITH POLE
- SIGNAL HEAD NO.
- MAST ARM & POLE WITH ABOVE SYMBOLS
- DETECTOR LOOP/VIDEO DETECTION AREA

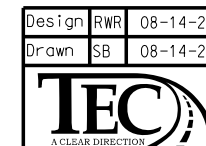


SIGNAL PLAN HANCOCK ST. & S. 32nd ST.

State Job No. 27108(04) Sheet No. T001


MUSKOGEE COUNTY

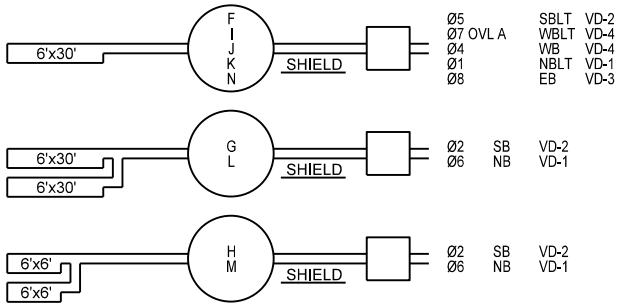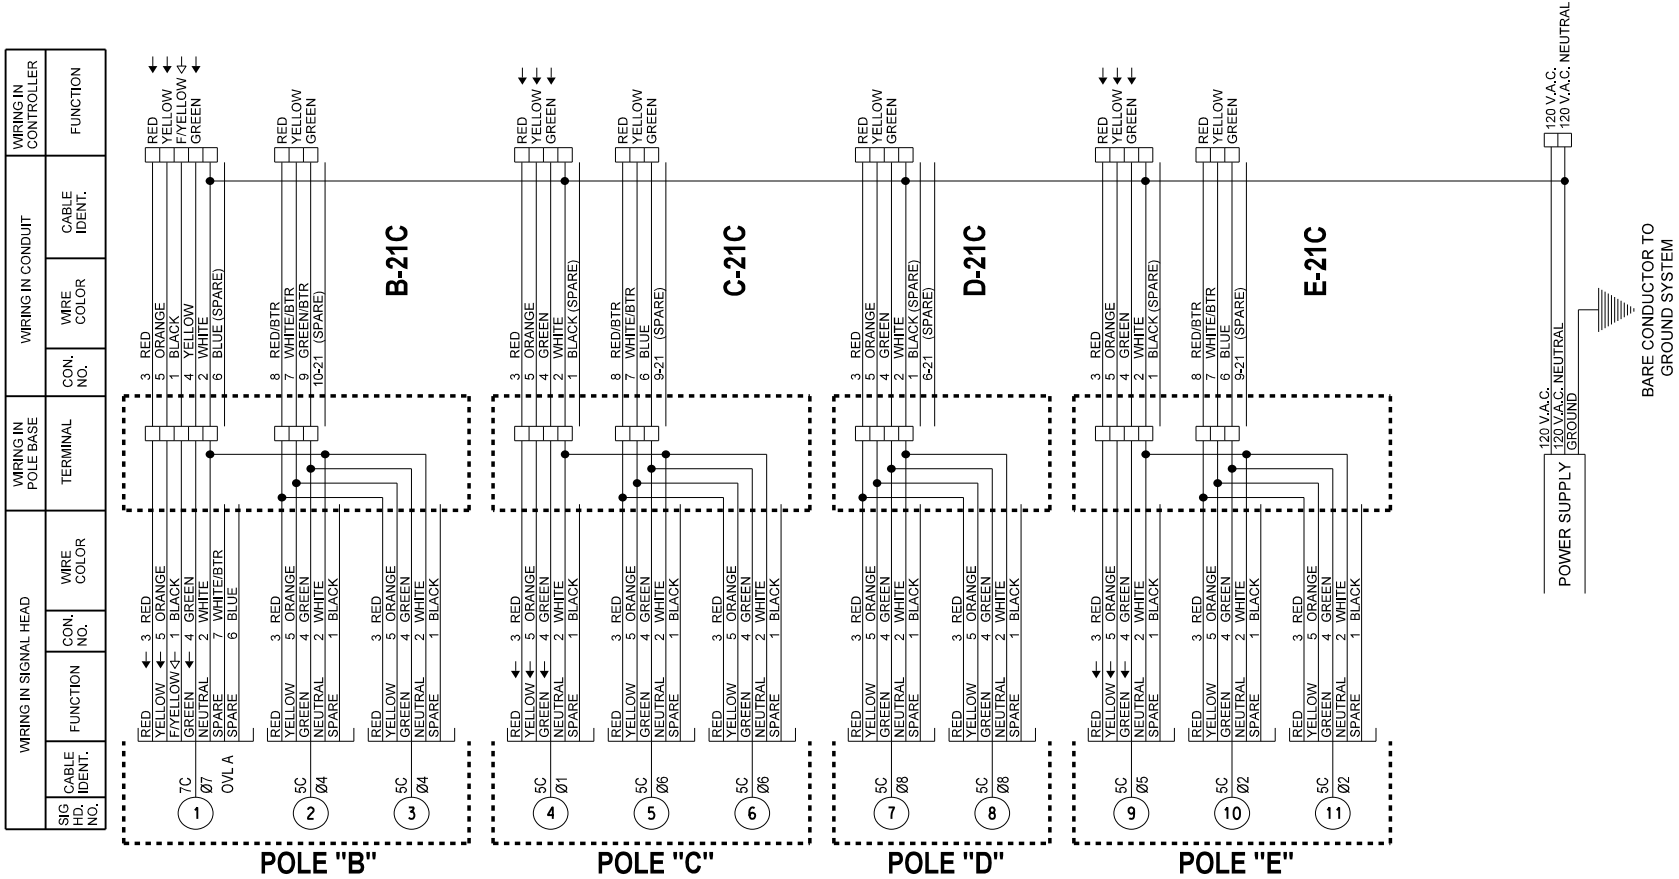

VIDEO DETECTION AREAS

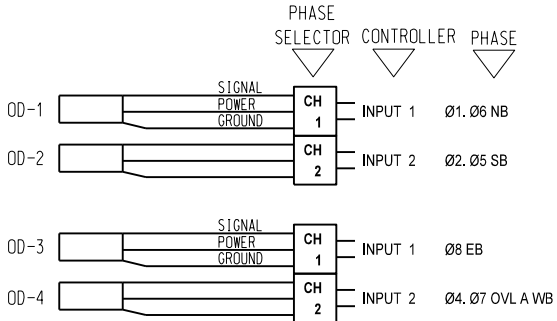

PRE-EMPTOR DETAILS

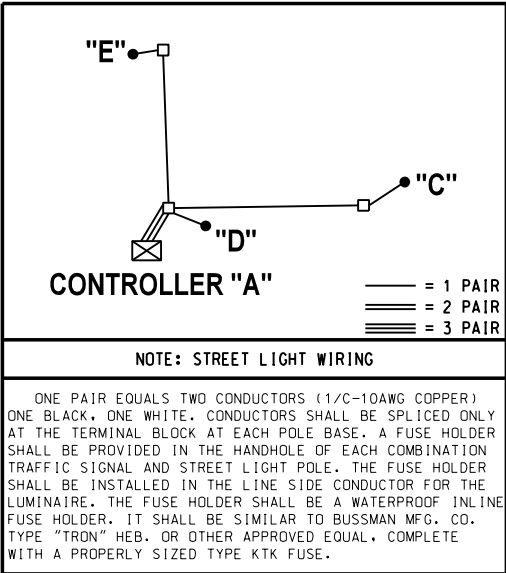

REVISIONS		
NO.	DESCRIPTION	DATE

NOTE:
IF JUMPERS OR OTHER CONNECTIONS ARE MADE IN THE FIELD DURING INSTALLATION, AND ARE ACCEPTED BY THE ENGINEER THIS SHOULD BE SHOWN ON THE WIRING DIAGRAM FOR FUTURE REFERENCE.


Design	RWR	08-14-23
Drawn	SB	08-14-23

TEC
A CLEAR DIRECTION

SIGNAL WIRING DIAGRAM
HANCOCK ST. & S. 32ND ST.

State Job No. 27108(04) Sheet No. T003

MUSKOGEE COUNTY

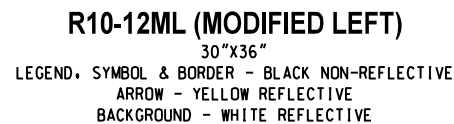

**CONTRACTOR TO REMOVE ALL
EXISTING SIGNAL EQUIPMENT,
UNLESS OTHERWISE SPECIFIED.**

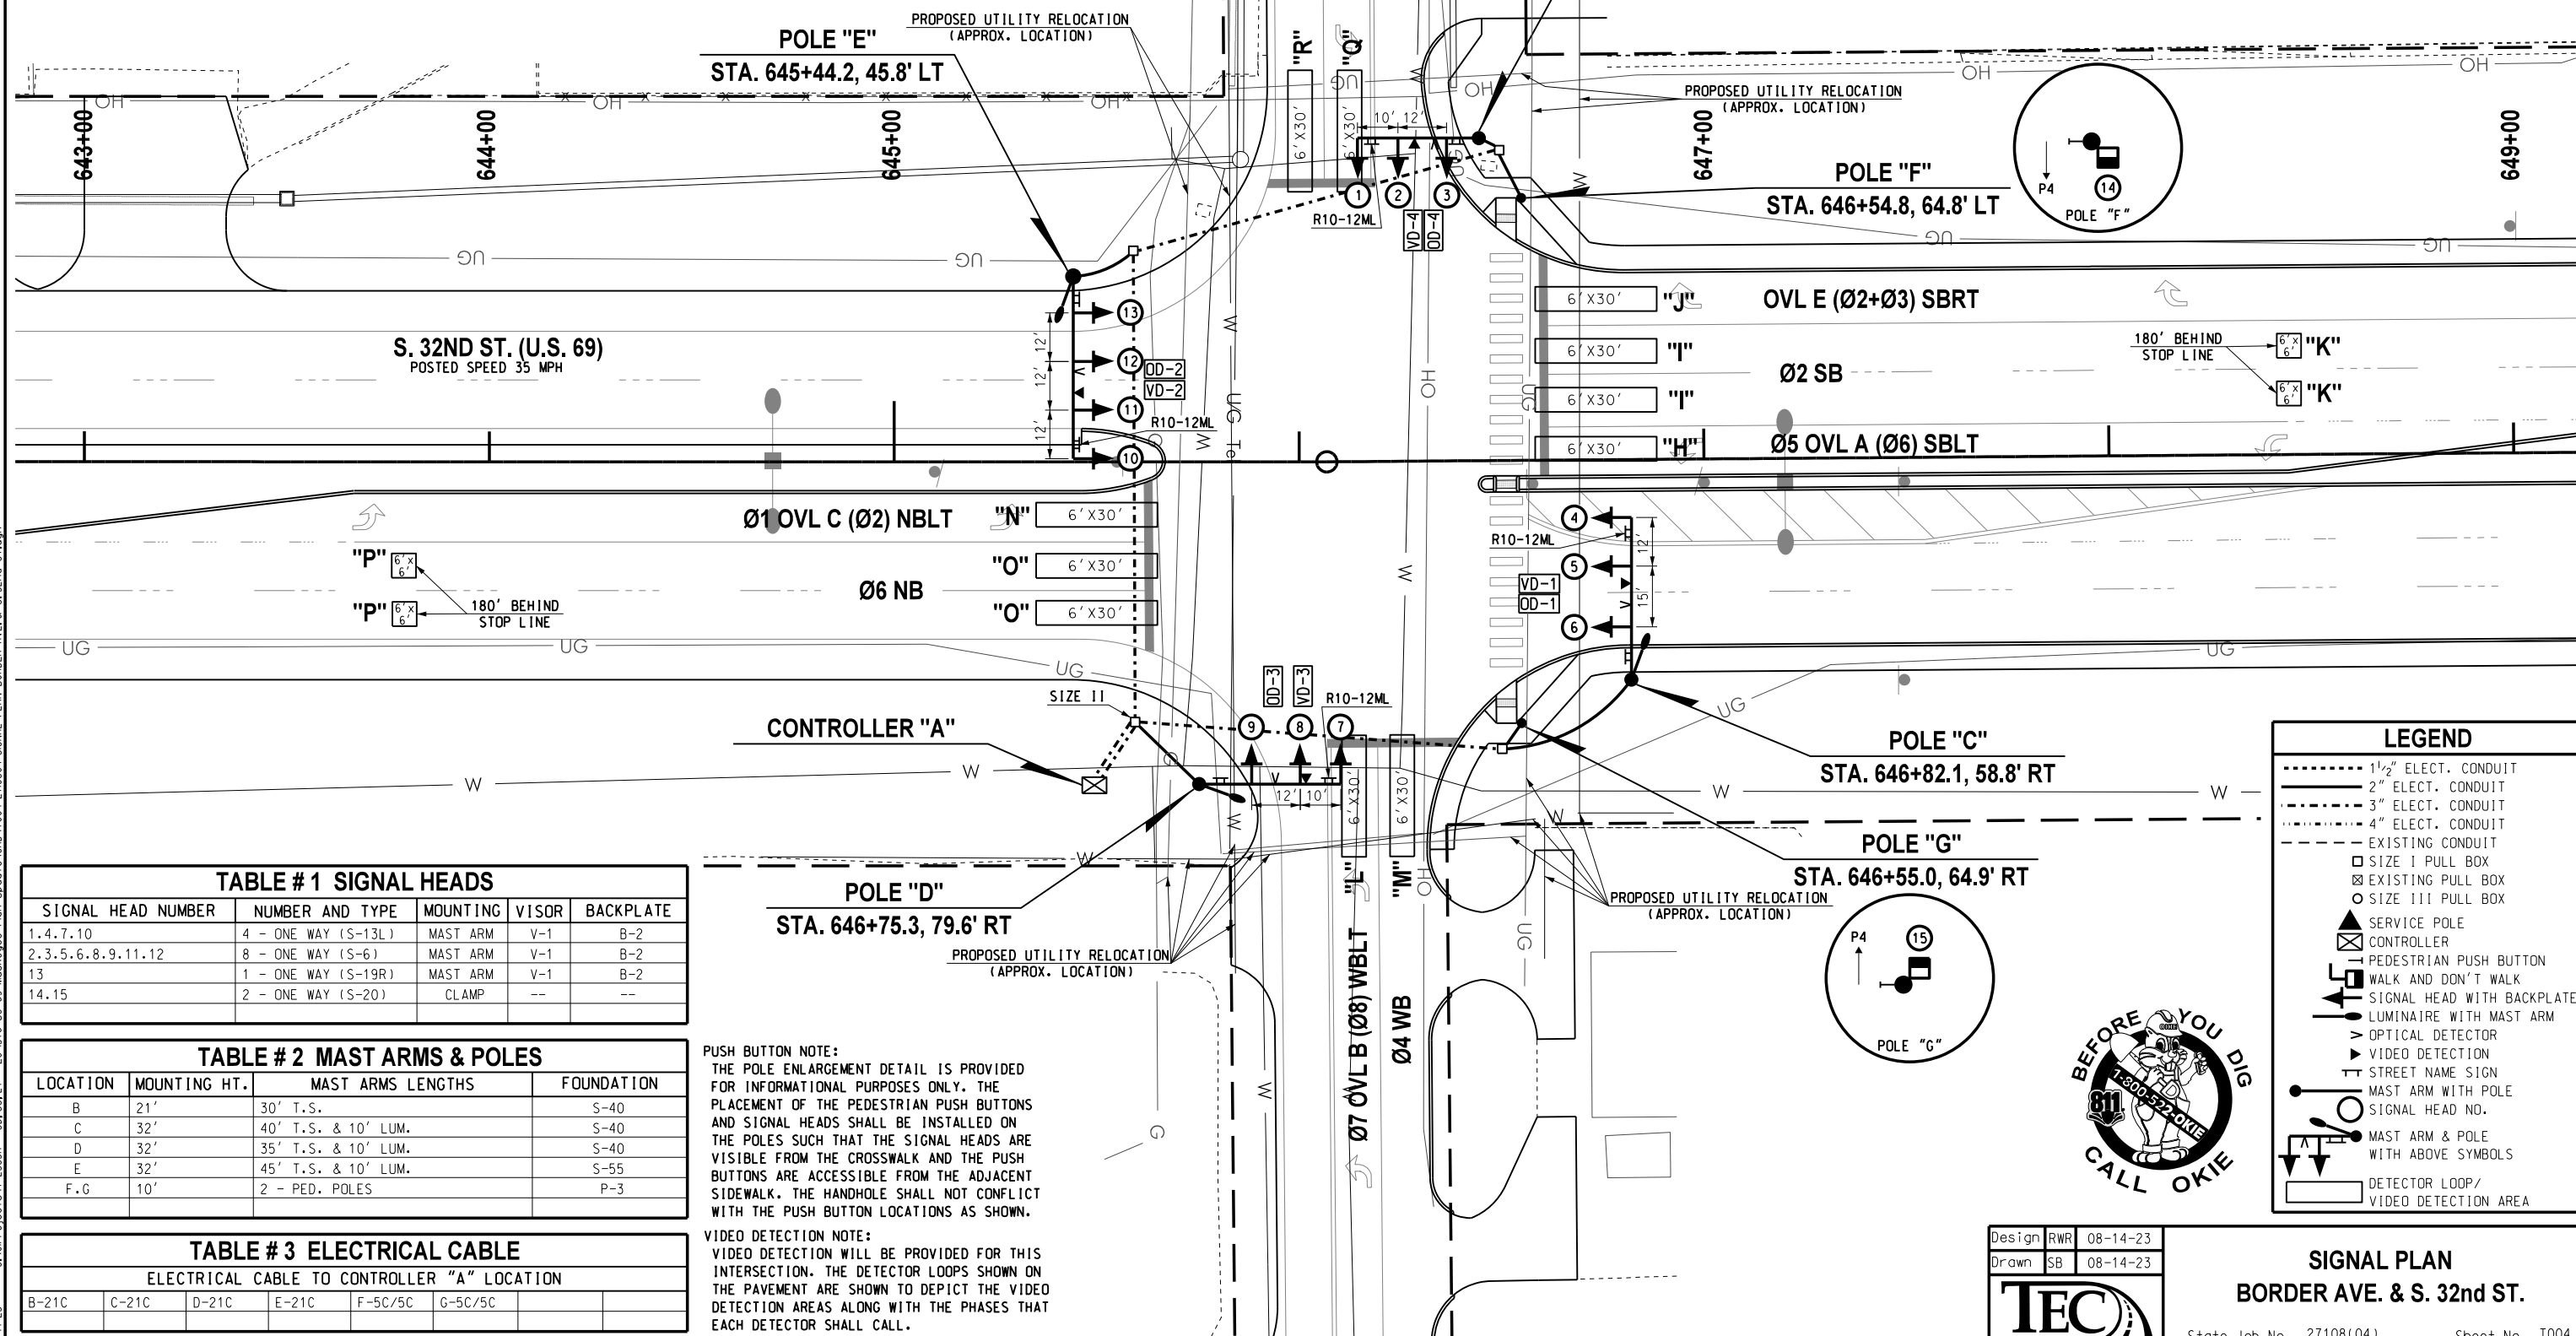


TABLE # 1 SIGNAL HEADS				
SIGNAL HEAD NUMBER	NUMBER AND TYPE	MOUNTING	VISOR	BACKPLATE
1.4.7.10	4 - ONE WAY (S-13L)	MAST ARM	V-1	B-2
2.3.5.6.8.9.11.12	8 - ONE WAY (S-6)	MAST ARM	V-1	B-2
13	1 - ONE WAY (S-19R)	MAST ARM	V-1	B-2
14.15	2 - ONE WAY (S-20)	CLAMP	--	--


LOCATION	MOUNTING HT.	MAST ARMS LENGTHS	FOUNDATION
B	21'	30' T.S.	S-40
C	32'	40' T.S. & 10' LUM.	S-40
D	32'	35' T.S. & 10' LUM.	S-40
E	32'	45' T.S. & 10' LUM.	S-55
F.G	10'	2 - PED. POLES	P-3

TABLE # 3 ELECTRICAL CABLE						
ELECTRICAL CABLE TO CONTROLLER "A" LOCATION						
B-21C	C-21C	D-21C	E-21C	F-5C/5C	G-5C/5C	




PUSH BUTTON NOTE:
THE POLE ENLARGEMENT DETAIL IS PROVIDED FOR INFORMATIONAL PURPOSES ONLY. THE PLACEMENT OF THE PEDESTRIAN PUSH BUTTONS AND SIGNAL HEADS SHALL BE INSTALLED ON THE POLES SUCH THAT THE SIGNAL HEADS ARE VISIBLE FROM THE CROSSWALK AND THE PUSH BUTTONS ARE ACCESSIBLE FROM THE ADJACENT SIDEWALK. THE HANDHOLE SHALL NOT CONFLICT WITH THE PUSH BUTTON LOCATIONS AS SHOWN.

VIDEO DETECTION NOTE:
VIDEO DETECTION WILL BE PROVIDED FOR THIS
INTERSECTION. THE DETECTOR LOOPS SHOWN ON
THE PAVEMENT ARE SHOWN TO DEPICT THE VIDEO
DETECTION AREAS ALONG WITH THE PHASES THAT
EACH DETECTOR SHALL CALL.

NO.	DESCRIPTION	DATE

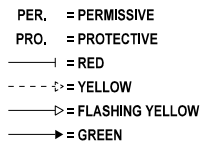

DIRECTION	BLOCK NO.	PHASE									
		Ø7 OVL B	Ø4	Ø1 OVL C	Ø6	Ø3 OVL D	Ø8	Ø5 OVL A	Ø2	OVL E	P4
		SIGNAL HEAD NO.									
		1	2,3	4	5,6	7	8,9	10	11,12	13	14,15
Ø1, Ø5 ROW	A1	←R	R	←G	R	←R	R	←G	R	R	DW
Ø1, Ø5 CL	A2	←R	R	←Y	R	←R	R	←Y	R	R	DW
Ø2, Ø6, OVL A, OVL C, OVL E ROW	A3	←R	R	←F	G	←R	R	←F	G	G	DW
Ø2, Ø6, OVL A, OVL C, OVL E CL	A4	←R	R	←Y	Y	←R	R	←Y	Y	Y	DW
ALL RED	A5	←R	R	←R	R	←R	R	←R	R	R	DW
Ø1 ROW & Ø5 CL	A6	←R	R	←G	R	←R	R	←Y	R	R	DW
Ø1, Ø6, OVL A ROW	A7	←R	R	←G	G	←R	R	←F	R	R	DW
Ø6, OVL A ROW & Ø1 CL	A8	←R	R	←Y	G	←R	R	←F	R	R	DW
Ø5 ROW & Ø1 CL	A9	←R	R	←Y	R	←R	R	←G	R	R	DW
Ø2, Ø5, OVL C, OVL E ROW	A10	←R	R	←F	R	←R	R	←G	G	G	DW
Ø2, OVL C, OVL E ROW & Ø5 CL	A11	←R	R	←F	R	←R	R	←Y	G	G	DW
Ø23, Ø7, OVL E ROW	B1	←G	R	←R	R	←G	R	←R	R	R	DW
Ø23, Ø7, OVL E CL	B2	←Y	R	←R	R	←Y	R	←R	R	R	DW
Ø4, Ø8, OVL B, OVL D, P4 ROW	B3	←F	G	←R	R	←F	G	←R	R	R	W
Ø4, Ø8, OVL B, OVL D ROW & P4 CL	B4	←F	G	←R	R	←F	G	←R	R	R	FDW
Ø4, Ø8, OVL B, OVL D CL	B5	←Y	Y	←R	R	←Y	Y	←R	R	R	DW
ALL RED	B6	←R	R	←R	R	←R	R	←R	R	R	DW
Ø23, OVL E ROW & Ø7 CL	B7	←Y	R	←R	R	←G	R	←R	R	R	DW
Ø23, Ø8, OVL B, OVL E, P8 ROW	B8	←F	R	←R	R	←G	G	←R	R	R	DW
Ø8, OVL B, P8 ROW & Ø23, OVL E CL	B9	←F	R	←R	R	←Y	G	←R	R	R	DW
Ø7 ROW & Ø23, OVL E CL	B10	←G	R	←R	R	←Y	R	←R	R	R	DW
Ø4, Ø7, OVL D, P4 ROW	B11	←G	G	←R	R	←F	R	←R	R	R	W
Ø4, OVL D, P4 ROW & Ø7 CL	B12	←Y	G	←R	R	←F	R	←R	R	R	W
FLASHING OPERATION	—	←FR	FR	←FR	FR	←FR	FR	←FR	FR	FR	—

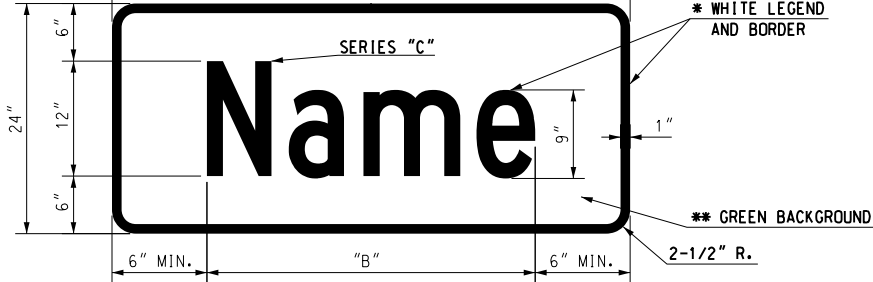  

MESSAGE	POLE LOCATION	NO. OF SIGN	A (IN.)	HEIGHT (IN.)	B (IN.)	SIGN AREA (SQ.FT.)	TOTAL SIGN AREA (SQ.FT.)
Border Ave	C.E.	2	84	24	70.5	14.00	28.00
S 32nd St	B.D.	2	78	24	64.2	13.00	26.00
R10-12ML	B.C.D.E	4	30	36	--	7.50	30.00
* = TYPE VIII VIB REFLECTIVE						TOTAL	84.00

* - TYPE VIII VIP REFLECTIVE SHEETING SHALL BE USED



** - TYPE III VIP REFLECTIVE SHEETING SHALL BE USED

Design	RWR	08-14-23
Drawn	SB	08-14-23


TEC
A CLEAR DIRECTION

SIGNAL DETAIL
BORDER AVE. & S. 32nd ST.


State Job No. 21708(04) Sheet No. T005

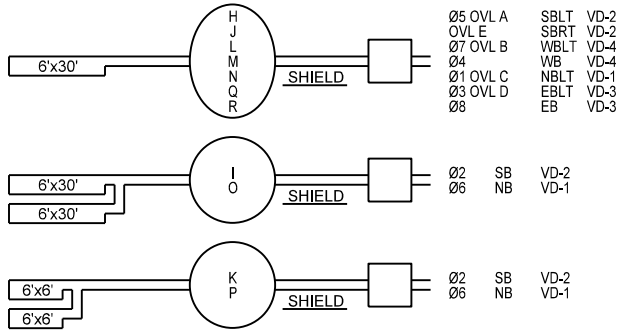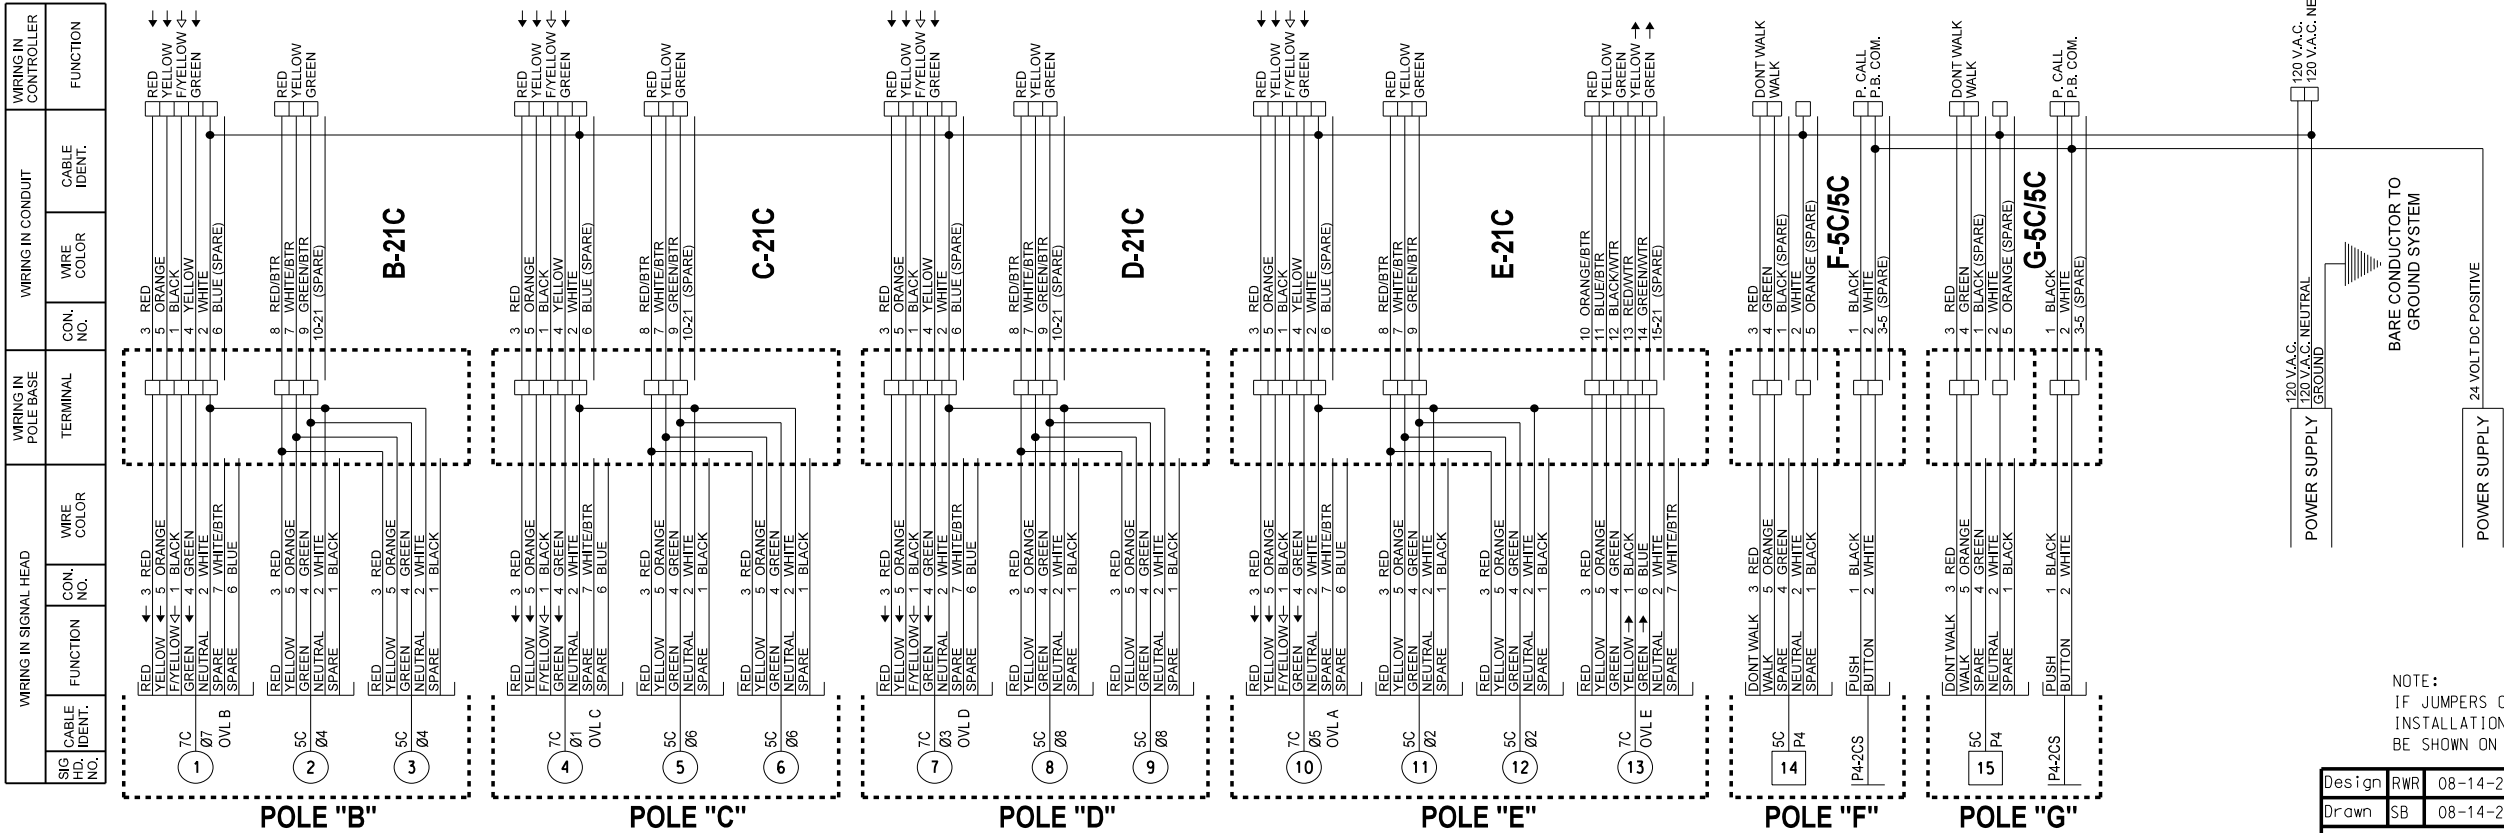

VIDEO DETECTION AREAS

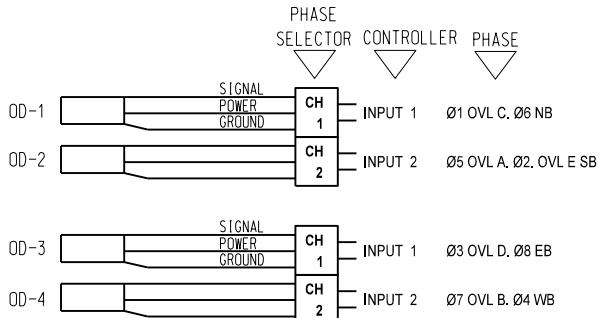

PRE-EMPTOR DETAILS

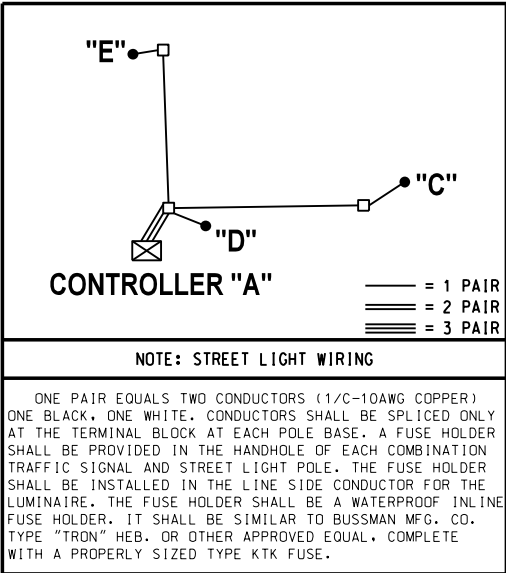

REVISIONS		
NO.	DESCRIPTION	DATE

Design RWR 08-14-23

Drawn SB 08-14-23


TEC
A CLEAR DIRECTION

**SIGNAL WIRING DIAGRAM
BORDER AVE. & S. 32nd ST.**

State Job No. 21708(04) Sheet No. T006

MUSKOGEE COUNTY


08-14-23 G:\0\Projects\17-2385A - SD, SS, LT - EC-1576 US 69 Muskogee Plan Update\CAD\T007-2710804-SIGNAL PLAN ARLINE AVE. & S. 32nd ST.dgn

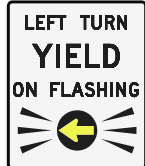

R10-12ML (MODIFIED LEFT)

30"x36"
LEGEND, SYMBOL & BORDER - BLACK NON-REFLECTIVE
ARROW - YELLOW REFLECTIVE
BACKGROUND - WHITE REFLECTIVE

REVISIONS		
NO.	DESCRIPTION	DATE

 

CONTRACTOR TO REMOVE ALL
EXISTING SIGNAL EQUIPMENT,
UNLESS OTHERWISE SPECIFIED.

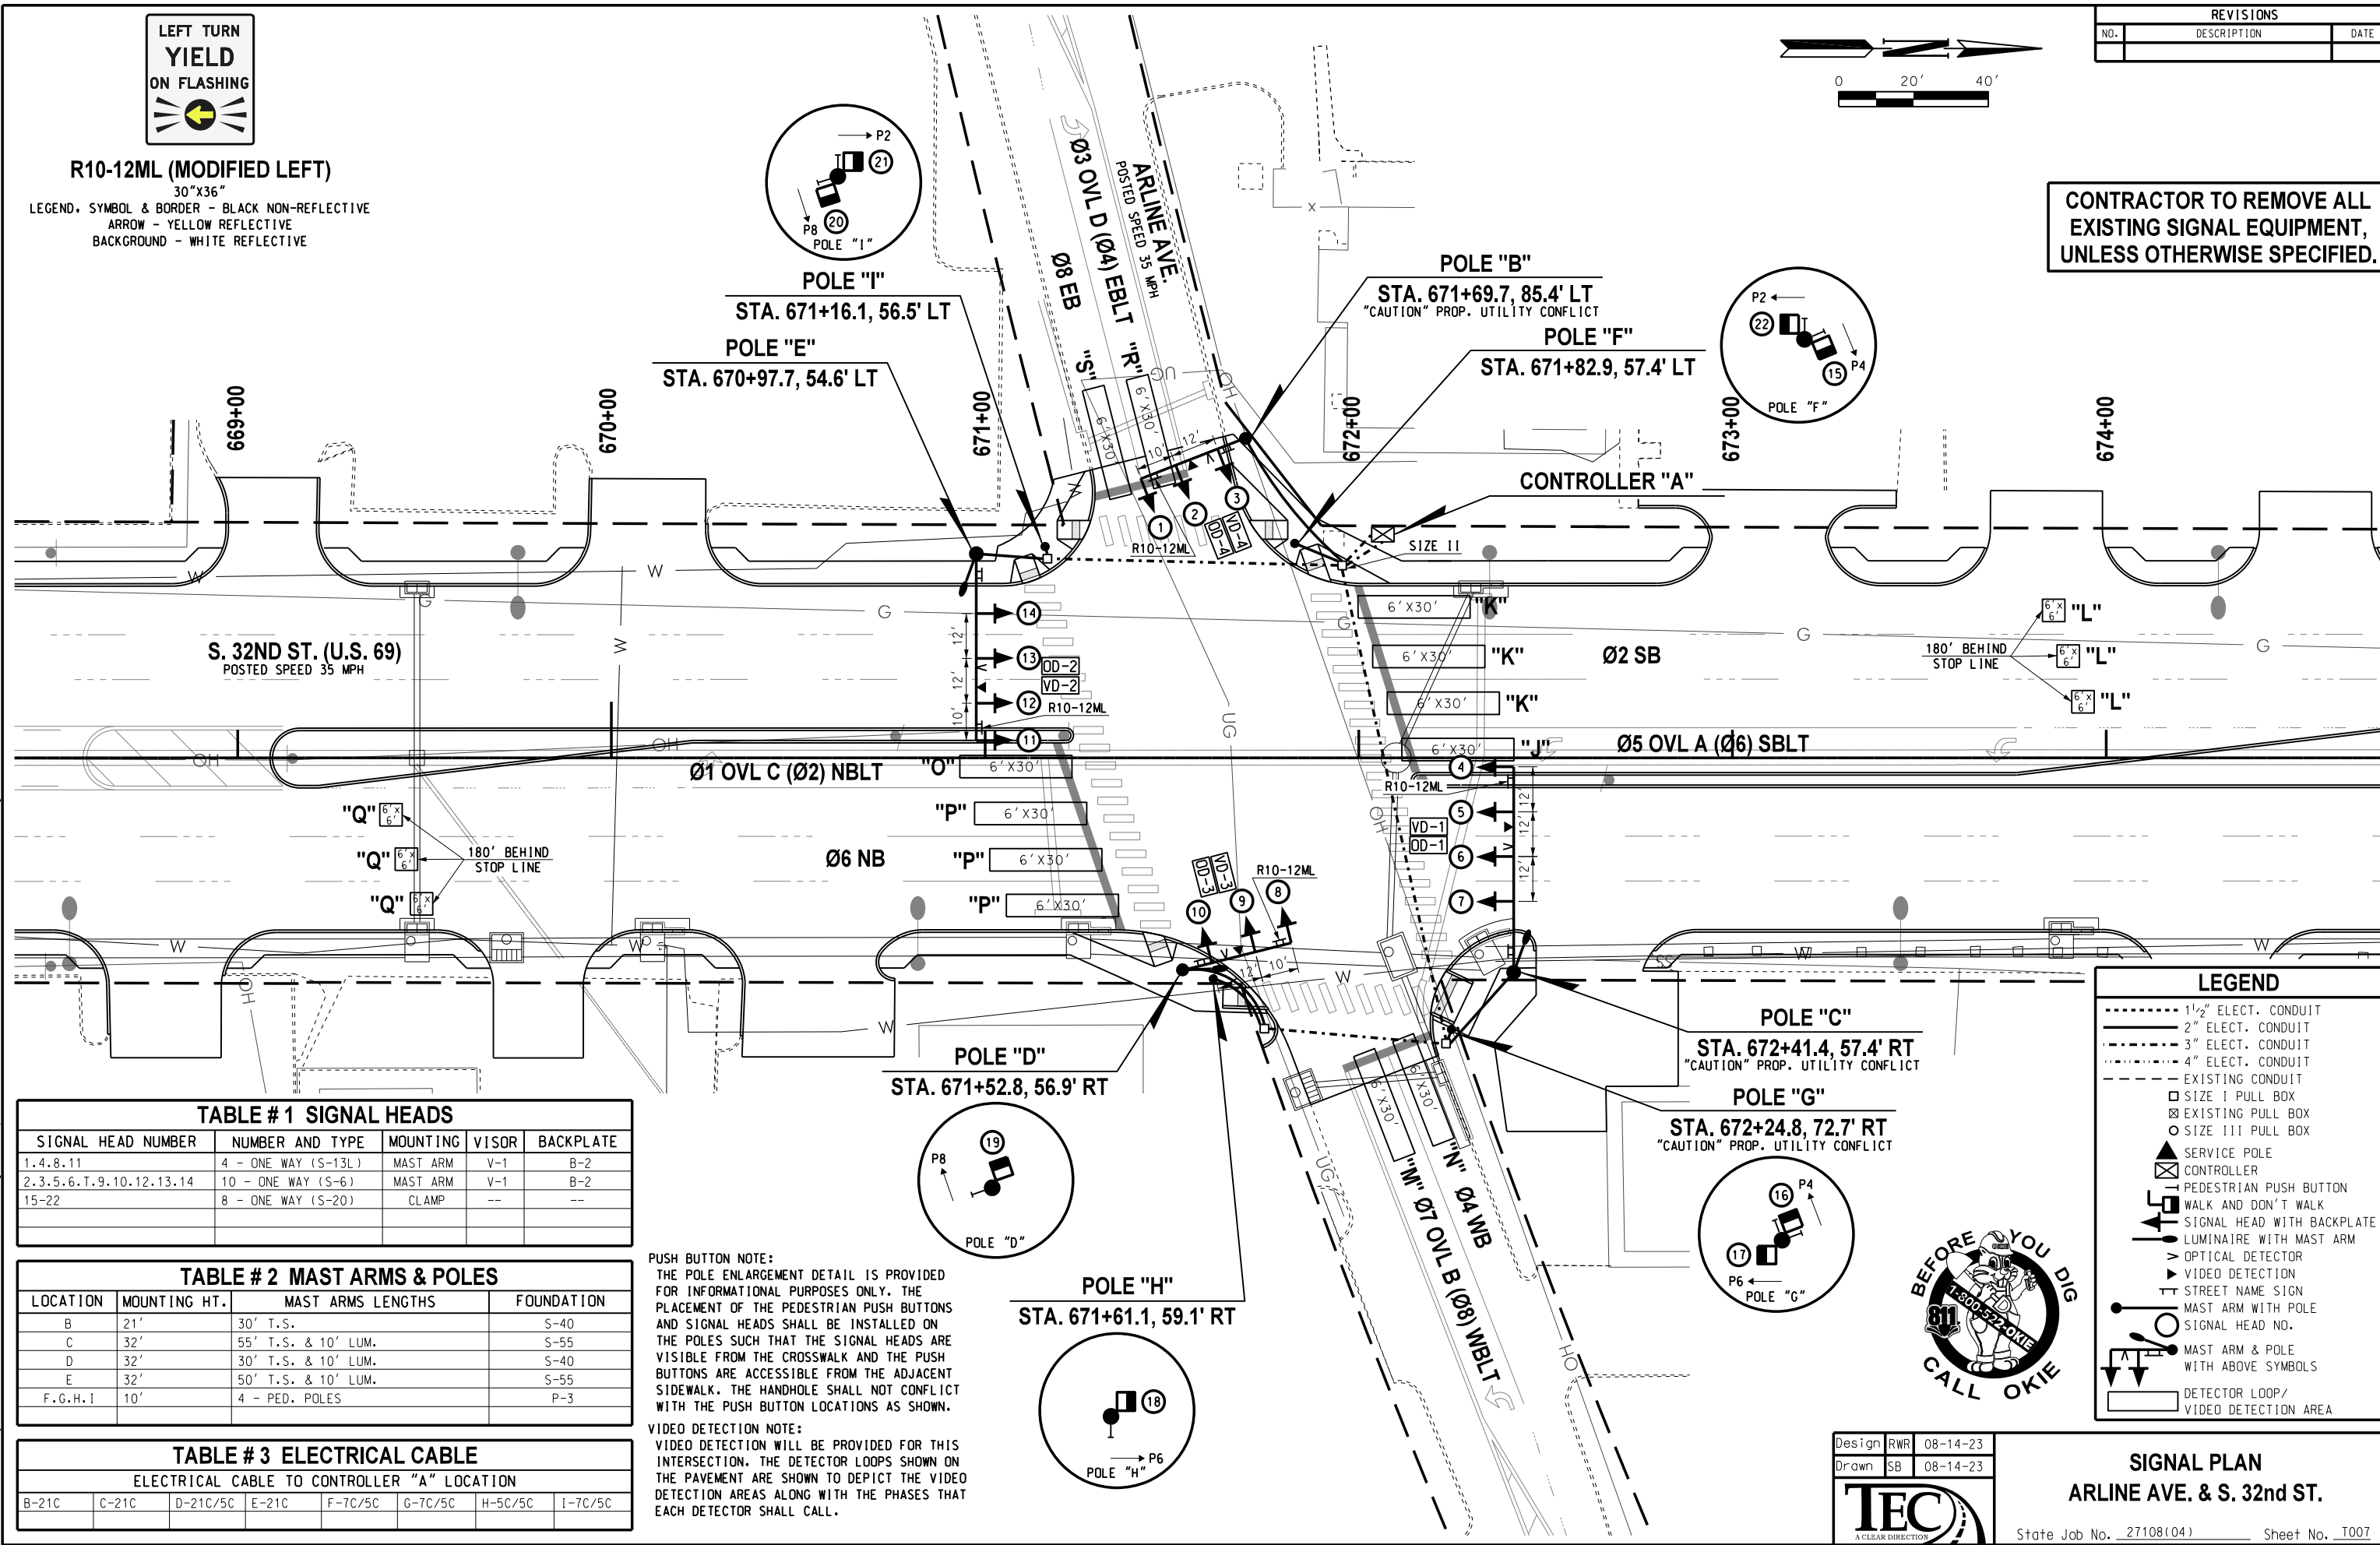


TABLE # 1 SIGNAL HEADS

SIGNAL HEAD NUMBER	NUMBER AND TYPE	MOUNTING	VISOR	BACKPLATE
1, 4, 8, 11	4 - ONE WAY (S-13L)	MAST ARM	V-1	B-2
2, 3, 5, 6, T, 9, 10, 12, 13, 14	10 - ONE WAY (S-6)	MAST ARM	V-1	B-2
15-22	8 - ONE WAY (S-20)	CLAMP	--	--

TABLE # 2 MAST ARMS & POLES

LOCATION	MOUNTING HT.	MAST ARMS LENGTHS	FOUNDATION
B	21'	30' T.S.	S-40
C	32'	55' T.S. & 10' LUM.	S-55
D	32'	30' T.S. & 10' LUM.	S-40
E	32'	50' T.S. & 10' LUM.	S-55
F, G, H, I	10'	4 - PED. POLES	P-3

TABLE # 3 ELECTRICAL CABLE

ELECTRICAL CABLE TO CONTROLLER "A" LOCATION							
B-21C	C-21C	D-21C/5C	E-21C	F-7C/5C	G-7C/5C	H-5C/5C	I-7C/5C

PUSH BUTTON NOTE:
THE POLE ENLARGEMENT DETAIL IS PROVIDED FOR INFORMATIONAL PURPOSES ONLY. THE PLACEMENT OF THE PEDESTRIAN PUSH BUTTONS AND SIGNAL HEADS SHALL BE INSTALLED ON THE POLES SUCH THAT THE SIGNAL HEADS ARE VISIBLE FROM THE CROSSWALK AND THE PUSH BUTTONS ARE ACCESSIBLE FROM THE ADJACENT SIDEWALK. THE HANDHOLE SHALL NOT CONFLICT WITH THE PUSH BUTTON LOCATIONS AS SHOWN.

VIDEO DETECTION NOTE:
VIDEO DETECTION WILL BE PROVIDED FOR THIS INTERSECTION. THE DETECTOR LOOPS SHOWN ON THE PAVEMENT ARE SHOWN TO DEPICT THE VIDEO DETECTION AREAS ALONG WITH THE PHASES THAT EACH DETECTOR SHALL CALL.

LEGEND	
-----	1 1/2" ELECT. CONDUIT
-----	2" ELECT. CONDUIT
-----	3" ELECT. CONDUIT
-----	4" ELECT. CONDUIT
-----	EXISTING CONDUIT
□	SIZE I PULL BOX
⊗	EXISTING PULL BOX
○	SIZE III PULL BOX
⊗	SERVICE POLE
⊗	CONTROLLER
⊗	PEDESTRIAN PUSH BUTTON
⊗	WALK AND DON'T WALK
⊗	SIGNAL HEAD WITH BACKPLATE
⊗	LUMINAIRE WITH MAST ARM
⊗	OPTICAL DETECTOR
⊗	VIDEO DETECTION
⊗	STREET NAME SIGN
⊗	MAST ARM WITH POLE
⊗	SIGNAL HEAD NO.
⊗	MAST ARM & POLE WITH ABOVE SYMBOLS
⊗	DETECTOR LOOP/VIDEO DETECTION AREA

Design	RWR	08-14-23
Drawn	SB	08-14-23




SIGNAL PLAN ARLINE AVE. & S. 32nd ST.


State Job No. 27108(04) Sheet No. T007

MUSKOGEE COUNTY

REVISIONS		
NO.	DESCRIPTION	DATE

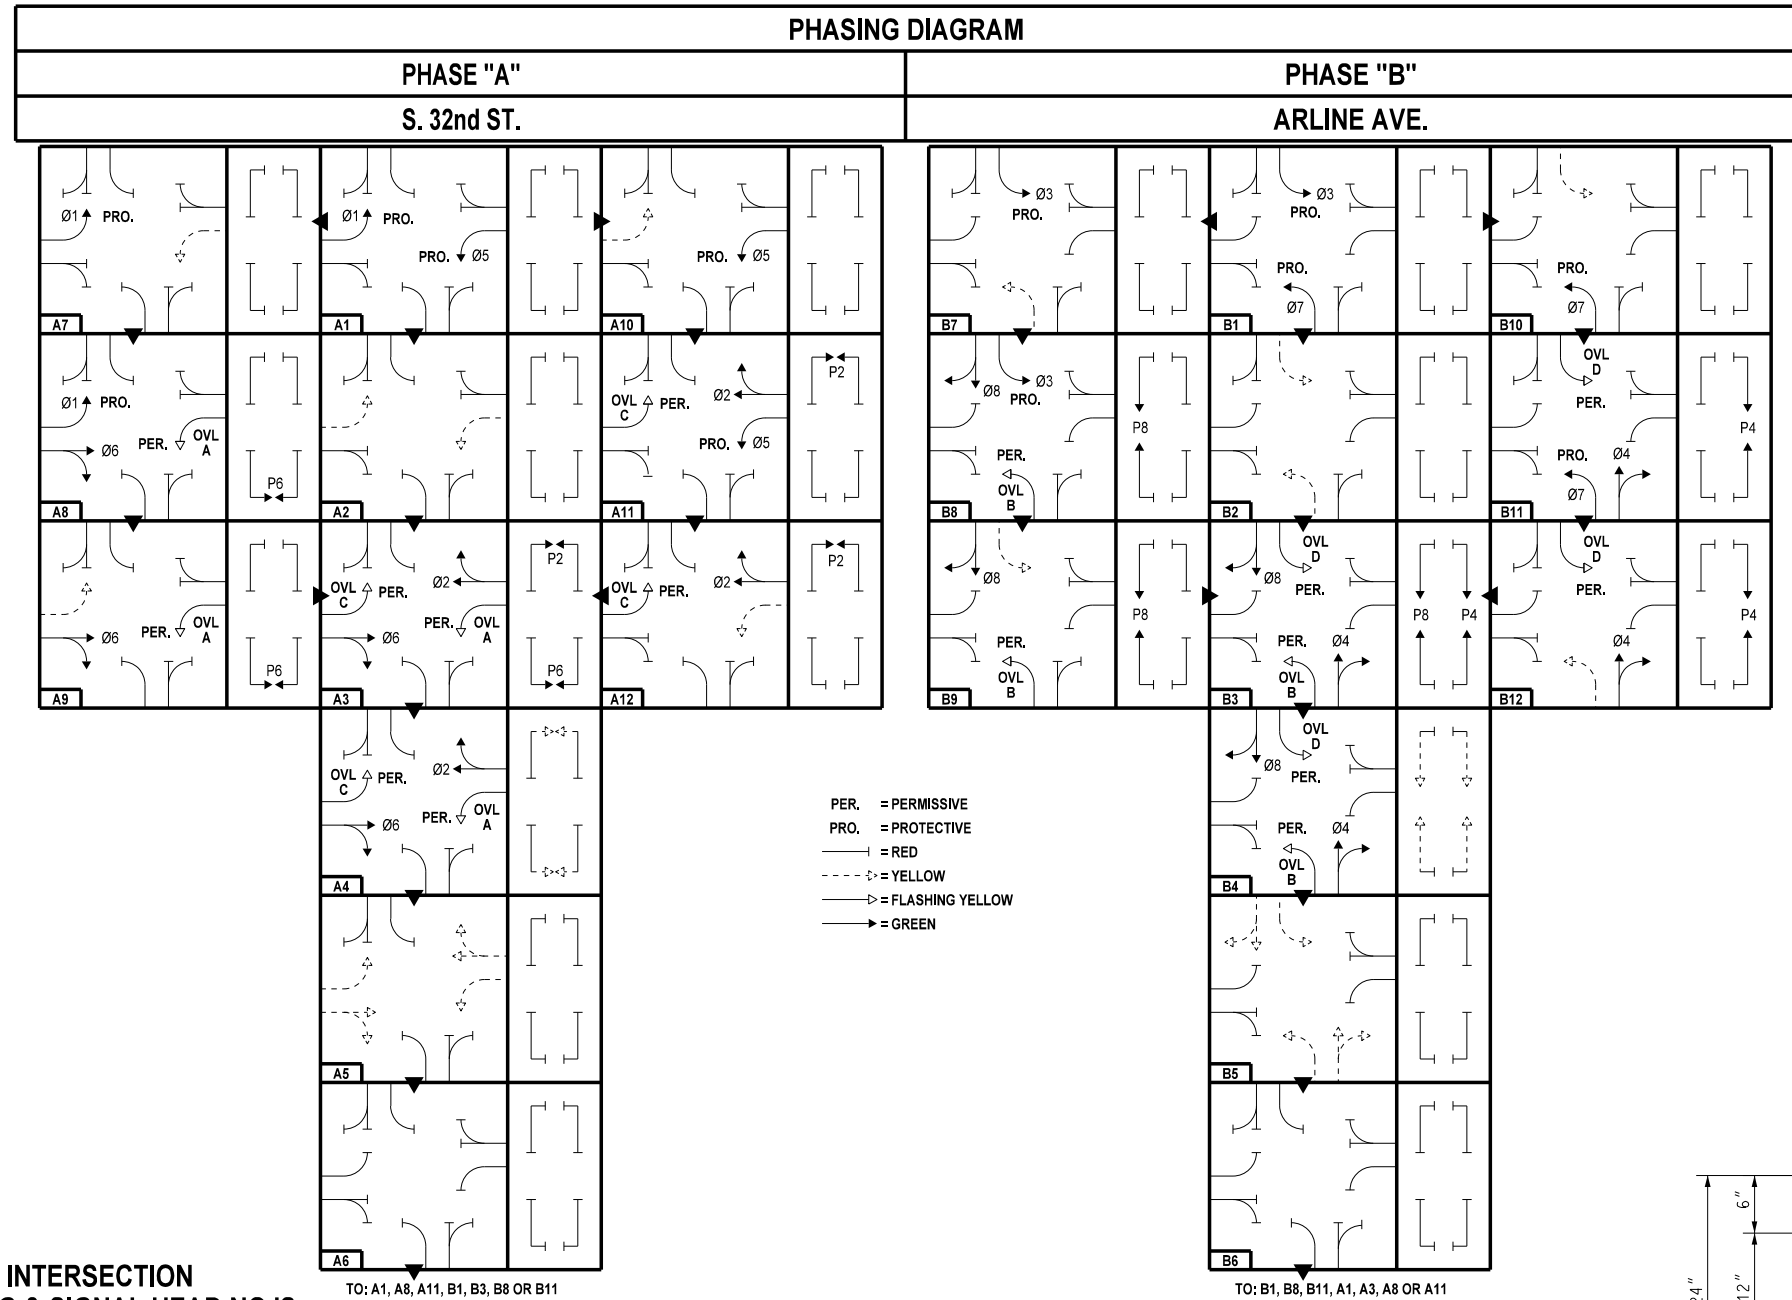

SEQUENCE CHART													
DIRECTION	BLOCK NO.	PHASE											
		Ø7 OVL B	Ø4	Ø1 OVL C	Ø6	Ø3 OVL D	Ø8	Ø5 OVL A	Ø2	P4	P6	P8	P2
		SIGNAL HEAD NO.											
		1	2,3	4	5,6	7	8,9	10	11,12	13,14	15,16	17,18	19,20
Ø1, Ø5 ROW	A1	←R	R	←G	R	←R	R	←G	R	DW	DW	DW	DW
Ø1, Ø5 CL	A2	←R	R	←Y	R	←R	R	←Y	R	DW	DW	DW	DW
Ø2, Ø6, OVL A, OVL C, P2, P6 ROW	A3	←R	R	←F	G	←R	R	←F	G	DW	W	DW	W
Ø2, Ø6, OVL A, OVL C ROW & P2, P6 CL	A4	←R	R	←F	G	←R	R	←F	G	DW	FDW	DW	FDW
Ø2, Ø6, OVL A, OVL C CL	A5	←R	R	←Y	Y	←R	R	←Y	Y	DW	DW	DW	DW
ALL RED	A6	←R	R	←R	R	←R	R	←R	R	DW	DW	DW	DW
Ø1 ROW & Ø5 CL	A7	←R	R	←G	R	←R	R	←Y	R	DW	DW	DW	DW
Ø1, Ø6, OVL A, P6 ROW	A8	←R	R	←G	G	←R	R	←F	R	DW	W	DW	DW
Ø6, OVL A, P6 ROW & Ø1 CL	A9	←R	R	←Y	G	←R	R	←F	R	DW	W	DW	DW
Ø5 ROW & Ø1 CL	A10	←R	R	←Y	R	←R	R	←G	R	DW	DW	DW	DW
Ø2, Ø5, OVL C, P2 ROW	A11	←R	R	←F	R	←R	R	←G	G	DW	DW	DW	W
Ø2, OVL C, P2 ROW & Ø5 CL	A12	←R	R	←F	R	←R	R	←Y	G	DW	DW	DW	W
Ø3, Ø7 ROW	B1	←G	R	←R	R	←G	R	←R	R	DW	DW	DW	DW
Ø3, Ø7 CL	B2	←Y	R	←R	R	←Y	R	←R	R	DW	DW	DW	DW
Ø4, Ø8, OVL B, OVL D, P4, P8 ROW	B3	←F	G	←R	R	←F	G	←R	R	W	DW	W	DW
Ø4, Ø8, OVL B, OVL D ROW & P4, P8 CL	B4	←F	G	←R	R	←F	G	←R	R	FDW	DW	FDW	DW
Ø4, Ø8, OVL B, OVL D CL	B5	←Y	Y	←R	R	←Y	Y	←R	R	DW	DW	DW	DW
ALL RED	B6	←R	R	←R	R	←R	R	←R	R	DW	DW	DW	DW
Ø3 ROW & Ø7 CL	B7	←Y	R	←R	R	←G	R	←R	R	DW	DW	DW	DW
Ø3, Ø8, OVL B, P8 ROW	B8	←F	R	←R	R	←G	G	←R	R	DW	DW	W	DW
Ø8, OVL B, P8 ROW & Ø3 CL	B9	←F	R	←R	R	←Y	G	←R	R	DW	DW	W	DW
Ø7 ROW & Ø3 CL	B10	←G	R	←R	R	←Y	R	←R	R	DW	DW	DW	DW
Ø4, Ø7, OVL D, P4 ROW	B11	←G	G	←R	R	←F	R	←R	R	W	DW	DW	DW
Ø4, OVL D, P4 ROW & Ø7 CL	B12	←Y	G	←R	R	←F	R	←R	R	W	DW	DW	DW
FLASHING OPERATION	--	←FR	FR	←FR	FR	←FR	FR	←FR	FR	-	-	-	-

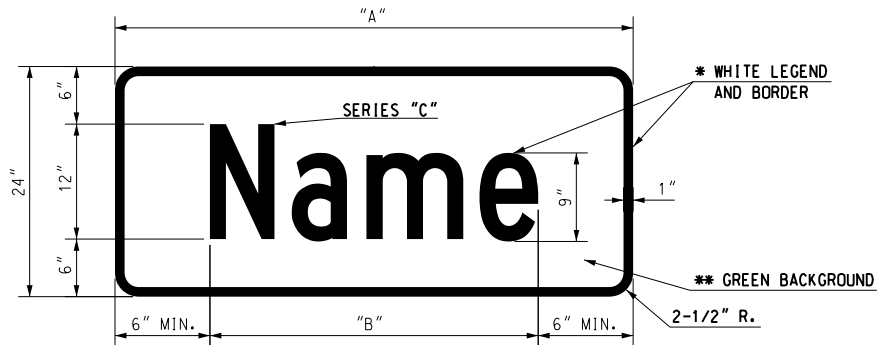

SUMMARY OF MAST ARM MOUNTED SIGNS							
MESSAGE	POLE LOCATION	NO. OF SIGN	A (IN.)	HEIGHT (IN.)	B (IN.)	SIGN AREA (SQ.FT.)	TOTAL SIGN AREA (SQ.FT.)
Arline Ave	C.E	2	78	24	65.9	13.00	26.00
S 32nd St	B.D	2	78	24	64.2	13.00	26.00
R10-12ML	B.C.D.E	4	30	36	--	7.50	30.00
						TOTAL	82.00

* - TYPE VIII VIP REFLECTIVE SHEETING SHALL BE USED

** - TYPE III VIP REFLECTIVE SHEETING SHALL BE USED


Design	RWR	08-14-23
Drawn	SB	08-14-23








TEC
A CLEAR DIRECTION

SIGNAL DETAIL
ARLINE AVE. & S. 32nd ST.

State Job No. 21708(04) Sheet No. T008

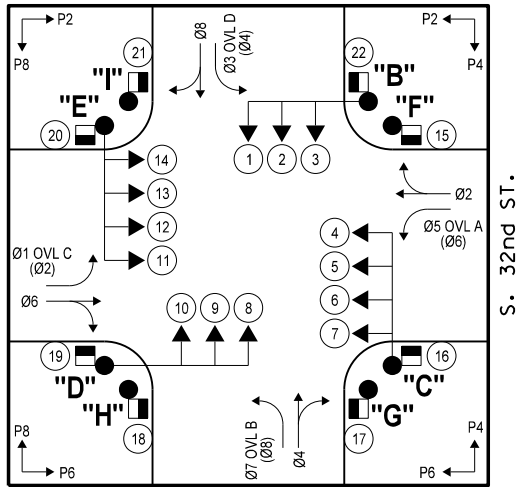

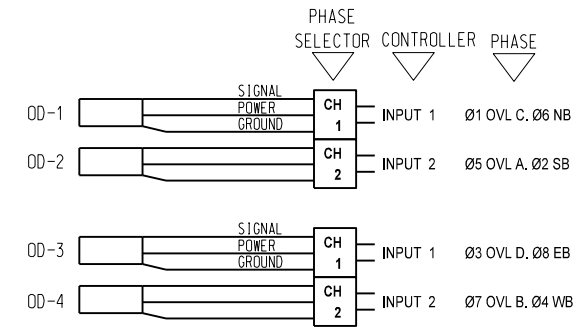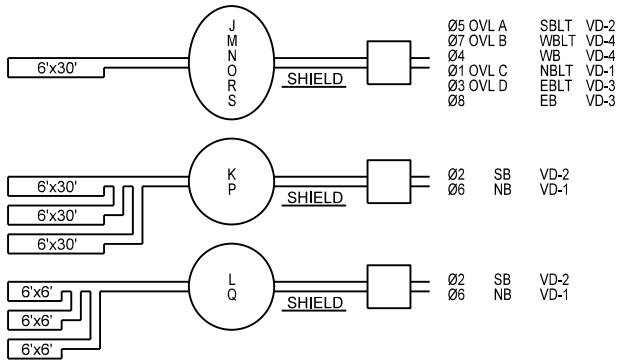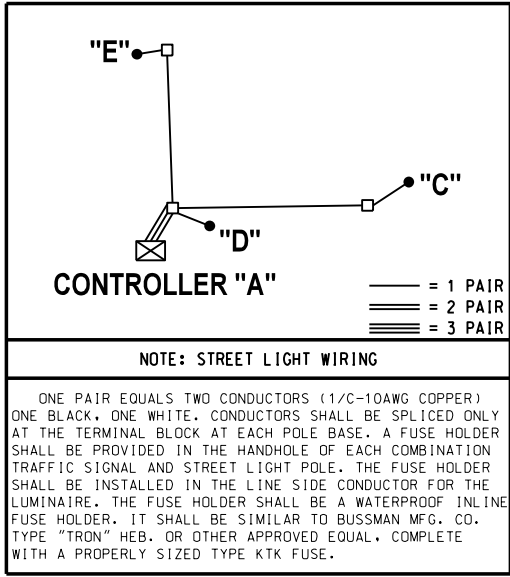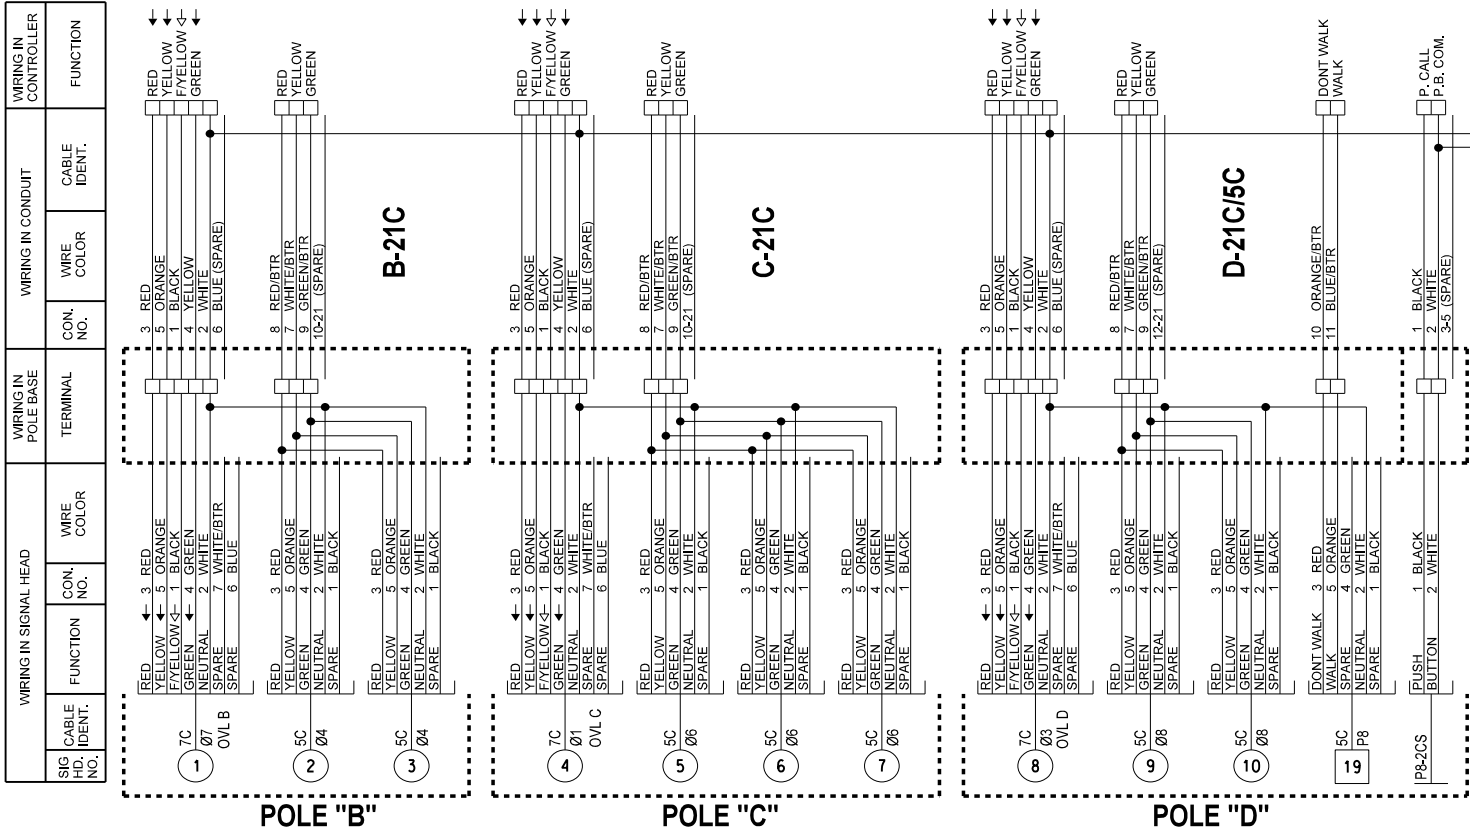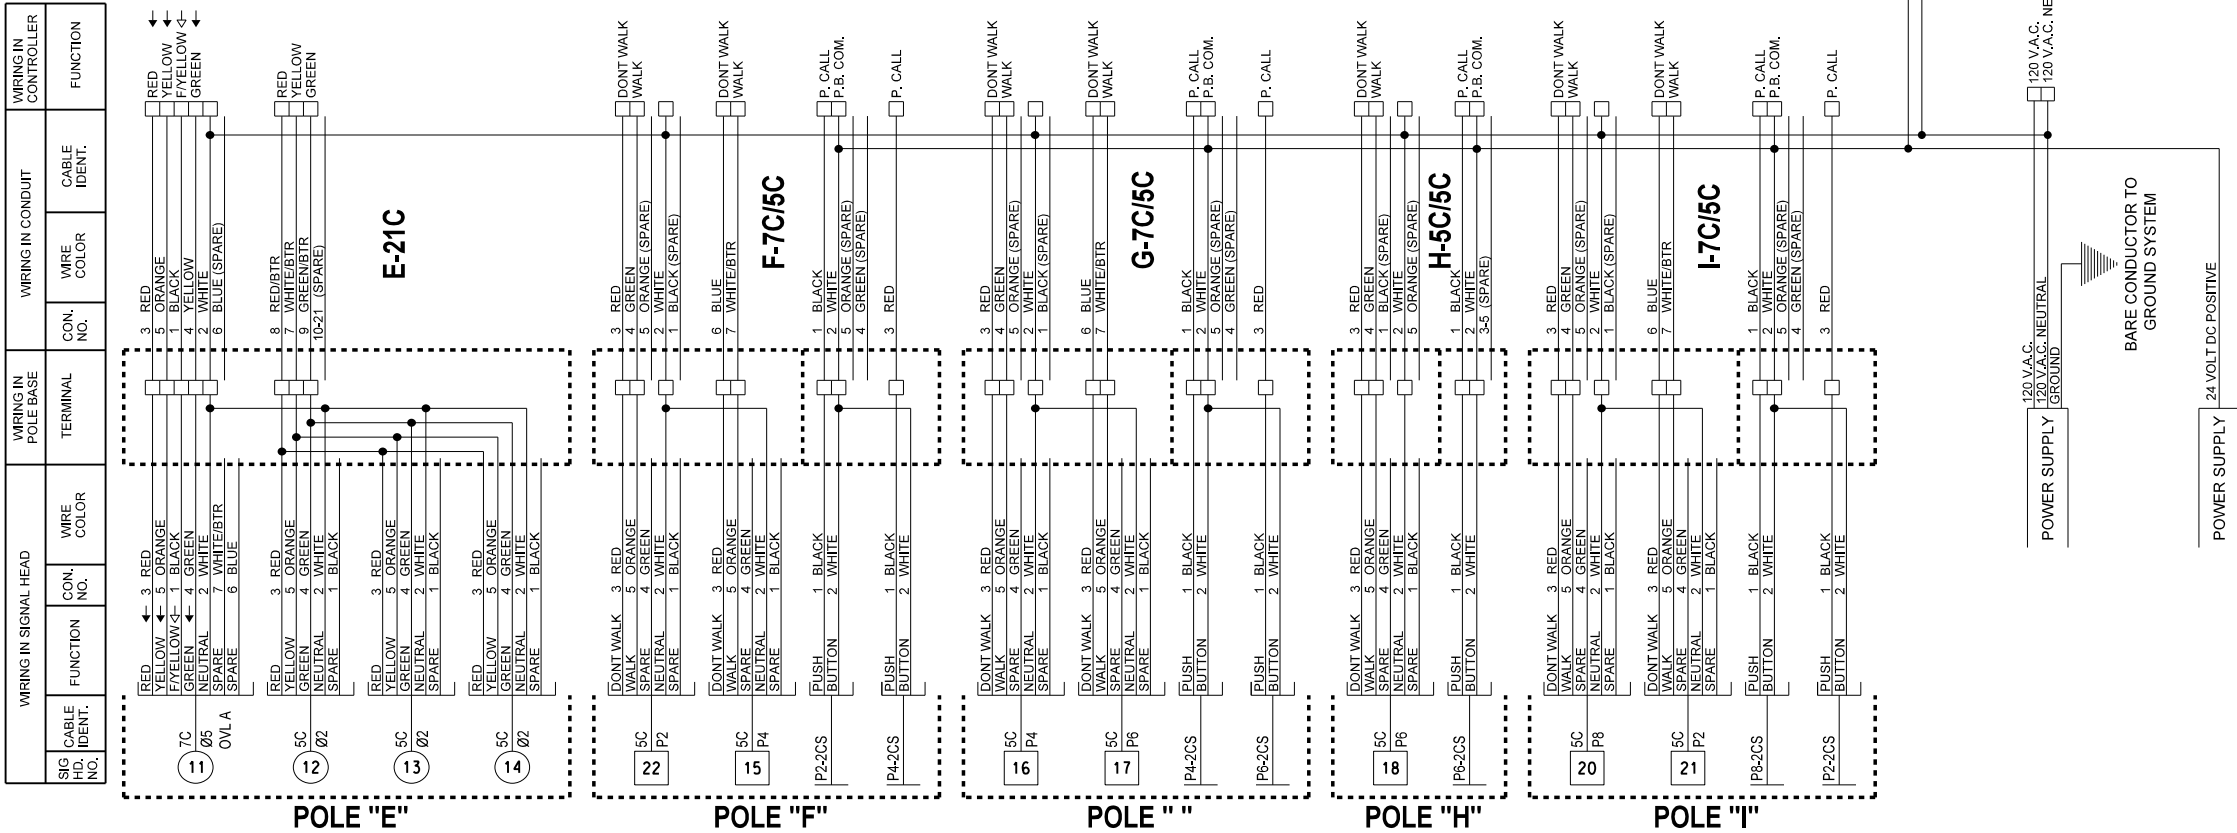

NOTE:
IF JUMPERS OR OTHER CONNECTIONS ARE MADE IN THE FIELD DURING INSTALLATION, AND ARE ACCEPTED BY THE ENGINEER THIS SHOULD BE SHOWN ON THE WIRING DIAGRAM FOR FUTURE REFERENCE.

Design RWR 08-14-23
Drawn SB 08-14-23

TEC
A CLEAR DIRECTION

SIGNAL WIRING DIAGRAM
ARLINE AVE. & S. 32nd ST.

REVISIONS		
NO.	DESCRIPTION	DATE

08-14-23 G:\0\Projects\T-2385A - SD, SS, LT - EC-1516 US 69 Muskogee Plan Update\CAD\T00-270804-SIGN SUMMARY (1 of 2).dgn

REVISIONS		
NO.	DESCRIPTION	DATE

SIGN SUMMARY																	
SHEET NO.	ITEM NO.	APPROXIMATE STATION & LOCATION		SIGN TYPE	POSTS				FOOTINGS					SIGN AREA			REMARKS
					TYPE	A	L.F.	B L.F.	SPACING	DESIGN NO.	STEEL 511(A) LBS.	60" DRILLED SHAFT L.F.	STRUCTURAL CONCRETE C.Y.	STEEL 804(B) LBS.	SHEET S.F.	PANEL S.F.	
T012	1	565+99	US-69	R5-1	2" SQ. TUBE POST	12.00								6.25			
T012	2	566+36	US-69	R4-7	2" SQ. TUBE POST	12.00								5.00			
T012	3	566+87	US-69	R6-1L	2" SQ. TUBE POST	12.00								3.00			
T012	4	566+92	US-69	R1-1, R6-1R, R6-1L	2" SQ. TUBE POST	16.00								11.18			
T012	5	567+24	US-69	R4-7	2" SQ. TUBE POST	12.00								5.00			
T012	6	567+75	US-69	R5-1	2" SQ. TUBE POST	12.00								6.25			
T012	7	AS SHOWN	US-69	VISIT MUSKOGEE SIGN													REMOVE & RESET EX.SIGN
T013	8	579+05	US-69	R5-1	2" SQ. TUBE POST	12.00								6.25			
T013	9	579+77	US-69	R4-7	2" SQ. TUBE POST	12.00								5.00			
T013	10	580+10	US-69	R6-1L	2" SQ. TUBE POST	12.00								3.00			
T013	11	580+40	US-69	R6-1L	2" SQ. TUBE POST	12.00								3.00			
T013	12	580+75	US-69	R4-7	2" SQ. TUBE POST	12.00								5.00			
T013	13	581+20	US-69	R5-1	2" SQ. TUBE POST	12.00								6.25			
T013	14	587+32	US-69	W3-3 & SPEC SIGN NO. 1	2" SQ. TUBE POST	12.50								7.55			
T013	15	587+32	US-69	W3-3 & SPEC SIGN NO. 1	2" SQ. TUBE POST	12.50								7.55			
T013	16	590+00	US-69	R8-3	2" SQ. TUBE POST	12.00								2.25			
T014	17	591+80	US-69	R5-1	2" SQ. TUBE POST	12.00								6.25			
T014	18	592+50	US-69	R4-7	2" SQ. TUBE POST	12.00								5.00			
T014	19	594+15	US-69	R4-7	2" SQ. TUBE POST	12.00								5.00			
T014	20	595+00	US-69	R5-1	2" SQ. TUBE POST	12.00								6.25			
T014	21	599+00	US-69	W3-3 & SPEC SIGN NO. 1	2" SQ. TUBE POST	12.50								7.55			
T014	22	599+00	US-69	W3-3 & SPEC SIGN NO. 1	2" SQ. TUBE POST	12.50								7.55			
T015	23	24+86	HANCOCK ST.	R2-1(35)	2" SQ. TUBE POST	13.50								5.00			
T015	24	605+35	US-69	R5-1	2" SQ. TUBE POST	12.00								6.25			
T015	25	605+95	US-69	R4-7	2" SQ. TUBE POST	12.00								5.00			
T015	26	606+40	US-69	R6-1L	2" SQ. TUBE POST	12.00								3.00			
T015	27	606+40	US-69	R6-1L	2" SQ. TUBE POST	12.00								3.00			
T016	28	606+75	US-69	R4-7	2" SQ. TUBE POST	12.00								5.00			
T016	29	607+35	US-69	R5-1	2" SQ. TUBE POST	12.00								6.25			
T017	30	614+45	US-69	R5-1	2" SQ. TUBE POST	12.00								6.25			
T017	31	614+45	US-69	R5-1	2" SQ. TUBE POST	12.00								6.25			
T017	32	614+74	US-69	R4-7	2" SQ. TUBE POST	12.00								5.00			
T017	33	615+10	US-69	R6-1L	2" SQ. TUBE POST	12.00								3.00			
T017	34	615+45	US-69	R6-1L	2" SQ. TUBE POST	12.00								3.00			
T017	35	615+51	US-69	R1-1, R6-1R, R6-1L, R6-3	2" SQ. TUBE POST	16.00								16.18			
T017	36	616+25	US-69	R5-1	2" SQ. TUBE POST	12.00								6.25			
T017	37	616+25	US-69	R5-1	2" SQ. TUBE POST	12.00								6.25			
T017	38	618+50	US-69	W3-5(45)	2" SQ. TUBE POST	15.00								9.00			
T017	39	618+50	US-69	W3-5(45)	2" SQ. TUBE POST	15.00								9.00			
T017	40	627+00	US-69	R2-1(55)	2" SQ. TUBE POST	13.50								5.00			
T017	41	627+00	US-69	R2-1(55)	2" SQ. TUBE POST	13.50								5.00			
T017	42	627+00	US-69	R2-1(45)	2" SQ. TUBE POST	13.50								5.00			
T017	43	627+00	US-69	R2-1(45)	2" SQ. TUBE POST	13.50								5.00			
T017	44	AS SHOWN	US-69	HISTORIC DOWNTOWN SIGN													
T018	45	635+00	US-69	R2-1(45)	2" SQ. TUBE POST	13.50								5.00			
T018	46	635+00	US-69	R2-1(45)	2" SQ. TUBE POST	13.50								5.00			
T018	47	635+00	US-69	R2-1(35)	2" SQ. TUBE POST	13.50								5.00			
T018	48	635+00	US-69	R2-1(35)	2" SQ. TUBE POST	13.50								5.00			
T018	49	640+00	US-69	W3-3 & SPEC SIGN NO. 2	2" SQ. TUBE POST	12.50								7.55			
T018	50	640+00	US-69	W3-3 & SPEC SIGN NO. 2	2" SQ. TUBE POST	12.50								7.55			
T018	51	645+10	US-69	R5-1	2" SQ. TUBE POST	12.00								6.25			
T018	52	645+55	US-69	R4-7	2" SQ. TUBE POST	12.00								5.00			
T018	53	646+58	US-69	R4-7	2" SQ. TUBE POST	12.00								5.00			
T018	54	647+00	US-69	R5-1	2" SQ. TUBE POST	12.00								6.25			
T019	55	647+50	US-69	W3-3 & SPEC SIGN NO. 2	2" SQ. TUBE POST	12.50								7.55			
T019	56	647+50	US-69	W3-3 & SPEC SIGN NO. 2	2" SQ. TUBE POST	12.50								7.55			
T019	57	649+00	US-69	W12-2 (14'-10")	2" SQ. TUBE POST	12.00								9.00			
T019	58	651+46	US-69	W12-2 (14'-10")	2" SQ. TUBE POST	12.00								9.00			
T019	59	AS SHOWN	US-69	R2-1(35)	2" SQ. TUBE POST	13.50								5.00			
T019	60	AS SHOWN	US-69	R2-1(35)	2" SQ. TUBE POST	13.50								5.00			
T020	61	653+40	US-69	W3-3 & SPEC SIGN NO. 2	2" SQ. TUBE POST	12.50								7.55			
T020	62	653+40	US-69	W3-3 & SPEC SIGN NO. 2	2" SQ. TUBE POST	12.50								7.55			
T020	63	654+94	US-69	W12-2 (14'-10")	2" SQ. TUBE POST	12.00								9.00			
T020	64	655+44	US-69	R4-7	2" SQ. TUBE POST	12.00								5.00			
T020	65	656+00	US-69	R3-9B, M4-6	2" SQ. TUBE POST	12.00								6.25			
T020	66	656+00	US-69	R3-9B	2" SQ. TUBE POST	12.00								6.00			
T020	67	659+00	US-69	W12-2 (14'-10")	2" SQ. TUBE POST	12.00								9.00			
T020	68	666+80	US-69	R2-1(35)	2" SQ. TUBE POST	13.50								5.00			
T020	69	661+65	US-69	R2-1(35)	2" SQ. TUBE POST	13.50								5.00			
T020	70	661+65	US-69	R3-9B	2" SQ. TUBE POST	12.00								6.00			
T020	71	661+65	US-69	R3-9B, M4-6	2" SQ. TUBE POST	12.00								6.25			
T020	72	662+75	US-69	R1-1, R6-1R, R6-1L	2" SQ. TUBE POST	16.00								11.18			
T020	73	666+00	US-69	R3-9B, M4-6	2" SQ. TUBE POST	12.00								6.25			
T020	74	666+00	US-69	R3-9B	2" SQ. TUBE POST	12.00								6.00			

Design	RWR	08-14-23
Drawn	SB	08-14-23
		

SIGN SUMMARY
(1 of 2)

State Job No. 27108(04) Sheet No. T010

MUSKOGEE COUNTY

REVISIONS		
NO.	DESCRIPTION	DATE

SIGN SUMMARY

SIGN SUMMARY																	
SHEET NO.	ITEM NO.	APPROXIMATE STATION & LOCATION		SIGN TYPE	POSTS				FOOTINGS					SIGN AREA			REMARKS
					TYPE	A	L.F.	B L.F.	SPACING	DESIGN NO.	STEEL 511(A) LBS.	60" DRILLED SHAFT L.F.	STRUCTURAL CONCRETE C.Y.	STEEL 804(B) LBS.	SHEET S.F.	PANEL S.F.	
T021	75	668+50	US-69	R3-9B	2" SQ. TUBE POST	12.00								6.00			
T021	76	668+50	US-69	R3-9B, M4-6	2" SQ. TUBE POST	12.00								6.25			
T021	77	669+15	US-69	R4-7	2" SQ. TUBE POST	12.00								5.00			
T021	78	670+76	US-69	R5-1	2" SQ. TUBE POST	12.00								6.25			
T021	79	671+21	US-69	R4-7	2" SQ. TUBE POST	12.00								5.00			
T021	80	672+17	US-69	R4-7	2" SQ. TUBE POST	12.00								5.00			
T021	81	672+67	US-69	R5-1	2" SQ. TUBE POST	12.00								6.25			
T021	82	674+83	US-69	R4-7	2" SQ. TUBE POST	12.00								5.00			
T021	83	674+98	US-69	HEALTH DEPT. SIGN													REMOVE & RESET EX.SIGN
T021	84	675+34	US-69	R3-9B, M4-6	2" SQ. TUBE POST	12.00								6.25			
T021	85	675+22	US-69	R3-9B	2" SQ. TUBE POST	12.00								6.00			
T022	86	677+65	US-69	R3-9B	2" SQ. TUBE POST	12.00								6.00			
T022	87	677+82	US-69	R3-9B, M4-6	2" SQ. TUBE POST	12.00								6.25			
T022	88	678+24	US-69	R4-7	2" SQ. TUBE POST	12.00								5.00			
T022	89	680+03	US-69	R5-1	2" SQ. TUBE POST	12.00								6.25			
T022	90	680+48	US-69	R4-7	2" SQ. TUBE POST	12.00								5.00			
T022	91	680+63	US-69	R1-1, R6-1R, R6-1L	2" SQ. TUBE POST	16.00								11.18			
T022	92	681+09	US-69	R1-1, R6-1R, R6-1L	2" SQ. TUBE POST	16.00								11.18			
T022	93	681+25	US-69	R4-7	2" SQ. TUBE POST	12.00								5.00			
T022	94	681+75	US-69	R5-1	2" SQ. TUBE POST	12.00								6.25			
T022	95	683+23	US-69	R5-1	2" SQ. TUBE POST	12.00								6.25			
T022	96	683+68	US-69	R4-7	2" SQ. TUBE POST	12.00								5.00			
T022	97	683+89	US-69	R1-1, R6-1R, R6-1L	2" SQ. TUBE POST	16.00								11.18			
T022	98	684+26	US-69	R1-1, R6-1R, R6-1L	2" SQ. TUBE POST	16.00								11.18			
T022	99	684+46	US-69	R4-7	2" SQ. TUBE POST	12.00								5.00			
T022	100	684+96	US-69	R5-1	2" SQ. TUBE POST	12.00								6.25			
T022	101	686+86	US-69	R4-7	2" SQ. TUBE POST	12.00								5.00			
T022	102	687+26	US-69	R3-9B	2" SQ. TUBE POST	12.00								6.00			
T022	103	687+41	US-69	R3-9B, M4-6	2" SQ. TUBE POST	12.00								6.25			
T023	104	692+10	US-69	R2-1(35)	2" SQ. TUBE POST	13.50								5.00			
T023	105	AS SHOWN	US-69	MEDICAL CENTER SIGN													REMOVE & RESET EX.SIGN
T023	106	693+50	US-69	R3-9B	2" SQ. TUBE POST	12.00								6.00			
T023	107	693+53	US-69	R3-9B, M4-6	2" SQ. TUBE POST	12.00								6.25			
T023	108	693+87	US-69	R4-7	2" SQ. TUBE POST	12.00								5.00			
T023	109	AS SHOWN	US-69	R3-9B, M4-6	2" SQ. TUBE POST	12.00								6.25			
T023	110	694+75	US-69	ROUTE ASSEMBLY NO. 1	2" SQ. TUBE POST	16.00	16.00				0.60		84.00	12.00			
T023	111	695+90	US-69	ROUTE ASSEMBLY NO. 2	4" PIPE POST	20.00	20.00		A-6			0.60	84.00	38.57			
T023	112	AS SHOWN	US-69	ROUTE ASSEMBLY NO. 3	4" PIPE POST	20.00	20.00		A-6					38.57			
				TOTALS	2" SQ. TUBE POST	1352.00					1.20	168.00	739.40				
					2-1/2" SQ. TUBE POST												
					4" PIPE POST	80.00											
					4" WF @ 13												
					6" WF @ 15												
				6" WF @ 25													
				8" WF @ 31													

Design	RWR	08-14-23
Drawn	SB	08-14-23

TEC
A CLEAR DIRECTION


SIGN SUMMARY

(2 of 2)

State Job No. 27108(04) Sheet No. T011

MUSKOGEE COUNTY

REVISIONS		
NO.	DESCRIPTION	DATE

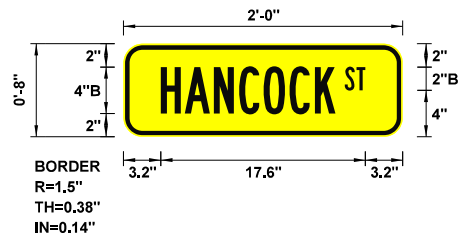

SPECIAL SIGN NO.	1(W16-8P)
WIDTH x HIGHT.	2'-0" x 0'-8"
BORDER WIDTH	0.38"
CORNER RADIUS	1.5"
MOUNTING	Ground
SIGN AREA	1.3 Sq.Ft.
BACKGROUND	TYPE: Reflective COLOR: Yellow
LEGEND/BORDER	TYPE: Reflective COLOR: Black


[illegible]

Dimensions are in: Inches.tenths

Letter locations are panel edge to lower left corner

[illegible]

SPECIAL SIGN NO.	
WIDTH x HGHT.	
BORDER WIDTH	
CORNER RADIUS	
MOUNTING	
SIGN AREA	
BACKGROUND	TYPE:
	COLOR:
LEGEND/BORDER	TYPE:
	COLOR:

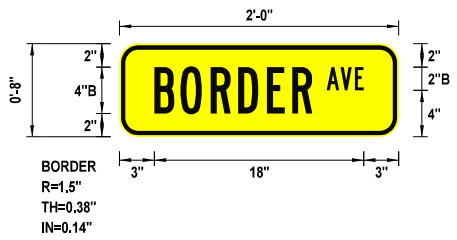[illegible][illegible]

SPECIAL SIGN NO.	2(W16-8P)
WIDTH x HIGHT.	2'-0" x 0'-8"
BORDER WIDTH	0.38"
CORNER RADIUS	1.5"
MOUNTING	Ground
SIGN AREA	1.3 Sq.Ft.
BACKGROUND	TYPE: Reflective COLOR: Yellow
LEGEND/BORDER	TYPE: Reflective COLOR: Black

[illegible]

Dimensions are in: Inches.tenths

Letter locations are panel edge to lower left corner

[illegible]

SPECIAL SIGN NO.	
WIDTH x HIGHT.	
BORDER WIDTH	
CORNER RADIUS	
MOUNTING	
SIGN AREA	
BACKGROUND	TYPE:
	COLOR:
LEGEND/BORDER	TYPE:
	COLOR:

[illegible][illegible]

Design	BJH	08-14-23
Drawn	CCC	08-14-23




SPECIAL SIGN DETAILS

State Job No. 27108(04) Sheet No. T012

MUSKOGEE COUNTY

08-14-23 G:\00\Projects\T-23054 - SD, SS, LT - EC-576 US 69 Muskogee Plan Update\CAD\T03-2710804-SIGNING & STRIPING PLAN 1 OF 11.dgn

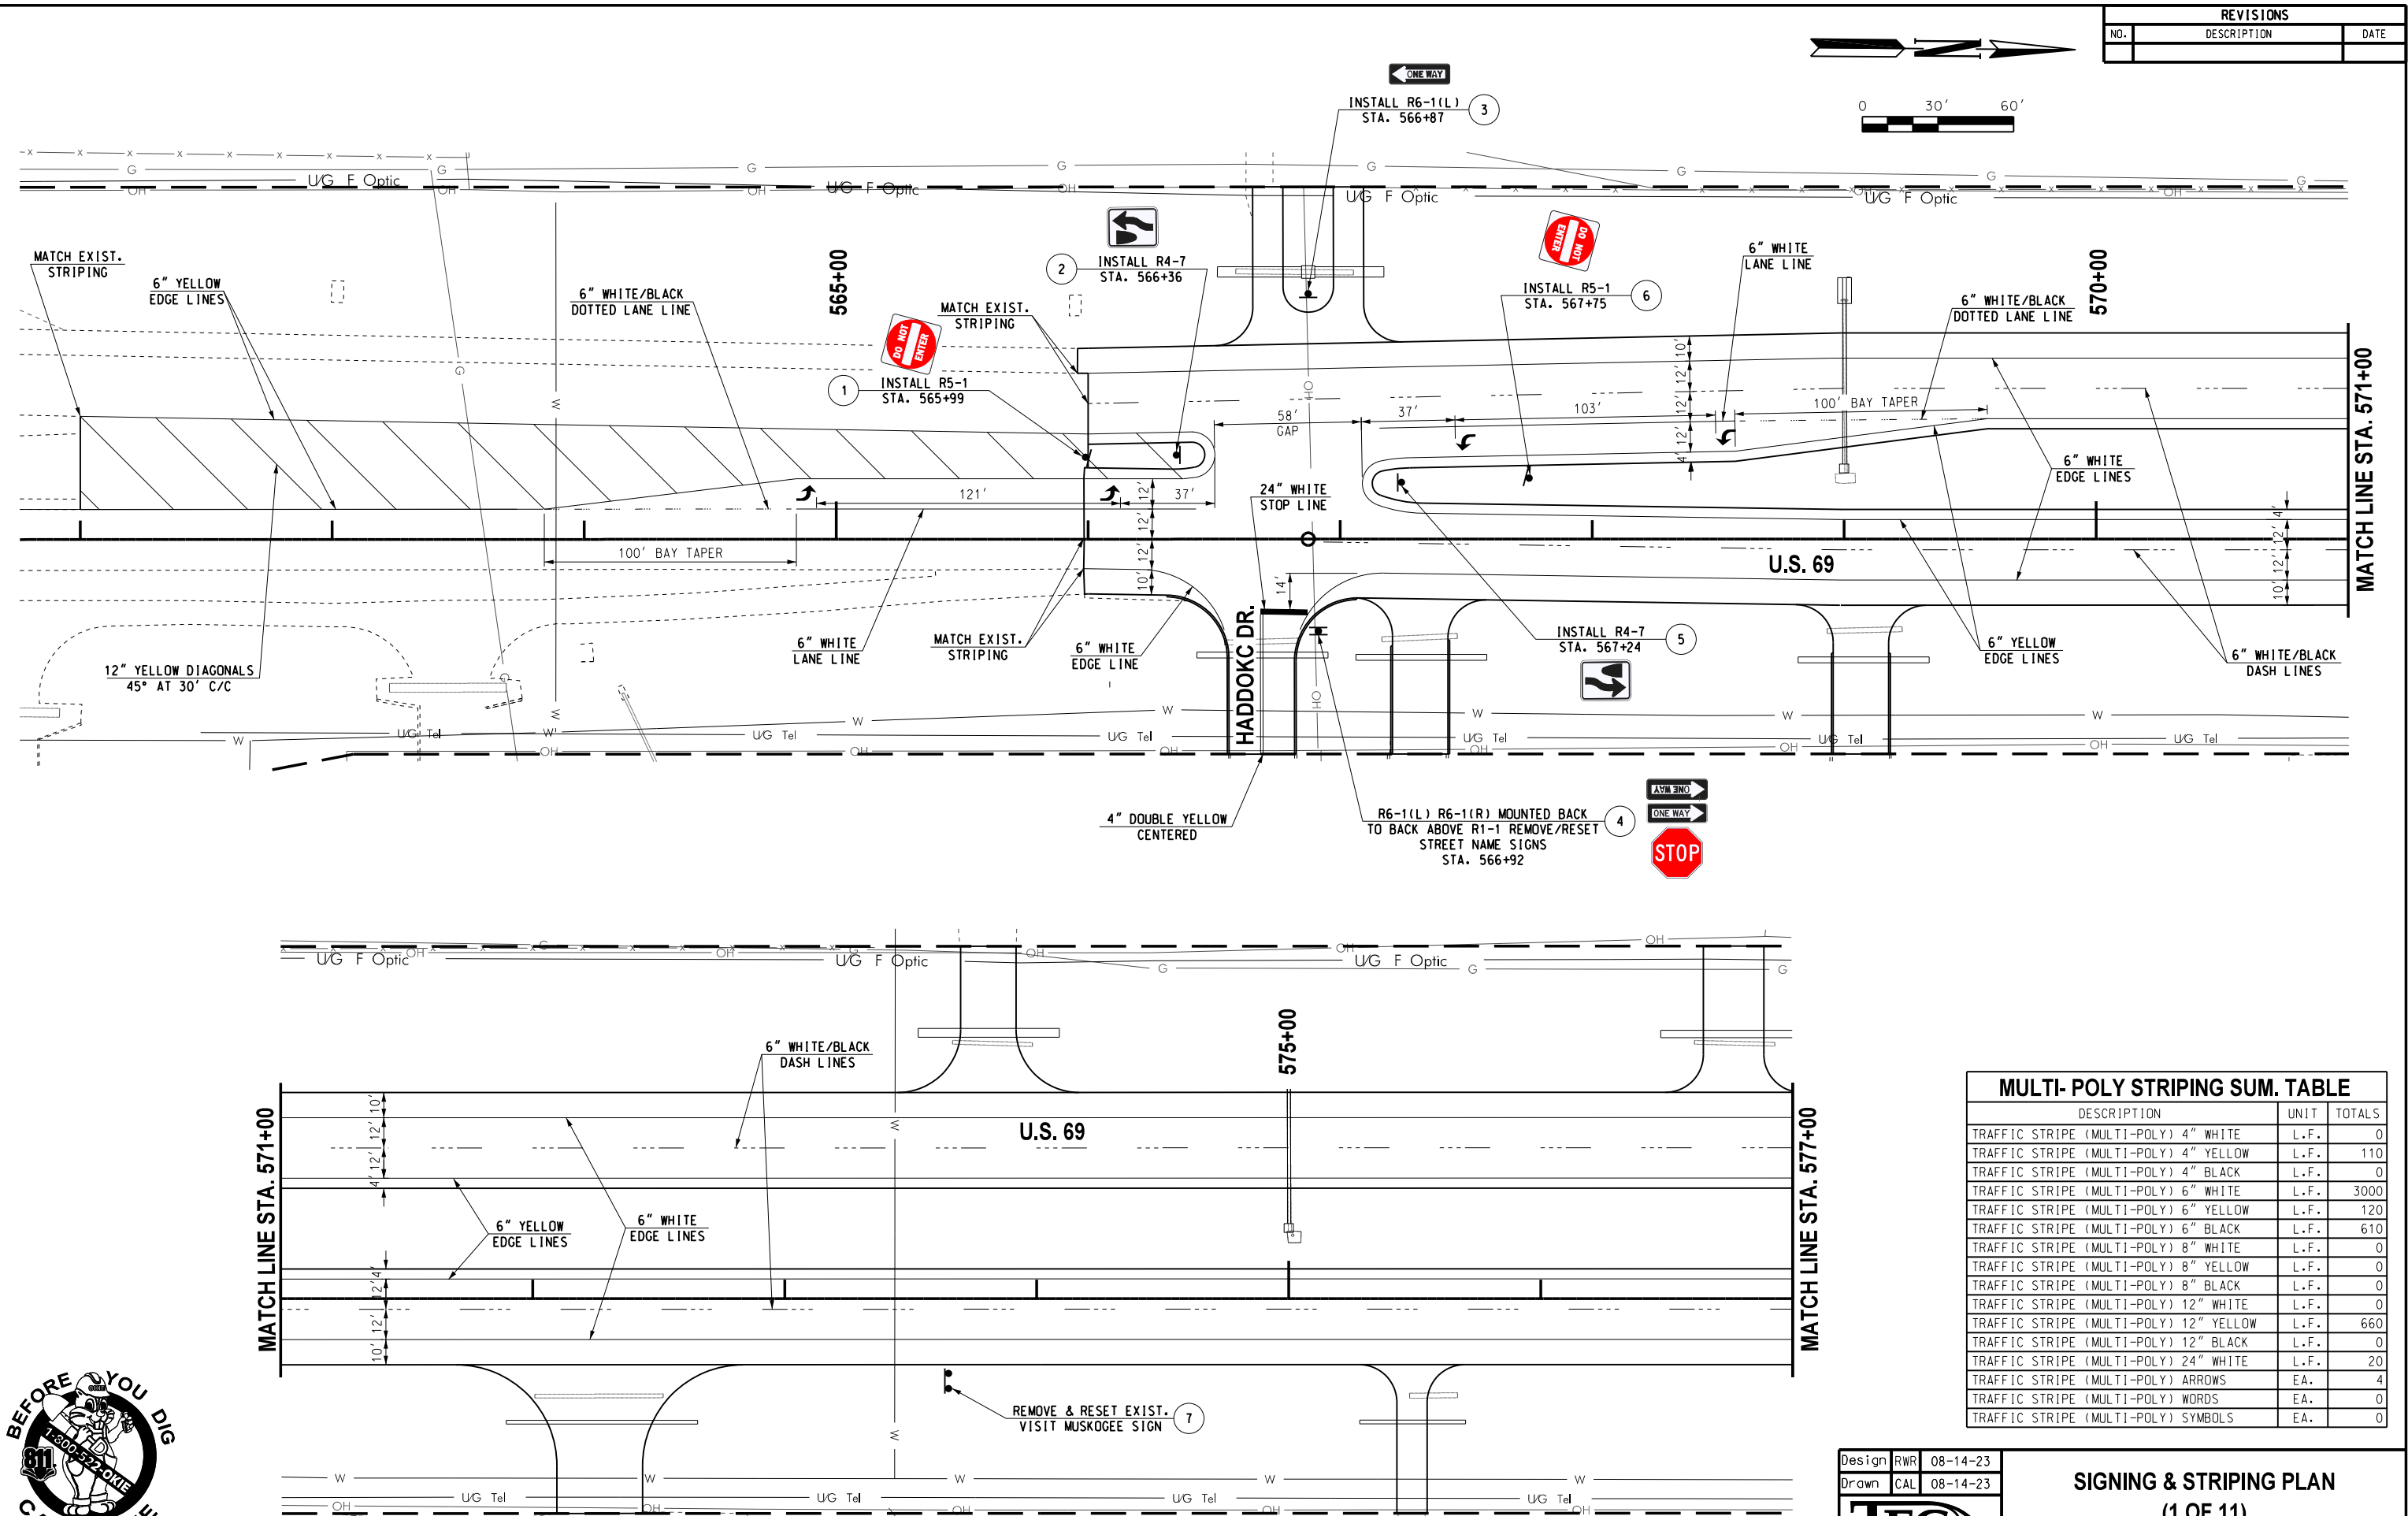

MULTI- POLY STRIPING SUM. TABLE		
DESCRIPTION	UNIT	TOTALS
TRAFFIC STRIPE (MULTI-POLY) 4" WHITE	L.F.	0
TRAFFIC STRIPE (MULTI-POLY) 4" YELLOW	L.F.	110
TRAFFIC STRIPE (MULTI-POLY) 4" BLACK	L.F.	0
TRAFFIC STRIPE (MULTI-POLY) 6" WHITE	L.F.	3000
TRAFFIC STRIPE (MULTI-POLY) 6" YELLOW	L.F.	120
TRAFFIC STRIPE (MULTI-POLY) 6" BLACK	L.F.	610
TRAFFIC STRIPE (MULTI-POLY) 8" WHITE	L.F.	0
TRAFFIC STRIPE (MULTI-POLY) 8" YELLOW	L.F.	0
TRAFFIC STRIPE (MULTI-POLY) 8" BLACK	L.F.	0
TRAFFIC STRIPE (MULTI-POLY) 12" WHITE	L.F.	0
TRAFFIC STRIPE (MULTI-POLY) 12" YELLOW	L.F.	660
TRAFFIC STRIPE (MULTI-POLY) 12" BLACK	L.F.	0
TRAFFIC STRIPE (MULTI-POLY) 24" WHITE	L.F.	20
TRAFFIC STRIPE (MULTI-POLY) ARROWS	EA.	4
TRAFFIC STRIPE (MULTI-POLY) WORDS	EA.	0
TRAFFIC STRIPE (MULTI-POLY) SYMBOLS	EA.	0

Design RWR 08-14-23

Drawn CAL 08-14-23

TEC



A CLEAR DIRECTION

SIGNING & STRIPING PLAN
(1 OF 11)

Project No. 27108(04) Sheet No. T013

MUSKOGEE COUNTY

08-14-23 G:\0\Projects\T-2385A - SD, SS, LT - EC-576 US 69 Muskogee Plan Update\CAD\T04-2710804-SIGNING & STRIPING PLAN (2 OF 11).dgn

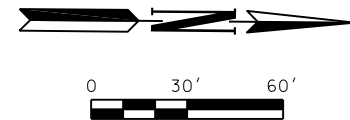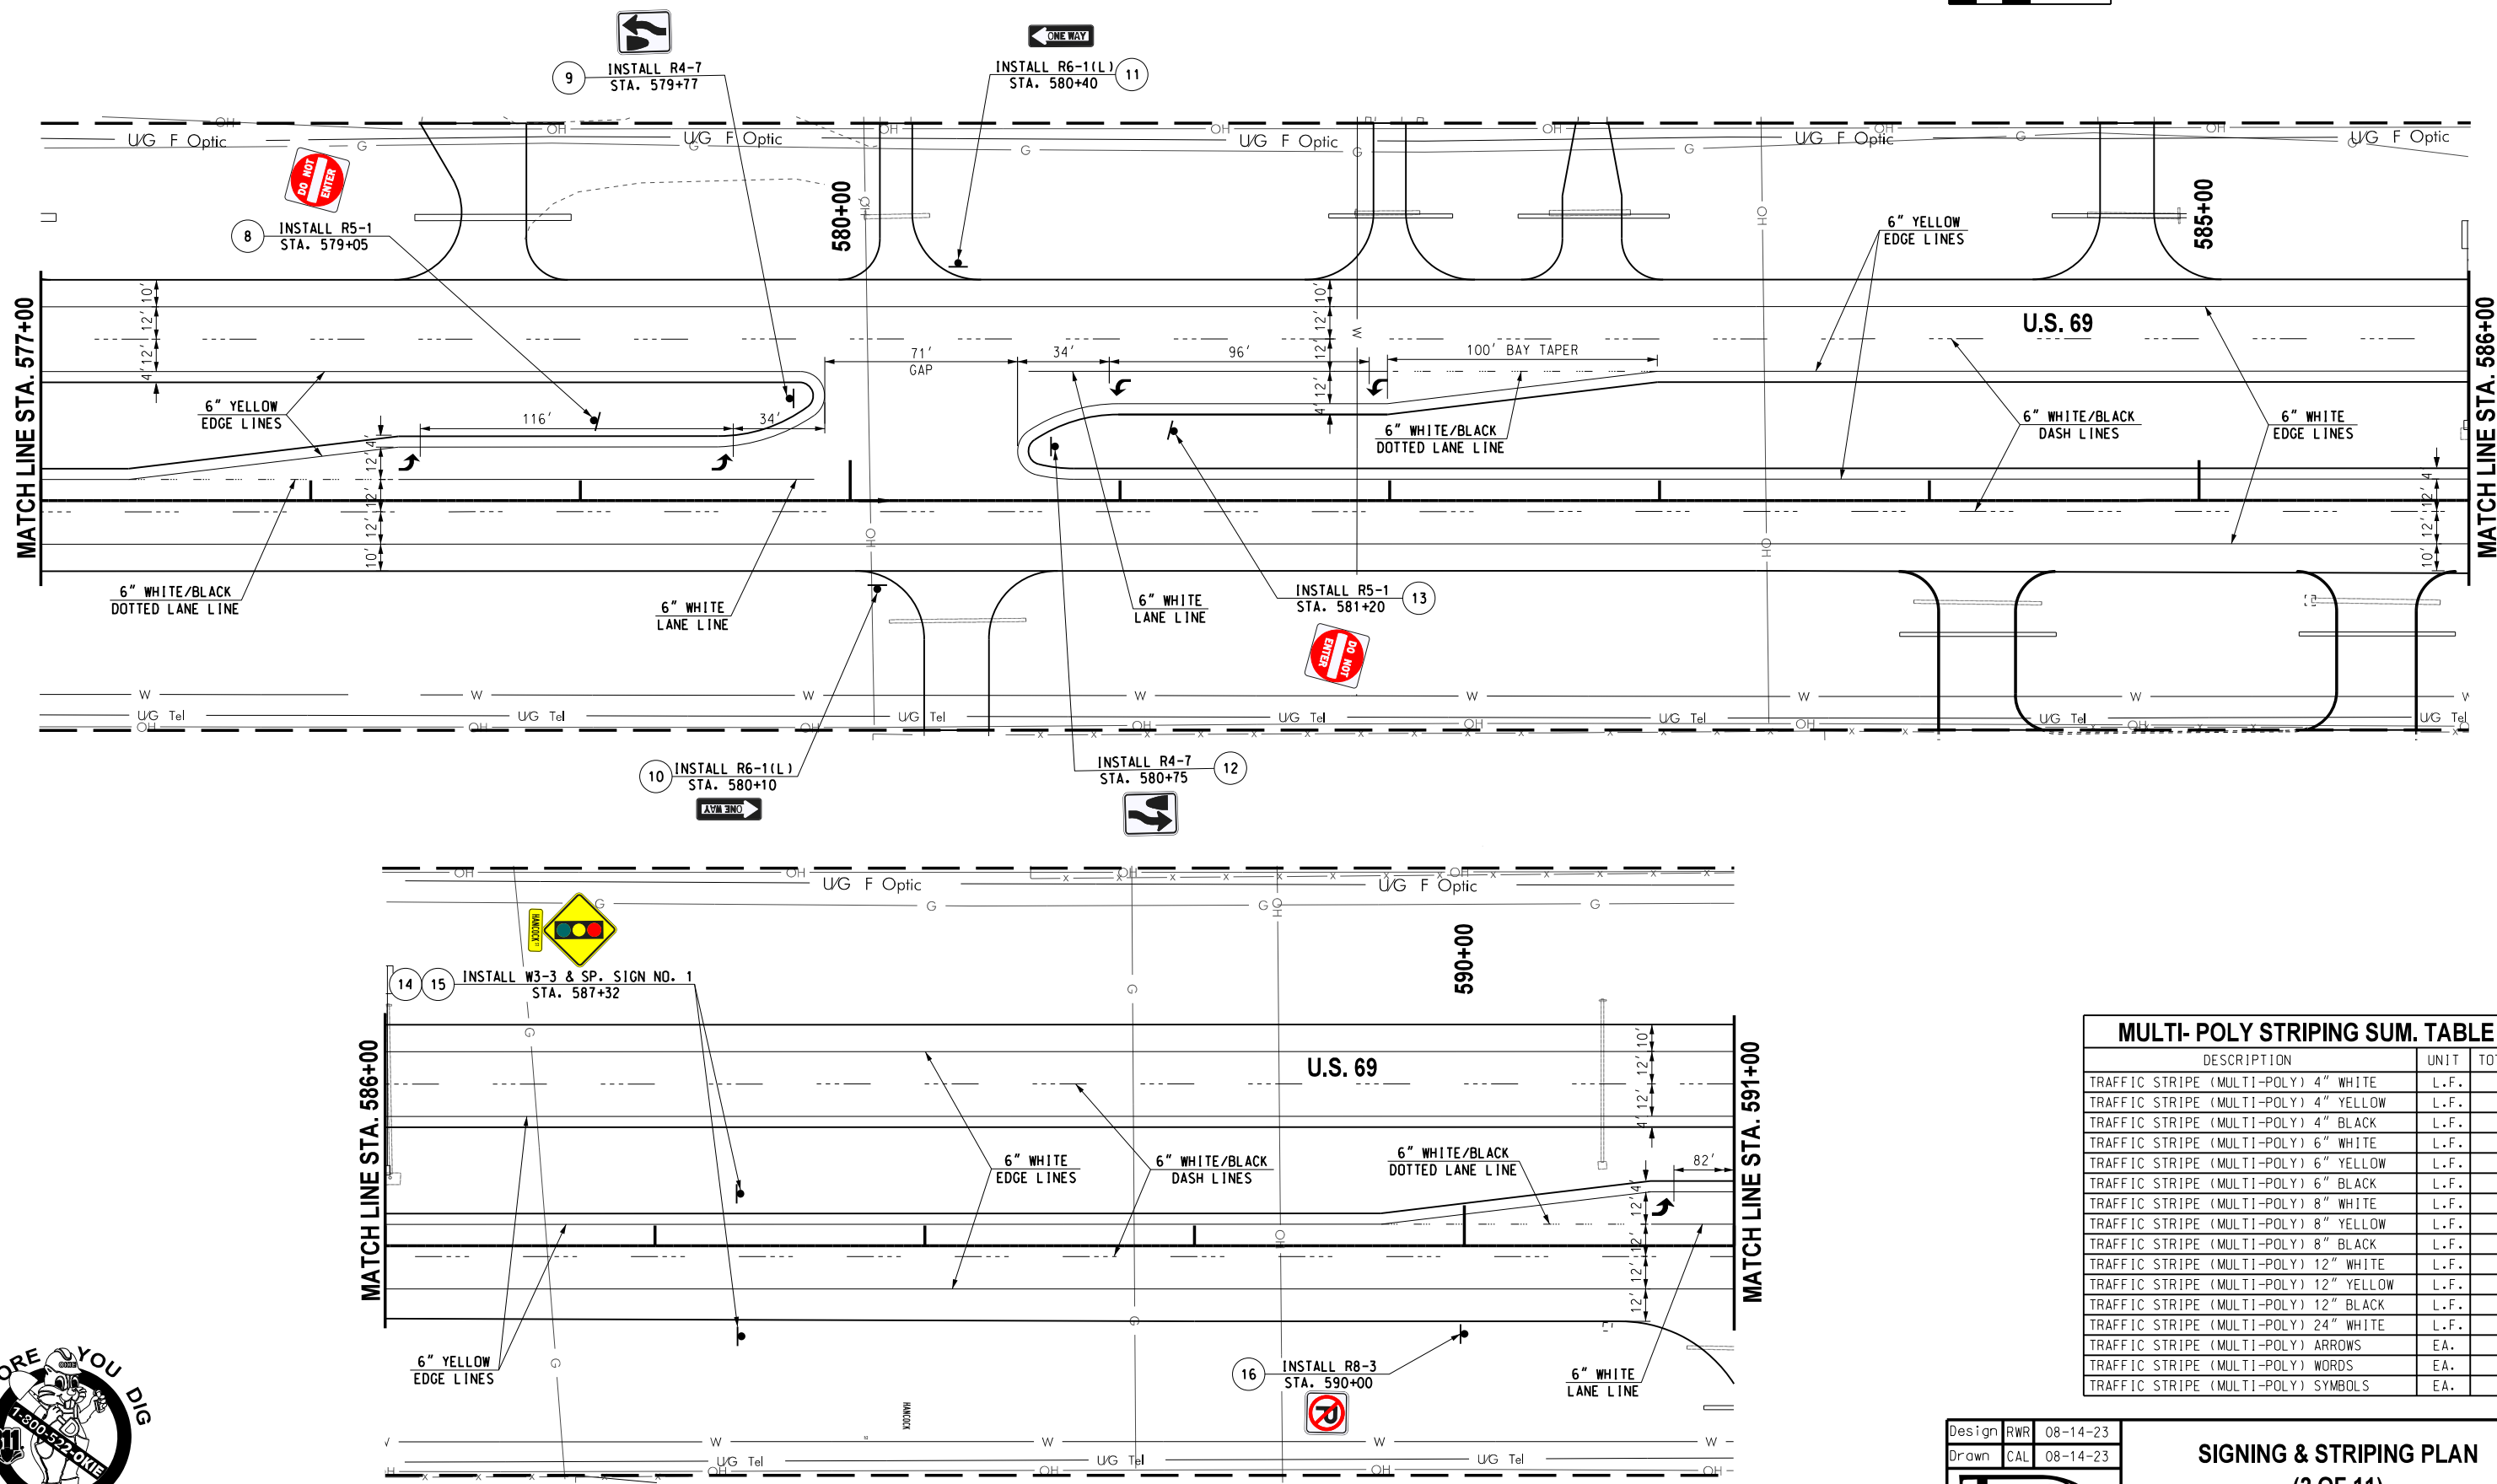

REVISIONS		
NO.	DESCRIPTION	DATE

MULTI- POLY STRIPING SUM. TABLE

DESCRIPTION	UNIT	TOTALS
TRAFFIC STRIPE (MULTI-POLY) 4" WHITE	L.F.	0
TRAFFIC STRIPE (MULTI-POLY) 4" YELLOW	L.F.	0
TRAFFIC STRIPE (MULTI-POLY) 4" BLACK	L.F.	0
TRAFFIC STRIPE (MULTI-POLY) 6" WHITE	L.F.	3900
TRAFFIC STRIPE (MULTI-POLY) 6" YELLOW	L.F.	2680
TRAFFIC STRIPE (MULTI-POLY) 6" BLACK	L.F.	790
TRAFFIC STRIPE (MULTI-POLY) 8" WHITE	L.F.	0
TRAFFIC STRIPE (MULTI-POLY) 8" YELLOW	L.F.	0
TRAFFIC STRIPE (MULTI-POLY) 8" BLACK	L.F.	0
TRAFFIC STRIPE (MULTI-POLY) 12" WHITE	L.F.	0
TRAFFIC STRIPE (MULTI-POLY) 12" YELLOW	L.F.	0
TRAFFIC STRIPE (MULTI-POLY) 12" BLACK	L.F.	0
TRAFFIC STRIPE (MULTI-POLY) 24" WHITE	L.F.	0
TRAFFIC STRIPE (MULTI-POLY) ARROWS	EA.	5
TRAFFIC STRIPE (MULTI-POLY) WORDS	EA.	0
TRAFFIC STRIPE (MULTI-POLY) SYMBOLS	EA.	0

Design RWR 08-14-23


Drawn CAL 08-14-23

SIGNING & STRIPING PLAN
(2 OF 11)

Project No. 27108(04) Sheet No. T014

MUSKOGEE COUNTY

08-14-23 G:\0\Projects\T-2305A - SD, SS, LT - EC-576 US 69 Muskogee Plan Update\CAD\T05-2710804-SIGNING & STRIPING PLAN (3 OF 11).dgn

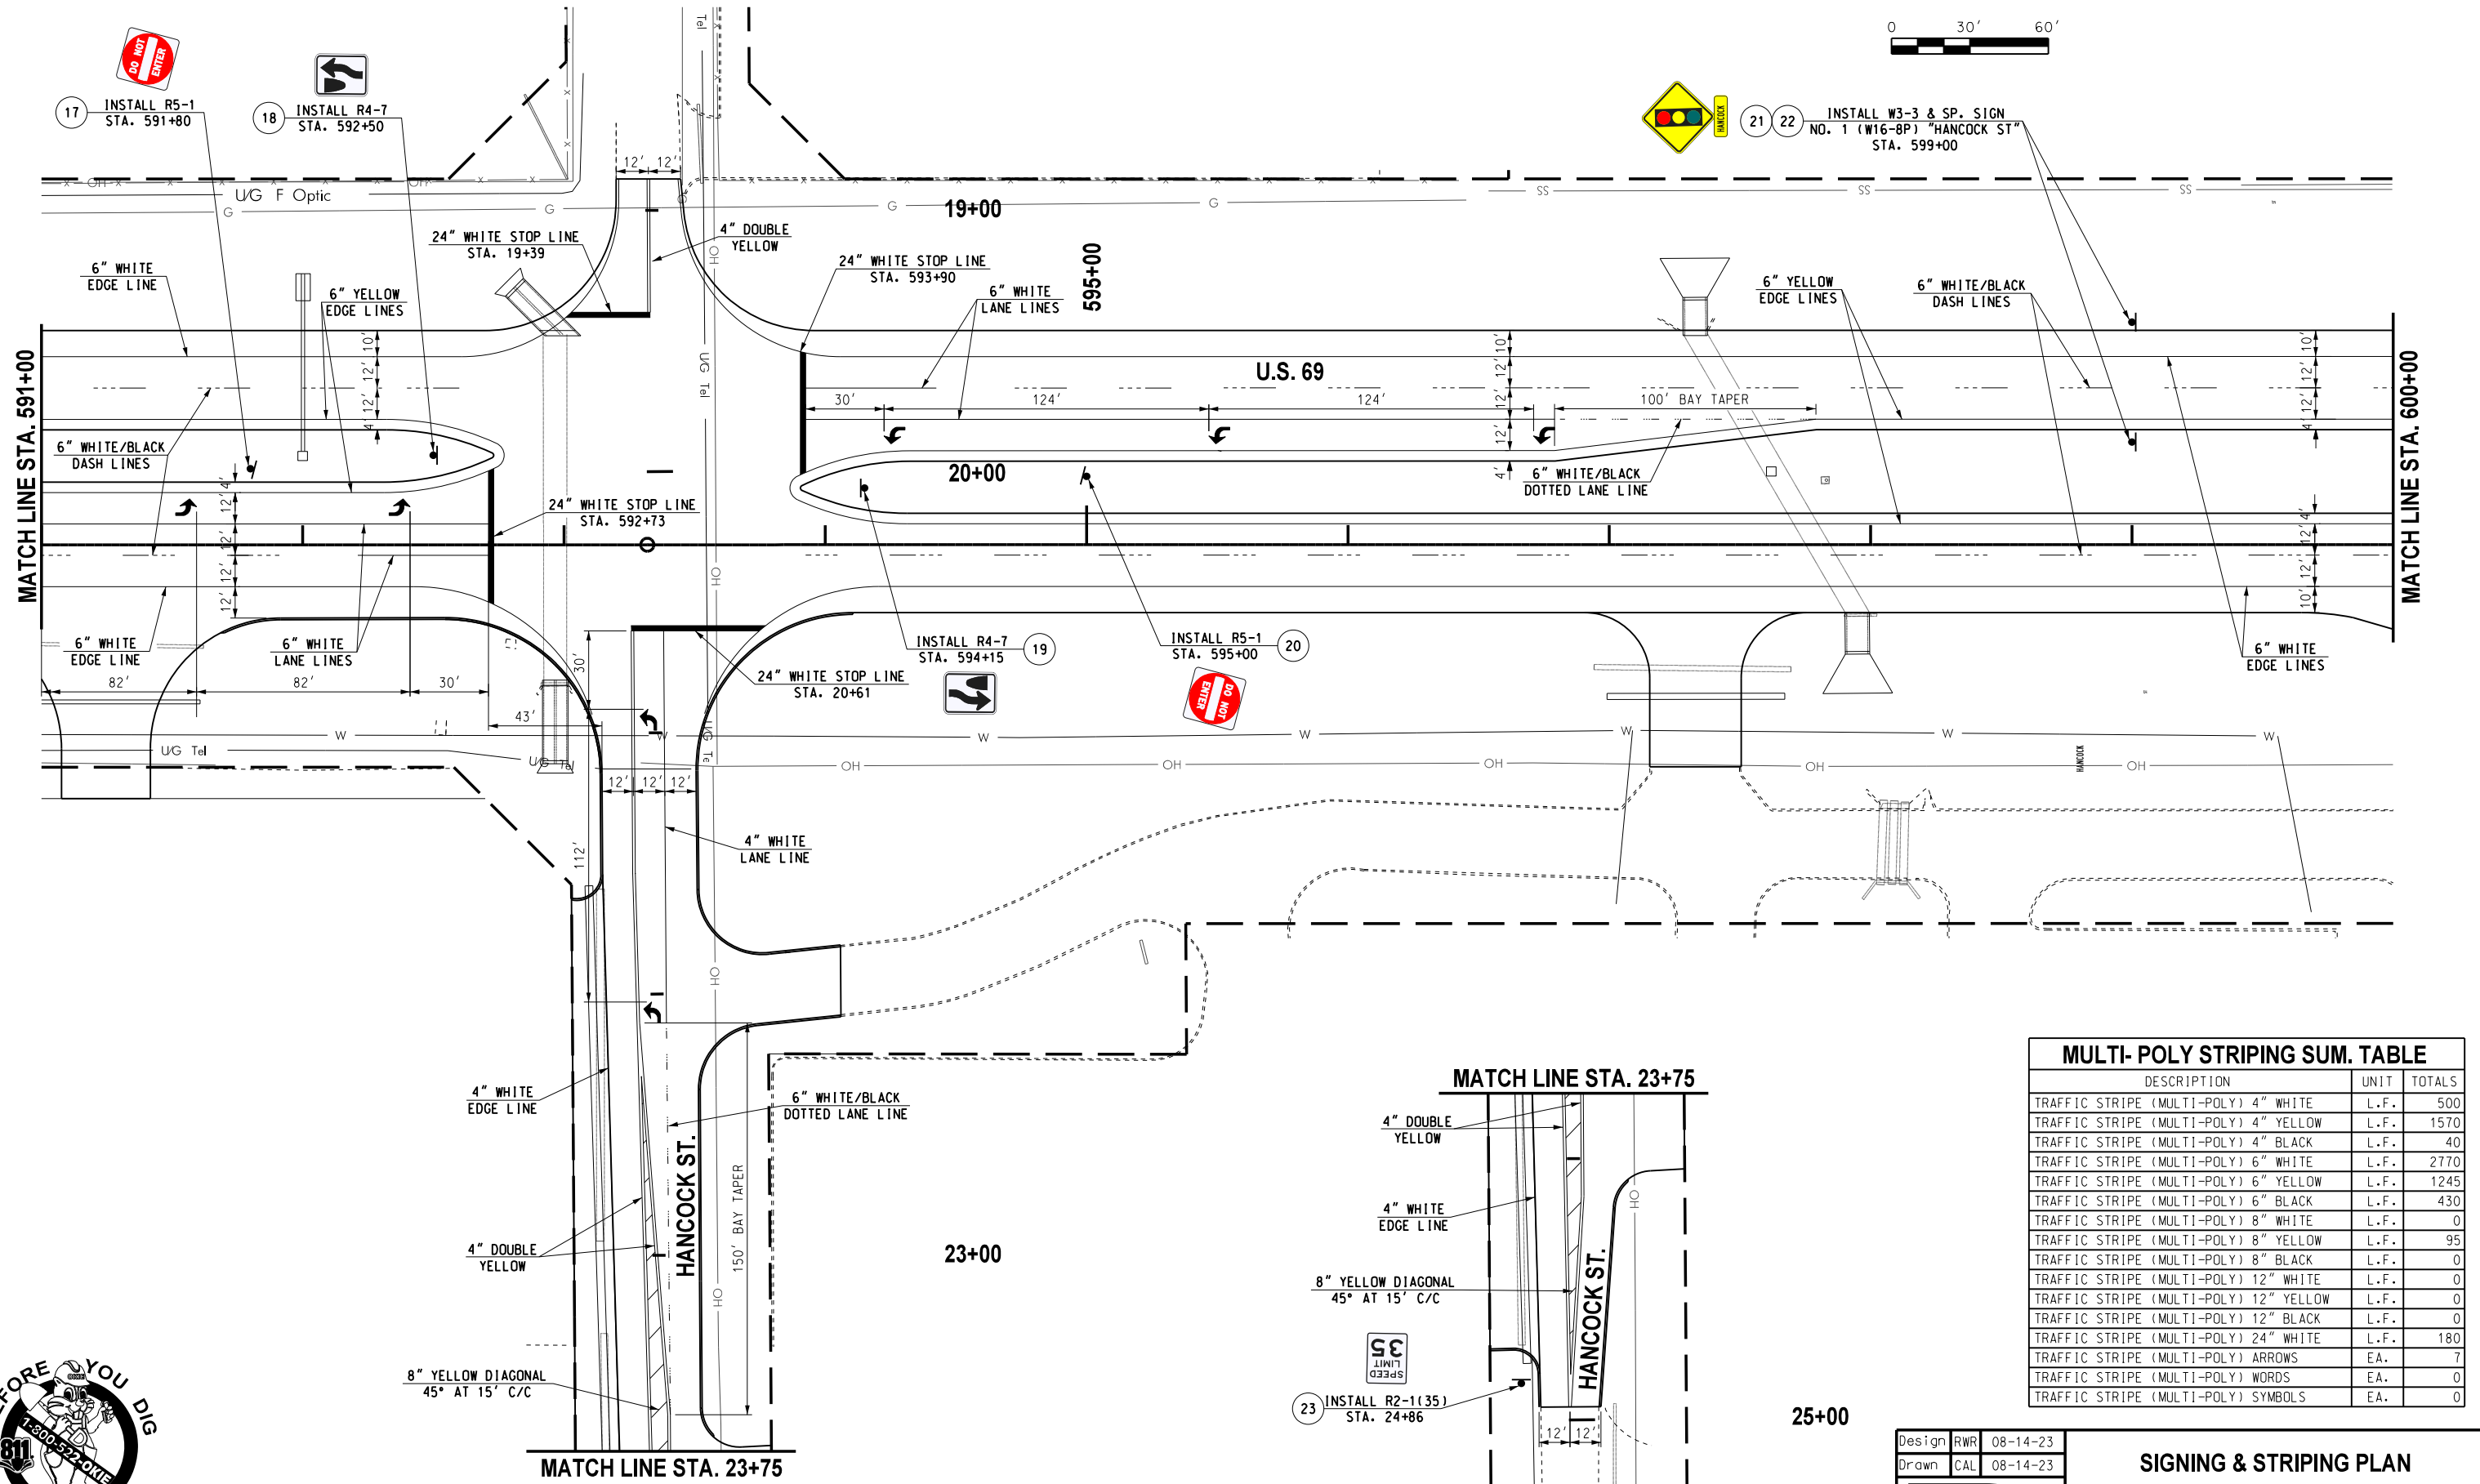


MULTI- POLY STRIPING SUM. TABLE		
DESCRIPTION	UNIT	TOTALS
TRAFFIC STRIPE (MULTI-POLY) 4" WHITE	L.F.	500
TRAFFIC STRIPE (MULTI-POLY) 4" YELLOW	L.F.	1570
TRAFFIC STRIPE (MULTI-POLY) 4" BLACK	L.F.	40
TRAFFIC STRIPE (MULTI-POLY) 6" WHITE	L.F.	2770
TRAFFIC STRIPE (MULTI-POLY) 6" YELLOW	L.F.	1245
TRAFFIC STRIPE (MULTI-POLY) 6" BLACK	L.F.	430
TRAFFIC STRIPE (MULTI-POLY) 8" WHITE	L.F.	0
TRAFFIC STRIPE (MULTI-POLY) 8" YELLOW	L.F.	95
TRAFFIC STRIPE (MULTI-POLY) 8" BLACK	L.F.	0
TRAFFIC STRIPE (MULTI-POLY) 12" WHITE	L.F.	0
TRAFFIC STRIPE (MULTI-POLY) 12" YELLOW	L.F.	0
TRAFFIC STRIPE (MULTI-POLY) 12" BLACK	L.F.	0
TRAFFIC STRIPE (MULTI-POLY) 24" WHITE	L.F.	180
TRAFFIC STRIPE (MULTI-POLY) ARROWS	EA.	7
TRAFFIC STRIPE (MULTI-POLY) WORDS	EA.	0
TRAFFIC STRIPE (MULTI-POLY) SYMBOLS	EA.	0

Design RWR 08-14-23

Drawn CAL 08-14-23

08-14-23 G:\0\Projects\T-2385A - SD, SS, LT - EC-576 US 69 Muskogee Plan Update\CAD\T06-2710804-SIGNING & STRIPING PLAN 14 OF 11.dgn

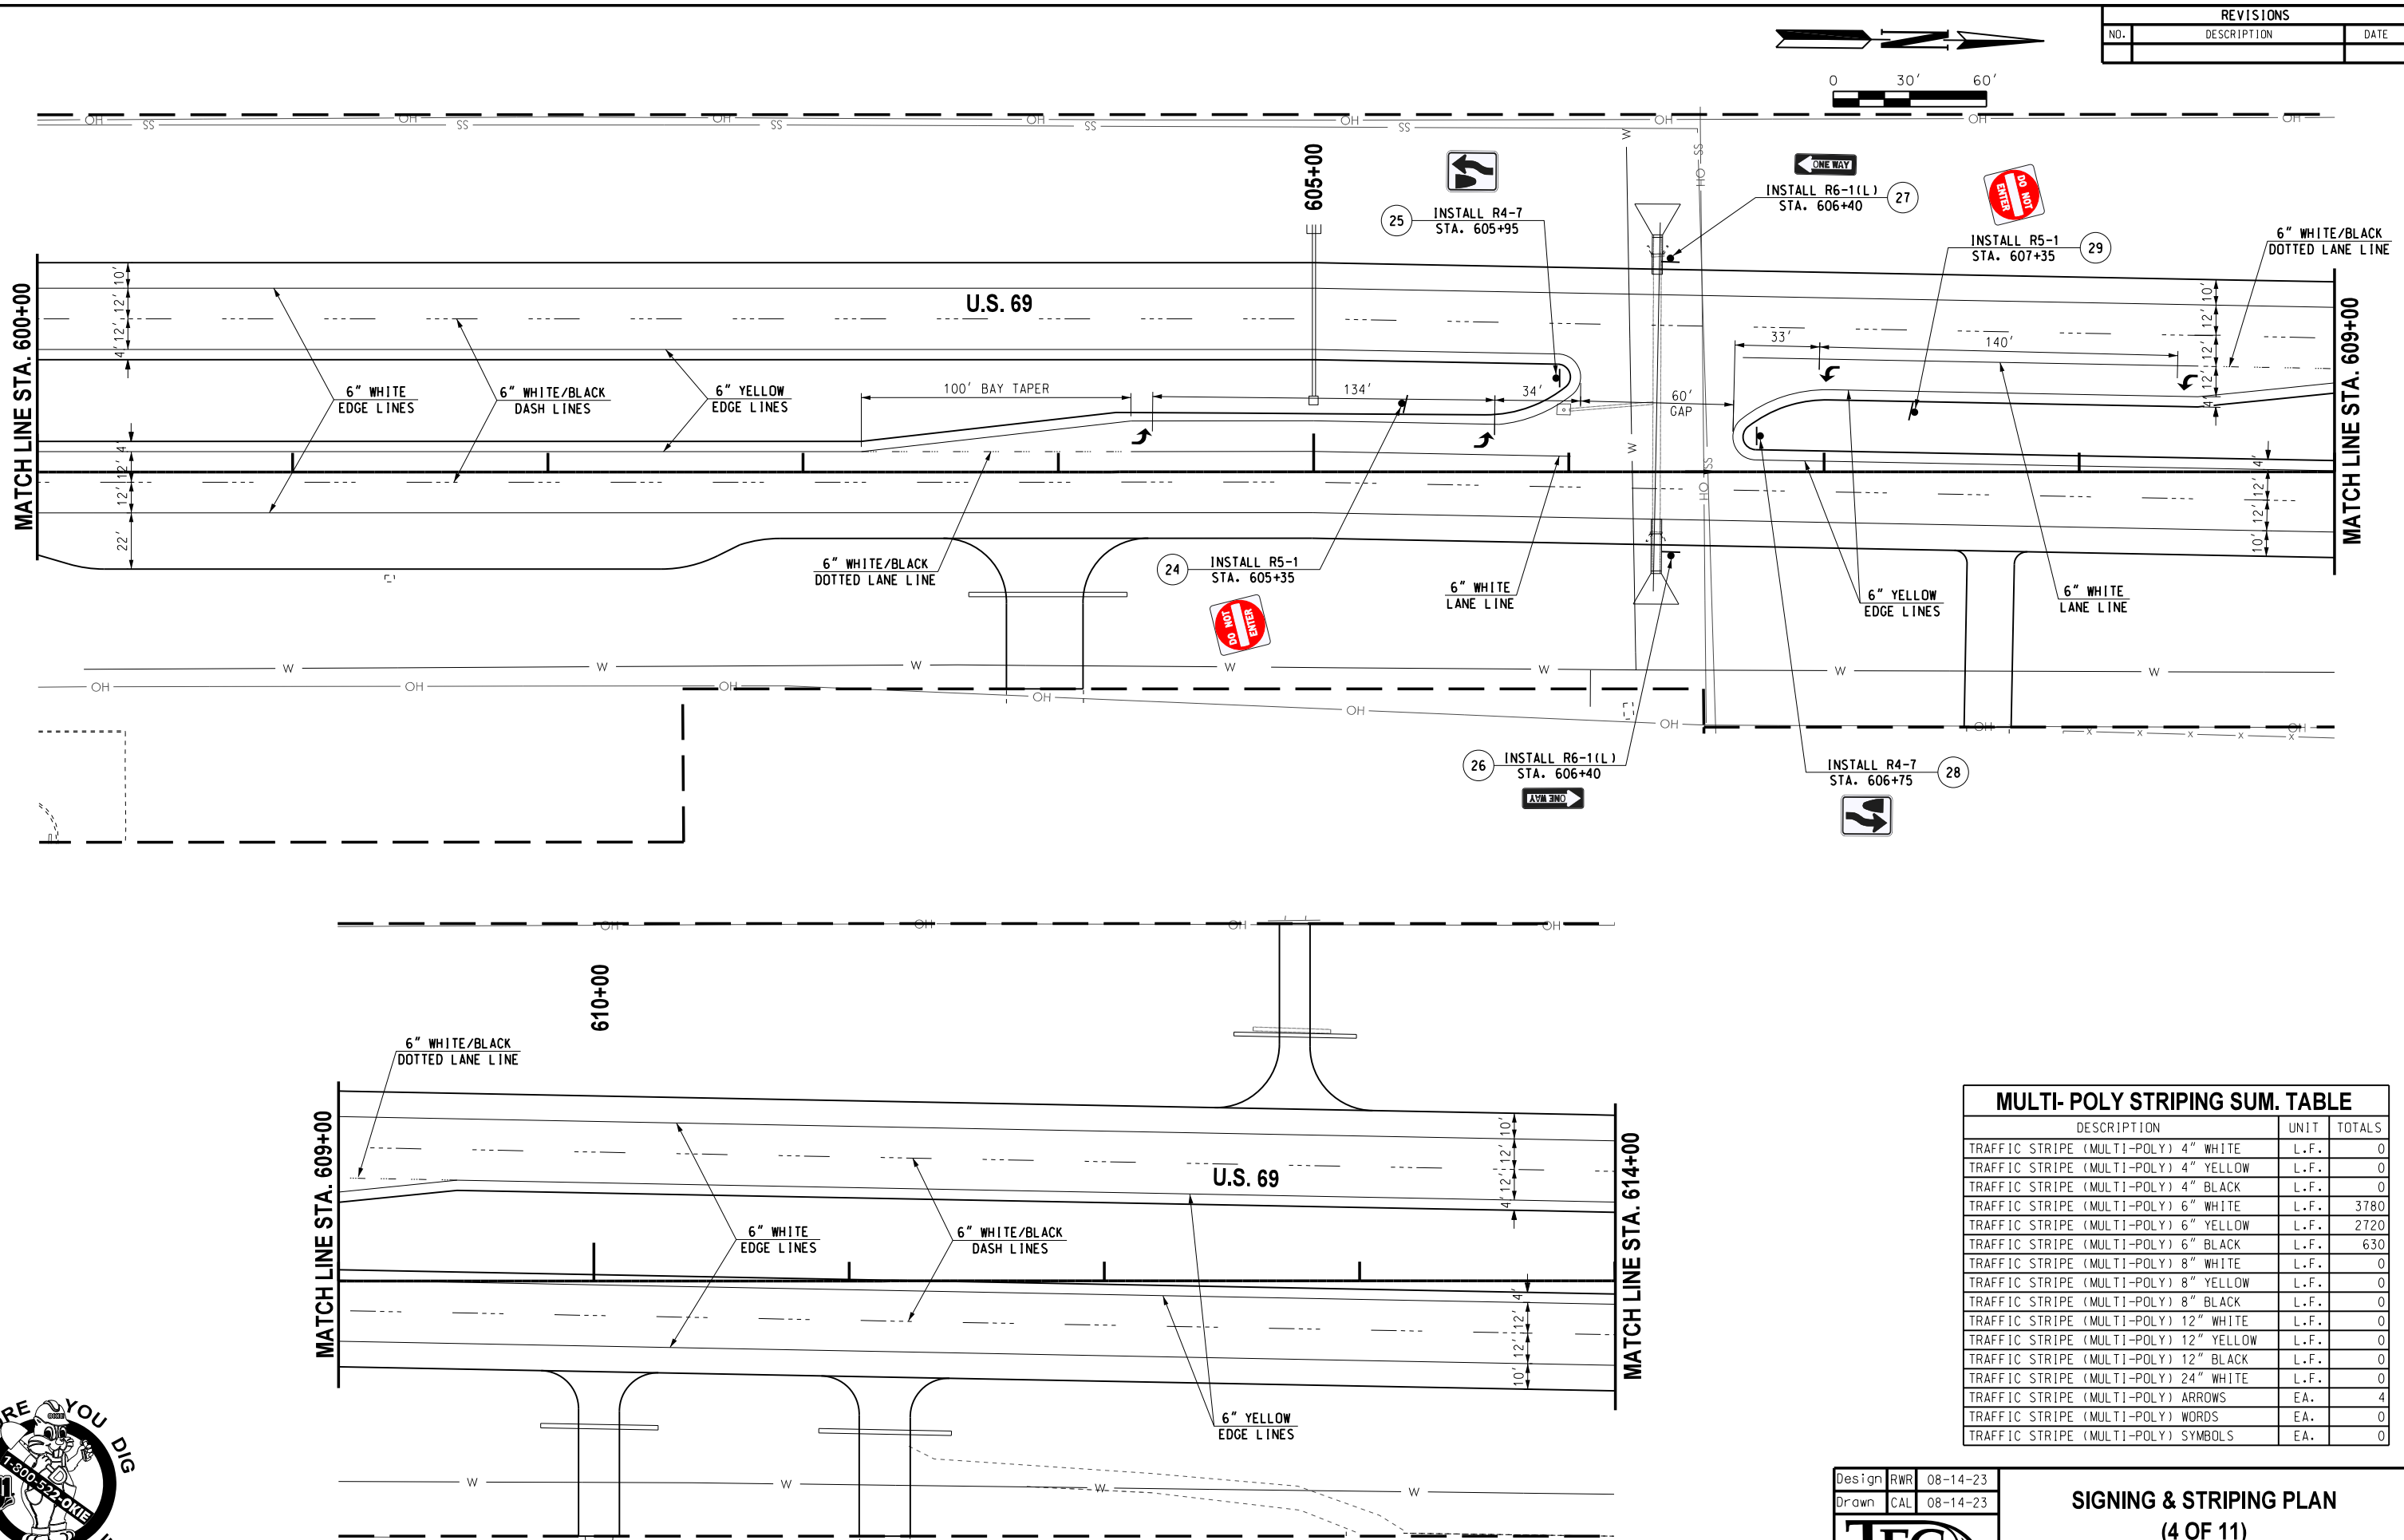

REVISIONS		
NO.	DESCRIPTION	DATE

MULTI- POLY STRIPING SUM. TABLE		
DESCRIPTION	UNIT	TOTALS
TRAFFIC STRIPE (MULTI-POLY) 4" WHITE	L.F.	0
TRAFFIC STRIPE (MULTI-POLY) 4" YELLOW	L.F.	0
TRAFFIC STRIPE (MULTI-POLY) 4" BLACK	L.F.	0
TRAFFIC STRIPE (MULTI-POLY) 6" WHITE	L.F.	3780
TRAFFIC STRIPE (MULTI-POLY) 6" YELLOW	L.F.	2720
TRAFFIC STRIPE (MULTI-POLY) 6" BLACK	L.F.	630
TRAFFIC STRIPE (MULTI-POLY) 8" WHITE	L.F.	0
TRAFFIC STRIPE (MULTI-POLY) 8" YELLOW	L.F.	0
TRAFFIC STRIPE (MULTI-POLY) 8" BLACK	L.F.	0
TRAFFIC STRIPE (MULTI-POLY) 12" WHITE	L.F.	0
TRAFFIC STRIPE (MULTI-POLY) 12" YELLOW	L.F.	0
TRAFFIC STRIPE (MULTI-POLY) 12" BLACK	L.F.	0
TRAFFIC STRIPE (MULTI-POLY) 24" WHITE	L.F.	0
TRAFFIC STRIPE (MULTI-POLY) ARROWS	EA.	4
TRAFFIC STRIPE (MULTI-POLY) WORDS	EA.	0
TRAFFIC STRIPE (MULTI-POLY) SYMBOLS	EA.	0

Design	RWR	08-14-23
Drawn	CAL	08-14-23




SIGNING & STRIPING PLAN
(4 OF 11)

Project No. 27108(04) Sheet No. T016

MUSKOGEE COUNTY

08-14-23 G:\0\Projects\T-2385A - SD, SS, LT - EC-576 US 69 Muskogee Plan Update\CAD\T017-2710804-SIGNING & STRIPING PLAN IS OF IT.dgn

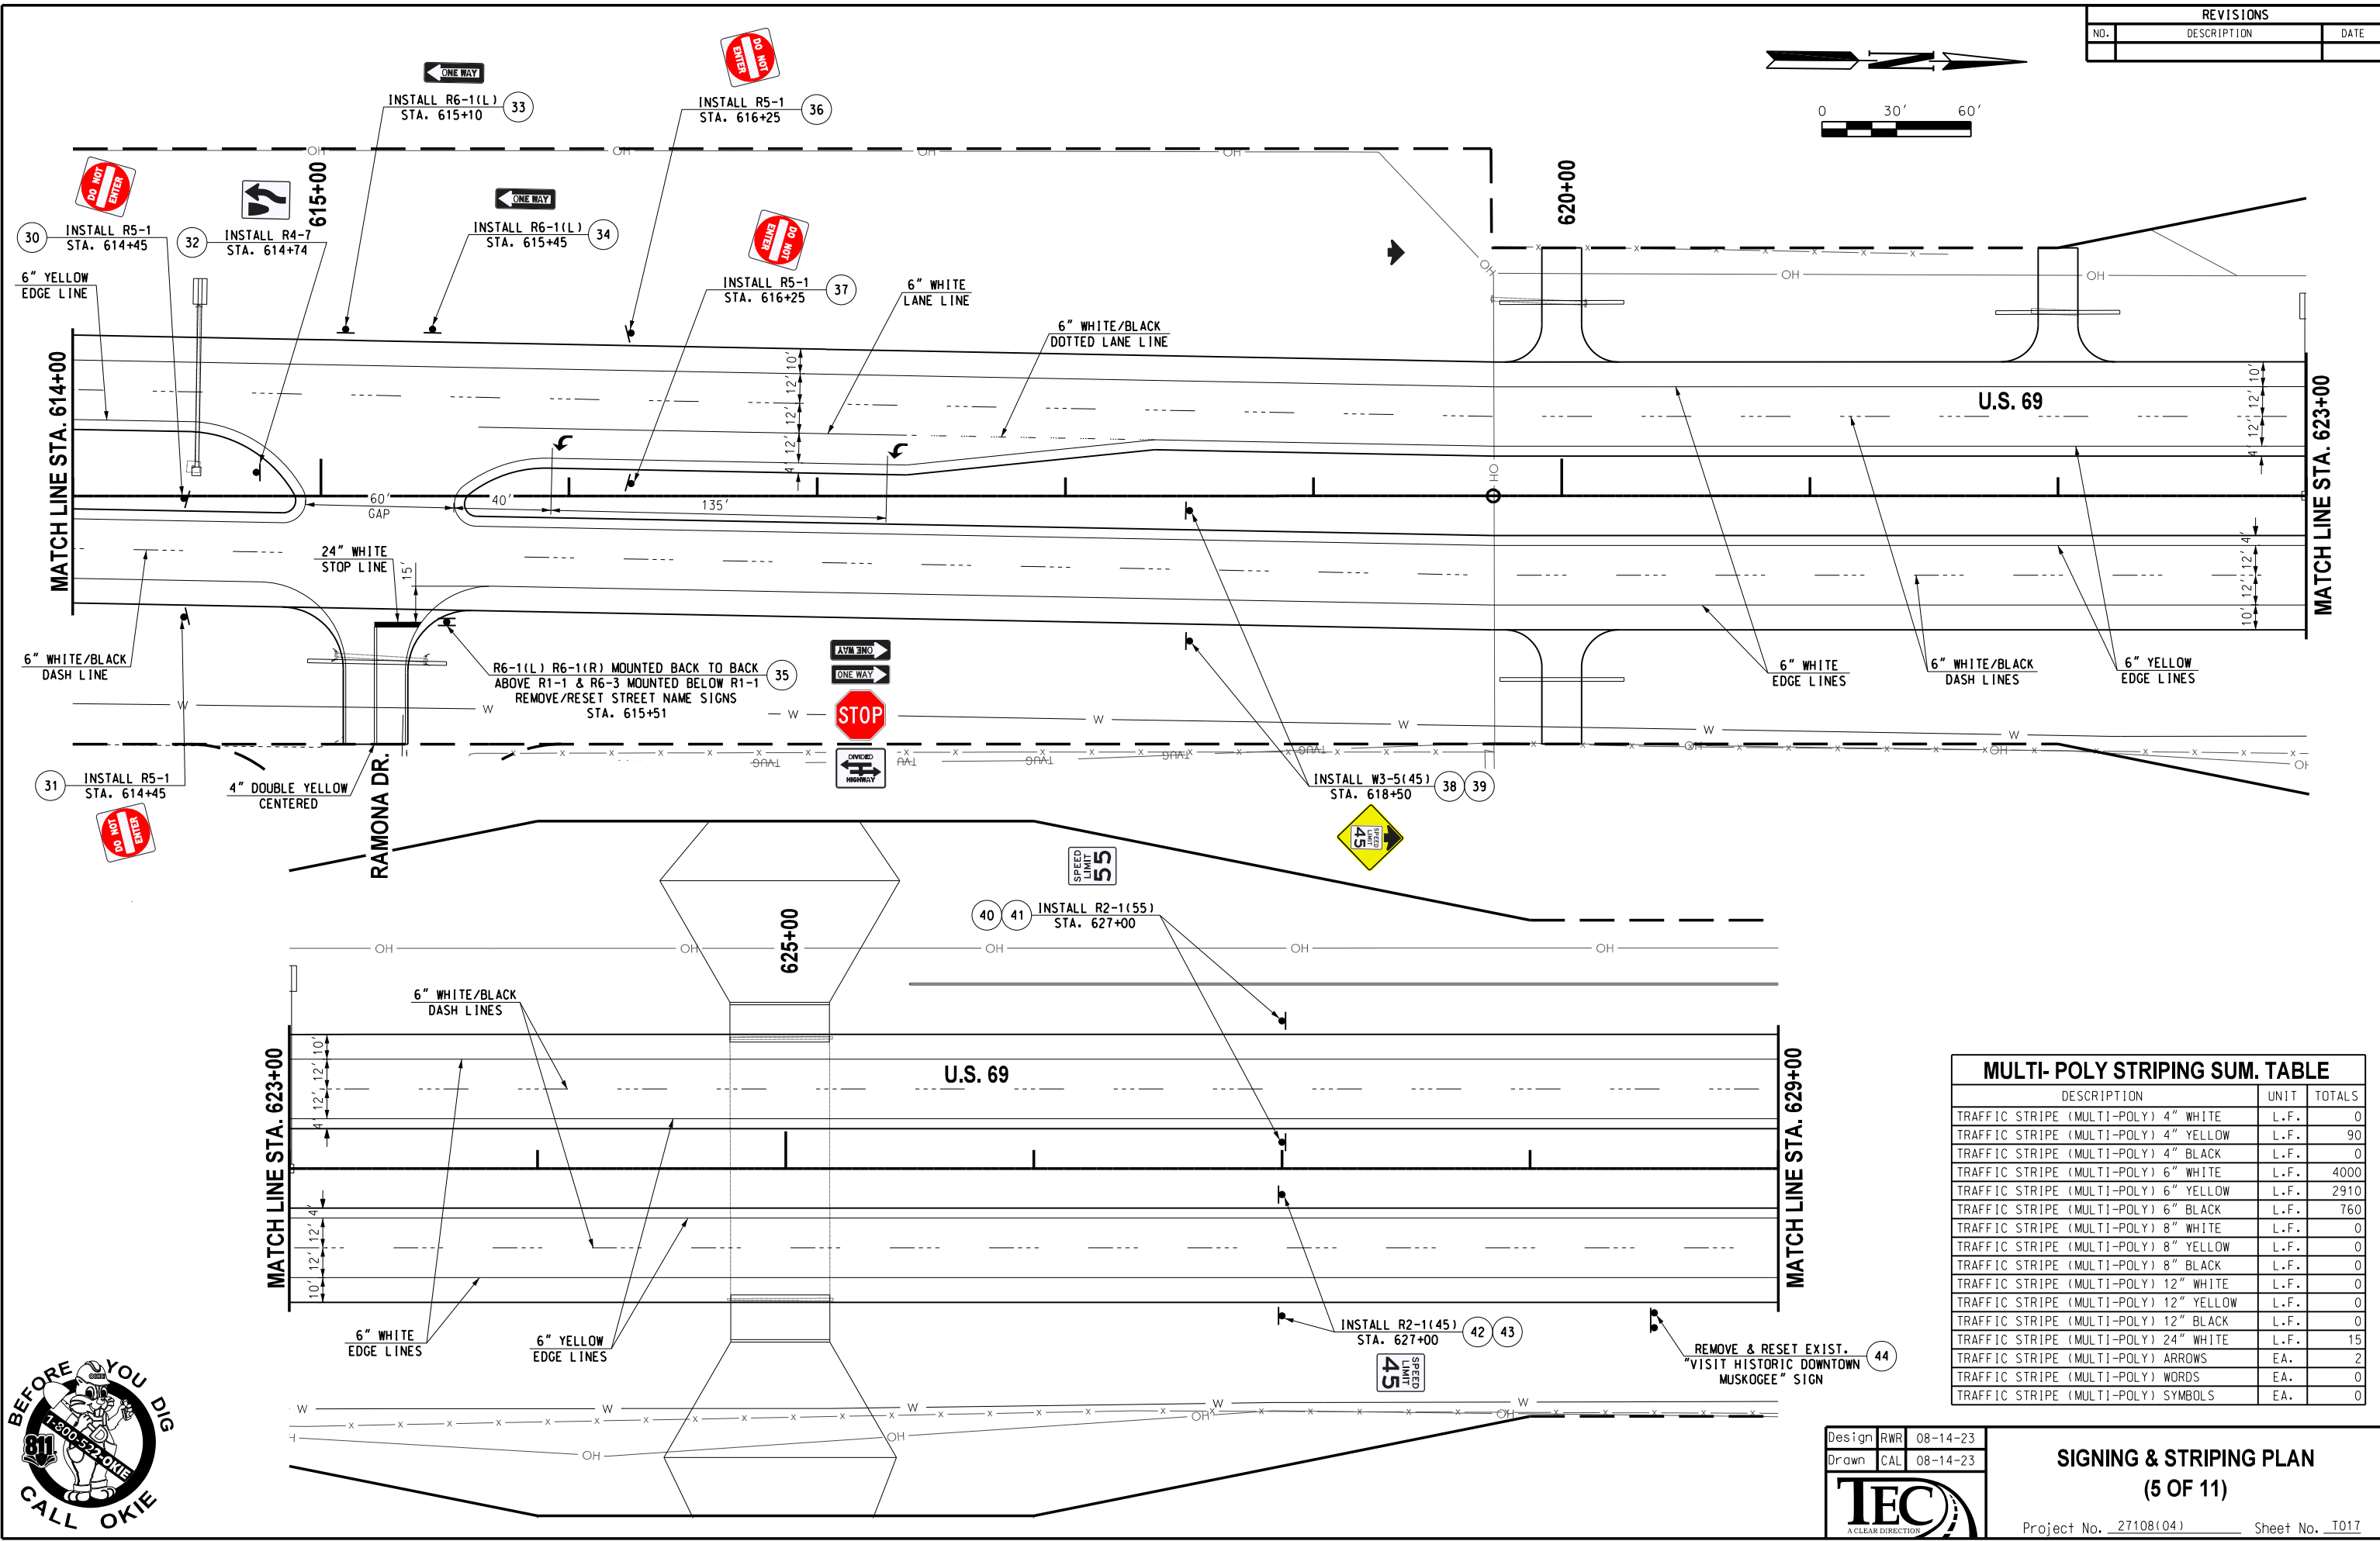



REVISIONS		
NO.	DESCRIPTION	DATE

MULTI- POLY STRIPING SUM. TABLE		
DESCRIPTION	UNIT	TOTALS
TRAFFIC STRIPE (MULTI-POLY) 4" WHITE	L.F.	0
TRAFFIC STRIPE (MULTI-POLY) 4" YELLOW	L.F.	90
TRAFFIC STRIPE (MULTI-POLY) 4" BLACK	L.F.	0
TRAFFIC STRIPE (MULTI-POLY) 6" WHITE	L.F.	4000
TRAFFIC STRIPE (MULTI-POLY) 6" YELLOW	L.F.	2910
TRAFFIC STRIPE (MULTI-POLY) 6" BLACK	L.F.	760
TRAFFIC STRIPE (MULTI-POLY) 8" WHITE	L.F.	0
TRAFFIC STRIPE (MULTI-POLY) 8" YELLOW	L.F.	0
TRAFFIC STRIPE (MULTI-POLY) 8" BLACK	L.F.	0
TRAFFIC STRIPE (MULTI-POLY) 12" WHITE	L.F.	0
TRAFFIC STRIPE (MULTI-POLY) 12" YELLOW	L.F.	0
TRAFFIC STRIPE (MULTI-POLY) 12" BLACK	L.F.	0
TRAFFIC STRIPE (MULTI-POLY) 24" WHITE	L.F.	15
TRAFFIC STRIPE (MULTI-POLY) ARROWS	EA.	2
TRAFFIC STRIPE (MULTI-POLY) WORDS	EA.	0
TRAFFIC STRIPE (MULTI-POLY) SYMBOLS	EA.	0

Design RWR 08-14-23

Drawn CAL 08-14-23

08-14-23 G:\0\Projects\T-2385A - SD, SS, LT - EC-576 US 69 Muskogee Plan Update\CAD\T08-270804-SIGNING & STRIPING PLAN 16 OF 11.dgn

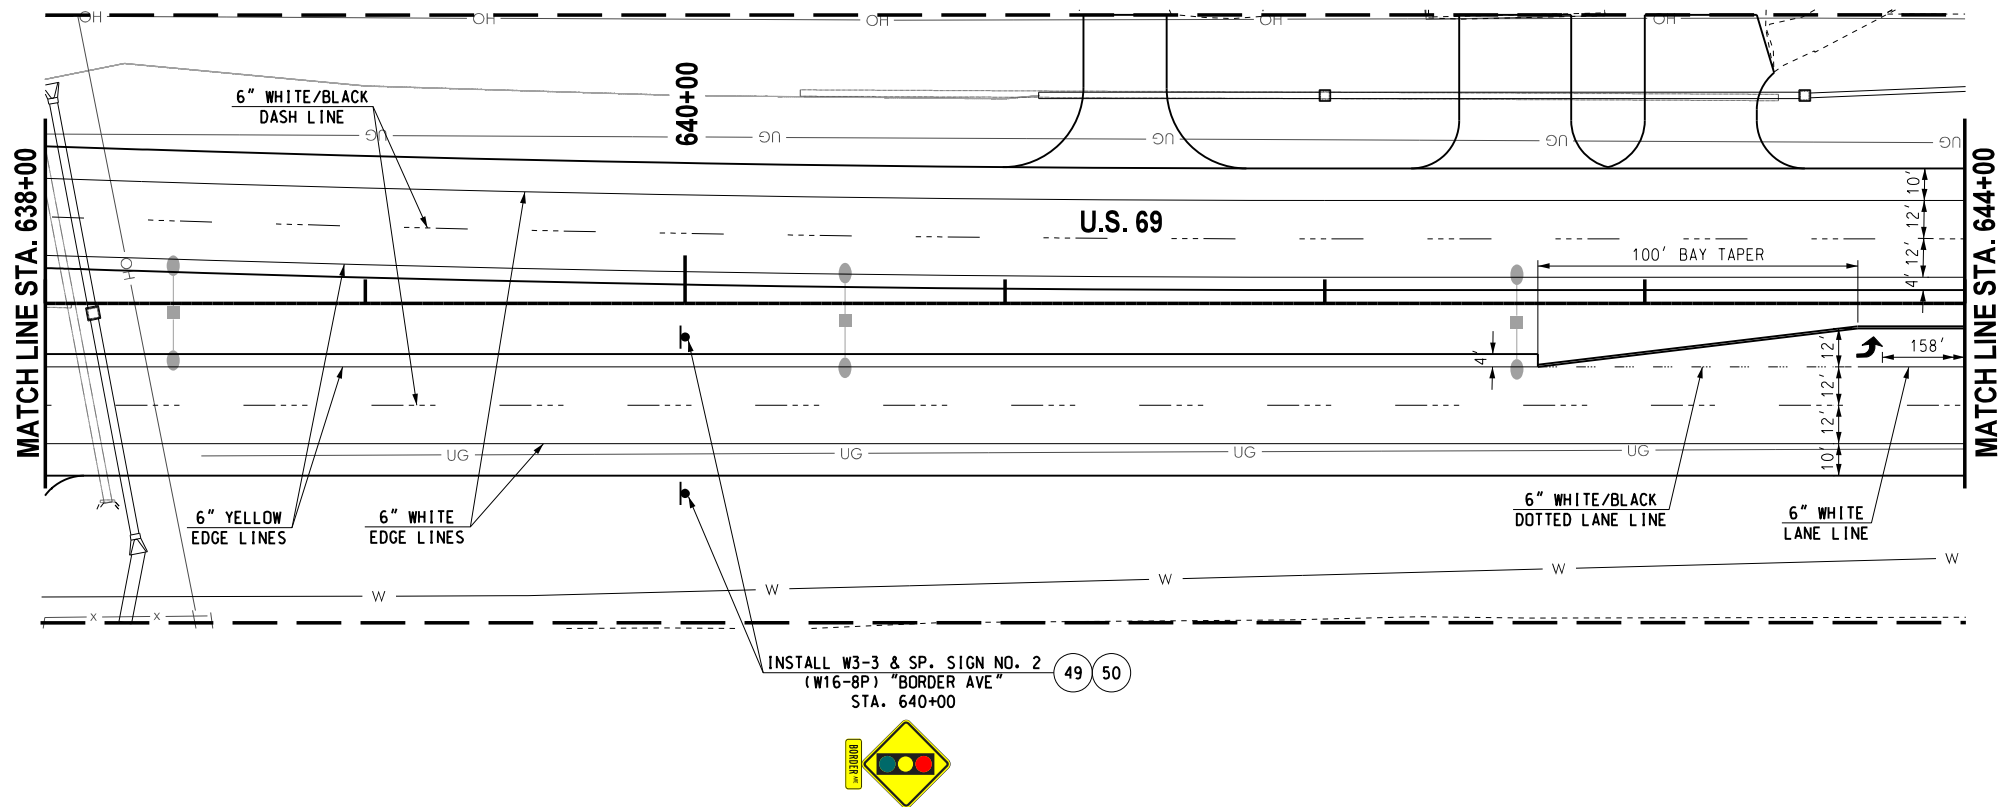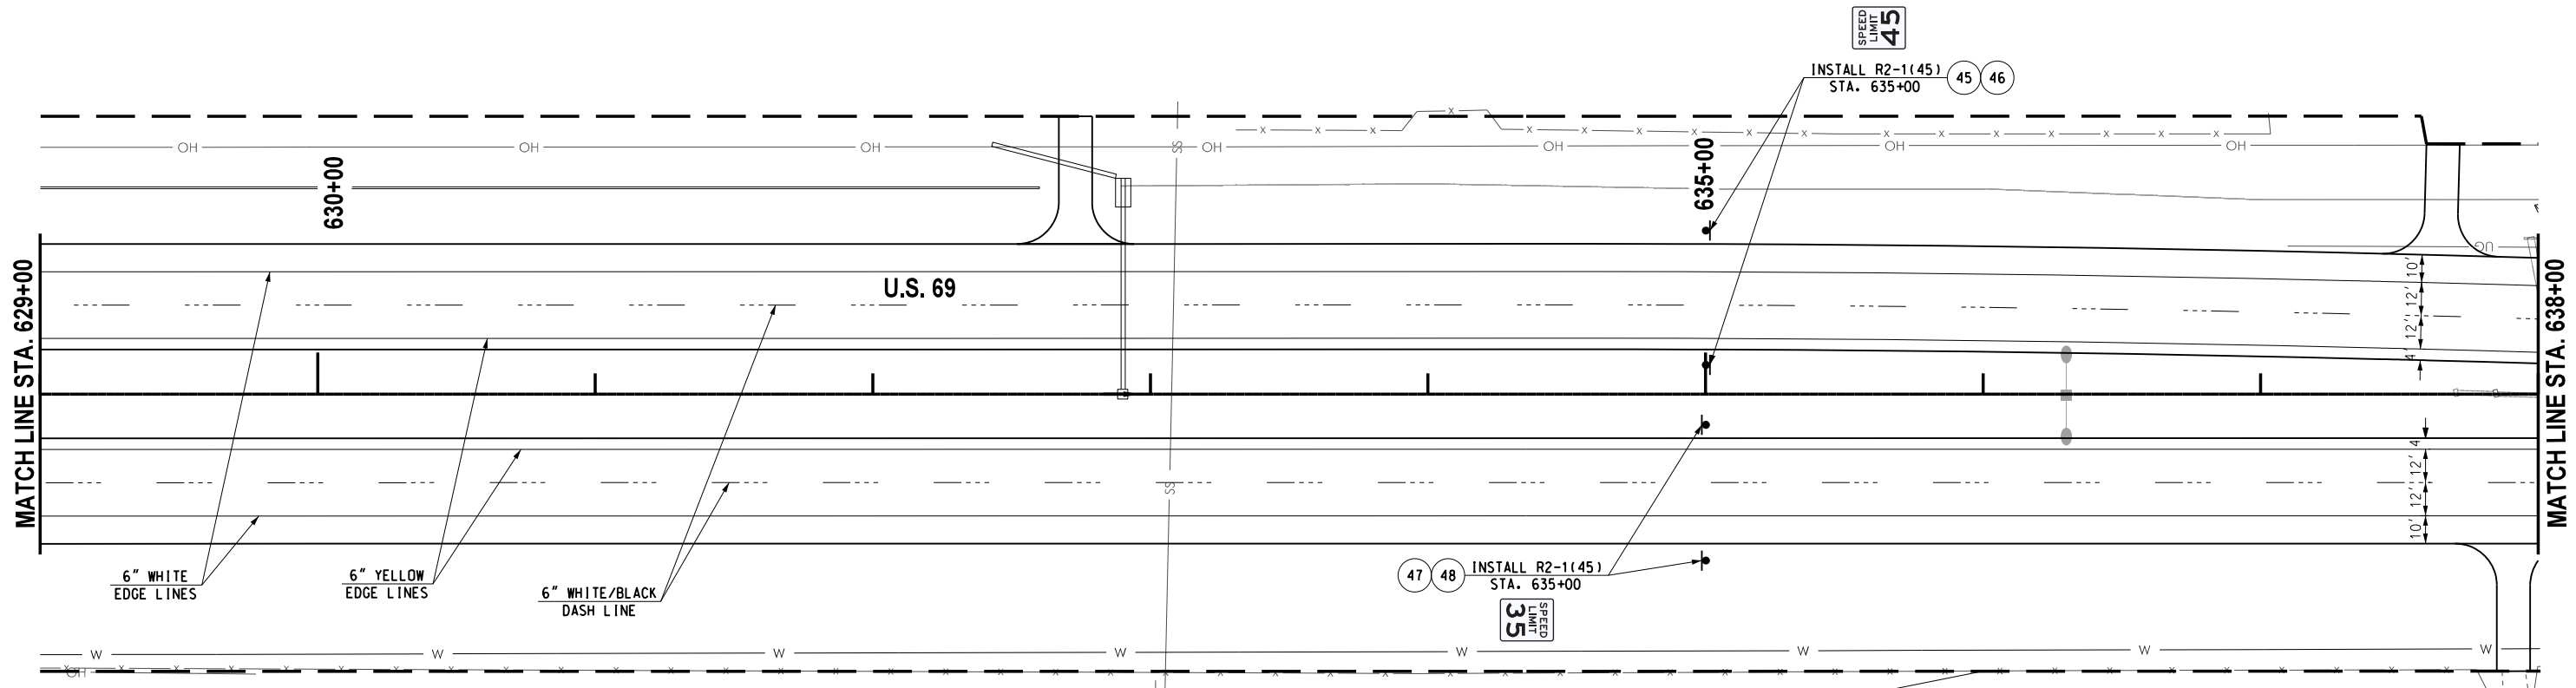

MULTI- POLY STRIPING SUM. TABLE		
DESCRIPTION	UNIT	TOTALS
TRAFFIC STRIPE (MULTI-POLY) 4" WHITE	L.F.	0
TRAFFIC STRIPE (MULTI-POLY) 4" YELLOW	L.F.	0
TRAFFIC STRIPE (MULTI-POLY) 4" BLACK	L.F.	0
TRAFFIC STRIPE (MULTI-POLY) 6" WHITE	L.F.	3825
TRAFFIC STRIPE (MULTI-POLY) 6" YELLOW	L.F.	2865
TRAFFIC STRIPE (MULTI-POLY) 6" BLACK	L.F.	790
TRAFFIC STRIPE (MULTI-POLY) 8" WHITE	L.F.	0
TRAFFIC STRIPE (MULTI-POLY) 8" YELLOW	L.F.	0
TRAFFIC STRIPE (MULTI-POLY) 8" BLACK	L.F.	0
TRAFFIC STRIPE (MULTI-POLY) 12" WHITE	L.F.	0
TRAFFIC STRIPE (MULTI-POLY) 12" YELLOW	L.F.	0
TRAFFIC STRIPE (MULTI-POLY) 12" BLACK	L.F.	0
TRAFFIC STRIPE (MULTI-POLY) 24" WHITE	L.F.	0
TRAFFIC STRIPE (MULTI-POLY) ARROWS	EA.	1
TRAFFIC STRIPE (MULTI-POLY) WORDS	EA.	0
TRAFFIC STRIPE (MULTI-POLY) SYMBOLS	EA.	0

Design RWR 08-14-23
Drawn CAL 08-14-23



SIGNING & STRIPING PLAN
(6 OF 11)

Project No. 27108(04) Sheet No. T018

MUSKOGEE COUNTY



MULTI- POLY STRIPING SUM. TABLE		
DESCRIPTION	UNIT	TOTALS
TRAFFIC STRIPE (MULTI-POLY) 4" WHITE	L.F.	1125
TRAFFIC STRIPE (MULTI-POLY) 4" YELLOW	L.F.	2500
TRAFFIC STRIPE (MULTI-POLY) 4" BLACK	L.F.	30
TRAFFIC STRIPE (MULTI-POLY) 6" WHITE	L.F.	1735
TRAFFIC STRIPE (MULTI-POLY) 6" YELLOW	L.F.	565
TRAFFIC STRIPE (MULTI-POLY) 6" BLACK	L.F.	570
TRAFFIC STRIPE (MULTI-POLY) 8" WHITE	L.F.	0
TRAFFIC STRIPE (MULTI-POLY) 8" YELLOW	L.F.	330
TRAFFIC STRIPE (MULTI-POLY) 8" BLACK	L.F.	0
TRAFFIC STRIPE (MULTI-POLY) 12" WHITE	L.F.	0
TRAFFIC STRIPE (MULTI-POLY) 12" YELLOW	L.F.	0
TRAFFIC STRIPE (MULTI-POLY) 12" BLACK	L.F.	0
TRAFFIC STRIPE (MULTI-POLY) 24" WHITE	L.F.	315
TRAFFIC STRIPE (MULTI-POLY) ARROWS	EA.	11
TRAFFIC STRIPE (MULTI-POLY) WORDS	EA.	0
TRAFFIC STRIPE (MULTI-POLY) SYMBOLS	EA.	0

Design	RWR	08-14-23
Drawn	CAL	08-14-23



TEC
A CLEAR DIRECTION

SIGNING & STRIPING PLAN
(7 OF 11)

Project No. 27108(04) Sheet No. T019

MUSKOGEE COUNTY




Design	RWR	08-14-23
Drawn	CAL	08-14-23

TEC
A CLEAR DIRECTOR

Project No. 27108(04) Sheet No. T020
MUSKOGEE COUNTY

08-14-23 G:\0\Projects\T-2385A - SD, SS, LT - EC-576 US 69 Muskogee Plan Update\CAD\T021-27108-04-SIGNING & STRIPING PLAN (9 OF 11).dgn

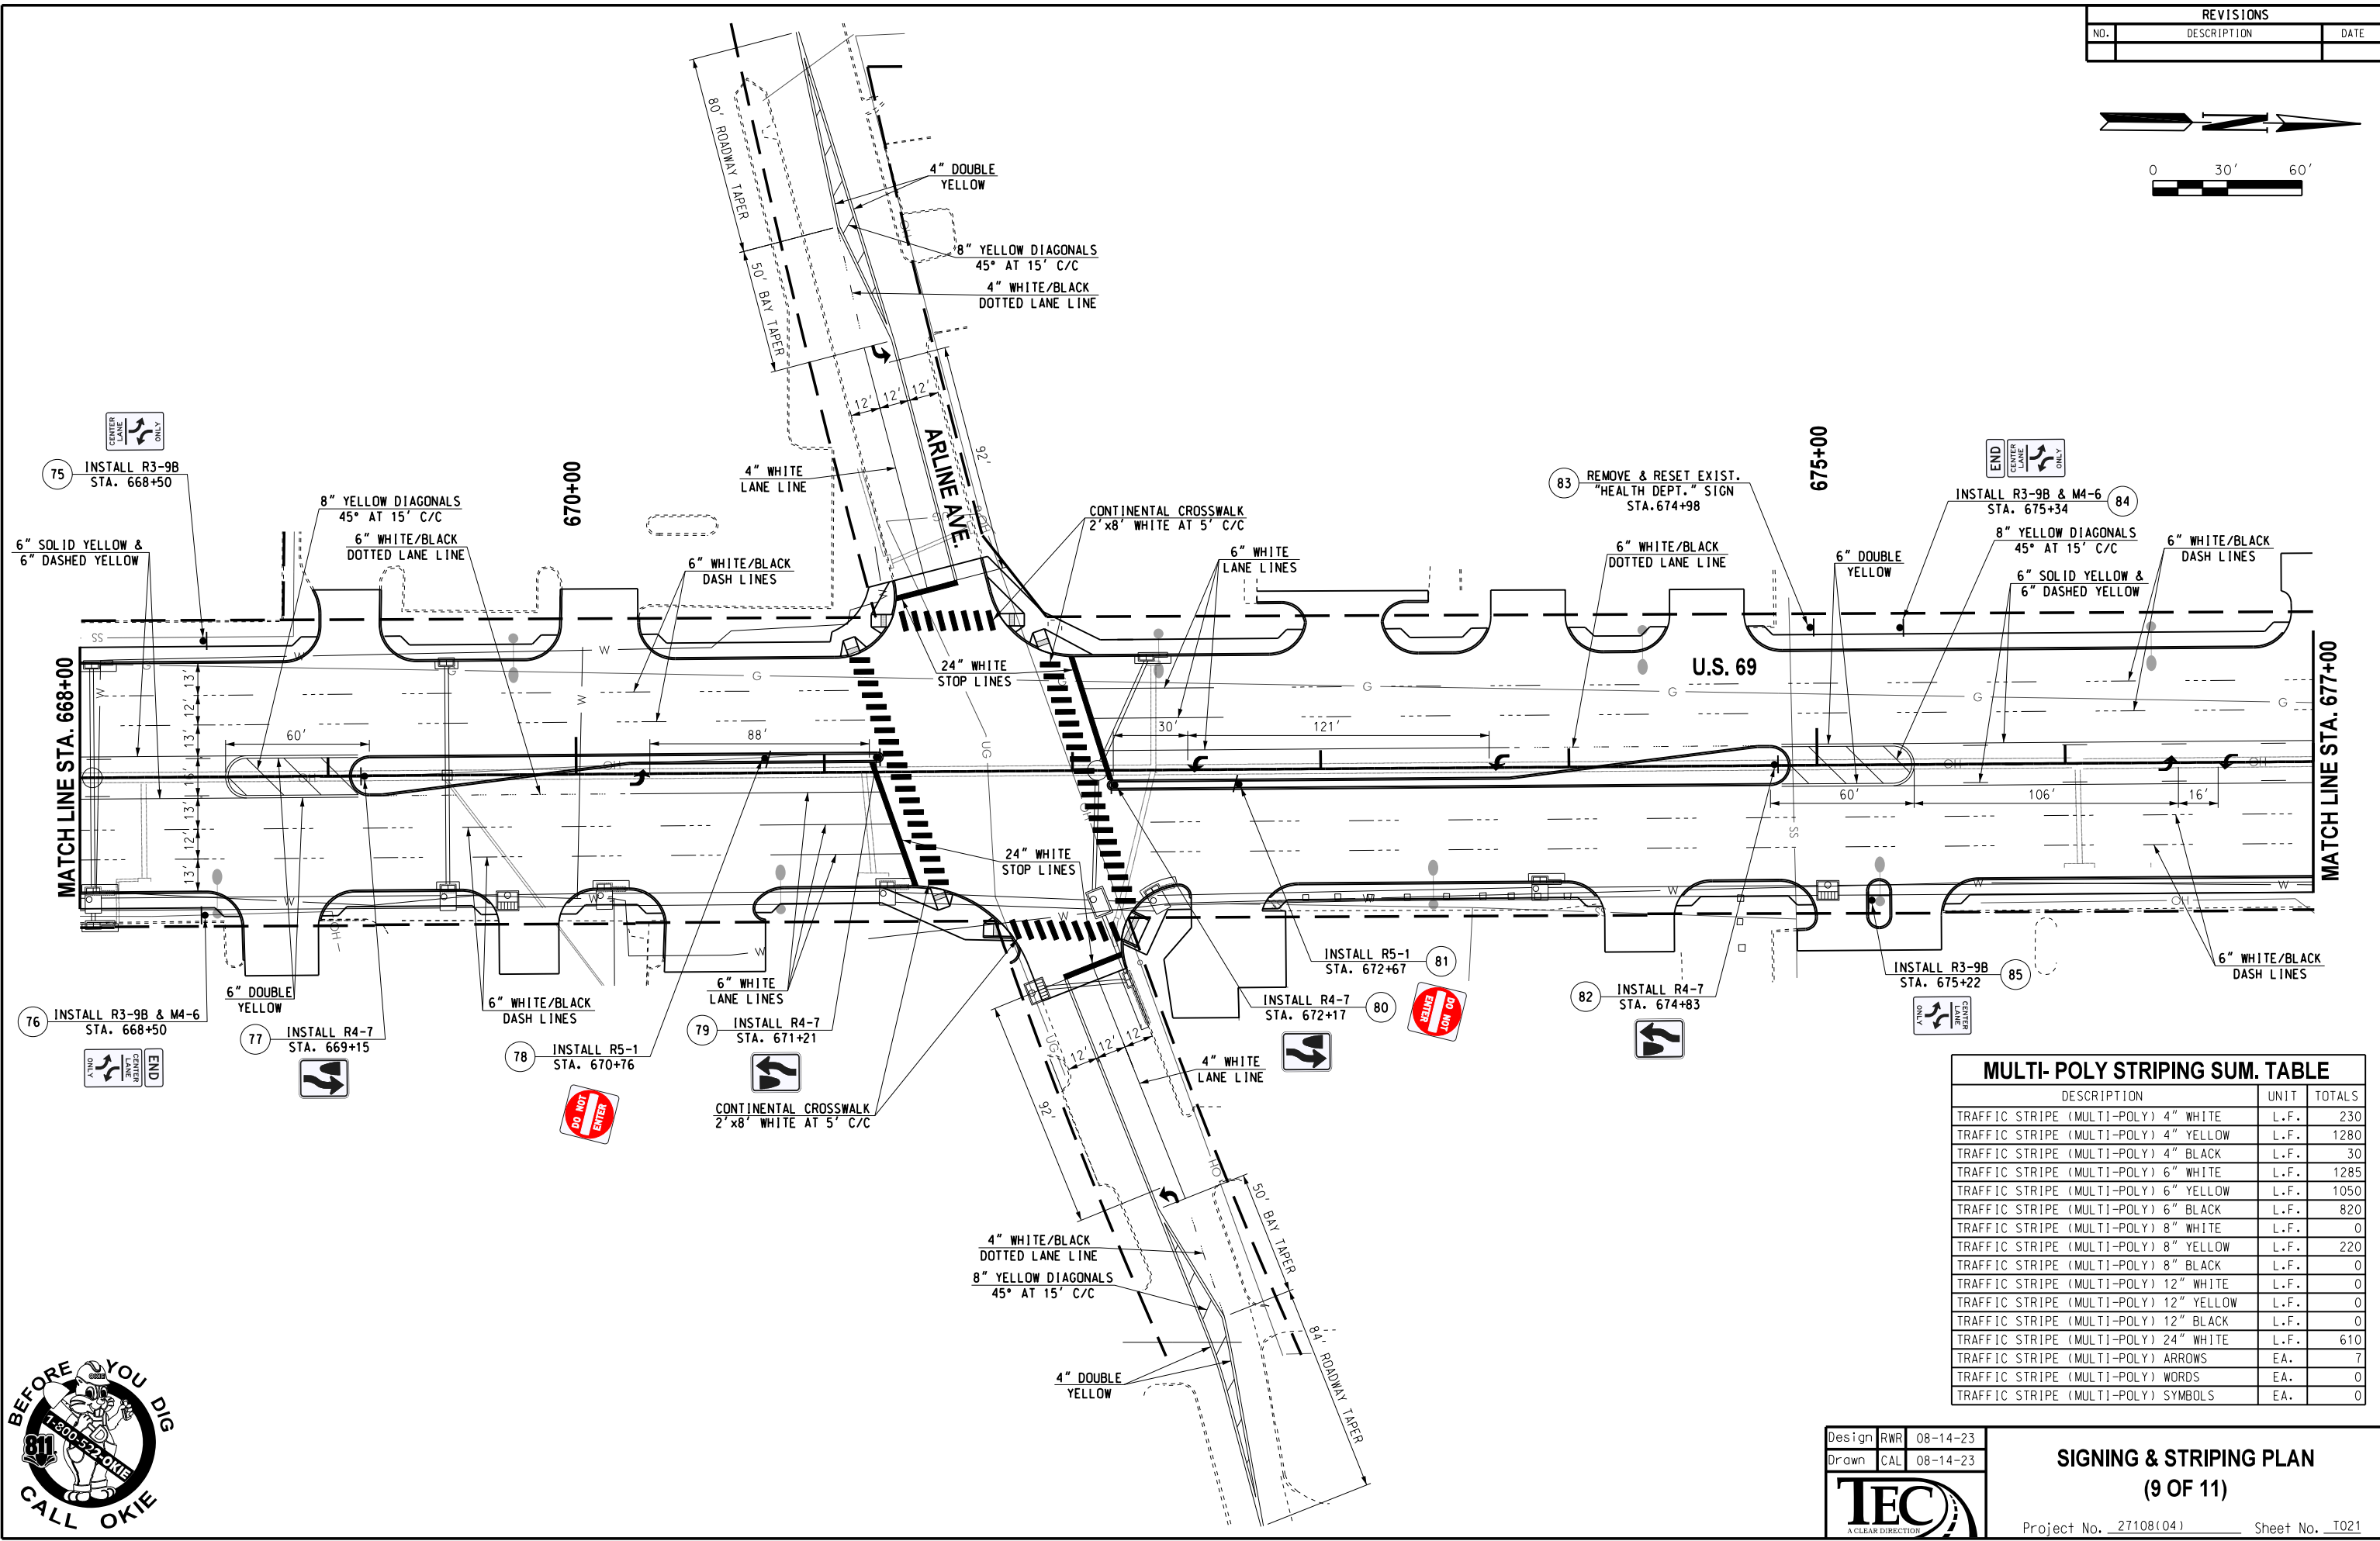

REVISIONS

NO.	DESCRIPTION	DATE
-----	-------------	------

MULTI- POLY STRIPING SUM. TABLE		
DESCRIPTION	UNIT	TOTALS
TRAFFIC STRIPE (MULTI-POLY) 4" WHITE	L.F.	230
TRAFFIC STRIPE (MULTI-POLY) 4" YELLOW	L.F.	1280
TRAFFIC STRIPE (MULTI-POLY) 4" BLACK	L.F.	30
TRAFFIC STRIPE (MULTI-POLY) 6" WHITE	L.F.	1285
TRAFFIC STRIPE (MULTI-POLY) 6" YELLOW	L.F.	1050
TRAFFIC STRIPE (MULTI-POLY) 6" BLACK	L.F.	820
TRAFFIC STRIPE (MULTI-POLY) 8" WHITE	L.F.	0
TRAFFIC STRIPE (MULTI-POLY) 8" YELLOW	L.F.	220
TRAFFIC STRIPE (MULTI-POLY) 8" BLACK	L.F.	0
TRAFFIC STRIPE (MULTI-POLY) 12" WHITE	L.F.	0
TRAFFIC STRIPE (MULTI-POLY) 12" YELLOW	L.F.	0
TRAFFIC STRIPE (MULTI-POLY) 12" BLACK	L.F.	0
TRAFFIC STRIPE (MULTI-POLY) 24" WHITE	L.F.	610
TRAFFIC STRIPE (MULTI-POLY) ARROWS	EA.	7
TRAFFIC STRIPE (MULTI-POLY) WORDS	EA.	0
TRAFFIC STRIPE (MULTI-POLY) SYMBOLS	EA.	0


Design RWR 08-14-23
Drawn CAL 08-14-23

SIGNING & STRIPING PLAN
(9 OF 11)

Project No. 27108(04) Sheet No. T021

MUSKOGEE COUNTY

08-14-23 G:\0\Projects\T-23854 - SD, SS, LT - EC-576 US 69 Muskogee Plan Update\CAD\T022-2710804-SIGNING & STRIPING PLAN 10 OF 11.dgn

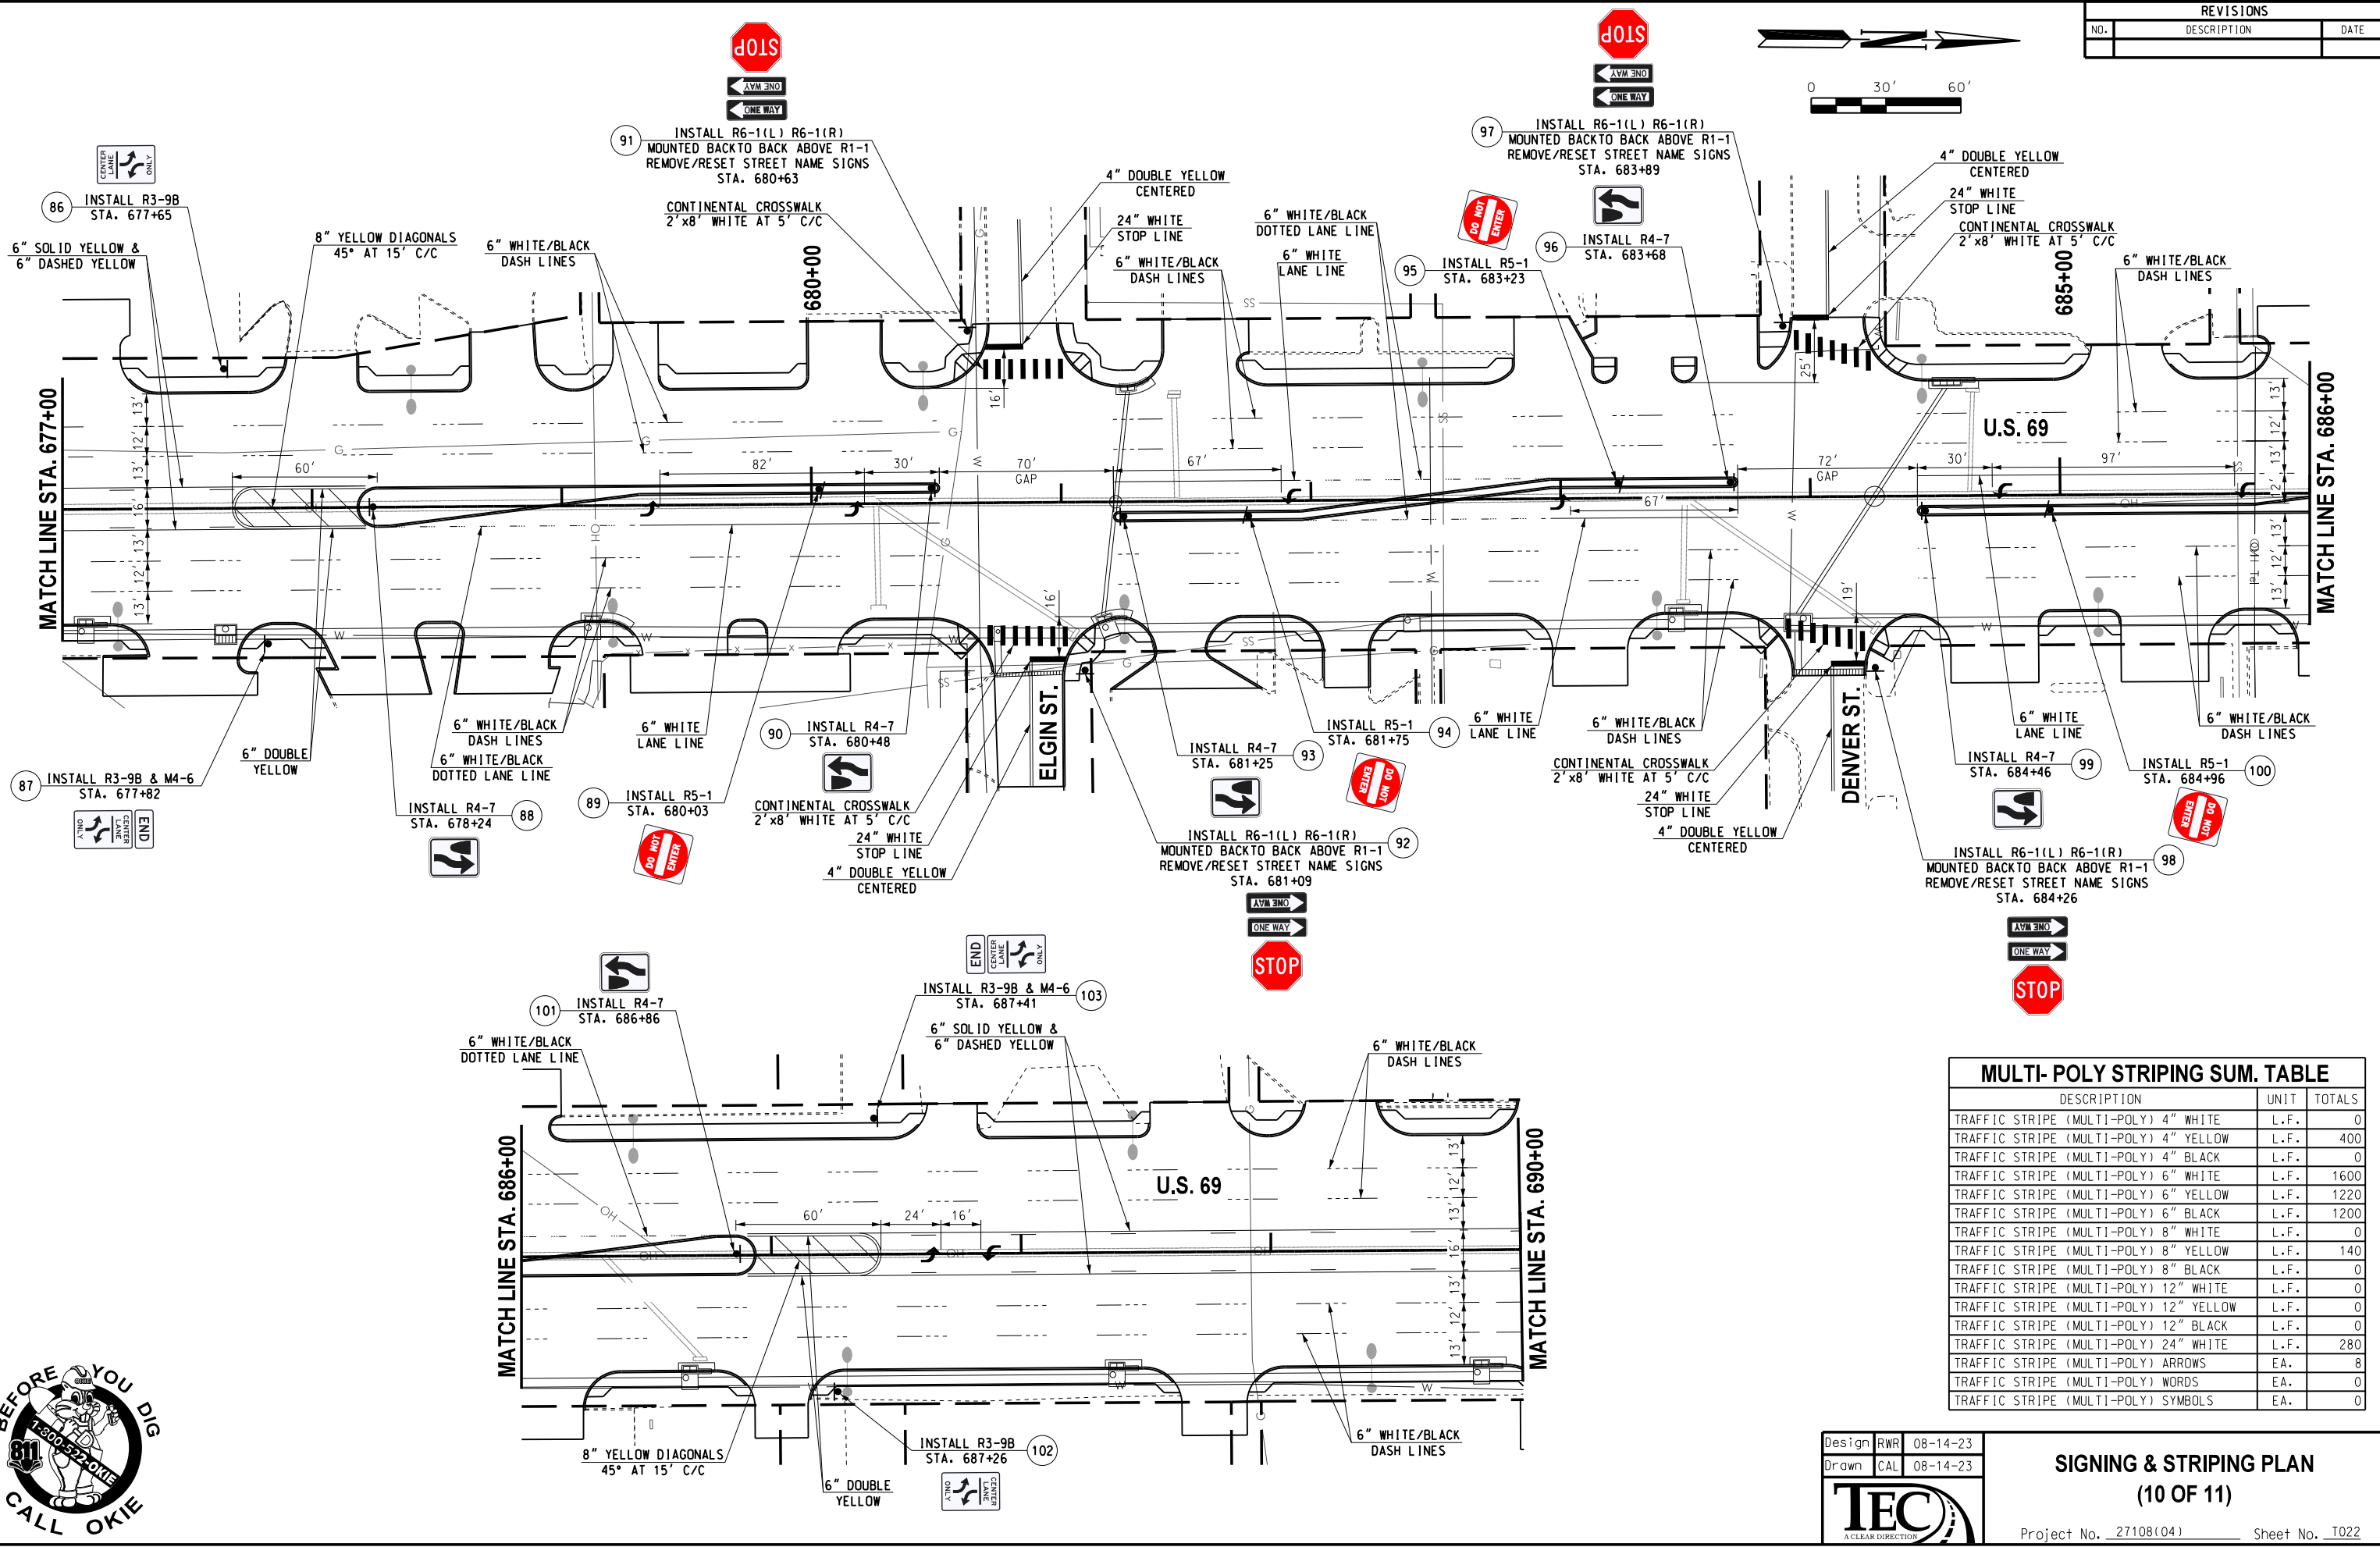

REVISIONS		
NO.	DESCRIPTION	DATE

MULTI- POLY STRIPING SUM. TABLE		
DESCRIPTION	UNIT	TOTALS
TRAFFIC STRIPE (MULTI-POLY) 4" WHITE	L.F.	0
TRAFFIC STRIPE (MULTI-POLY) 4" YELLOW	L.F.	400
TRAFFIC STRIPE (MULTI-POLY) 4" BLACK	L.F.	0
TRAFFIC STRIPE (MULTI-POLY) 6" WHITE	L.F.	1600
TRAFFIC STRIPE (MULTI-POLY) 6" YELLOW	L.F.	1220
TRAFFIC STRIPE (MULTI-POLY) 6" BLACK	L.F.	1200
TRAFFIC STRIPE (MULTI-POLY) 8" WHITE	L.F.	0
TRAFFIC STRIPE (MULTI-POLY) 8" YELLOW	L.F.	140
TRAFFIC STRIPE (MULTI-POLY) 8" BLACK	L.F.	0
TRAFFIC STRIPE (MULTI-POLY) 12" WHITE	L.F.	0
TRAFFIC STRIPE (MULTI-POLY) 12" YELLOW	L.F.	0
TRAFFIC STRIPE (MULTI-POLY) 12" BLACK	L.F.	0
TRAFFIC STRIPE (MULTI-POLY) 24" WHITE	L.F.	280
TRAFFIC STRIPE (MULTI-POLY) ARROWS	EA.	8
TRAFFIC STRIPE (MULTI-POLY) WORDS	EA.	0
TRAFFIC STRIPE (MULTI-POLY) SYMBOLS	EA.	0

Design RWR 08-14-23
Drawn CAL 08-14-23







SIGNING & STRIPING PLAN
(10 OF 11)

Project No. 27108(04) Sheet No. T022

MUSKOGEE COUNTY

08-14-23 G:\0\Projects\T-23054 - SD, SS, LT - EC-576 US 69 Muskogee Plan Update\CAD\T023-2710804-SIGNING & STRIPING PLAN (11 OF 11).dgn

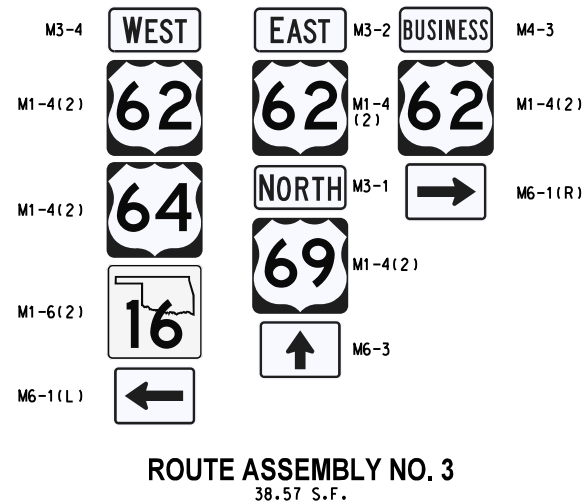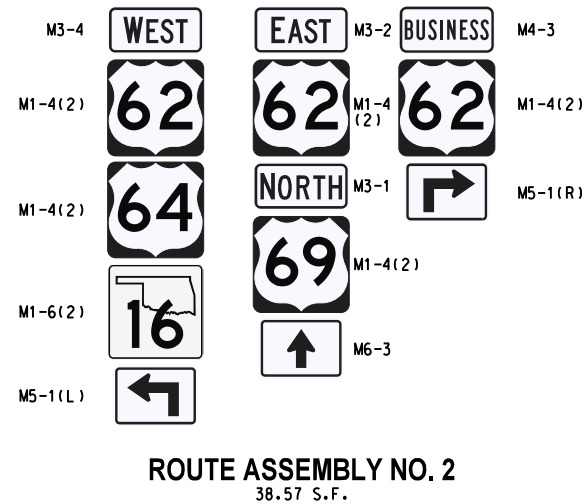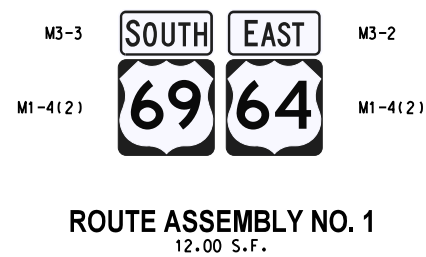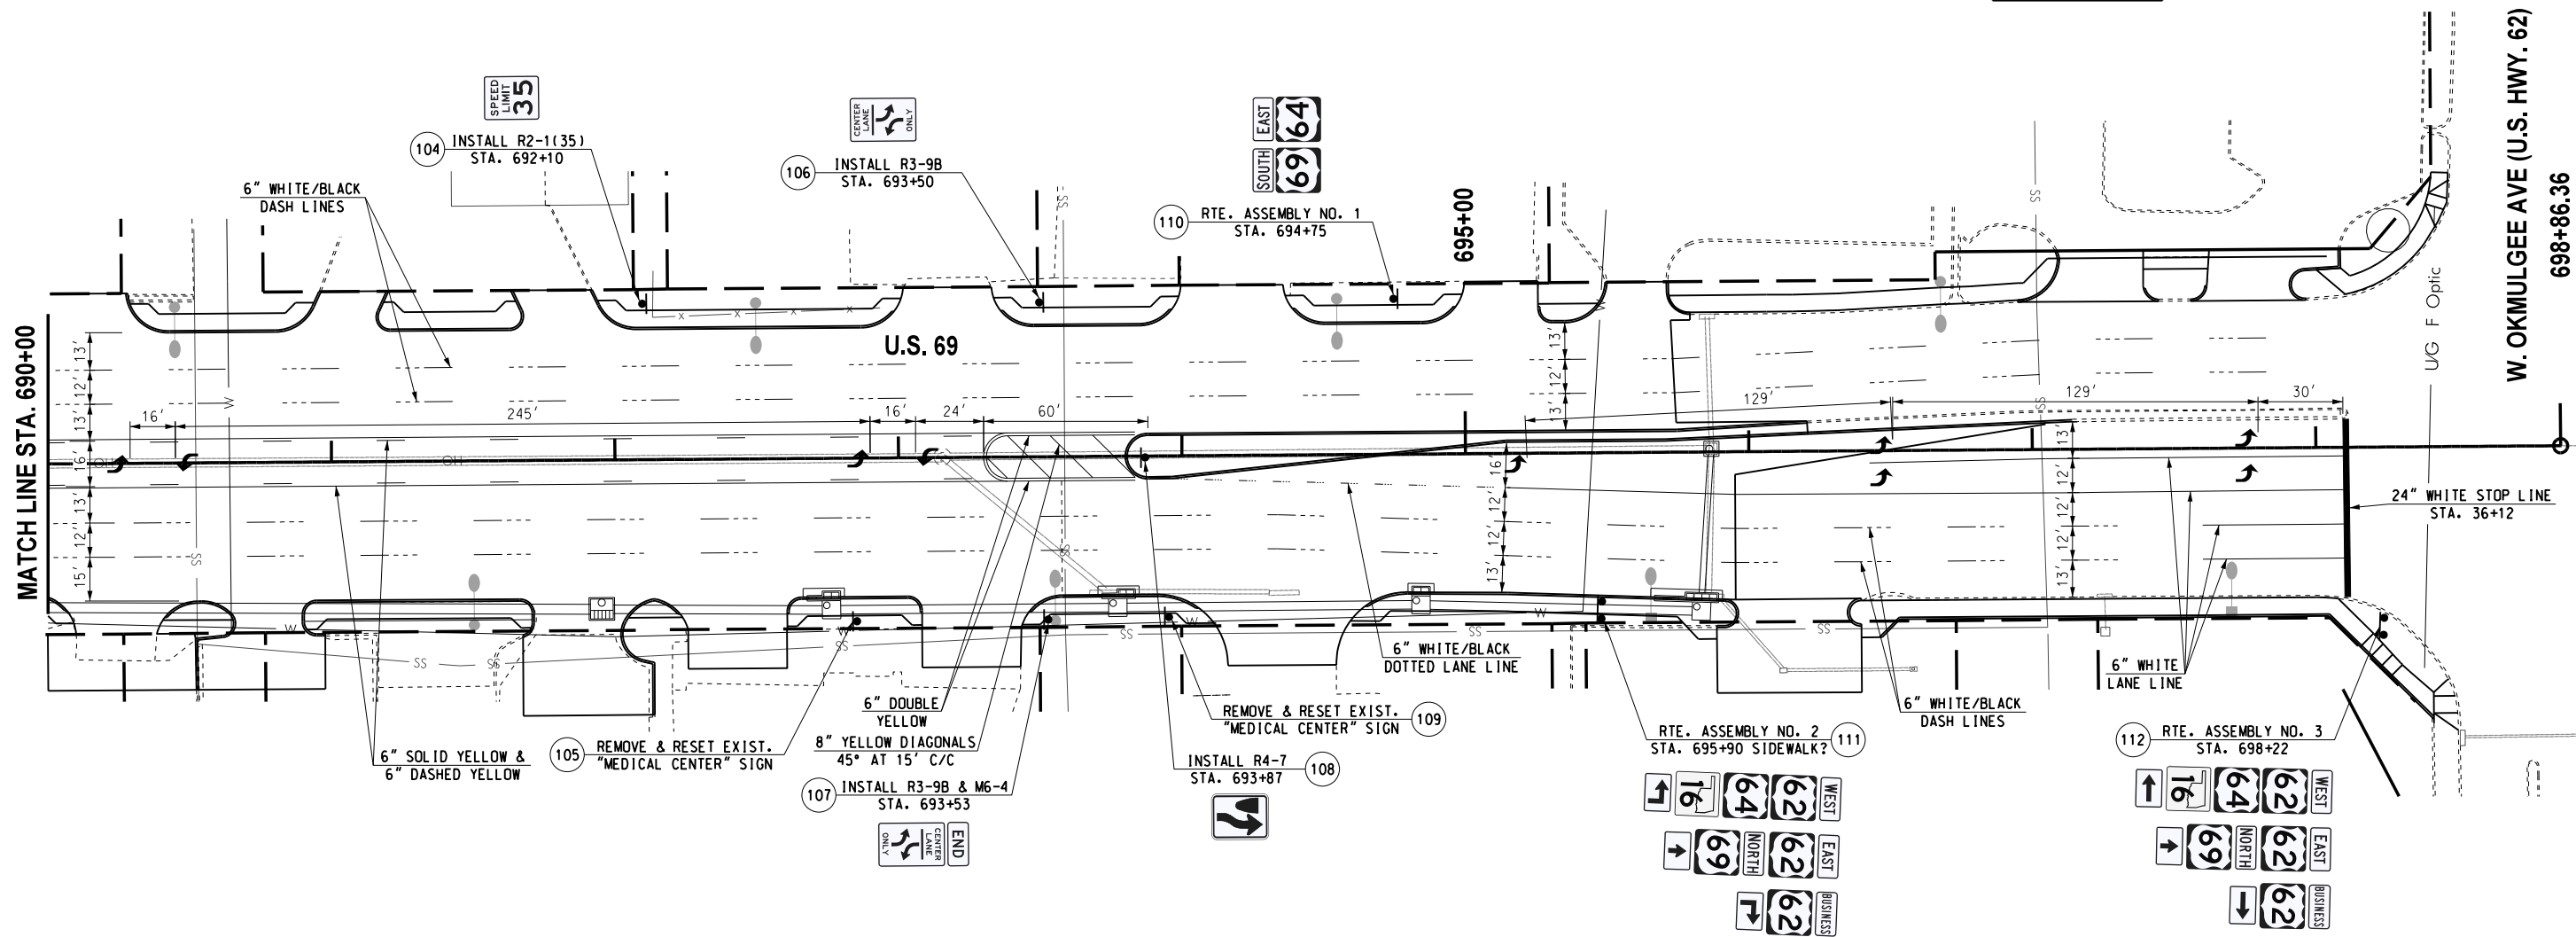

MULTI- POLY STRIPING SUM. TABLE		
DESCRIPTION	UNIT	TOTALS
TRAFFIC STRIPE (MULTI-POLY) 4" WHITE	L.F.	0
TRAFFIC STRIPE (MULTI-POLY) 4" YELLOW	L.F.	0
TRAFFIC STRIPE (MULTI-POLY) 4" BLACK	L.F.	0
TRAFFIC STRIPE (MULTI-POLY) 6" WHITE	L.F.	1330
TRAFFIC STRIPE (MULTI-POLY) 6" YELLOW	L.F.	1070
TRAFFIC STRIPE (MULTI-POLY) 6" BLACK	L.F.	790
TRAFFIC STRIPE (MULTI-POLY) 8" WHITE	L.F.	0
TRAFFIC STRIPE (MULTI-POLY) 8" YELLOW	L.F.	70
TRAFFIC STRIPE (MULTI-POLY) 8" BLACK	L.F.	0
TRAFFIC STRIPE (MULTI-POLY) 12" WHITE	L.F.	0
TRAFFIC STRIPE (MULTI-POLY) 12" YELLOW	L.F.	0
TRAFFIC STRIPE (MULTI-POLY) 12" BLACK	L.F.	0
TRAFFIC STRIPE (MULTI-POLY) 24" WHITE	L.F.	65
TRAFFIC STRIPE (MULTI-POLY) ARROWS	EA.	9
TRAFFIC STRIPE (MULTI-POLY) WORDS	EA.	0
TRAFFIC STRIPE (MULTI-POLY) SYMBOLS	EA.	0


Design	RWR	08-14-23
Drawn	CAL	08-14-23

A CLEAR DIRECTION



LIGHT POLE SCHEDULE

SERVICE POLE SCHEDULE

LIGHTING SCHEDULES

 

08-14-23 Ga\0\Projects\T-2385A - SD, SS, LT - EC-1516 US 69 Muskogee Plan Update\CAD\T025-270804-LIGHTING PLAN (1 OF 2).dgn

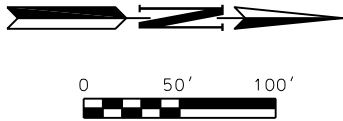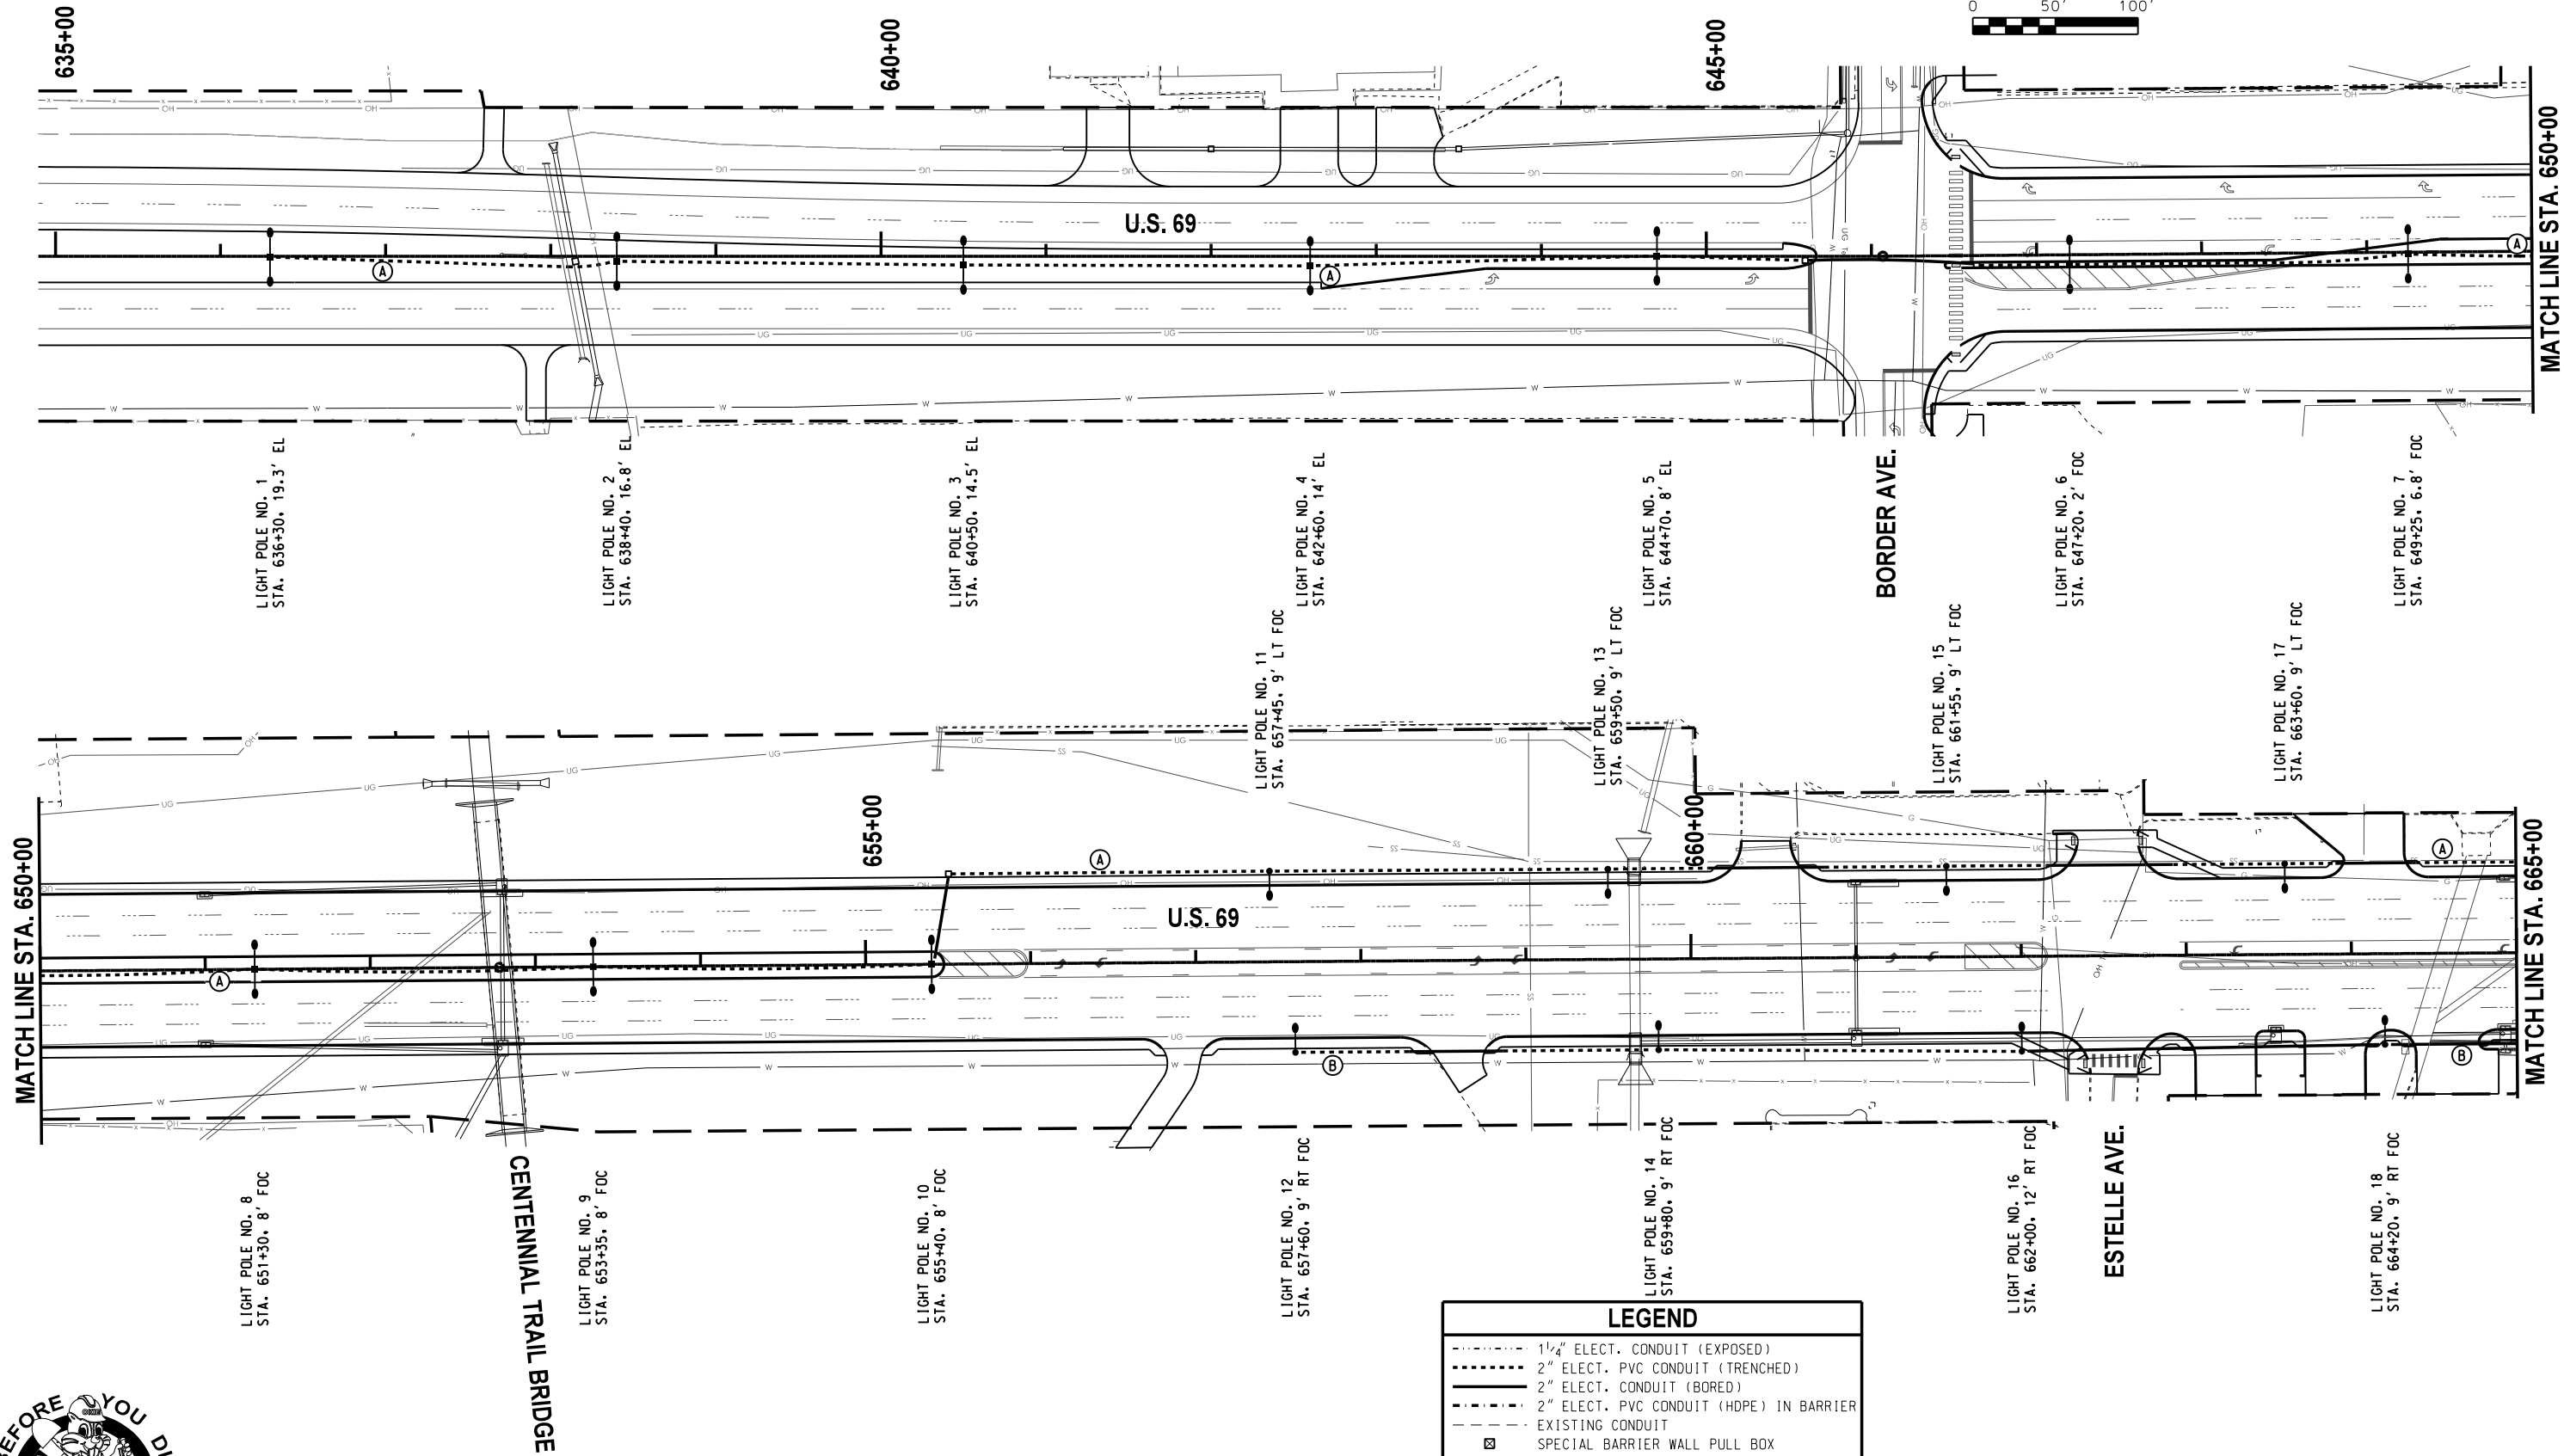

REVISIONS		
NO.	DESCRIPTION	DATE

LEGEND	
----	1 1/4" ELECT. CONDUIT (EXPOSED)
----	2" ELECT. PVC CONDUIT (TRENCHED)
----	2" ELECT. CONDUIT (BORED)
----	2" ELECT. PVC CONDUIT (HDPE) IN BARRIER
----	EXISTING CONDUIT
☐	SPECIAL BARRIER WALL PULL BOX
□	SIZE 1 PULL BOX
▲	ELECTRIC SERVICE LOCATION
Ⓐ	CIRCUIT DESIGNATION
⋮	LIGHT POLE W/O BREAKAWAY BASE
⋮	LIGHT POLE W/ BREAKAWAY BASE
⋮	TWIN LIGHT POLE W/O BREAKAWAY BASE
⋮	TWIN LIGHT POLE W/ BREAKAWAY BASE


Design	RWR	08-14-23
Drawn	CAL	08-14-23
TEC A CLEAR DIRECTION		

LIGHTING PLAN
(1 OF 2)

Project No. 27108(04) Sheet No. T025

MUSKOGEE COUNTY

08-14-23 G:\0\Projects\T-2385A - SD, SS, LT - EC-1576 US 69 Muskogee Plan Update\CAD\T026-270804-LIGHTING PLAN (2 OF 2).dgn

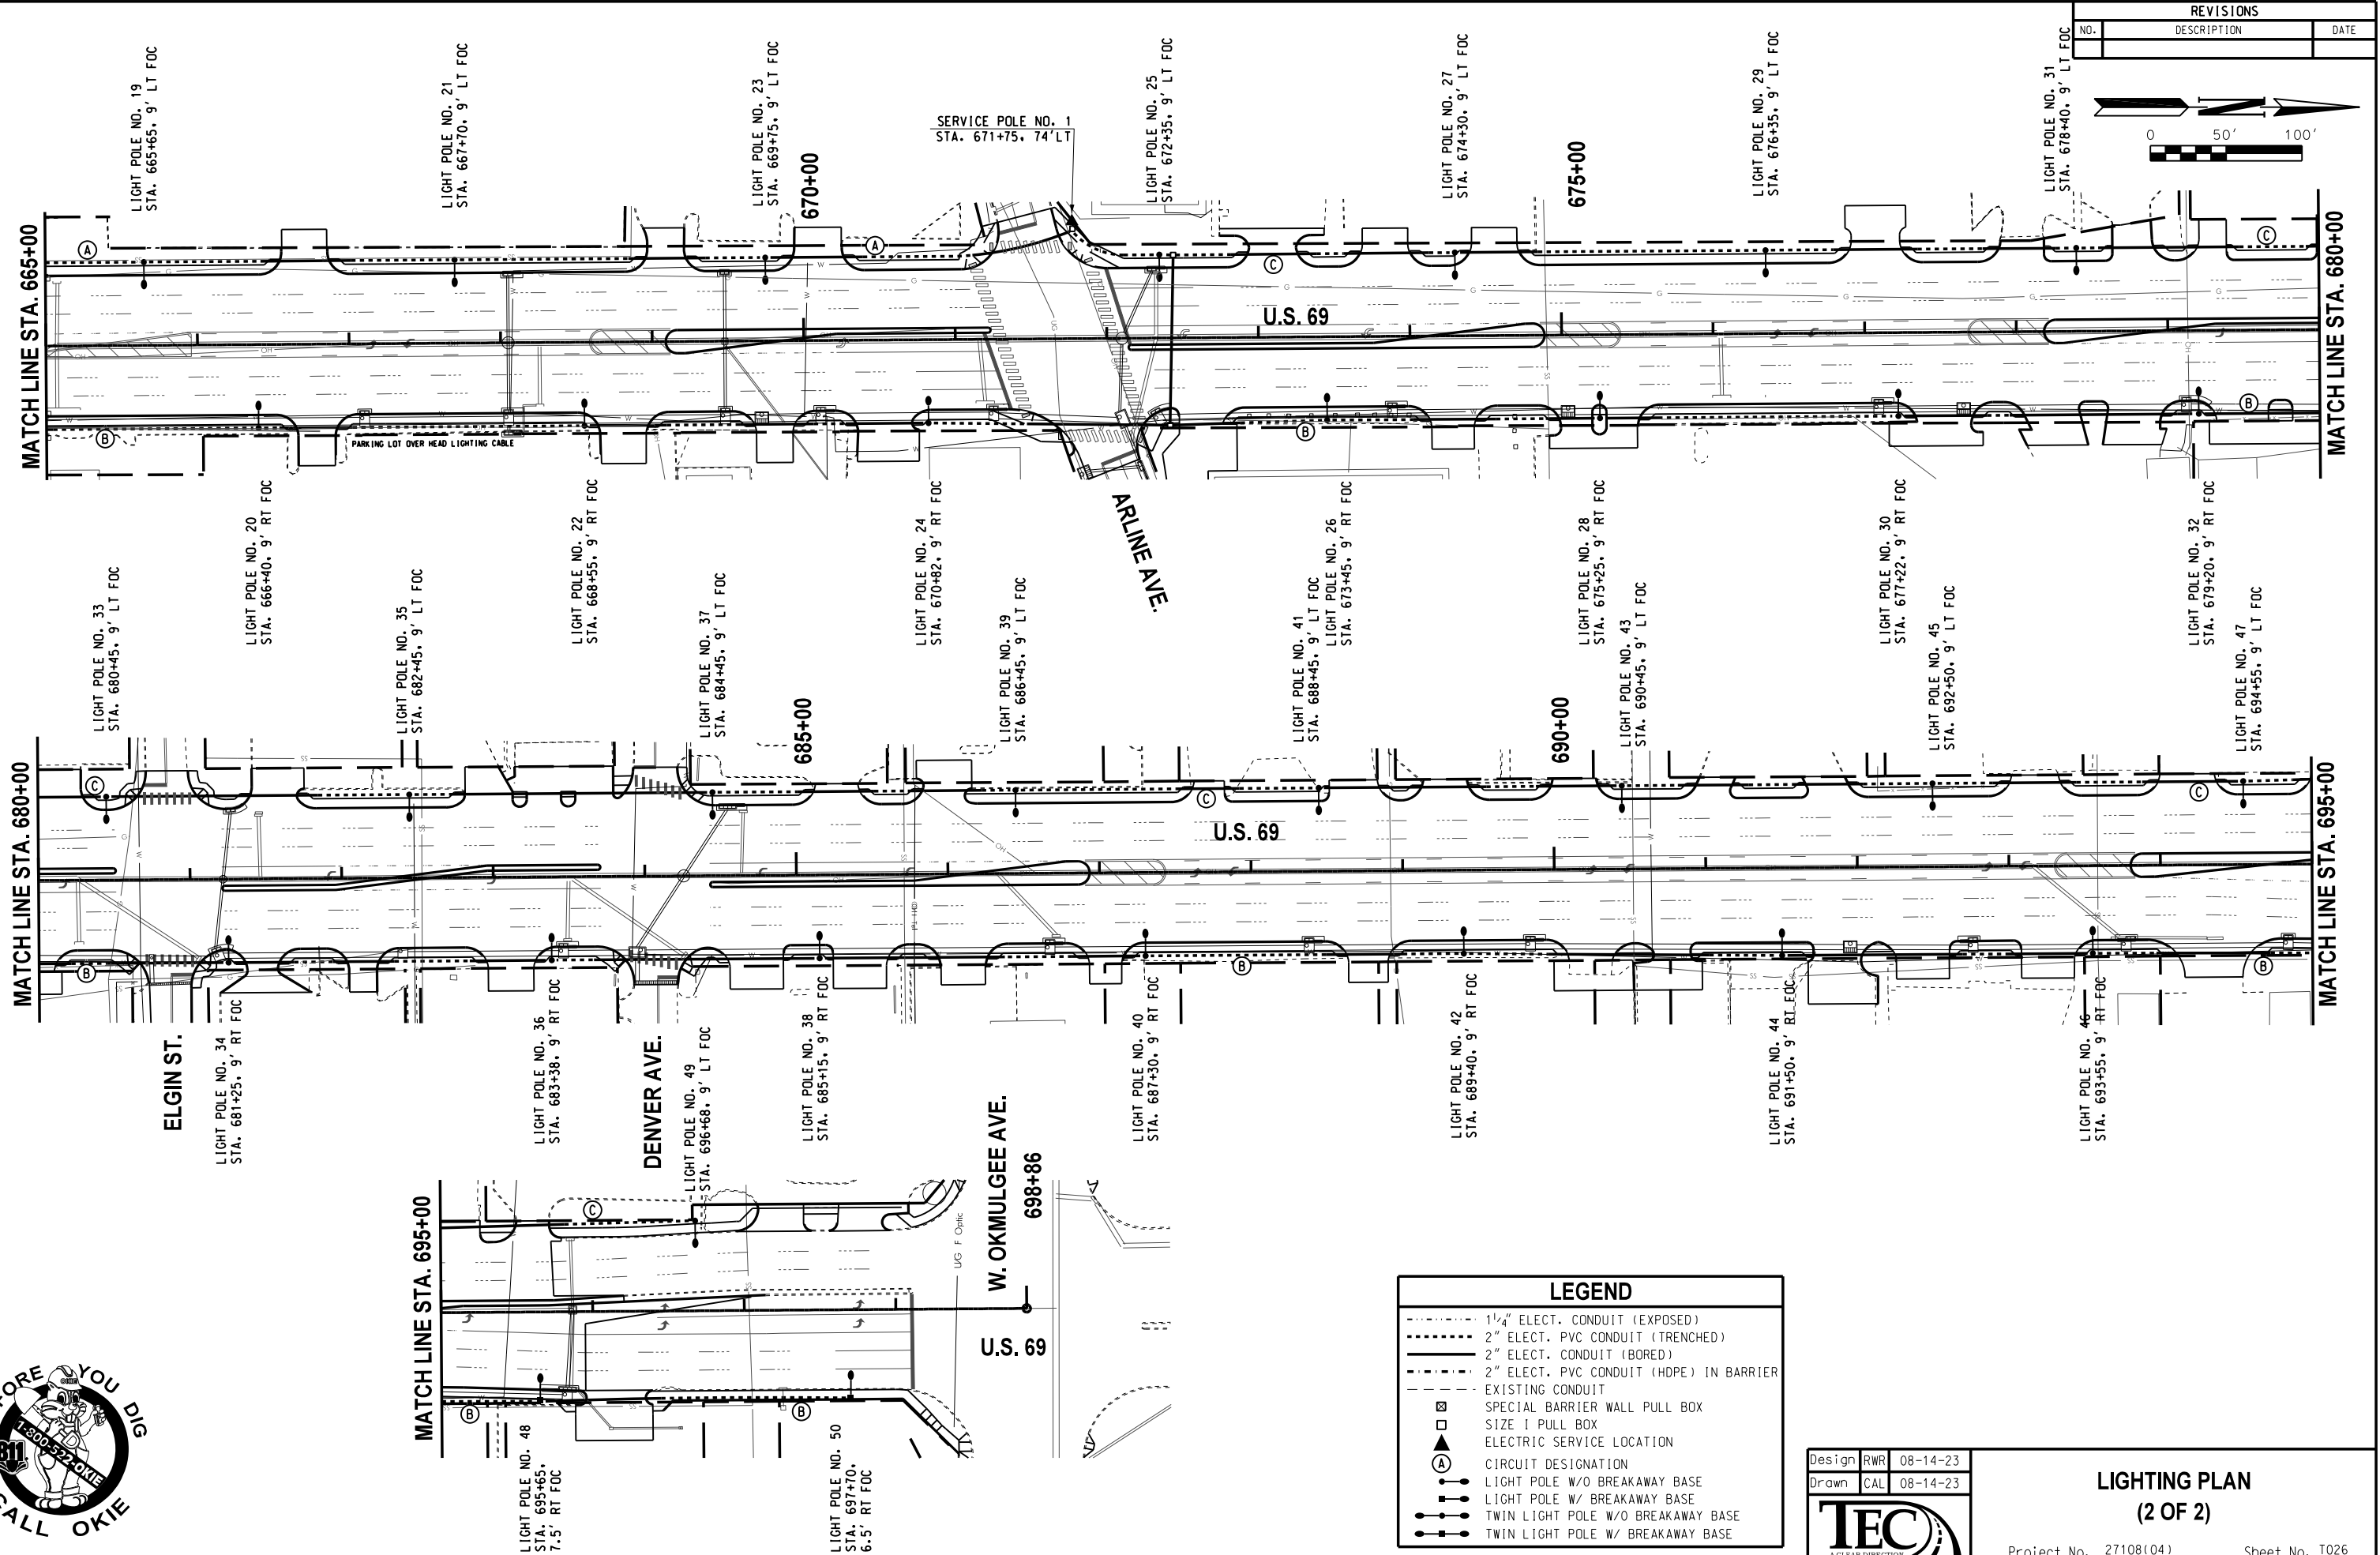

08-14-23 G:\0\Projects\T-2385A - SD,SS,LT - EC-1576 US 69 Muskogee Plan Update\CAD\T027-270804-TYPICAL ADVANCE WARNING SIGNS PHASE 1.0.dgn





CONTRACTOR SIGN

FOR MORE INFORMATION AND SPECIFICATIONS SEE LINK BELOW:
<https://oklahoma.gov/content/dam/ok/en/odot/traffic/Contractor%20Sign%20-%20Color.pdf>



CONTRACTOR SUPPLEMENTAL PLAQUES

REVISIONS		
NO.	DESCRIPTION	DATE

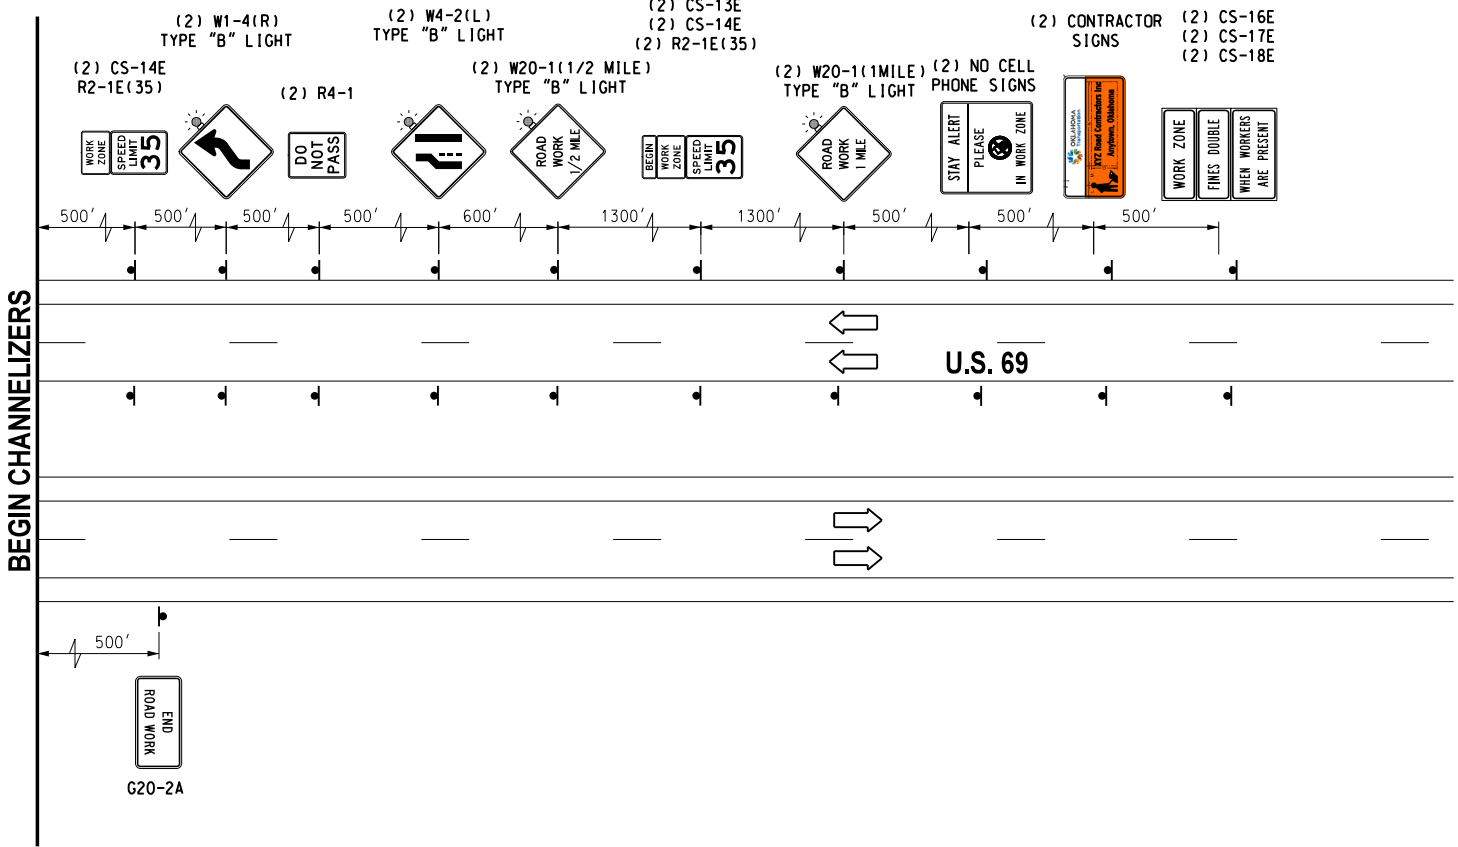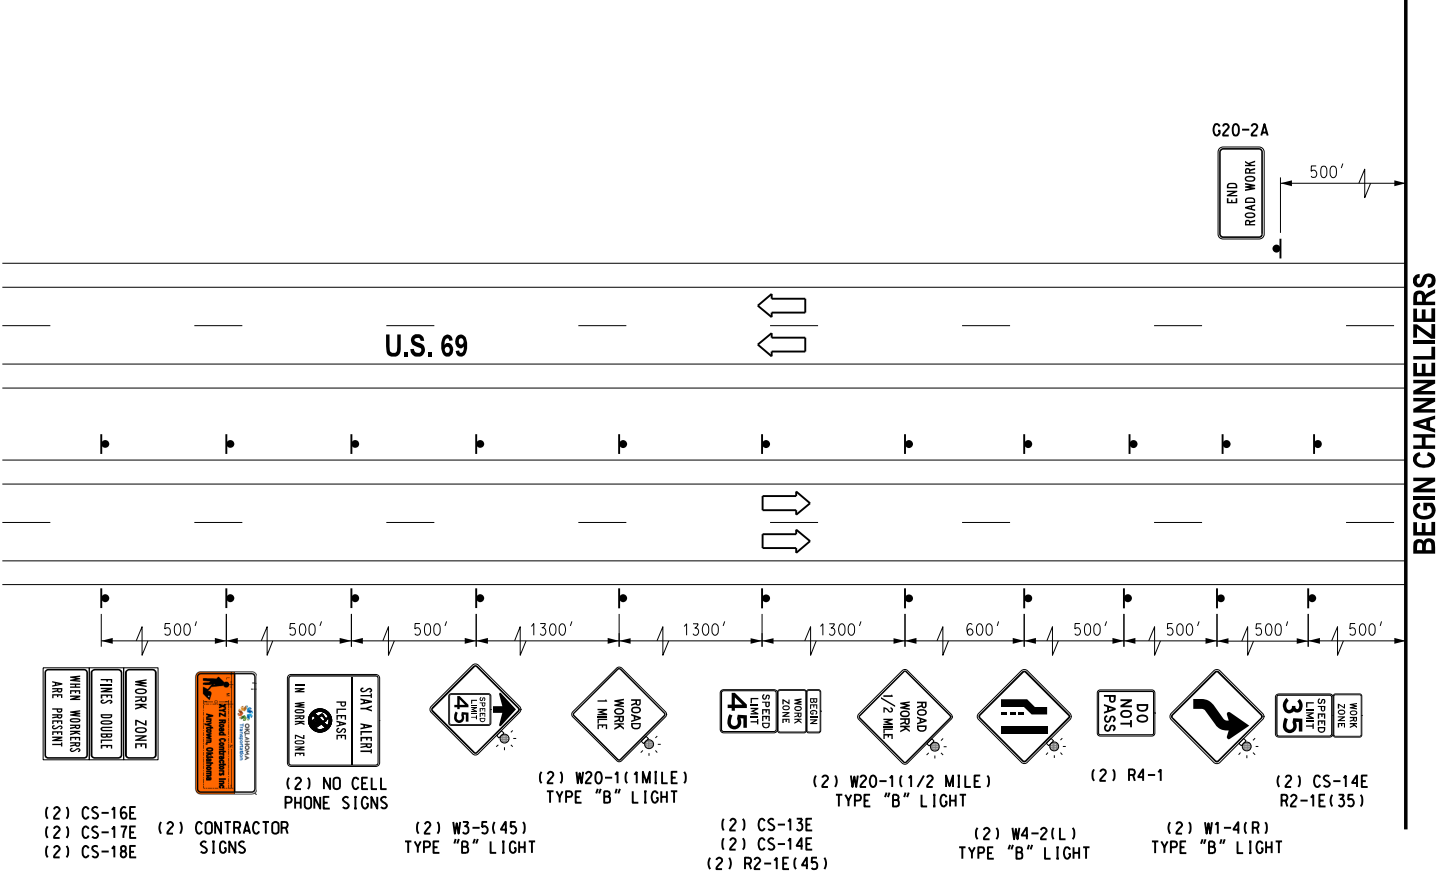

Phase 1.0 - U.S. Highway 69
Close inner south north bound lanes. Shift Southbound and Northbound traffic to outside lanes traffic.
Begin incidental construction operations removal of exist median and construction of Crossover No.1 from Sta. 562+00 to Sta. 566+50 (Typical Section No. 4).

DRAWING NOT TO SCALE

Design	RWR	08-14-23
Drawn	CAL	08-14-23

TYPICAL ADVANCE WARNING SIGNS
PHASE 1.0

State Job No. 2710804 Sheet No. T027

MUSKOGEE COUNTY




TEC
A CLEAR DIRECTION

Project No. 2710804 Sheet No. T028



08-14-23 G:\0\Projects\T-2385A - SD, SS, LT - EC-1516 US 69 Muskogee Plan Update\CAD\T029-270804-TRAFFIC CONTROL PLAN PHASE 1.0 12 OF 21.dgn



CONTRACTOR SHALL BUILD ALL
STREETS AND DRIVEWAYS HALF
AT A TIME AS TO ALLOW ACCESS,
AND SHALL MAINTAIN 11' MINIMUM
LANE WIDTHS.

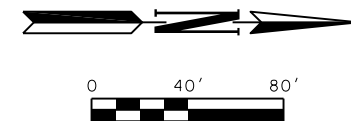

REVISIONS		
NO.	DESCRIPTION	DATE

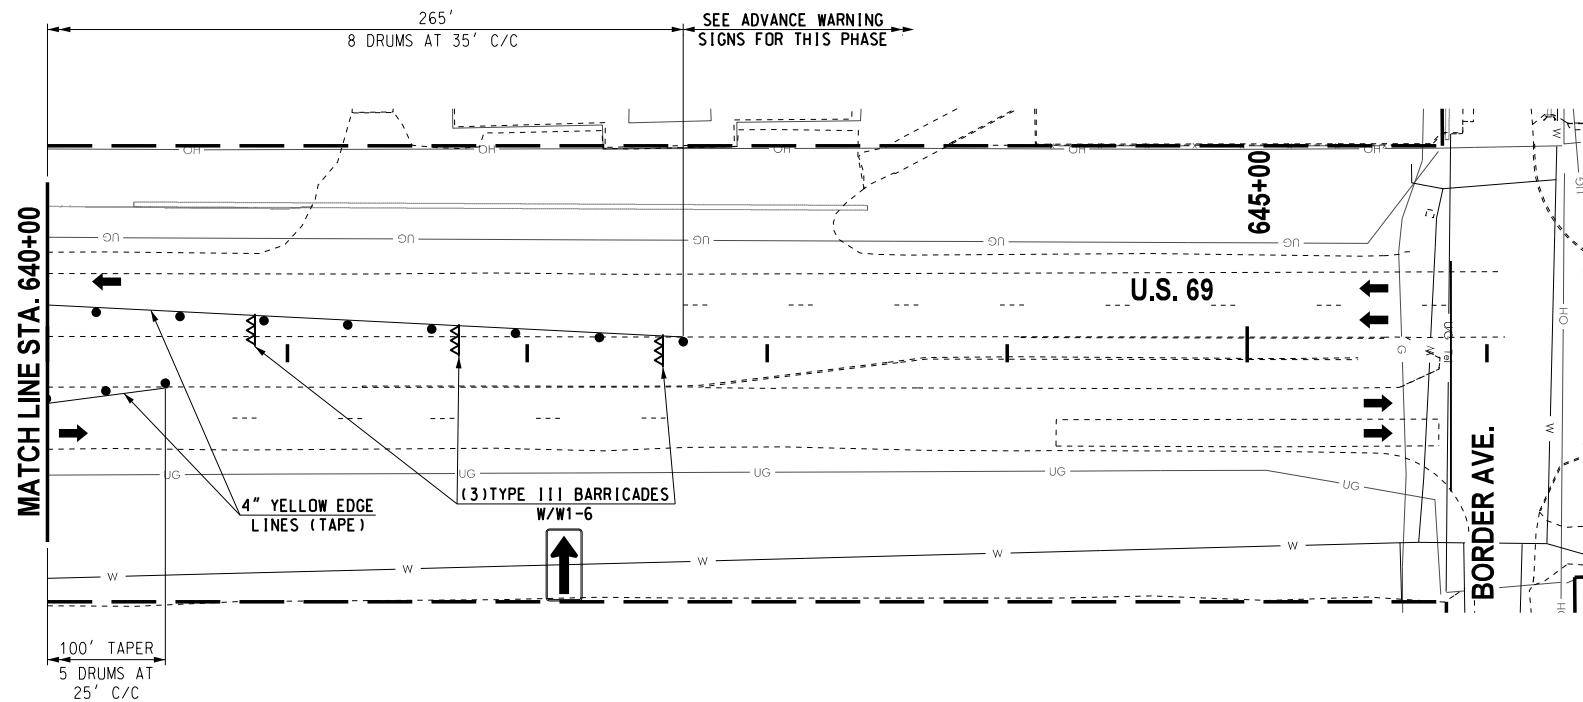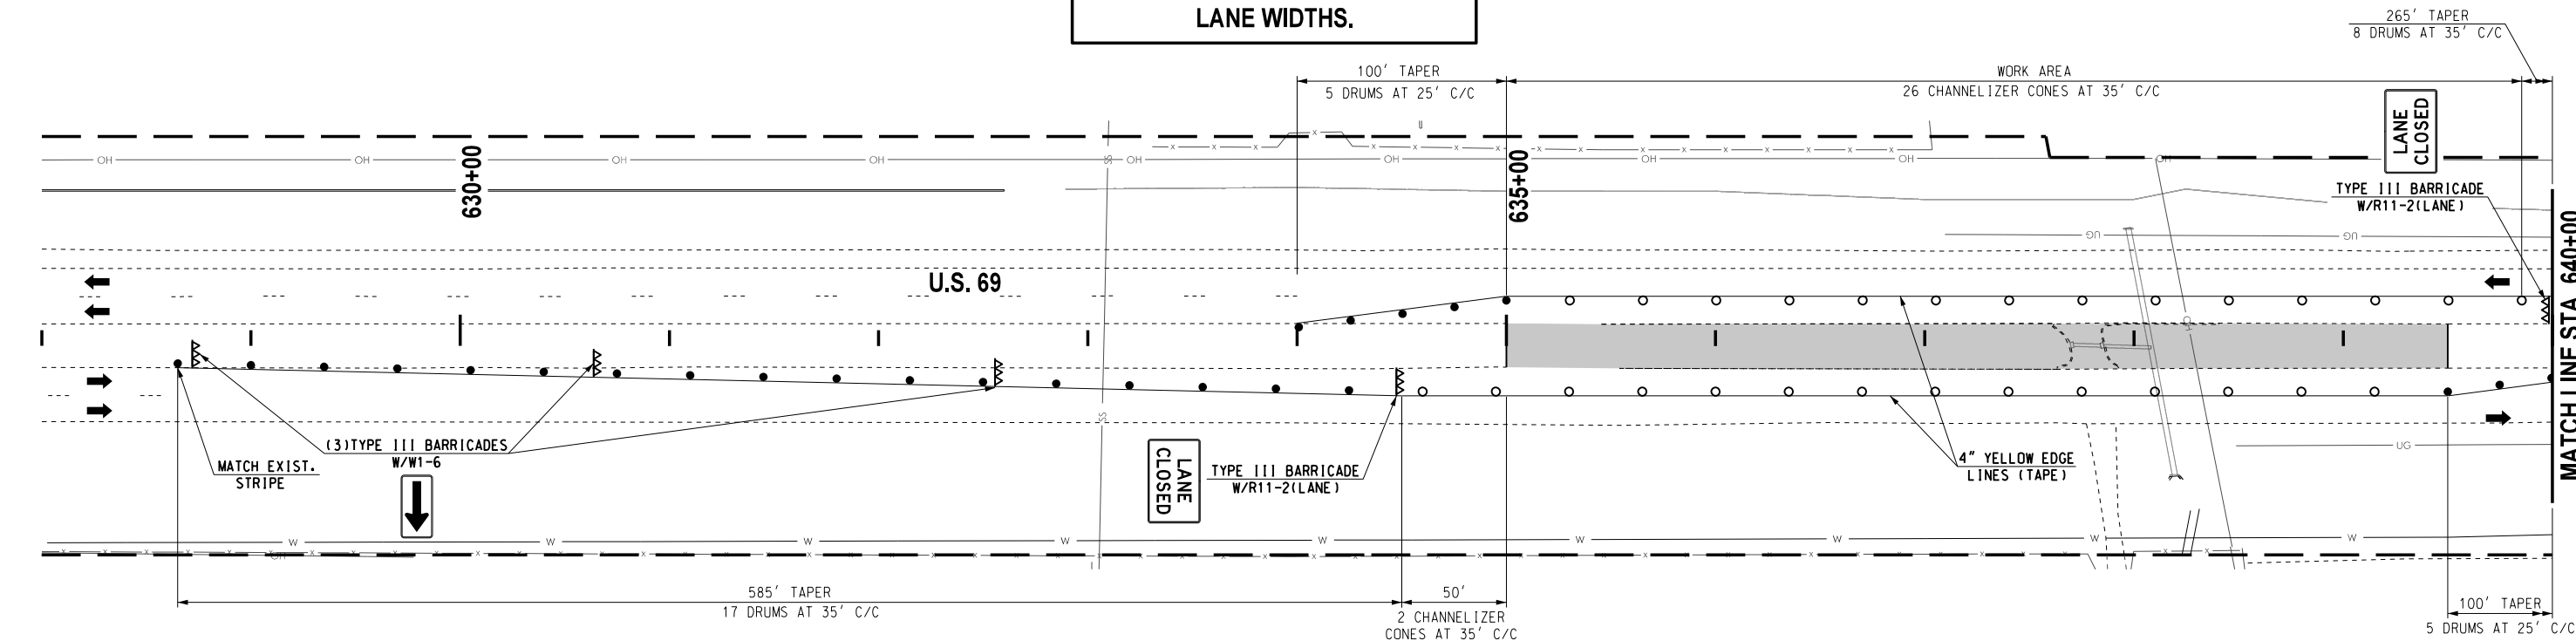

LEGEND	
	- TYPE III BARRICADE
	- W/ TWO TYPE "B" LIGHTS
	- ARROW DISPLAY (TYPE C)
	- VERTICAL PANEL
	- DRUM
	- CHANNELIZER CONE
	- TUBE CHANNELIZER
	- PORTABLE LONGITUDINAL BARRIER
	- CONSTRUCTION ZONE IMPACT ATTENUATOR
	- WORK AREA

Design	RWR	08-14-23
Drawn	CAL	08-14-23

TRAFFIC CONTROL PLAN
PHASE 1.0
(2 OF 2)

Project No. 2710804 Sheet No. T029

MUSKOGEE COUNTY

08-14-23 G:\V\Projects\T-2385A - SD, SS, LT - EC-1576 US 69 Muskogee Plan Update\CAD\T030-2710804-TYPICAL ADVANCE WARNING SIGNS PHASE 1.U.S. 69.dgn






CONTRACTOR SIGN

FOR MORE INFORMATION AND SPECIFICATIONS SEE LINK BELOW:
<https://oklahoma.gov/content/dam/ok/en/odot/traffic/Contractor%20Sign%20-%20Color.pdf>



CONTRACTOR SUPPLEMENTAL PLAQUES

REVISIONS		
NO.	DESCRIPTION	DATE

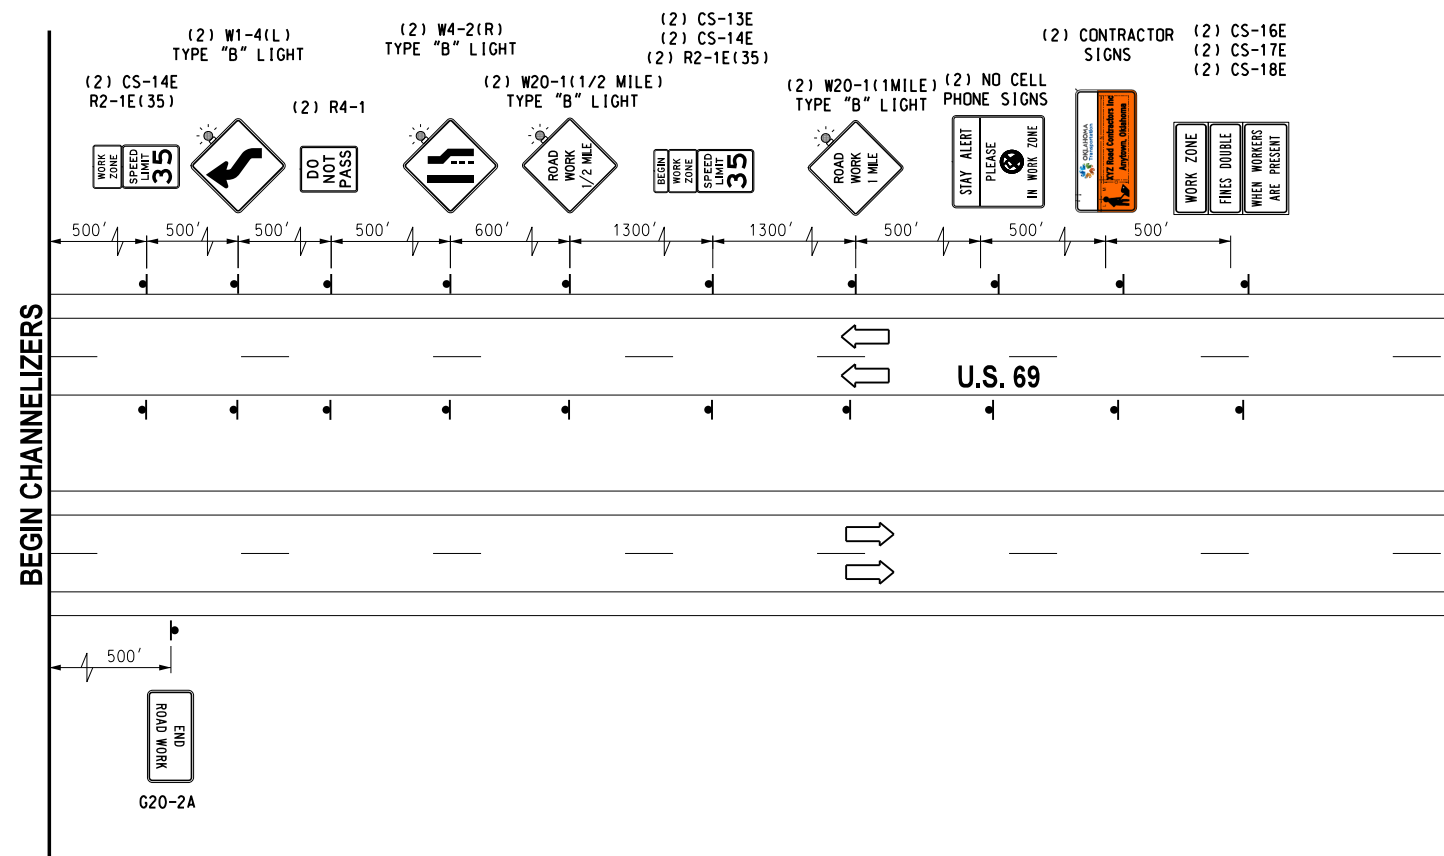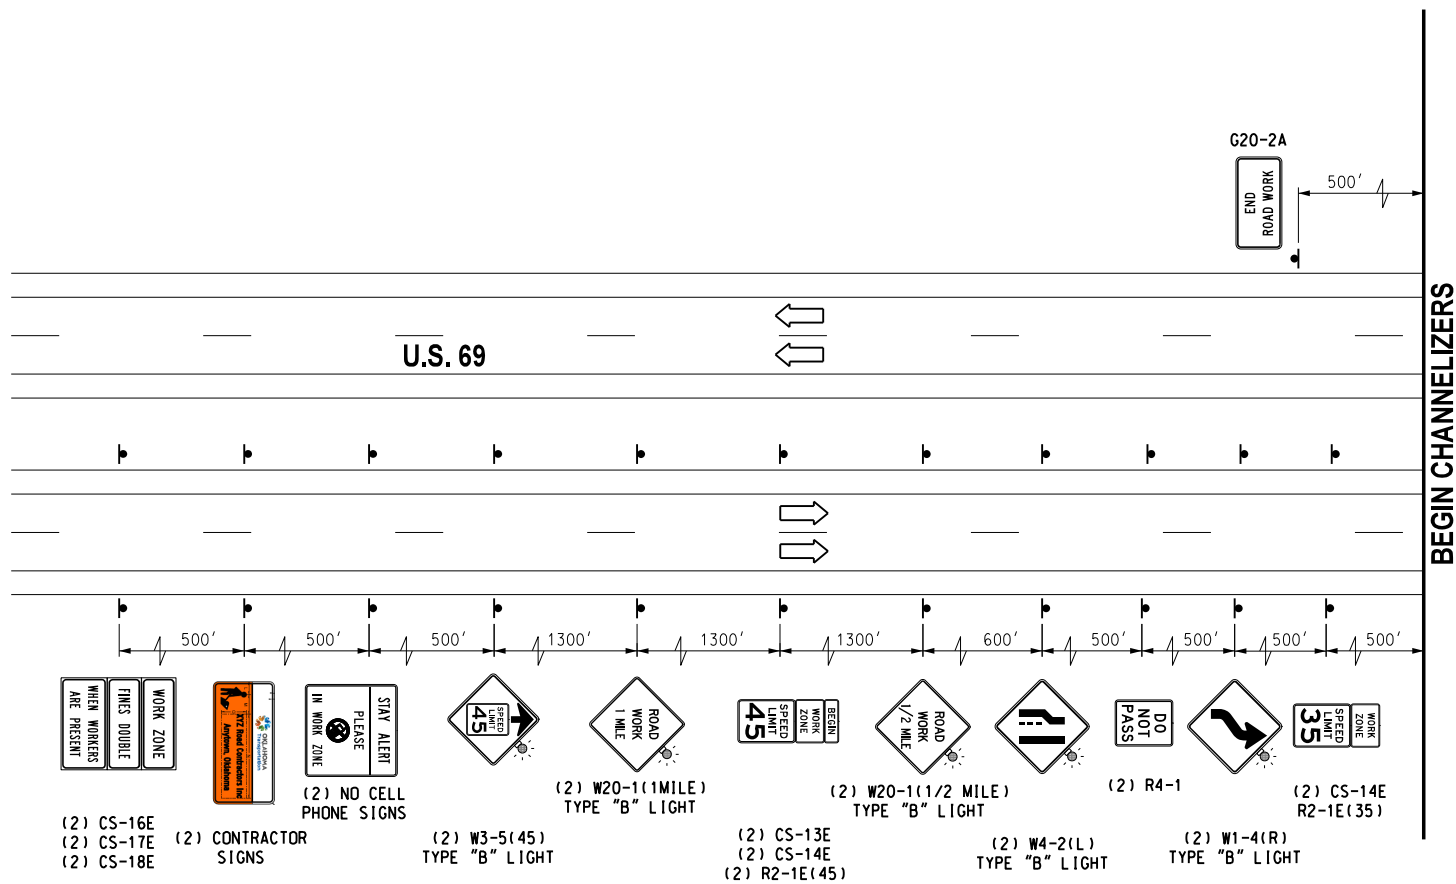 

Phase 1.1 - U.S. Highway 69
Shift southbound traffic to northbound traffic inside driving lane. From Sta. 635+00 to Sta 656+00. Keep northbound traffic in the outside driving lane. Install southbound drainage structures No. 1 & No. 3, side structures No. S24 & S25. Construct southbound Proposed curbs, gutters, sidewalks, & Driveways. Construct southbound intersection return and handicap ramps. Perform grading place Fabric, Agg. Base, prime coat, Cement Base, tack coat, and paving operations in southbound traffic lanes and shoulder from Sta. 642+00 to Sta. 656+46+06.85 (Typical Section No. 1) and Sta. 646+06.86 to Sta. 556+00.00 (Typical Section No. 3).

DRAWING NOT TO SCALE

Design	RWR	08-14-23
Drawn	CAL	08-14-23





TYPICAL ADVANCE WARNING SIGNS PHASE 1.1 (U.S. 69)

State Job No. 2710804 Sheet No. T030

MUSKOGEE COUNTY

REVISIONS		
NO.	DESCRIPTION	DATE

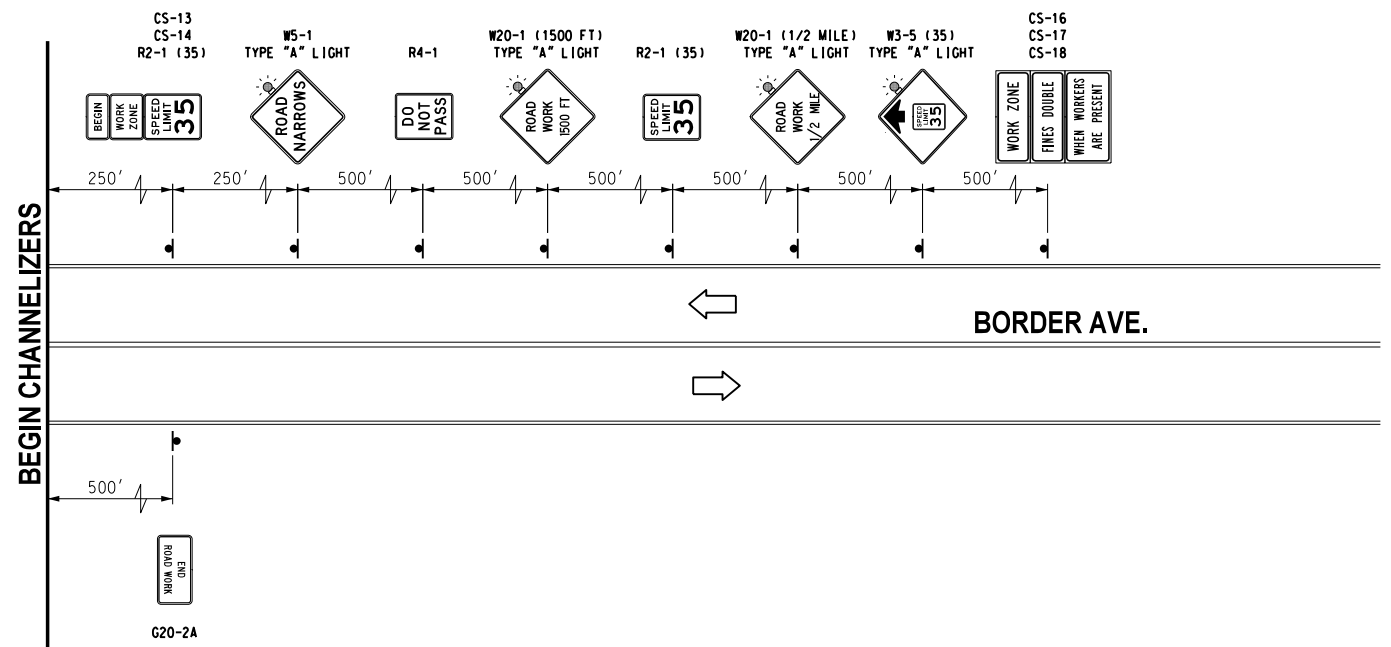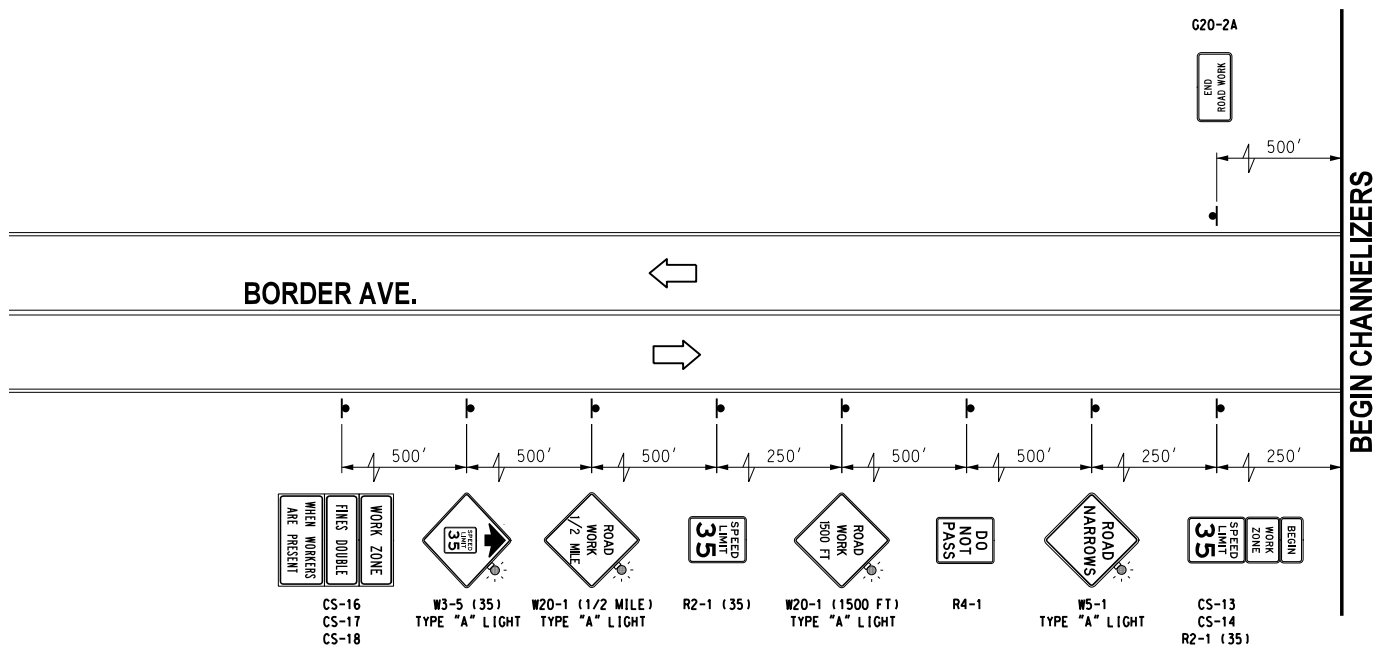

08-14-23 C:\01Projects\T-2385A - SD, SS, LT - EC-1576 US 69 Muskogee Plan Update\CAD\T03I-2710804-TYPICAL ADVANCE WARNING SIGNS PHASE I\BORDER AVE..dgn

DRAWING NOT TO SCALE

Design	RWR	08-14-23
Drawn	CAL	08-14-23



TYPICAL ADVANCE WARNING SIGNS PHASE 1.1 (BORDER AVE.)

State Job No. 2710804 Sheet No. T031



MUSKOGEE COUNTY

08-14-23 G:\01Projects\T-2385A - SD, SS, LT - EC-1516 US 69 Muskogee Plan Update\CAD\T032-270804-TRAFFIC CONTROL PLAN PHASE 1.1 OF 2.dgn



CONTRACTOR SHALL BUILD ALL
STREETS AND DRIVEWAYS HALF
AT A TIME AS TO ALLOW ACCESS,
AND SHALL MAINTAIN 10' MINIMUM
LANE WIDTHS.

REVISIONS		
NO.	DESCRIPTION	DATE

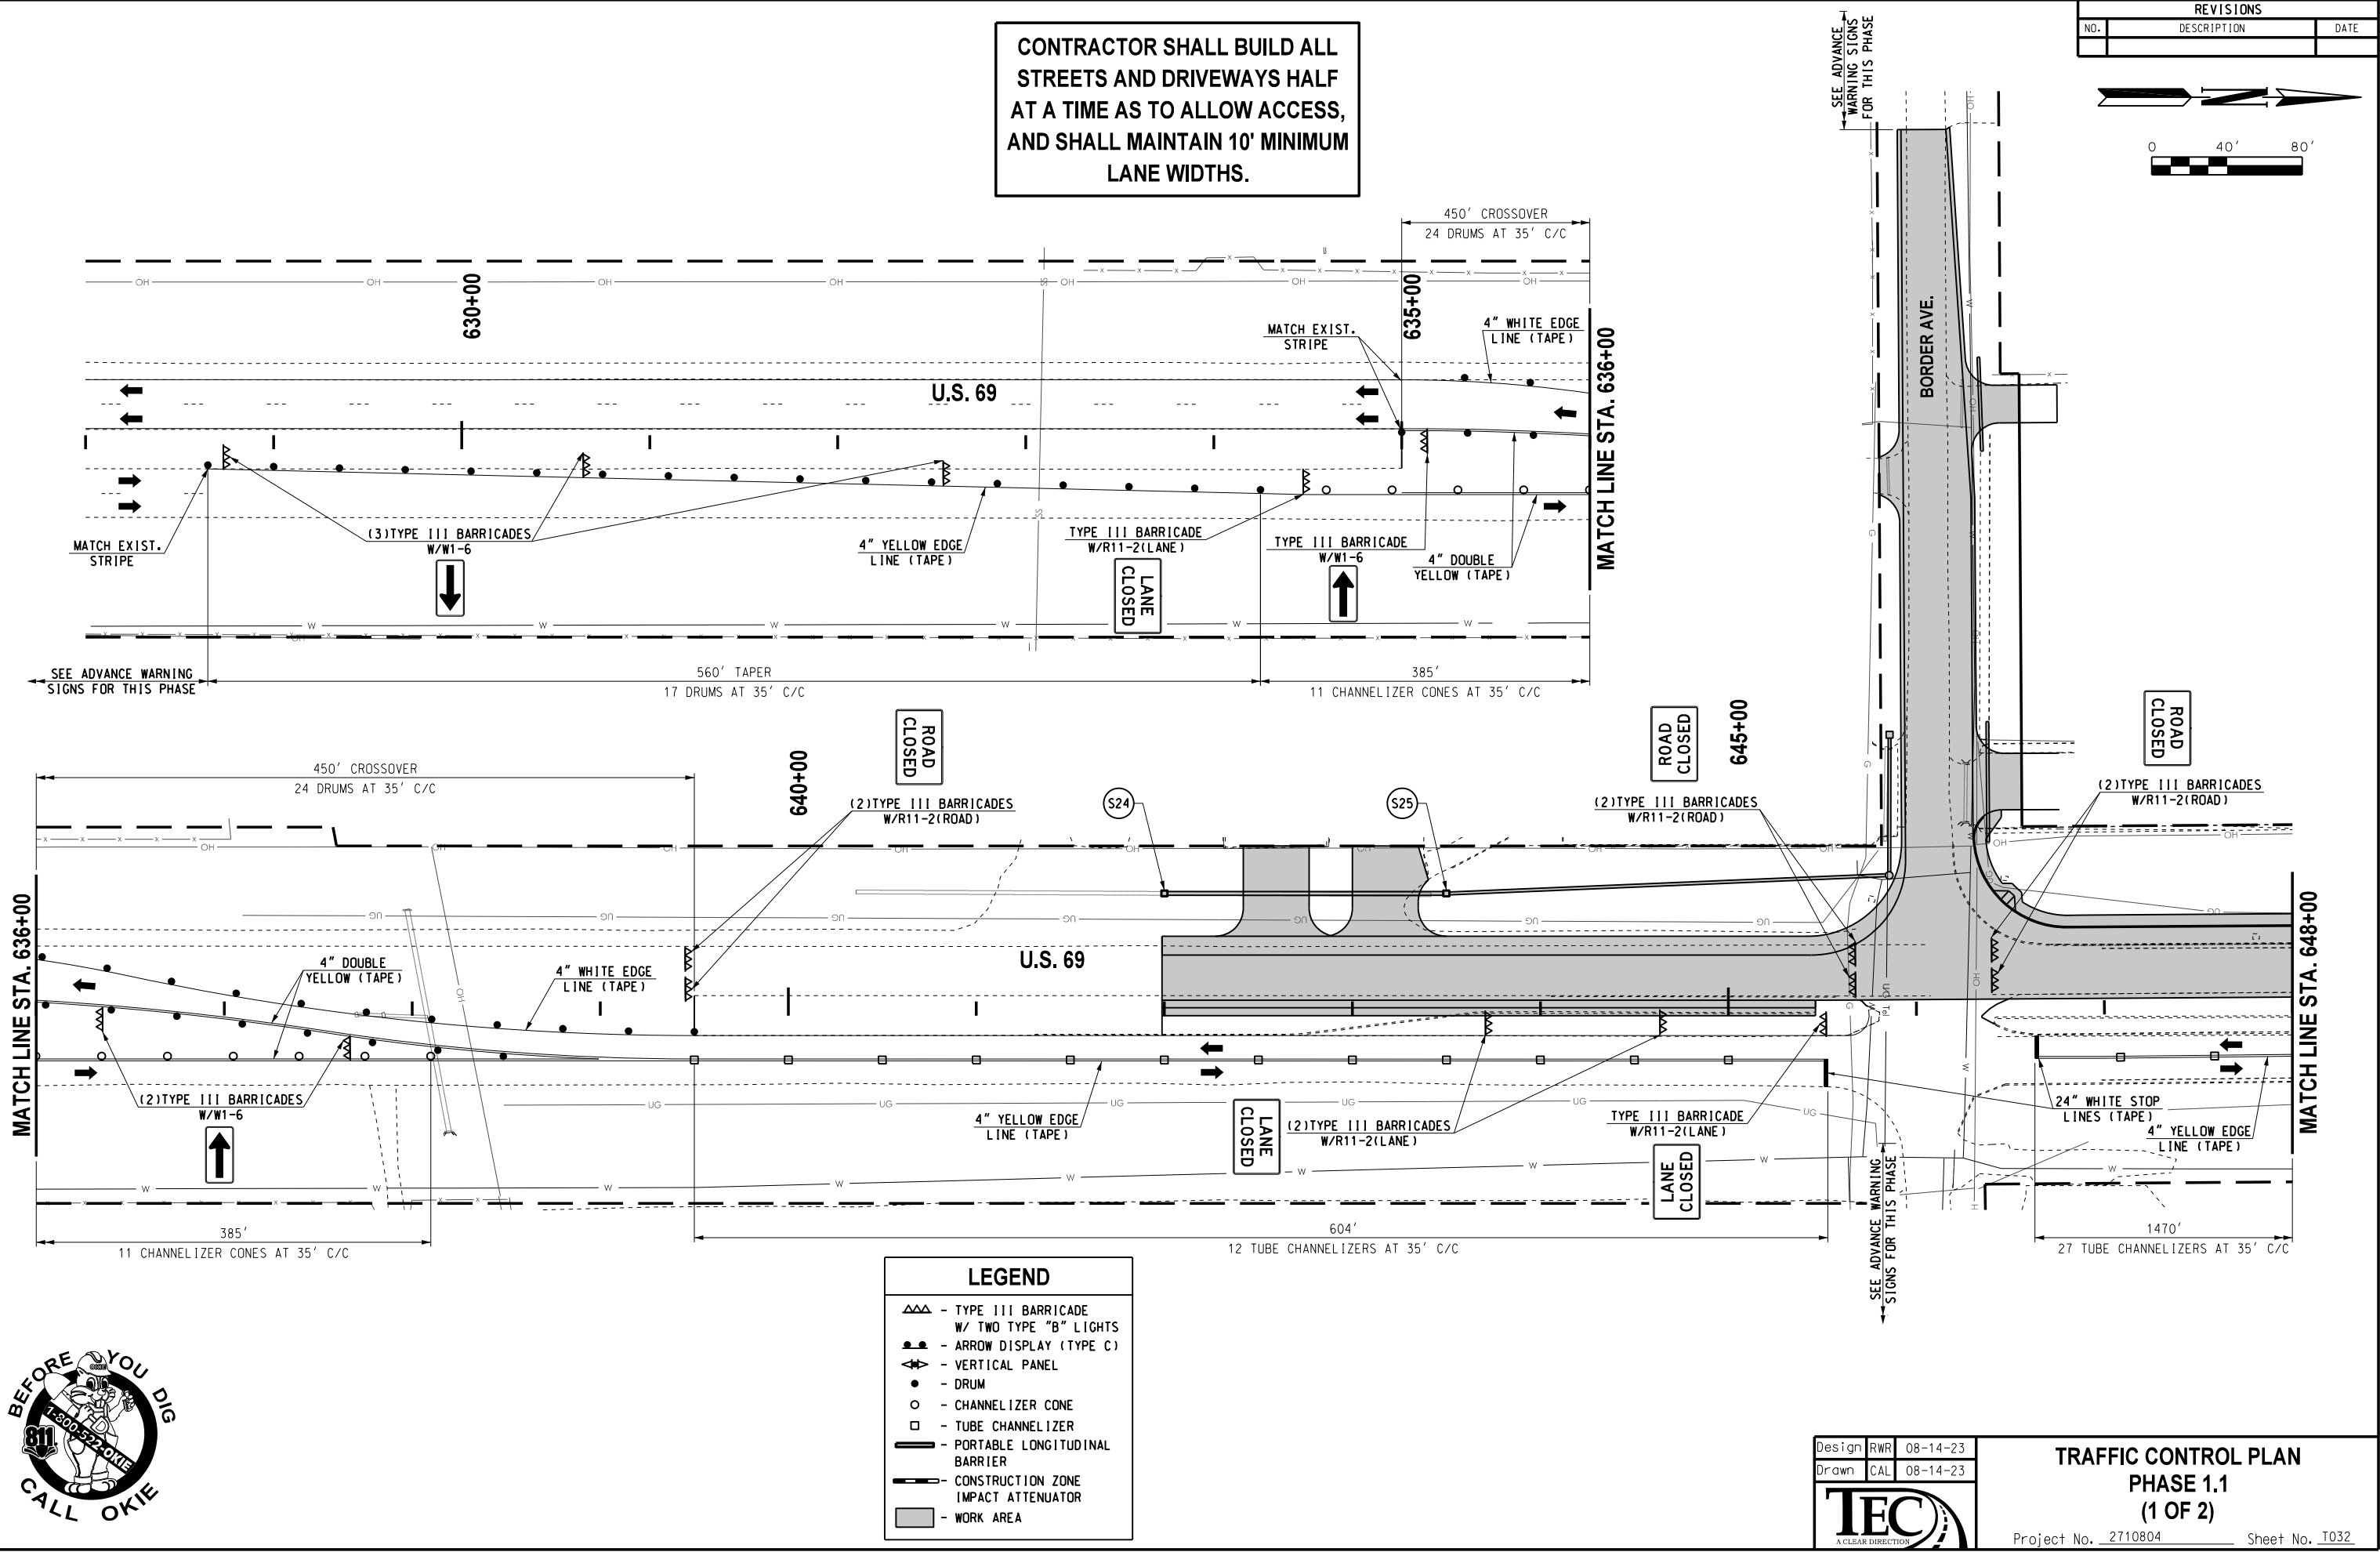
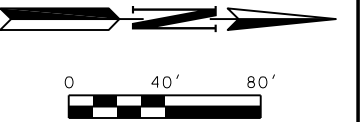


08-14-23 G:\0\Projects\T-2385A - SD,SS,LT - EC-1516 US 69 Muskogee Plan Update\CAD\T033-270804-TRAFFIC CONTROL PLAN PHASE 1.1 (2 OF 2).dgn



CONTRACTOR SHALL BUILD ALL
STREETS AND DRIVEWAYS HALF
AT A TIME AS TO ALLOW ACCESS,
AND SHALL MAINTAIN 11' MINIMUM
LANE WIDTHS.

REVISIONS		
NO.	DESCRIPTION	DATE

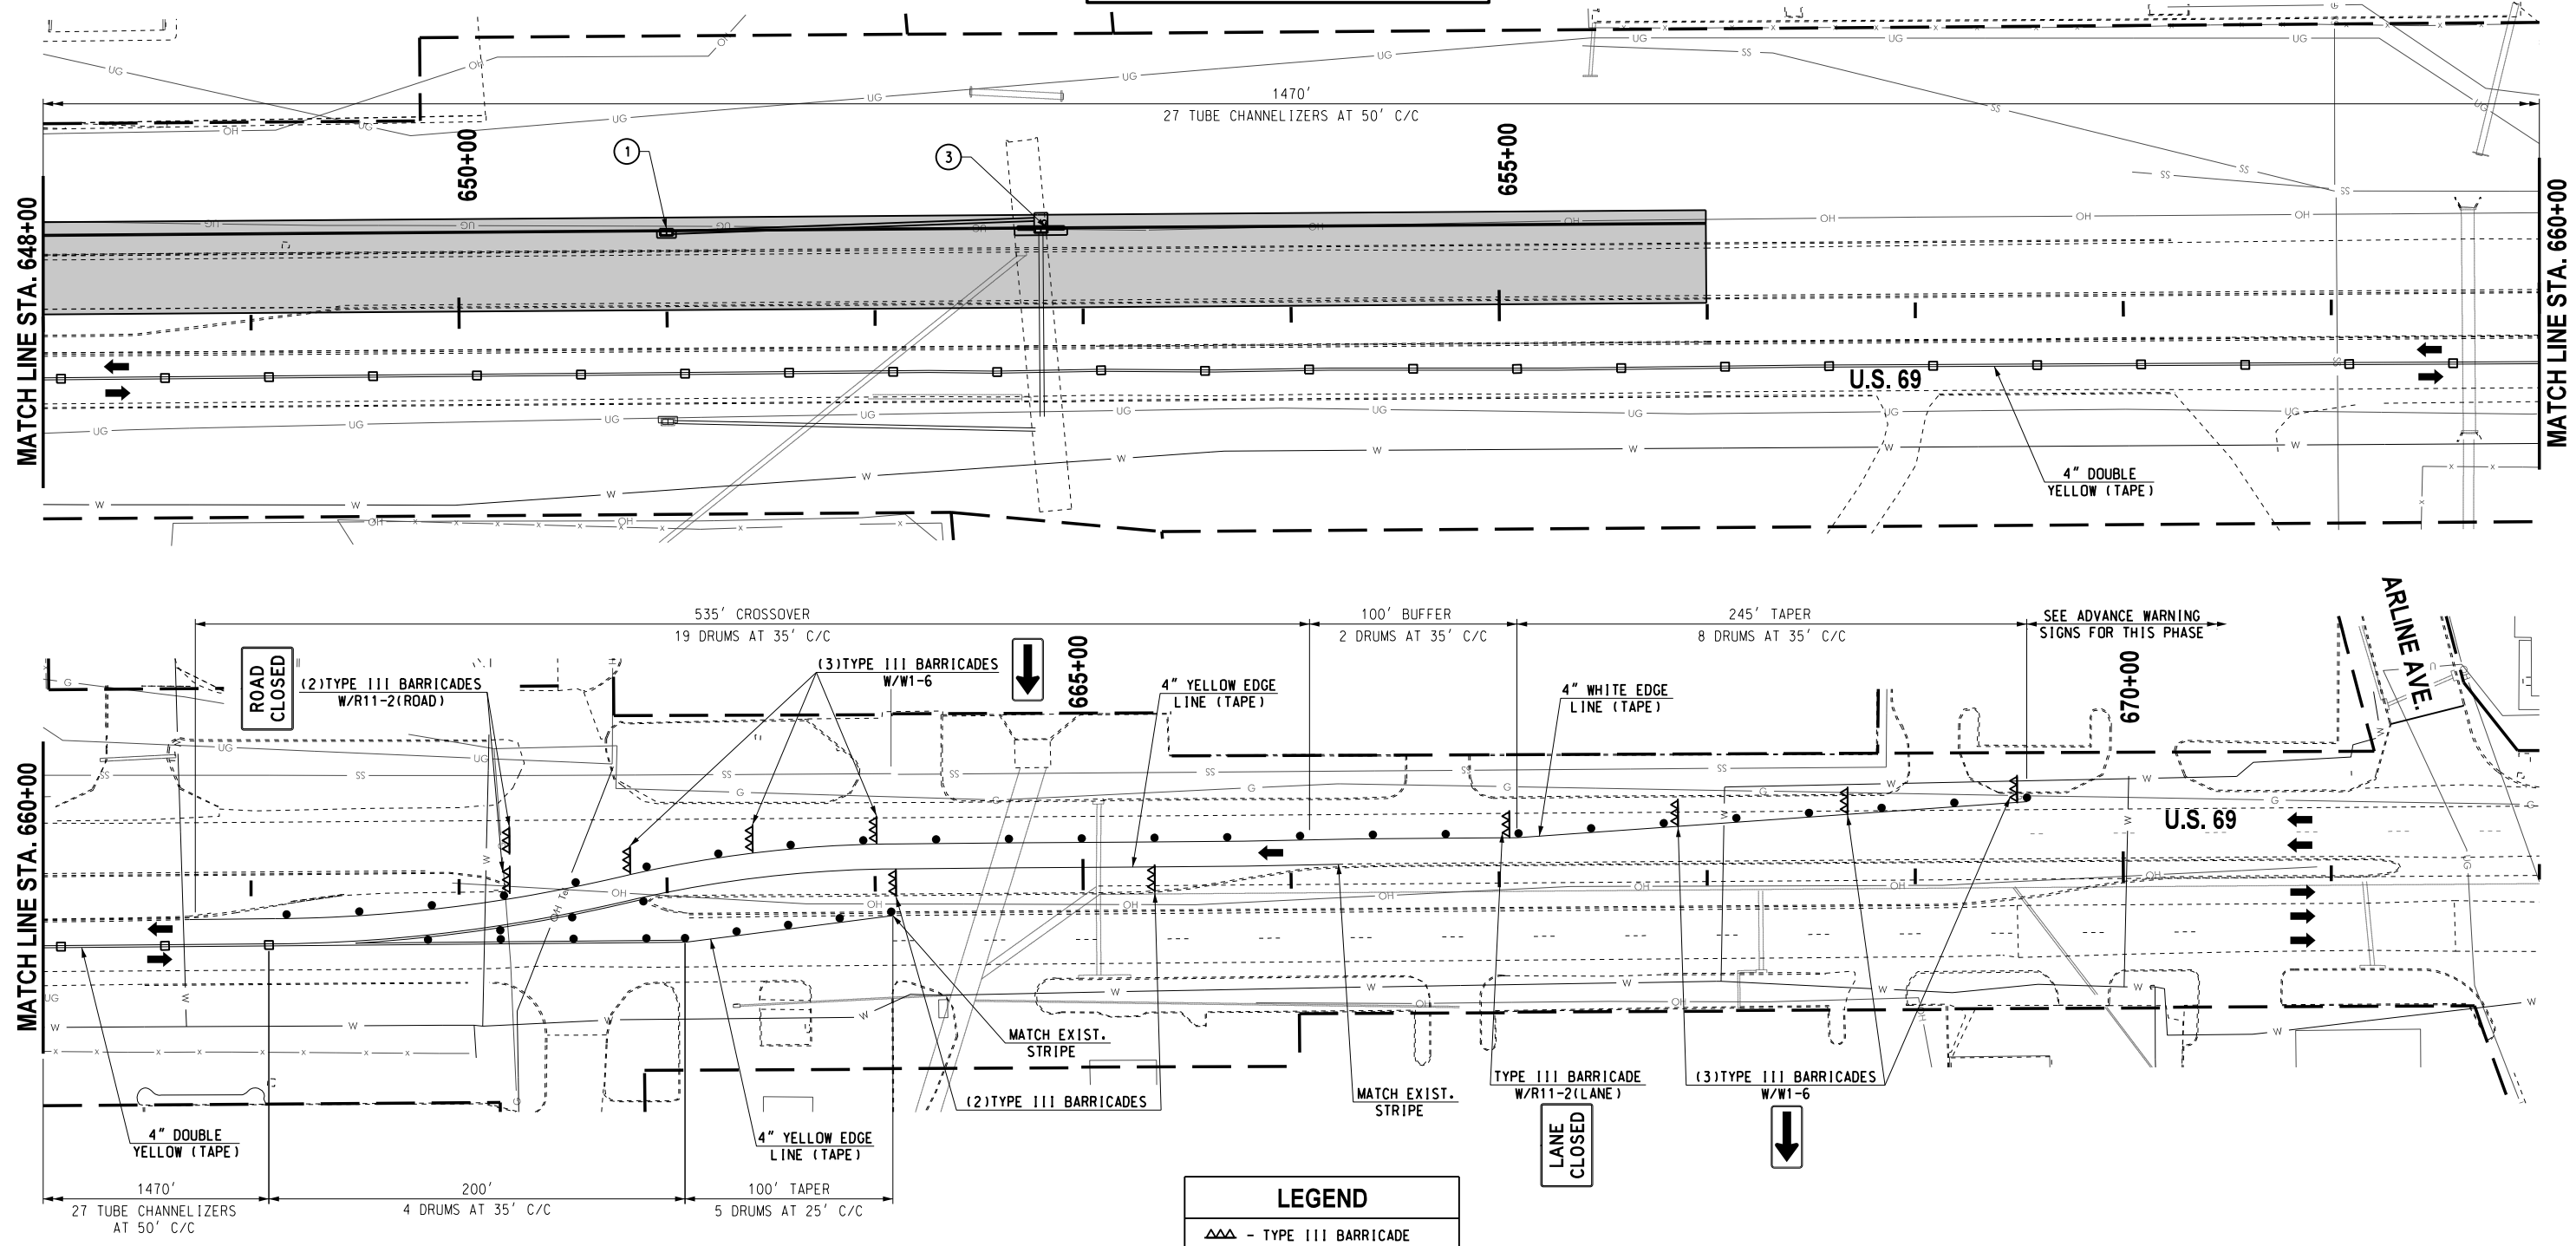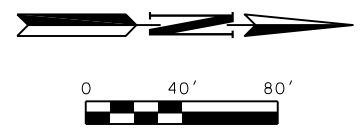

LEGEND	
	- TYPE III BARRICADE W/ TWO TYPE "B" LIGHTS
	- ARROW DISPLAY (TYPE C)
	- VERTICAL PANEL
	- DRUM
	- CHANNELIZER CONE
	- TUBE CHANNELIZER
	- PORTABLE LONGITUDINAL BARRIER
	- CONSTRUCTION ZONE IMPACT ATTENUATOR
	- WORK AREA

Design	RWR	08-14-23
Drawn	CAL	08-14-23



**TRAFFIC CONTROL PLAN
PHASE 1.1
(2 OF 2)**

Project No. 2710804 Sheet No. T033

MUSKOGEE COUNTY

REVISIONS		
NO.	DESCRIPTION	DATE

08-14-23 G:\0\Projects\T-2385A - SD,SS,LT - EC-1576 US 69 Muskogee Plan Update\CAD\T035-270804-TYPICAL ADVANCE WARNING SIGNS 1.2 & 1.3 BORDER AVE.dgn

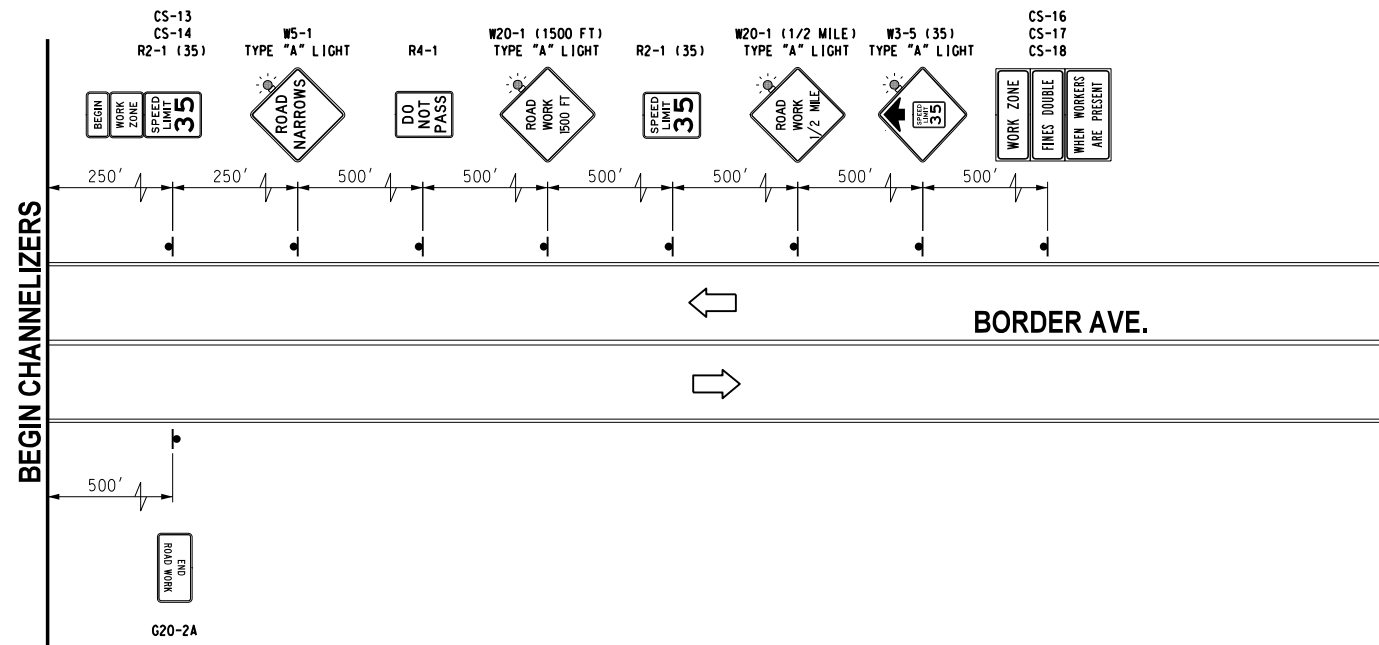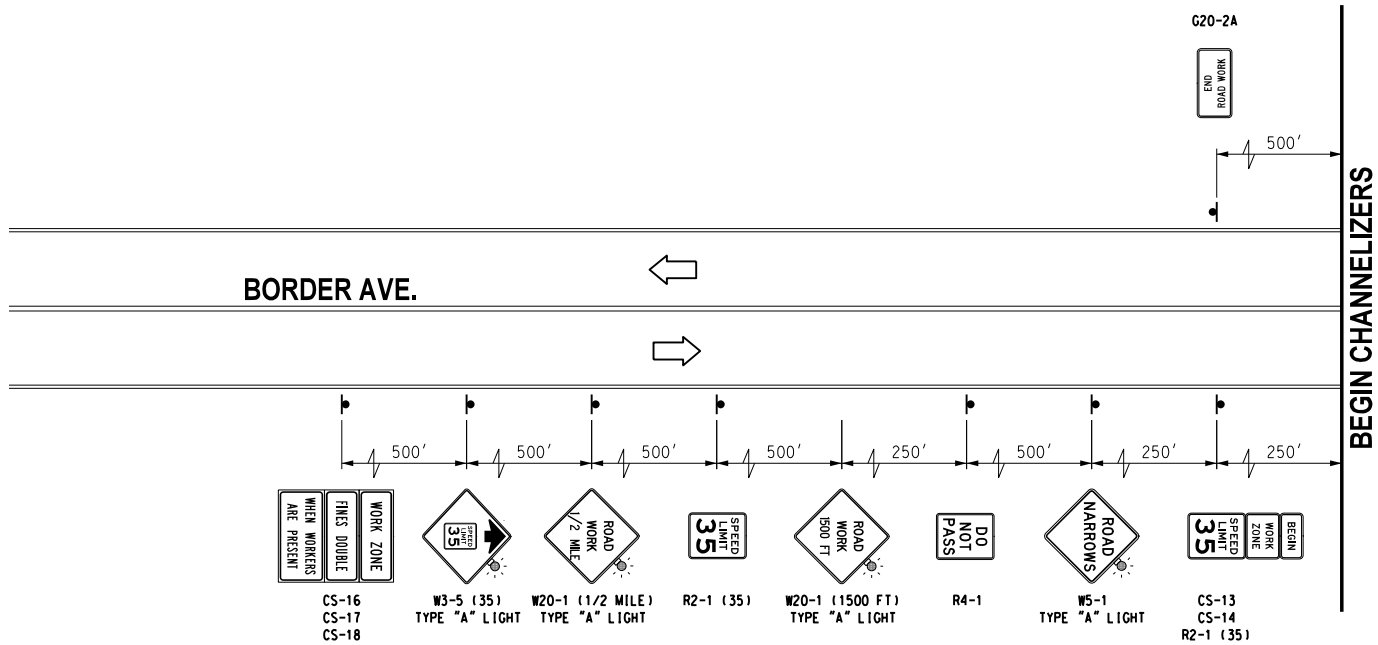

REVISIONS		
NO.	DESCRIPTION	DATE

DRAWING NOT TO SCALE

Design	RWR	08-14-23
Drawn	CAL	08-14-23




TYPICAL ADVANCE WARNING SIGNS PHASE 1.2 & 1.3 (BORDER AVE.)



State Job No. 2710804 Sheet No. T035

MUSKOGEE COUNTY

REVISIONS		
NO.	DESCRIPTION	DATE

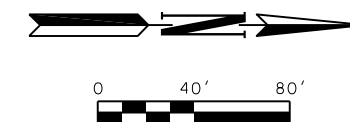

**CONTRACTOR SHALL BUILD ALL
STREETS AND DRIVEWAYS HALF
AT A TIME AS TO ALLOW ACCESS,
AND SHALL MAINTAIN 11' MINIMUM
LANE WIDTHS.**

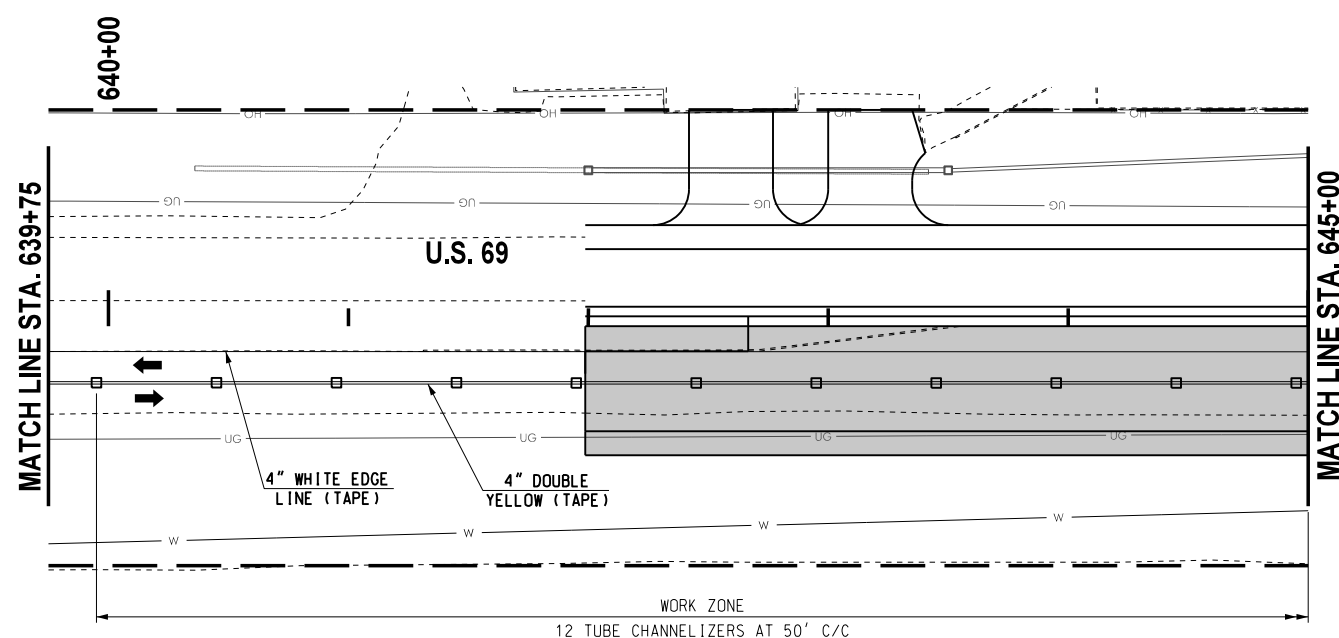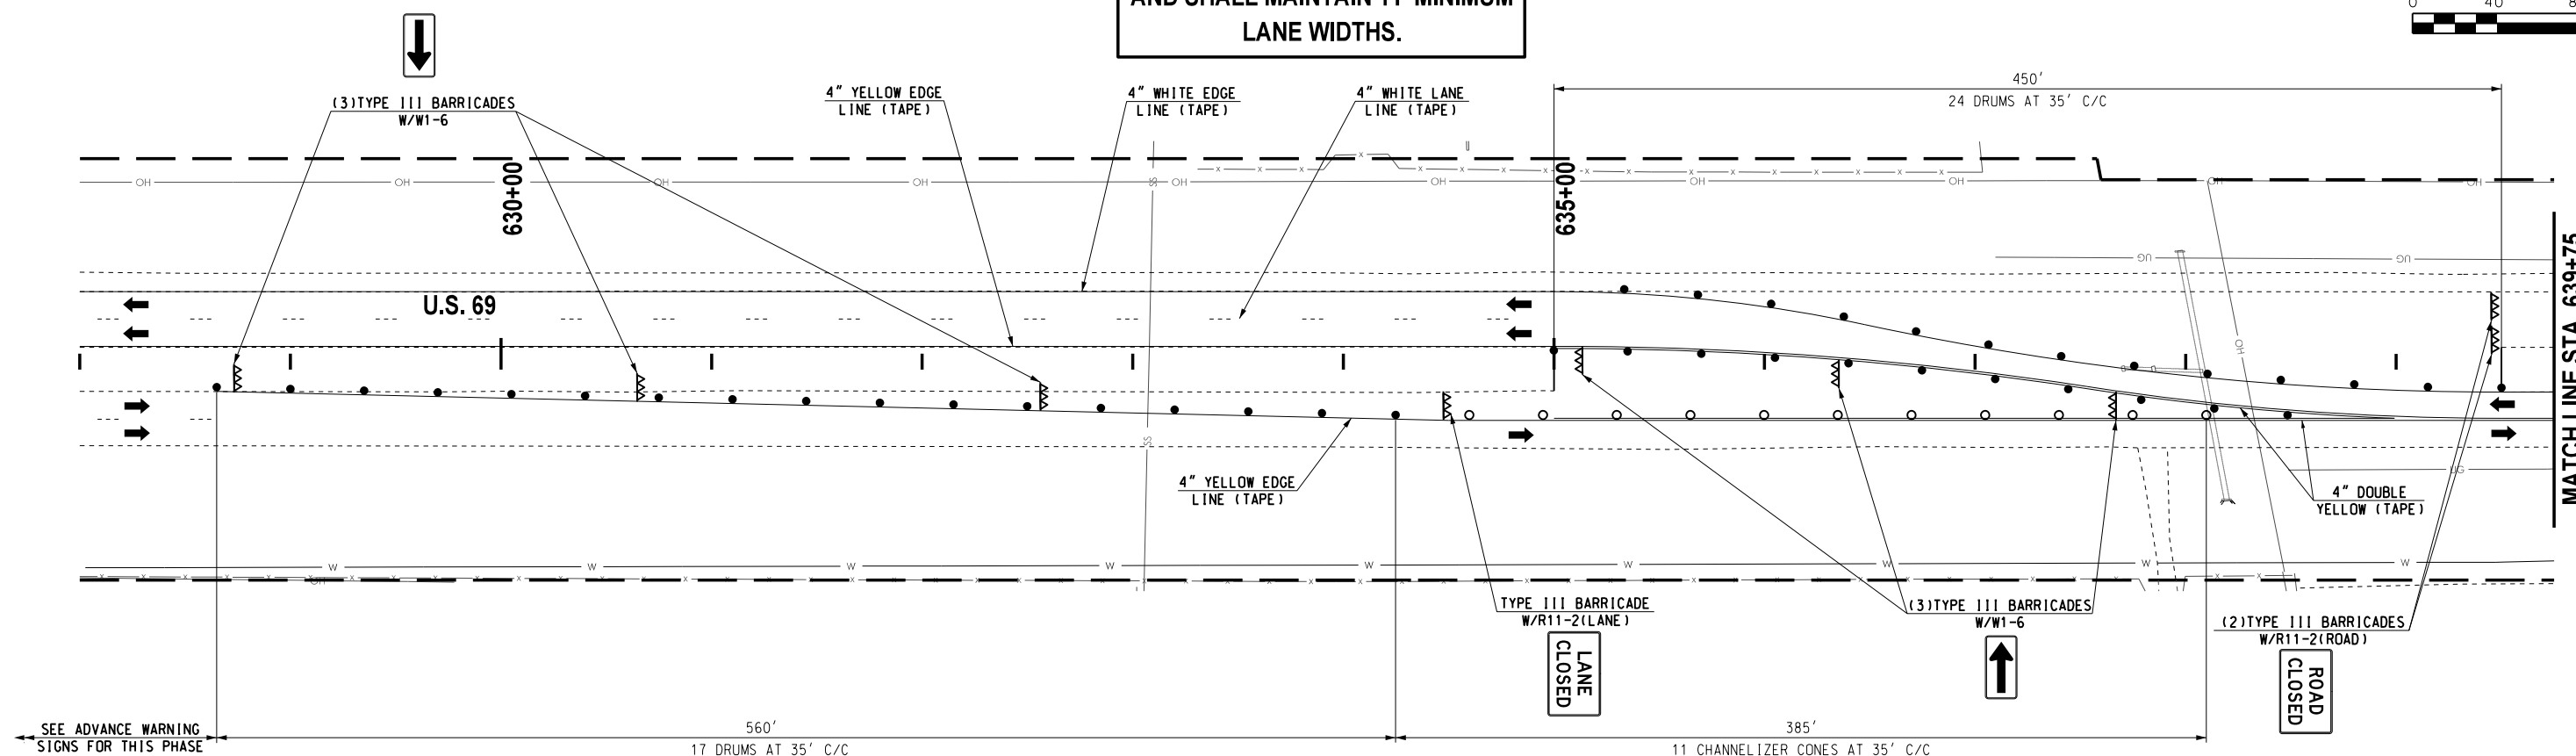

LEGEND

-  - TYPE III BARRICADE
W/ TWO TYPE "B" LIGHTS
-  - ARROW DISPLAY (TYPE C)
-  - VERTICAL PANEL
-  - DRUM
-  - CHANNELIZER CONE
-  - TUBE CHANNELIZER
-  - PORTABLE LONGITUDINAL
BARRIER
-  - CONSTRUCTION ZONE
IMPACT ATTENUATOR
-  - WORK AREA



Design	RWR	08-14-2
Drawn	CAL	08-14-2




TRAFFIC CONTROL PLAN
PHASE 1.2 & 1.3
(1 OF 3)

Project No. 2710804 Sheet No. T036

MUSKOGEE COUNTY


G:\0\Projects\T-2385A - SD, SS, LT - EC-1576 US 69 Muskogee Plan Update\CAD\T036-2710804- TRAFFIC CONTROL PLAN PHASE 1,2 & 1,3 (10F 3).dgn

08-14-23 G:\0\Projects\T-2385A - SD, SS, LT - EC-1576 US 69 Muskogee Plan Update\CAD\T037-270804-TRAFFIC CONTROL PLAN PHASE 1.2 & 1.3 (2 OF 3).dgn

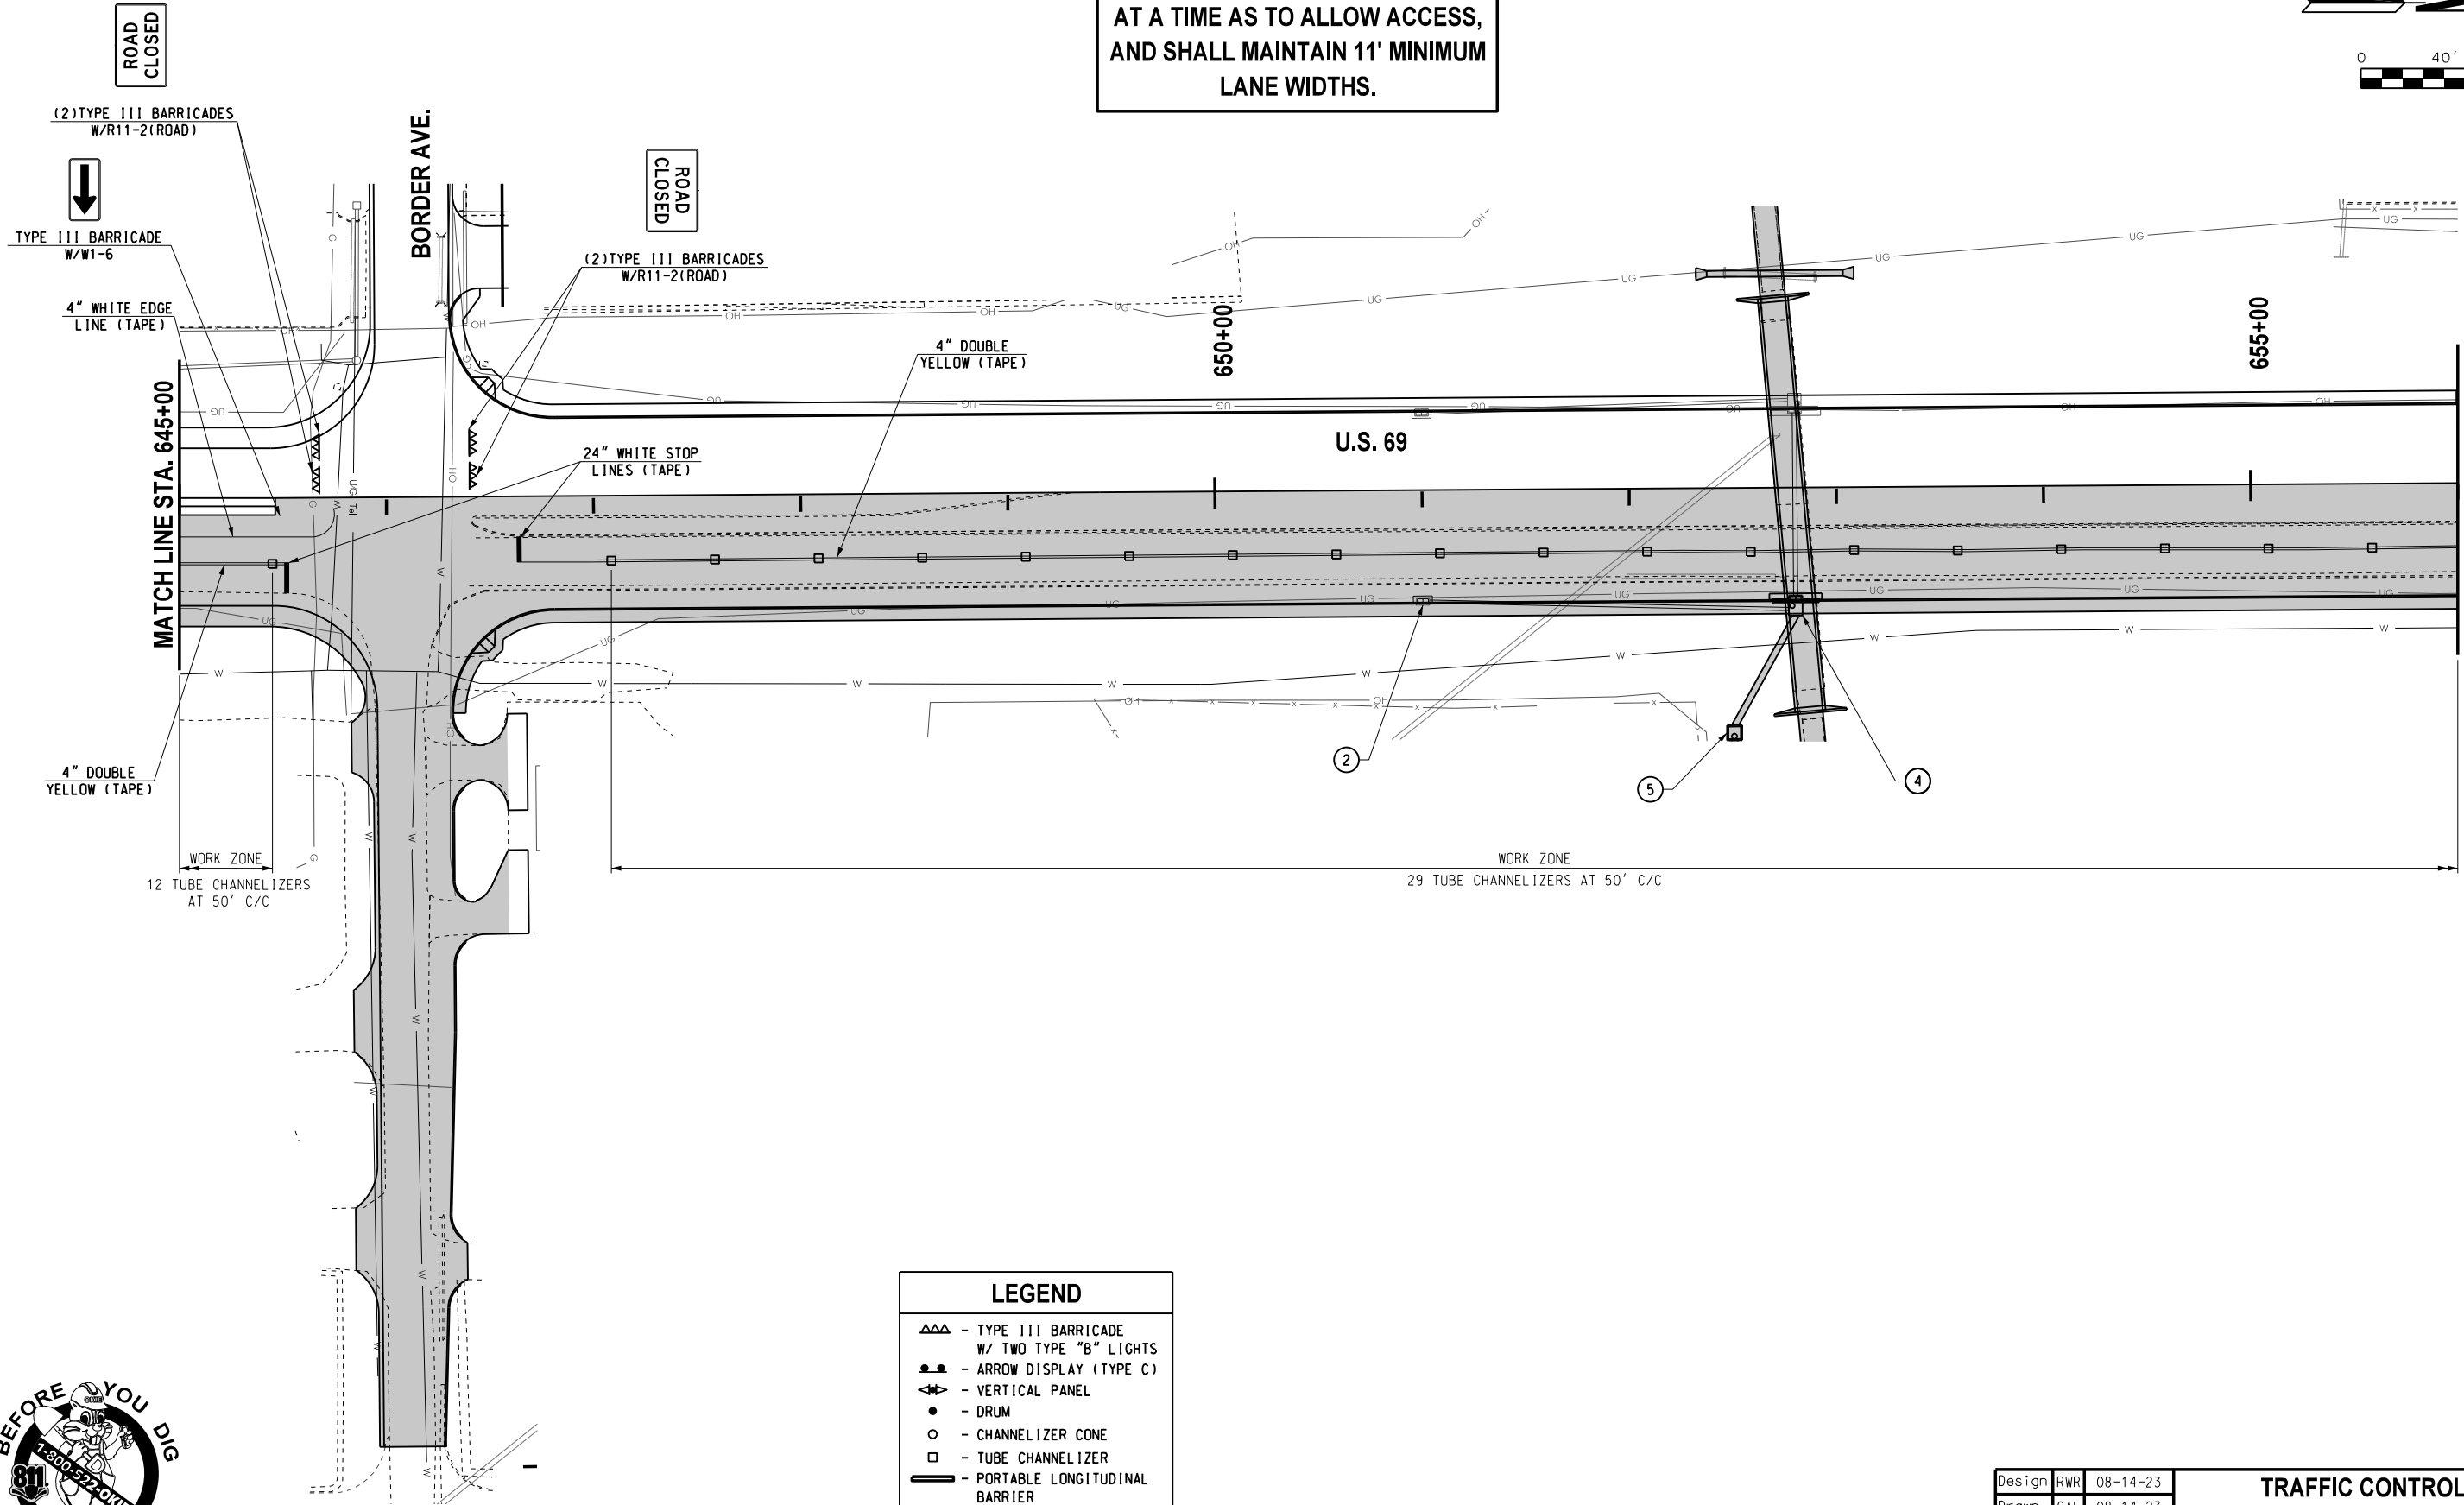

CONTRACTOR SHALL BUILD ALL
STREETS AND DRIVEWAYS HALF
AT A TIME AS TO ALLOW ACCESS,
AND SHALL MAINTAIN 11' MINIMUM
LANE WIDTHS.

REVISIONS		
NO.	DESCRIPTION	DATE

 

LEGEND	
	- TYPE III BARRICADE W/ TWO TYPE "B" LIGHTS
	- ARROW DISPLAY (TYPE C)
	- VERTICAL PANEL
	- DRUM
	- CHANNELIZER CONE
	- TUBE CHANNELIZER
	- PORTABLE LONGITUDINAL BARRIER
	- CONSTRUCTION ZONE IMPACT ATTENUATOR
	- WORK AREA


Design	RWR	08-14-23
Drawn	CAL	08-14-23

TRAFFIC CONTROL PLAN	
PHASE 1.2 & 1.3	
(2 OF 3)	
Project No. 2710804	Sheet No. T037
MUSKOGEE COUNTY	



08-14-23 G:\01Projects\T-2385A - SD,SS,LT - EC-1516 US 69 Muskogee Plan Update\CAD\T038-270804-TRAFFIC CONTROL PLAN PHASE 1.2 & 1.3 OF 3.dgn



CONTRACTOR SHALL BUILD ALL
STREETS AND DRIVEWAYS HALF
AT A TIME AS TO ALLOW ACCESS,
AND SHALL MAINTAIN 11' MINIMUM
LANE WIDTHS.

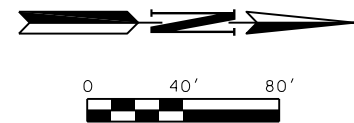

REVISIONS		
NO.	DESCRIPTION	DATE

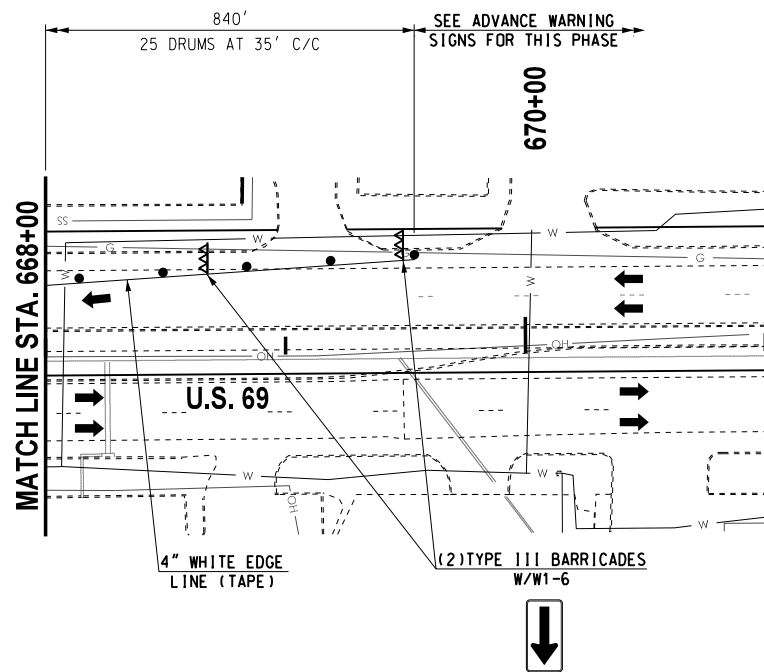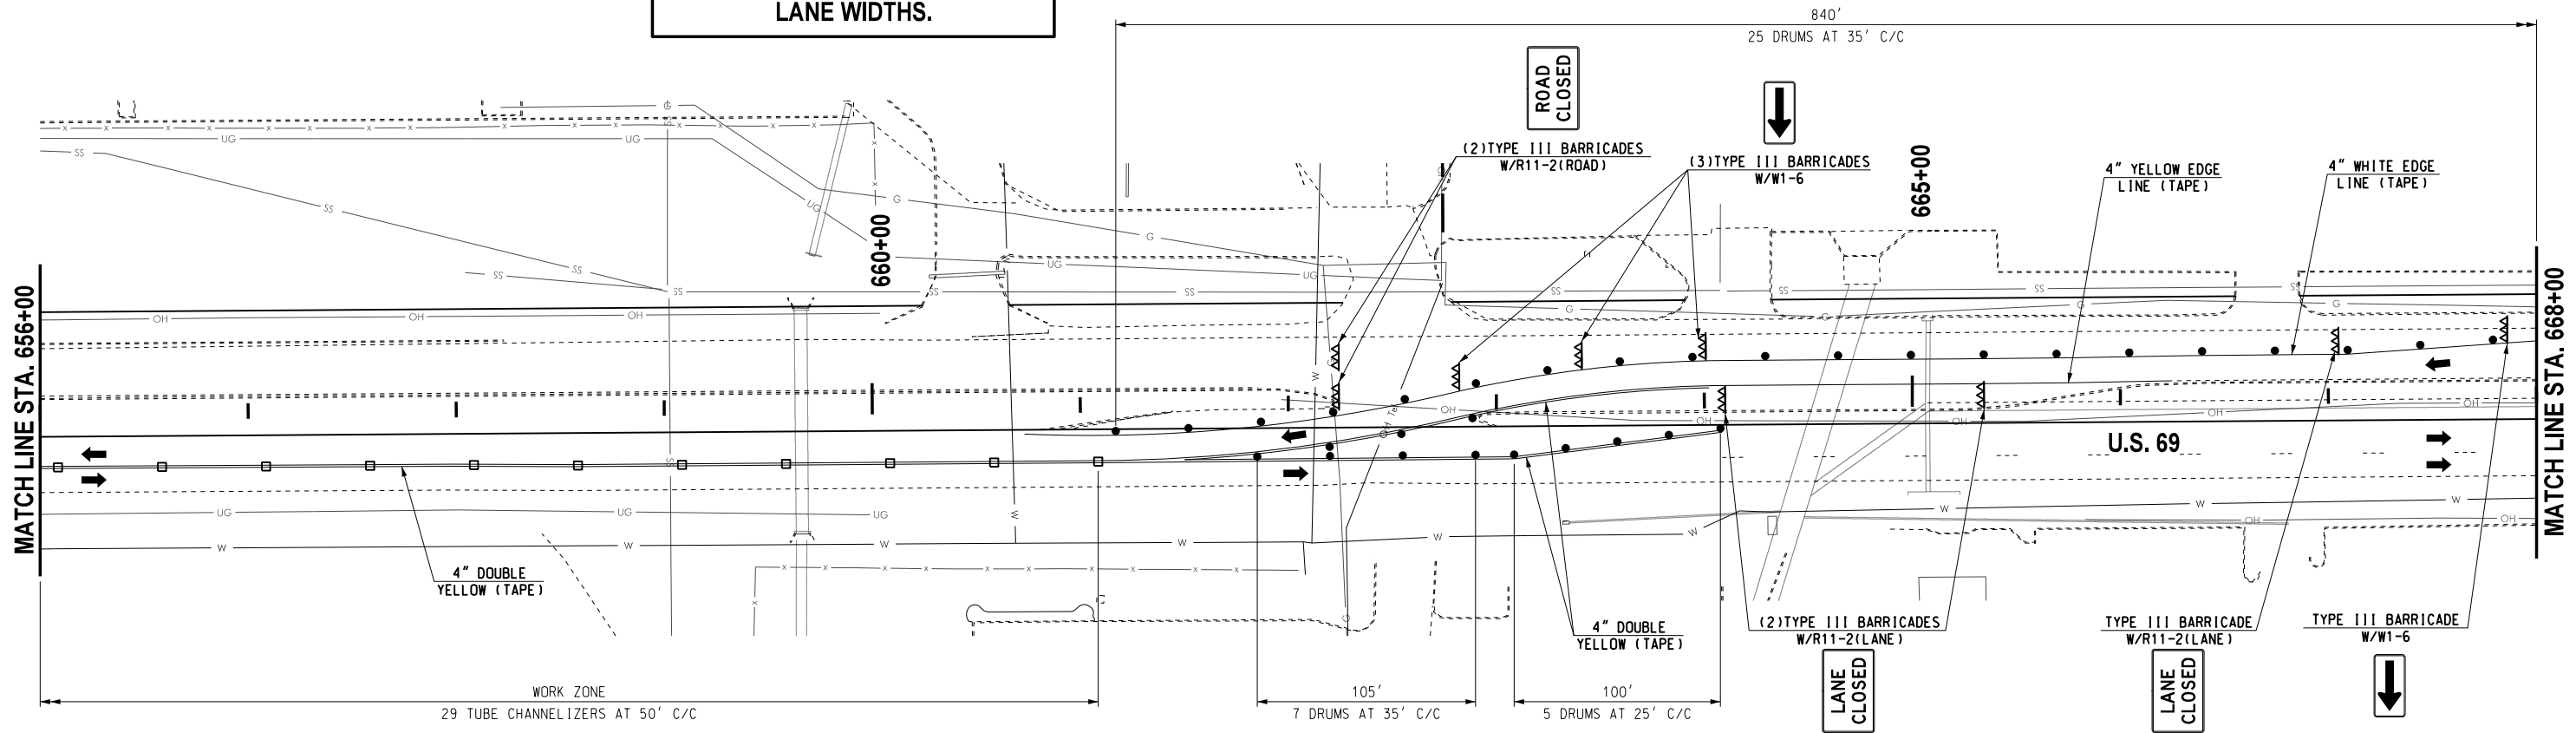

LEGEND	
	- TYPE III BARRICADE W/ TWO TYPE "B" LIGHTS
	- ARROW DISPLAY (TYPE C)
	- VERTICAL PANEL
	- DRUM
	- CHANNELIZER CONE
	- TUBE CHANNELIZER
	- PORTABLE LONGITUDINAL BARRIER
	- CONSTRUCTION ZONE IMPACT ATTENUATOR
	- WORK AREA

Design	RWR	08-14-23
Drawn	CAL	08-14-23

TRAFFIC CONTROL PLAN
PHASE 1.2 & 1.3
(3 OF 3)

Project No. 2710804 Sheet No. T038
MUSKOGEE COUNTY

08-14-23 G:\V\Projects\T-2385A - SD, SS, LT - EC-1576 US 69 Muskogee Plan Update\CAD\T039-270804-TYPICAL ADVANCE WARNING SIGNS PLAN PHASE 2.dgn





CONTRACTOR SIGN

FOR MORE INFORMATION AND SPECIFICATIONS SEE LINK BELOW:
<https://oklahoma.gov/content/dam/ok/en/odot/traffic/Contractor%20Sign%20-%20Color.pdf>




CONTRACTOR SUPPLEMENTAL PLAQUES

REVISIONS		
NO.	DESCRIPTION	DATE

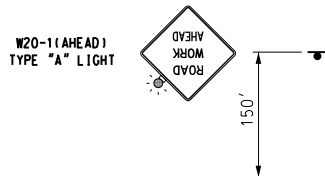 




HANCOCK DR.
HANCOCK ST.
BORDER AVE.

 

500'

BEGIN CHANNELIZERS

BEGIN CHANNELIZERS

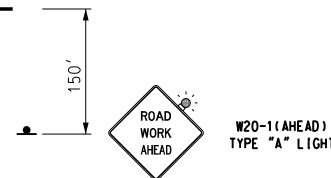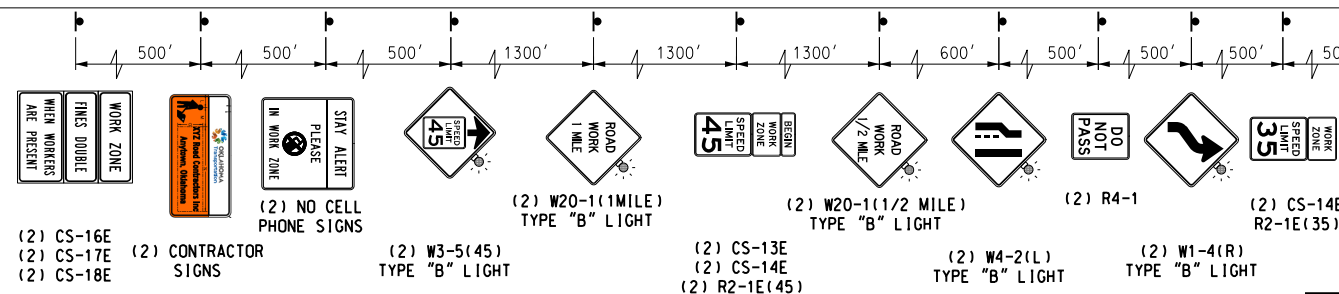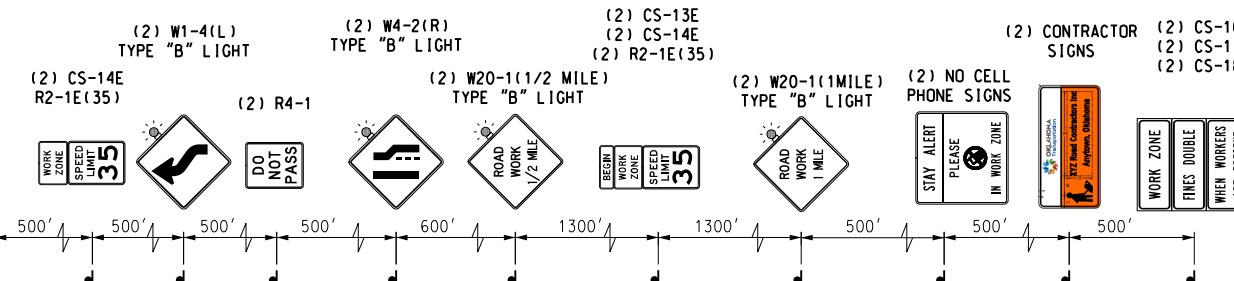

HANCOCK DR.
HANCOCK ST.
BORDER AVE.

Phase 2.0- U.S. Highway 69

Shift southbound traffic on northbound inside driving lane and cross northbound traffic to southbound inside driving lane (two-way traffic) from Sta 561+00 to Sta 642+00. Install southbound drainage structures No. M1-M9, Cross Drain Structures 1- 4, & No. 3, side structures No. S6, S8-S11, S13, S20, S22, S23, & S24. Install Bridge "A" to CRL. Perform southbound widening and traffic lanes with shoulder construction operations from Sta. 566+00 to Sta. 642+00 (Typical Section No. 1): Perform grading place Fabric, Agg. Base, prime coat, Cement Base, tack coat, and paving operations proposed curbs, gutters, sidewalks, & driveways. Construct southbound intersection return and handicap ramps.

DRAWING NOT TO SCALE

Design	RWR	08-14-23
Drawn	CAL	08-14-23



TYPICAL ADVANCE WARNING SIGNS PHASE 2


State Job No. 2710804 Sheet No. T039

MUSKOGEE COUNTY


08-14-23 Ga\0\Projects\T-2385A - SD,SS,LT - EC-1576 US 69 Muskogee Plan Update\040-270804-TRAFFIC CONTROL PLAN PHASE 2 (1 OF 6).dgn



CONTRACTOR SHALL BUILD ALL
STREETS AND DRIVEWAYS HALF
AT A TIME AS TO ALLOW ACCESS,
AND SHALL MAINTAIN 11' MINIMUM
LANE WIDTHS.

 

REVISIONS		
NO.	DESCRIPTION	DATE

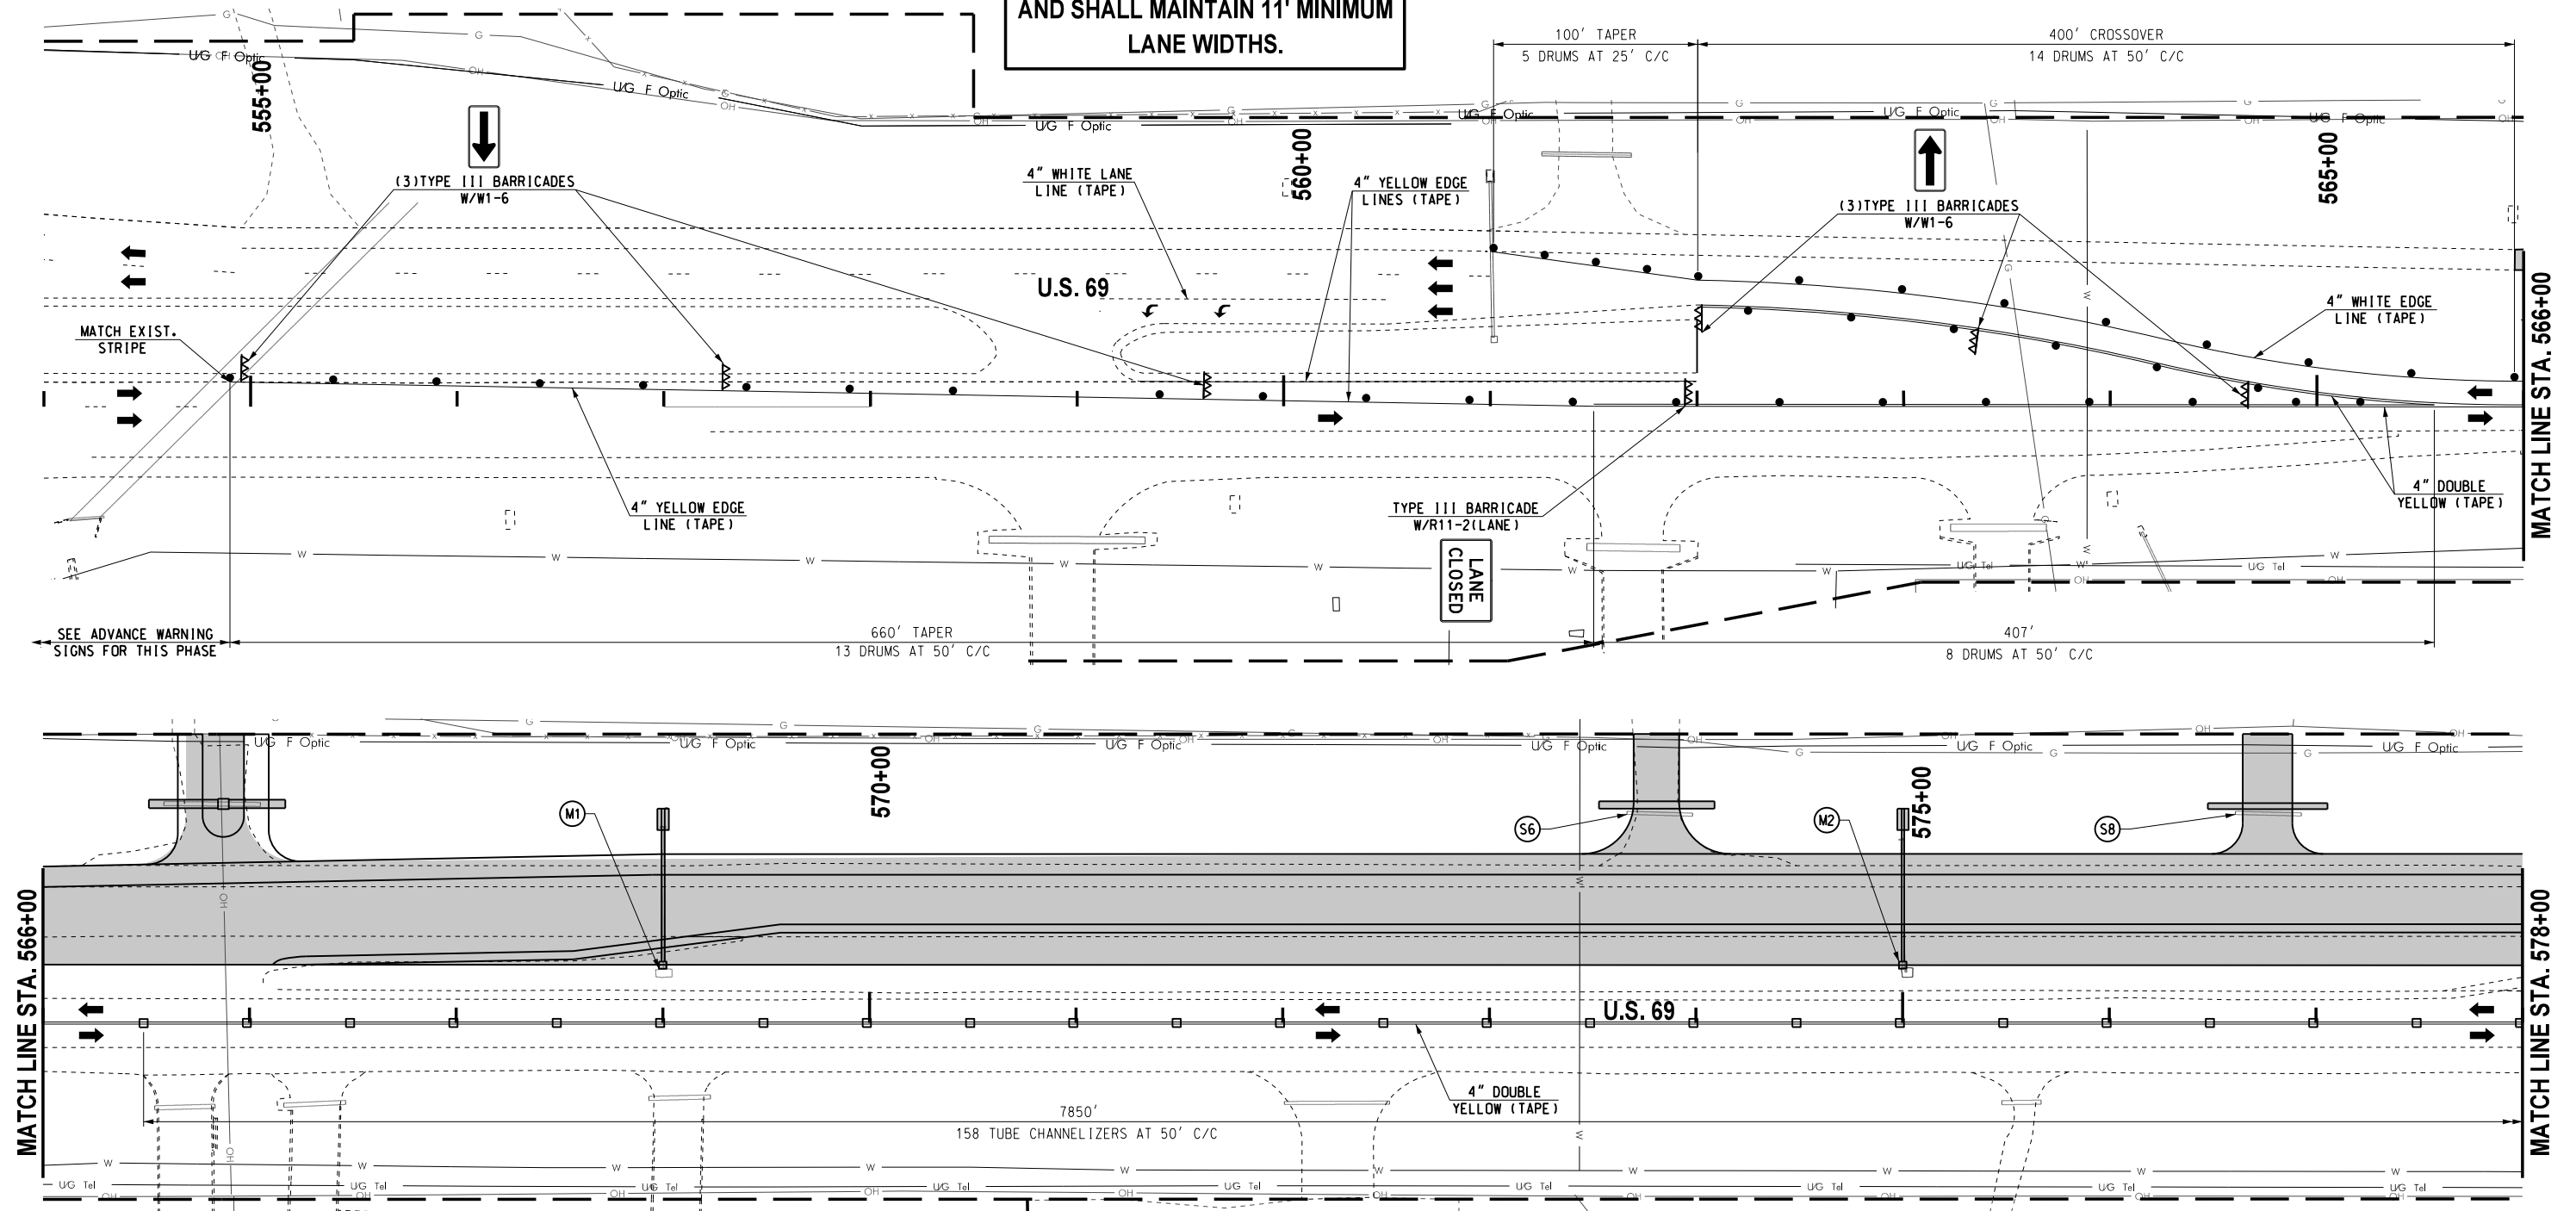

LEGEND

- △△△ - TYPE III BARRICADE
W/ TWO TYPE "B" LIGHTS
- - ARROW DISPLAY (TYPE C)
- ◀▶ - VERTICAL PANEL
- - DRUM
- - CHANNELIZER CONE
- - TUBE CHANNELIZER
- ▬ - PORTABLE LONGITUDINAL
BARRIER
- ▬ - CONSTRUCTION ZONE
IMPACT ATTENUATOR
- - WORK AREA

Design	RWR	08-14-23
Drawn	CAL	08-14-23
TEC A CLEAR DIRECTION		

**TRAFFIC CONTROL PLAN
PHASE 2
(1 OF 6)**



Project No. 2710804 Sheet No. 1040
MUSKOGEE COUNTY

08-14-23 G:\0\Projects\T-2385A - SD,SS,LT - EC-1576 US 69 Muskogee Plan Update\CAD\T042-2710804-TRAFFIC CONTROL PLAN PHASE 2 13 OF 61.dgn



CONTRACTOR SHALL BUILD ALL
STREETS AND DRIVEWAYS HALF
AT A TIME AS TO ALLOW ACCESS,
AND SHALL MAINTAIN 11' MINIMUM
LANE WIDTHS.

REVISIONS		
NO.	DESCRIPTION	DATE

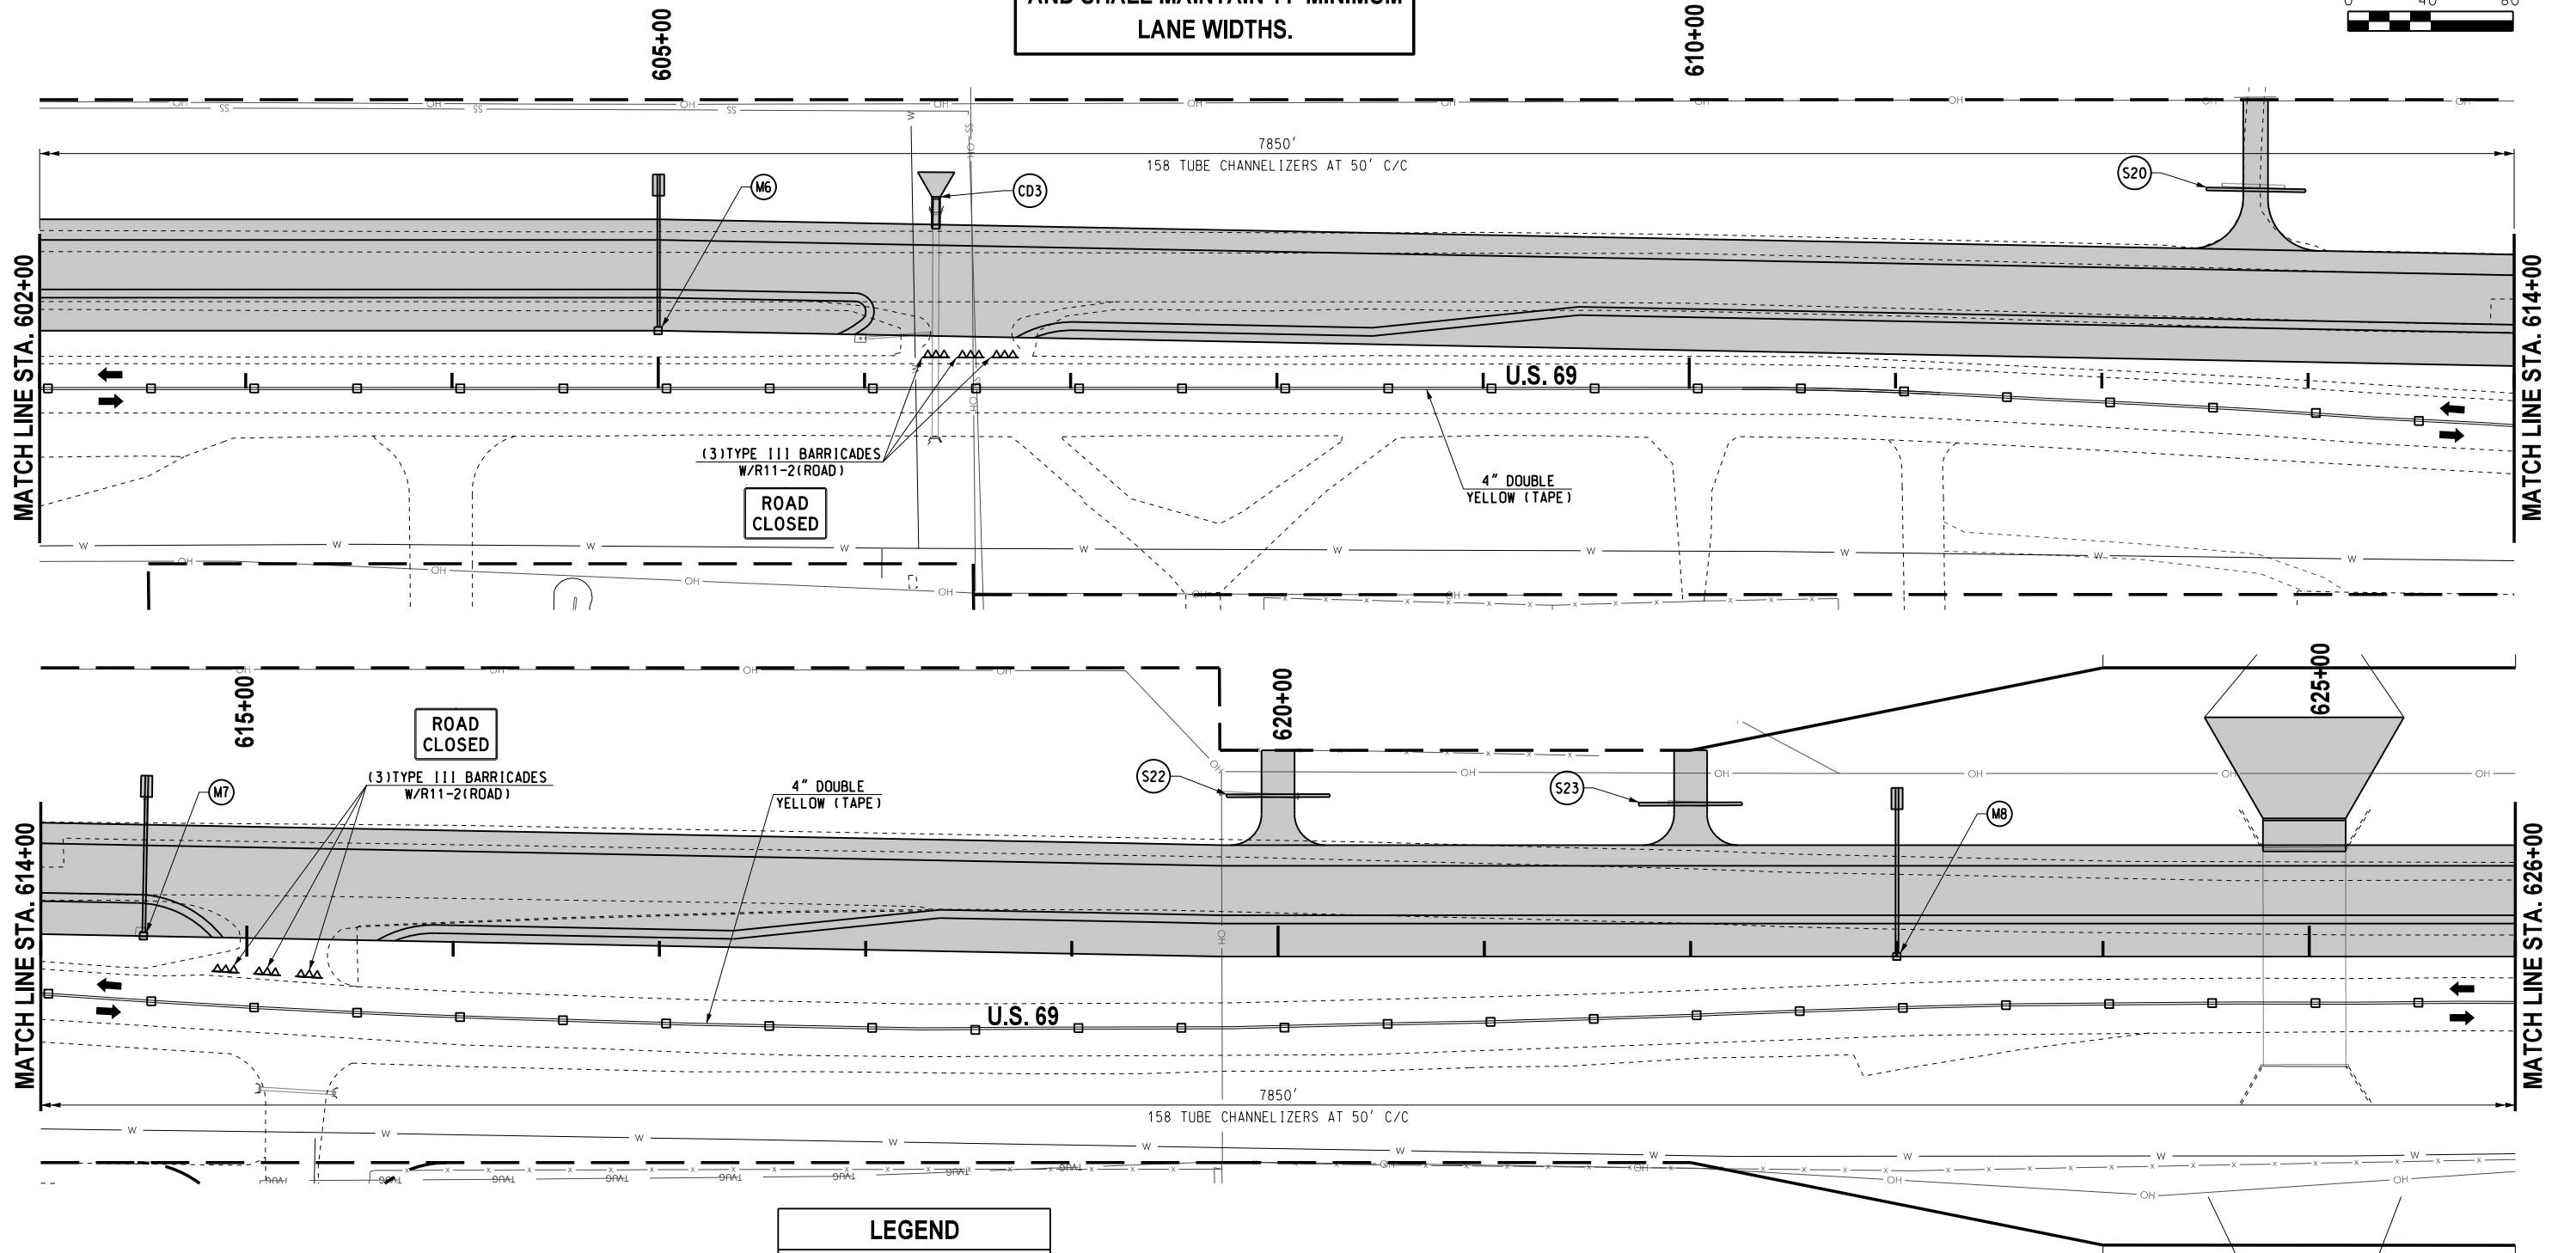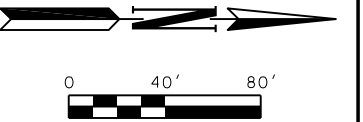

LEGEND	
	- TYPE III BARRICADE W/ TWO TYPE "B" LIGHTS
	- ARROW DISPLAY (TYPE C)
	- VERTICAL PANEL
	- DRUM
	- CHANNELIZER CONE
	- TUBE CHANNELIZER
	- PORTABLE LONGITUDINAL BARRIER
	- CONSTRUCTION ZONE IMPACT ATTENUATOR
	- WORK AREA

Design	RWR	08-14-23
Drawn	CAL	08-14-23

TRAFFIC CONTROL PLAN PHASE 2
(3 OF 6)



Project No. 2710804 Sheet No. T042
MUSKOGEE COUNTY

08-14-23 G:\0\Projects\T-2385A - SD, SS, LT - EC-1576 US 69 Muskogee Plan Update\CAD\T043-270804-TRAFFIC CONTROL PLAN PHASE 2 14 OF 61.dgn



CONTRACTOR SHALL BUILD ALL
STREETS AND DRIVEWAYS HALF
AT A TIME AS TO ALLOW ACCESS,
AND SHALL MAINTAIN 11' MINIMUM
LANE WIDTHS.

REVISIONS		
NO.	DESCRIPTION	DATE

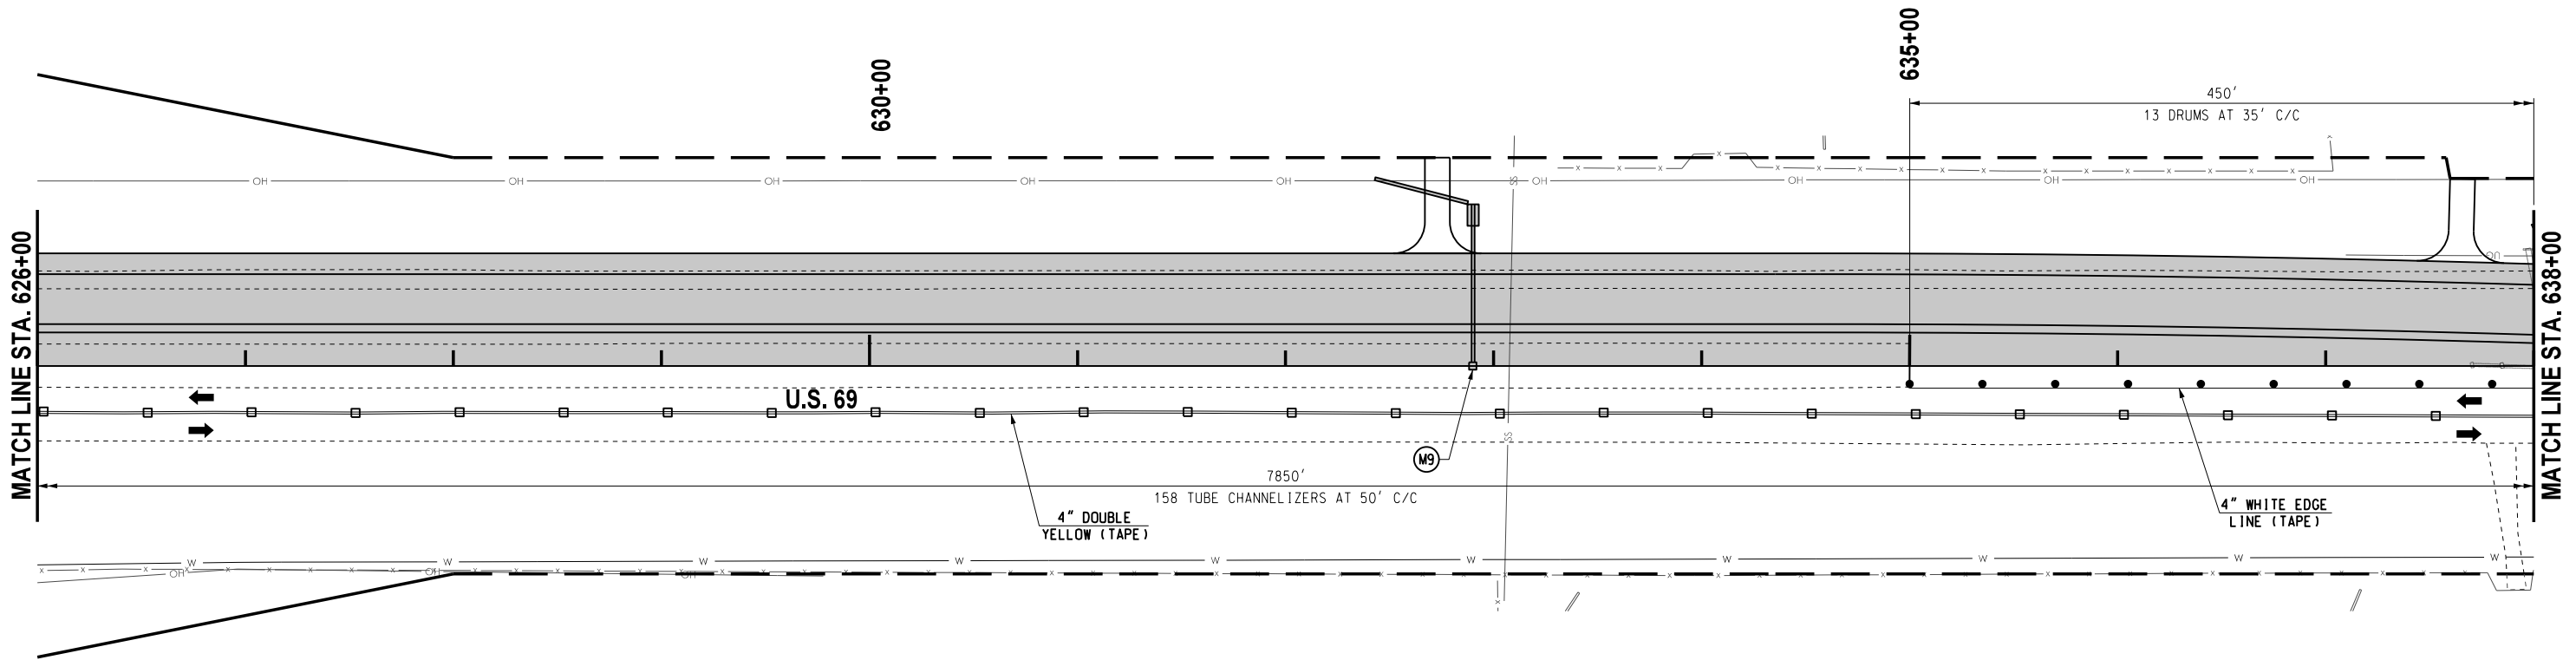 

LEGEND	
	- TYPE III BARRICADE
	W/ TWO TYPE "B" LIGHTS
	- ARROW DISPLAY (TYPE C)
	- VERTICAL PANEL
	- DRUM
	- CHANNELIZER CONE
	- TUBE CHANNELIZER
	- PORTABLE LONGITUDINAL BARRIER
	- CONSTRUCTION ZONE IMPACT ATTENUATOR
	- WORK AREA


Design	RWR	08-14-23
Drawn	CAL	08-14-23

TRAFFIC CONTROL PLAN
PHASE 2
(4 OF 6)

Project No. 2710804 Sheet No. T043



MUSKOGEE COUNTY

08-14-23 G:\V\Projects\T-2385A - SD, SS, LT - EC-1576 US 69 Muskogee Plan Update\CAD\T044-2710804-TRAFFIC CONTROL PLAN PHASE 2 (5 OF 6).dgn

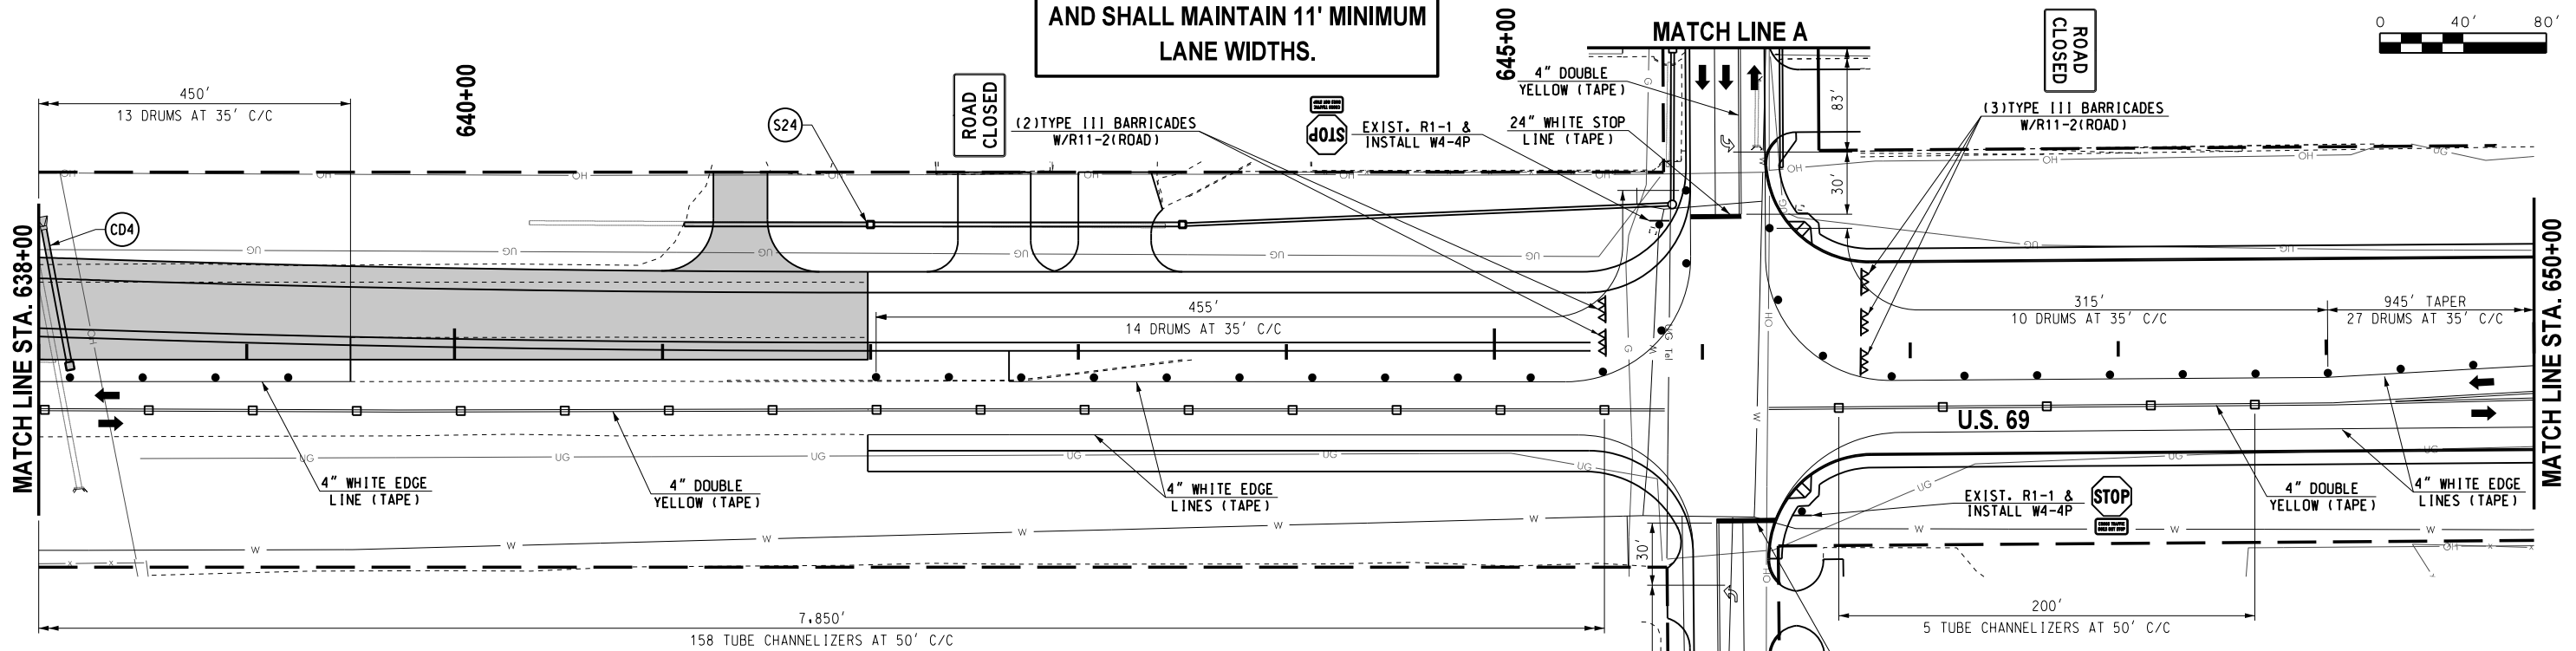

CONTRACTOR SHALL BUILD ALL
STREETS AND DRIVEWAYS HALF
AT A TIME AS TO ALLOW ACCESS,
AND SHALL MAINTAIN 11' MINIMUM
LANE WIDTHS.

REVISIONS		
NO.	DESCRIPTION	DATE

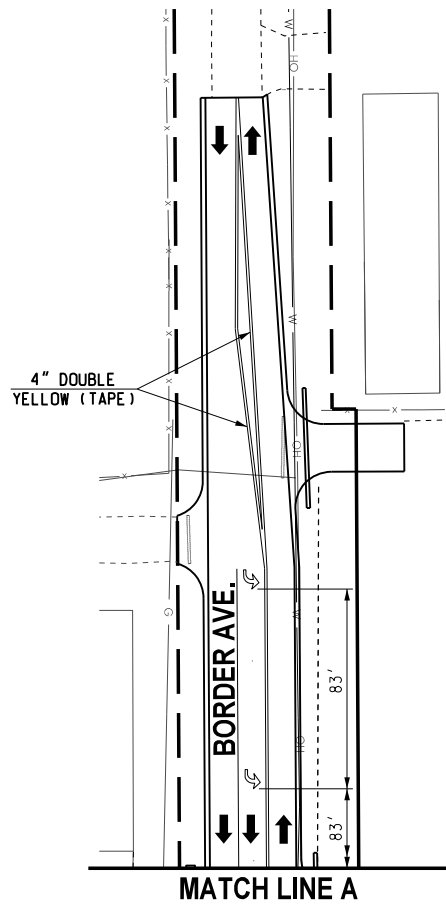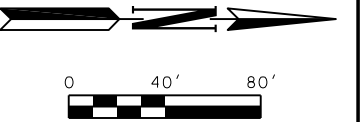

LEGEND	
	- TYPE III BARRICADE W/ TWO TYPE "B" LIGHTS
	- ARROW DISPLAY (TYPE C)
	- VERTICAL PANEL
	- DRUM
	- CHANNELIZER CONE
	- TUBE CHANNELIZER
	- PORTABLE LONGITUDINAL BARRIER
	- CONSTRUCTION ZONE IMPACT ATTENUATOR
	- WORK AREA

Design	RWR	08-14-23
Drawn	CAL	08-14-23

TRAFFIC CONTROL PLAN
PHASE 2
(5 OF 6)

Project No. 2710804 Sheet No. T044
MUSKOGEE COUNTY



08-14-23 G:\01Projects\T-2385A - SD,SS,LT - EC-1576 US 69 Muskogee Plan Update\CAD\T045-270804-TRAFFIC CONTROL PLAN PHASE 2 16 OF 61.dgn



LEGEND	
	- TYPE III BARRICADE W/ TWO TYPE "B" LIGHTS
	- ARROW DISPLAY (TYPE C)
	- VERTICAL PANEL
	- DRUM
	- CHANNELIZER CONE
	- TUBE CHANNELIZER
	- PORTABLE LONGITUDINAL BARRIER
	- CONSTRUCTION ZONE IMPACT ATTENUATOR
	- WORK AREA

CONTRACTOR SHALL BUILD ALL
STREETS AND DRIVEWAYS HALF
AT A TIME AS TO ALLOW ACCESS,
AND SHALL MAINTAIN 11' MINIMUM
LANE WIDTHS.

REVISIONS		
NO.	DESCRIPTION	DATE

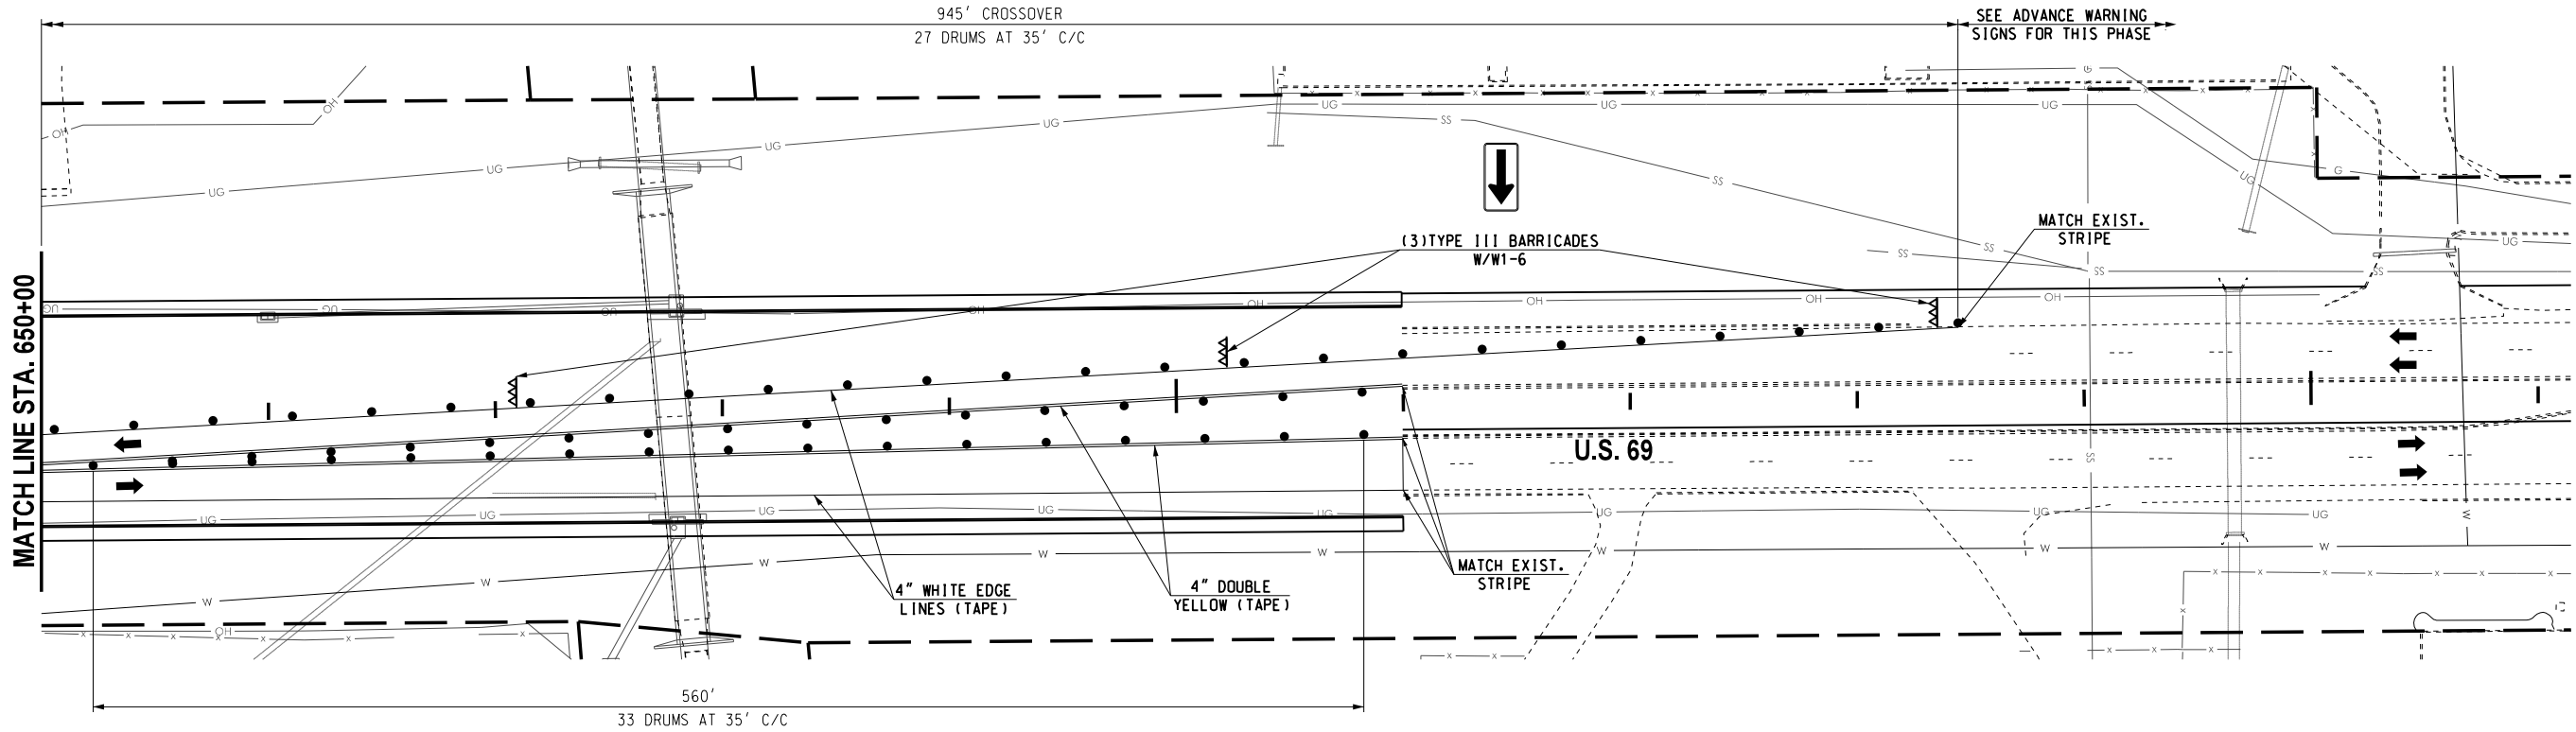 

Design	RWR	08-14-23
Drawn	CAL	08-14-23

TRAFFIC CONTROL PLAN
PHASE 2
(6 OF 6)

Project No. 2710804 Sheet No. T045

MUSKOGEE COUNTY

08-14-23 G:\V\Projects\T-2385A - SD, SS, LT - EC-1576 US 69 Muskogee Plan Update\CAD\T046-270804-TYPICAL ADVANCE WARNING SIGNS PHASE 3.dgn





CONTRACTOR SIGN

FOR MORE INFORMATION AND SPECIFICATIONS SEE LINK BELOW:
<https://oklahoma.gov/content/dam/ok/en/odot/traffic/Contractor%20Sign%20-%20Color.pdf>




CONTRACTOR SUPPLEMENTAL PLAQUES

REVISIONS		
NO.	DESCRIPTION	DATE

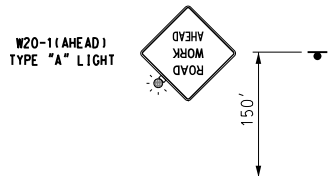
 


HANCOCK DR.
HANCOCK ST.
BORDER AVE.

 


BEGIN CHANNELIZERS

BEGIN CHANNELIZERS

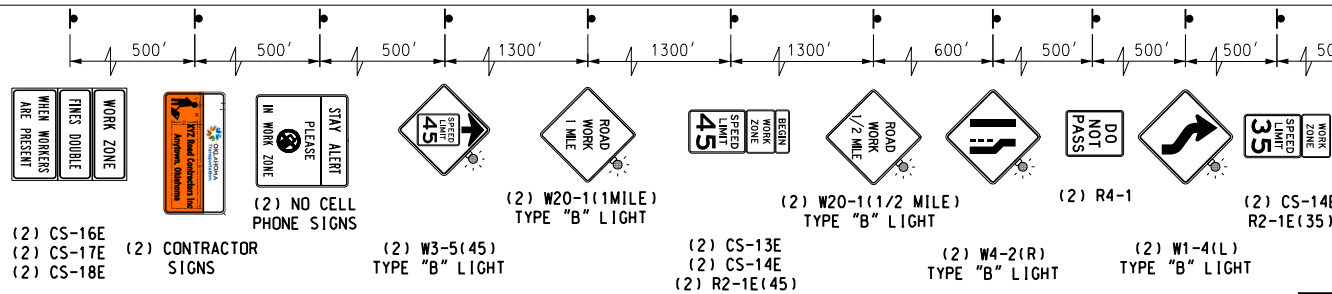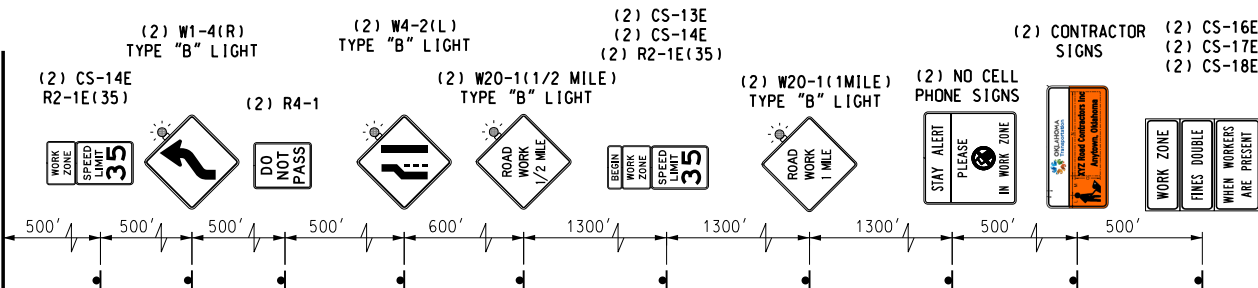

HANCOCK DR.
HANCOCK ST.
BORDER AVE.

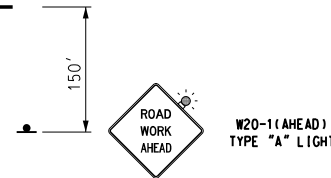

Phase 3.0 - U.S. Highway 69

Shift the northbound traffic on southbound inside driving lane and cross northbound traffic to northbound outside driving lane (two-way traffic) from Sta 561+00 to Sta 642+00. Install northbound drainage side structures No. S1, S3, S4, S5, S7, S12, S14-S19, & S21. Install Bridge "A" from CRL to apron. Construct paved ditch right side. Perform northbound widening and northbound traffic lane with construction operations from Sta. 566+00 to Sta. 642+00 (Typical Section No. 1). Perform grading place Fabric, Agg. Base, prime coat, Cement Base. Tack Coat, and Paving Operations. Construct proposed curbs, gutters, sidewalks, & driveways. Construct northbound intersection return and handicap ramps.

DRAWING NOT TO SCALE

Design RWR 08-14-23

Drawn CAL 08-14-23




TYPICAL ADVANCE WARNING SIGNS PHASE 3

State Job No. 2710804 Sheet No. T046

MUSKOGEE COUNTY

08-14-23 G:\V\Projects\T-2385A - SD,SS,LT - EC-1516 US 69 Muskogee Plan Update\047-270804-TRAFFIC CONTROL PLAN PHASE 3 100F 61.dgn

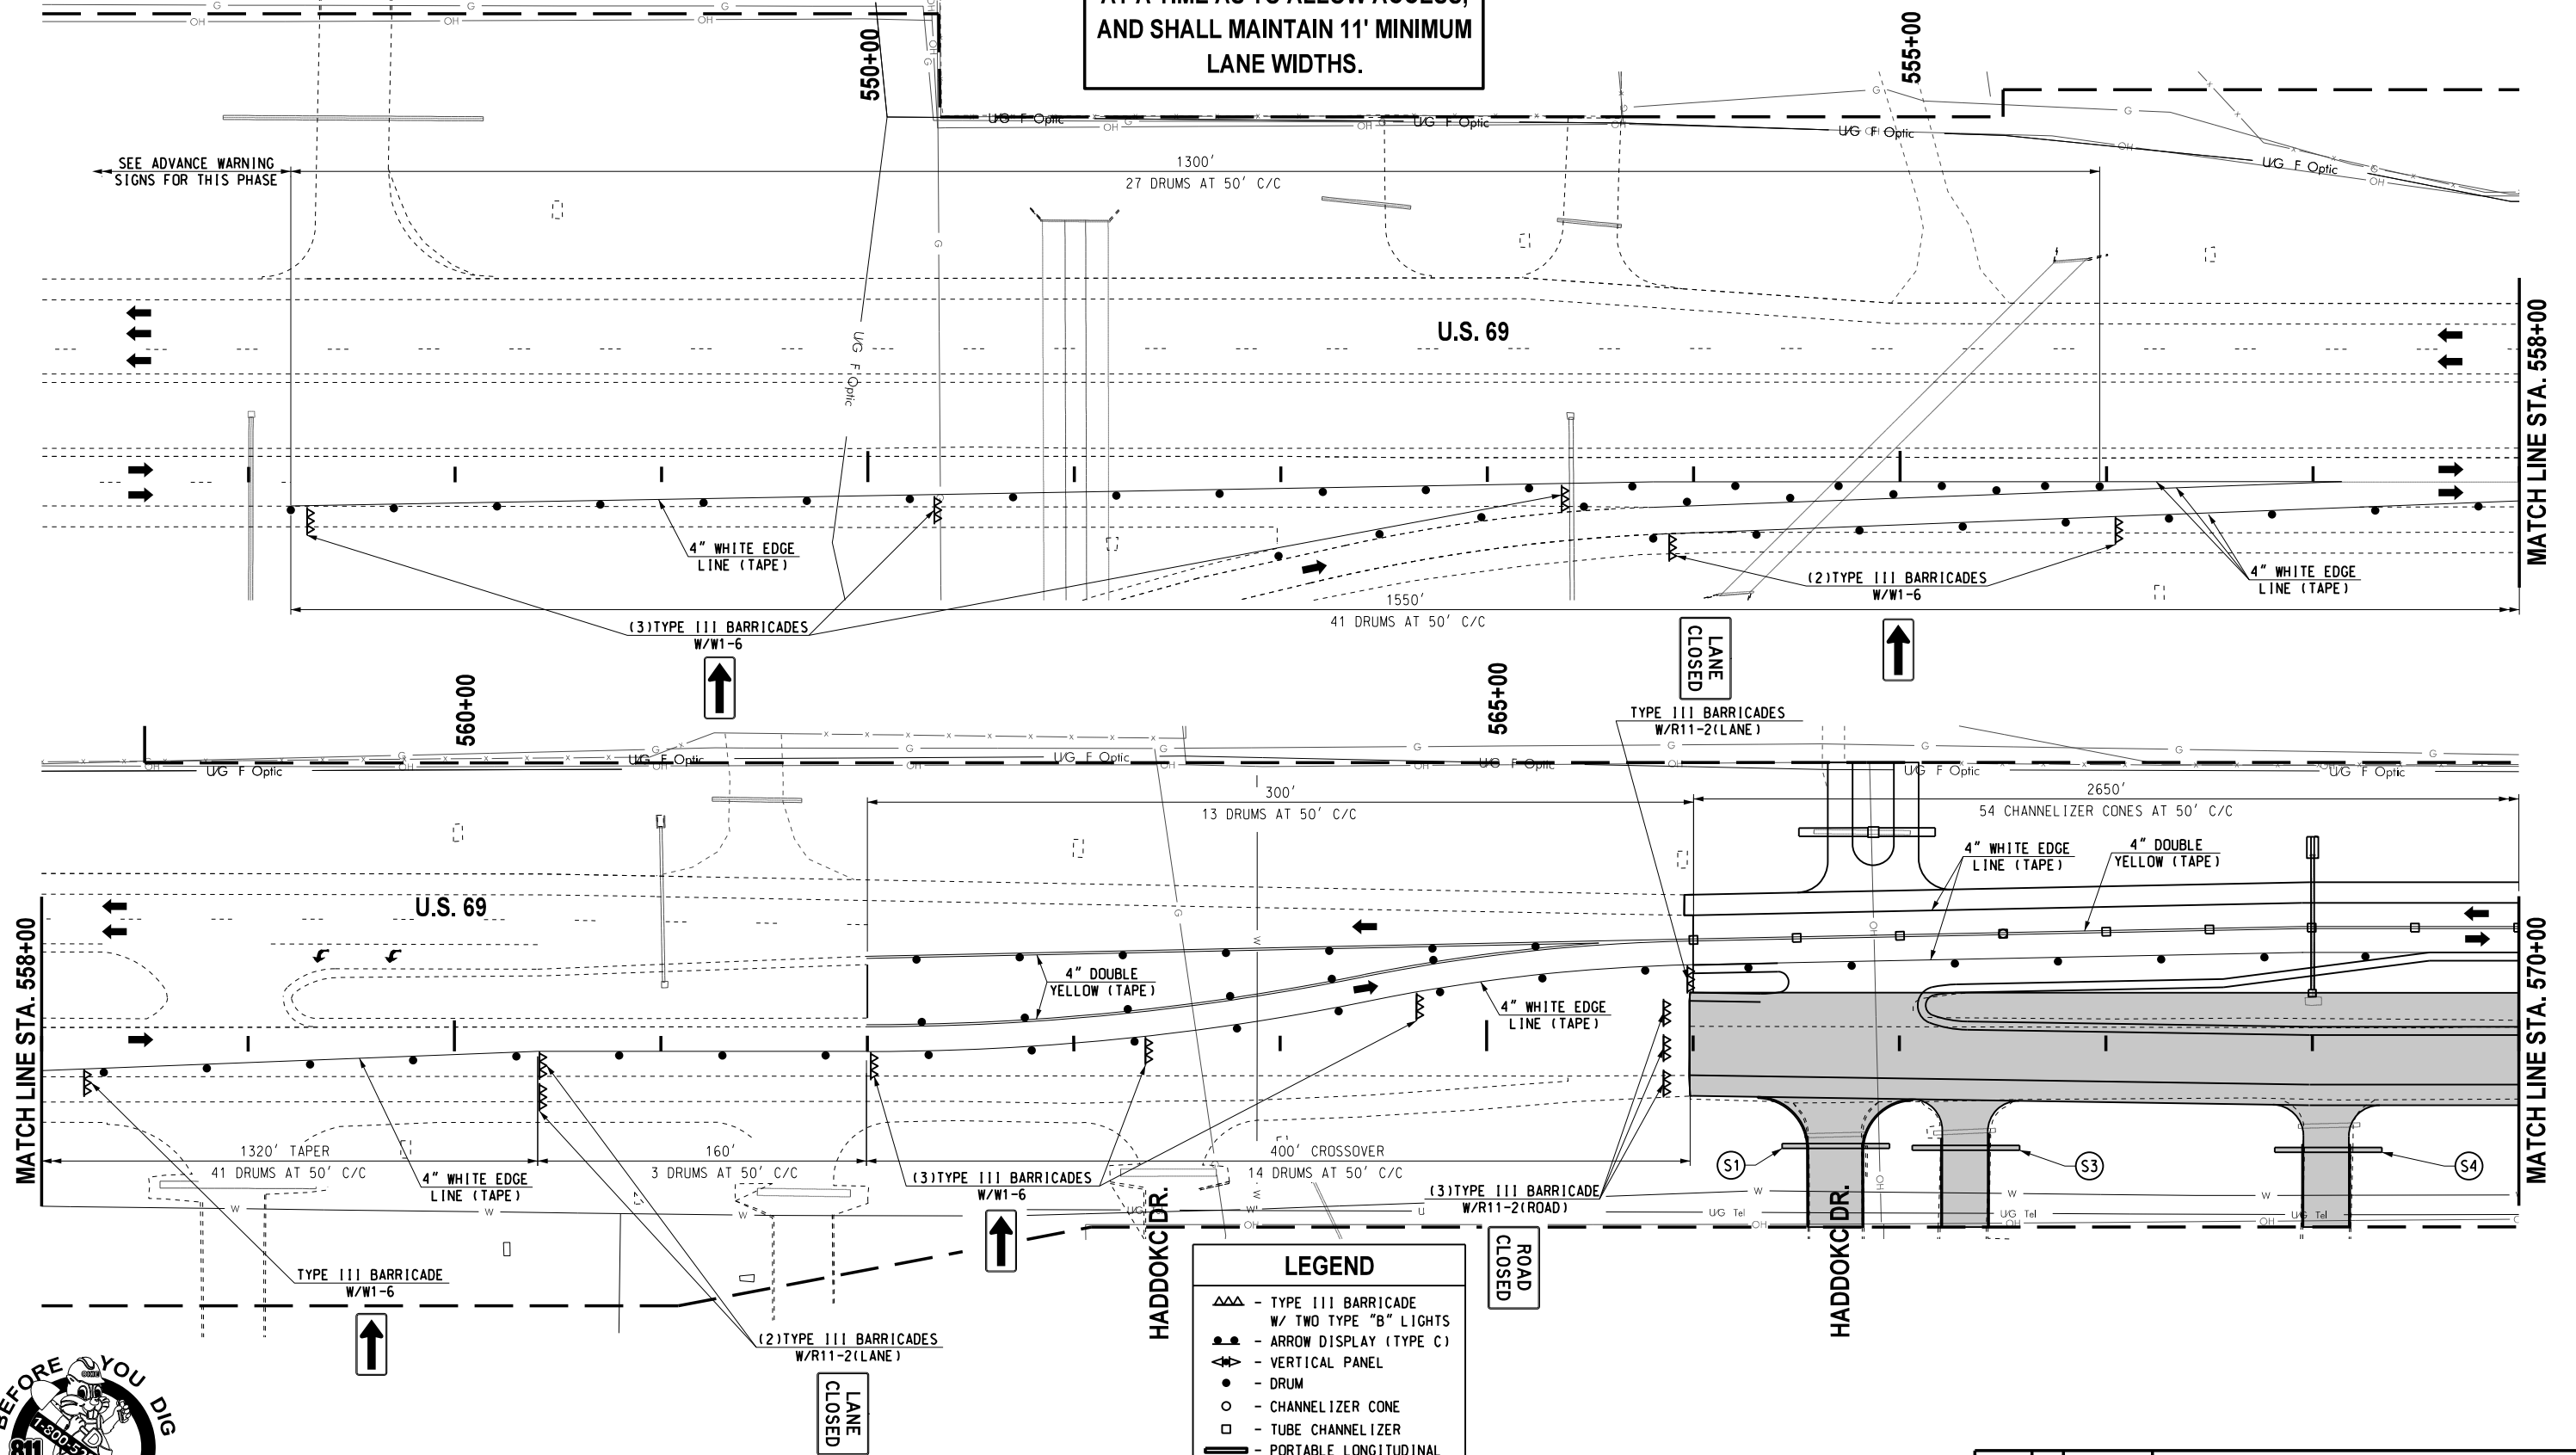

REVISIONS		NO.	DESCRIPTION	DATE


LEGEND	
▲▲	- TYPE III BARRICADE W/ TWO TYPE "B" LIGHTS
→	- ARROW DISPLAY (TYPE C)
↑	- VERTICAL PANEL
●	- DRUM
○	- CHANNELIZER CONE
□	- TUBE CHANNELIZER
—	- PORTABLE LONGITUDINAL BARRIER
—	- CONSTRUCTION ZONE IMPACT ATTENUATOR
■	- WORK AREA

Design	RWR	08-14-23
Drawn	CAL	08-14-23
TEC A CLEAR DIRECTION		

TRAFFIC CONTROL PLAN
PHASE 3
(1 OF 6)

Project No. 2710804 Sheet No. 1047
MUSKOGEE COUNTY

08-14-23 G:\0\Projects\T-2385A - SD, SS, LT - EC-1516 US 69 Muskogee Plan Update\CAD\T048-2710804-TRAFFIC CONTROL PLAN PHASE 3 12 OF 61.dgn

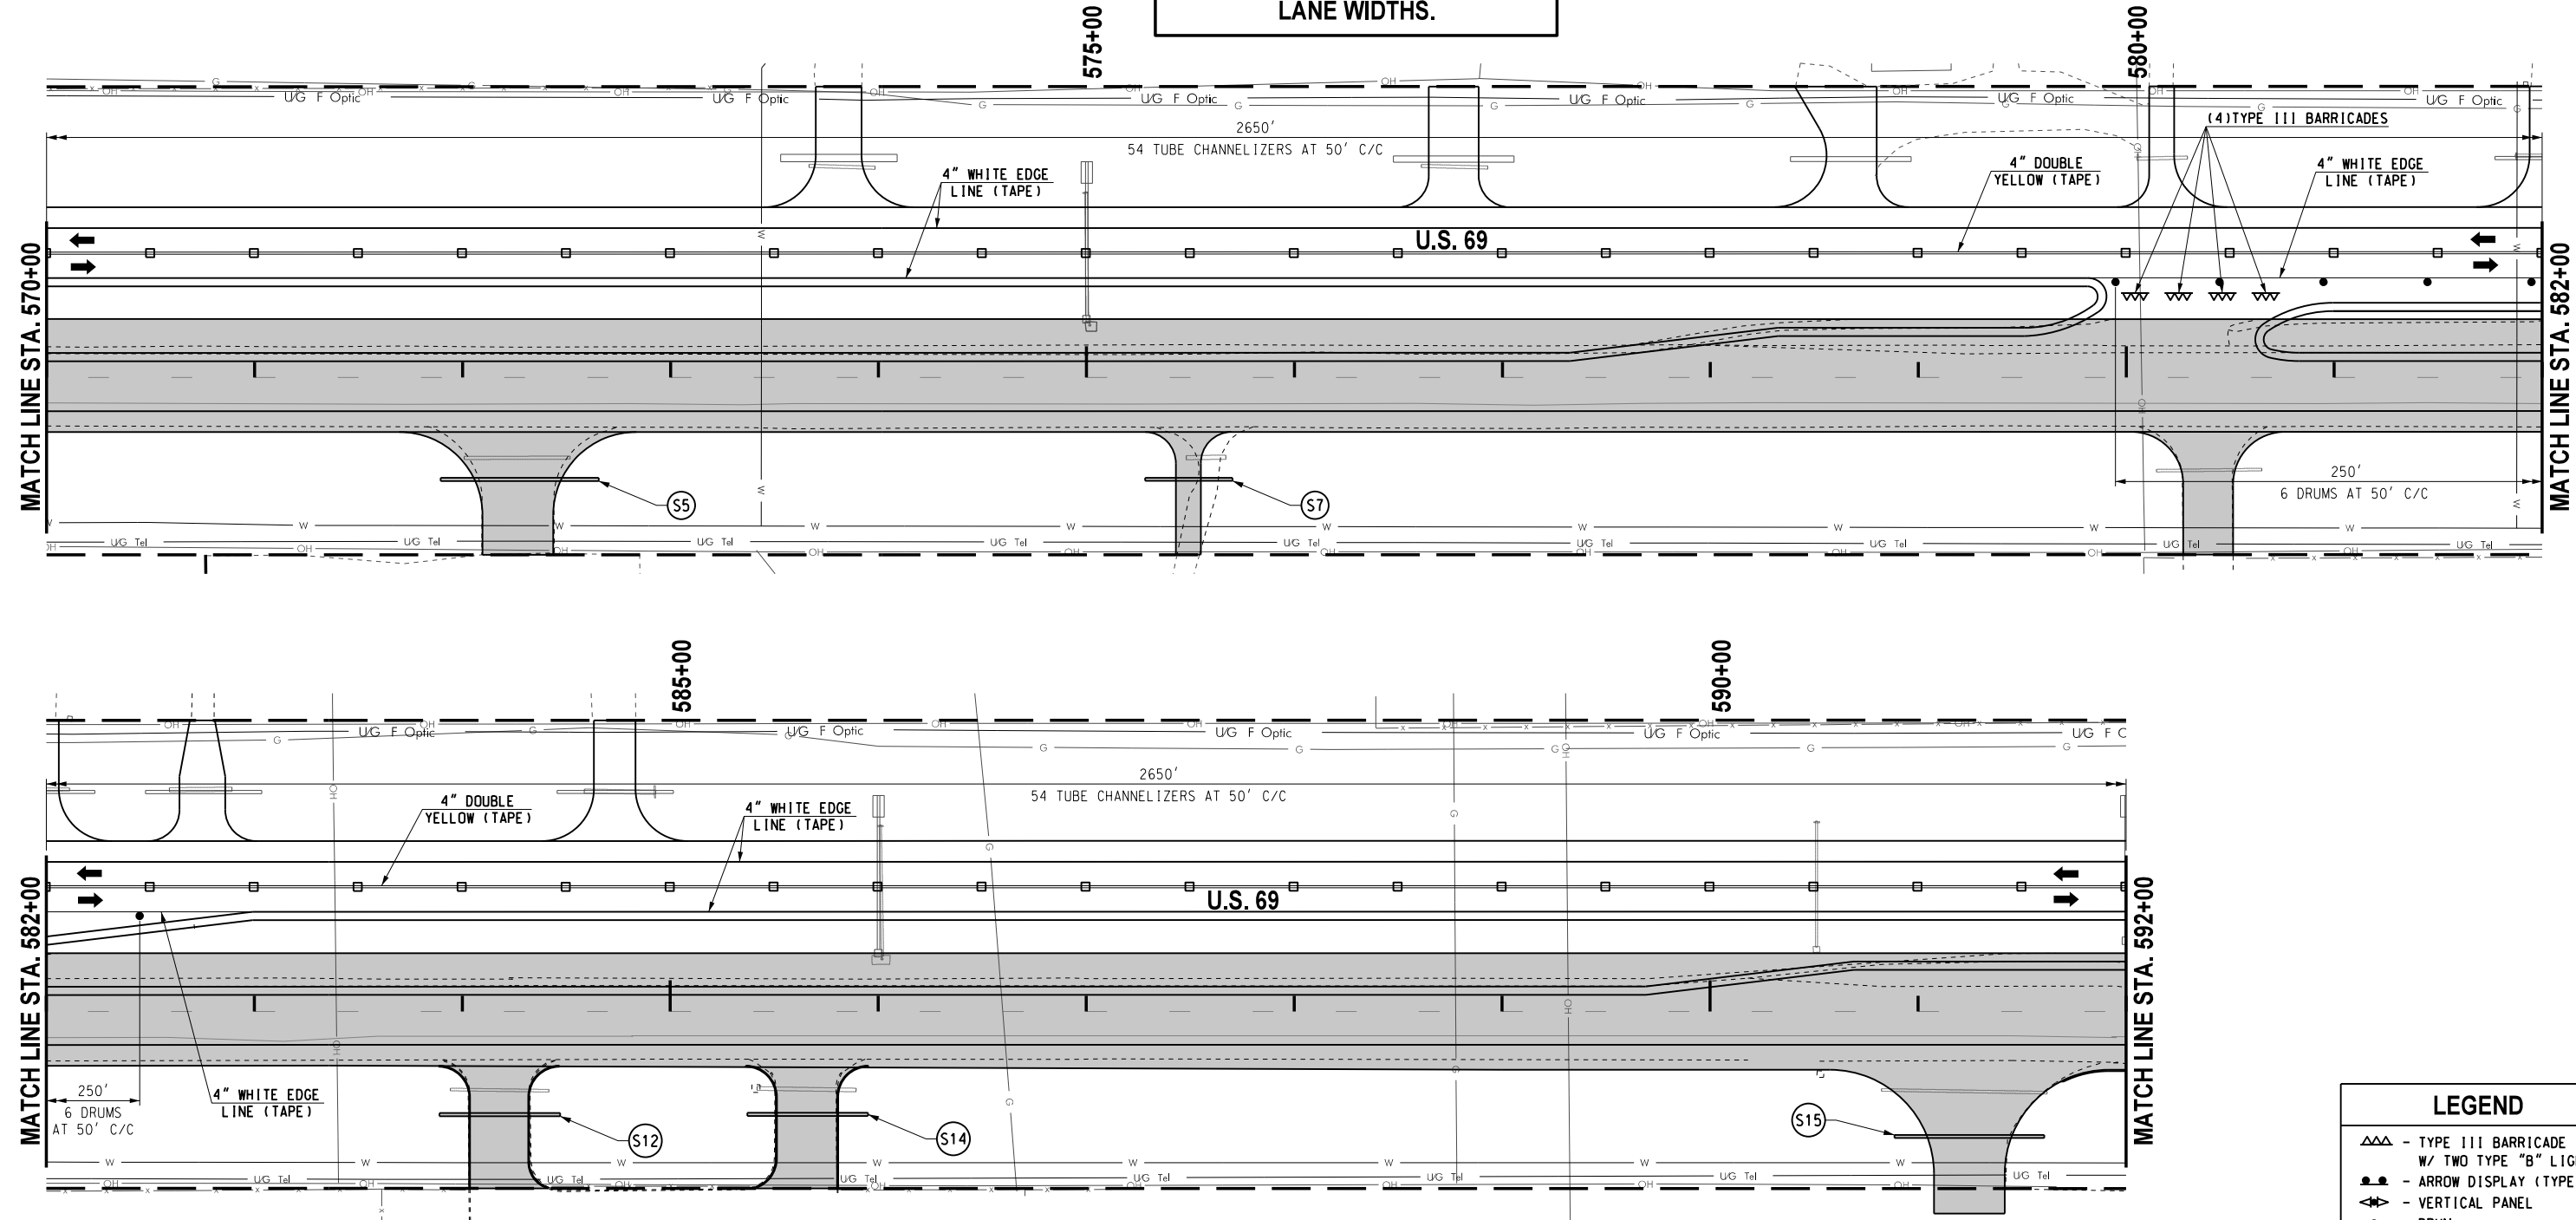

CONTRACTOR SHALL BUILD ALL
STREETS AND DRIVEWAYS HALF
AT A TIME AS TO ALLOW ACCESS,
AND SHALL MAINTAIN 11' MINIMUM
LANE WIDTHS.

REVISIONS		
NO.	DESCRIPTION	DATE


LEGEND	
	- TYPE III BARRICADE
	- W/ TWO TYPE "B" LIGHTS
	- ARROW DISPLAY (TYPE C)
	- VERTICAL PANEL
	- DRUM
	- CHANNELIZER CONE
	- TUBE CHANNELIZER
	- PORTABLE LONGITUDINAL BARRIER
	- CONSTRUCTION ZONE IMPACT ATTENUATOR
	- WORK AREA

Design	RWR	08-14-23
Drawn	CAL	08-14-23

**TRAFFIC CONTROL PLAN
PHASE 3
(2 OF 6)**

Project No. 2710804 Sheet No. T048
MUSKOGEE COUNTY


08-14-23 G:\0\Projects\T-2385A - SD,SS,LT - EC-1516 US 69 Muskogee Plan Update\CAD\T049-2710804-TRAFFIC CONTROL PLAN PHASE 3 (3 OF 6).dgn

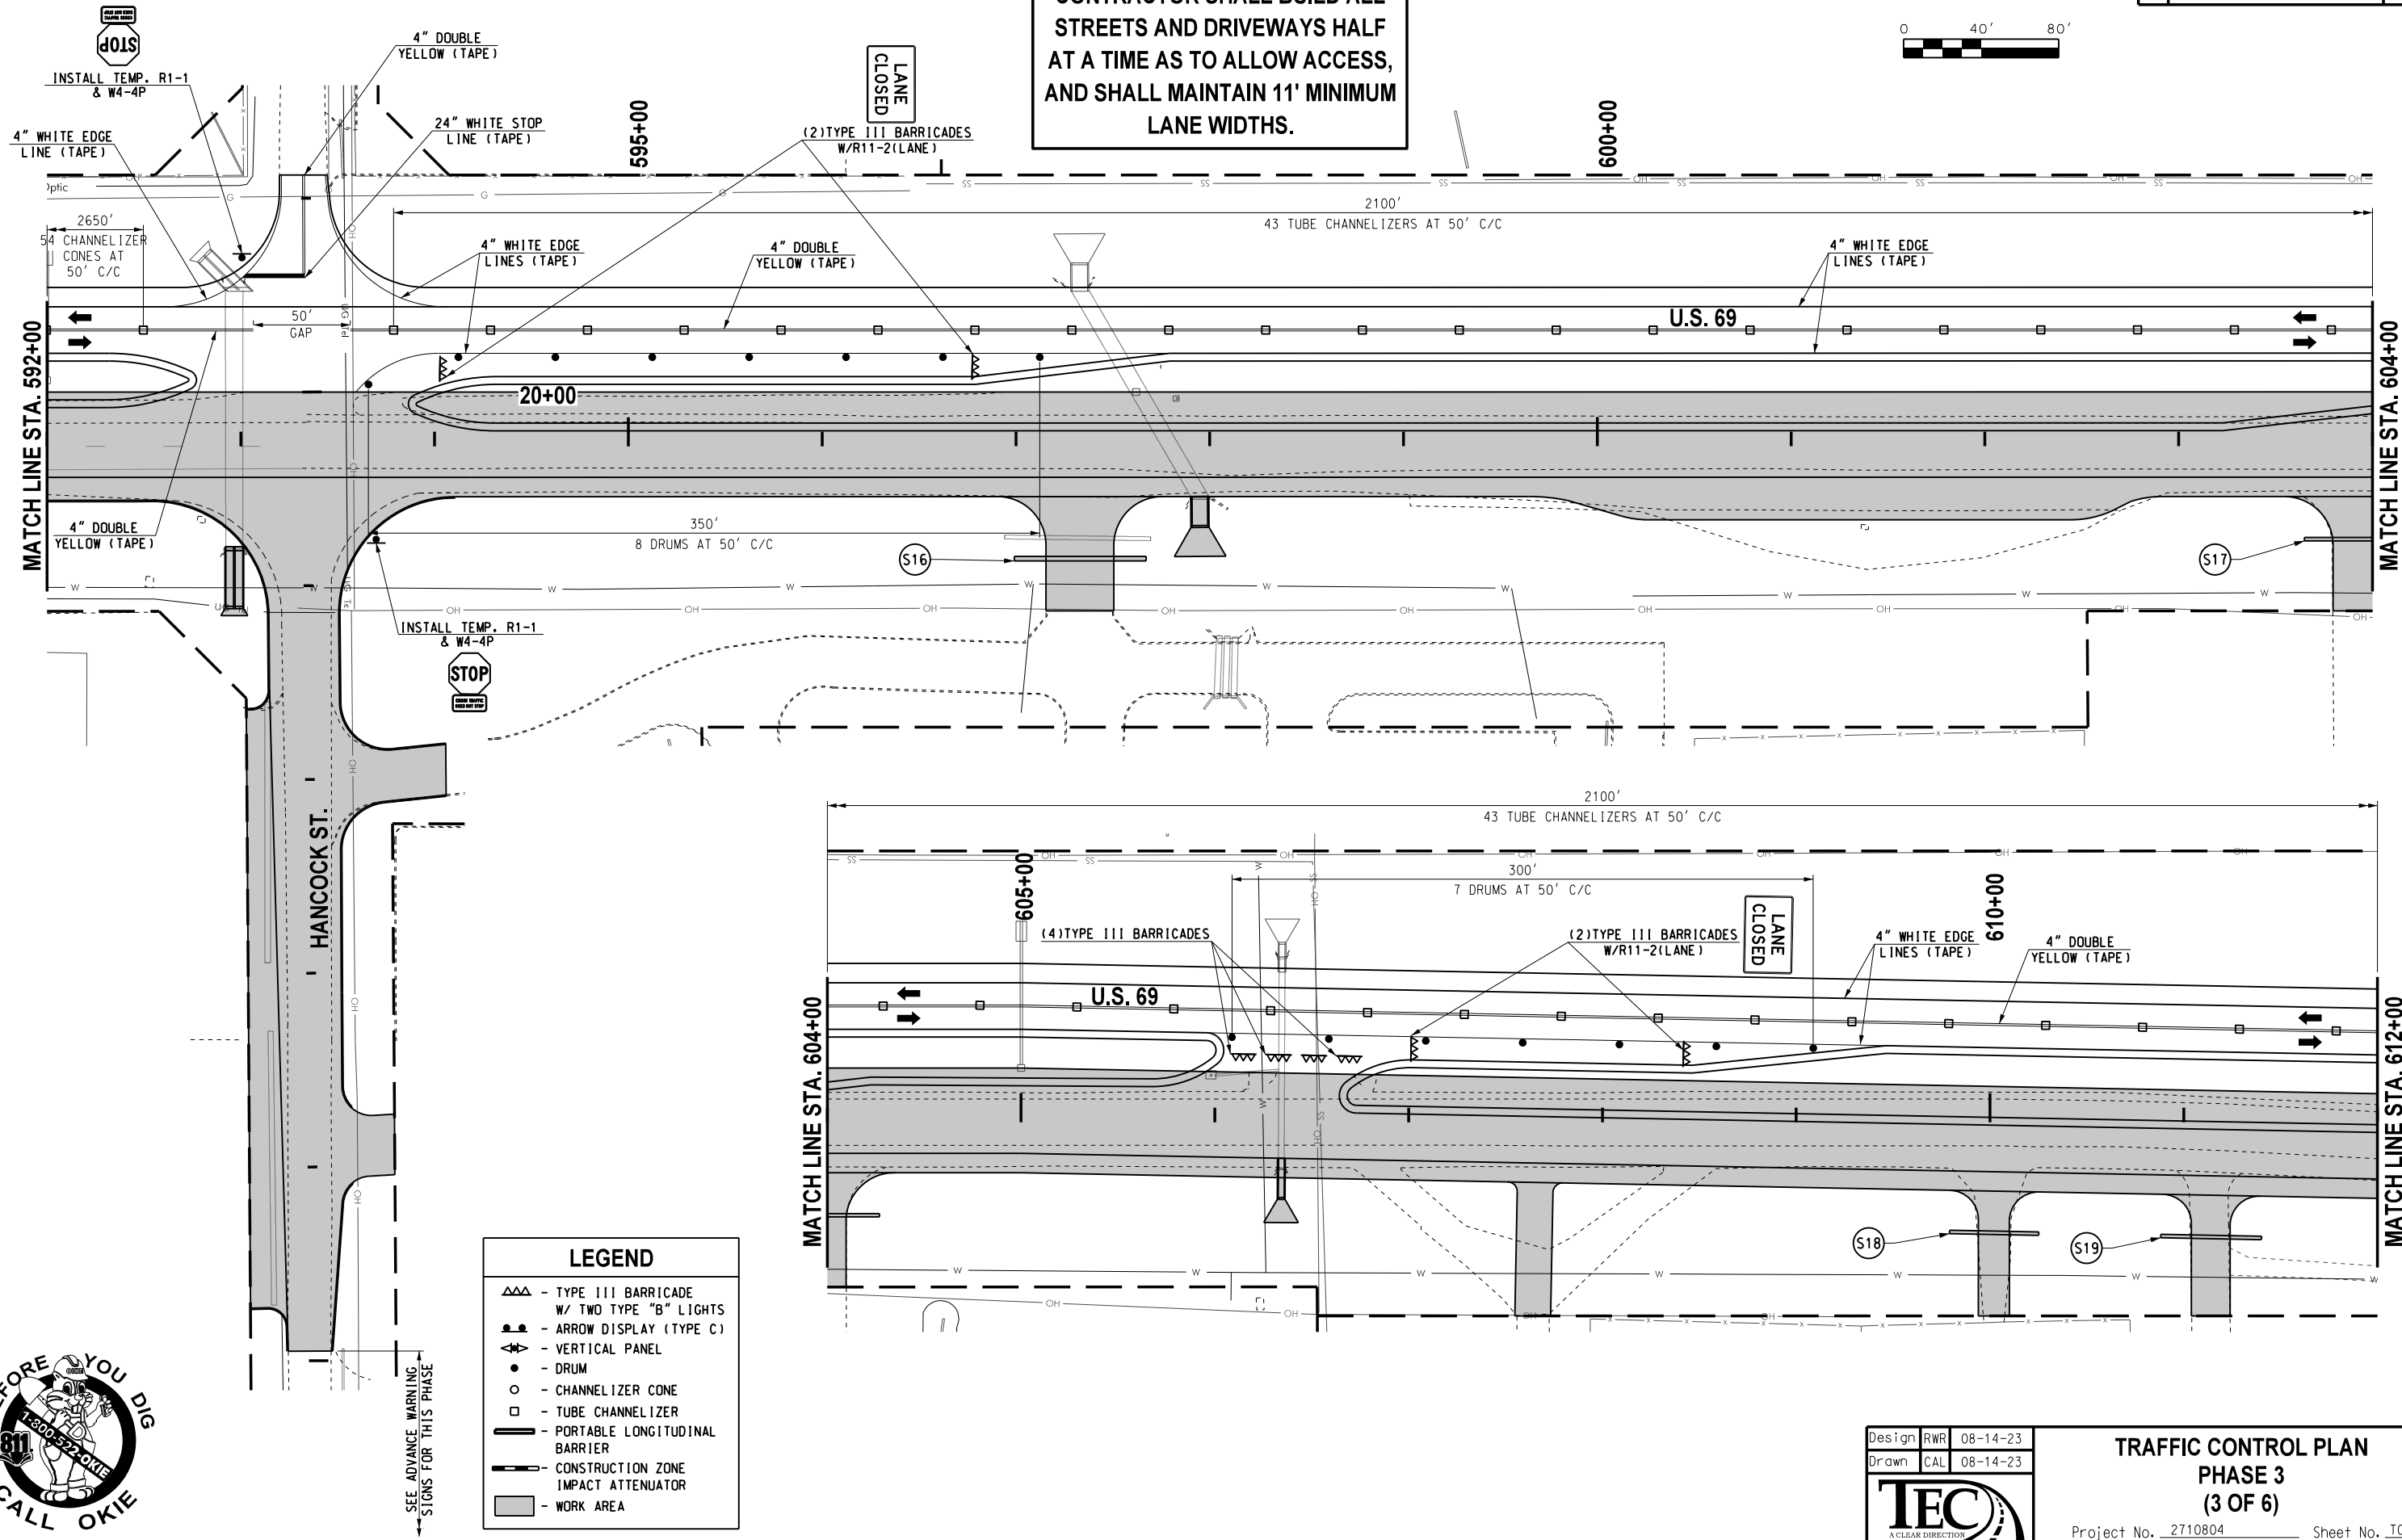


08-14-23 G:\0\Projects\T-2385A - SD,SS,LT - EC-1516 US 69 Muskogee Plan Update\CAD\T050-2710804-TRAFFIC CONTROL PLAN PHASE 3 (4 OF 6).dgn



CONTRACTOR SHALL BUILD ALL
STREETS AND DRIVEWAYS HALF
AT A TIME AS TO ALLOW ACCESS,
AND SHALL MAINTAIN 11' MINIMUM
LANE WIDTHS.

 

REVISIONS		
NO.	DESCRIPTION	DATE

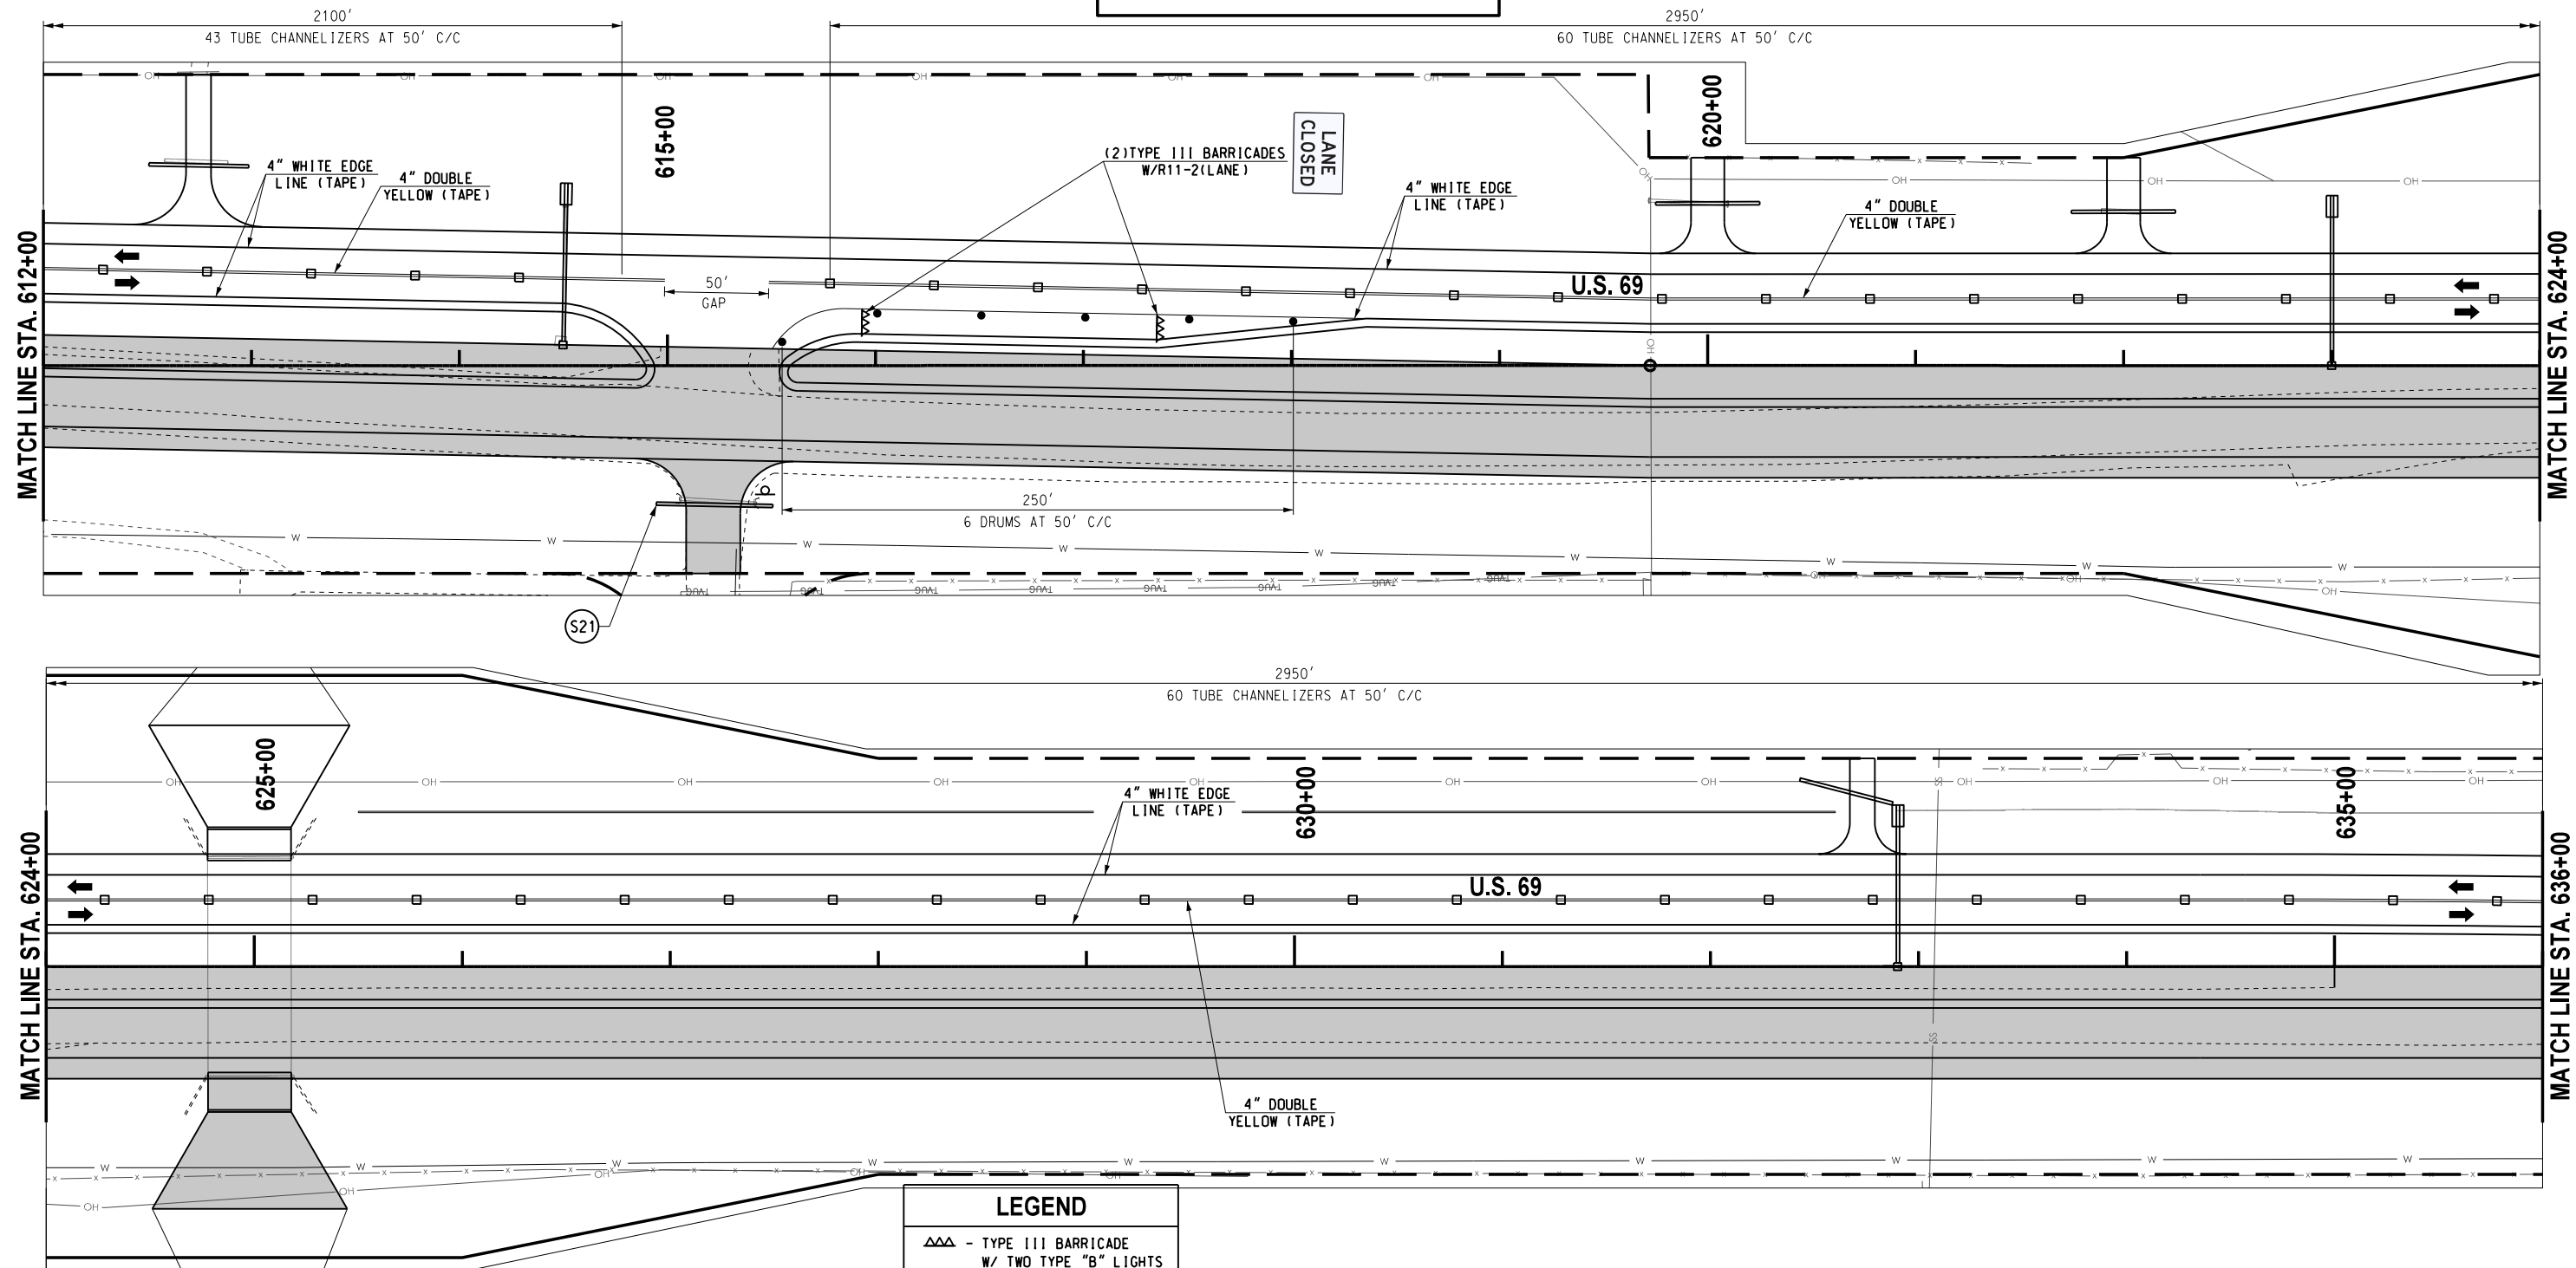


LEGEND	
	- TYPE III BARRICADE
	W/ TWO TYPE "B" LIGHTS
	- ARROW DISPLAY (TYPE C)
	- VERTICAL PANEL
	- DRUM
	- CHANNELIZER CONE
	- TUBE CHANNELIZER
	- PORTABLE LONGITUDINAL BARRIER
	- CONSTRUCTION ZONE IMPACT ATTENUATOR
	- WORK AREA

Design	RWR	08-14-23
Drawn	CAL	08-14-23

TRAFFIC CONTROL PLAN
PHASE 3
(4 OF 6)


Project No. 2710804 Sheet No. T050
MUSKOGEE COUNTY

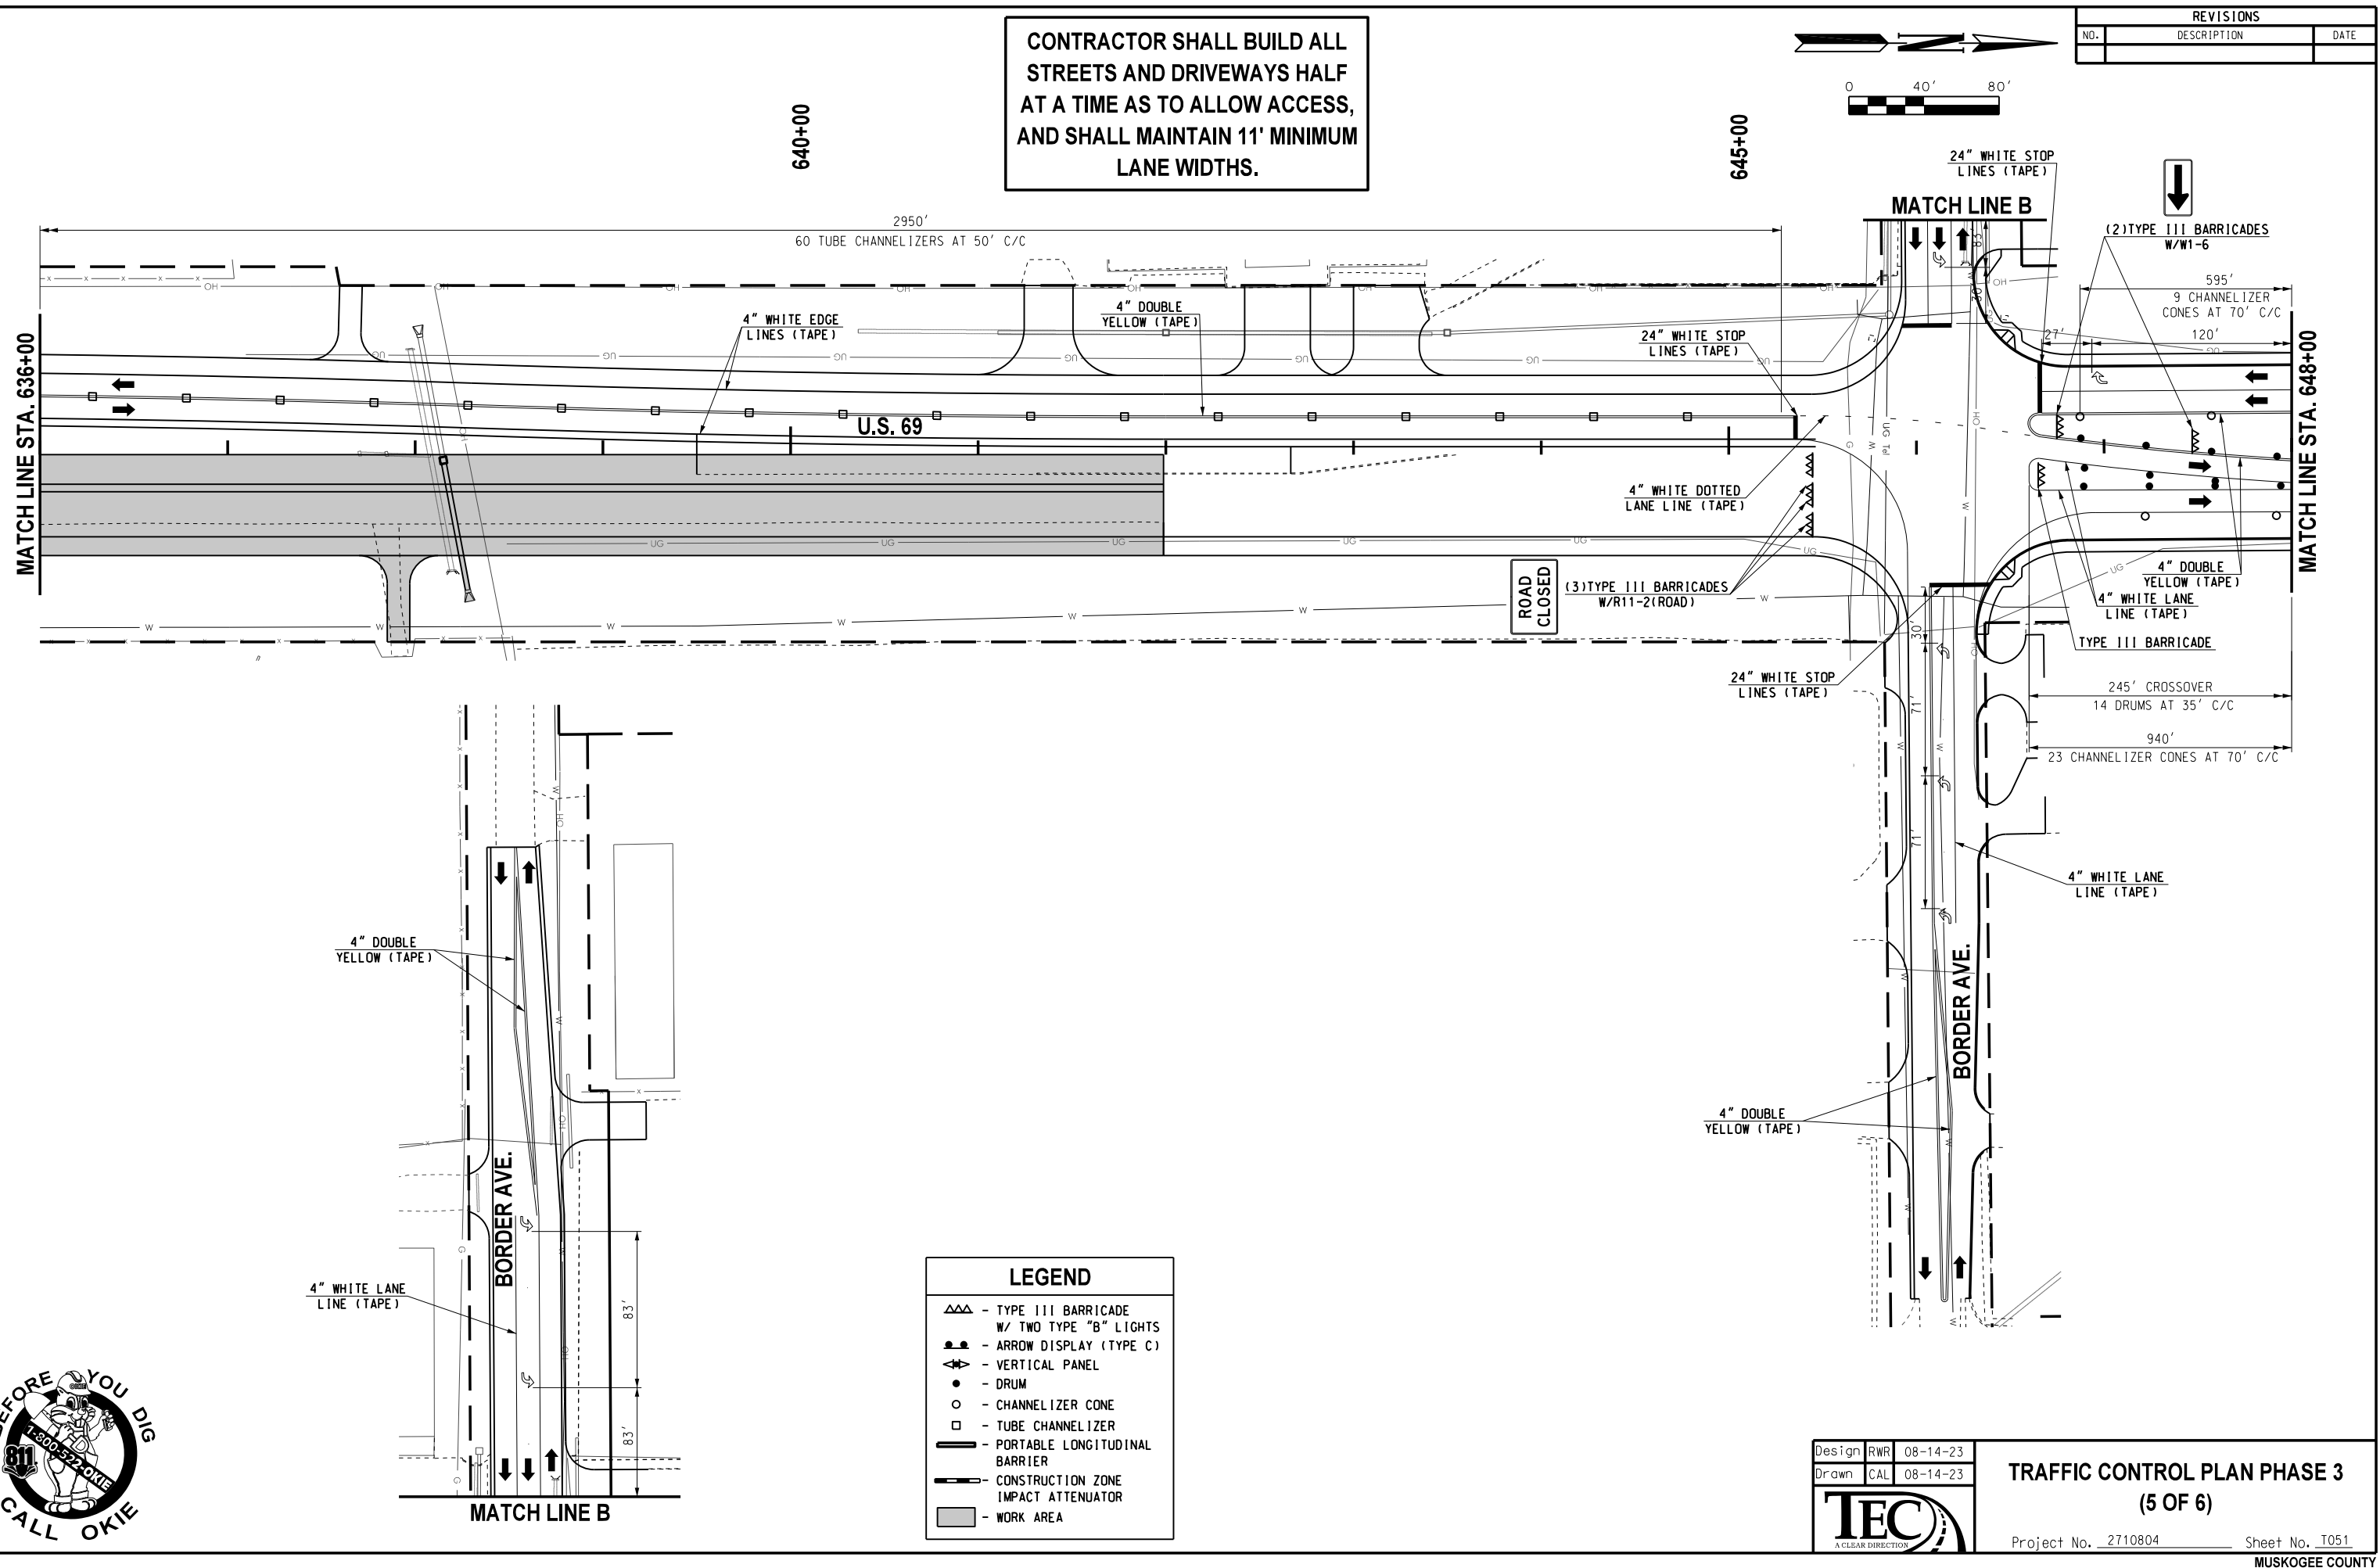


08-14-23 G:\01Projects\T-2385A - SD,SS,LT - EC-1516 US 69 Muskogee Plan Update\CAD\T052-2710804-TRAFFIC CONTROL PLAN PHASE 3 16 OF 61.dgn



CONTRACTOR SHALL BUILD ALL
STREETS AND DRIVEWAYS HALF
AT A TIME AS TO ALLOW ACCESS,
AND SHALL MAINTAIN 11' MINIMUM
LANE WIDTHS.

 

REVISIONS		
NO.	DESCRIPTION	DATE

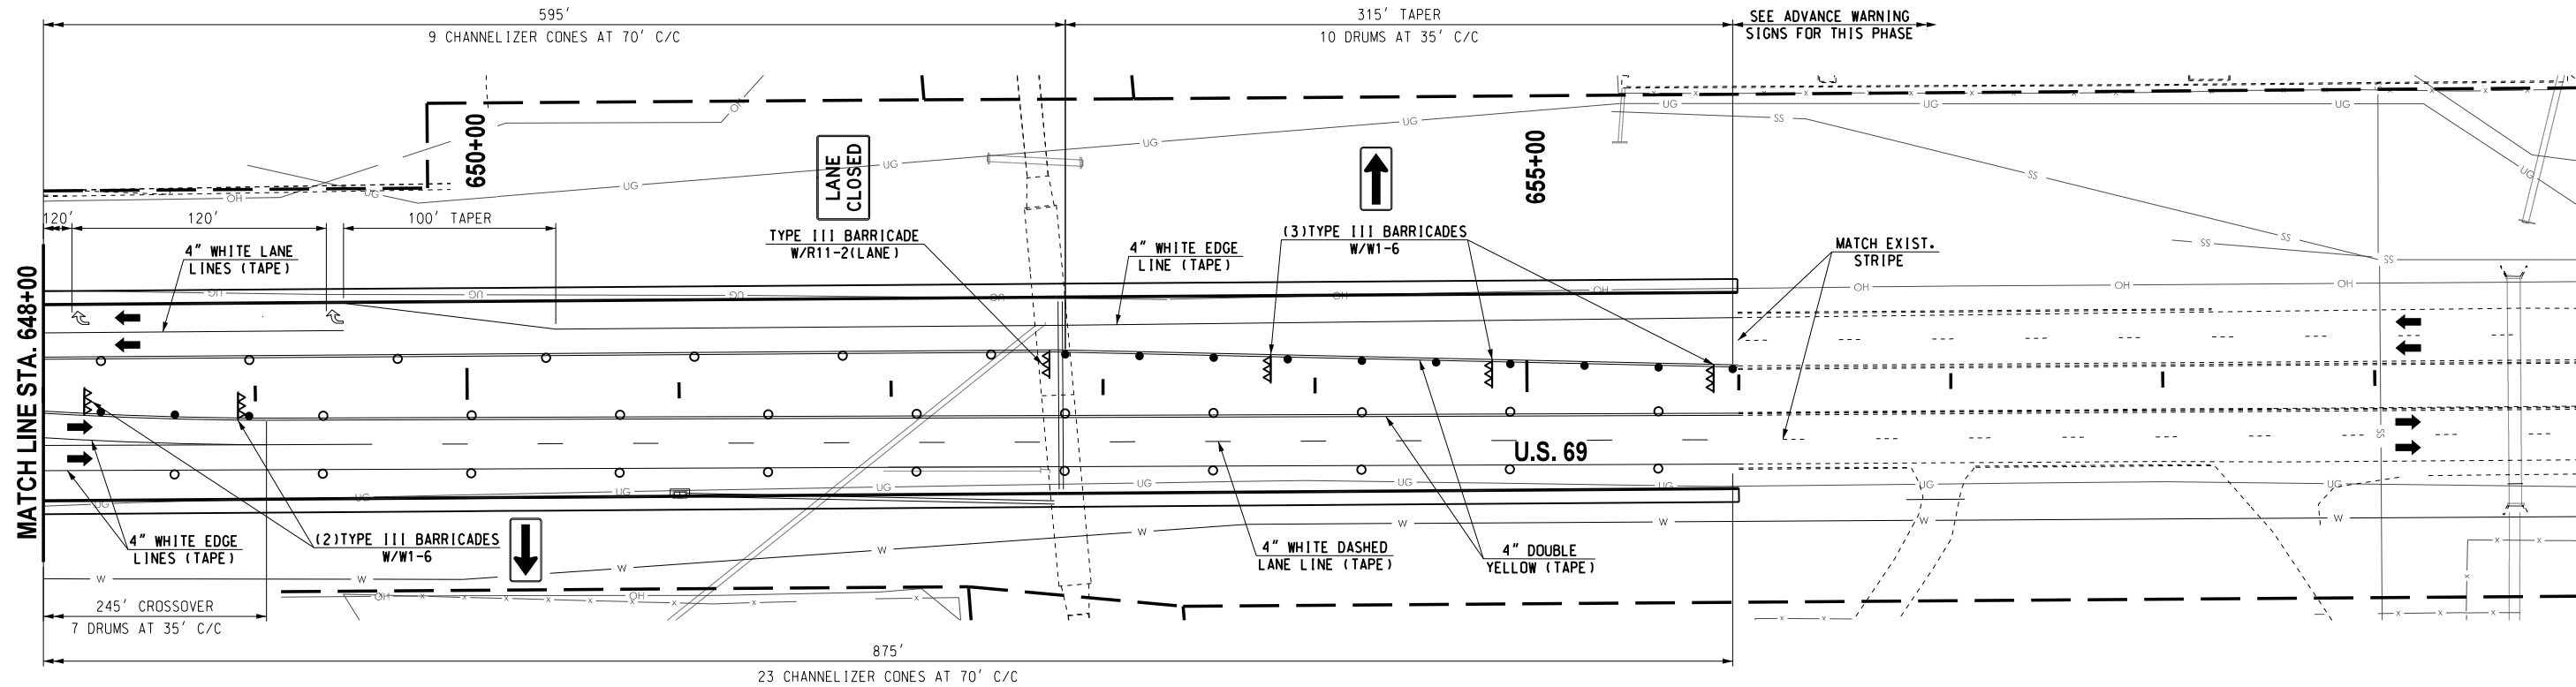

LEGEND	
	- TYPE III BARRICADE W/ TWO TYPE "B" LIGHTS
	- ARROW DISPLAY (TYPE C)
	- VERTICAL PANEL
	- DRUM
	- CHANNELIZER CONE
	- TUBE CHANNELIZER
	- PORTABLE LONGITUDINAL BARRIER
	- CONSTRUCTION ZONE
	- IMPACT ATTENUATOR
	- WORK AREA

Design	RWR	08-14-23
Drawn	CAL	08-14-23

TRAFFIC CONTROL PLAN
PHASE 3
(6 OF 6)

Project No. 2710804 Sheet No. T052
MUSKOGEE COUNTY

08-14-23 G:\0\Projects\T-2385A - SD, SS, LT - EC-1576 US 69 Muskogee Plan Update\CAD\T053-270804-TYPICAL ADVANCE WARNING SIGNS PHASE 4 .dgn




CONTRACTOR SIGN


FOR MORE INFORMATION AND SPECIFICATIONS SEE LINK BELOW:
<https://oklahoma.gov/content/dam/ok/en/odot/traffic/Contractor%20Sign%20-%20Color.pdf>



CONTRACTOR SUPPLEMENTAL PLAQUES

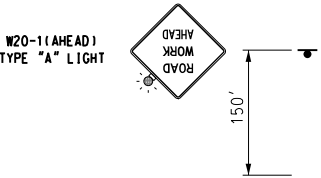

BORDER AVE.
ARLINE AVE.
ELGIN ST.
DENVER ST.

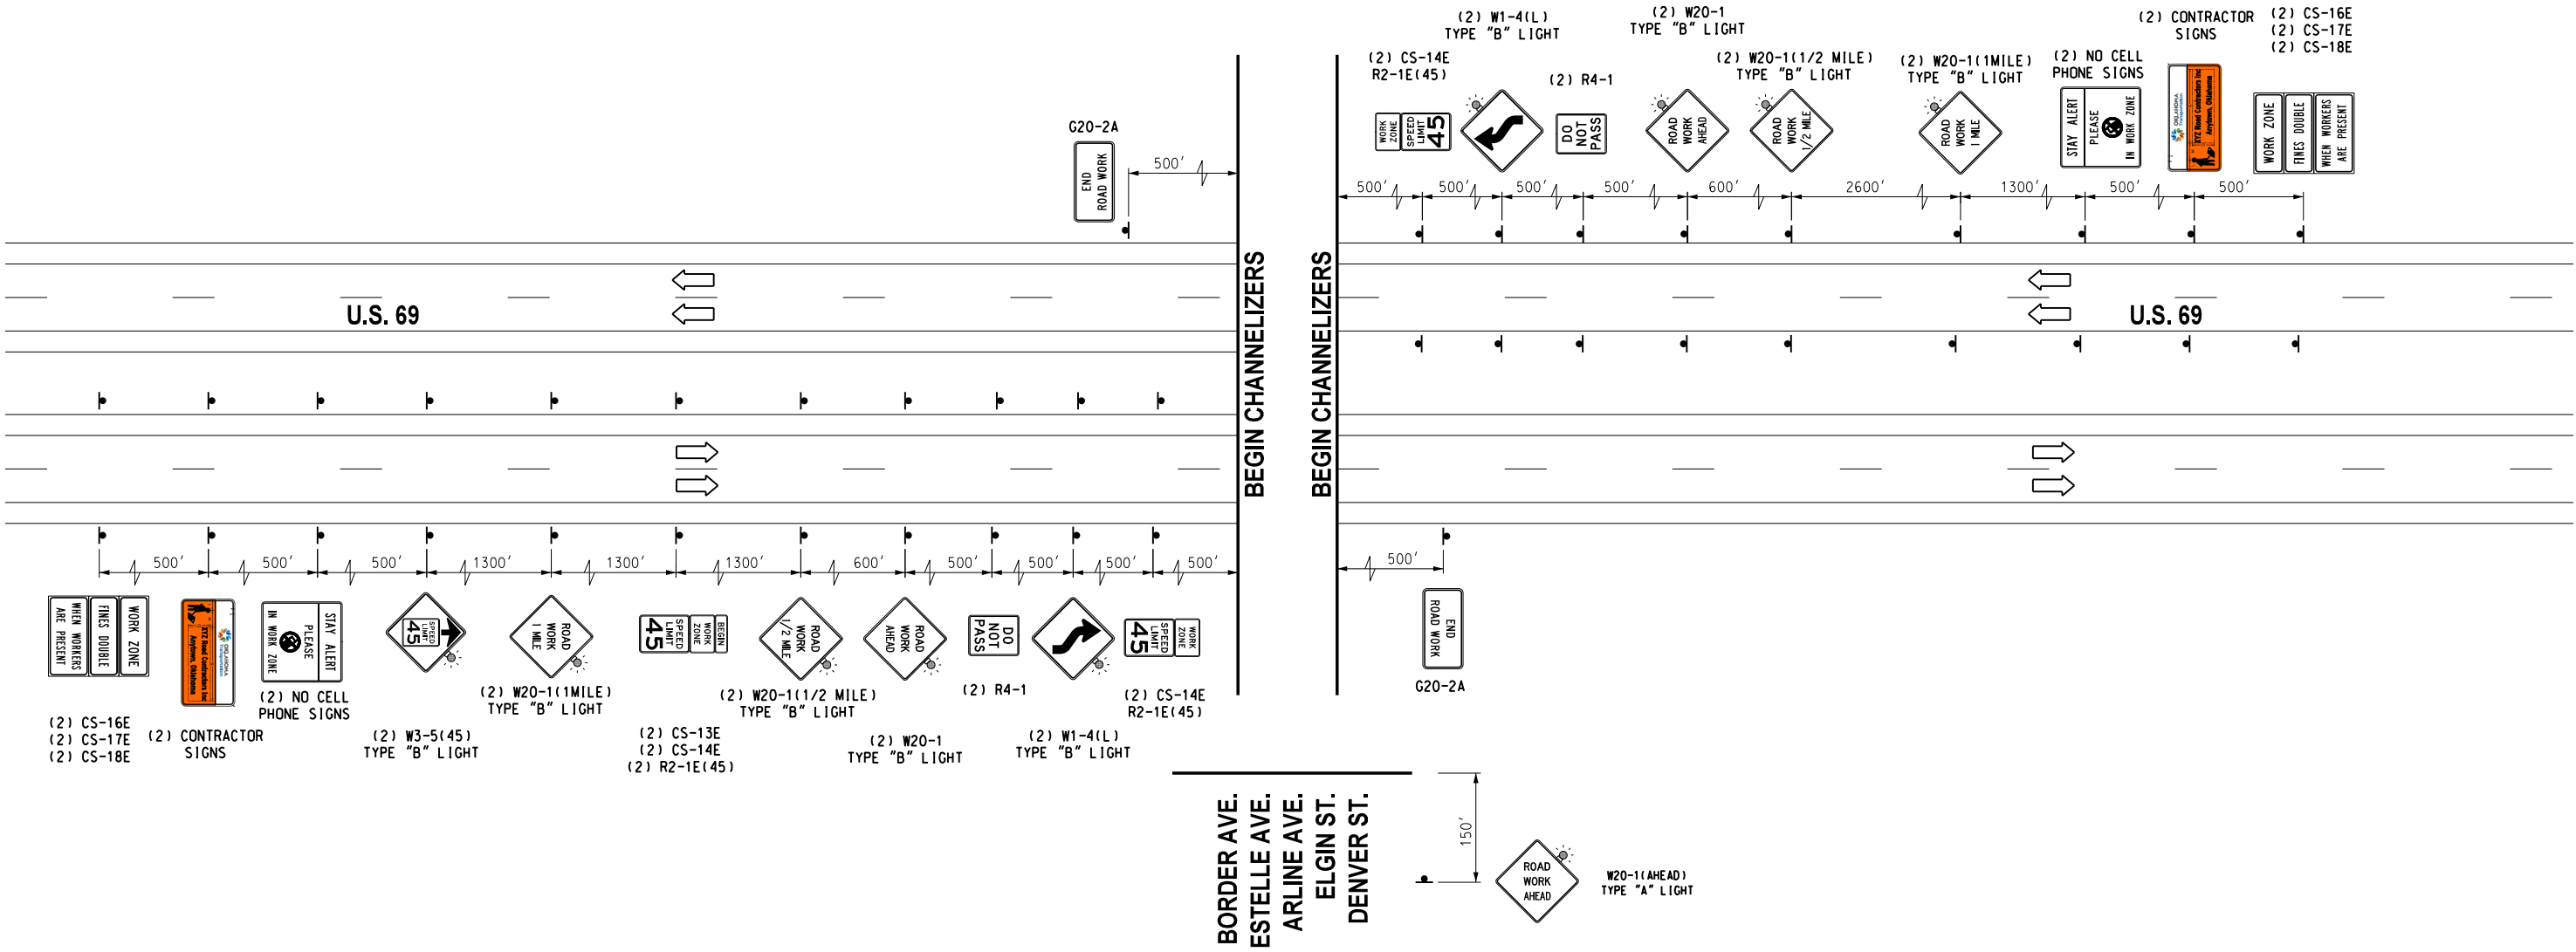

REVISIONS		
NO.	DESCRIPTION	DATE



Phase 4.0 - U.S. Highway 69
Shift southbound traffic to inside driving lane. No changes to traffic operations on Northbound traffic from Sta 656+00 to Sta 696+00. Construct southbound widening Perform grading, place Fabric, Agg. Base, prime coat, Cement Base, tack coat, and paving operations in detour from Sta 656+00 to Sta 696+00. Perform subgrade stabilization, grading and paving operations in southbound proposed detour (Typical Section No. 5)

DRAWING NOT TO SCALE

Design	RWR	08-14-23
Drawn	CAL	08-14-23





TYPICAL ADVANCE WARNING SIGNS
PHASE 4

State Job No. 2710804 Sheet No. T053

MUSKOGEE COUNTY

08-14-23 G:\0\Projects\T-2385A - SD, SS, LT - EC-1576 US 69 Muskogee Plan Update\CAD\T054-2710804-TYPICAL ADVANCE WARNING SIGNS PHASE 4 (HANCOCK RD).dgn

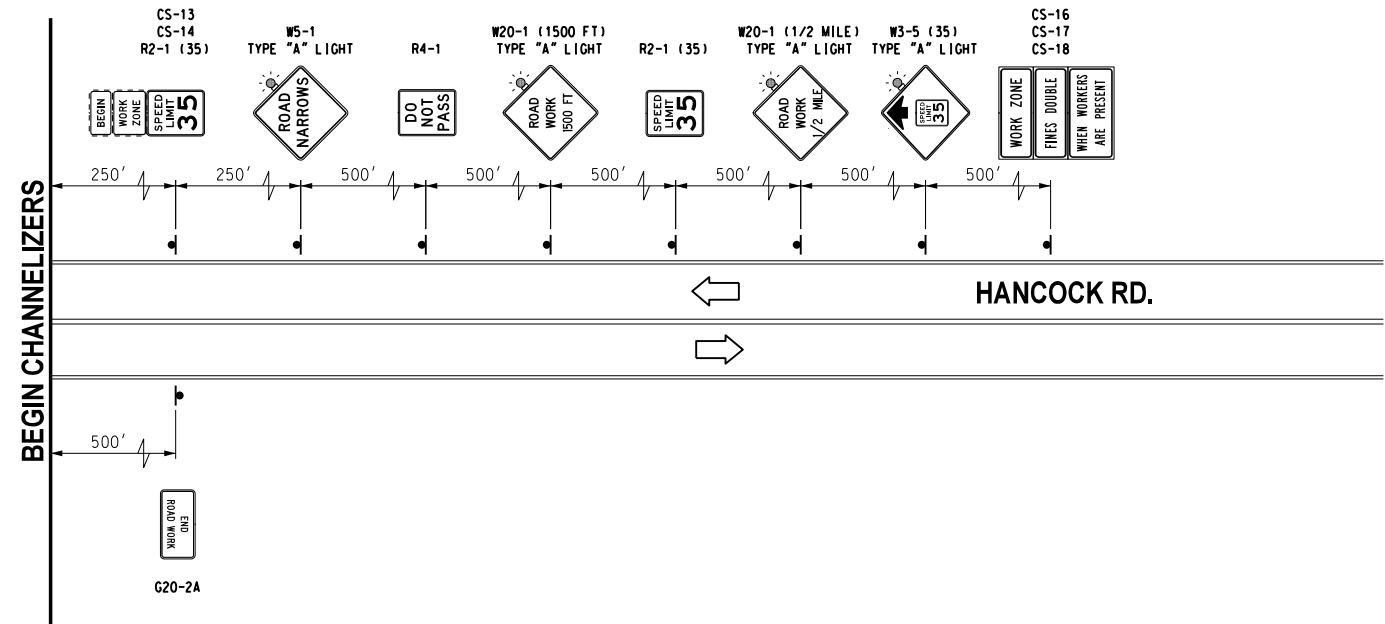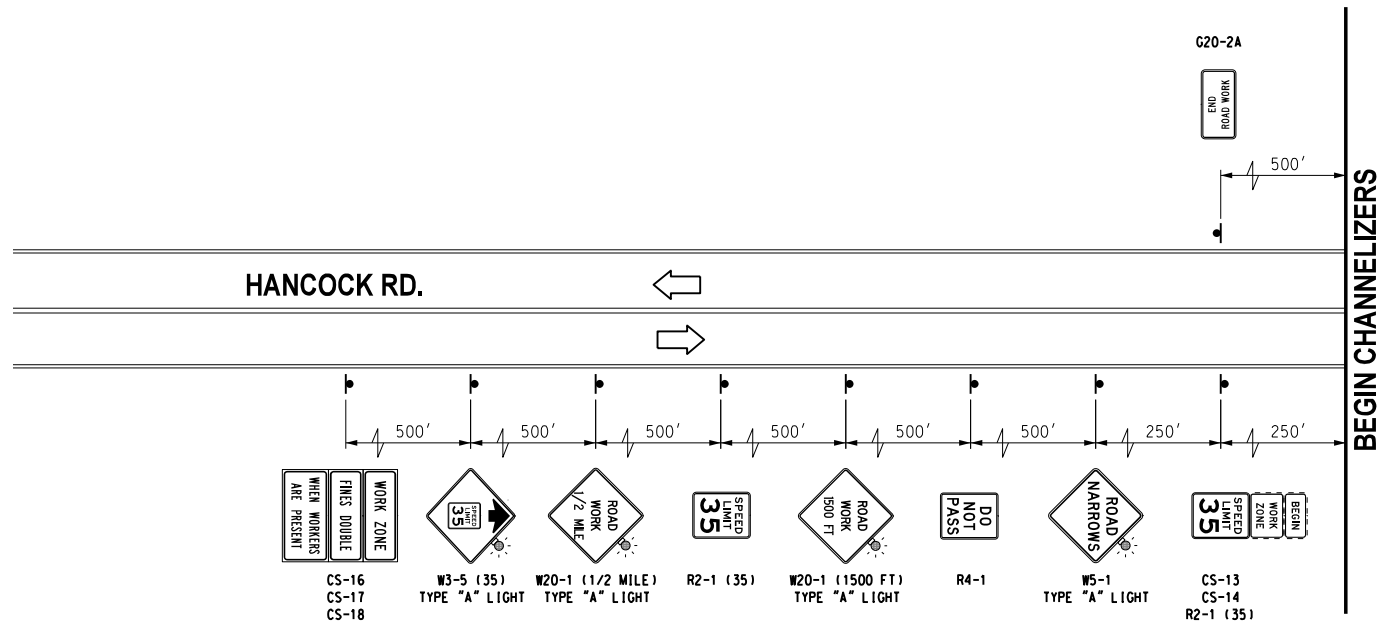

REVISIONS		
NO.	DESCRIPTION	DATE



DRAWING NOT TO SCALE

Design	RWR	08-14-23
Drawn	CAL	08-14-23



**TYPICAL ADVANCE WARNING SIGNS
PHASE 4 (HANCOCK RD.)**



State Job No. 2710804 Sheet No. T054

08-14-23 G:\0\Projects\T-2385A - SD, SS, LT - EC-1516 US 69 Muskogee Plan Update\056-2710804-TRAFFIC CONTROL PLAN PHASE 4 (2 OF 3).dgn



CONTRACTOR SHALL BUILD ALL
STREETS AND DRIVEWAYS HALF
AT A TIME AS TO ALLOW ACCESS,
AND SHALL MAINTAIN 11' MINIMUM
LANE WIDTHS.

REVISIONS		
NO.	DESCRIPTION	DATE

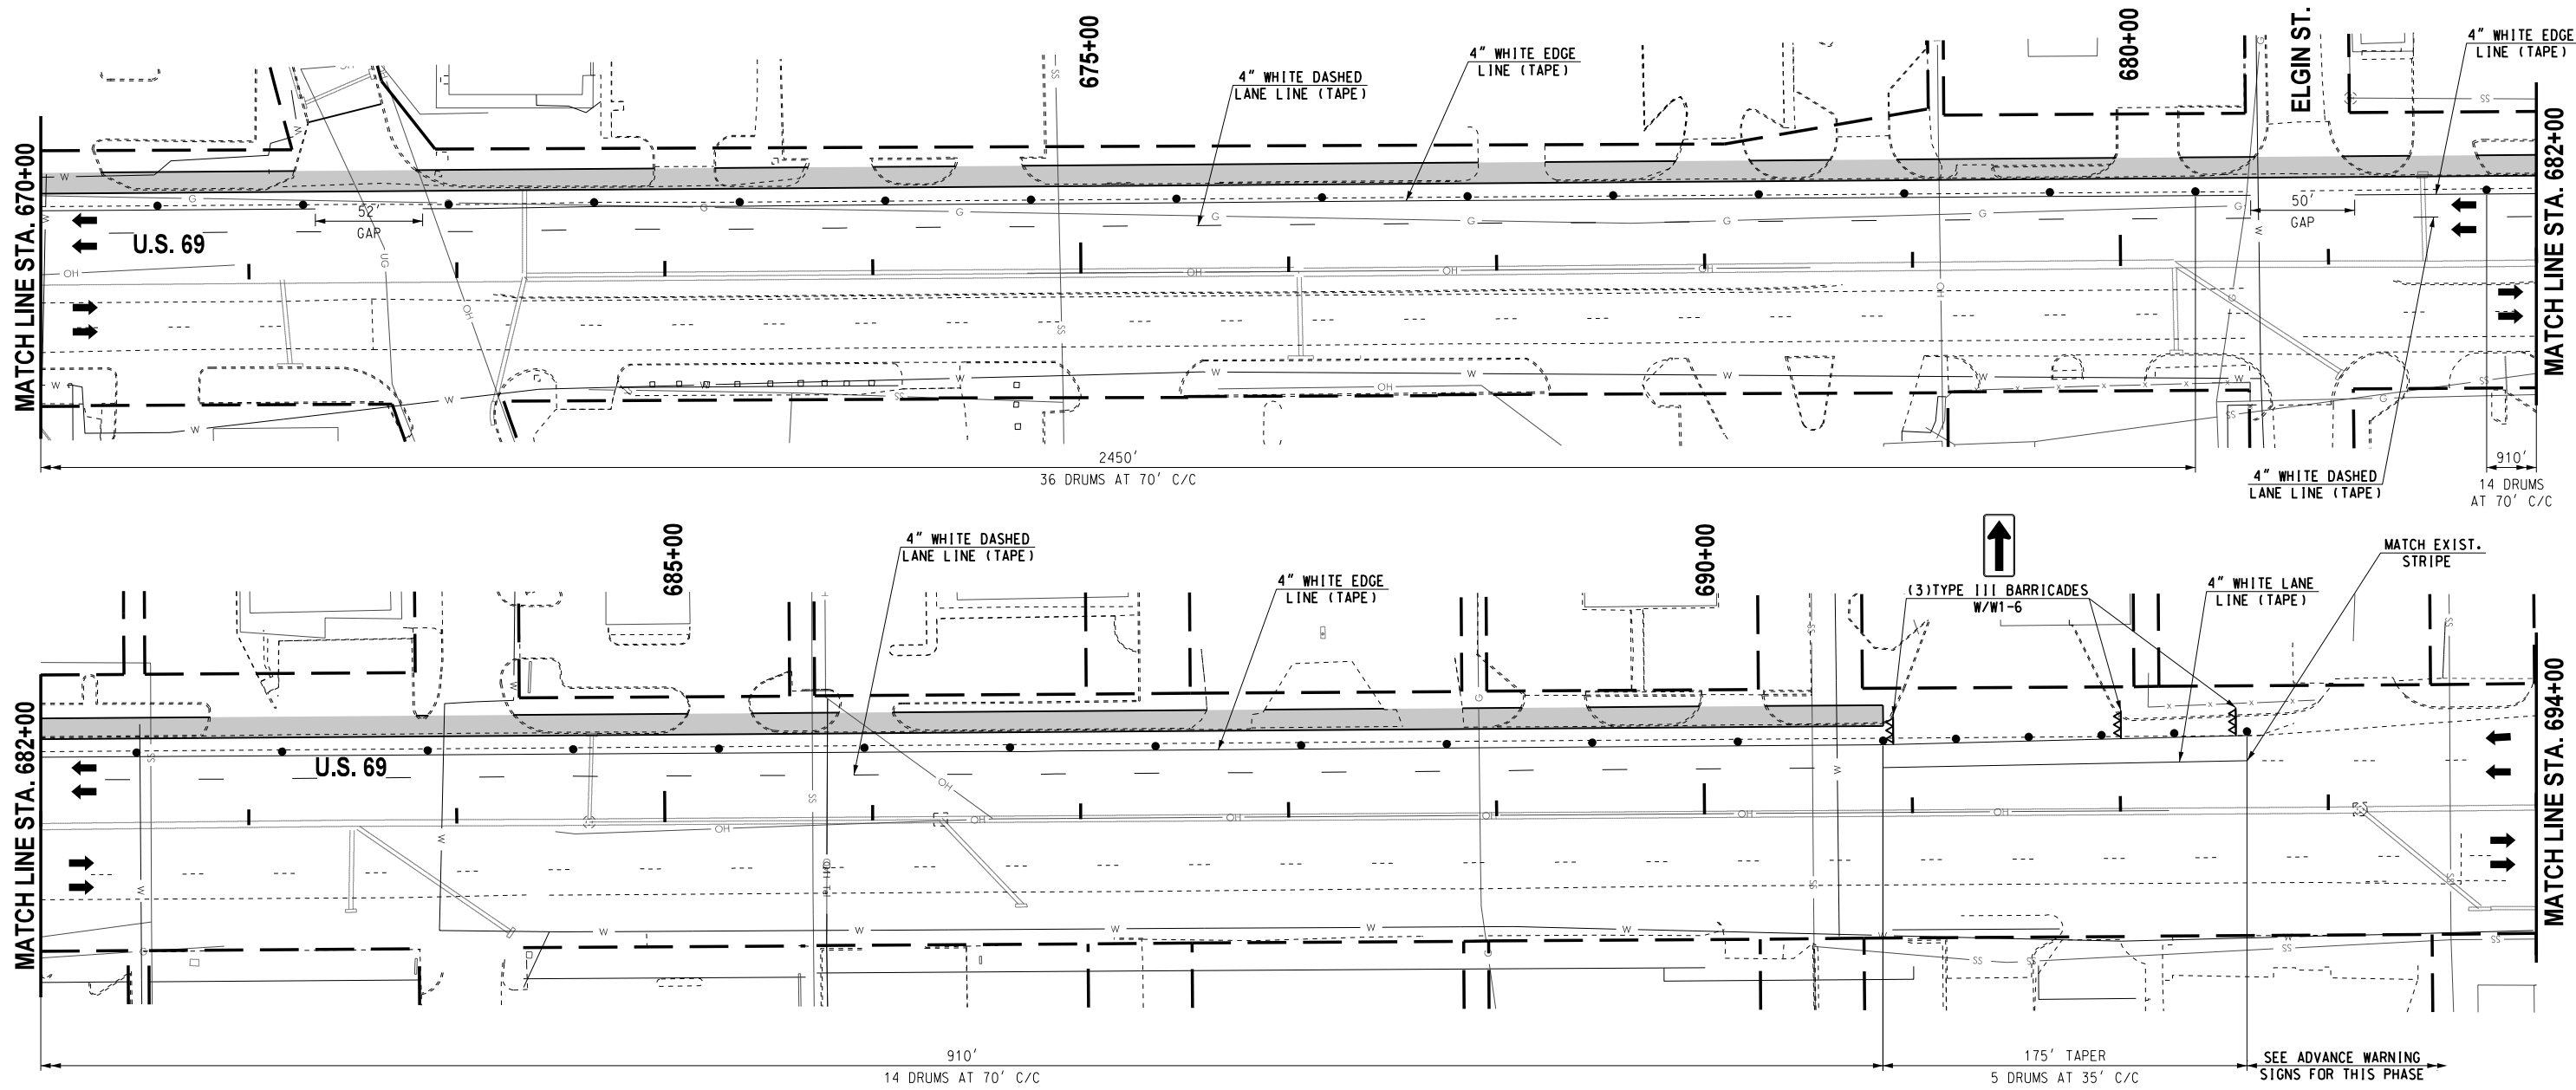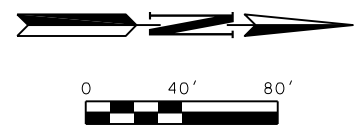

LEGEND

- △△△ - TYPE III BARRICADE
W/ TWO TYPE "B" LIGHTS
- - ARROW DISPLAY (TYPE C)
- ◀▶ - VERTICAL PANEL
- - DRUM
- - CHANNELIZER CONE
- - TUBE CHANNELIZER
- ▬ - PORTABLE LONGITUDINAL BARRIER
- ▬ - CONSTRUCTION ZONE IMPACT ATTENUATOR
- - WORK AREA

Design	RWR	08-14-23
Drawn	CAL	08-14-23

TEC
A CLEAR DIRECTION

**TRAFFIC CONTROL PLAN
PHASE 4
(2 OF 3)**



Project No. 2710804 Sheet No. 1056
MUSKOGEE COUNTY

08-14-23 G:\0\Projects\T-2385A - SD, SS, LT - EC-1516 US 69 Muskogee Plan Update\CAD\T051-2710804-TRAFFIC CONTROL PLAN PHASE 4 13 OF 31.dgn



CONTRACTOR SHALL BUILD ALL
STREETS AND DRIVEWAYS HALF
AT A TIME AS TO ALLOW ACCESS,
AND SHALL MAINTAIN 11' MINIMUM
LANE WIDTHS.

REVISIONS		
NO.	DESCRIPTION	DATE

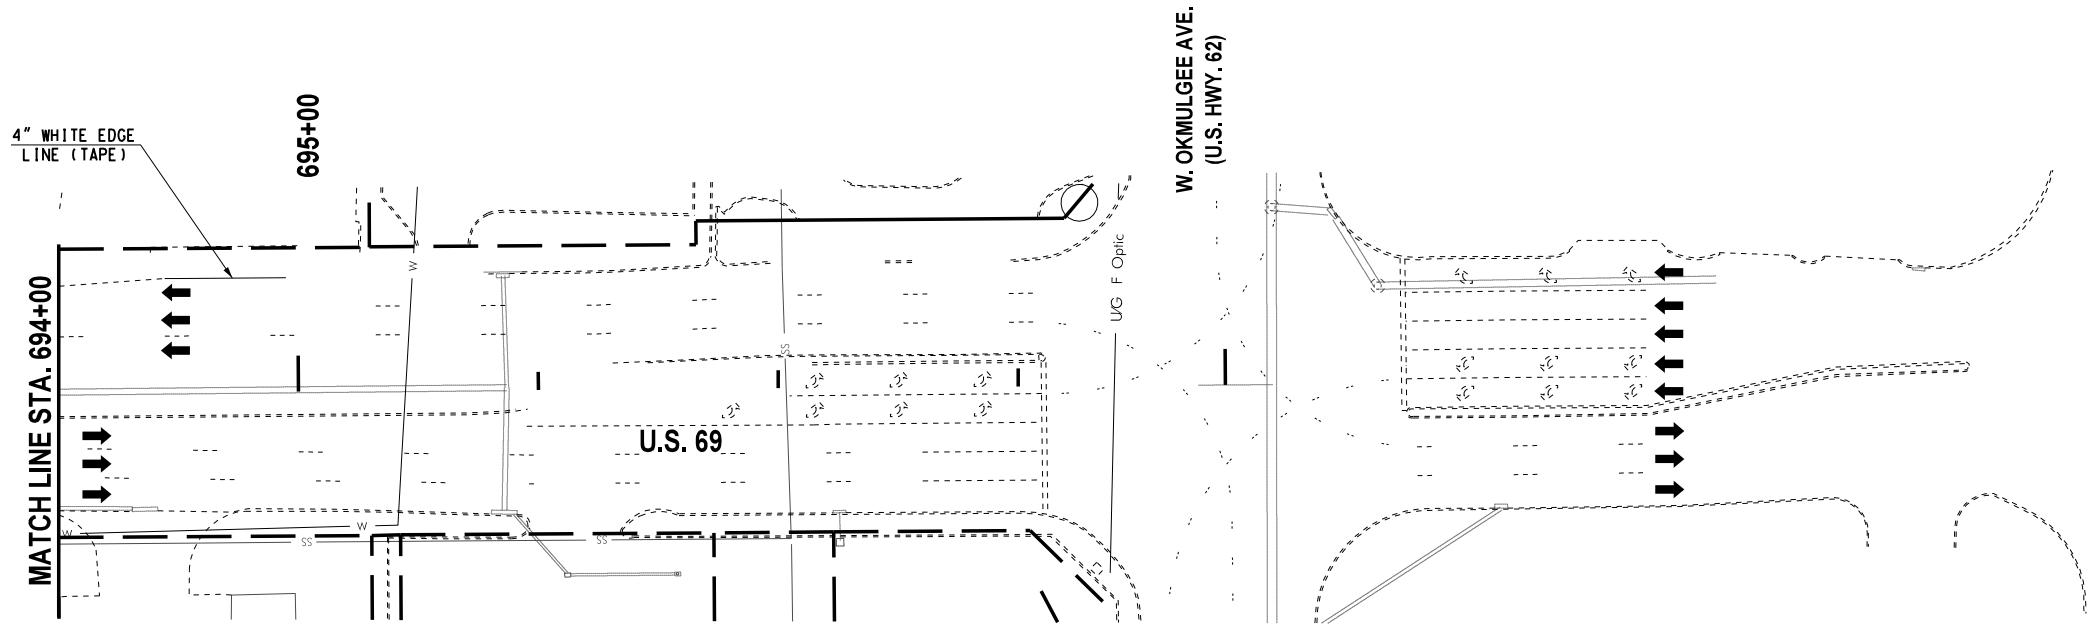 

LEGEND	
	- TYPE III BARRICADE W/ TWO TYPE "B" LIGHTS
	- ARROW DISPLAY (TYPE C)
	- VERTICAL PANEL
	- DRUM
	- CHANNELIZER CONE
	- TUBE CHANNELIZER
	- PORTABLE LONGITUDINAL BARRIER
	- CONSTRUCTION ZONE IMPACT ATTENUATOR
	- WORK AREA

Design	RWR	08-14-23
Drawn	CAL	08-14-23



TRAFFIC CONTROL PLAN
PHASE 4
(3 OF 3)

Project No. 2710804 Sheet No. T027



CONTRACTOR SUPPLEMENTAL PLAQUES

FOR MORE INFORMATION AND SPECIFICATIONS SEE LINK BELOW:
<https://oklahoma.gov/content/dam/ok/en/odot/traffic/Contractor%20Sign%20-%20Color.pdf>

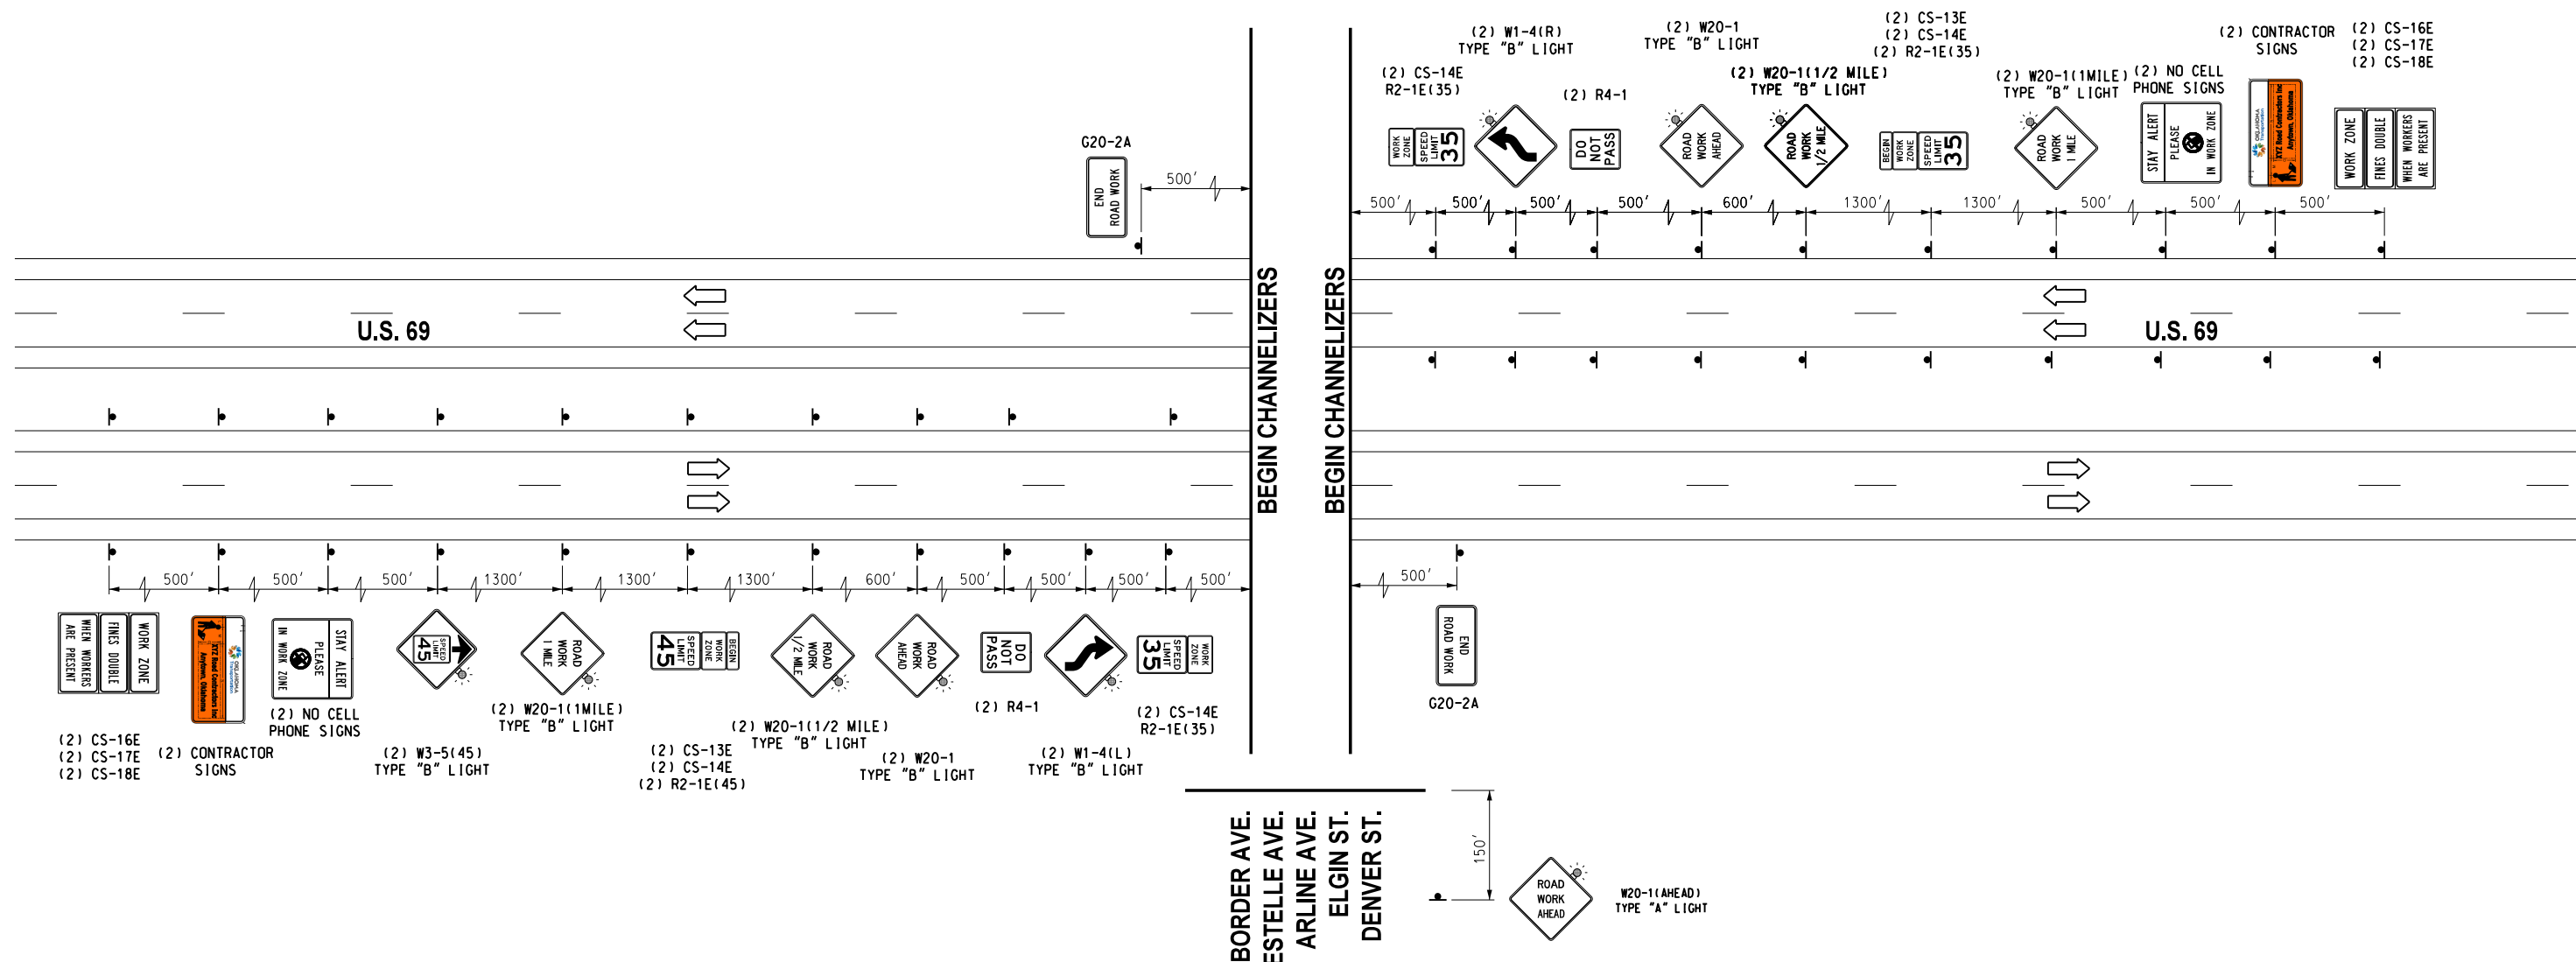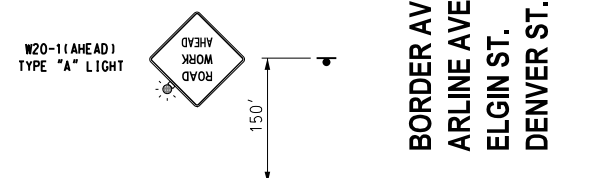

Phase 5.0 - U.S. Highway 69
Shift northbound and southbound traffic to outside driving lanes. Maintain two lane traffic from Sta 656+00 to Sta 659+00 center median pavement from Sta 656+00 to Sta 695+00. Install drainage junction boxes and Manholes. Install a 4ft RCP stub east from INCT/MH of the CRL. Perform subgrade, Perform grading phase Fabric, Agg. Base, prime coat, Cement Base, tack coat, and paving operations in proposed concrete center median (Typical Section No. 3 and Typical Section No. 4)

DRAWING NOT TO SCALE

TEC
A CLEAR DIRECTION

TYPICAL ADVANCE WARNING SIGNS
PHASE 5


State Job No. 2710804 Sheet No. T058

MUSKOGEE COUNTY


08-14-23 G:\0\Projects\T-2385A - SD, SS, LT - EC-1576 US 69 Muskogee Plan Update\059-2710804-TRAFFIC CONTROL PLAN PHASE 5 (1 OF 3).dgn



CONTRACTOR SHALL BUILD ALL
STREETS AND DRIVEWAYS HALF
AT A TIME AS TO ALLOW ACCESS,
AND SHALL MAINTAIN 11' MINIMUM
LANE WIDTHS.

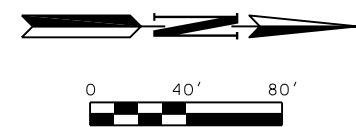

REVISIONS		
NO.	DESCRIPTION	DATE

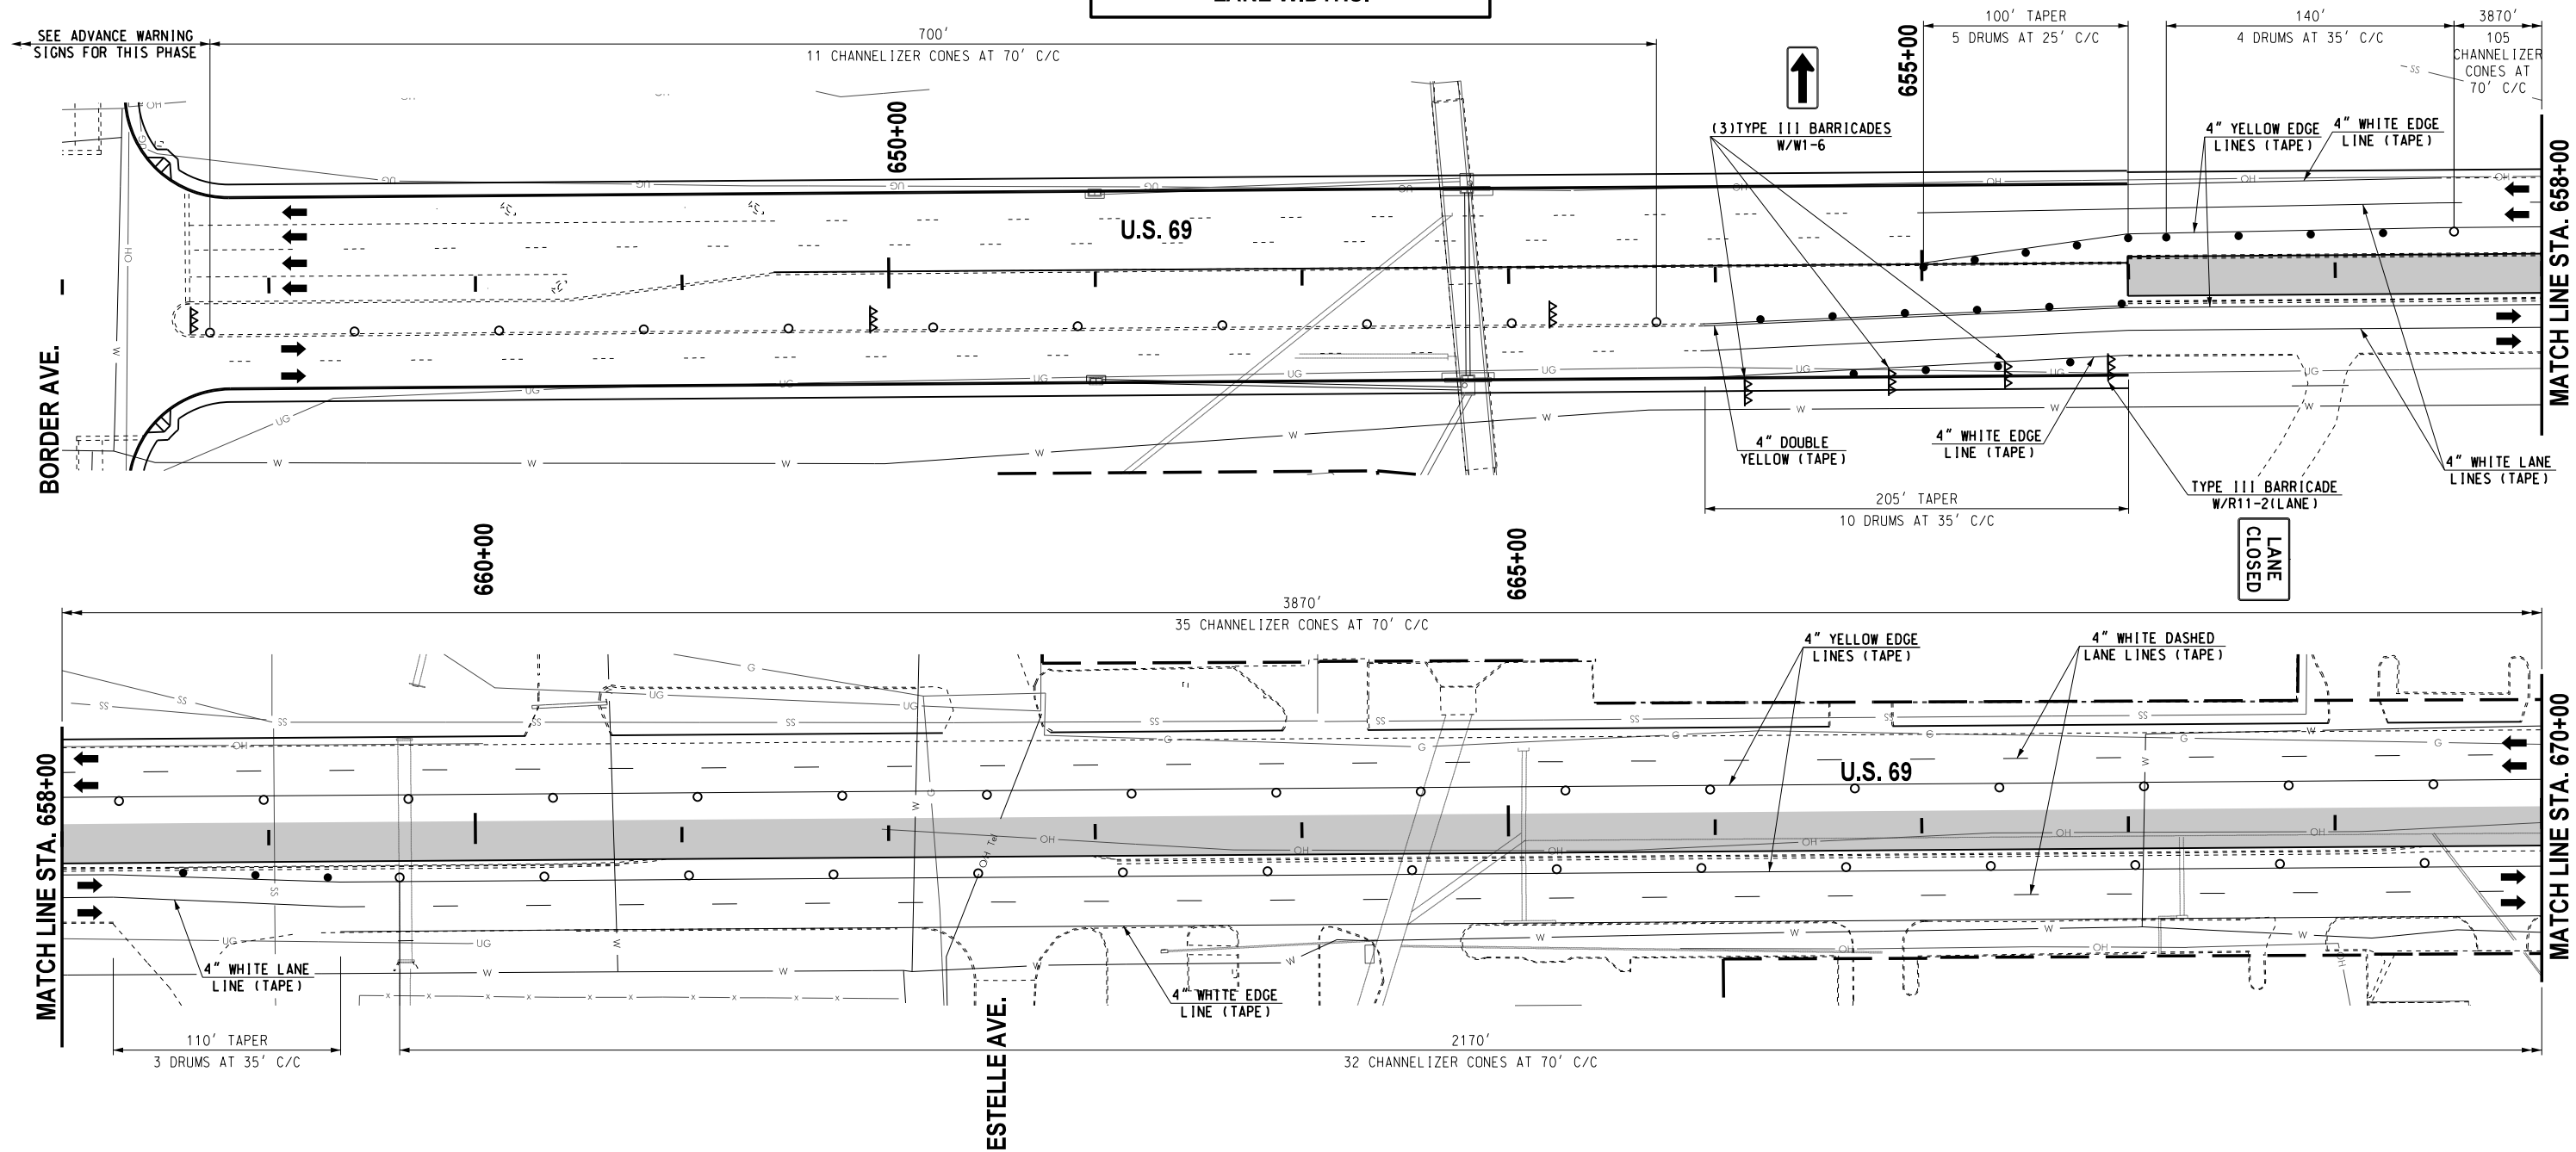


LEGEND	
	- TYPE III BARRICADE W/ TWO TYPE "B" LIGHTS
	- ARROW DISPLAY (TYPE C)
	- VERTICAL PANEL
	- DRUM
	- CHANNELIZER CONE
	- TUBE CHANNELIZER
	- PORTABLE LONGITUDINAL BARRIER
	- CONSTRUCTION ZONE IMPACT ATTENUATOR
	- WORK AREA

Design	RWR	08-14-23
Drawn	CAL	08-14-23

TRAFFIC CONTROL PLAN
PHASE 5
(1 OF 3)


Project No. 2710804 Sheet No. T059
MUSKOGEE COUNTY

08-14-23 G:\0\Projects\T-2385A - SD, SS, LT - EC-1516 US 69 Muskogee Plan Update\060-2710804-TRAFFIC CONTROL PLAN PHASE 5 (2 OF 3).dgn

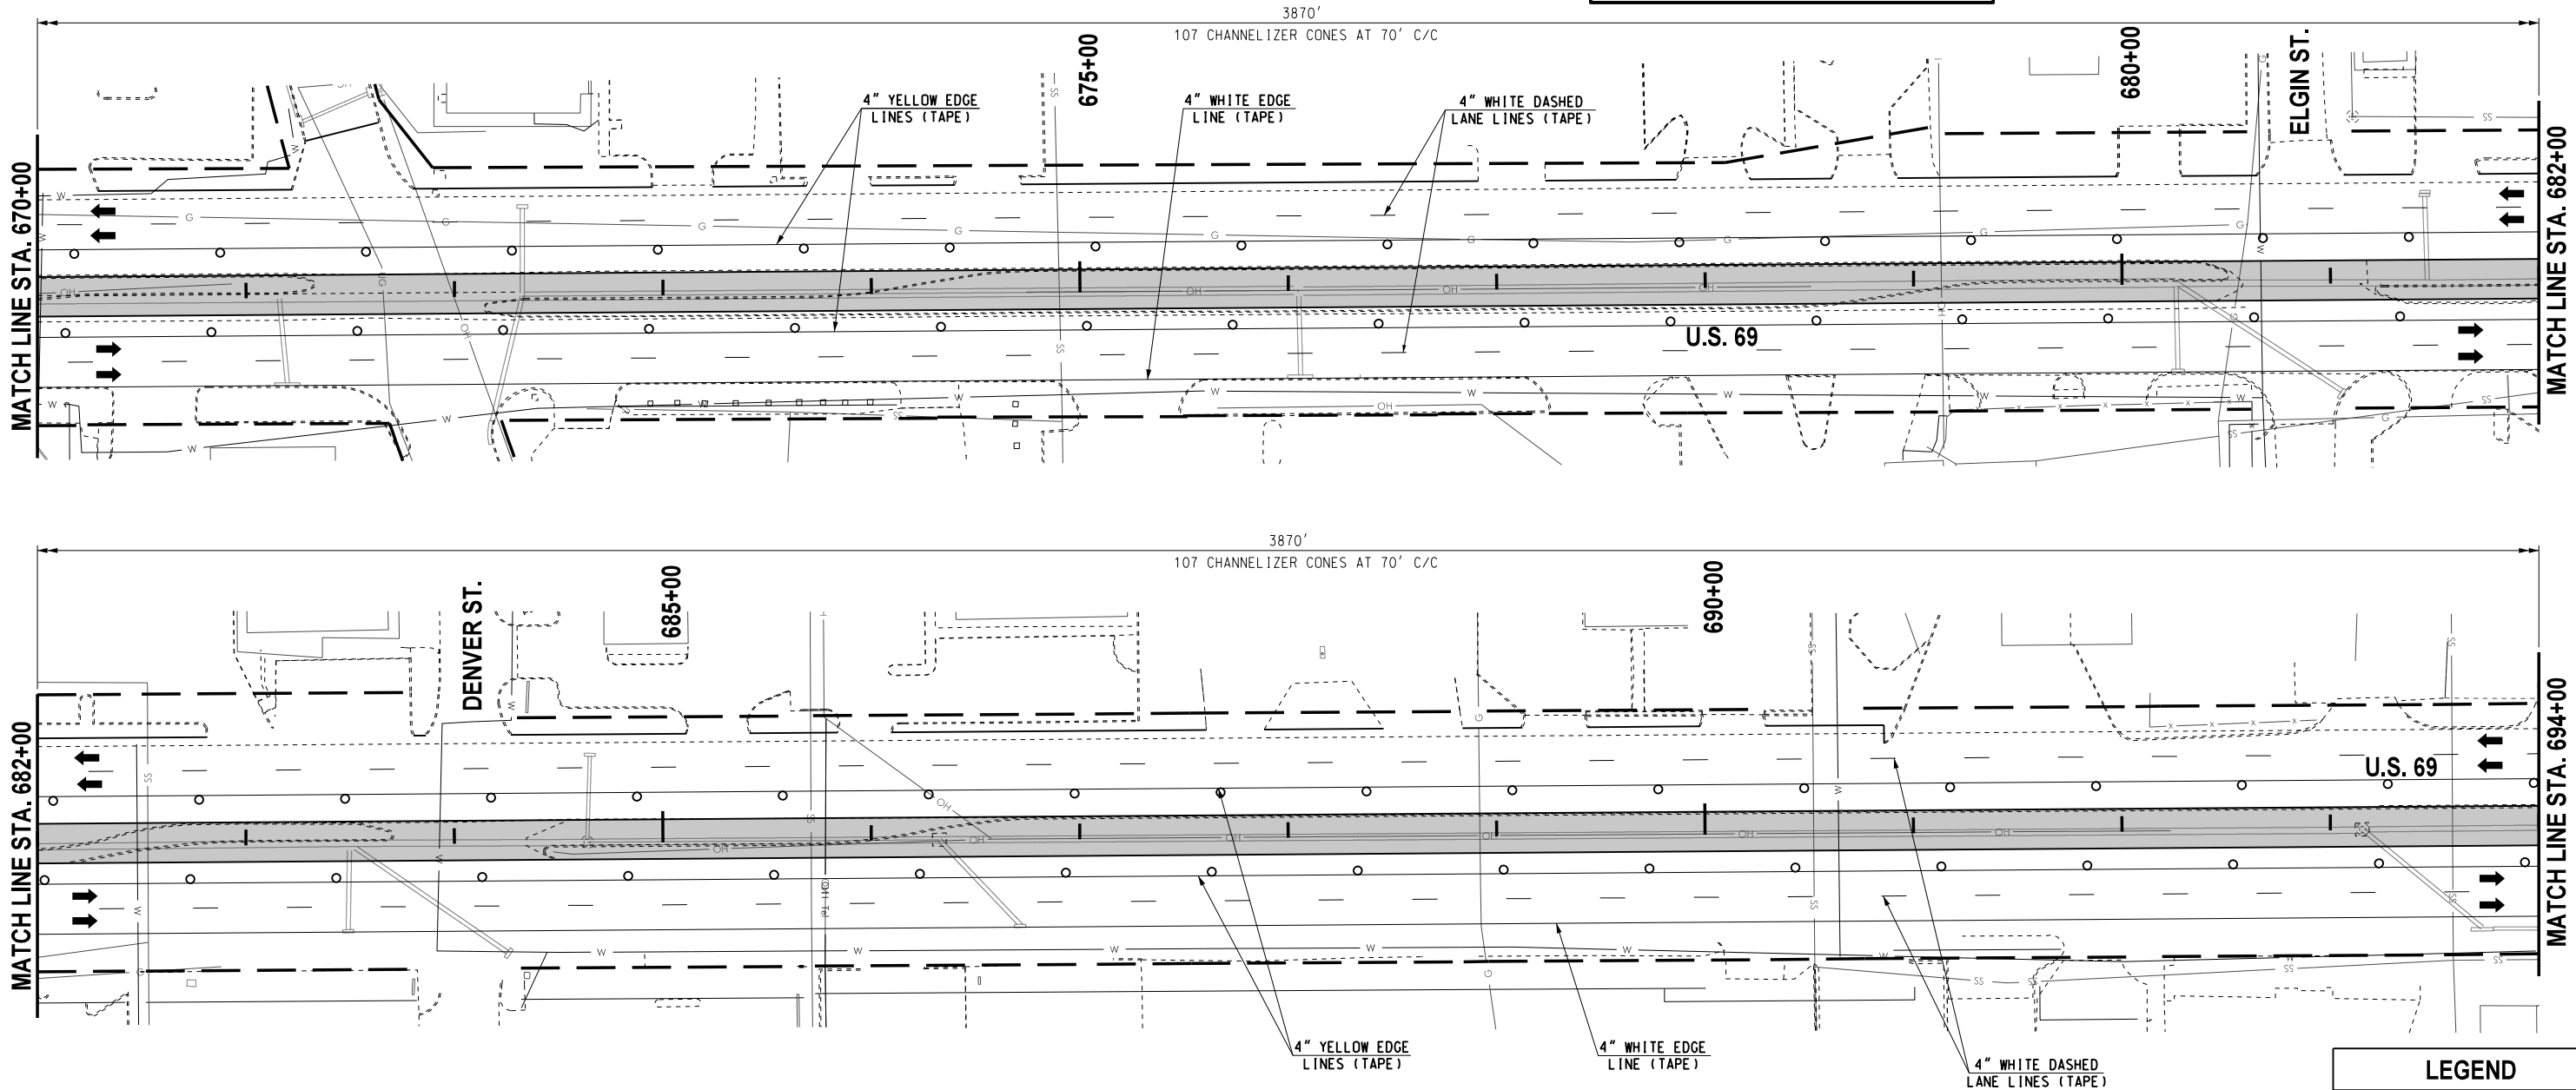

CONTRACTOR SHALL BUILD ALL
STREETS AND DRIVEWAYS HALF
AT A TIME AS TO ALLOW ACCESS,
AND SHALL MAINTAIN 10' MINIMUM
LANE WIDTHS.

REVISIONS		
NO.	DESCRIPTION	DATE

 

LEGEND	
	- TYPE III BARRICADE
	W/ TWO TYPE "B" LIGHTS
	- ARROW DISPLAY (TYPE C)
	- VERTICAL PANEL
	- DRUM
	- CHANNELIZER CONE
	- TUBE CHANNELIZER
	- PORTABLE LONGITUDINAL BARRIER
	- CONSTRUCTION ZONE IMPACT ATTENUATOR
	- WORK AREA


Design	RWR	08-14-23
Drawn	CAL	08-14-23

TRAFFIC CONTROL PLAN
PHASE 5
(2 OF 3)

Project No. 2710804 Sheet No. 1060


MUSKOGEE COUNTY

08-14-23 Ga\0\Projects\T-2385A - SD, SS, LT - EC-1516 US 69 Muskogee Plan Update\CAD\T06-270804-TRAFFIC CONTROL PLAN PHASE 5 (3 OF 3).dgn

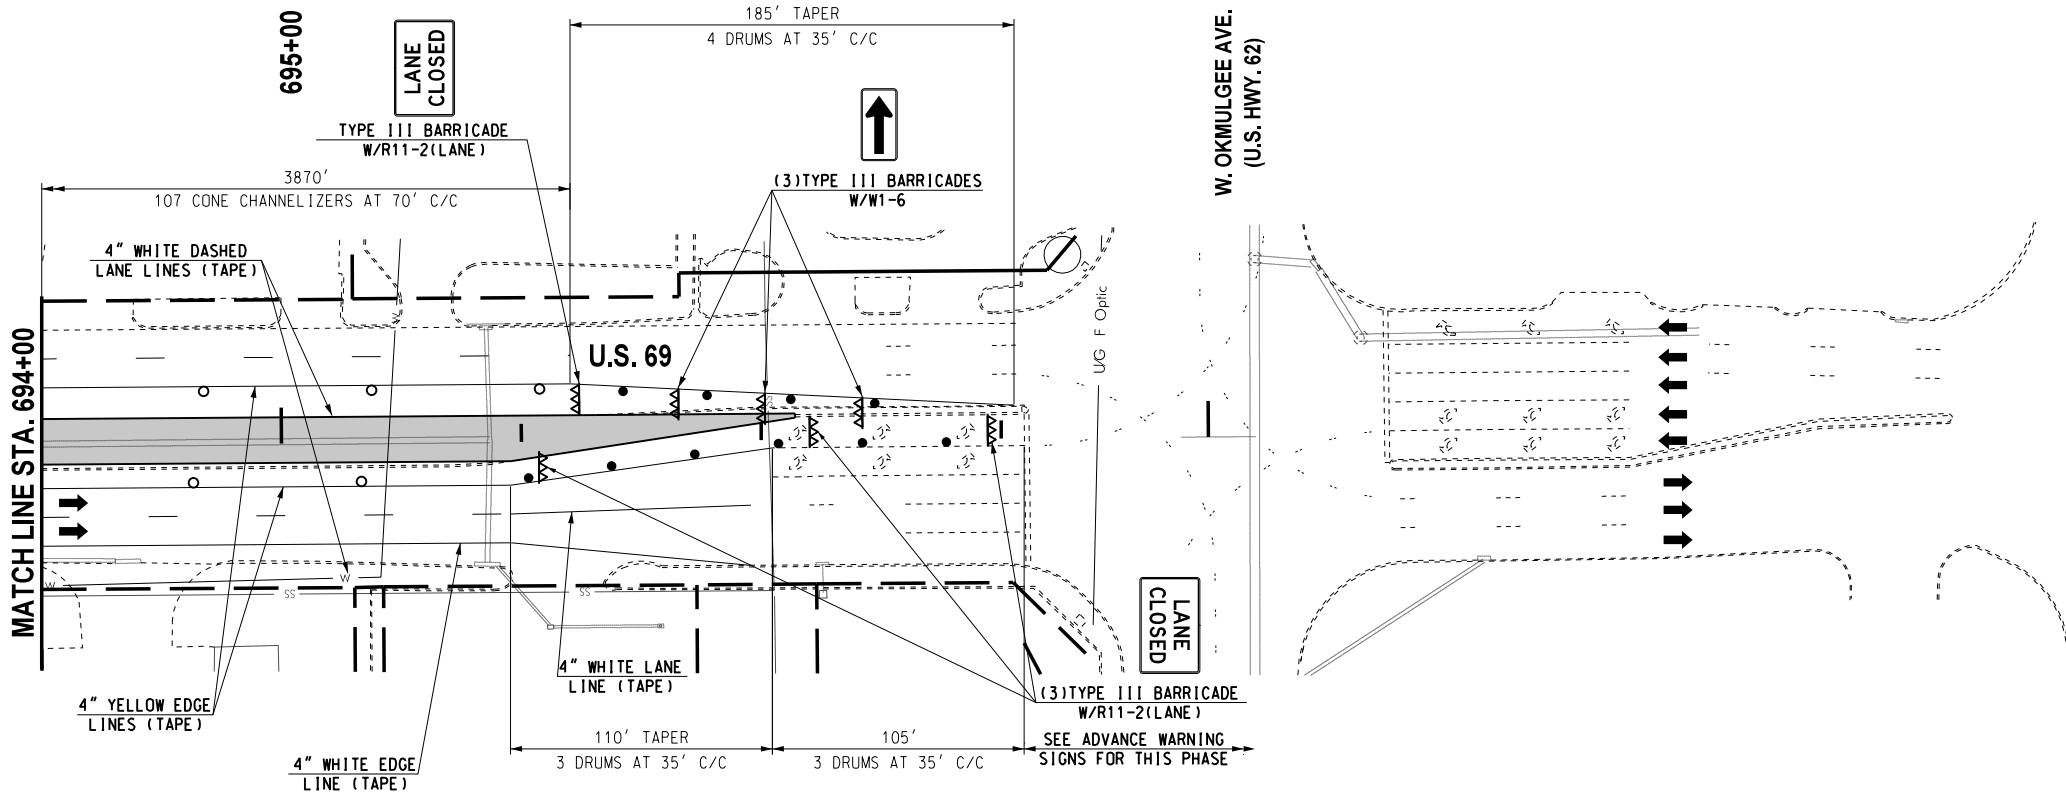

CONTRACTOR SHALL BUILD ALL
STREETS AND DRIVEWAYS HALF
AT A TIME AS TO ALLOW ACCESS,
AND SHALL MAINTAIN 10' MINIMUM
LANE WIDTHS.

REVISIONS		
NO.	DESCRIPTION	DATE

 

LEGEND	
	- TYPE III BARRICADE W/ TWO TYPE "B" LIGHTS
	- ARROW DISPLAY (TYPE C)
	- VERTICAL PANEL
	- DRUM
	- CHANNELIZER CONE
	- TUBE CHANNELIZER
	- PORTABLE LONGITUDINAL BARRIER
	- CONSTRUCTION ZONE IMPACT ATTENUATOR
	- WORK AREA

Design	RWR	08-14-23
Drawn	CAL	08-14-23

TRAFFIC CONTROL PLAN
PHASE 5
(3 OF 3)


Project No. 2710804 Sheet No. T061

MUSKOGEE COUNTY




CONTRACTOR SUPPLEMENTAL PLAQUES

FOR MORE INFORMATION AND SPECIFICATIONS SEE LINK BELOW:
<https://oklahoma.gov/content/dam/ok/en/odot/traffic/Contractor%20Sign%20-%20Color.pdf>

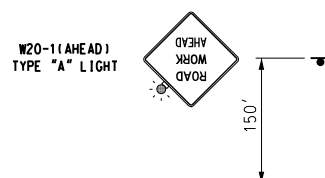

BORDER AVE.
MARLINE AVE.
EELGIN ST.
DENVER ST.

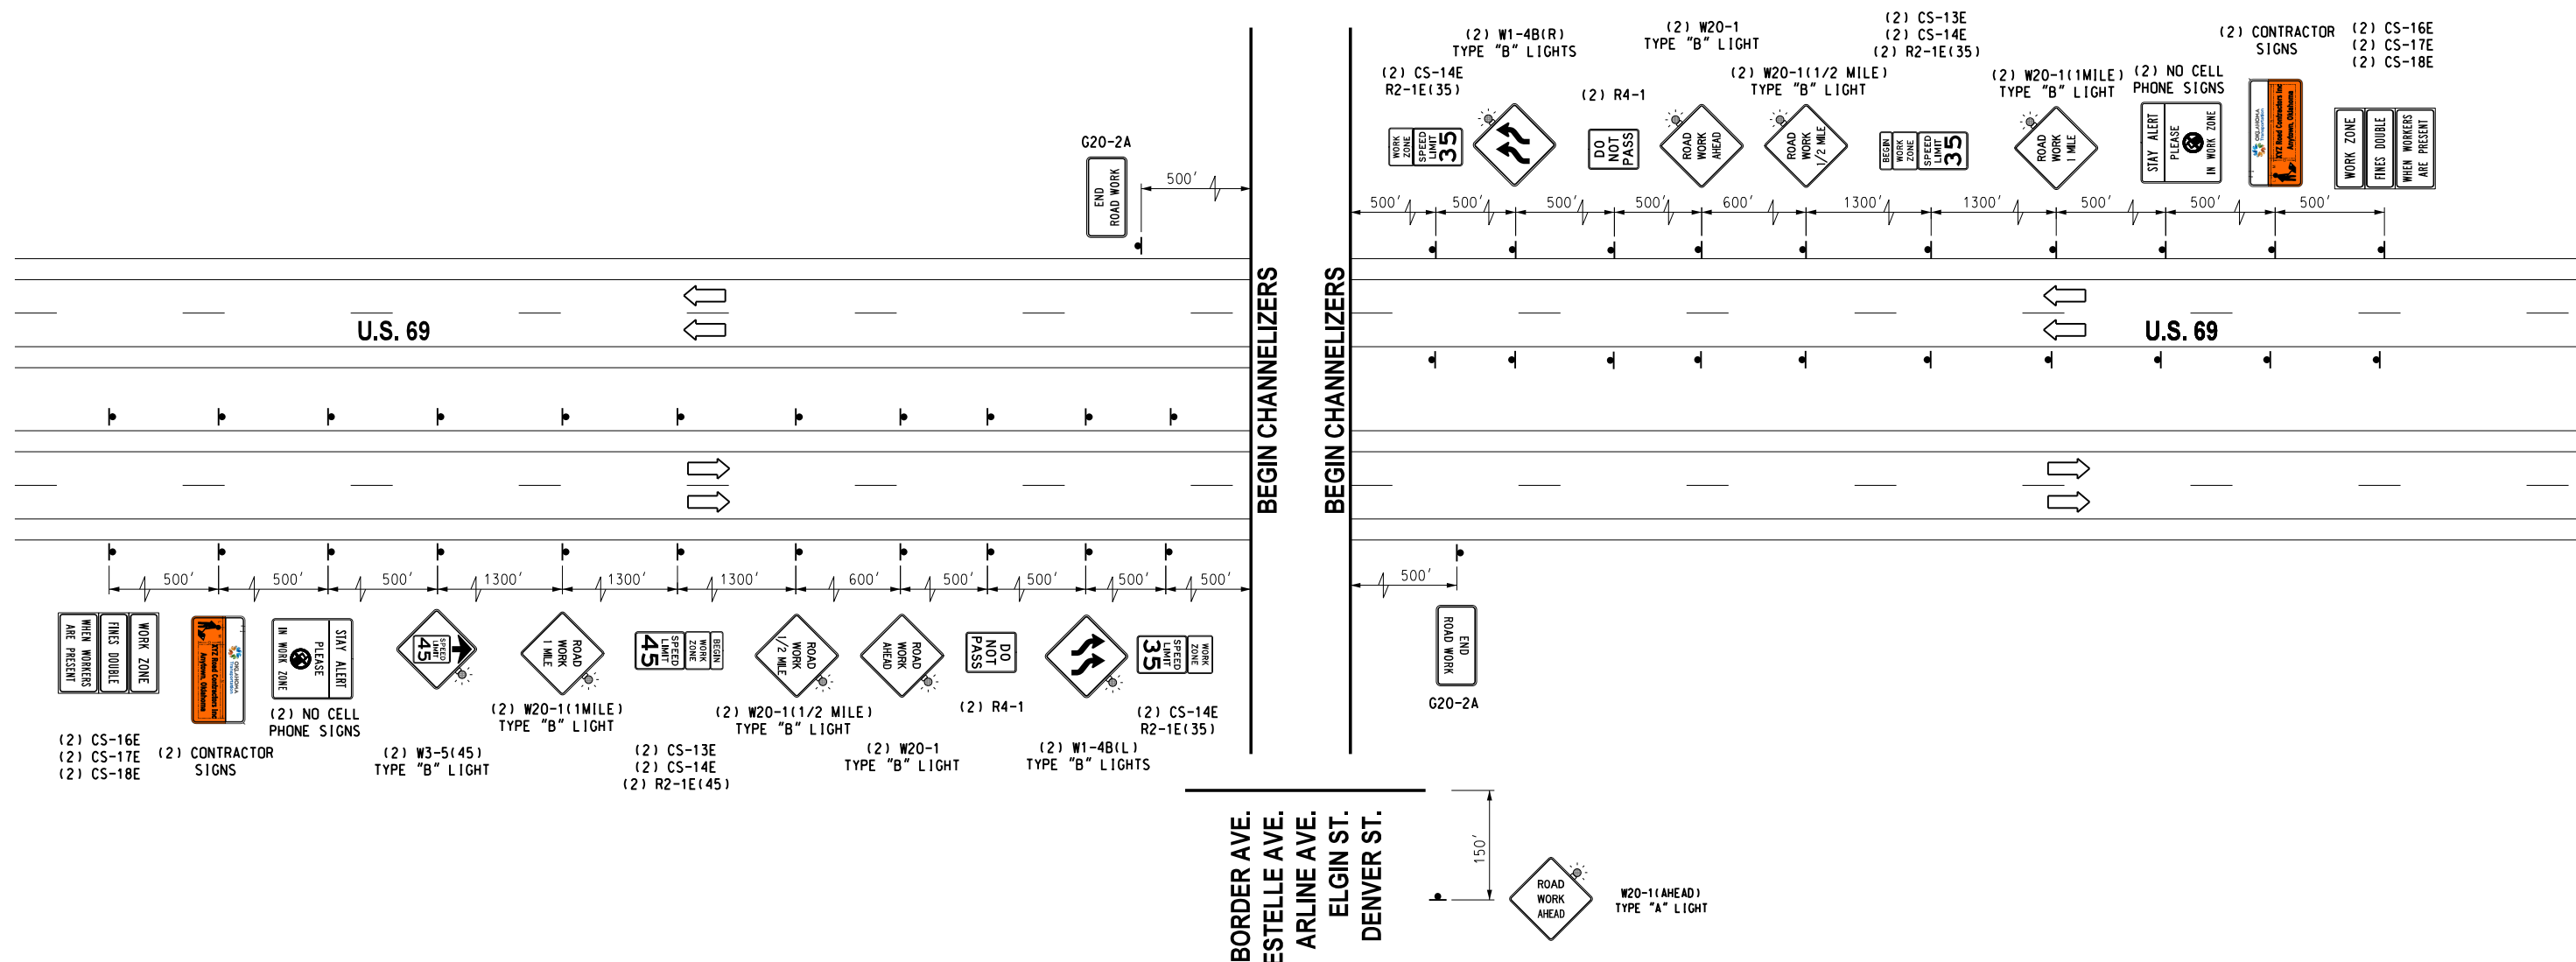

Phase 6.0 - U.S. Highway 69
Crossover northbound traffic to southbound inside driving lanes. (Maintain two-lane two-way traffic) lanes both ways from Sta 656+00 to Sta 696+00. Install drainage structures No. 7-10A, 12-, 14, 17.18, 20-J23, 25-J30, 32, 34-36, 38-45, 46. Construct northbound widening: Perform grading, place Fabric, Agg. Base, prime coat, Cement Base, tack coat, and paving operations, construct proposed curbs, gutters, sidewalks, & Driveways. Perform northbound shoulder operations such as subgrade, grading and paving operations to Sta. 656+00 (Typical Section No. 3) Construct northbound pavement from Sta 656+00 to Sta 696+00.

DRAWING NOT TO SCALE






TEC
A CLEAR DIRECTION

TYPICAL ADVANCE WARNING SIGNS
PHASE 6

State Job No. 2710804 Sheet No. T062

MUSKOGEE COUNTY

REVISIONS		
NO.	DESCRIPTION	DATE

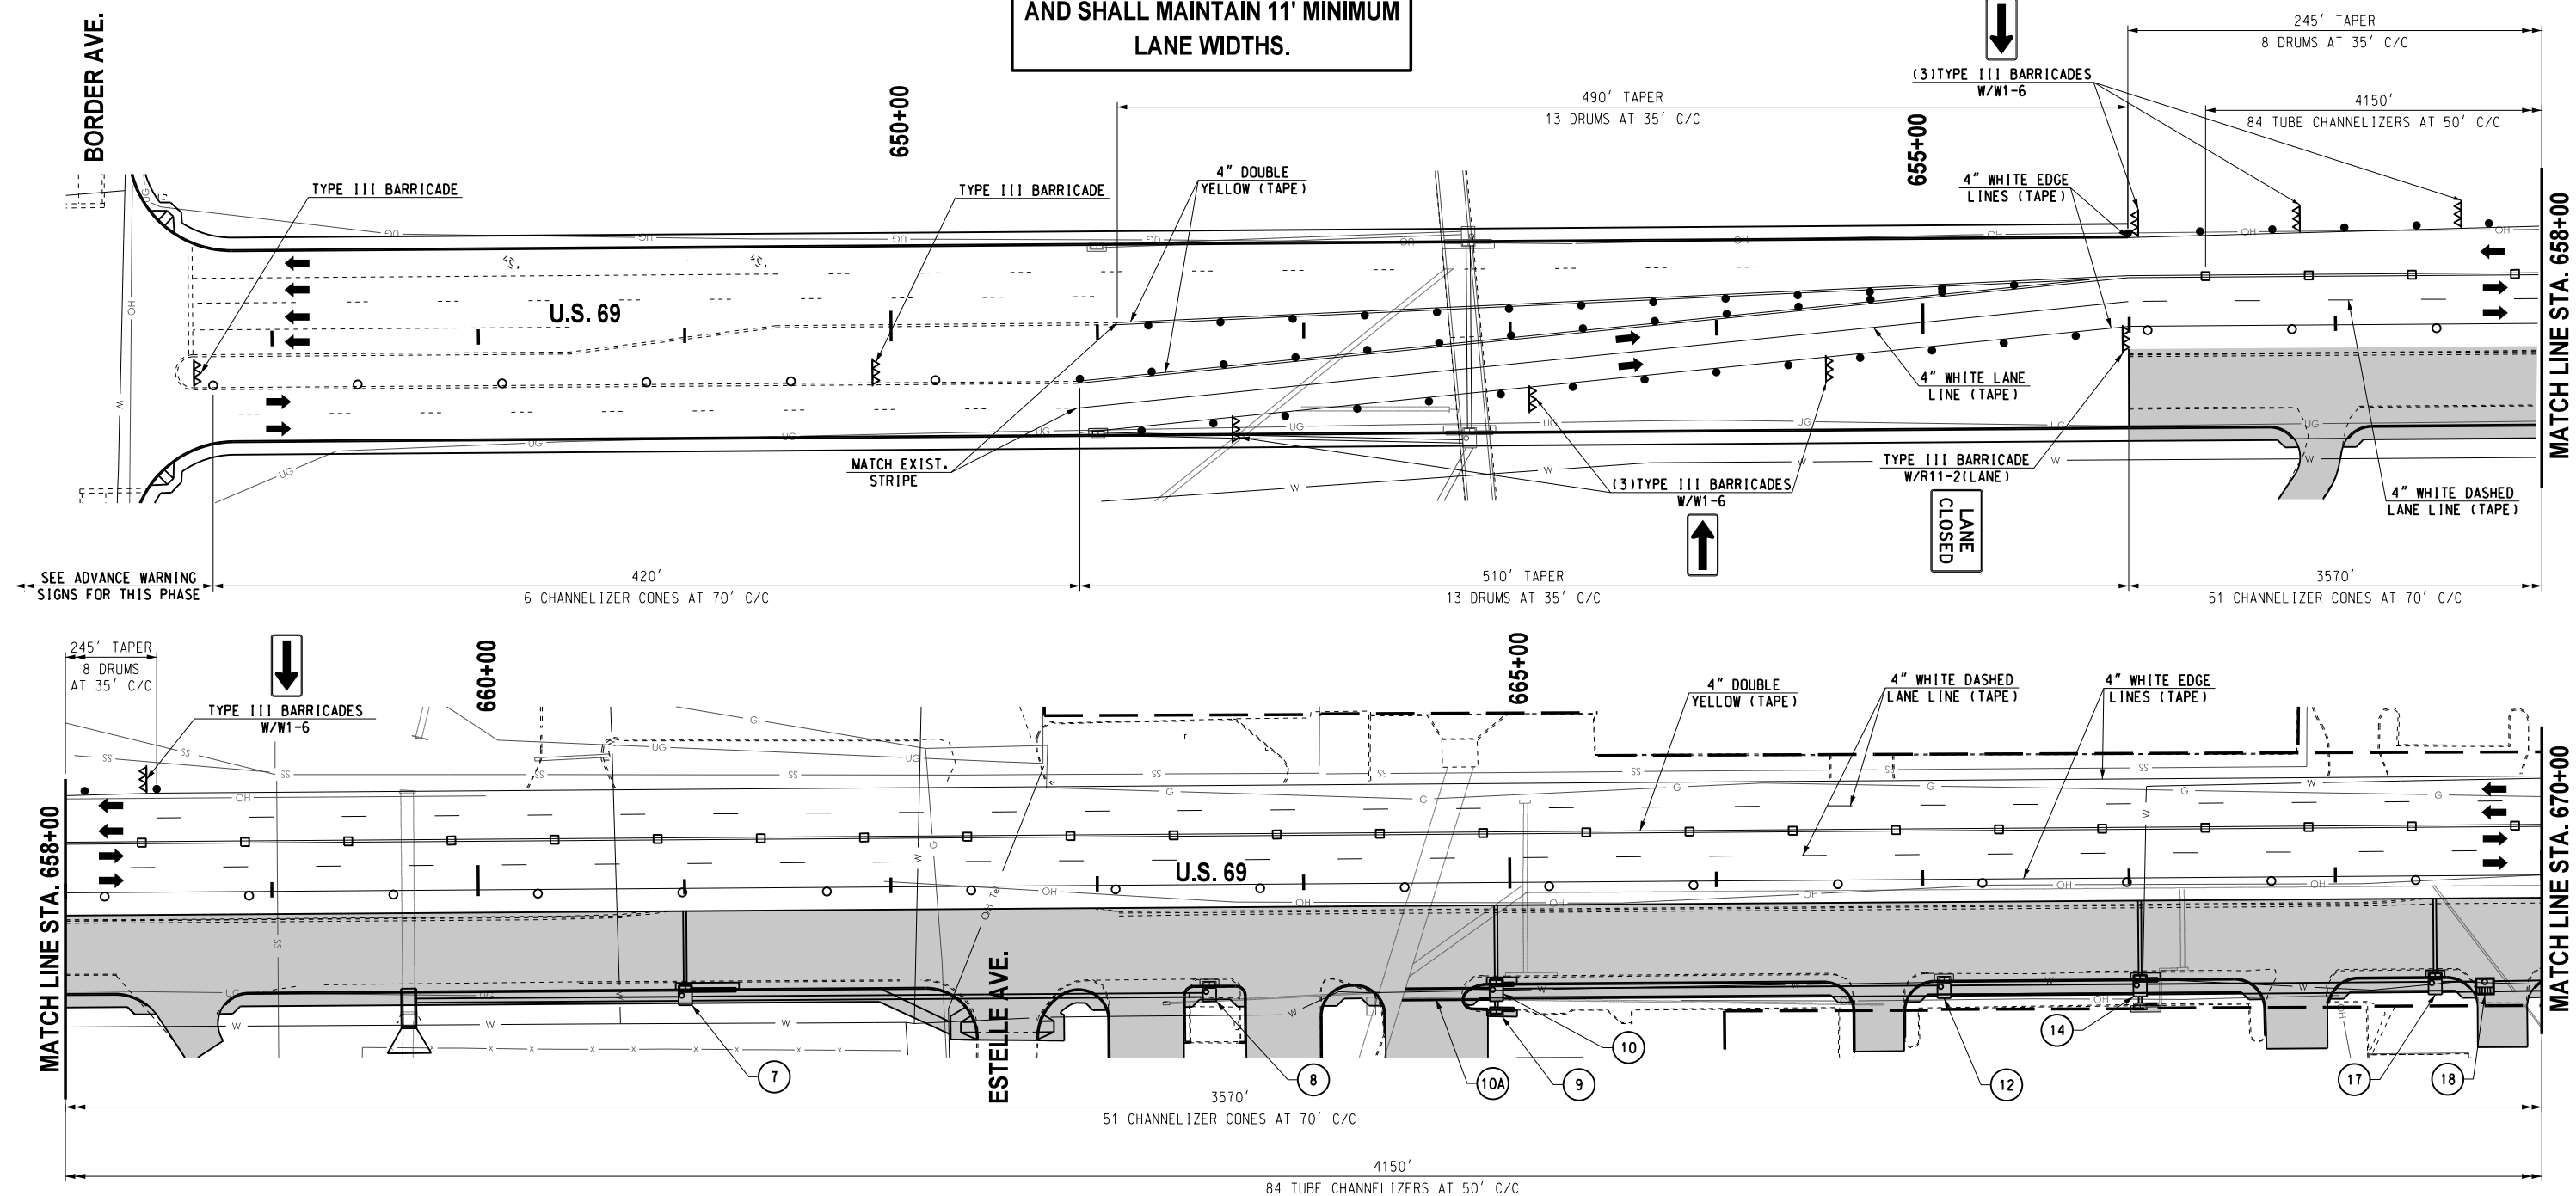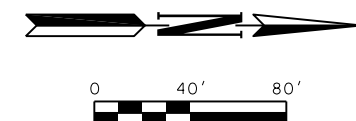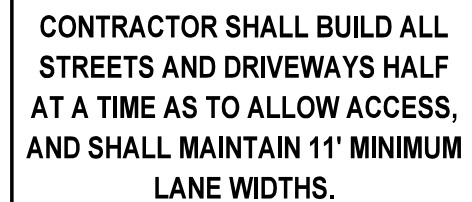

LEGEND

	- TYPE III BARRICADE W/ TWO TYPE "B" LIGHTS
	- ARROW DISPLAY (TYPE C)
	- VERTICAL PANEL
	- DRUM
	- CHANNELIZER CONE
	- TUBE CHANNELIZER
	- PORTABLE LONGITUDINAL BARRIER
	- CONSTRUCTION ZONE IMPACT ATTENUATOR
	- WORK AREA



Design	RWR	08-14-2
Drawn	CAL	08-14-2

TRAFFIC CONTROL PLAN
PHASE 6
(1 OF 3)

Project No. 2710804 Sheet No. T063

MUSKOGEE COUNTY



08-14-23 C:\0\Projects\T-2385A - SQ. SS. IT - FC-1576 IIS 69 Muskogee Plan I:\data\CAD\T063-2710804-TRAFFIC CONTROL PLAN PHASE 6 (10F 3).dgn

08-14-23 G:\01Projects\T-2385A - SD,SS,LT - EC-1576 US 69 Muskogee Plan Update\CAD\T064-2710804-TRAFFIC CONTROL PLAN PHASE 6 (2 OF 3).dgn



CONTRACTOR SHALL BUILD ALL
STREETS AND DRIVEWAYS HALF
AT A TIME AS TO ALLOW ACCESS,
AND SHALL MAINTAIN 11' MINIMUM
LANE WIDTHS.

REVISIONS		
NO.	DESCRIPTION	DATE

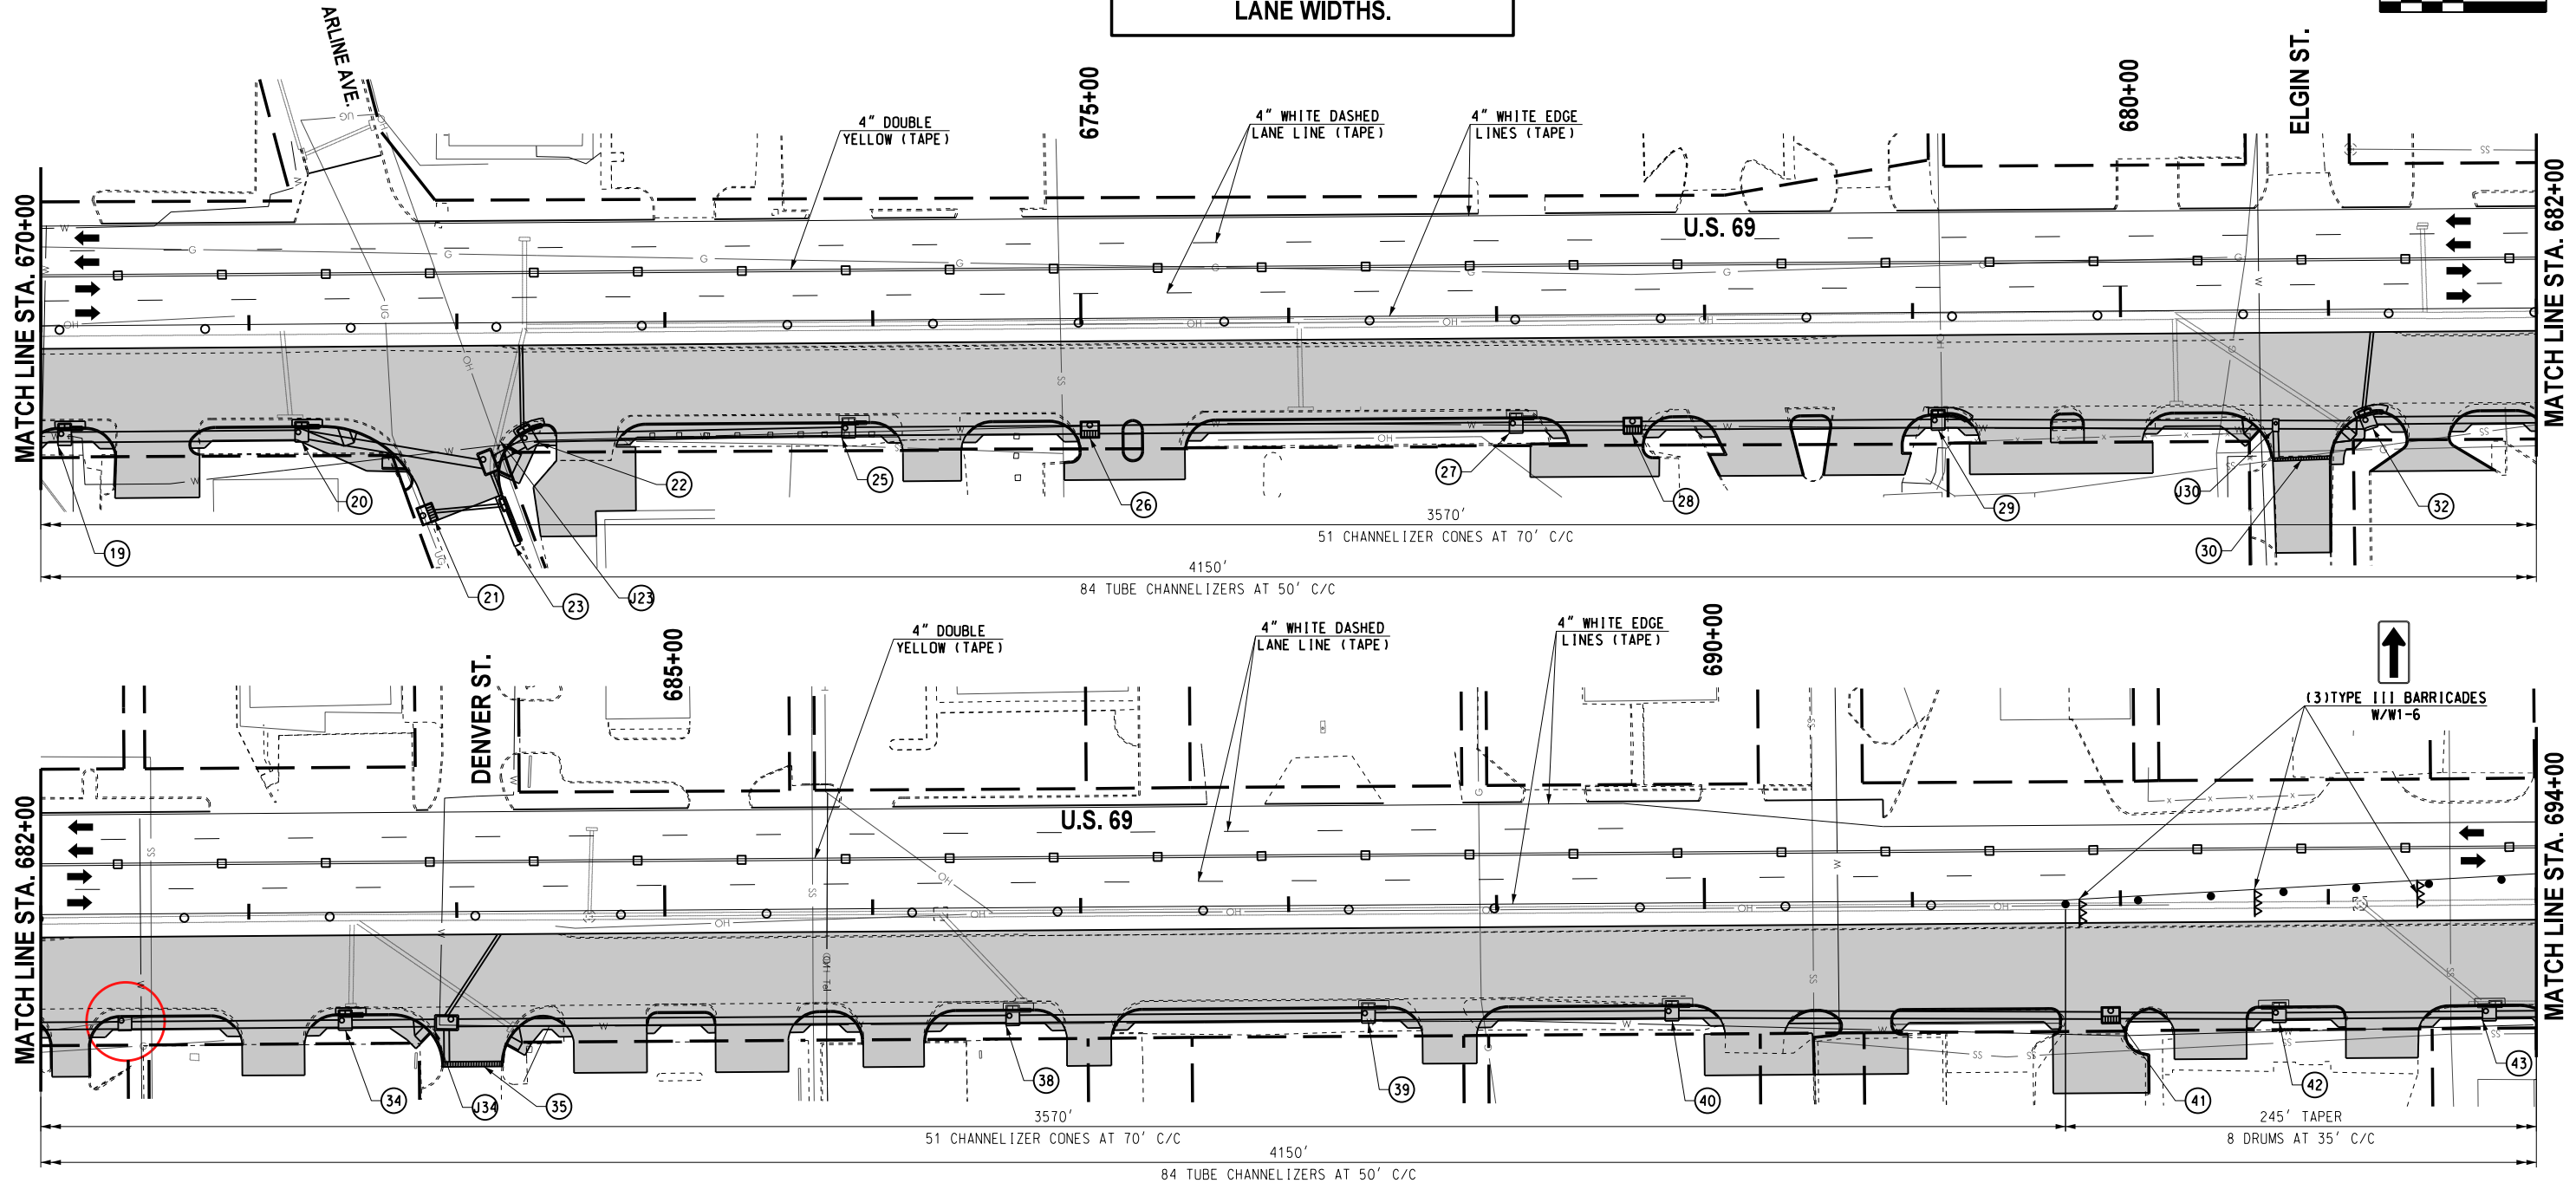 

LEGEND	
	- TYPE III BARRICADE W/ TWO TYPE "B" LIGHTS
	- ARROW DISPLAY (TYPE C)
	- VERTICAL PANEL
	- DRUM
	- CHANNELIZER CONE
	- TUBE CHANNELIZER
	- PORTABLE LONGITUDINAL BARRIER
	- CONSTRUCTION ZONE IMPACT ATTENUATOR
	- WORK AREA

Design	RWR	08-14-23
Drawn	CAL	08-14-23



TRAFFIC CONTROL PLAN	
PHASE 6	
(2 OF 3)	
Project No. 2710804	Sheet No. T064
MUSKOGEE COUNTY	

08-14-23 G:\01Projects\T-2385A - SD, SS, LT - EC-1516 US 69 Muskogee Plan Update\CAD\T065-270804-TRAFFIC CONTROL PLAN PHASE 6 (3 OF 3).dgn



CONTRACTOR SHALL BUILD ALL
STREETS AND DRIVEWAYS HALF
AT A TIME AS TO ALLOW ACCESS,
AND SHALL MAINTAIN 11' MINIMUM
LANE WIDTHS.

REVISIONS		
NO.	DESCRIPTION	DATE

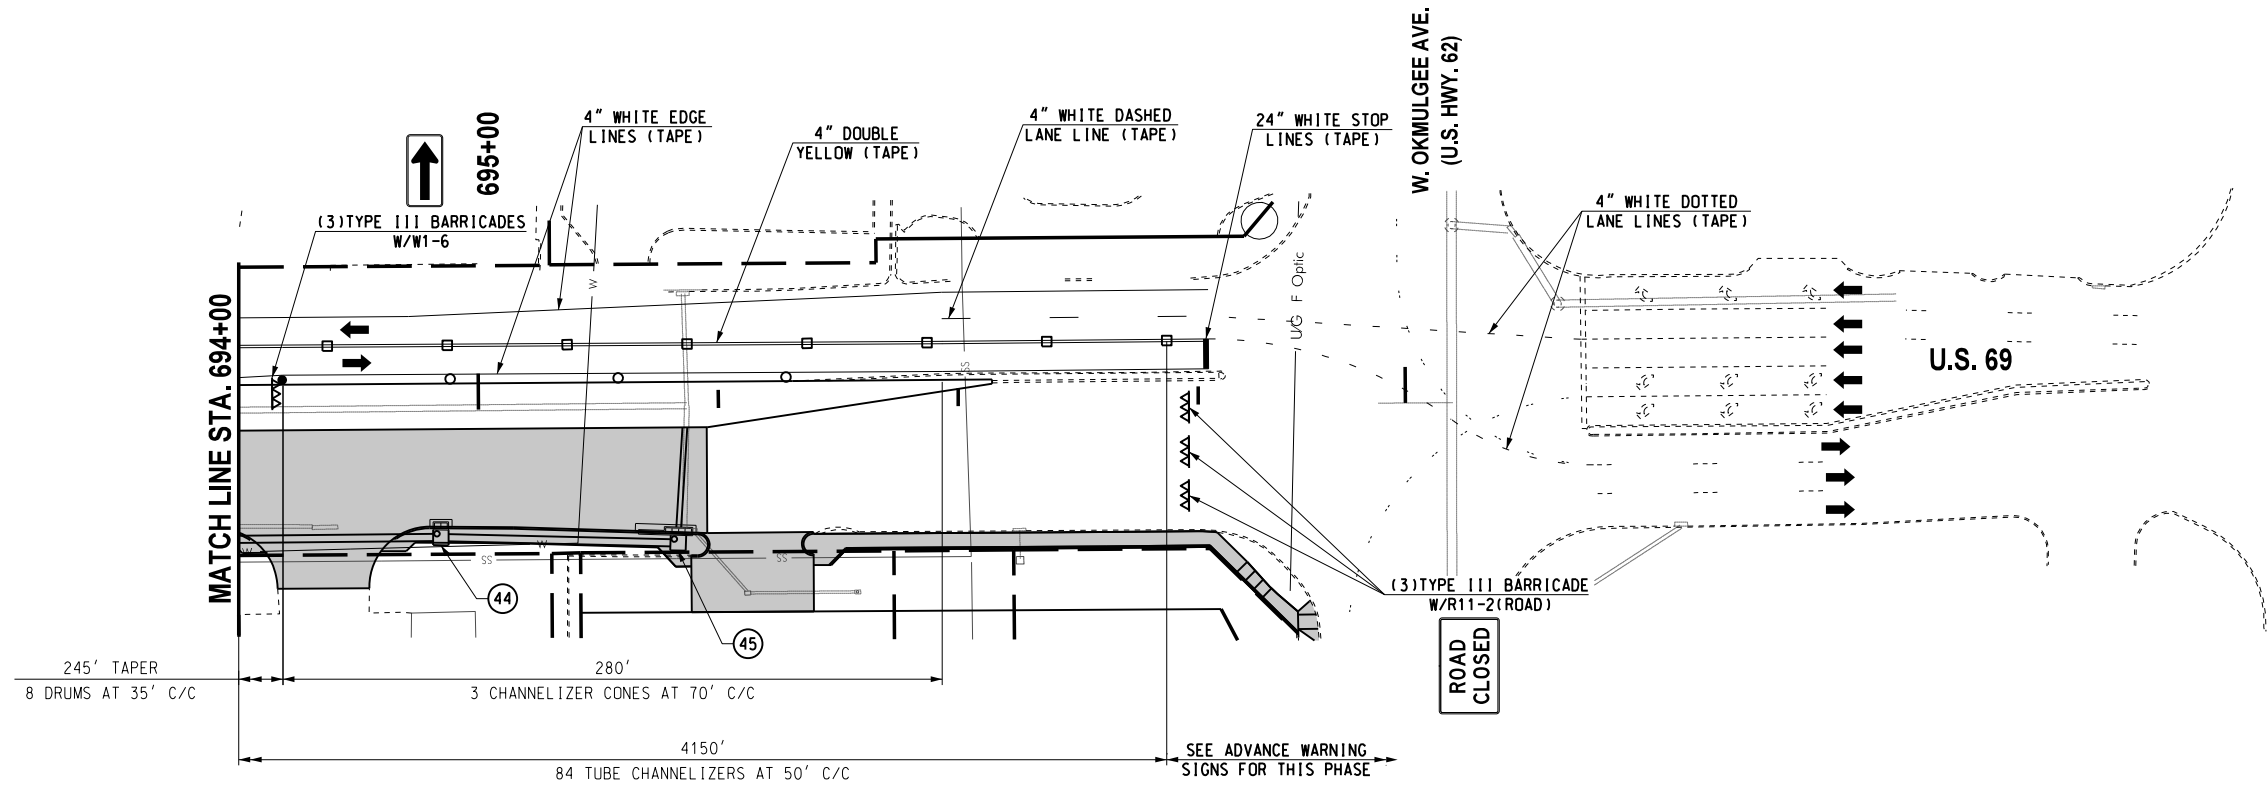 


LEGEND	
	- TYPE III BARRICADE W/ TWO TYPE "B" LIGHTS
	- ARROW DISPLAY (TYPE C)
	- VERTICAL PANEL
	- DRUM
	- CHANNELIZER CONE
	- TUBE CHANNELIZER
	- PORTABLE LONGITUDINAL BARRIER
	- CONSTRUCTION ZONE IMPACT ATTENUATOR
	- WORK AREA

Design	RWR	08-14-23
Drawn	CAL	08-14-23

TRAFFIC CONTROL PLAN
PHASE 6
(3 OF 3)


Project No. 2710804 Sheet No. T065
MUSKOGEE COUNTY

08-14-23 G:\0\Projects\T-2385A - SD, SS, LT - EC-1576 US 69 Muskogee Plan Update CAD\T067-270804-TRAFFIC CONTROL PLAN PHASE 7 (OF 3).dgn

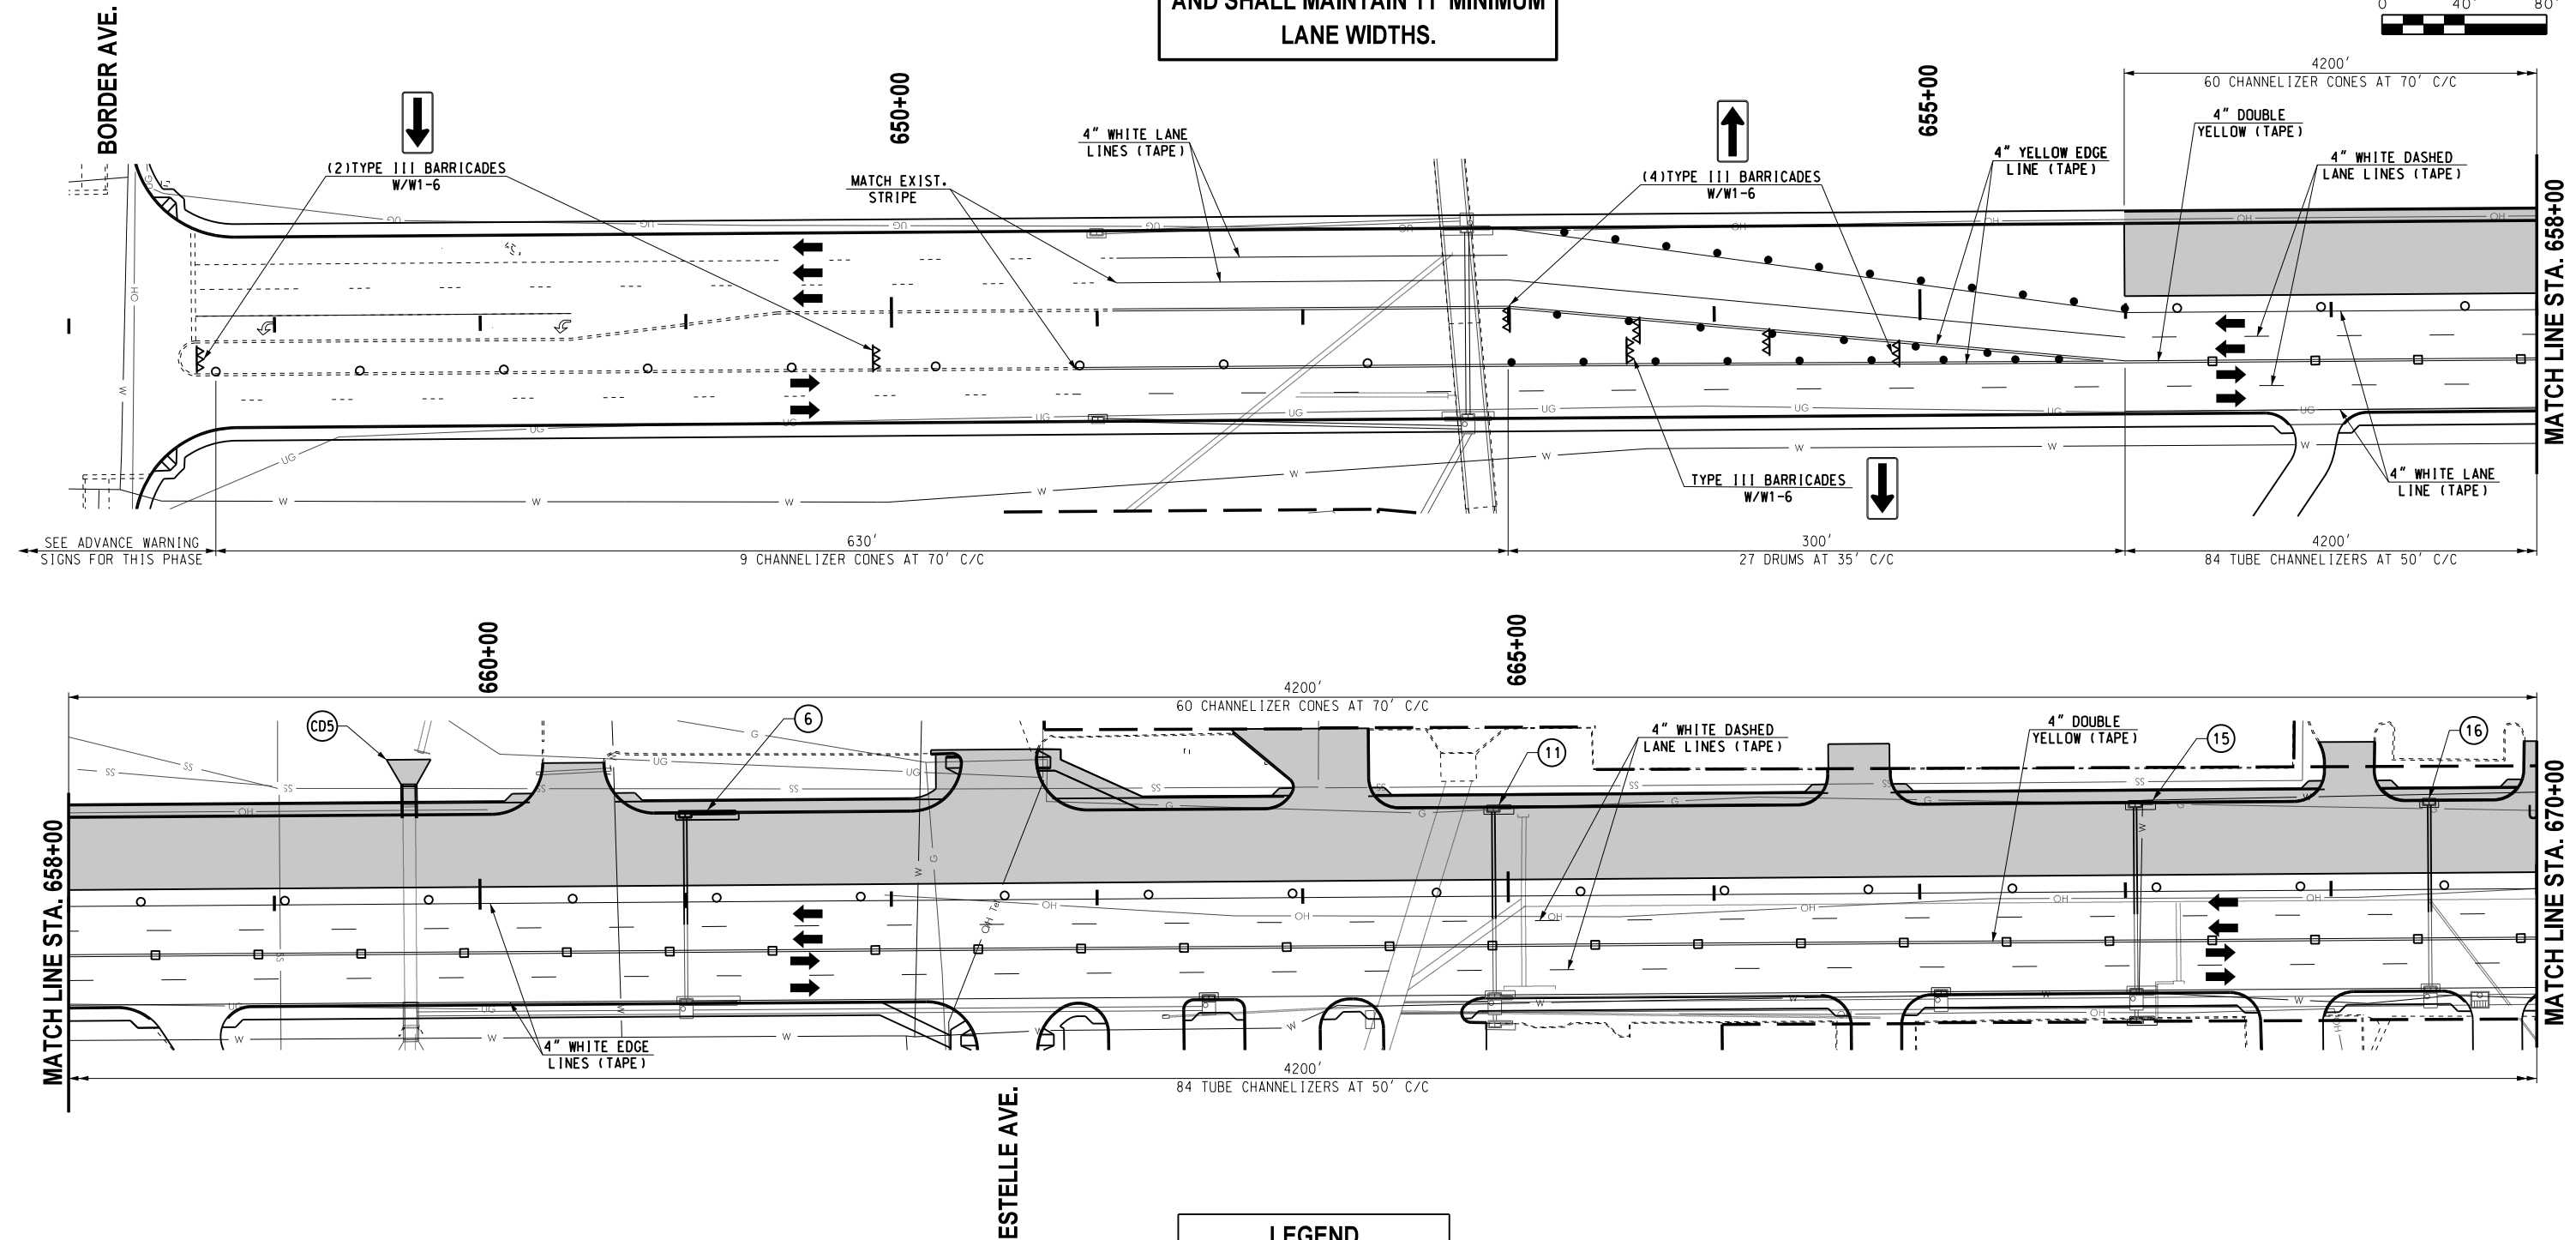

CONTRACTOR SHALL BUILD ALL
STREETS AND DRIVEWAYS HALF
AT A TIME AS TO ALLOW ACCESS,
AND SHALL MAINTAIN 11' MINIMUM
LANE WIDTHS.

REVISIONS		
NO.	DESCRIPTION	DATE

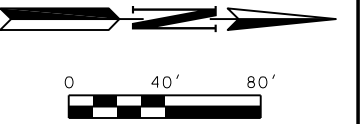

LEGEND	
	- TYPE III BARRICADE W/ TWO TYPE "B" LIGHTS
	- ARROW DISPLAY (TYPE C)
	- VERTICAL PANEL
	- DRUM
	- CHANNELIZER CONE
	- TUBE CHANNELIZER
	- PORTABLE LONGITUDINAL BARRIER
	- CONSTRUCTION ZONE IMPACT ATTENUATOR
	- WORK AREA



Design	RWR	08-14-23
Drawn	CAL	08-14-23

TRAFFIC CONTROL PLAN
PHASE 7
(1 OF 3)

Project No. 2710804 Sheet No. T067

MUSKOGEE COUNTY

08-14-23 G:\0\Projects\T-2385A - SD, SS, LT - EC-1516 US 69 Muskogee Plan Update CAD\T068-270804-TRAFFIC CONTROL PLAN PHASE 7 (2 OF 3).dgn

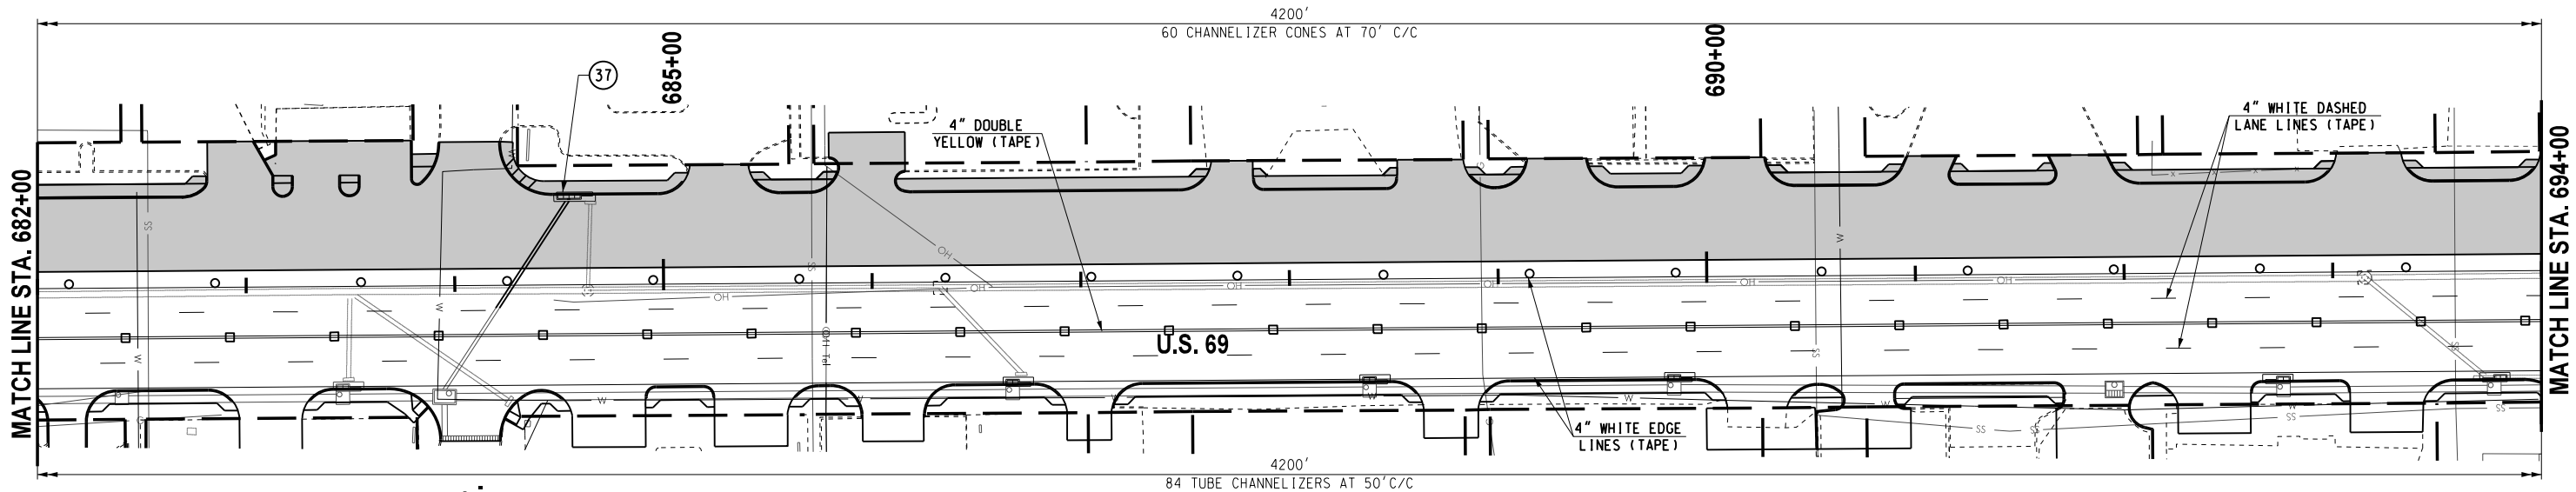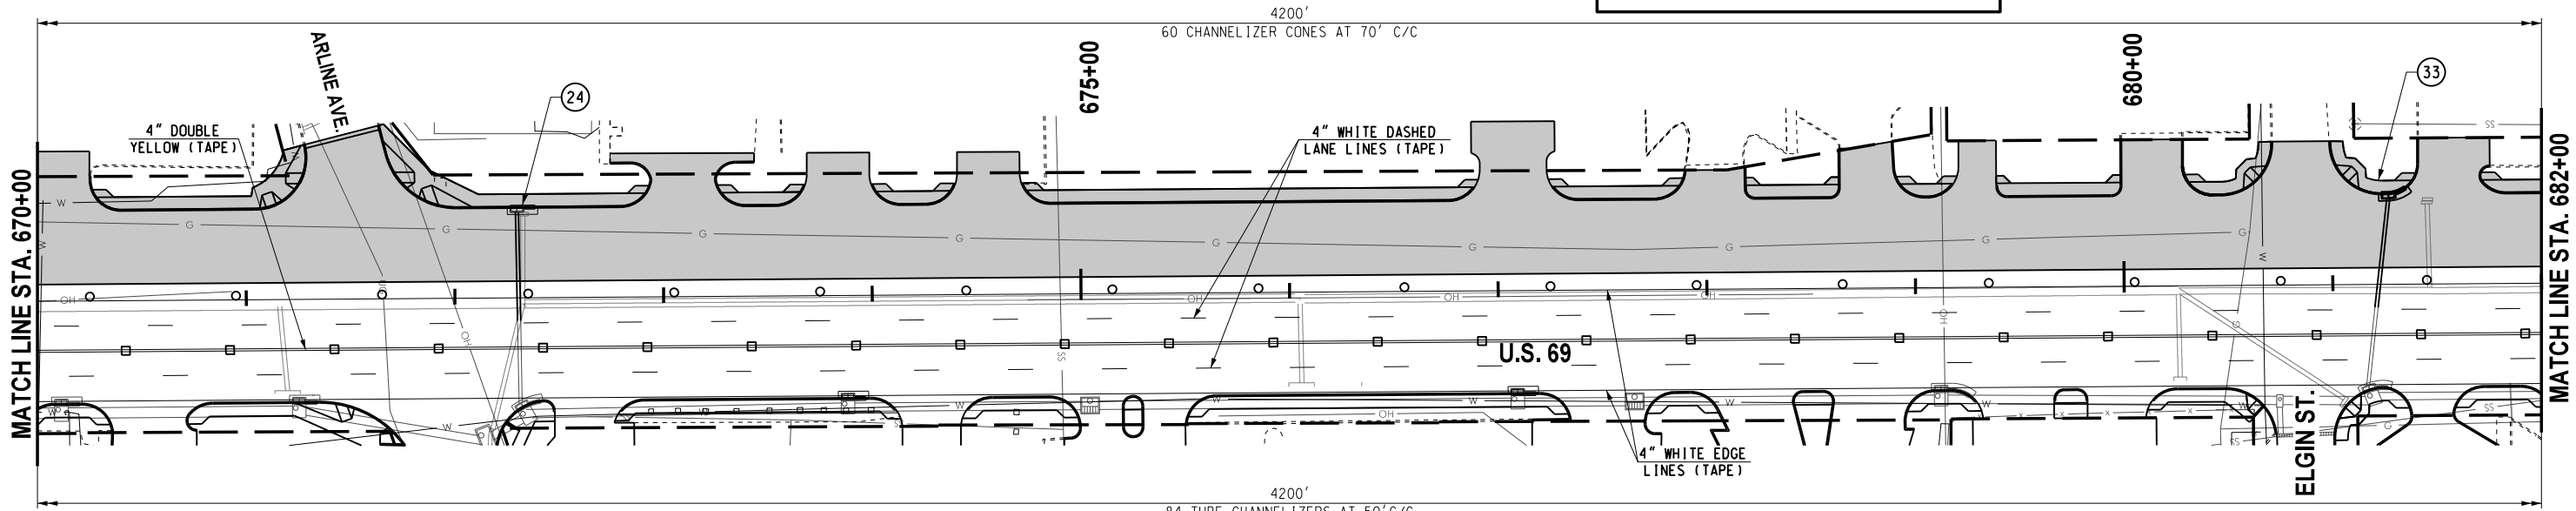

LEGEND	
	- TYPE III BARRICADE
	W/ TWO TYPE "B" LIGHTS
	- ARROW DISPLAY (TYPE C)
	- VERTICAL PANEL
	- DRUM
	- CHANNELIZER CONE
	- TUBE CHANNELIZER
	- PORTABLE LONGITUDINAL BARRIER
	- CONSTRUCTION ZONE IMPACT ATTENUATOR
	- WORK AREA

Design	RWR	08-14-23
Drawn	CAL	08-14-23

TRAFFIC CONTROL PLAN
PHASE 7
(2 OF 3)

Project No. 2710804 Sheet No. T068



MUSKOGEE COUNTY

08-14-23 G:\01Projects\T-2385A - SD, SS, LT - EC-1516 US 69 Muskogee Plan Update\CAD\T069-270804-TRAFFIC CONTROL PLAN PHASE 7 (3 OF 3).dgn



CONTRACTOR SHALL BUILD ALL
STREETS AND DRIVEWAYS HALF
AT A TIME AS TO ALLOW ACCESS,
AND SHALL MAINTAIN 11' MINIMUM
LANE WIDTHS.

REVISIONS		
NO.	DESCRIPTION	DATE

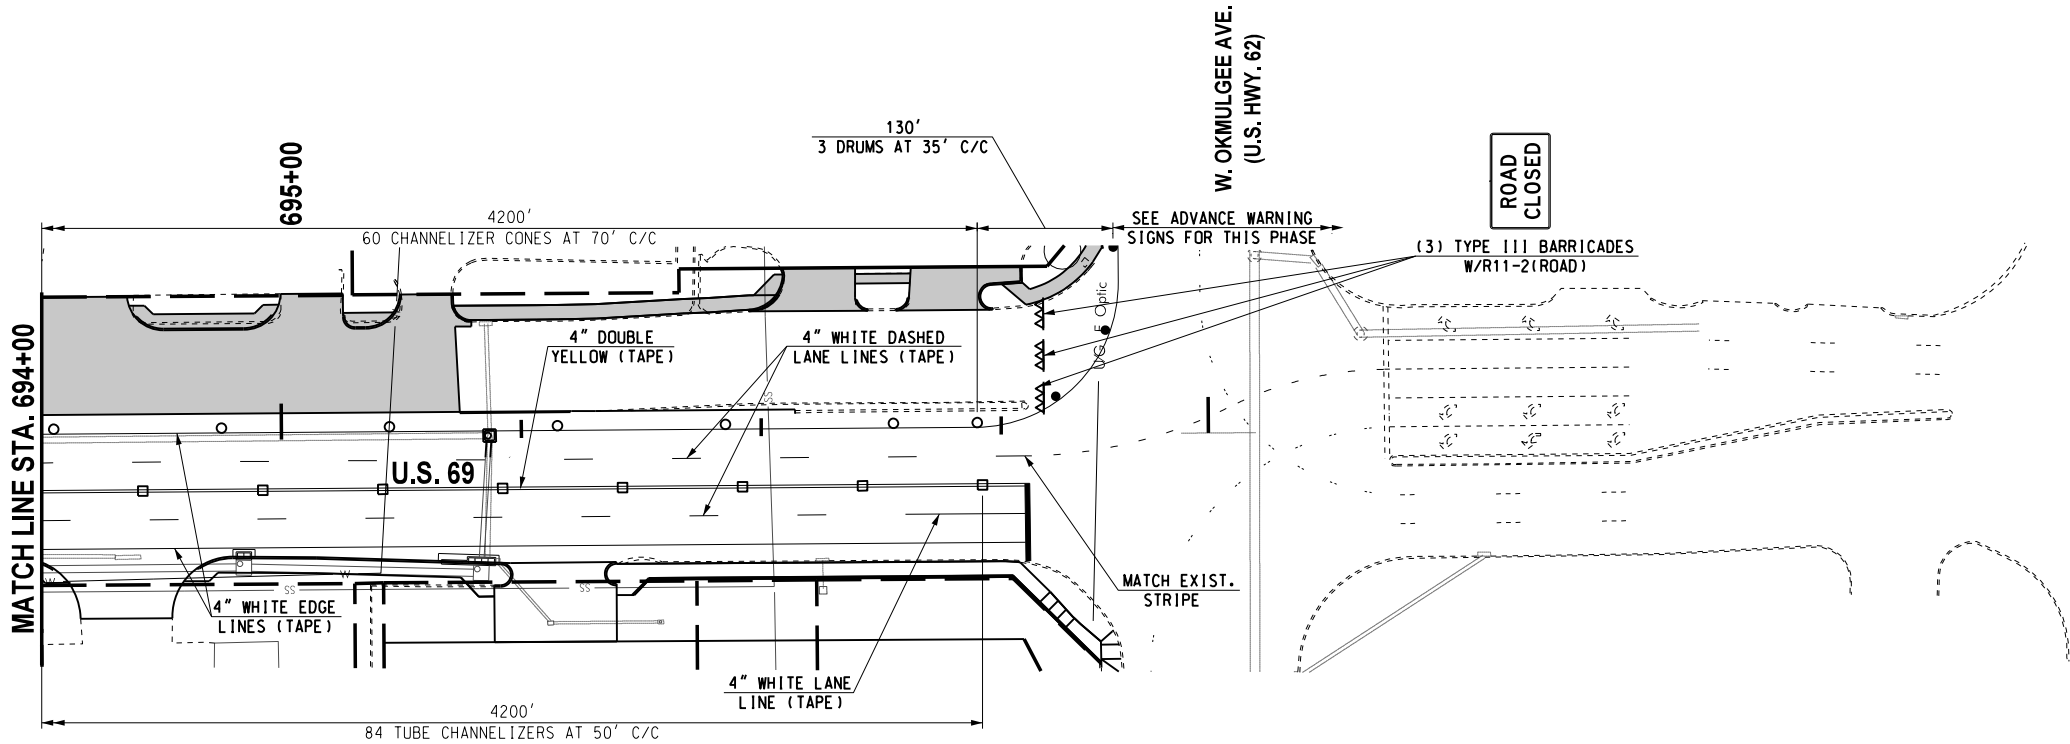 

LEGEND	
	- TYPE III BARRICADE W/ TWO TYPE "B" LIGHTS
	- ARROW DISPLAY (TYPE C)
	- VERTICAL PANEL
	- DRUM
	- CHANNELIZER CONE
	- TUBE CHANNELIZER
	- PORTABLE LONGITUDINAL BARRIER
	- CONSTRUCTION ZONE IMPACT ATTENUATOR
	- WORK AREA

Design	RWR	08-14-23
Drawn	CAL	08-14-23

TRAFFIC CONTROL PLAN
PHASE 7
(3 OF 3)

Project No. 2710804 Sheet No. T069

MUSKOGEE COUNTY

08-14-23 G:\V\Projects\T-2385A - SD, SS, LT - EC-1576 US 69 Muskogee Plan Update\CAD\1070-2710804-TYPICAL ADVANCE WARNING SIGNS PHASE 8.dgn




CONTRACTOR SIGN

FOR MORE INFORMATION AND SPECIFICATIONS SEE LINK BELOW:
<https://oklahoma.gov/content/dam/ok/en/odot/traffic/Contractor%20Sign%20-%20Color.pdf>




CONTRACTOR SUPPLEMENTAL PLAQUES

REVISIONS		
NO.	DESCRIPTION	DATE

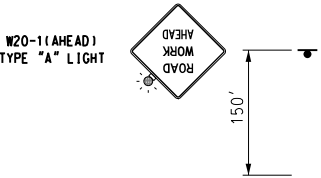

BORDER AVE.
ARLINE AVE.
ELGIN ST.
DENVER ST.

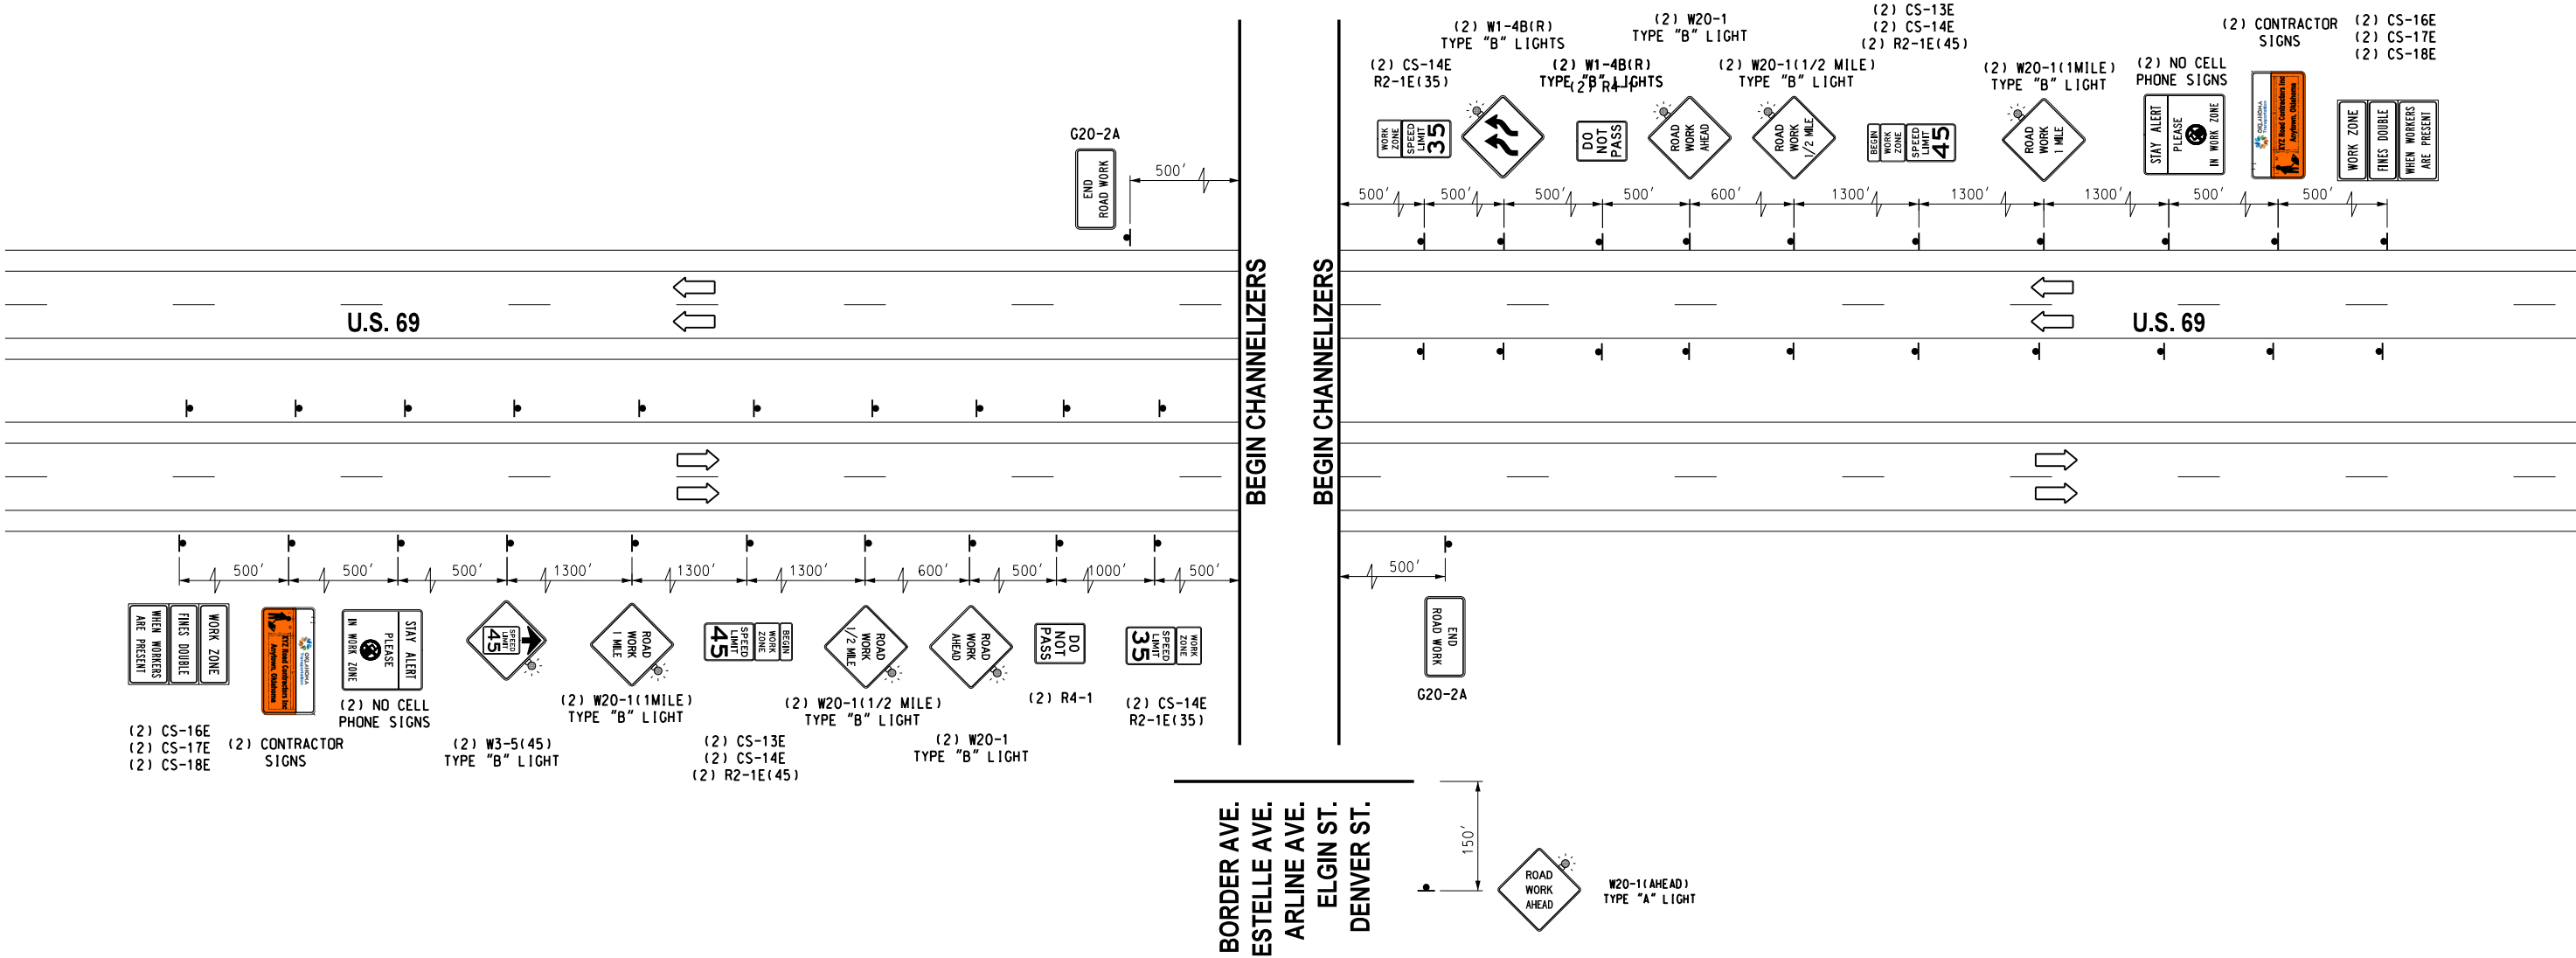

Phase 8.0 - U.S. Highway 69
Move northbound traffic to northbound outside driving lanes. Shift southbound traffic to southbound outside driving lanes. (Maintain two-lane two-way traffic) from Sta 566+00 to Sta 696+00. Remove temporary crossovers. Construct raised concrete medians. Complete final minor grading and paving operations. Complete permanent traffic control including pavement markings and signs. Complete permanent erosion control measure. Ensure all trash and debris has been removed from the construction site.

DRAWING NOT TO SCALE


Design	RWR	08-14-23
Drawn	CAL	08-14-23



TYPICAL ADVANCE WARNING SIGNS
PHASE 8

State Job No. 2710804 Sheet No. 1070


08-14-23 G:\Projects\T-2385A - SD, SS, LT - EC-1516 US 69 Muskogee Plan Update\01-270804-TRAFFIC CONTROL PLAN PHASE 8 (OF 3).dgn

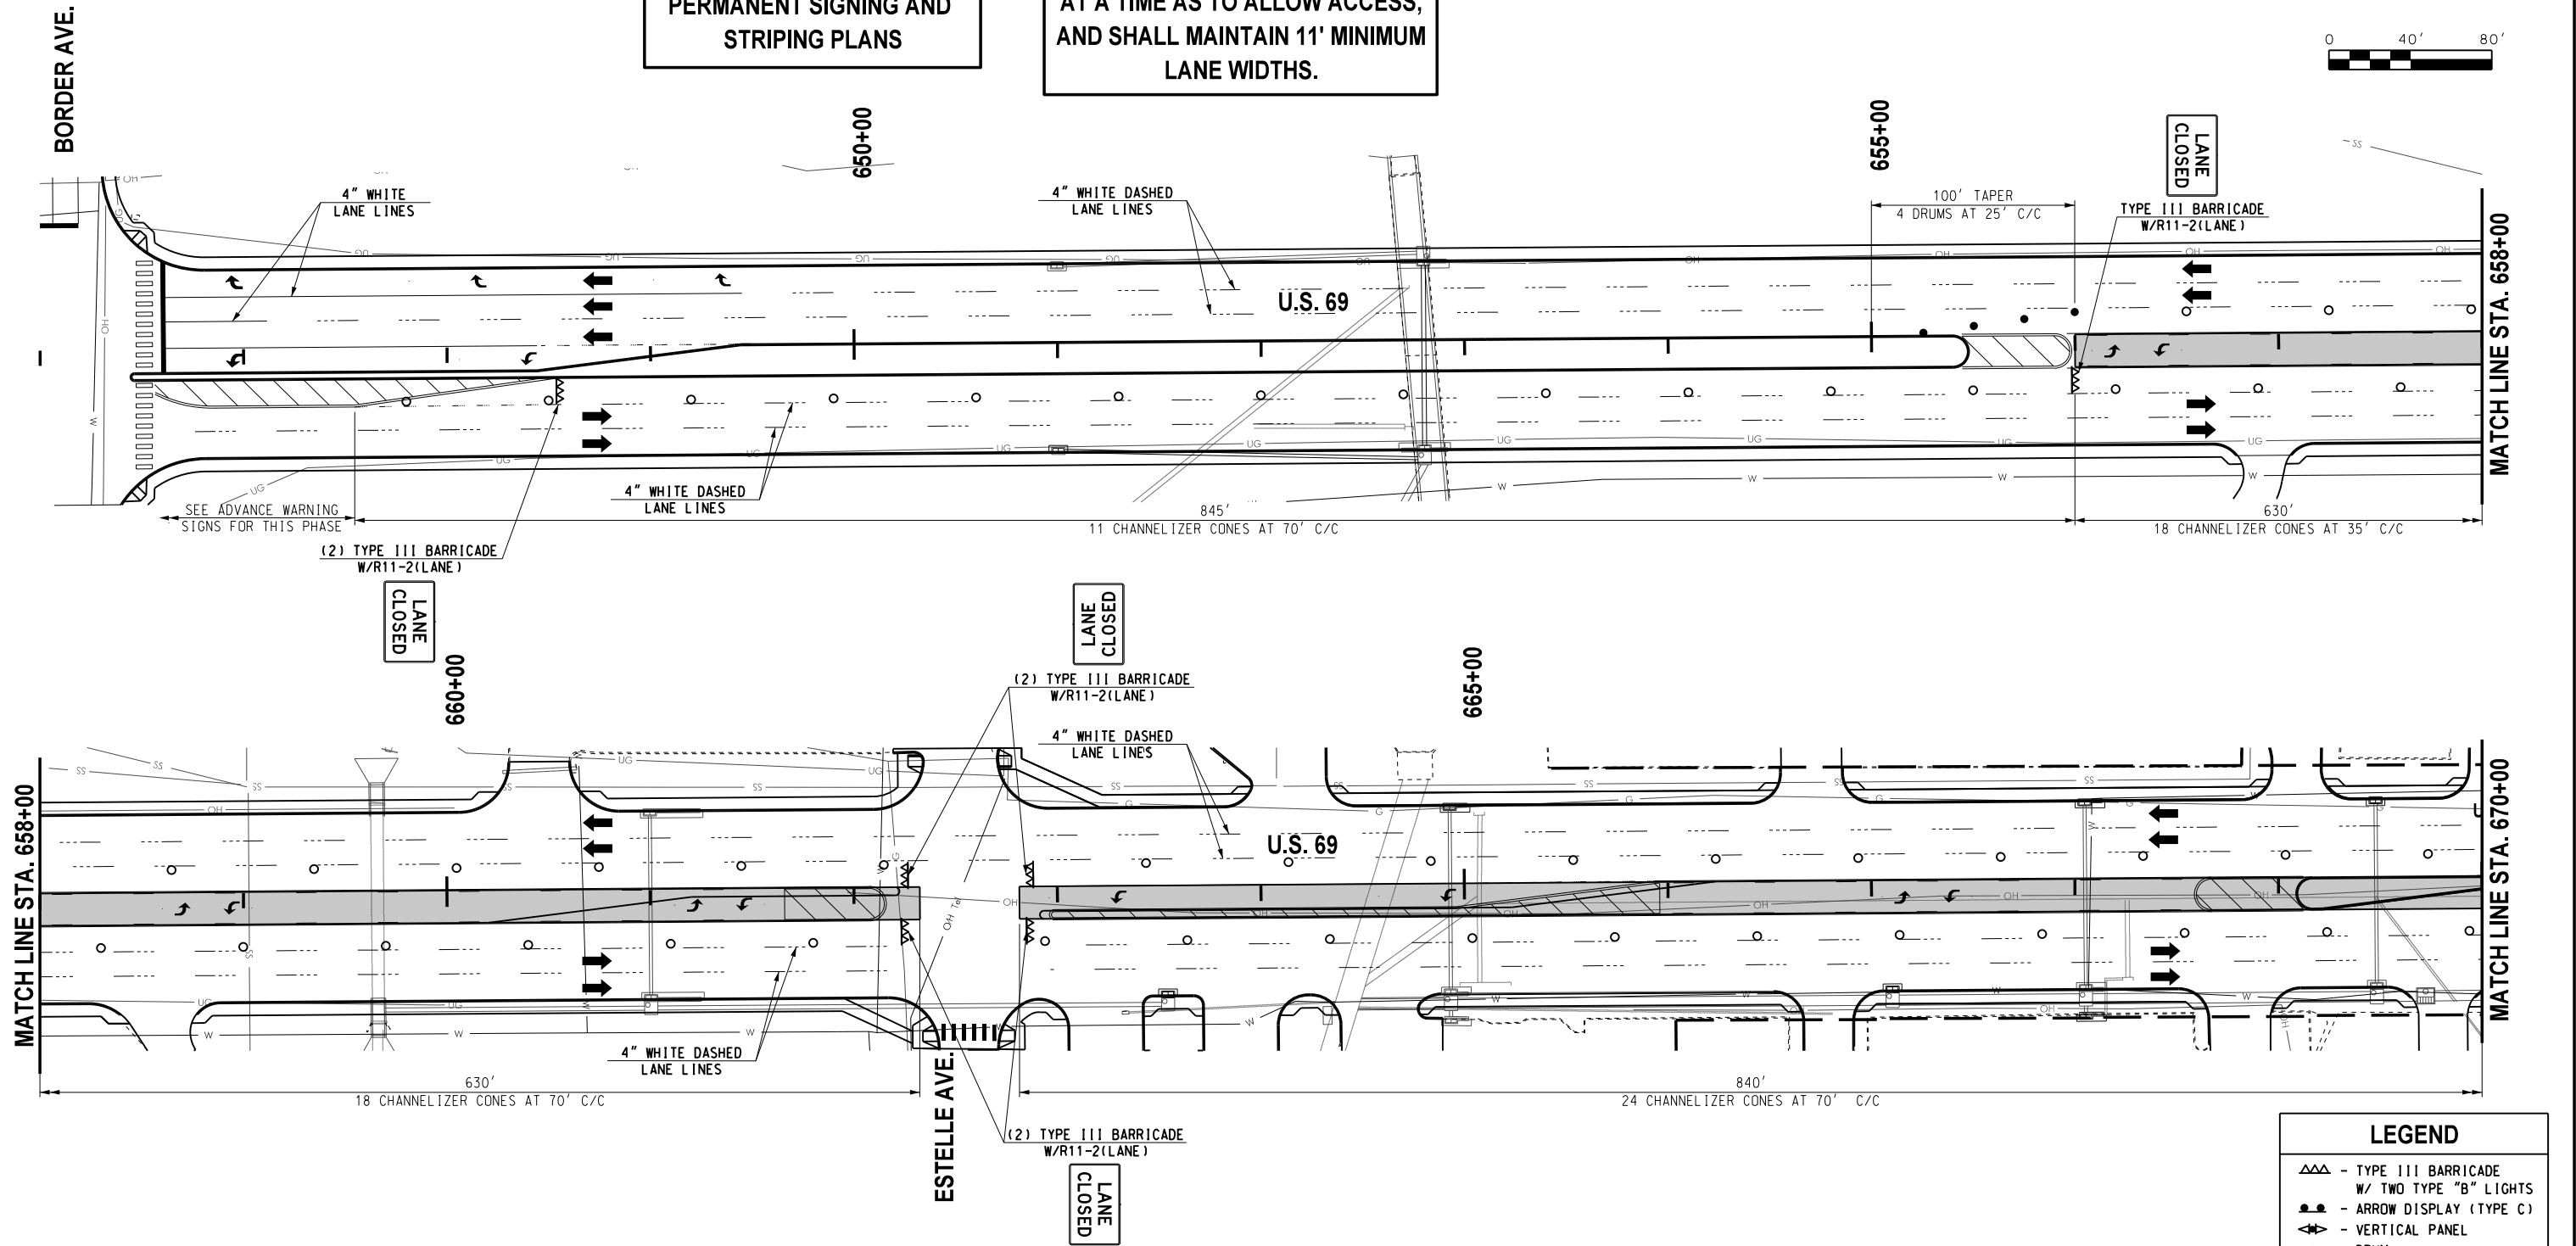

FOR STRIPING DIMENSIONS
NOT SHOWN REFER TO THE
PERMANENT SIGNING AND
STRIPING PLANS

CONTRACTOR SHALL BUILD ALL
STREETS AND DRIVEWAYS HALF
AT A TIME AS TO ALLOW ACCESS,
AND SHALL MAINTAIN 11' MINIMUM
LANE WIDTHS.

REVISIONS		
NO.	DESCRIPTION	DATE

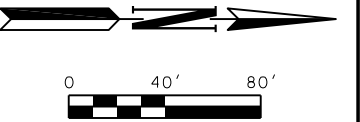

LEGEND	
	- TYPE III BARRICADE W/ TWO TYPE "B" LIGHTS
	- ARROW DISPLAY (TYPE C)
	- VERTICAL PANEL
	- DRUM
	- CHANNELIZER CONE
	- TUBE CHANNELIZER
	- PORTABLE LONGITUDINAL BARRIER
	- CONSTRUCTION ZONE IMPACT ATTENUATOR
	- WORK AREA


Design	RWR	08-14-23
Drawn	CAL	08-14-23

TRAFFIC CONTROL PLAN
PHASE 8
(1 OF 3)

Project No. 2710804 Sheet No. 1071

MUSKOGEE COUNTY



08-14-23 G:\Projects\T-2385A - SD, SS, LT - EC-1576 US 69 Muskogee Plan Update\CAD\1072-270804-TRAFFIC CONTROL PLAN PHASE 8 12 OF 31.dgn

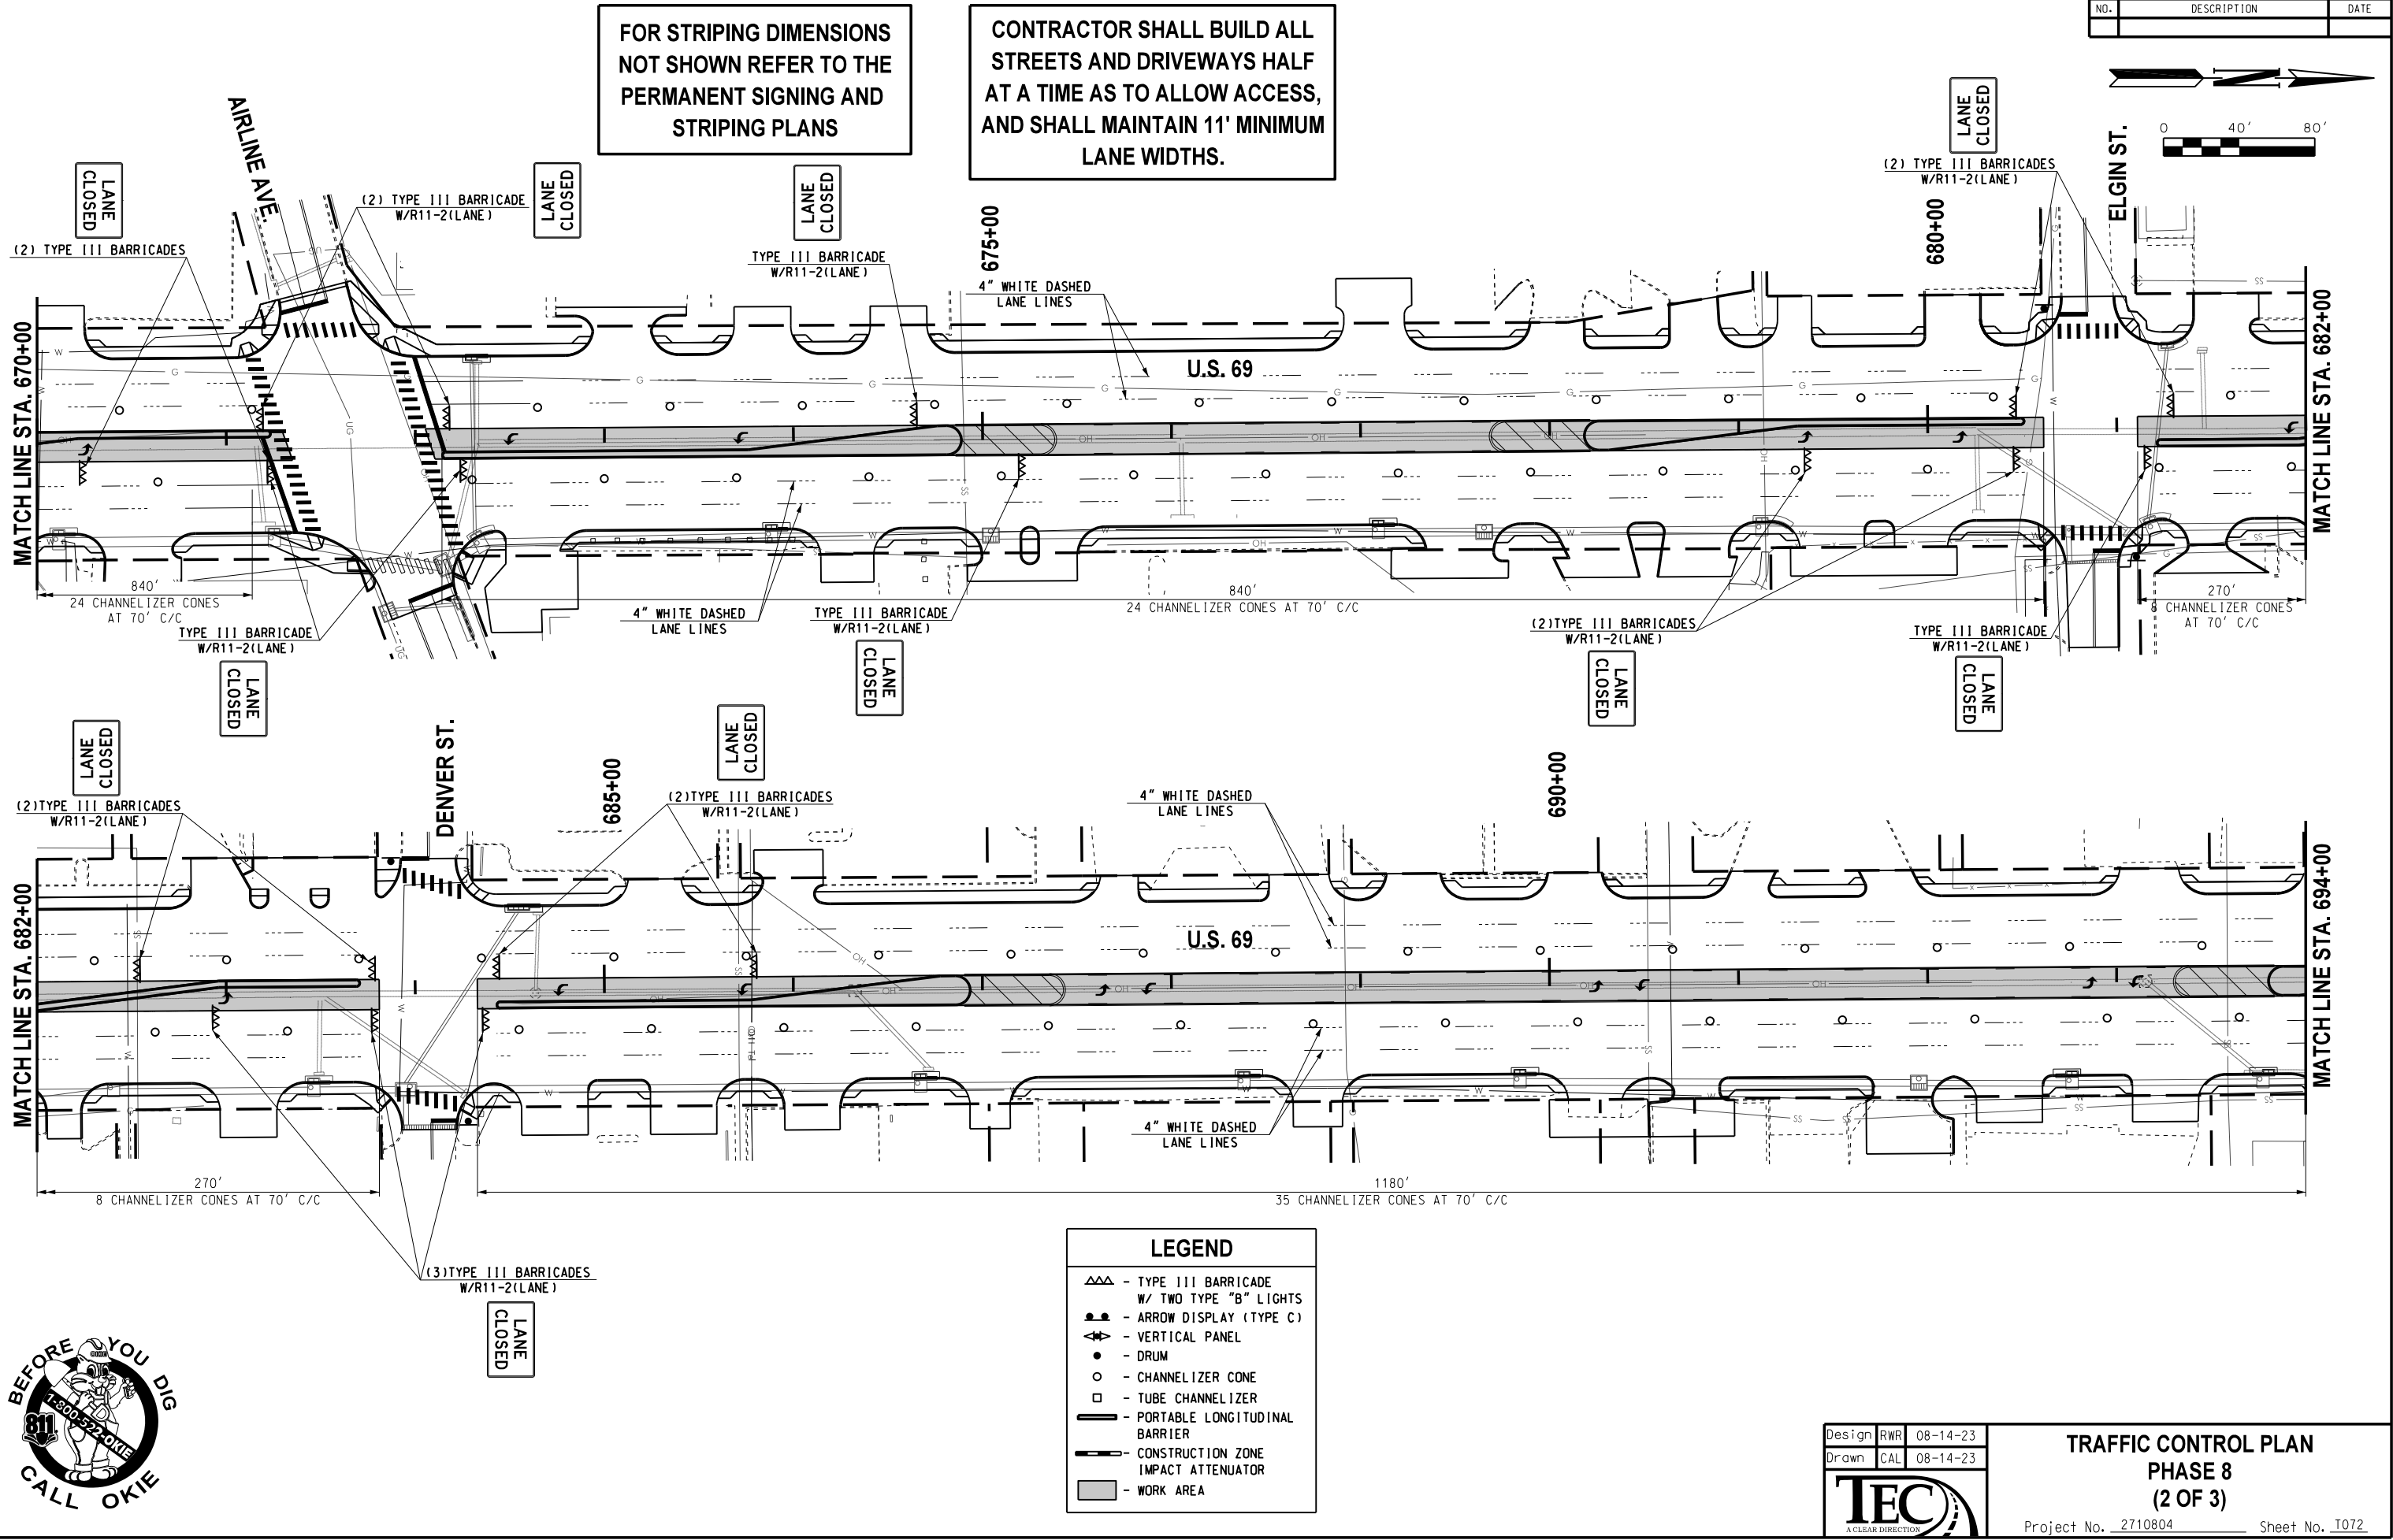

FOR STRIPING DIMENSTIONS
NOT SHOWN REFERE TO THE
PERMANENT SIGNING AND
STRIPING PLANS

CONTRACTOR SHALL BUILD ALL
STREETS AND DRIVEWAYS HALF
AT A TIME AS TO ALLOW ACCESS,
AND SHALL MAINTAIN 11' MINIMUM
LANE WIDTHS.

REVISTONS		
NO.	DESCRIPTION	DATE

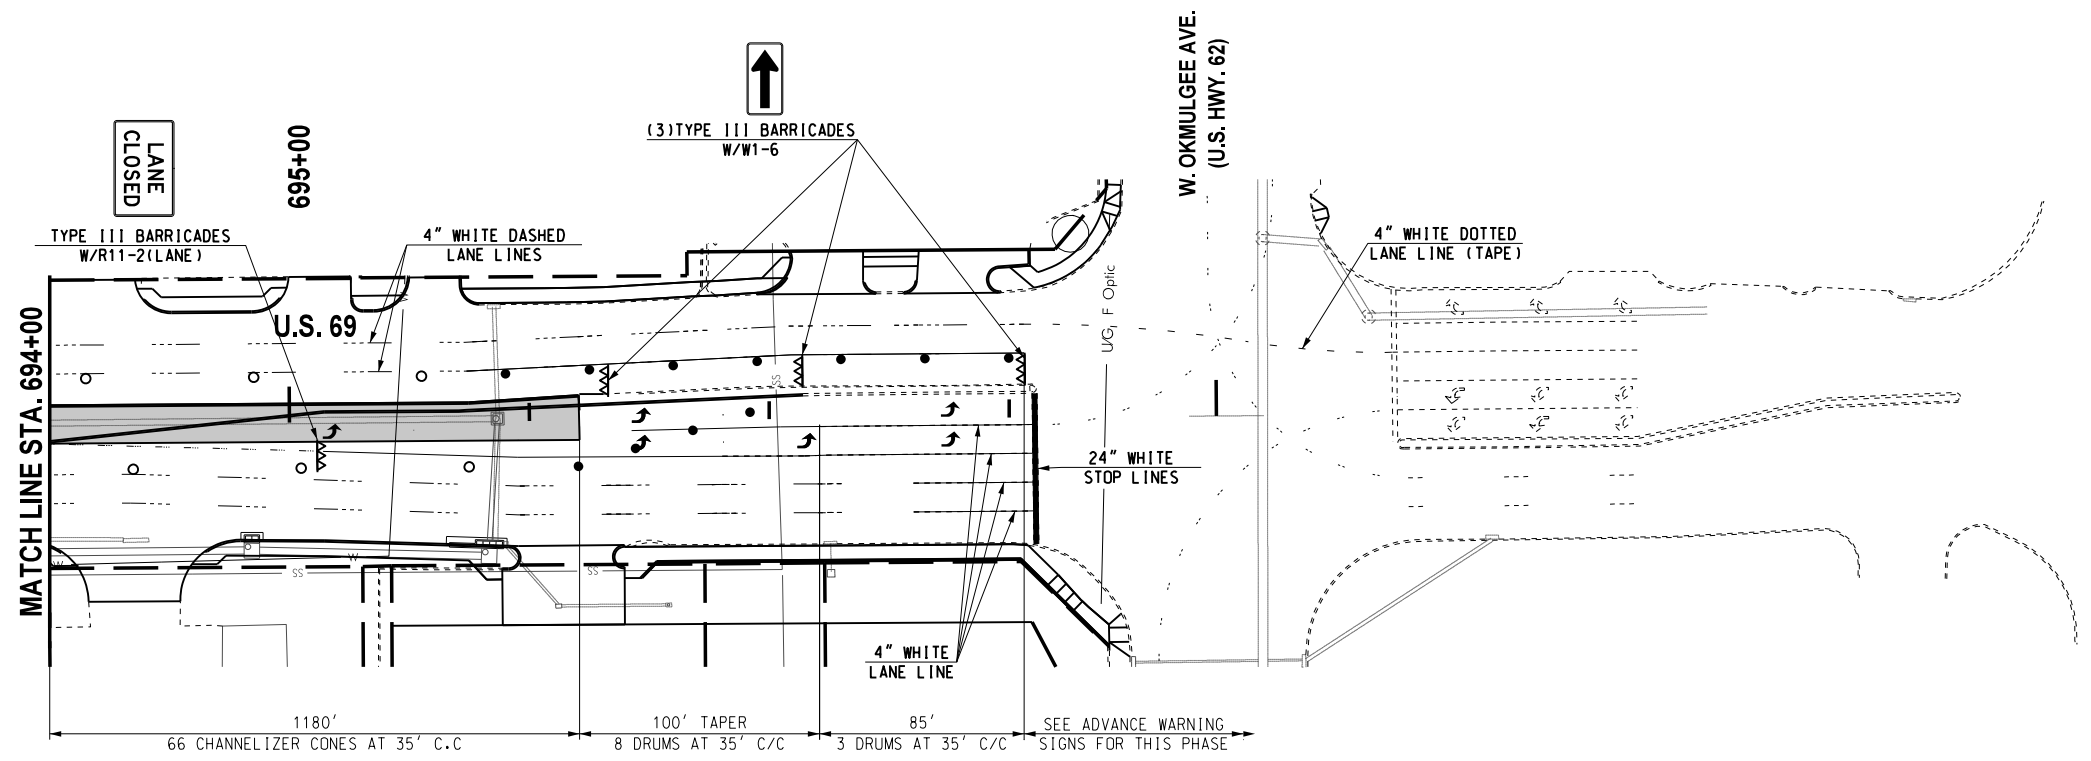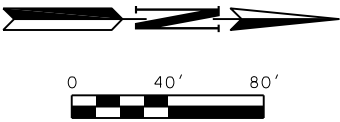

LEGEND	
	- TYPE III BARRICADE W/ TWO TYPE "B" LIGHTS
	- ARROW DISPLAY (TYPE C)
	- VERTICAL PANEL
	- DRUM
	- CHANNELIZER CONE
	- TUBE CHANNELIZER
	- PORTABLE LONGITUDINAL BARRIER
	- CONSTRUCTION ZONE IMPACT ATTENUATOR
	- WORK AREA



Design	RWR	08-14-23
Drawn	CAL	08-14-23



TRAFFIC CONTROL PLAN
PHASE 8
(3 OF 3)

Project No. 2710804 Sheet No. T073

MUSKOGEE COUNTY




08-14-23 G:\0\Projects\T-2385A - SD, SS, LT - EC-1516 US 69 Muskogee Plan Update\CAD\T073-270804-TRAFFIC CONTROL PLAN PHASE 8 (3 OF 3).dgn

H:\B E n g i n e e r s
Time of Plot: 11/23/2023 2:24 AM Plot Style: HP9150LUTB
G:\2044\001\050\Section\Production Plans\2108.PROSS SECTIONS\Midline_PLOT.dwg

  

OKLAHOMA DEPARTMENT OF TRANSPORTATION

FINAL FIELD MEETING
OCTOBER 2023

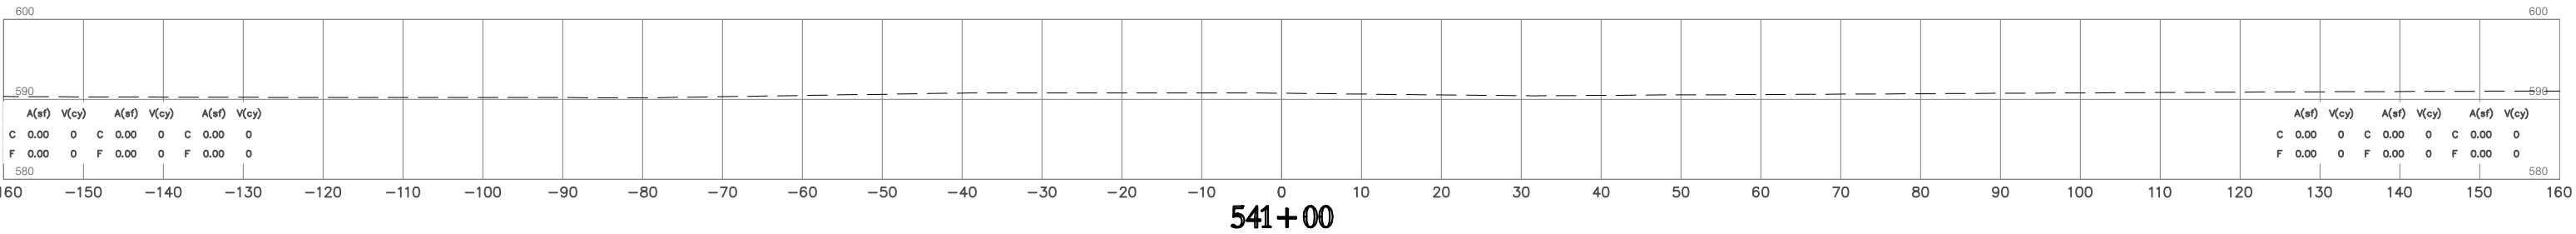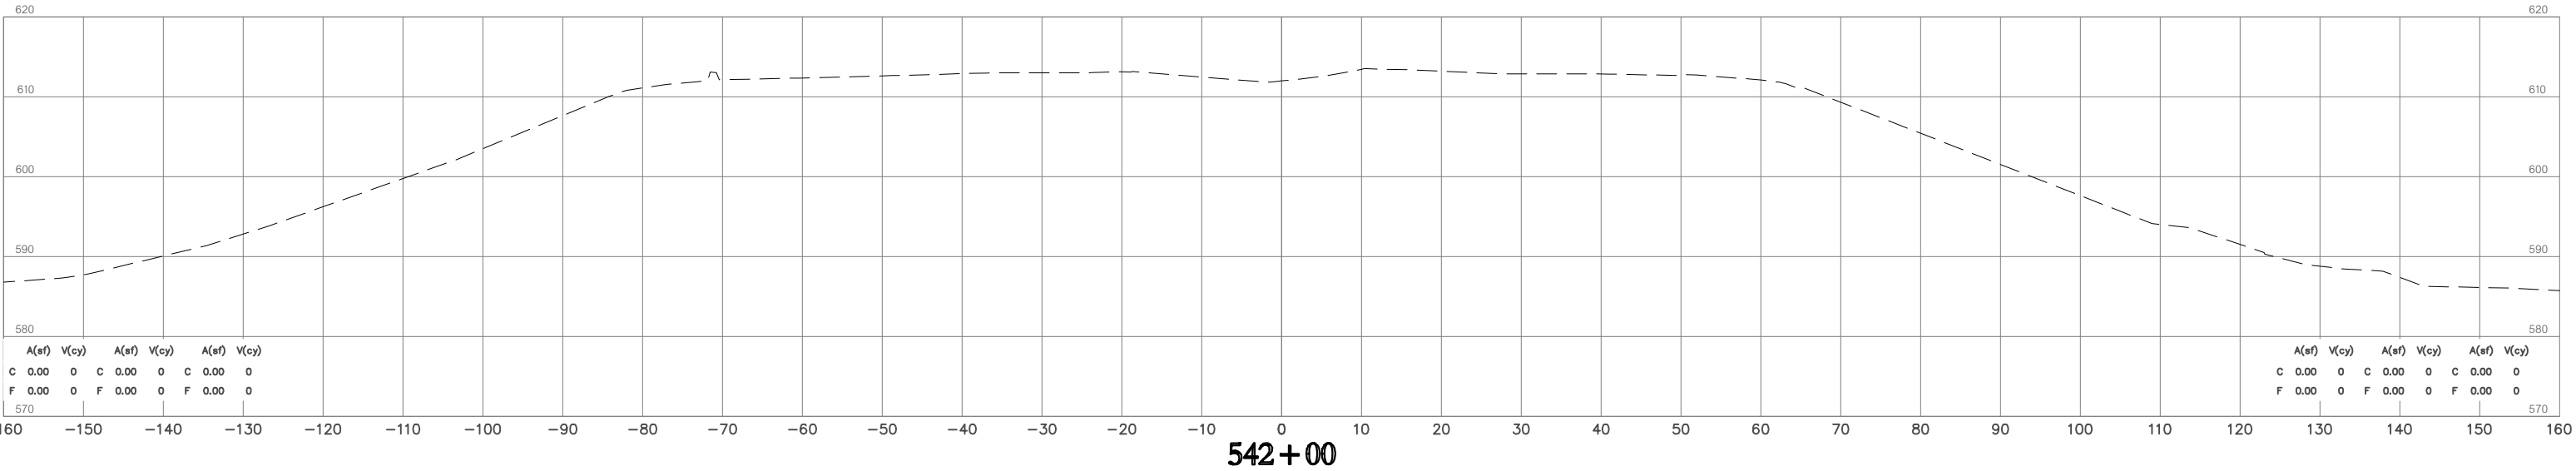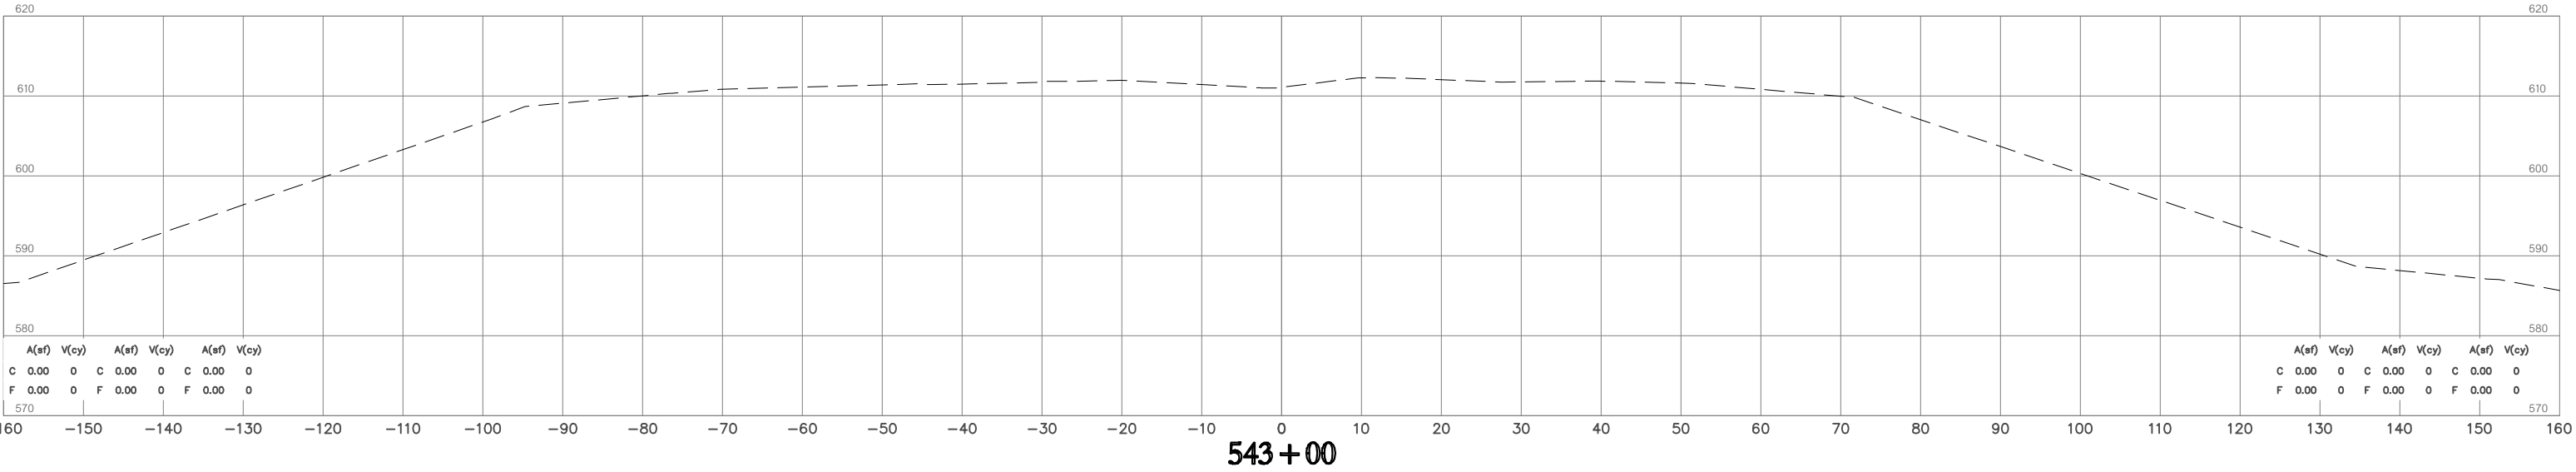



NOTE: LOCATION OF UTILITIES ARE APPROXIMATE.
DEPTH OF UTILITIES IS UNKNOWN.

U.S. HWY. 69

STATE JOB NO. 27108(04)
MUSKOGEE COUNTY




SHEET NO. X001

H:\B E n g i n e e r s
Time of Plot: 11/23/2023 2:25 AM Plot Style: HPB150.MPTB
G:\2044\001\059\Section\Production Plans\27108.X002.X002 SECTIONS.Mchline_PLOT.dwg

  

OKLAHOMA DEPARTMENT OF TRANSPORTATION

FINAL FIELD MEETING
OCTOBER 2023

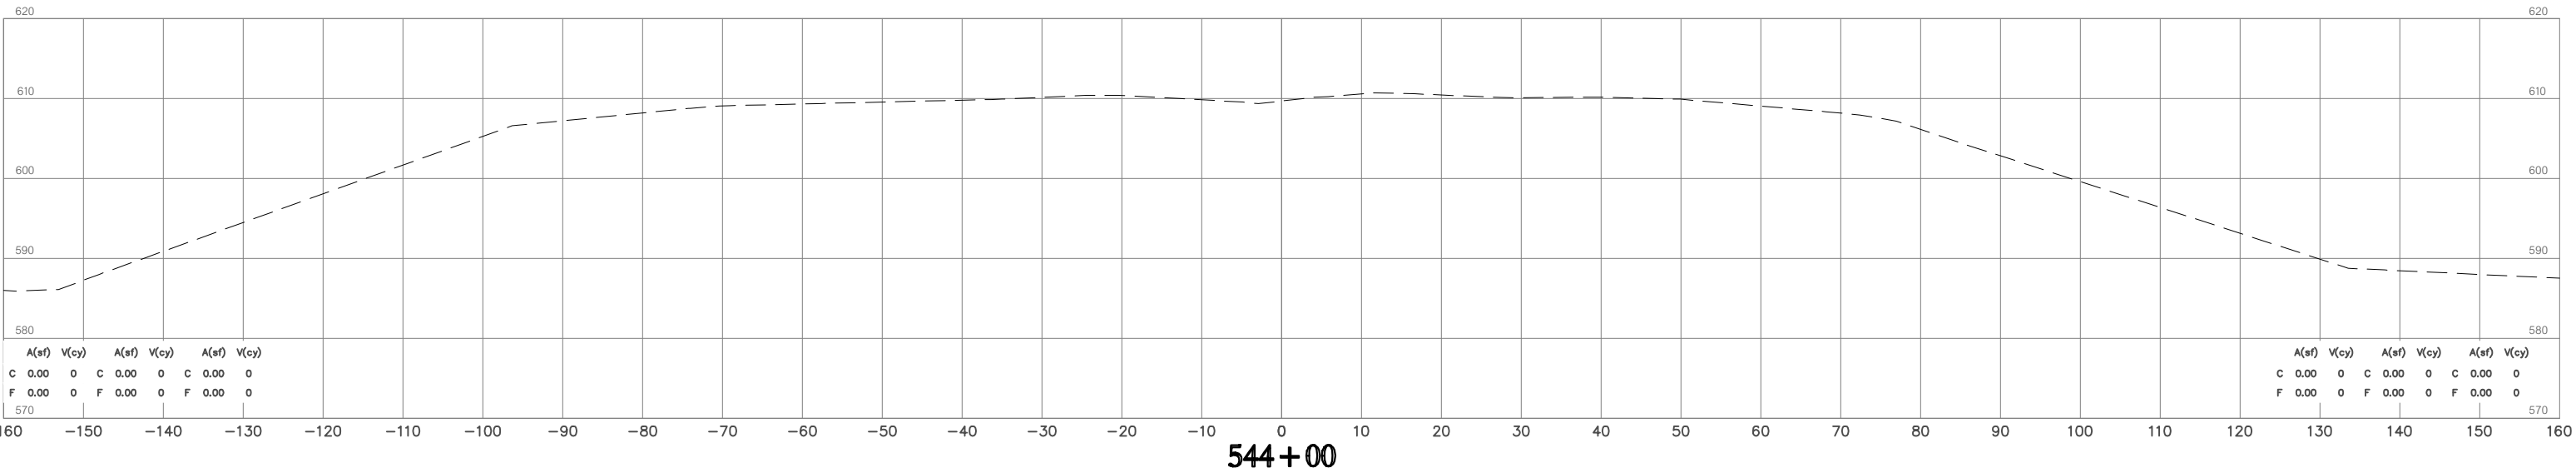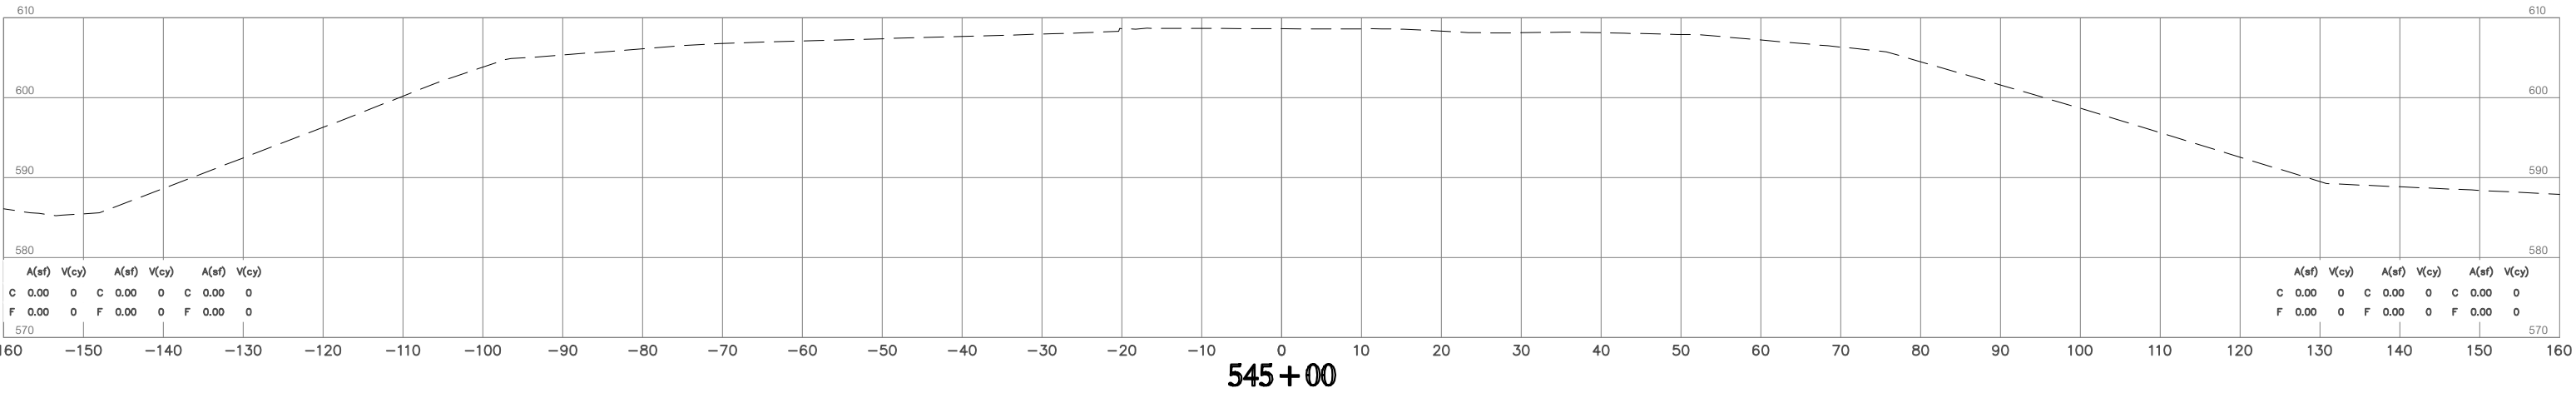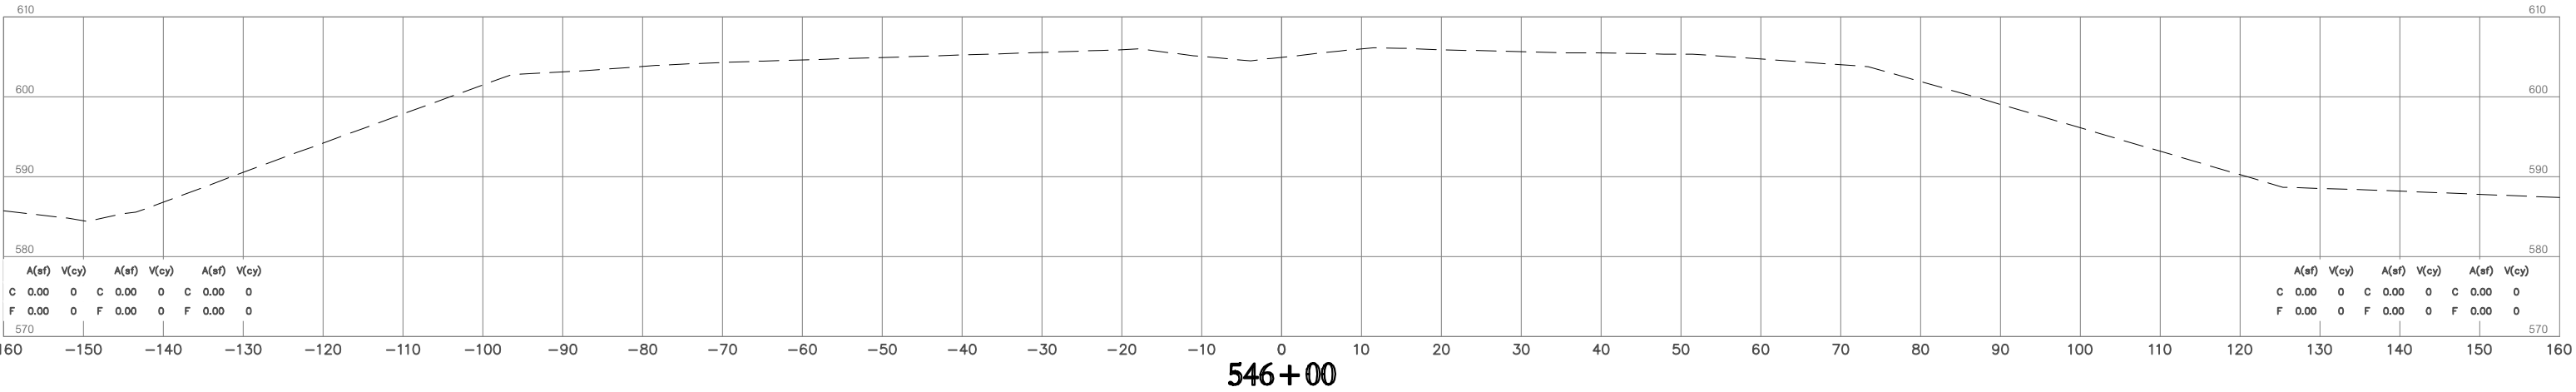



NOTE: LOCATION OF UTILITIES ARE APPROXIMATE.
DEPTH OF UTILITIES IS UNKNOWN.

U.S. HWY. 69

STATE JOB NO. 27108(04)
MUSKOGEE COUNTY




SHEET NO. X002

H:\B E n g i n e e r s
Time of Plot: 11/23/2023 2:30 AM Plot Style: HPB150.MCTB
G:\2024\44007\059\053\1\Production Plans\27108\PROSS SECTIONS\Mechline_PLOT.dwg

  

OKLAHOMA DEPARTMENT OF TRANSPORTATION

FINAL FIELD
MEETING
OCTOBER 2023

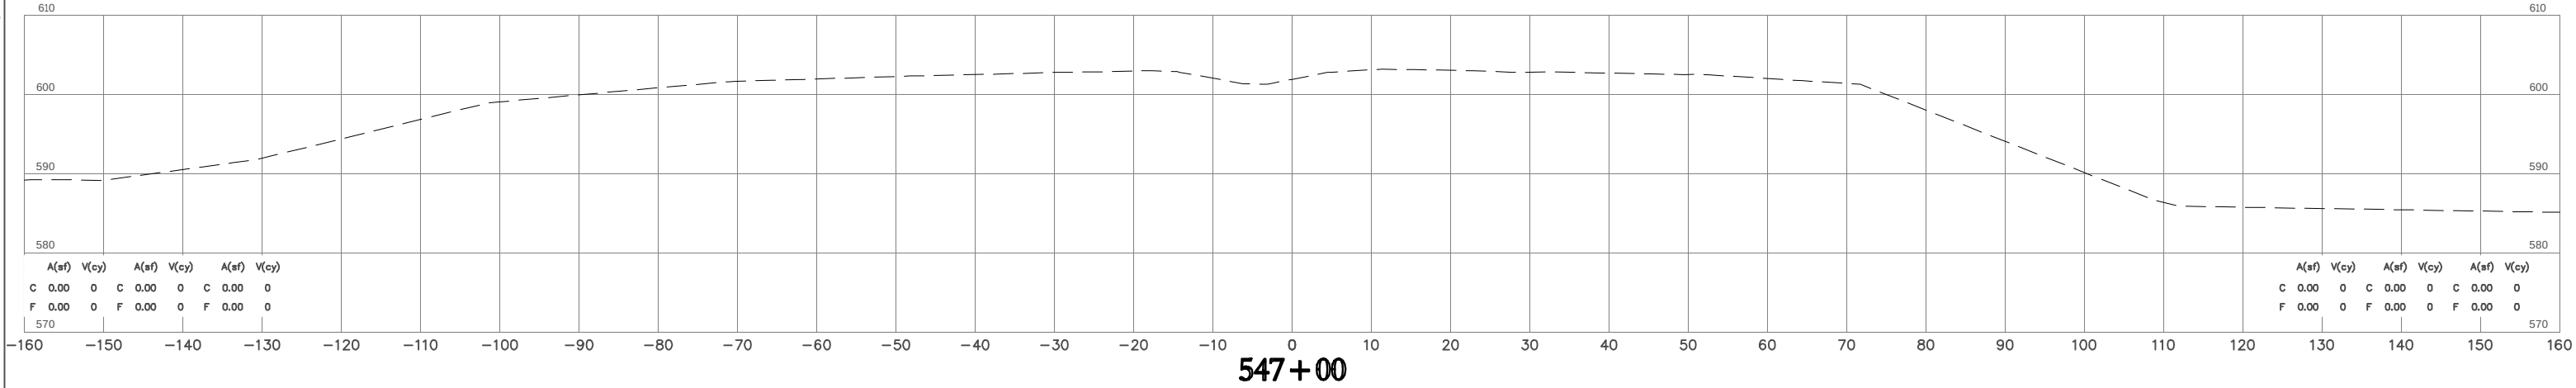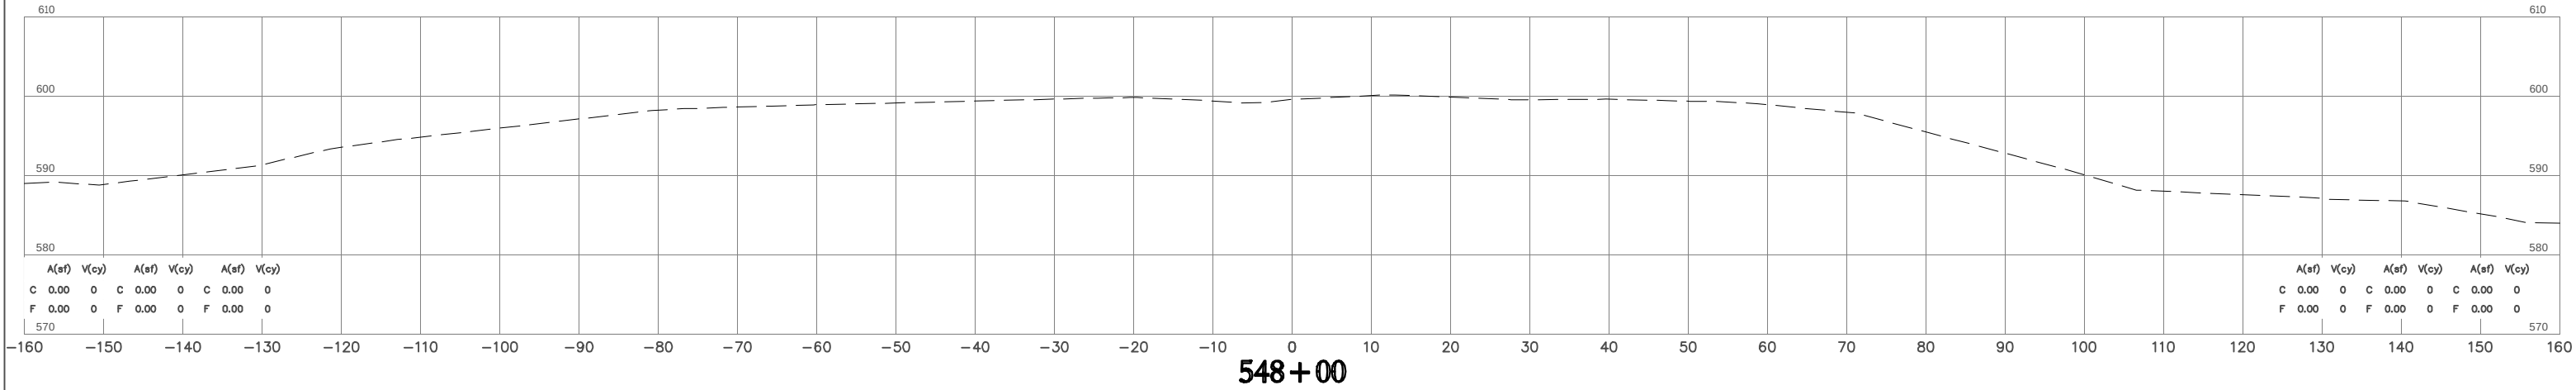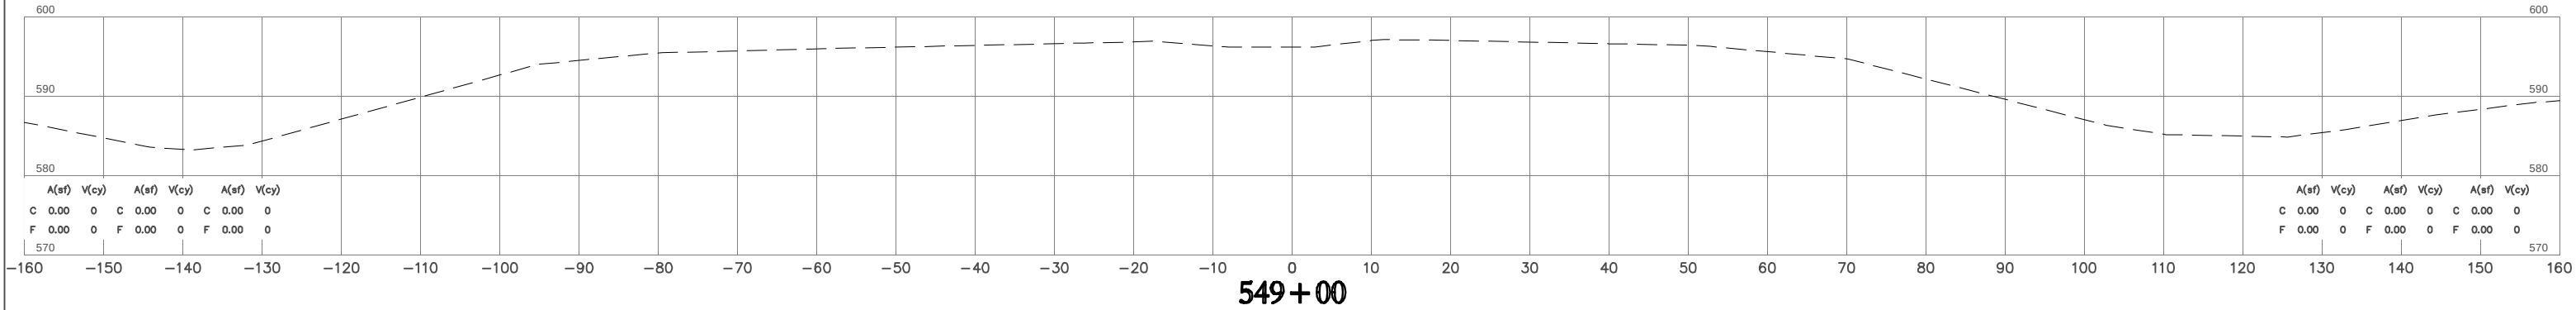



NOTE: LOCATION OF UTILITIES ARE APPROXIMATE.
DEPTH OF UTILITIES IS UNKNOWN.

U.S. HWY. 69

STATE JOB NO. 27108(04)
MUSKOGEE COUNTY





SHEET NO. X003

H:\B_E_n_g_i_n_e_e_r_s
Time of Plot: 11/23/2023 2:31 AM Plot Style: HPB50MCTB
G:\2044\0071\059\Design\Production Plans\0108.CROSS SECTIONS.Midline_PLOT.dwg

  

OKLAHOMA DEPARTMENT OF TRANSPORTATION

FINAL FIELD
MEETING
OCTOBER 2023

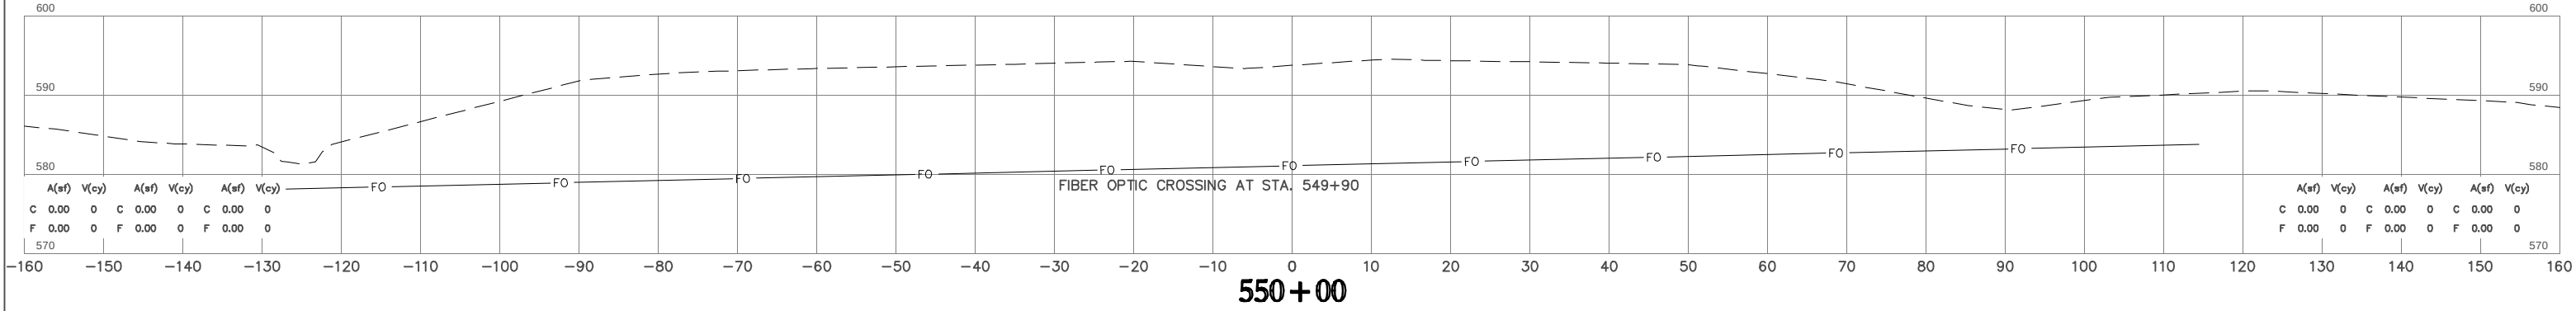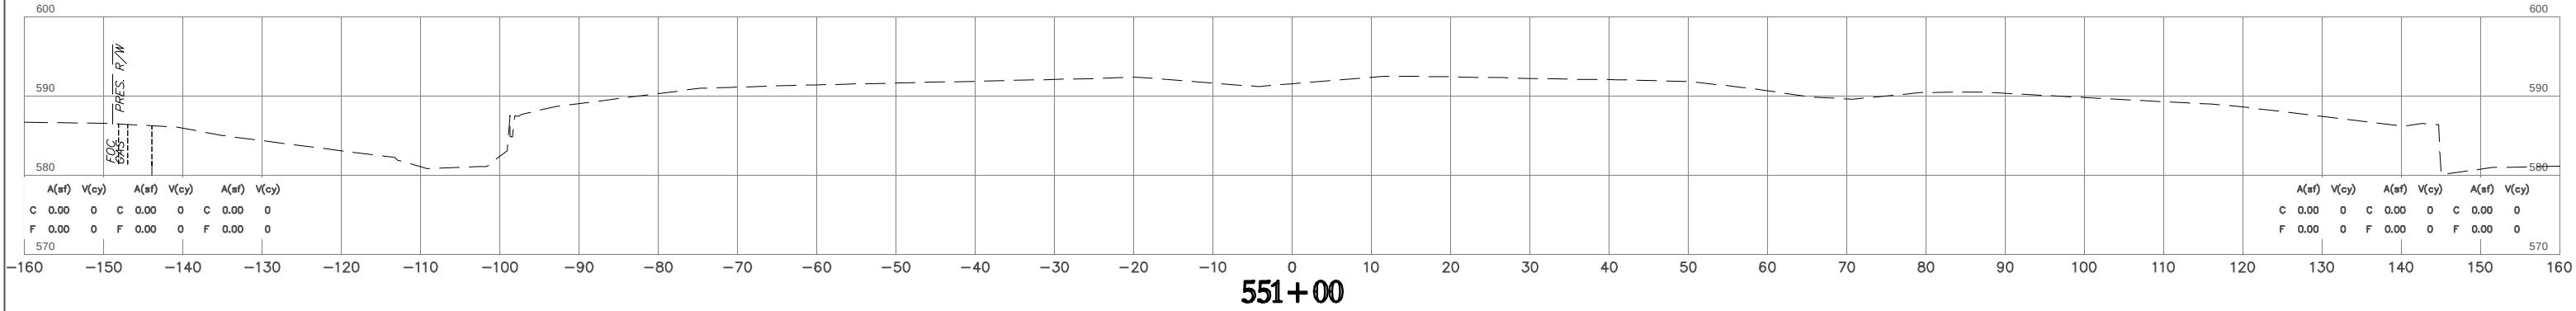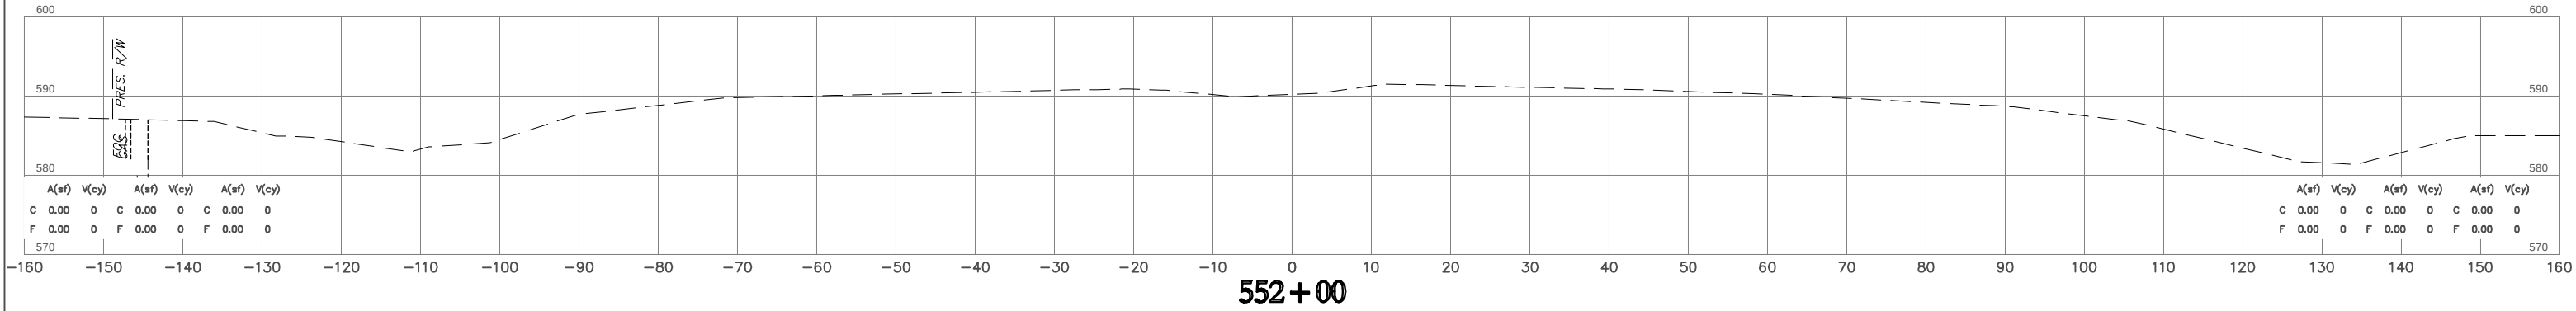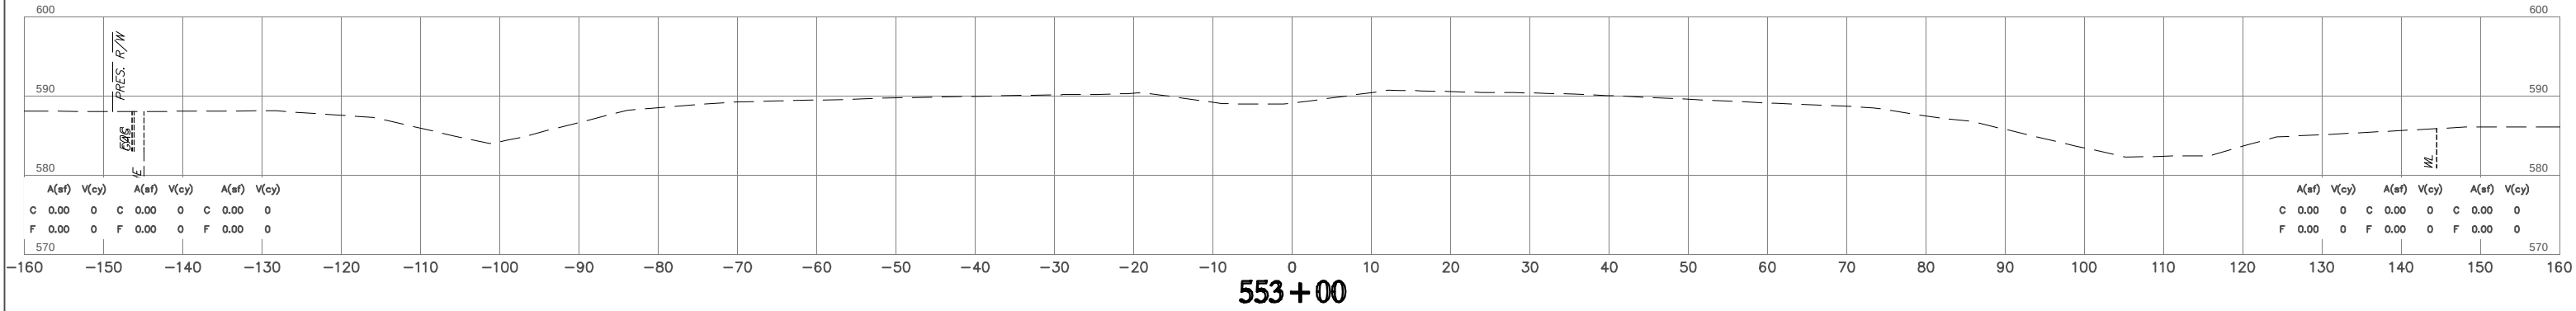



NOTE: LOCATION OF UTILITIES ARE APPROXIMATE.
DEPTH OF UTILITIES IS UNKNOWN.

U.S. HWY. 69

STATE JOB NO. 27108(04)
MUSKOGEE COUNTY





SHEET NO. X004

H:\B E n g i n e e r s
Time of Plot: 11/23/2023 2:31 AM Plot Style: HPB50MCTB
G:\2044\0071\059\059\Production Plans\059\059 CROSS SECTIONS\Midline_Plot.dwg

  

OKLAHOMA DEPARTMENT OF TRANSPORTATION

FINAL FIELD
MEETING
OCTOBER 2023

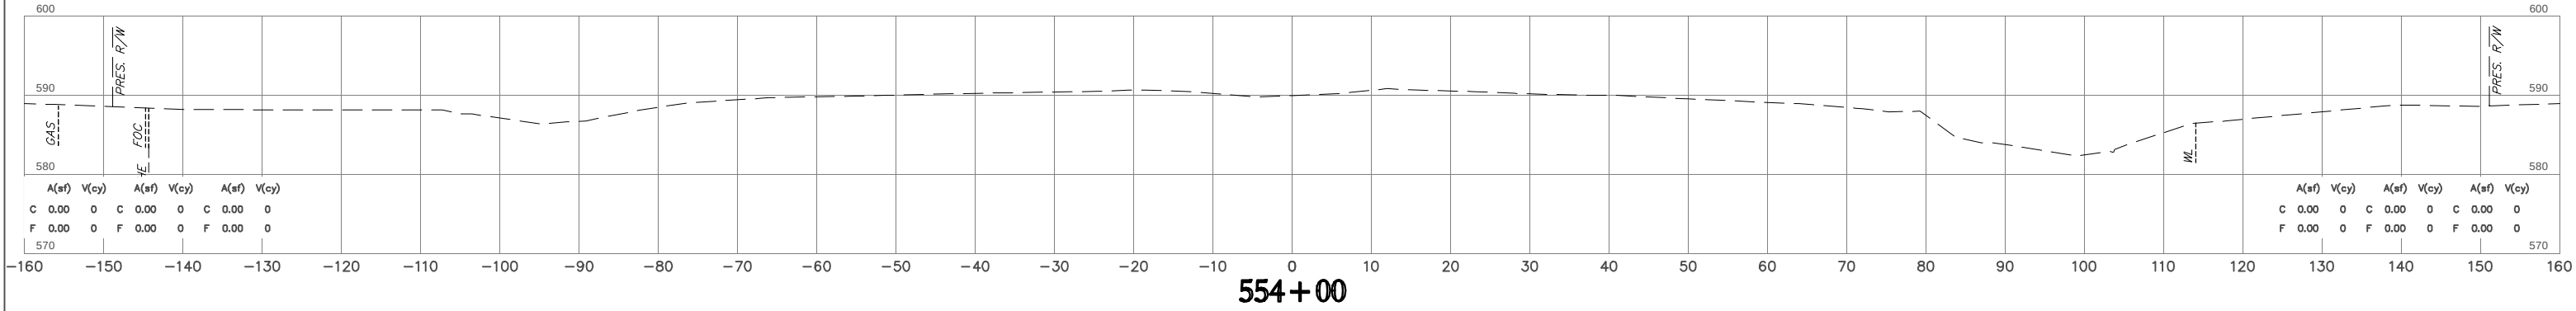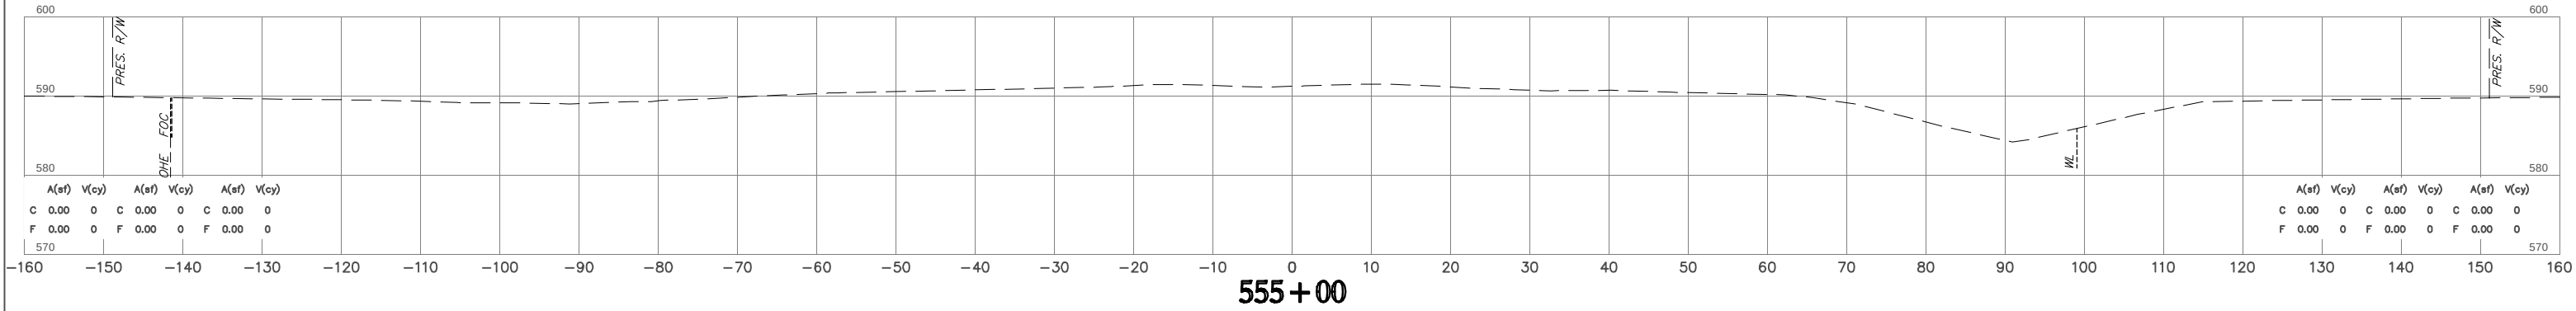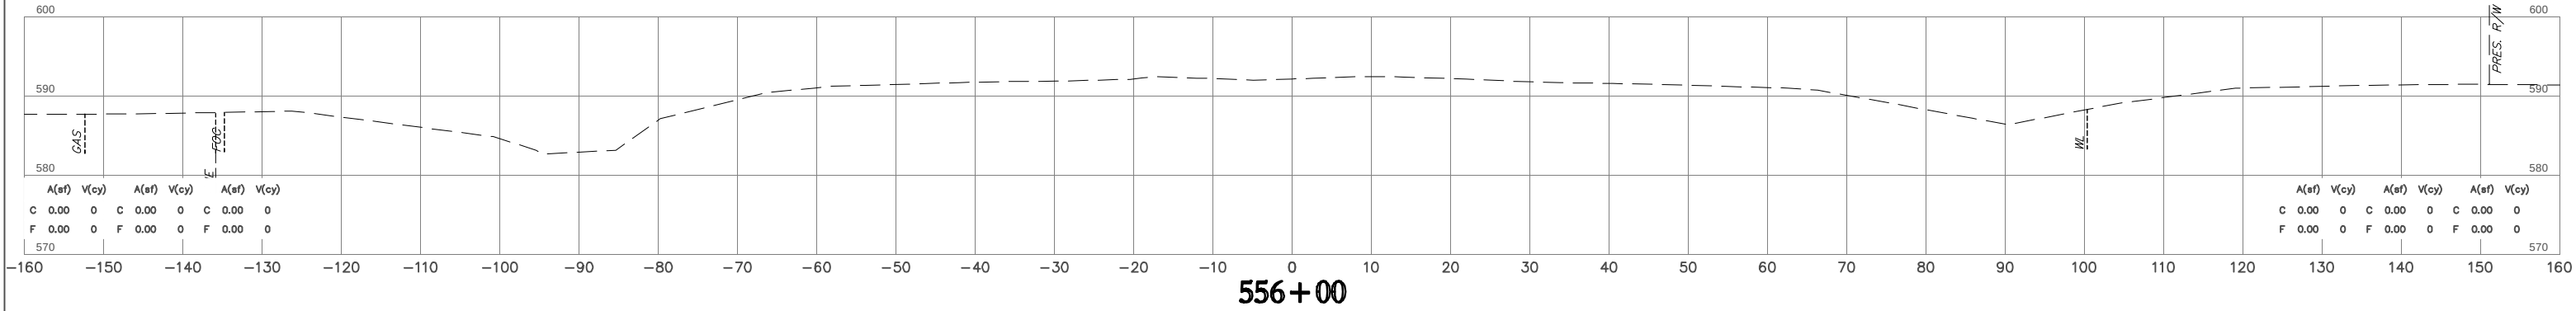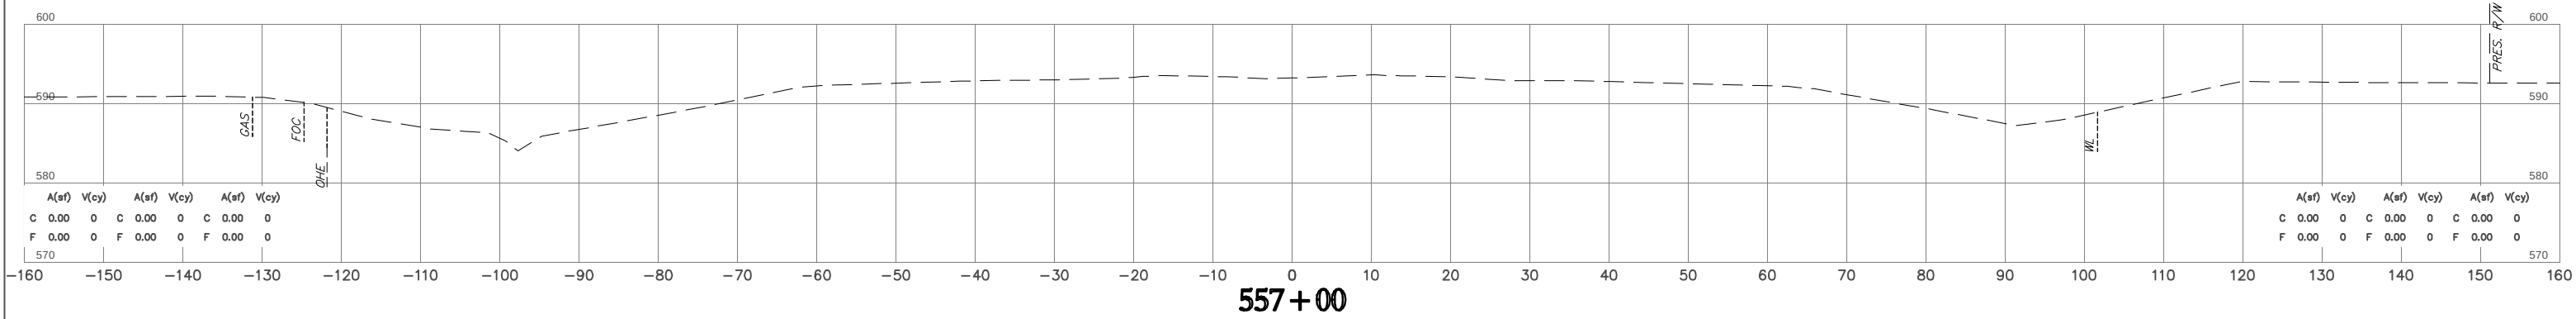



NOTE: LOCATION OF UTILITIES ARE APPROXIMATE.
DEPTH OF UTILITIES IS UNKNOWN.

U.S. HWY. 69

STATE JOB NO. 27108(04)
MUSKOGEE COUNTY


SHEET NO. X005

H:\B_E_n_g_i_n_e_e_r_s
Time of Plot: 11/23/2023 2:32 AM Plot Style: HPB150MCTB
G:\2044\00071059\059\059\Production Plans\071059.DWG SECTIONS\Midline_Plot.dwg


 
 


OKLAHOMA DEPARTMENT OF TRANSPORTATION

FINAL FIELD MEETING
OCTOBER 2023

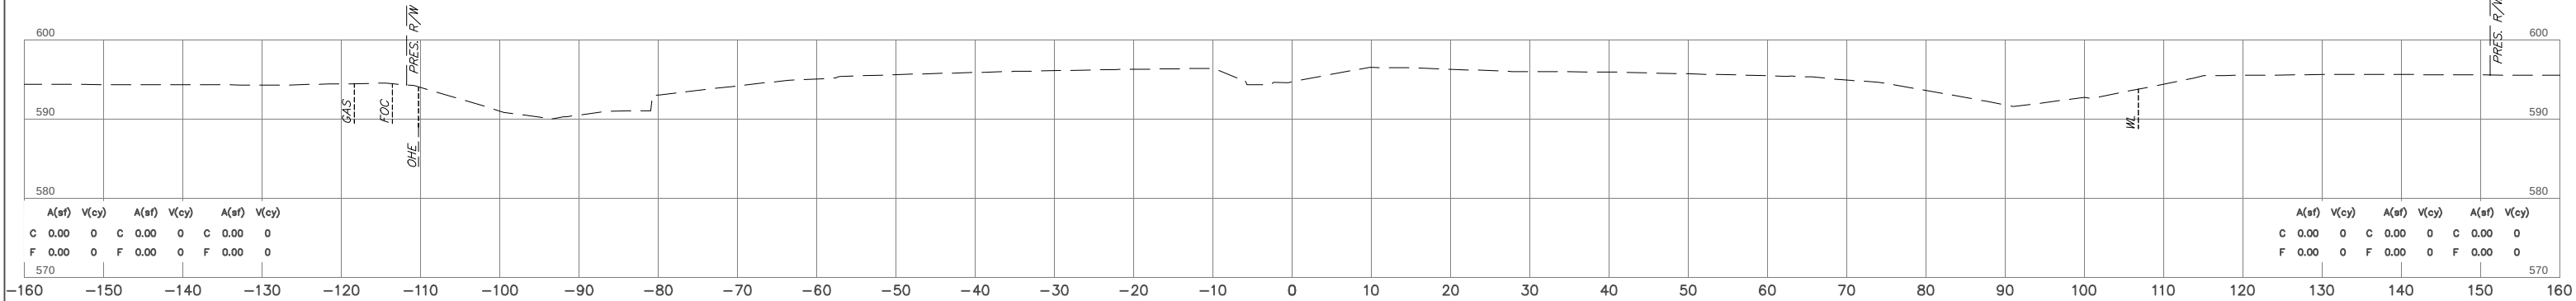

CRL STA. 5561+00
BEGIN INCIDENTAL CONST.

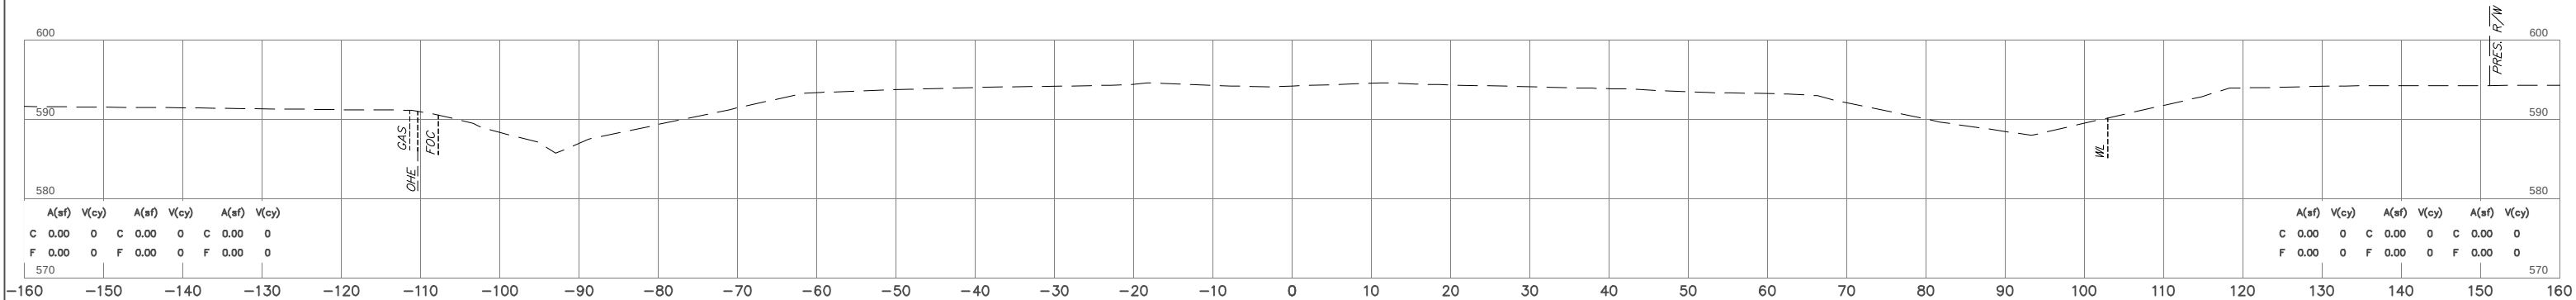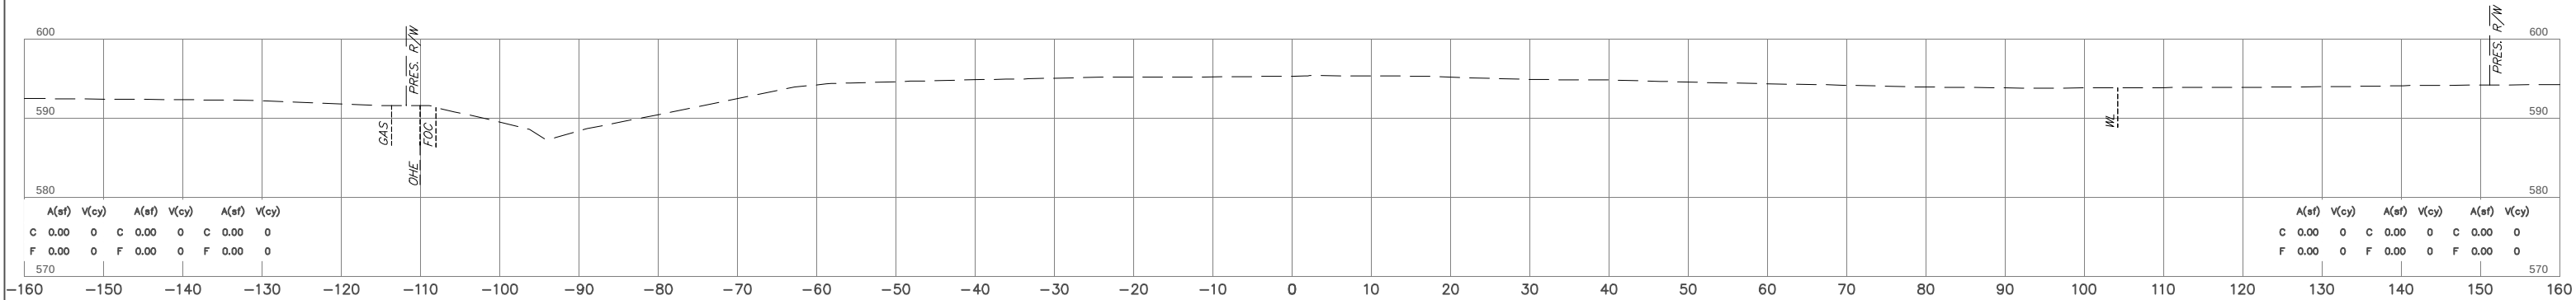
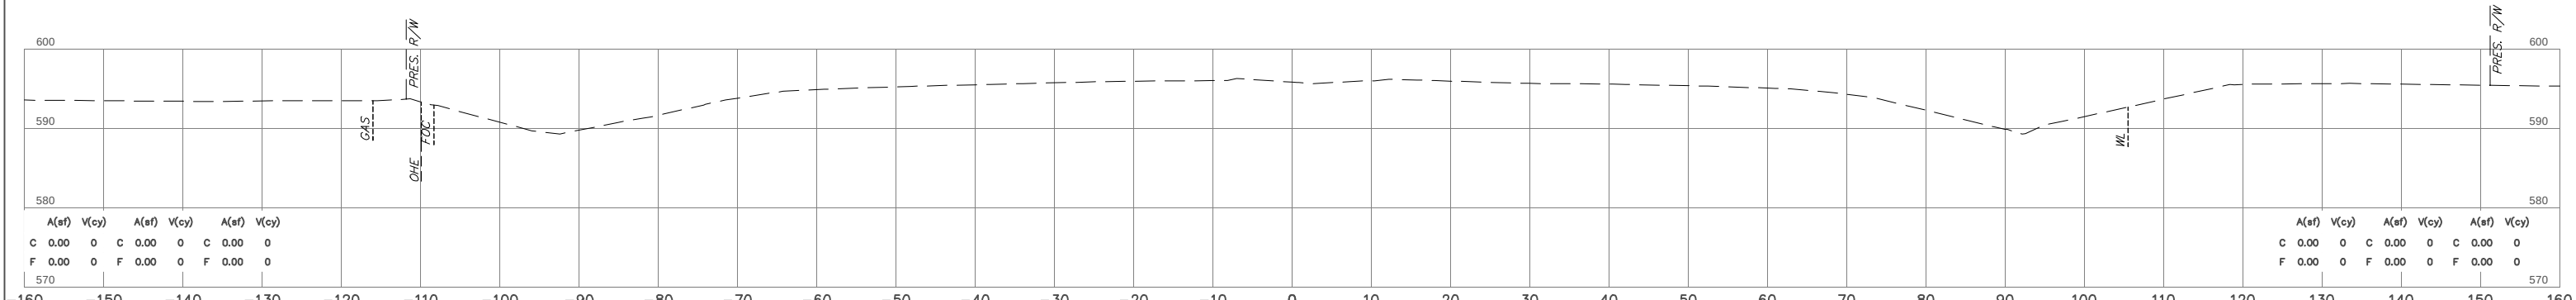


NOTE: LOCATION OF UTILITIES ARE APPROXIMATE.
DEPTH OF UTILITIES IS UNKNOWN.


U.S. HWY. 69

STATE JOB NO. 27108(04)
MUSKOGEE COUNTY
SHEET NO. X006


H:\B_E_n_g_i_n_e_e_r_s
Time of Plot: 11/23/2023 2:33 AM Plot Style: HP9150.DCTB
G:\2044\0001\0569\0569\Production Plans\2108.PROSS SECTIONS\Midline_PLOT.dwg

  


FINAL FIELD MEETING
OCTOBER 2023

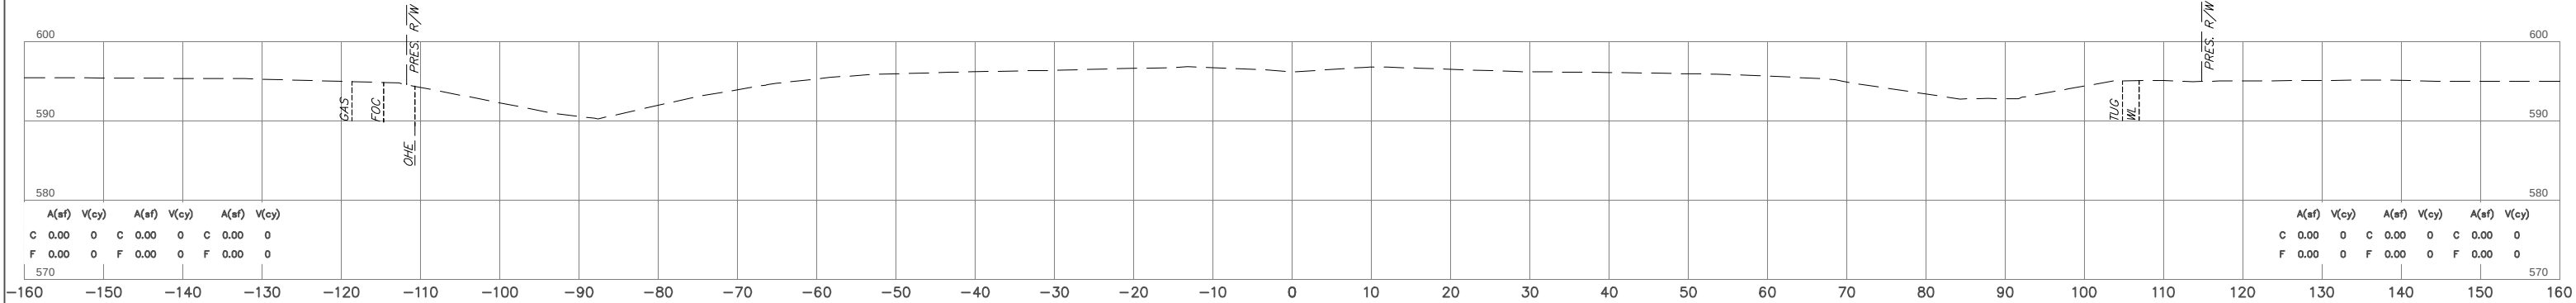


563+00

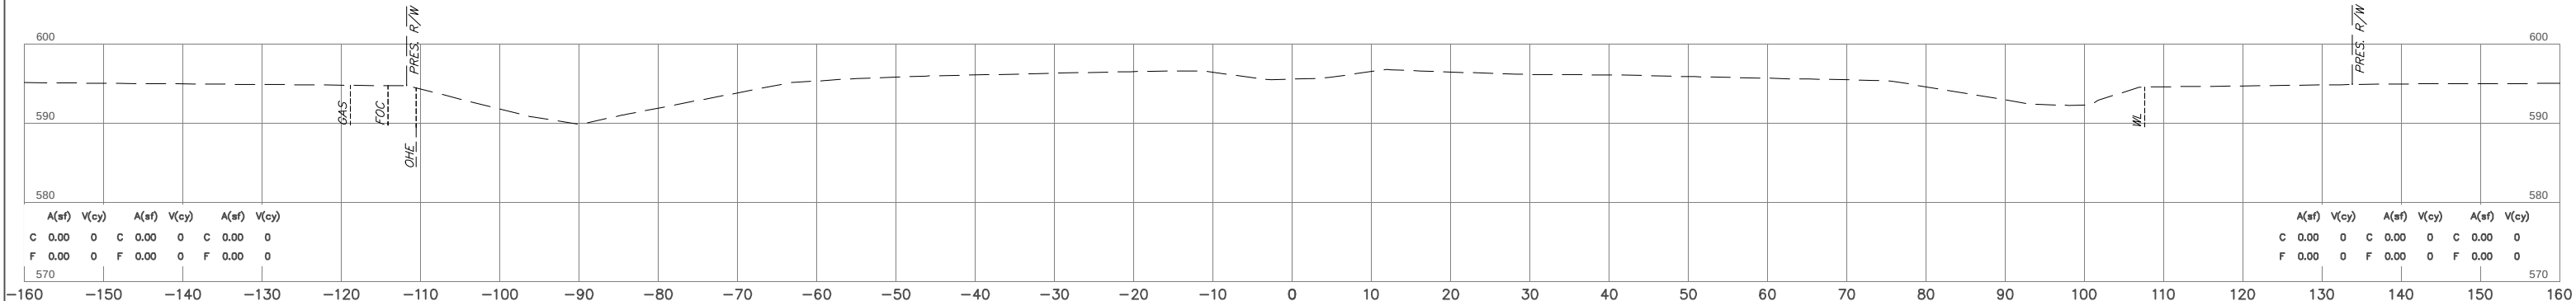

562+00

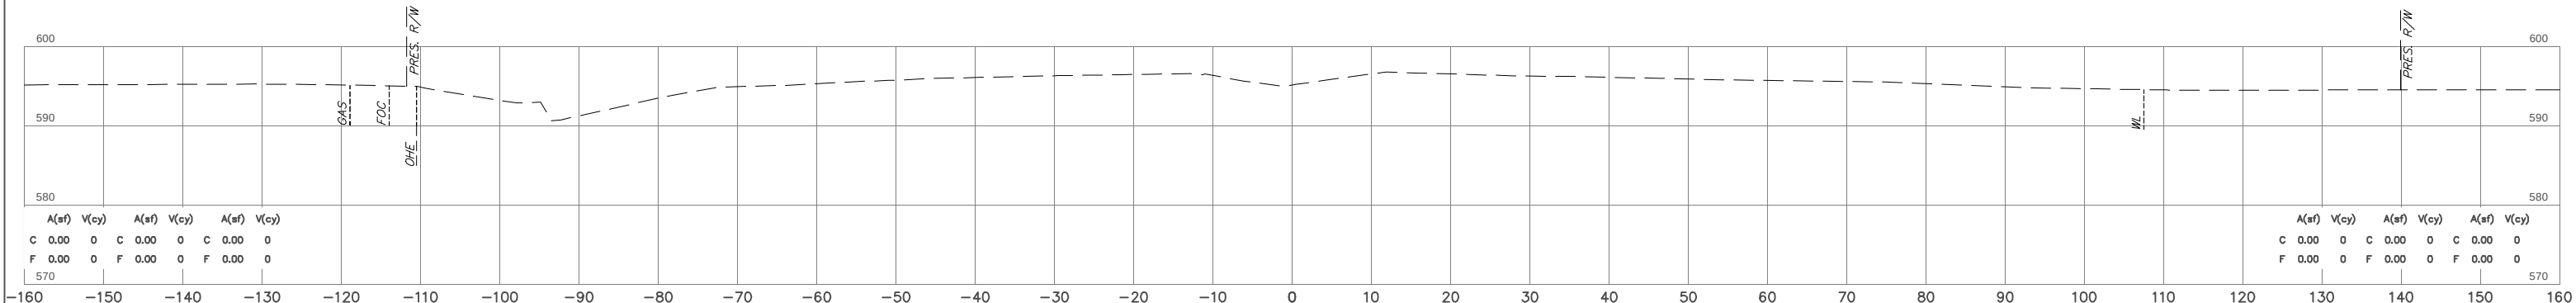

561+68


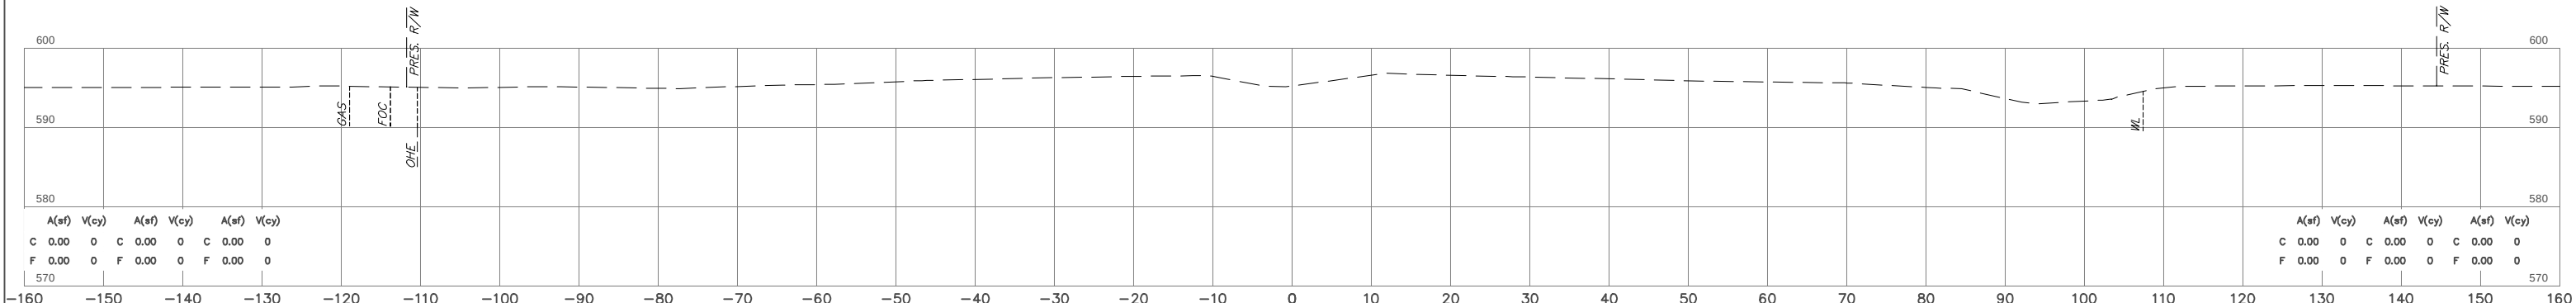


561+44





NOTE: LOCATION OF UTILITIES ARE APPROXIMATE.
DEPTH OF UTILITIES IS UNKNOWN.

U.S. HWY. 69

STATE JOB NO. 27108(04)
MUSKOGEE COUNTY
SHEET NO. X007

  

FINAL FIELD MEETING
OCTOBER 2023

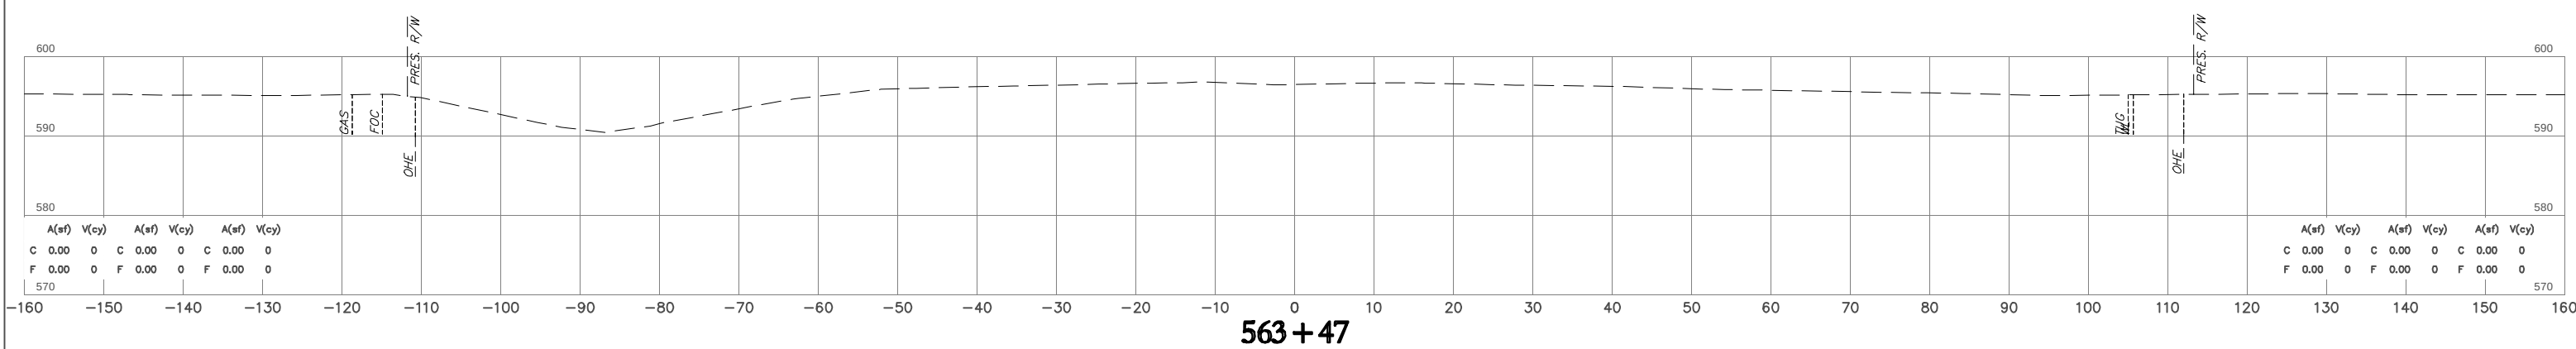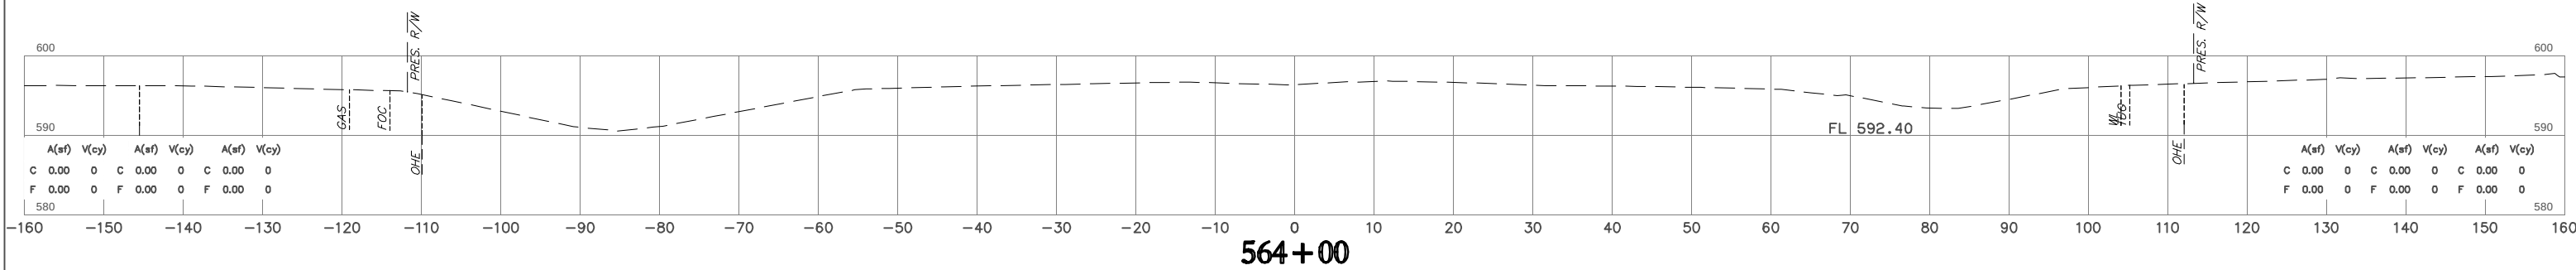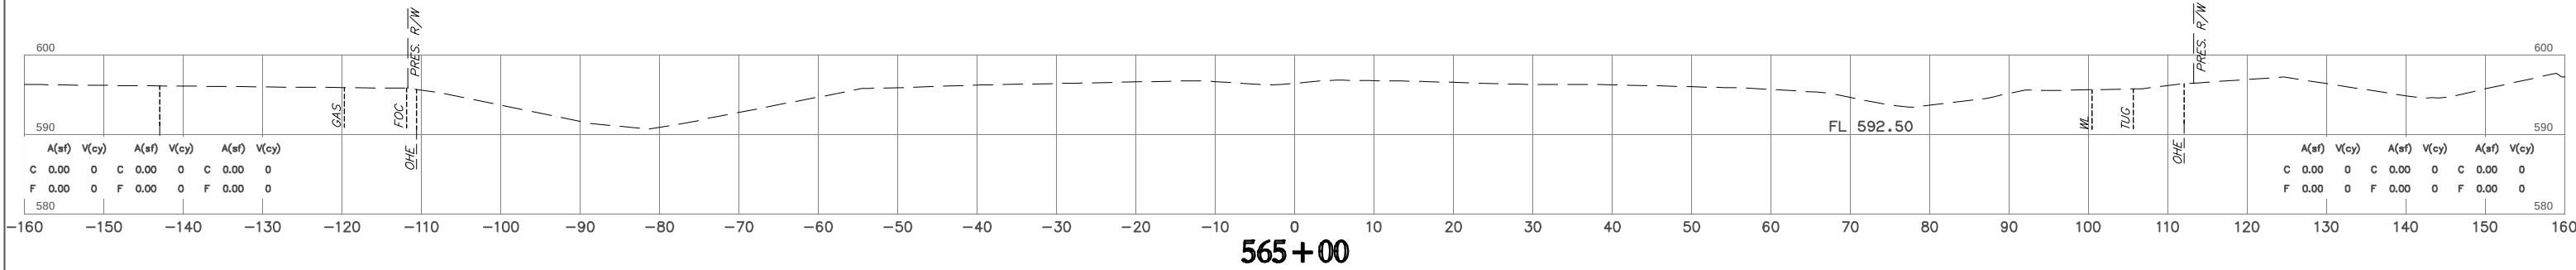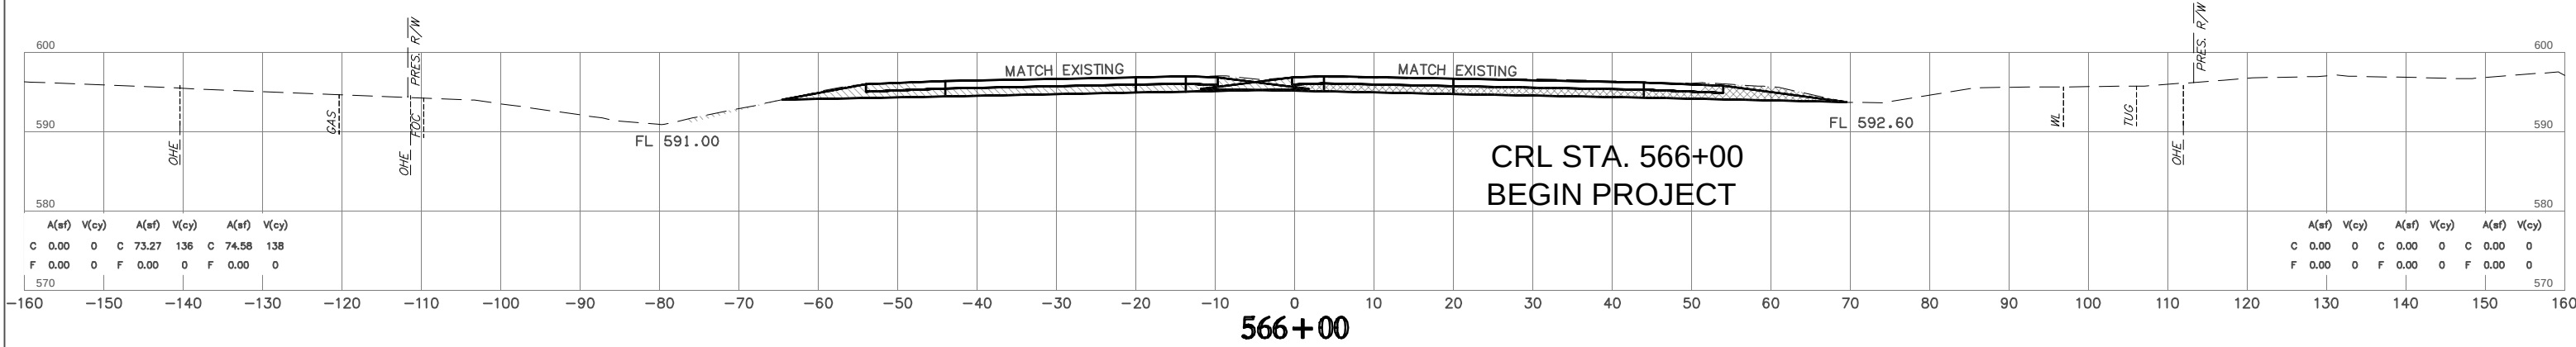



NOTE: LOCATION OF UTILITIES ARE APPROXIMATE.
DEPTH OF UTILITIES IS UNKNOWN.

U.S. HWY. 69

STATE JOB NO. 27108(04)
MUSKOGEE COUNTY
SHEET NO. X008

HUB Engineering
Time of Plot: 11/23/2023 2:33 AM Plot Style: HPB50NCTB
G:\2024\44007\0563\0563\Production Plots\07108.PROSS SECTIONS\Midline_PLOT.dwg






H:\B_Engineering\2023\233 AM Proj\Style HPB\50\NETB
Time of Plot: 11/23/2023 2:33 AM
G:\2044\0071\059\Design\Production Plans\2108\PROSS SECTIONS\Midline_PLOT.dwg

  

OKLAHOMA DEPARTMENT OF TRANSPORTATION

FINAL FIELD MEETING

OCTOBER 2023

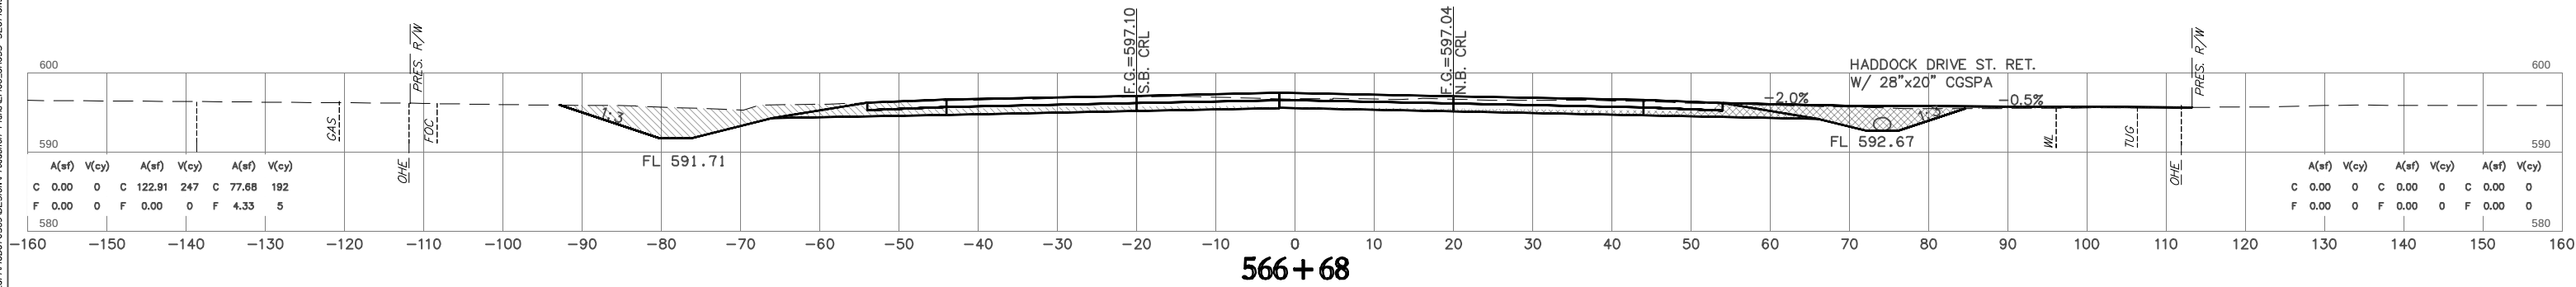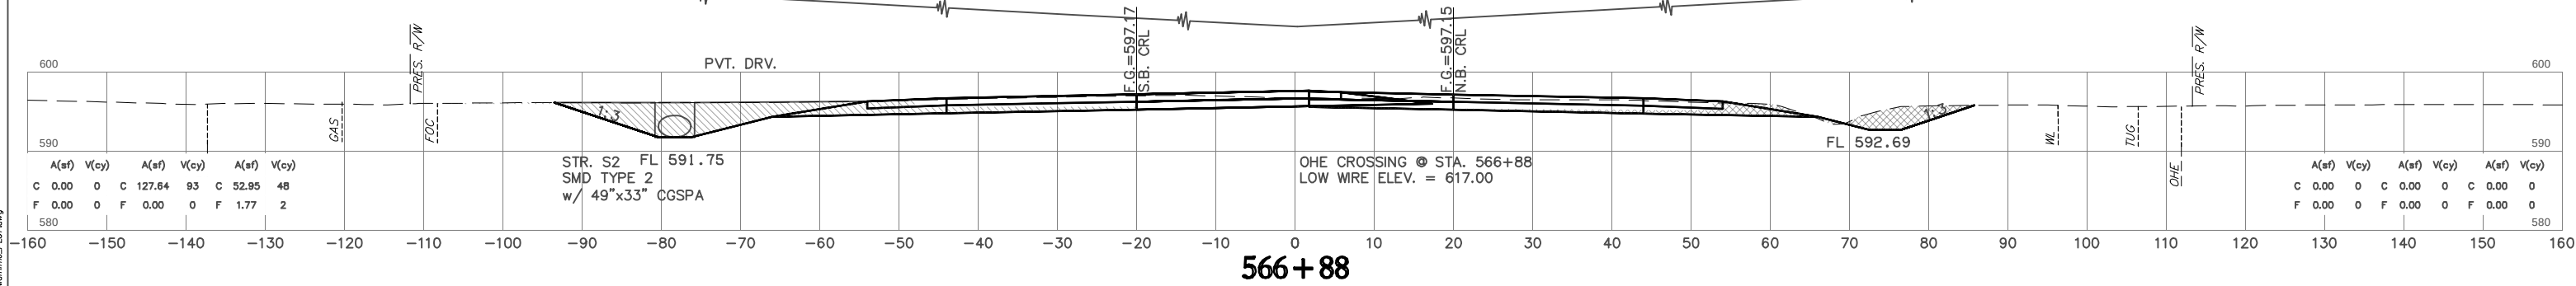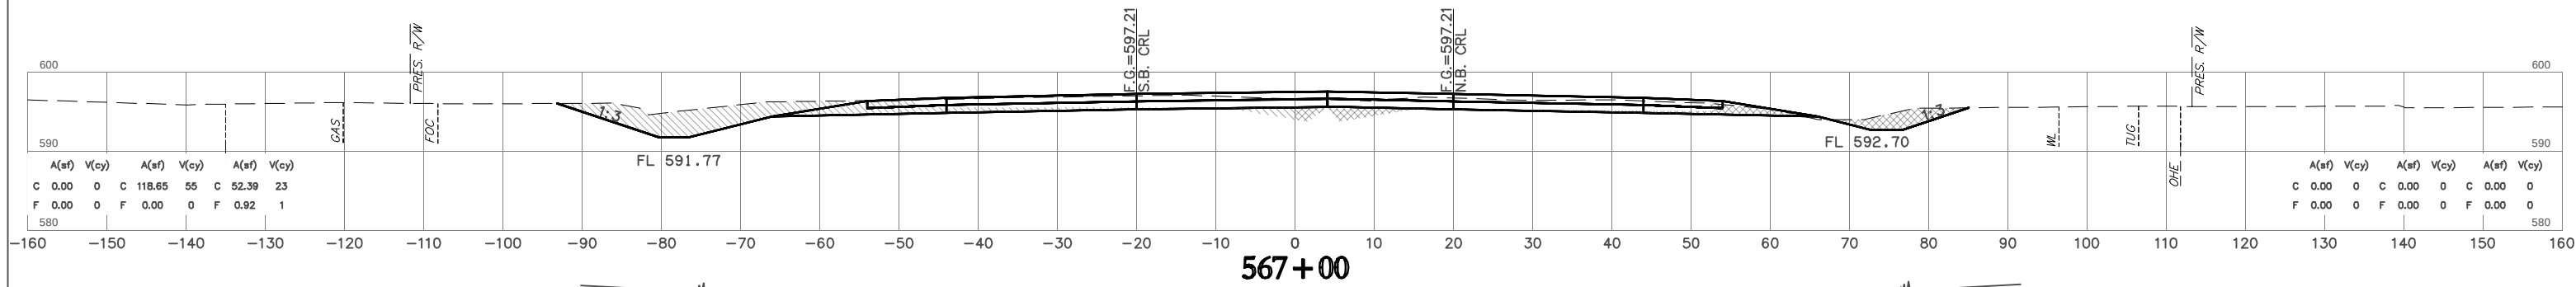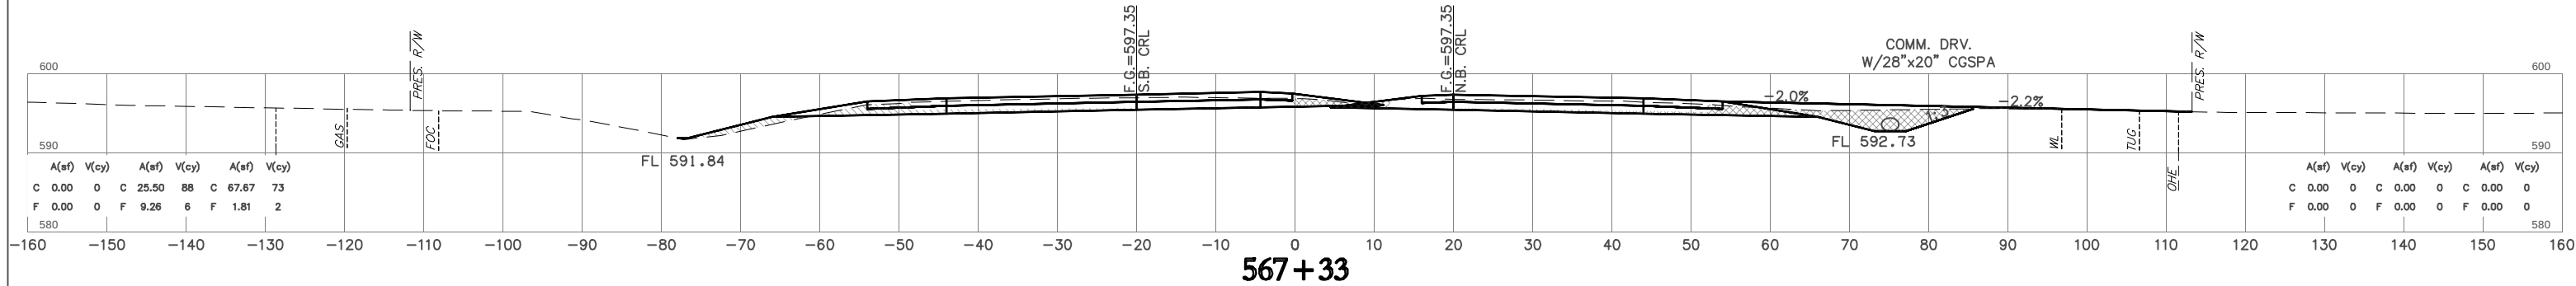
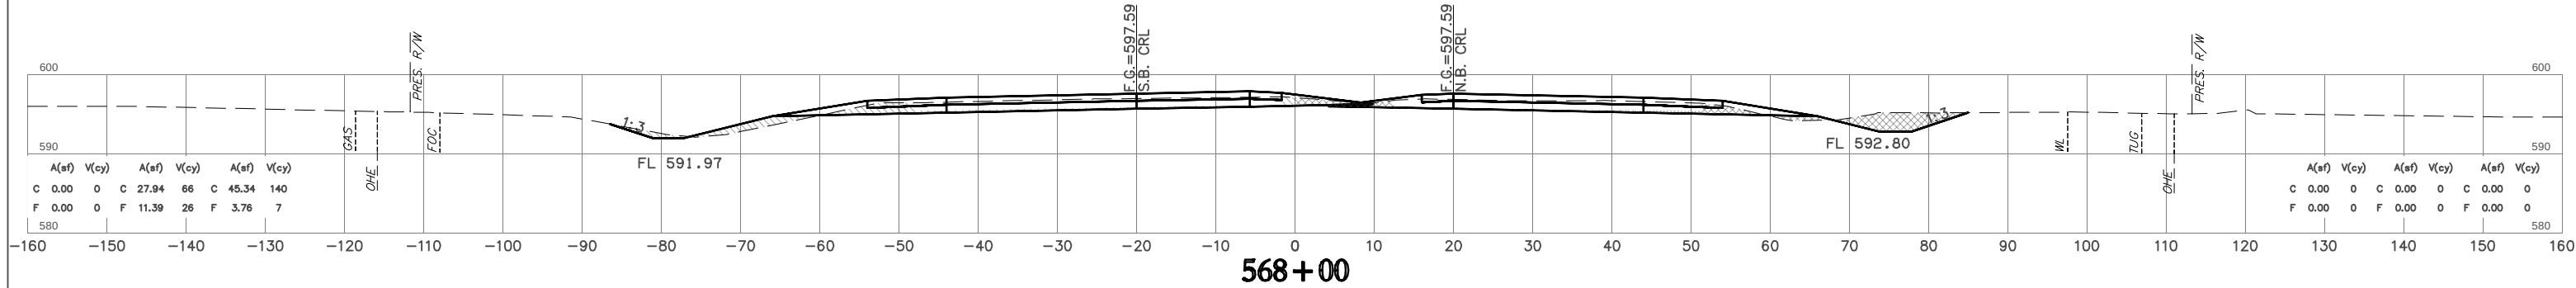


NOTE: LOCATION OF UTILITIES ARE APPROXIMATE.
DEPTH OF UTILITIES IS UNKNOWN.

U.S. HWY. 69





STATE JOB NO. 27108(04)
MUSKOGEE COUNTY
SHEET NO. X009

H:\B Engineering\234 MI Proj Style HPB\50L\7B
Time of Plot: 11/23/2023 2:34 PM Plot Style: HPB\50L\7B
G:\2044\0071559\0551\Production Plans\7108.Plot PRESS SECTIONS.Midline_PLOT.dwg

  

OKLAHOMA DEPARTMENT OF TRANSPORTATION

FINAL FIELD MEETING
OCTOBER 2023

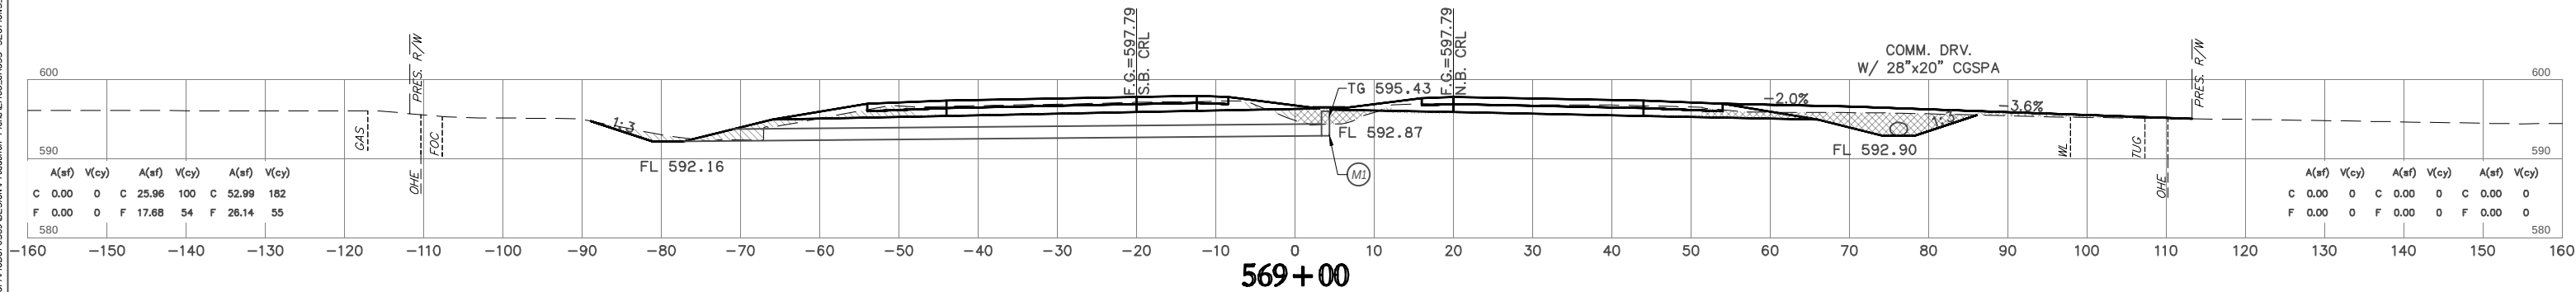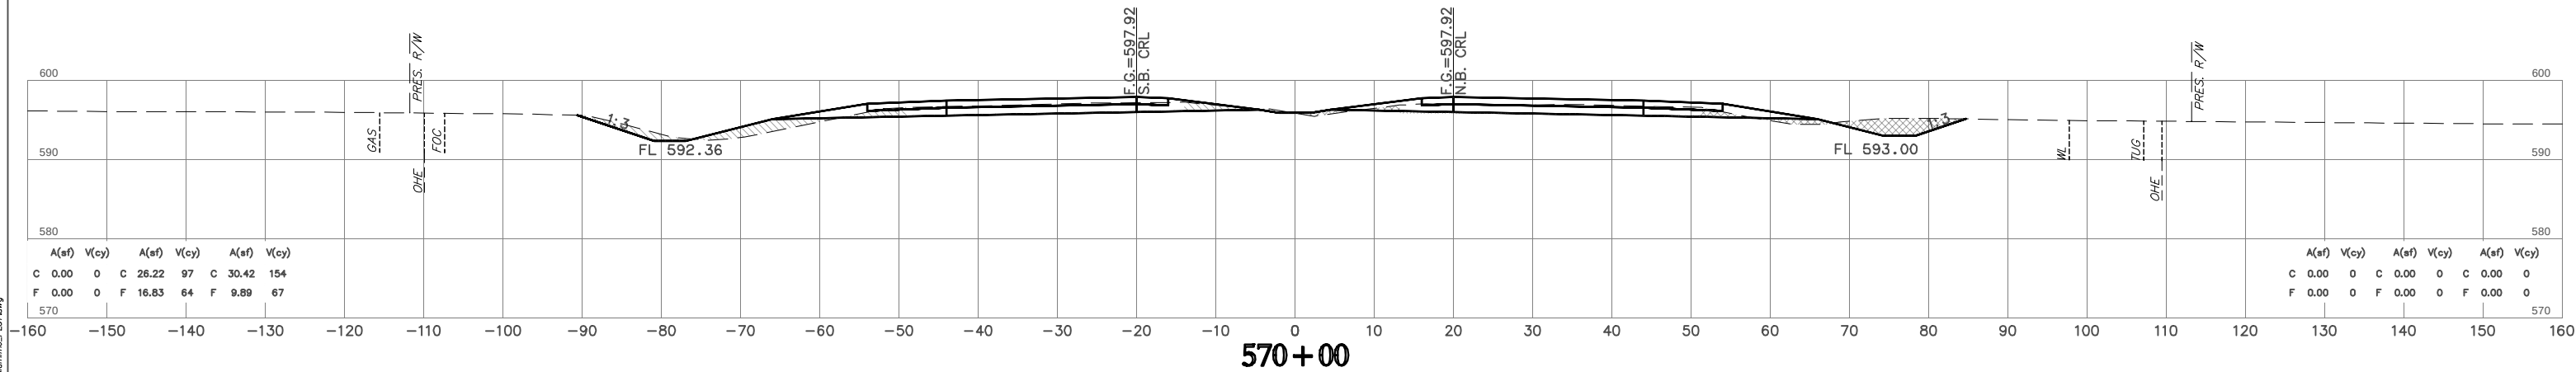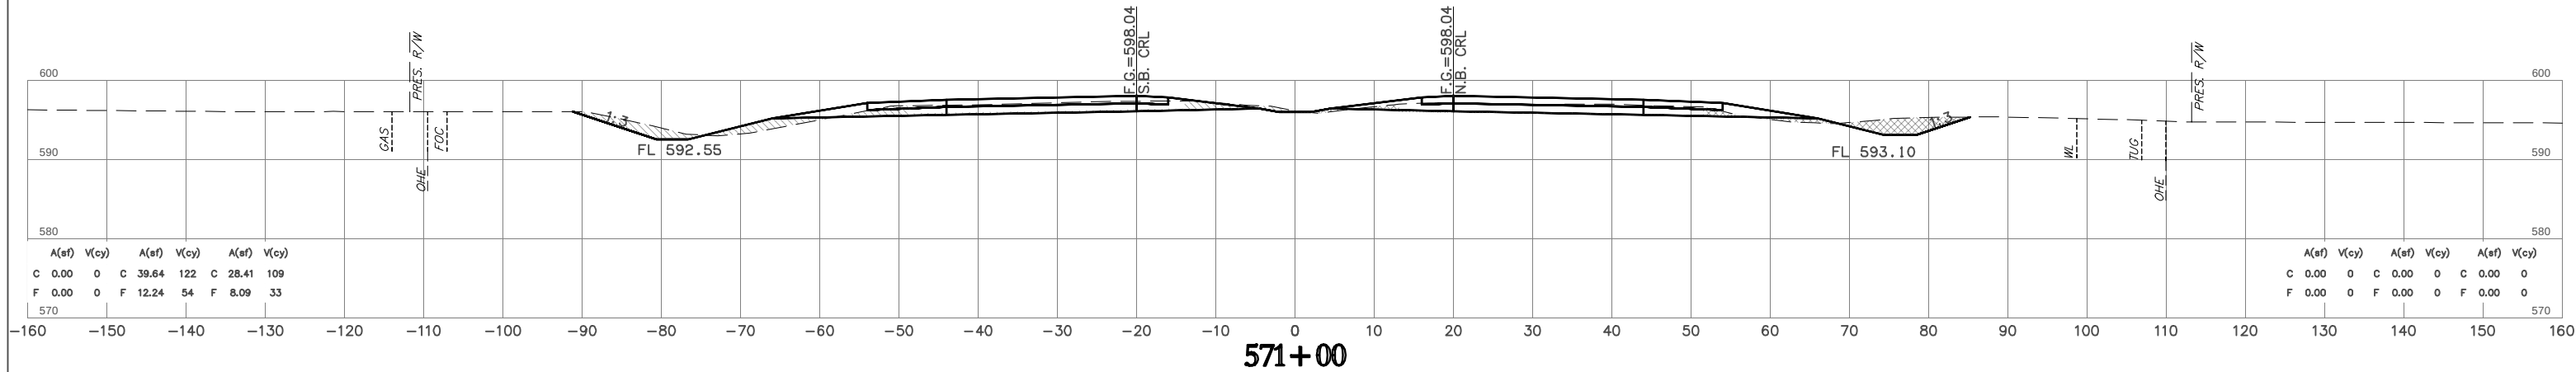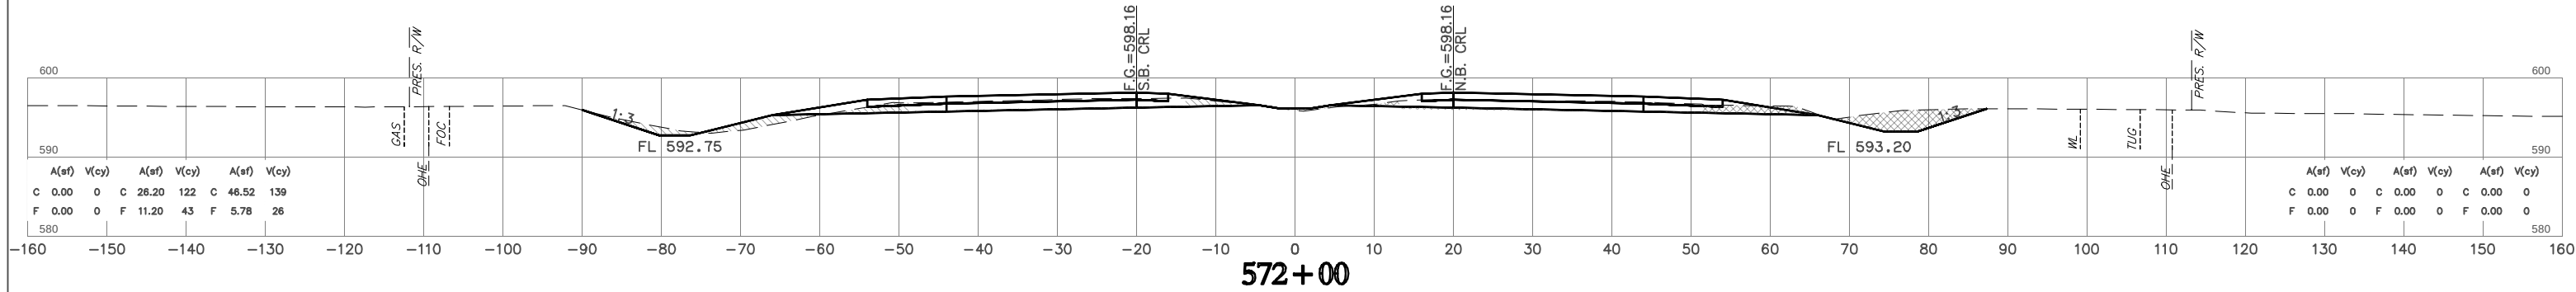

NOTE: LOCATION OF UTILITIES ARE APPROXIMATE.
DEPTH OF UTILITIES IS UNKNOWN.



U.S. HWY. 69

STATE JOB NO. 27108(04)

MUSKOGEE COUNTY






SHEET NO. X010

HUB Engineering
Time of Plot: 11/23/2023 2:34 AM Plot Style: HP950LPTB
G:\2024\44001\5595\0555\Production Plans\27108\PROSS SECTIONS\Midline_PLOT.dwg

  

FINAL FIELD MEETING

OCTOBER 2023

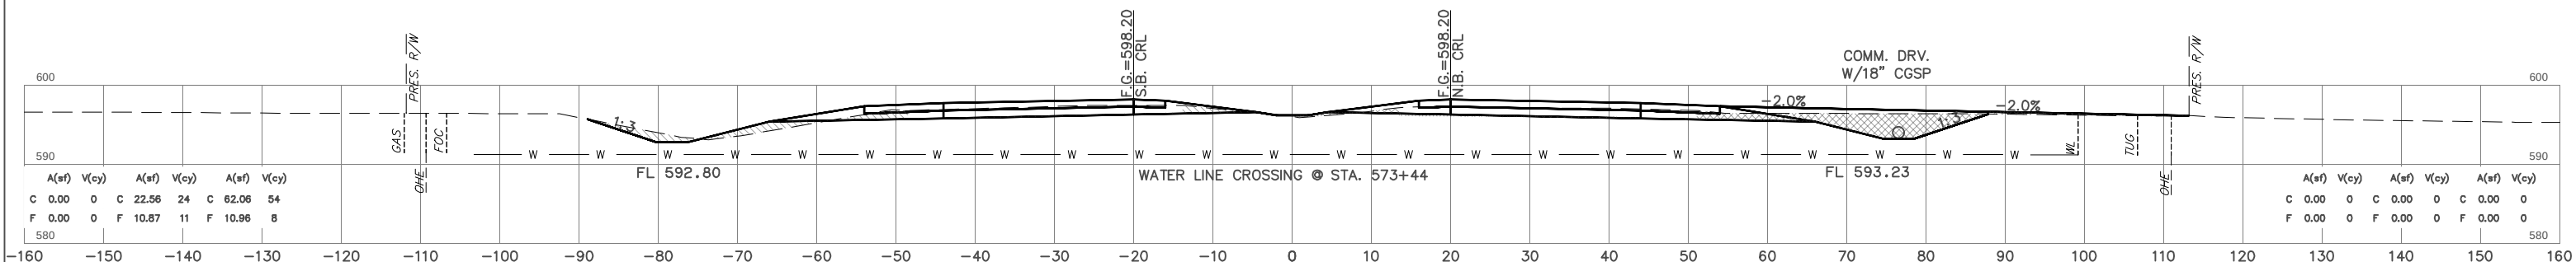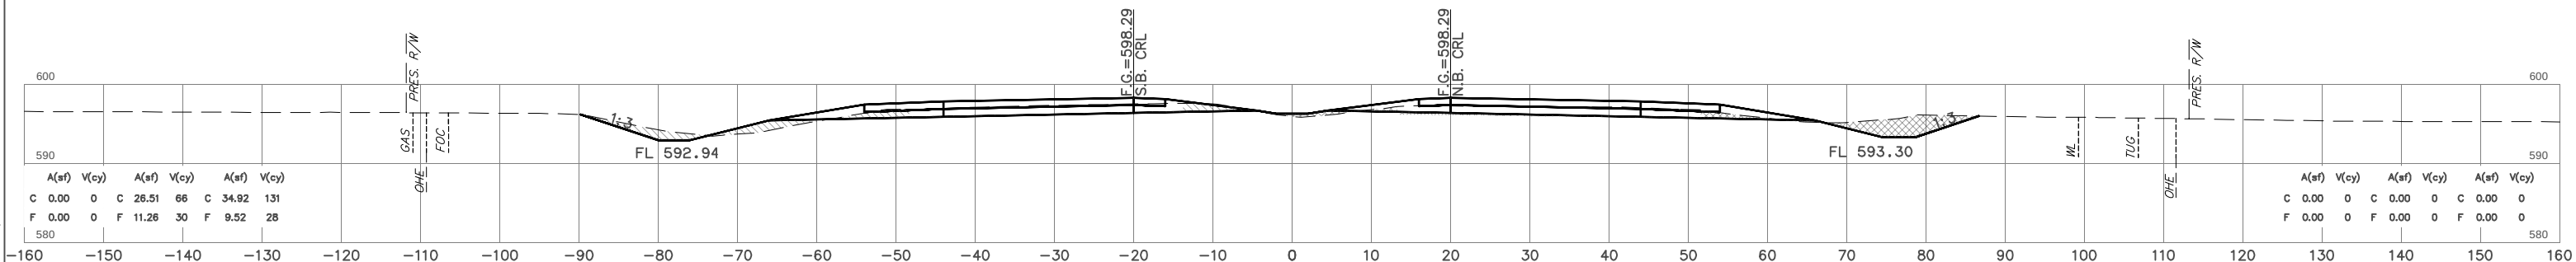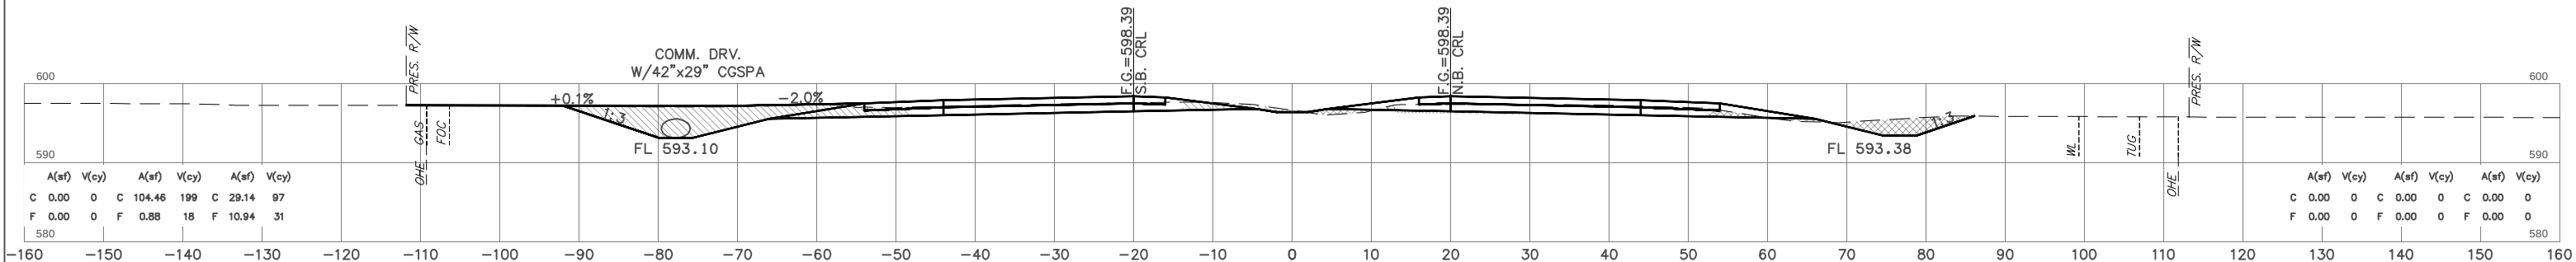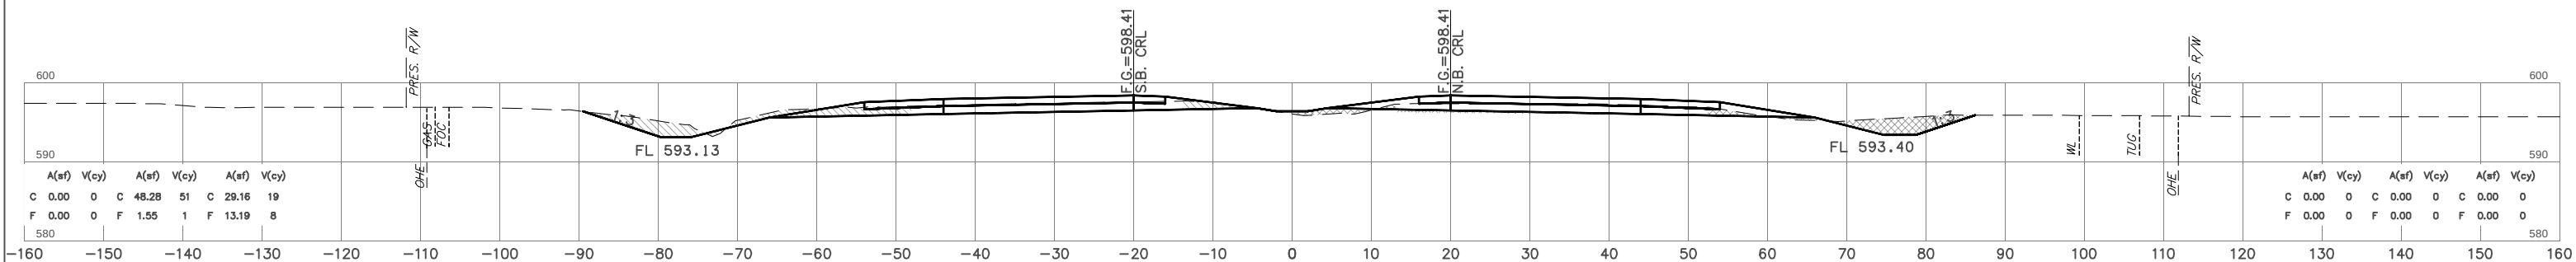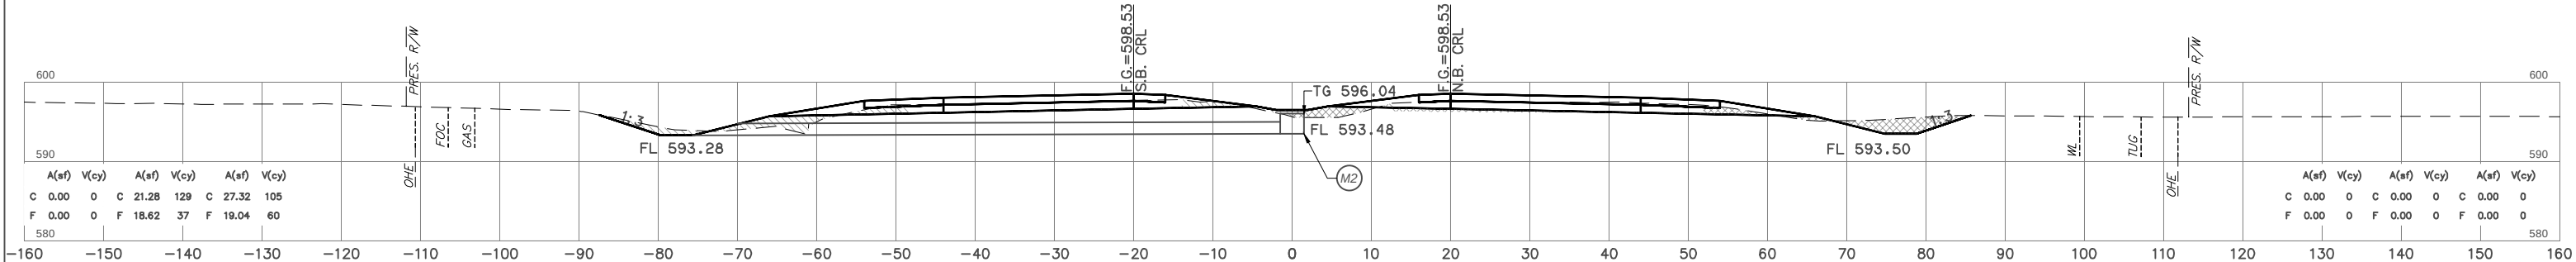

NOTE: LOCATION OF UTILITIES ARE APPROXIMATE.
DEPTH OF UTILITIES IS UNKNOWN.



U.S. HWY. 69

STATE JOB NO. 27108(04)






MUSKOGEE COUNTY

SHEET NO. X011

H:\B Engineers\11/23/2023 2:34 AM Plot Style HPB\50LITB
Time of Plot: 11/23/2023 2:34 AM
G:\2044\0071059\050\50LITB\Production Plans\27108\PROSS SECTIONS\Midline_PLOT.dwg

  

FINAL FIELD MEETING
OCTOBER 2023

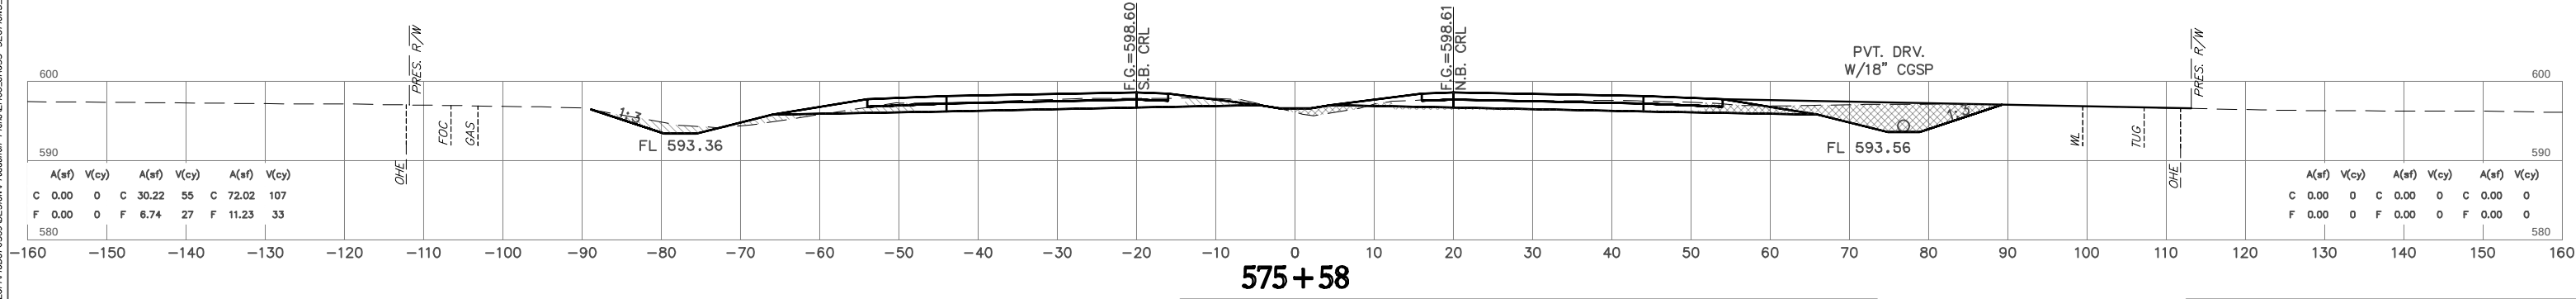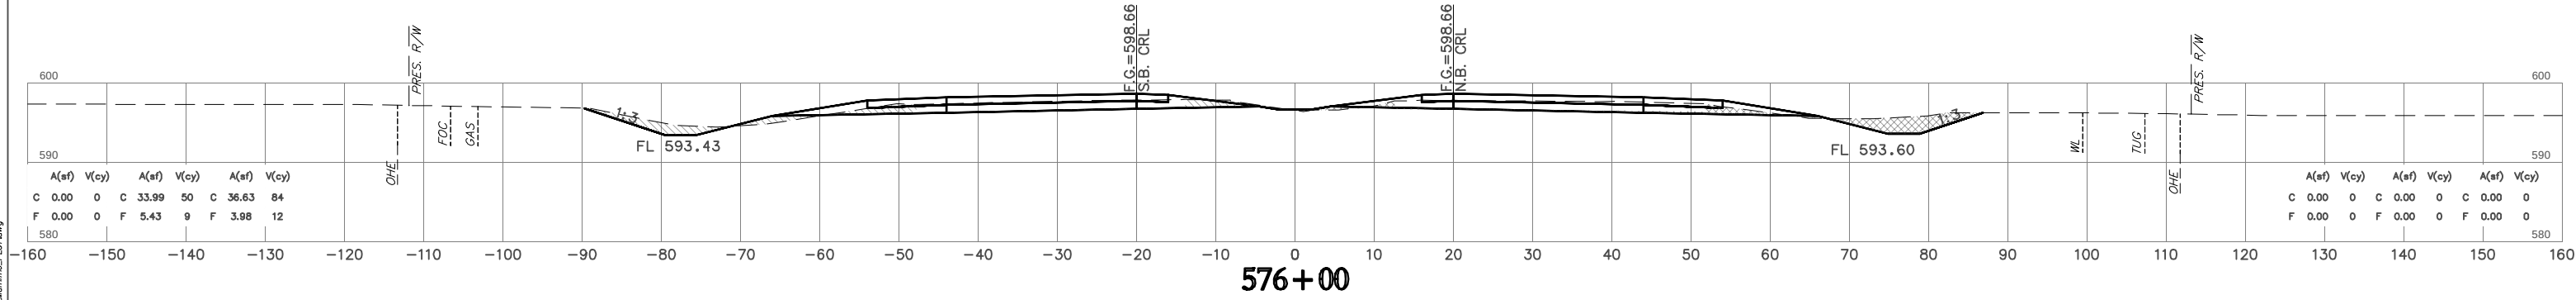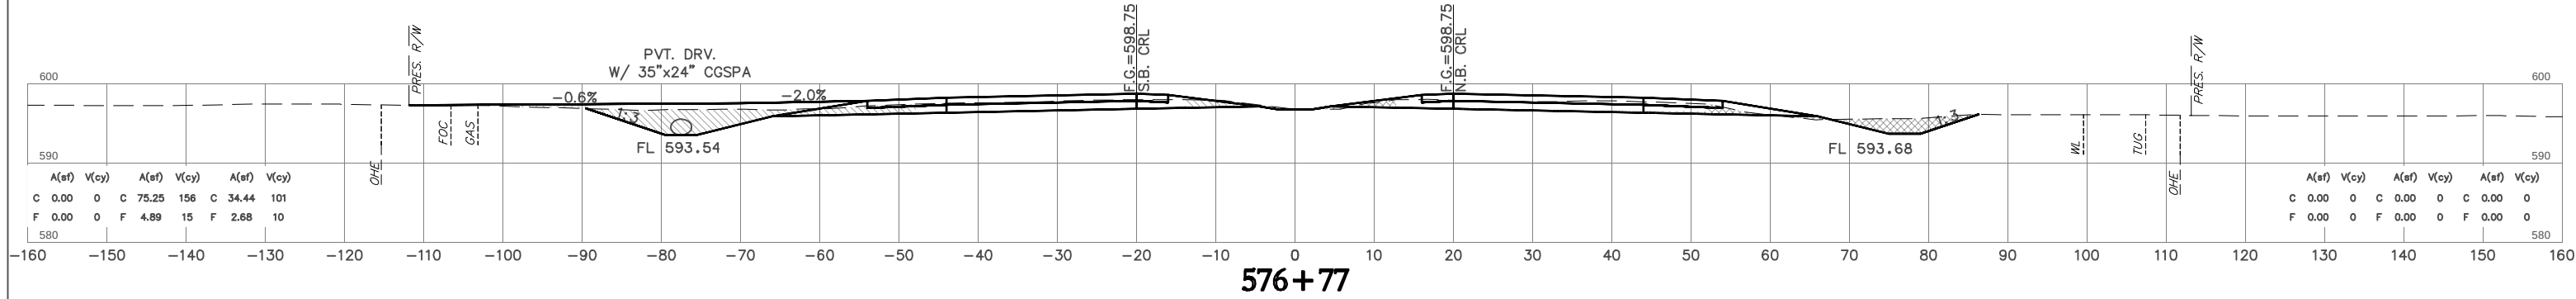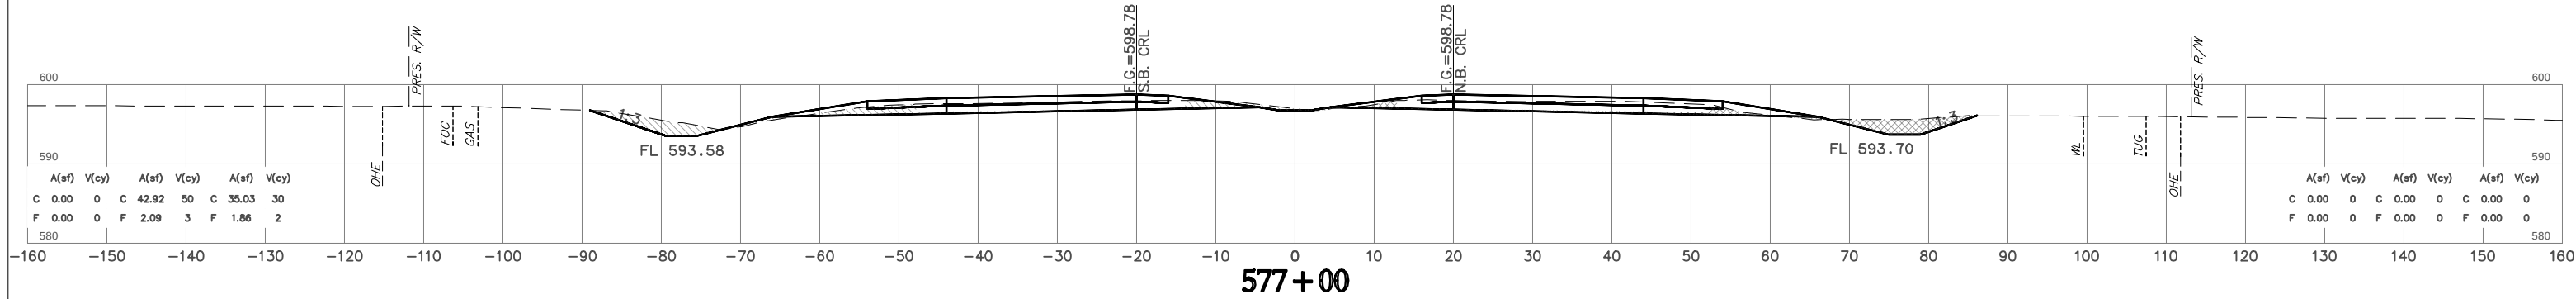
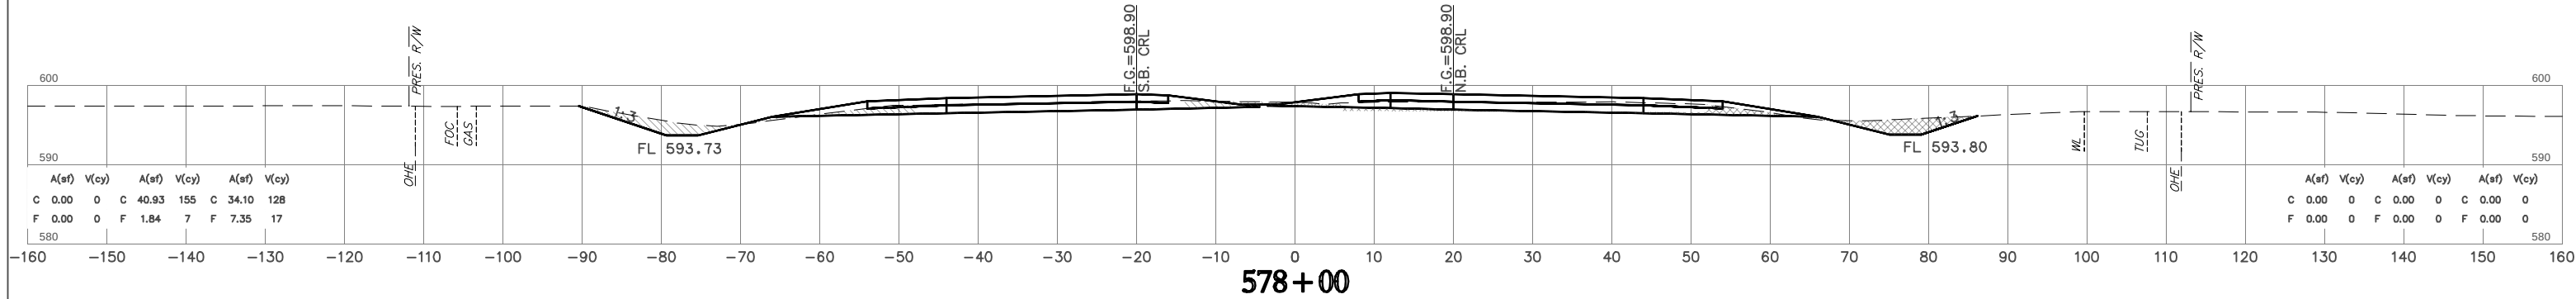


NOTE: LOCATION OF UTILITIES ARE APPROXIMATE.
DEPTH OF UTILITIES IS UNKNOWN.

U.S. HWY. 69

STATE JOB NO. 27108(04)
MUSKOGEE COUNTY

SHEET NO. X012


 
 


NOTE: LOCATION OF UTILITIES ARE APPROXIMATE.
DEPTH OF UTILITIES IS UNKNOWN.


U.S. HWY. 69

STATE JOB NO. 27108(04)
 MUSKOGEE COUNTY SHEET NO. X013


H:\B Engineering\235 AM Proj Style HPS\50\NOTB
Time of Plot: 11/23/2023 2:35 PM
G:\2044\40071559\05\50\Production Plans\7108.Plot CROSS SECTIONS\Midline_Plot.dwg

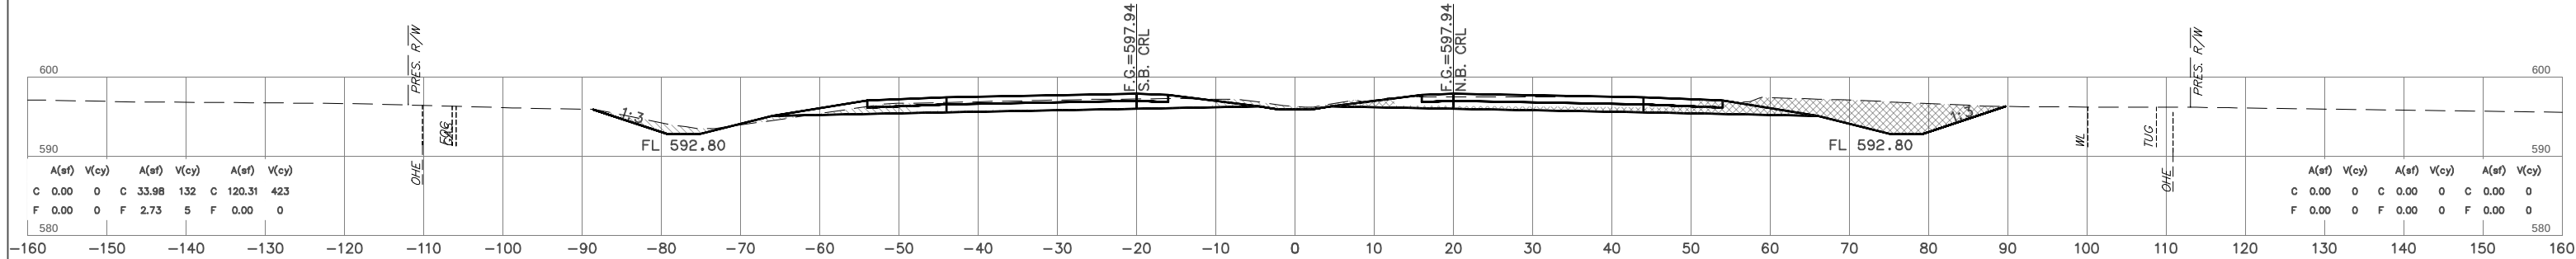  


584+00

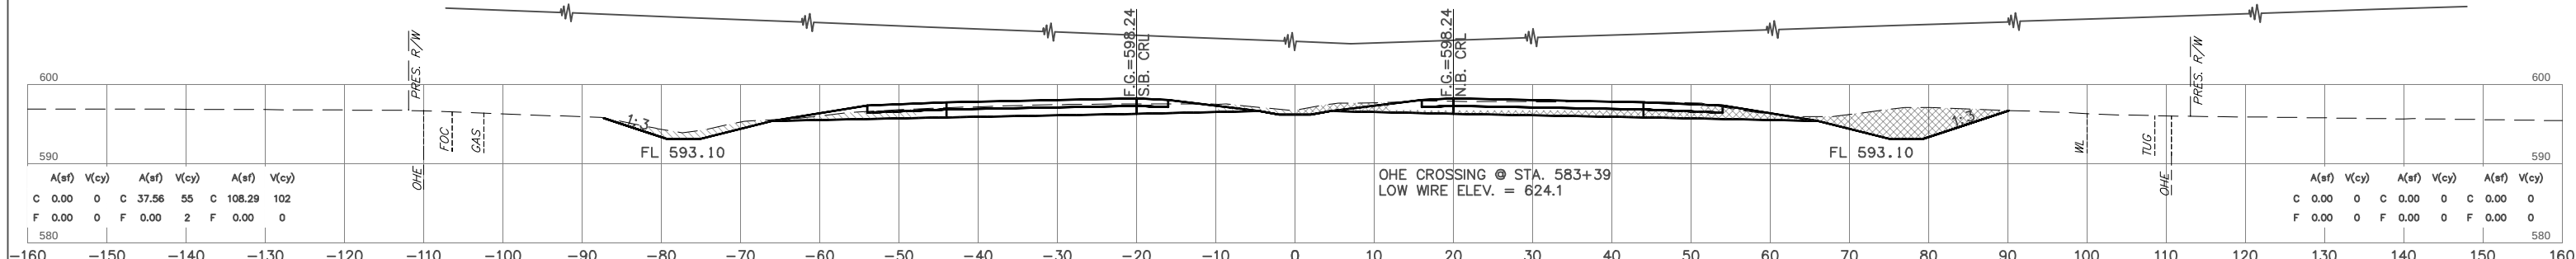


583+00

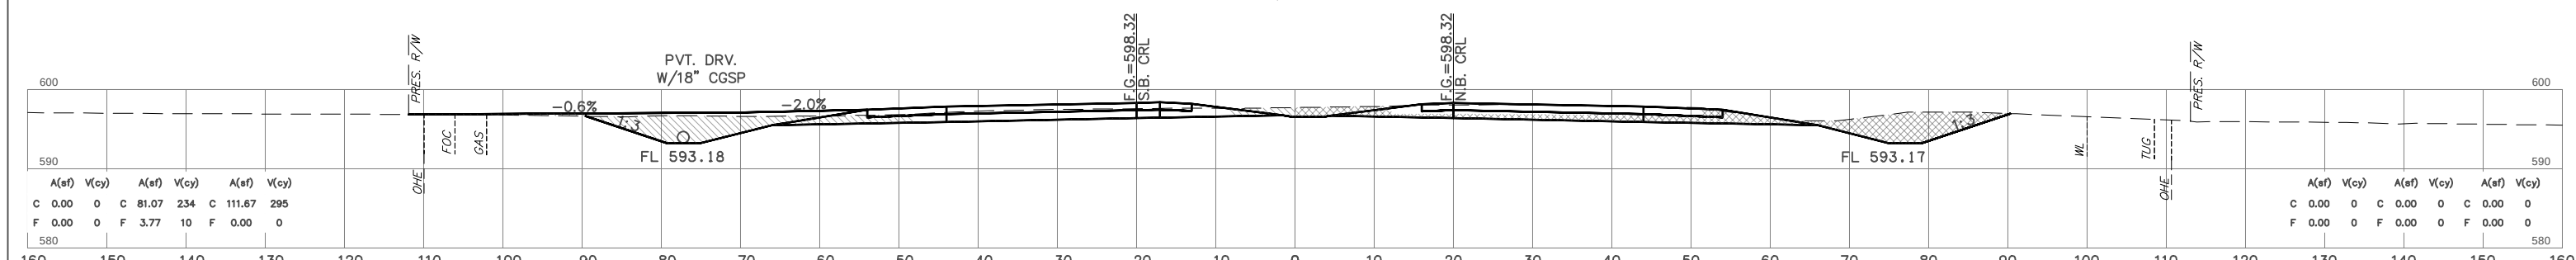

582+75

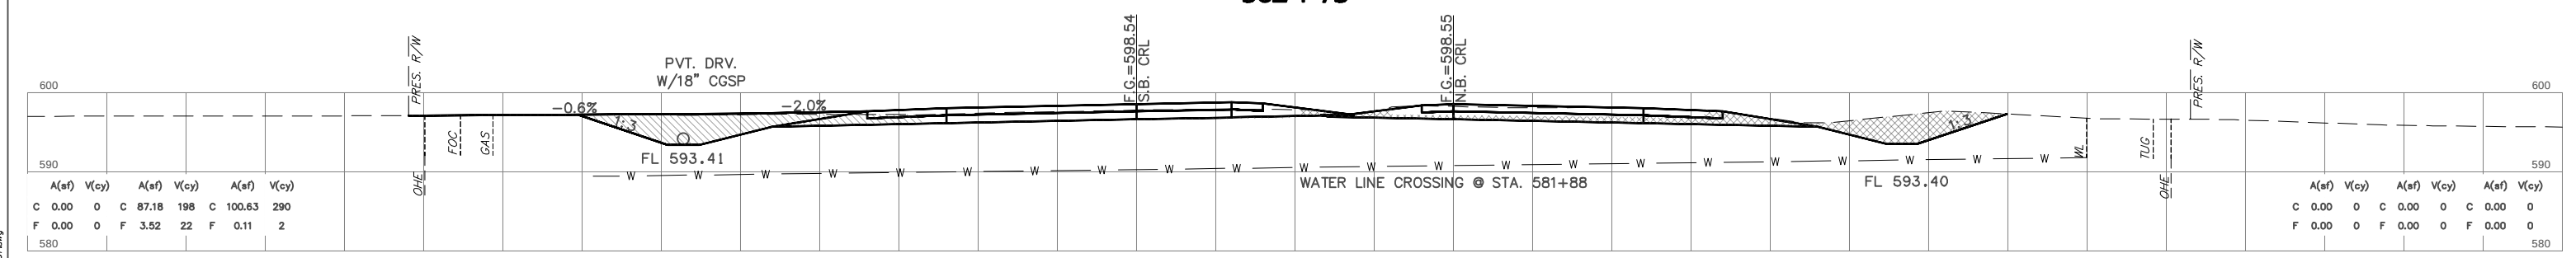

582+00

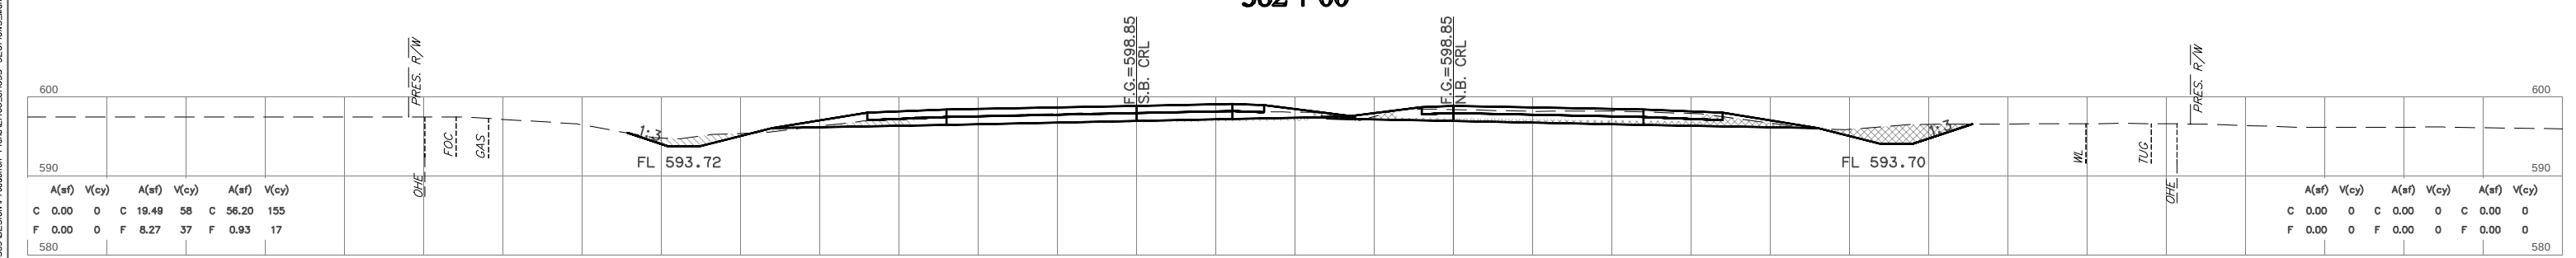



581+00

NOTE: LOCATION OF UTILITIES ARE APPROXIMATE.
DEPTH OF UTILITIES IS UNKNOWN.

U.S. HWY. 69

STATE JOB NO. 27108(04)
MUSKOGEE COUNTY
SHEET NO. X014






H:\B_E_n_g_i_n_e_e_r_s
Time of Plot: 11/23/2023 2:35 AM Plot Style: HP9150.MCTB
G:\2044\add01\059\059\Production Plans\27108.DWG CROSS SECTIONS\Midline_PLOT.dwg

  

OKLAHOMA DEPARTMENT OF TRANSPORTATION

FINAL FIELD MEETING

OCTOBER 2023

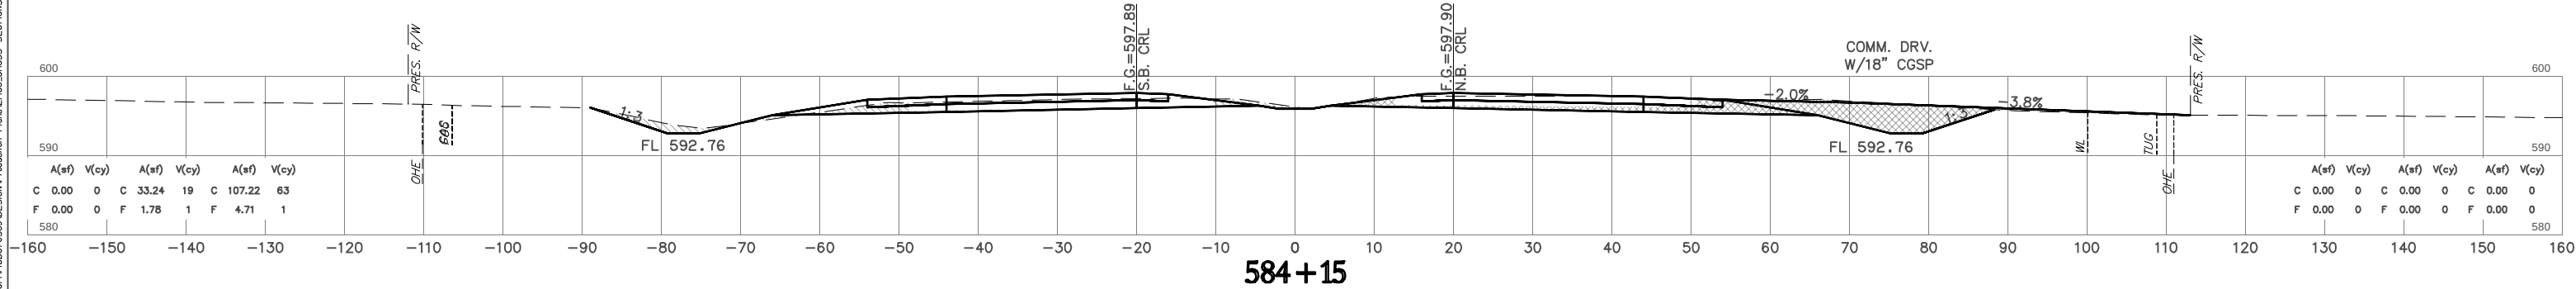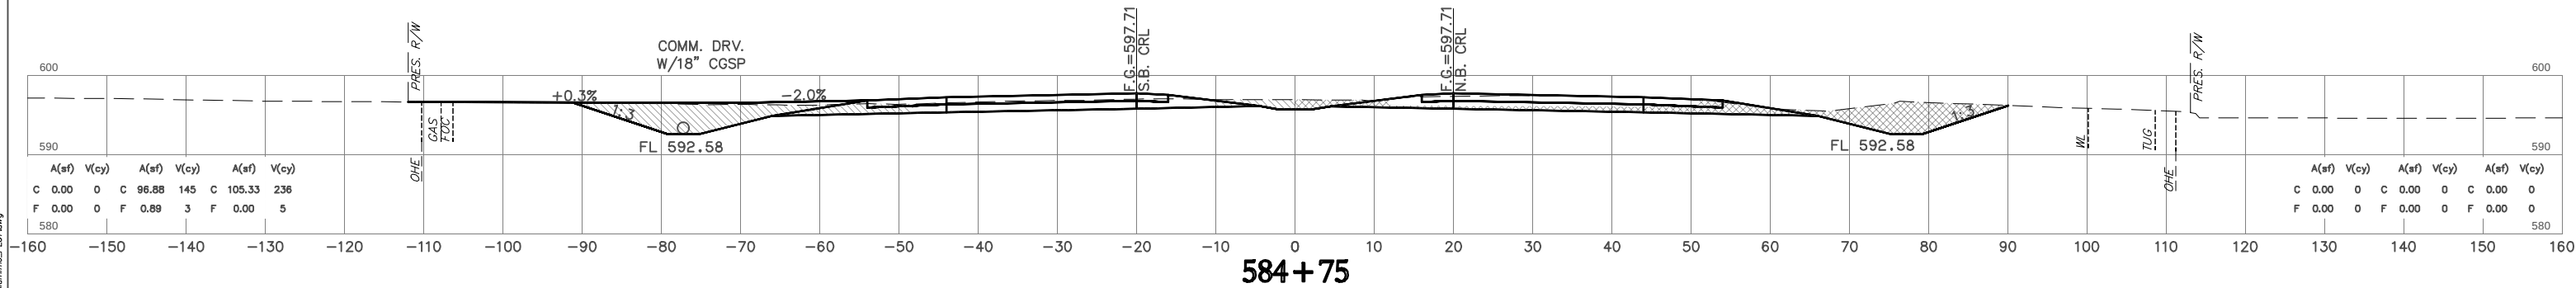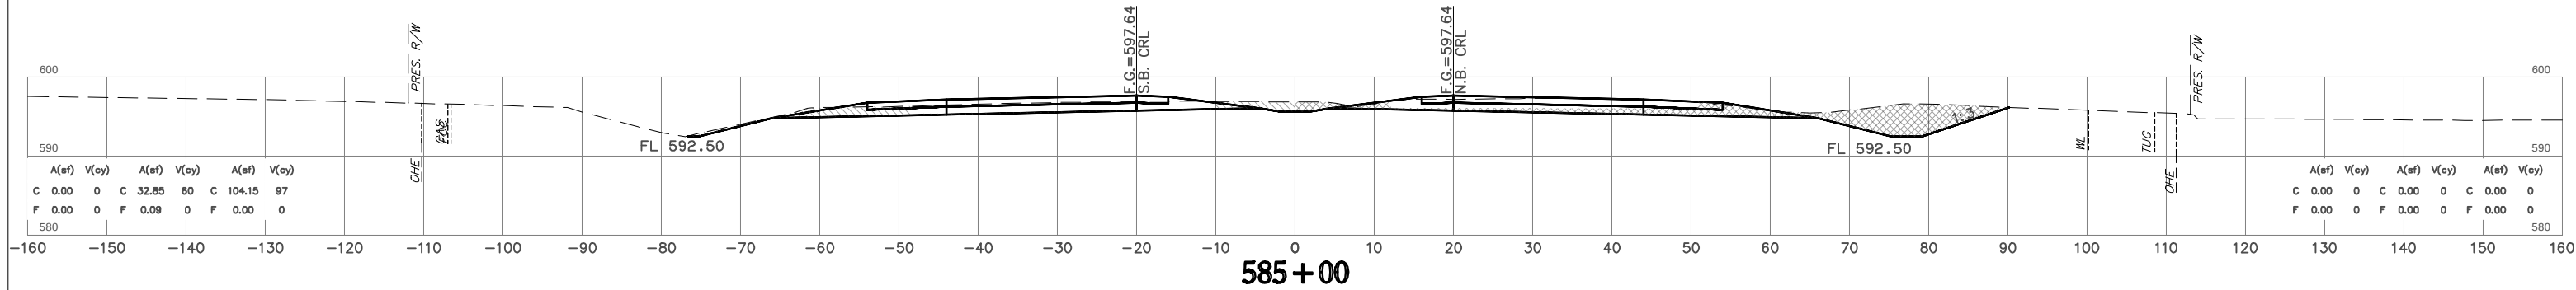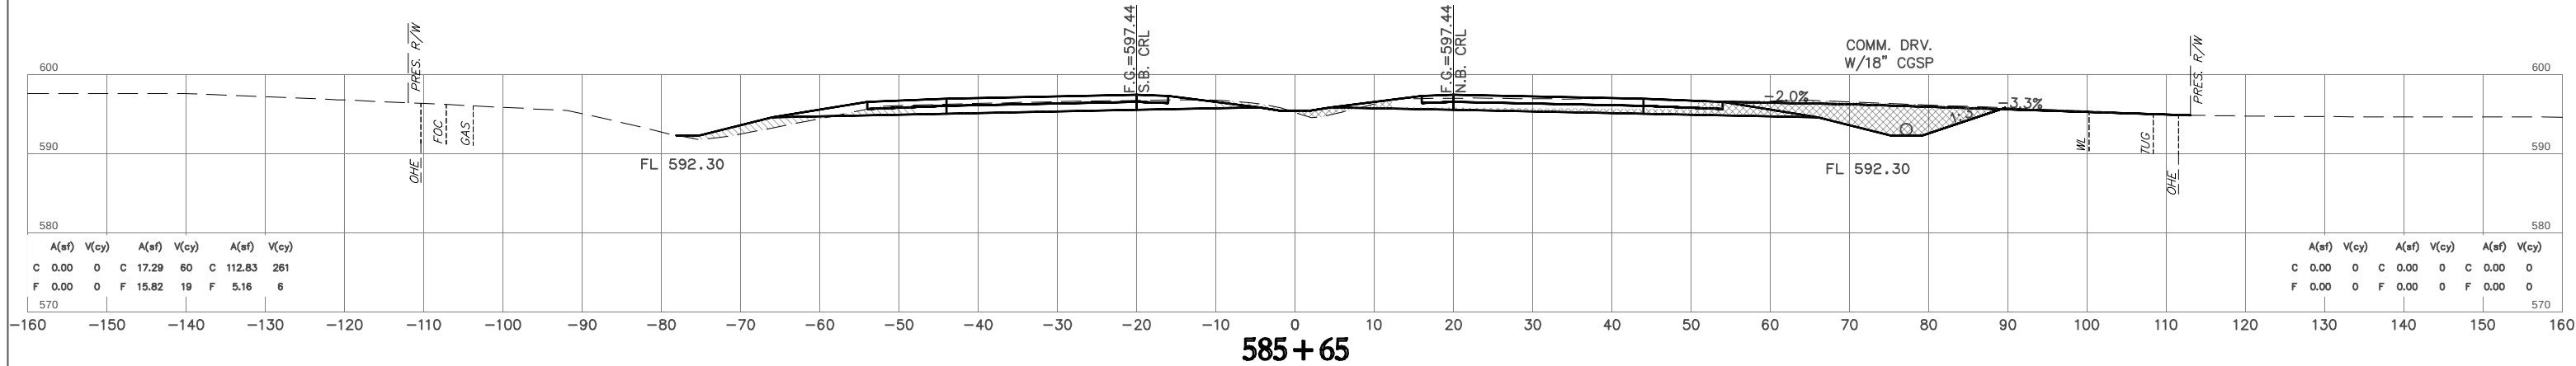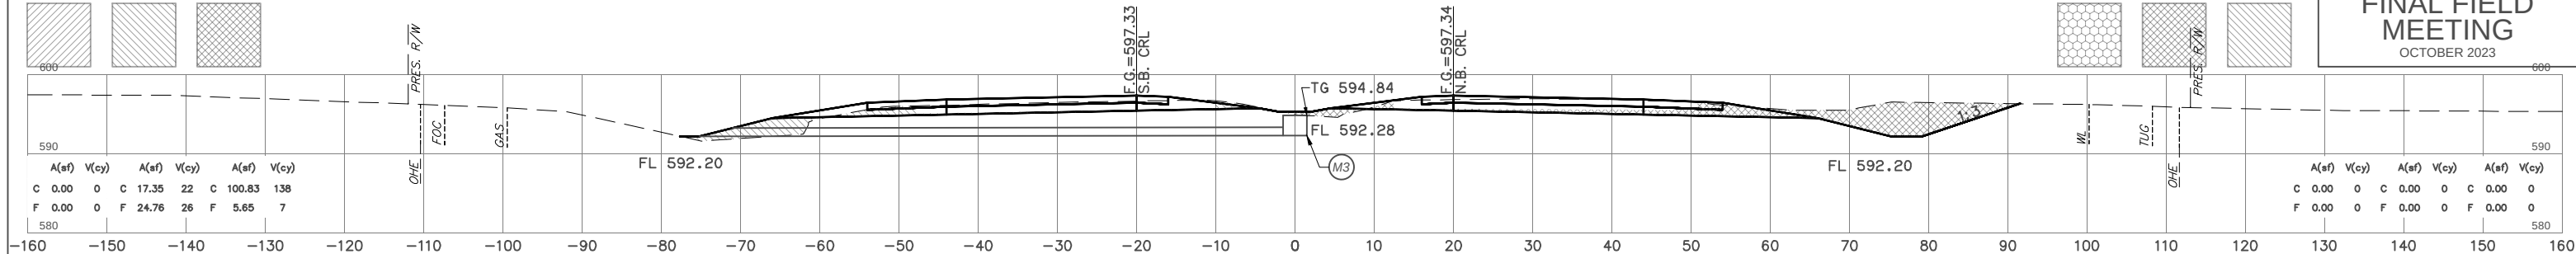

NOTE: LOCATION OF UTILITIES ARE APPROXIMATE.
DEPTH OF UTILITIES IS UNKNOWN.



U.S. HWY. 69

STATE JOB NO. 27108(04)


MUSKOGEE COUNTY

SHEET NO. X015


H:\B_Engineering\235 MI Proj\Style HPB\50MCTB
Time of Plot: 11/23/2023 2:35 AM Plot Style: HPB\50MCTB
G:\2044\4007\0505\0505\Production Plans\27108\PROSS SECTIONS\Mainline_PLOT.dwg

  

FINAL FIELD MEETING
OCTOBER 2023

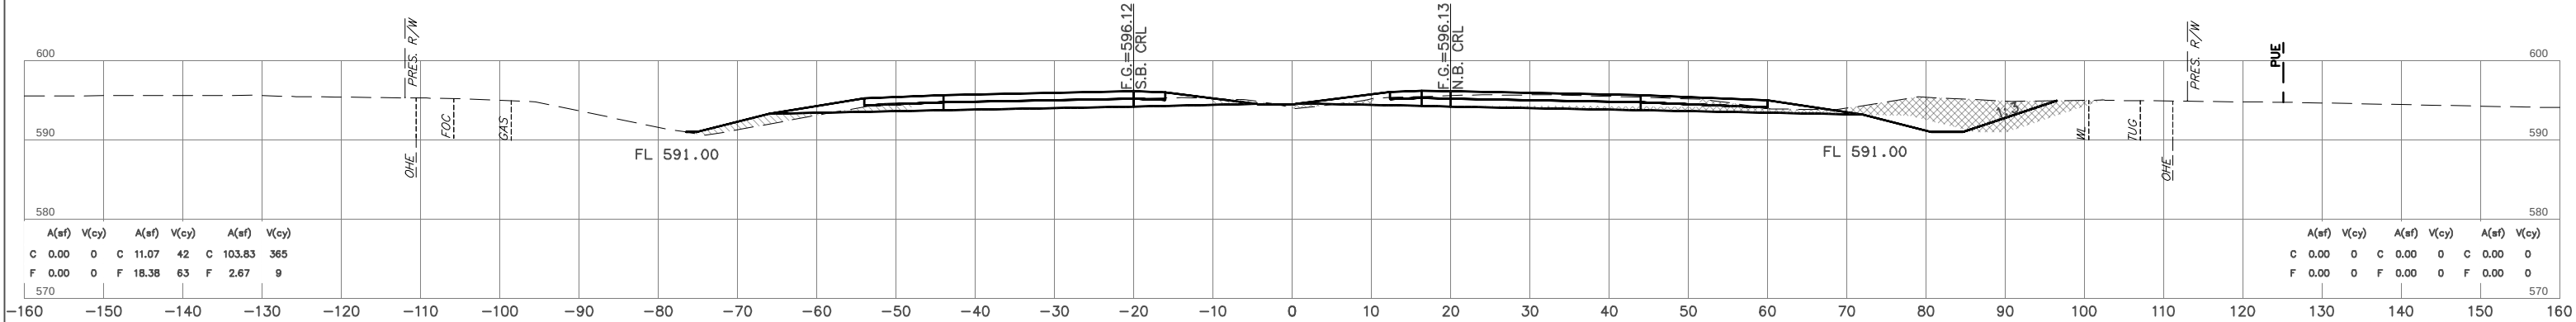


590+00

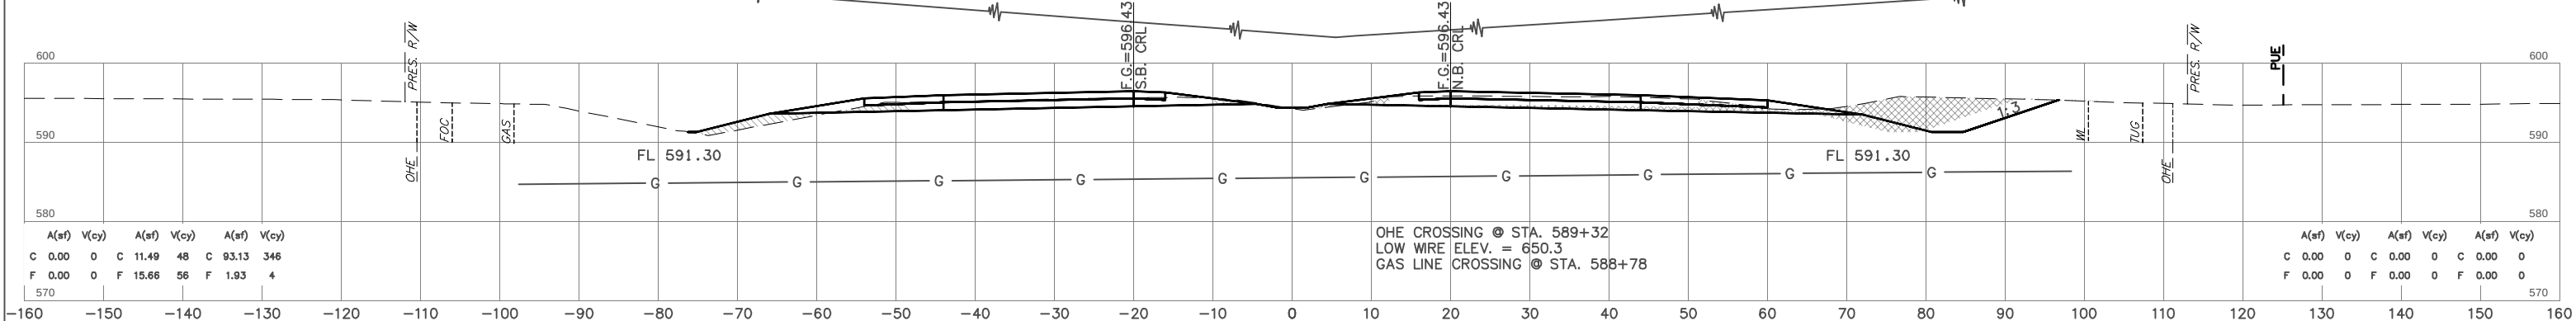


OHE CROSSING @ STA. 589+32
LOW WIRE ELEV. = 650.3
GAS LINE CROSSING @ STA. 588+78

589+00

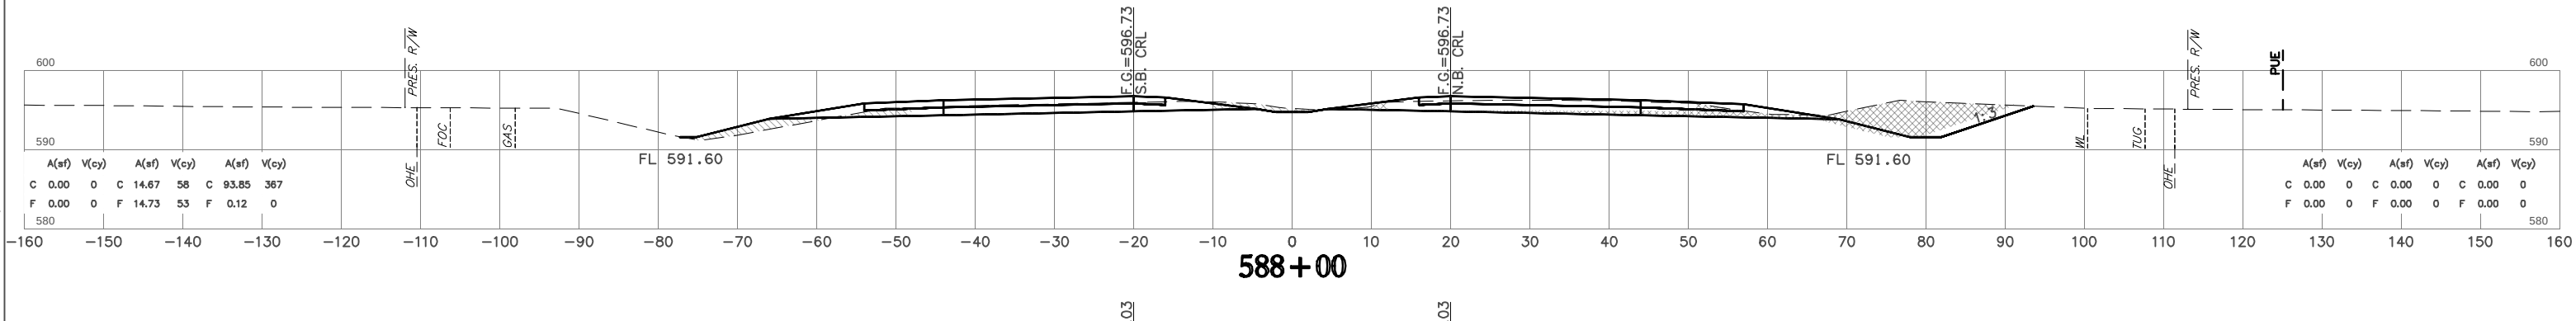

588+00

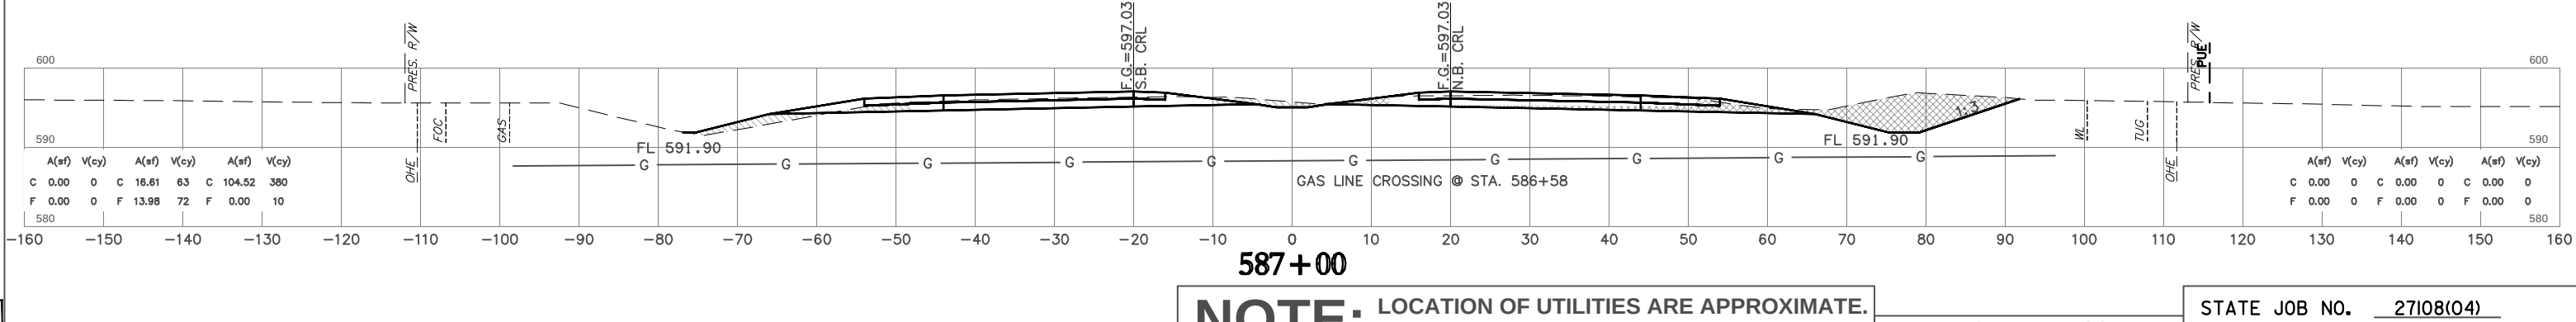

GAS LINE CROSSING @ STA. 586+58

587+00

NOTE: LOCATION OF UTILITIES ARE APPROXIMATE.
DEPTH OF UTILITIES IS UNKNOWN.



U.S. HWY. 69

STATE JOB NO. 27108(04)

MUSKOGEE COUNTY





SHEET NO. X016

HUB Engineering
Time of Plot: 11/23/2023 2:36 AM Plot Style: HPB50L7B
G:\2044\0071059\050\501\Production Plans\2108.PROSS SECTIONS\Mentire_PLOT.dwg

  

OKLAHOMA DEPARTMENT OF TRANSPORTATION

FINAL FIELD MEETING
OCTOBER 2023

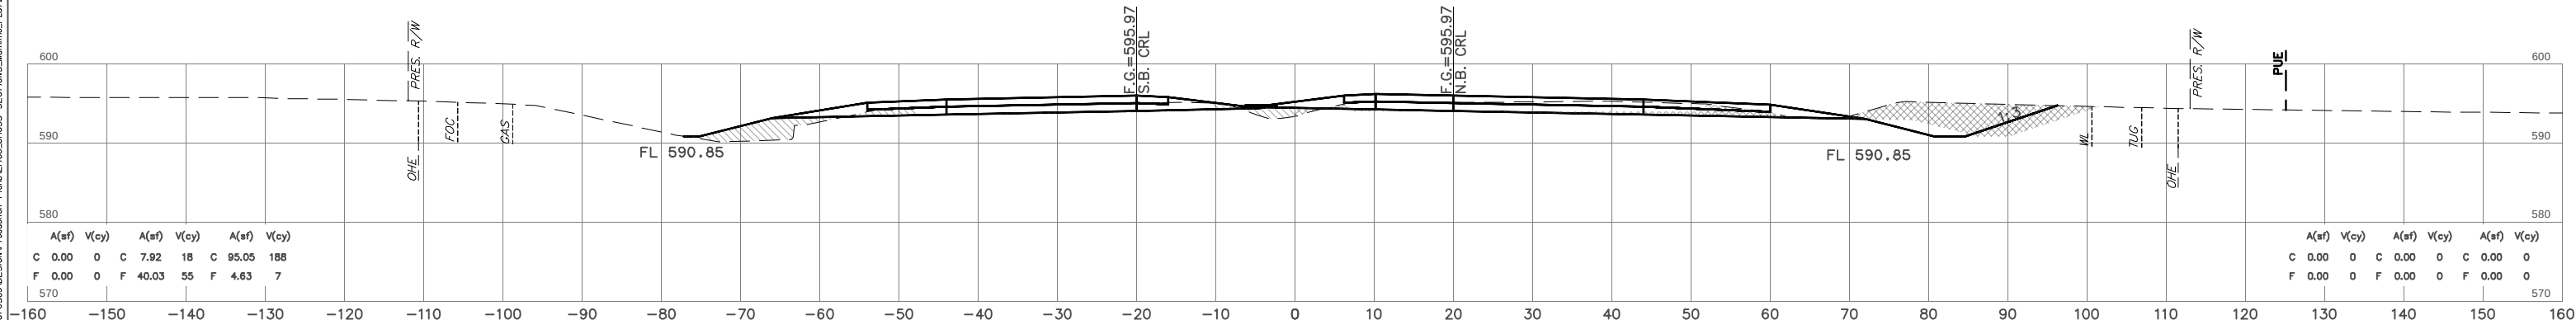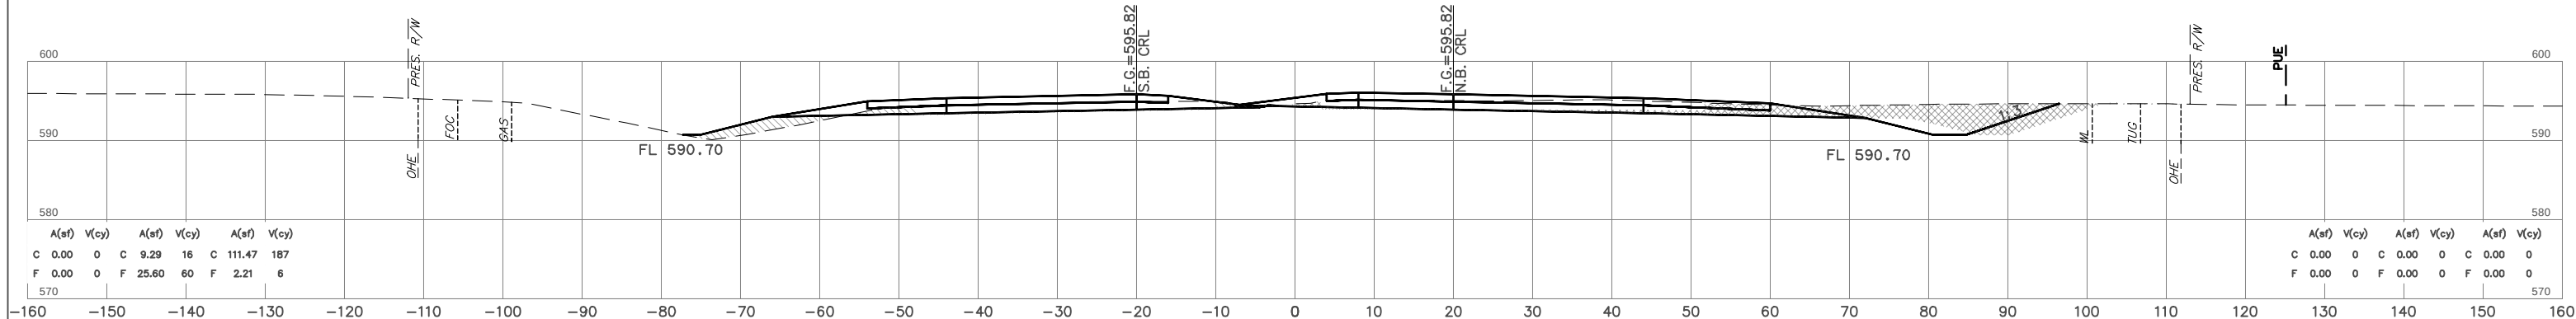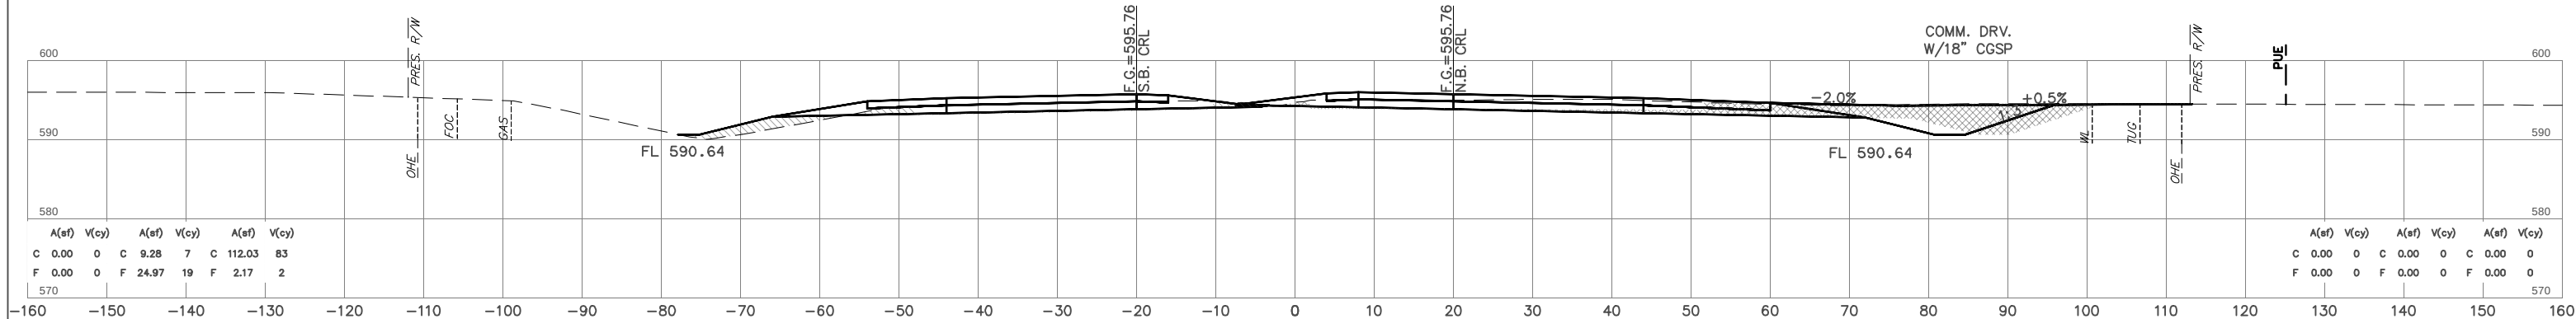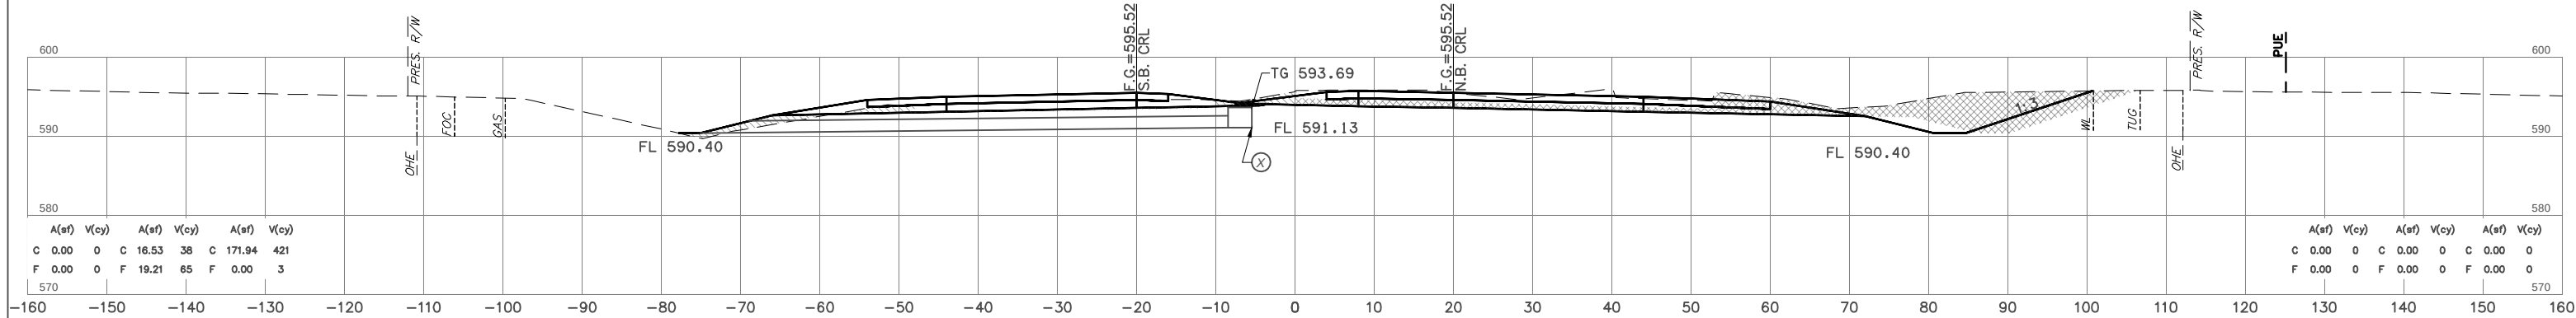







NOTE: LOCATION OF UTILITIES ARE APPROXIMATE.
DEPTH OF UTILITIES IS UNKNOWN.

U.S. HWY. 69

STATE JOB NO. 27108(04)
MUSKOGEE COUNTY

SHEET NO. X017

FINAL FIELD MEETING
OCTOBER 2023

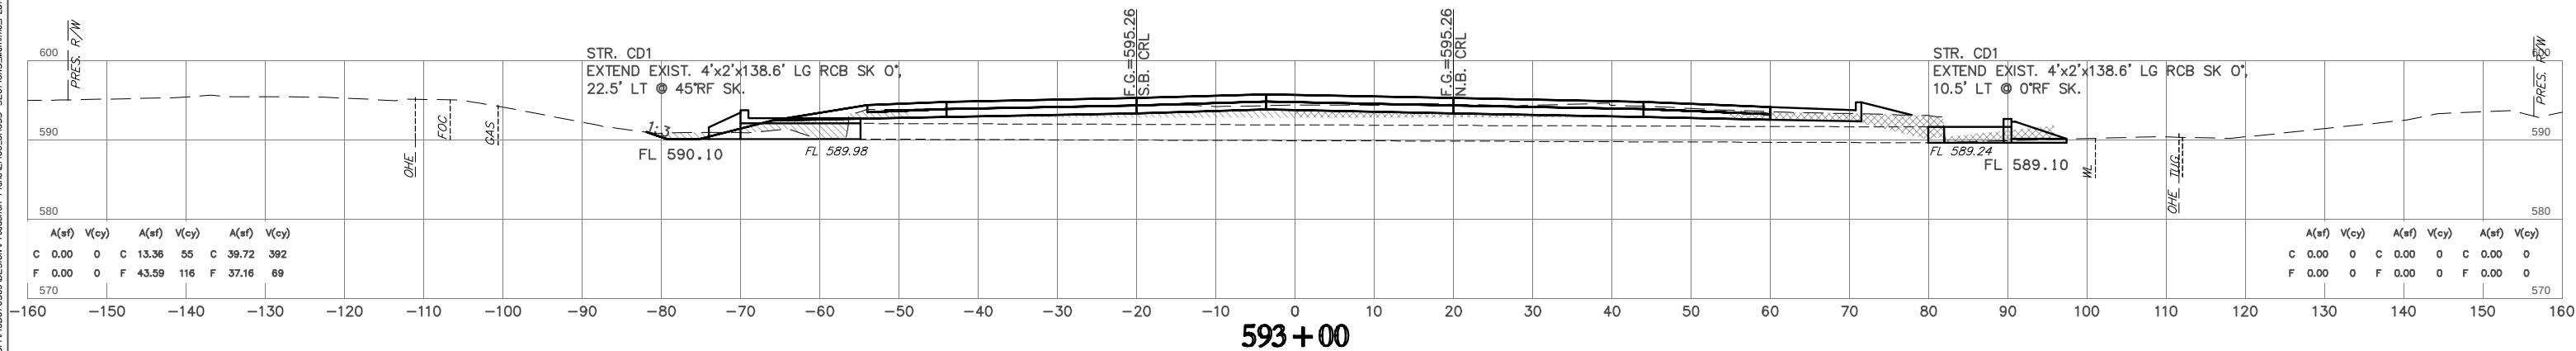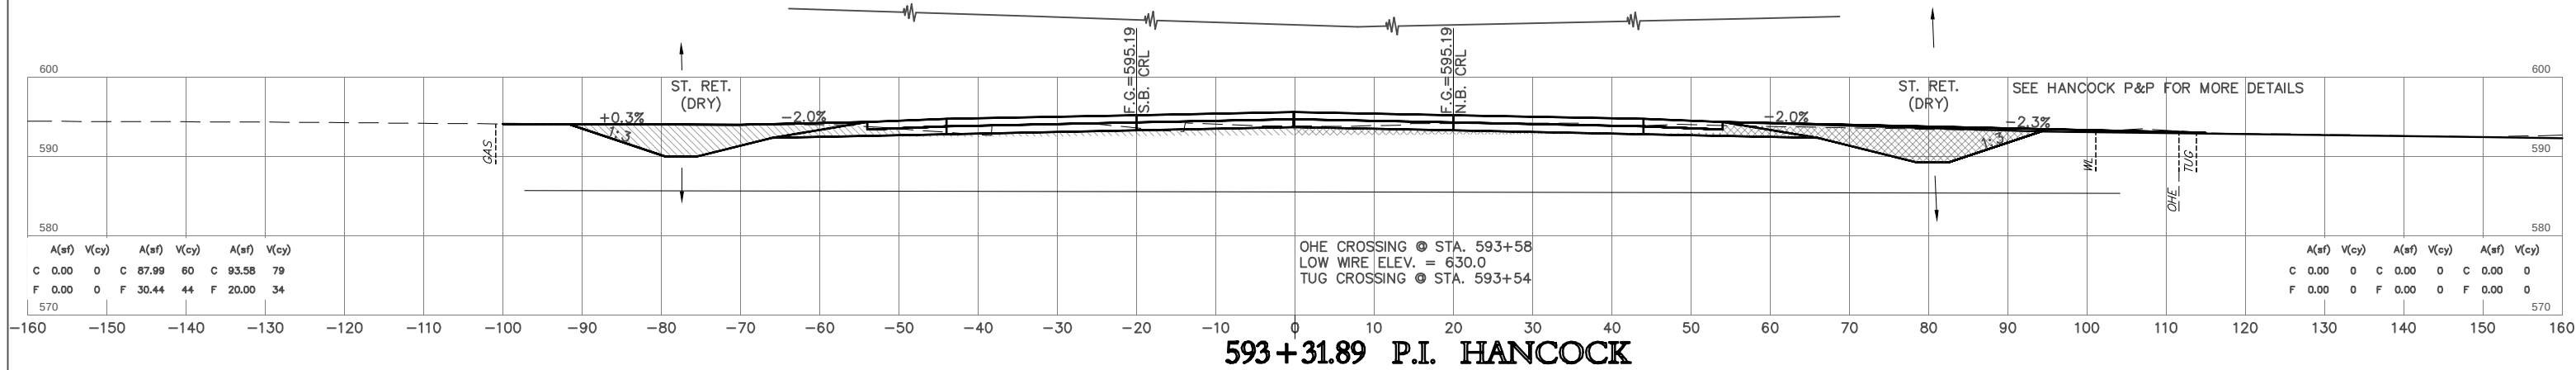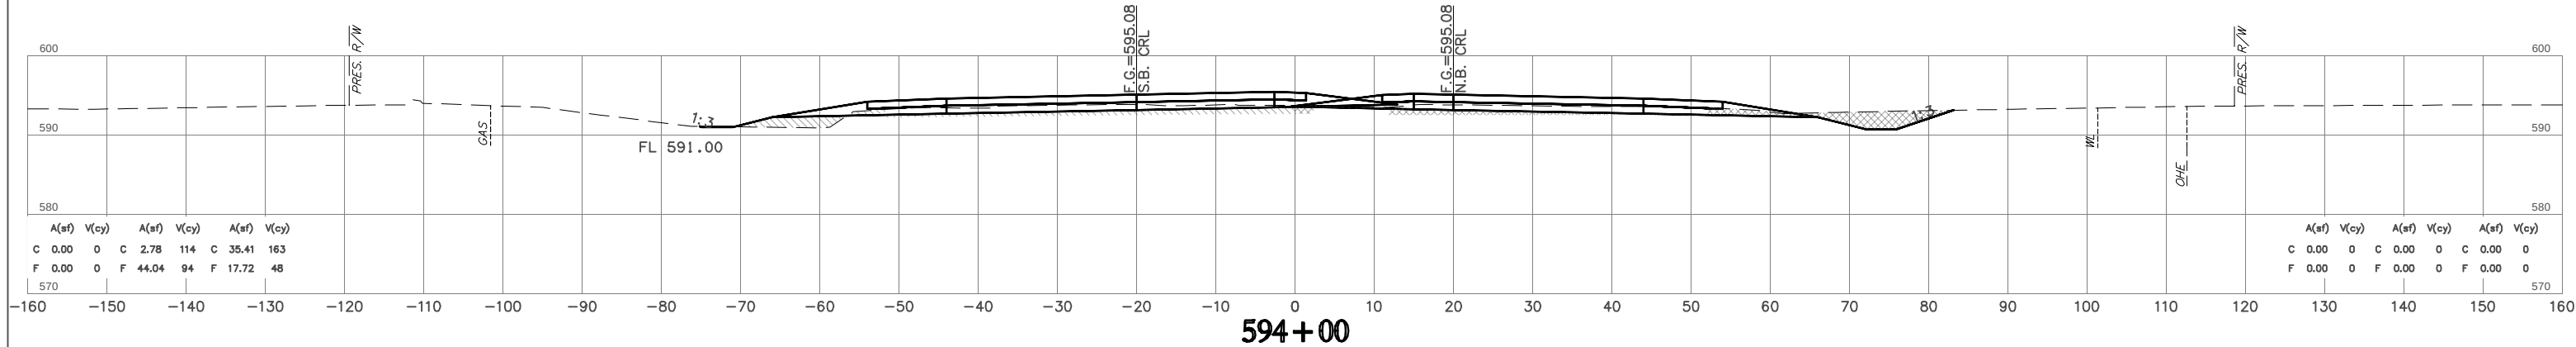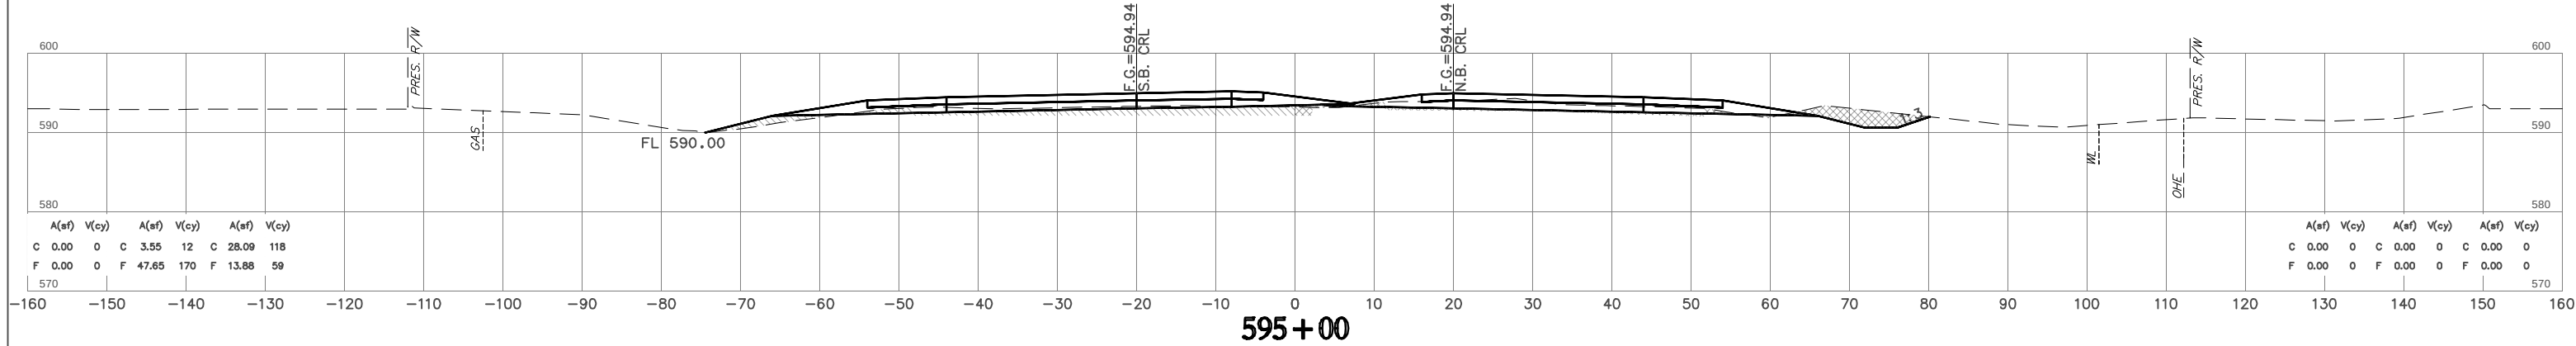  



NOTE: LOCATION OF UTILITIES ARE APPROXIMATE.
DEPTH OF UTILITIES IS UNKNOWN.

U.S. HWY. 69

STATE JOB NO. 27108(04)
MUSKOGEE COUNTY
SHEET NO. X018





HUB Engineering
Time of Plot: 11/23/2023 2:36 AM Plot Style: HPB/50L/17B
G:\2044\001\059\Design\Production Plans\27108.PSS SECTION: Mainline_Plot.dwg

Hub Engineering
Time of Plot: 11/23/2023 2:37 AM Plot Style: HPB150L7B
G:\2044\00710595\0595\Production Plans\2108\PROSS SECTIONS\Mentire_PLOT.dwg

  

OKLAHOMA DEPARTMENT OF TRANSPORTATION

FINAL FIELD MEETING
OCTOBER 2023

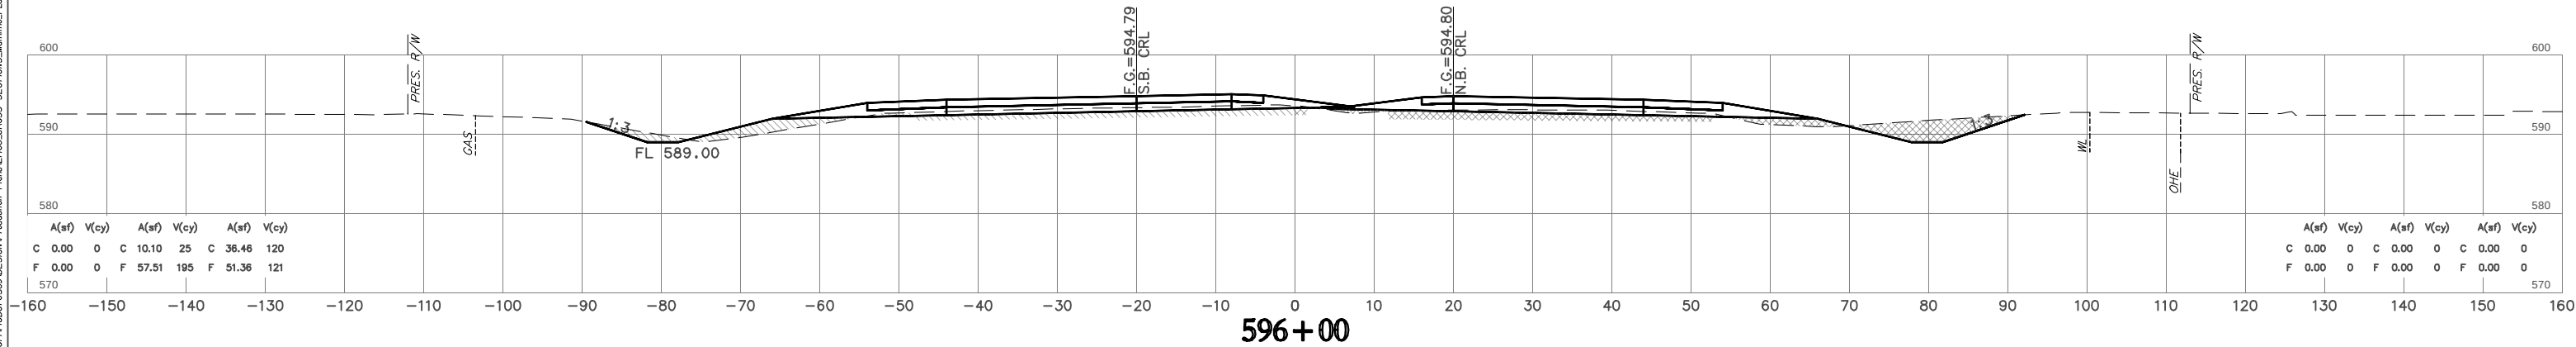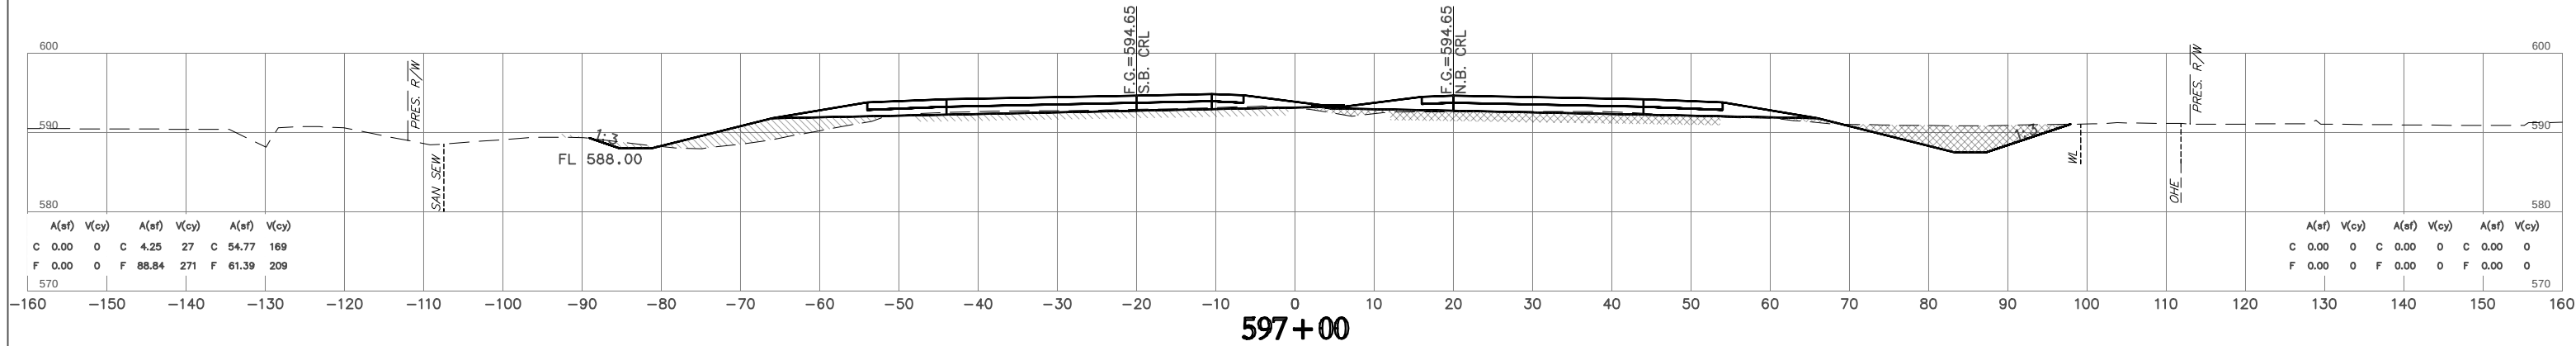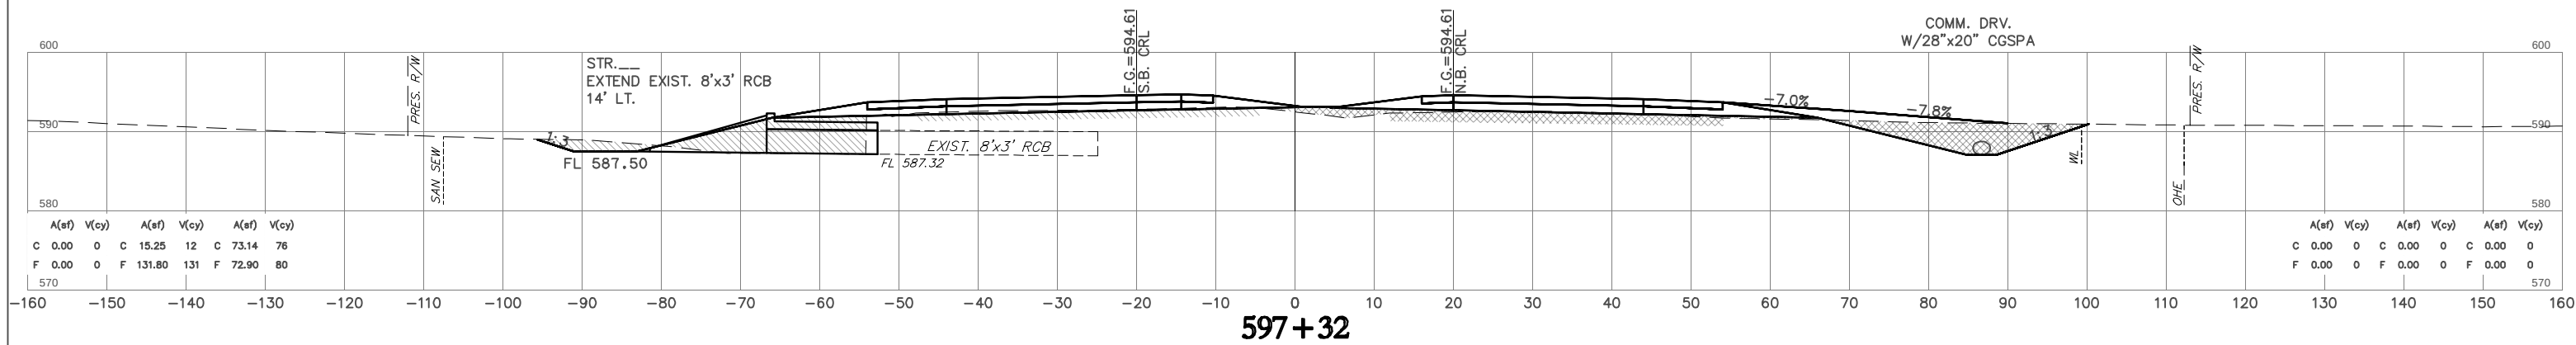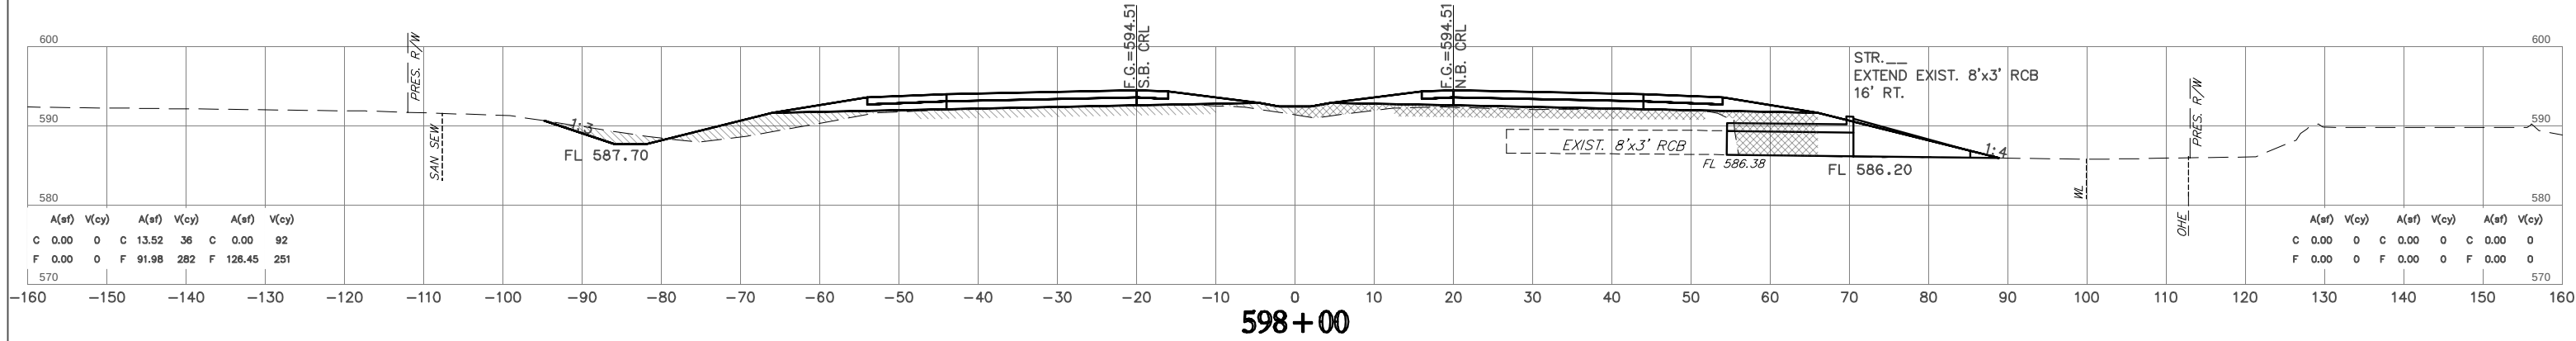



NOTE: LOCATION OF UTILITIES ARE APPROXIMATE.
DEPTH OF UTILITIES IS UNKNOWN.

U.S. HWY. 69

STATE JOB NO. 27108(04)
MUSKOGEE COUNTY


SHEET NO. X019

H:\B Engineering\2023\237 MM Proj Style\HPS\50\LTB
Time of Plot: 11/23/2023 2:37 PM Plot Style: HPS\50\LTB
G:\2044\0071059\050\50\LTB\Production Plans\2108.PRESS SECTIONS\Mentire_PLOT.dwg

  


OKLAHOMA DEPARTMENT OF TRANSPORTATION


FINAL FIELD MEETING
OCTOBER 2023

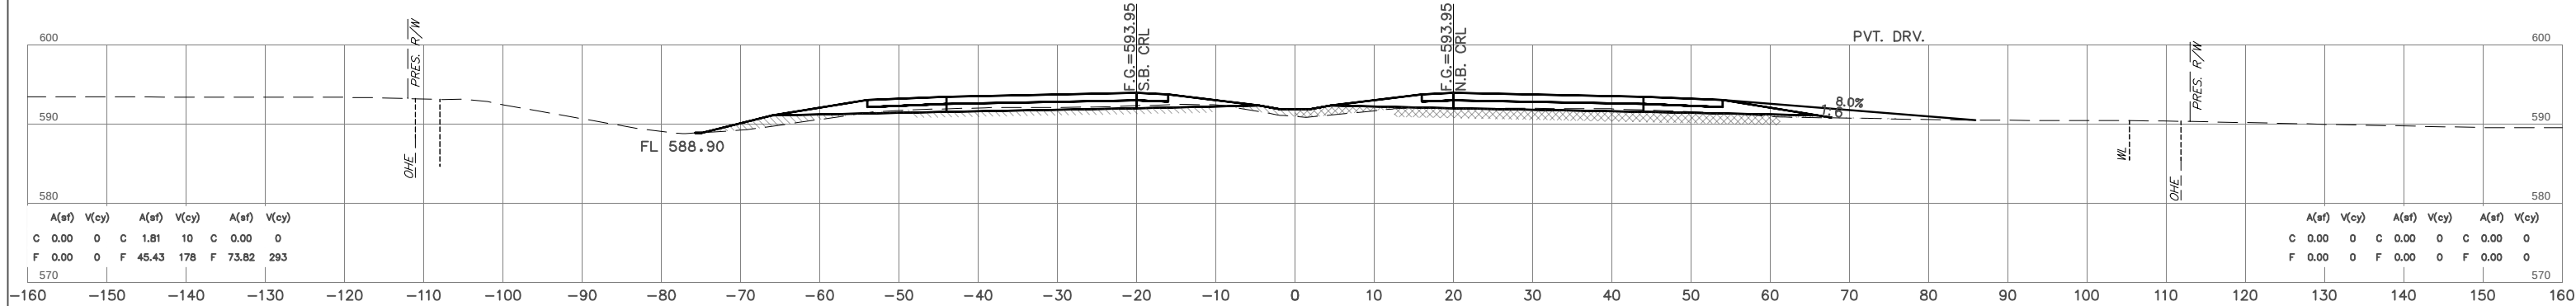


602+00

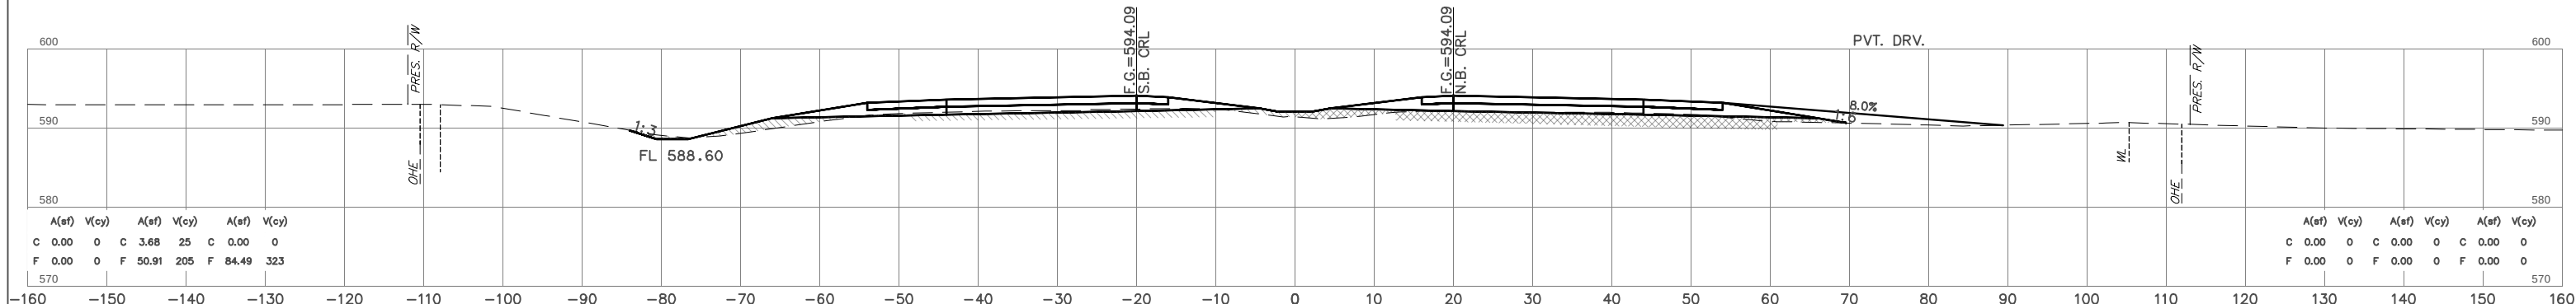

601+00

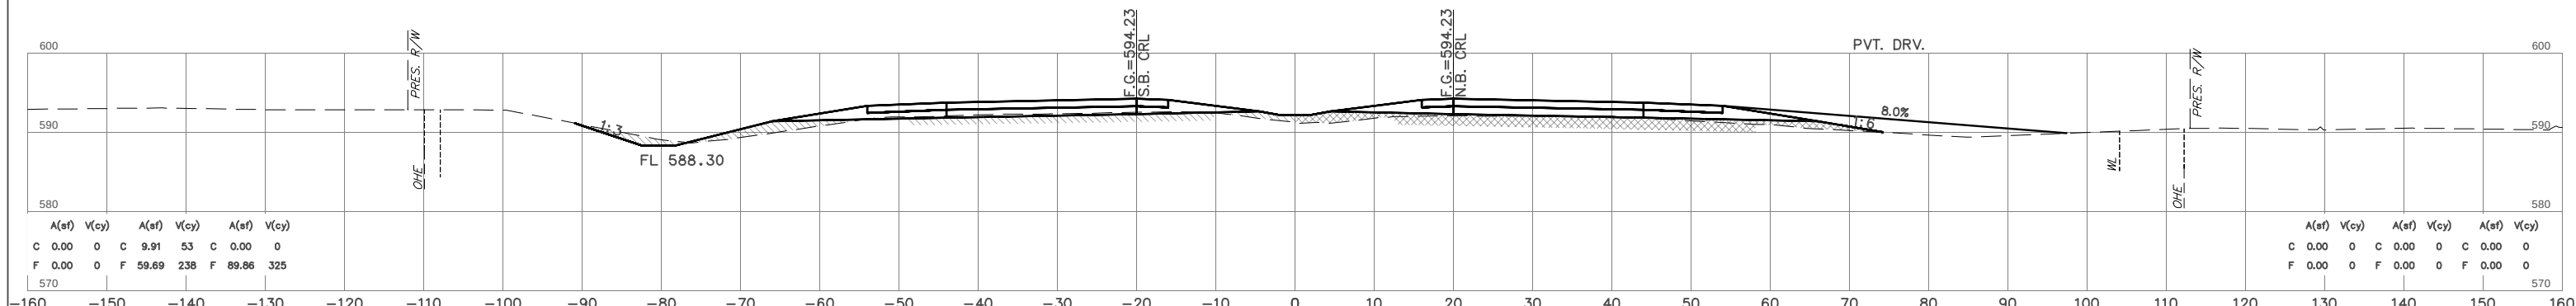

600+00

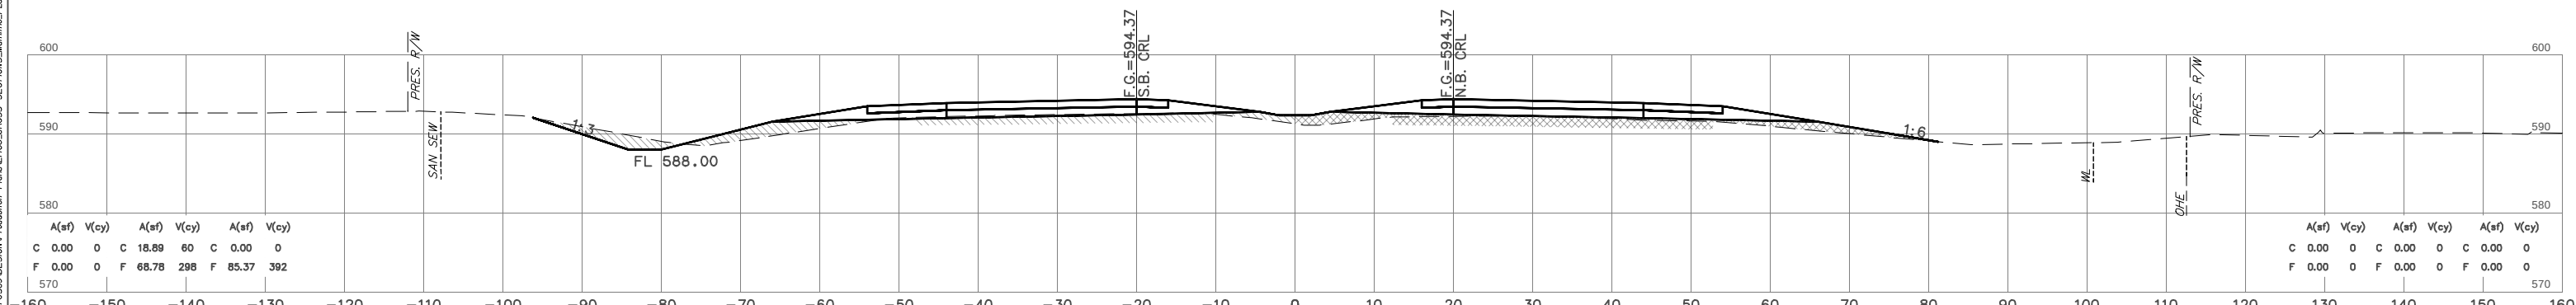

599+00

NOTE: LOCATION OF UTILITIES ARE APPROXIMATE.
DEPTH OF UTILITIES IS UNKNOWN.



U.S. HWY. 69

STATE JOB NO. 27108(04)

MUSKOGEE COUNTY





SHEET NO. X020

H:\B_Engineering\237_M_Plot_Style_HPA\50MLTB
Time of Plot: 11/23/2023 2:37 PM Plot Style: HPA\50MLTB
G:\2044\0071059\059\059\Production_Plans\2108_PRESS_SECTIONS_Midline_PLOT.dwg

  

OKLAHOMA DEPARTMENT OF TRANSPORTATION

FINAL FIELD MEETING
OCTOBER 2023



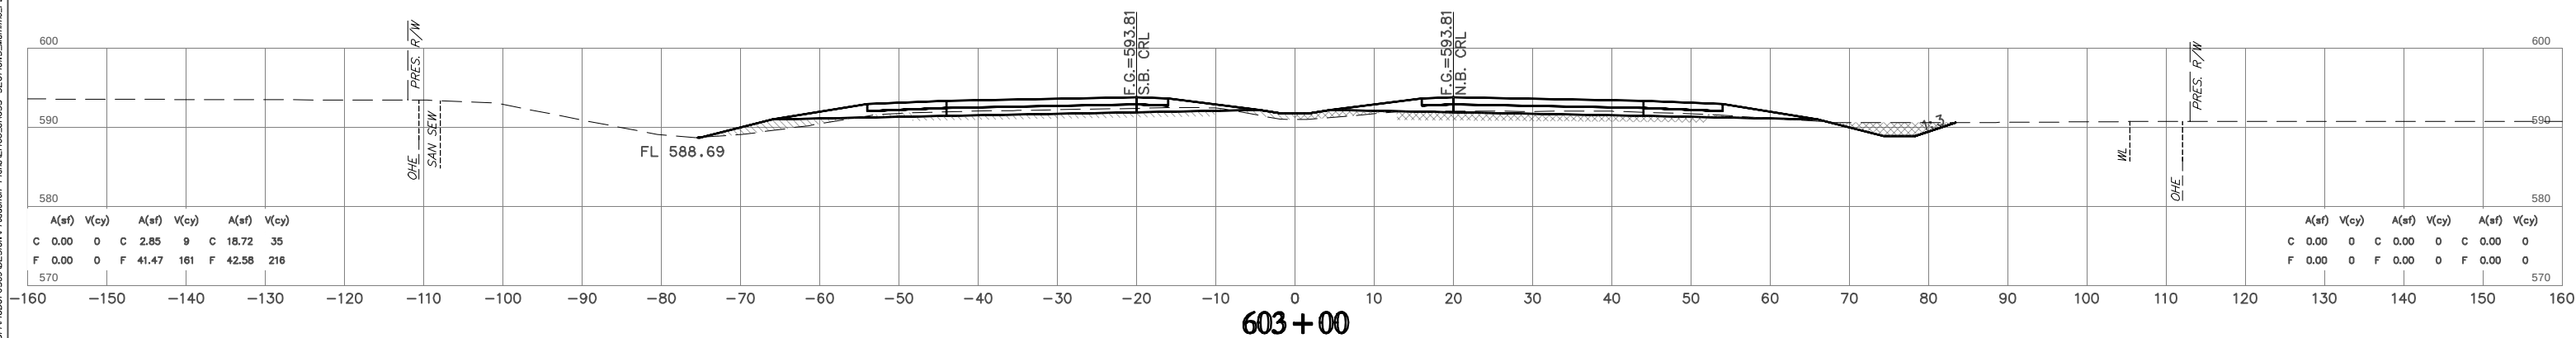
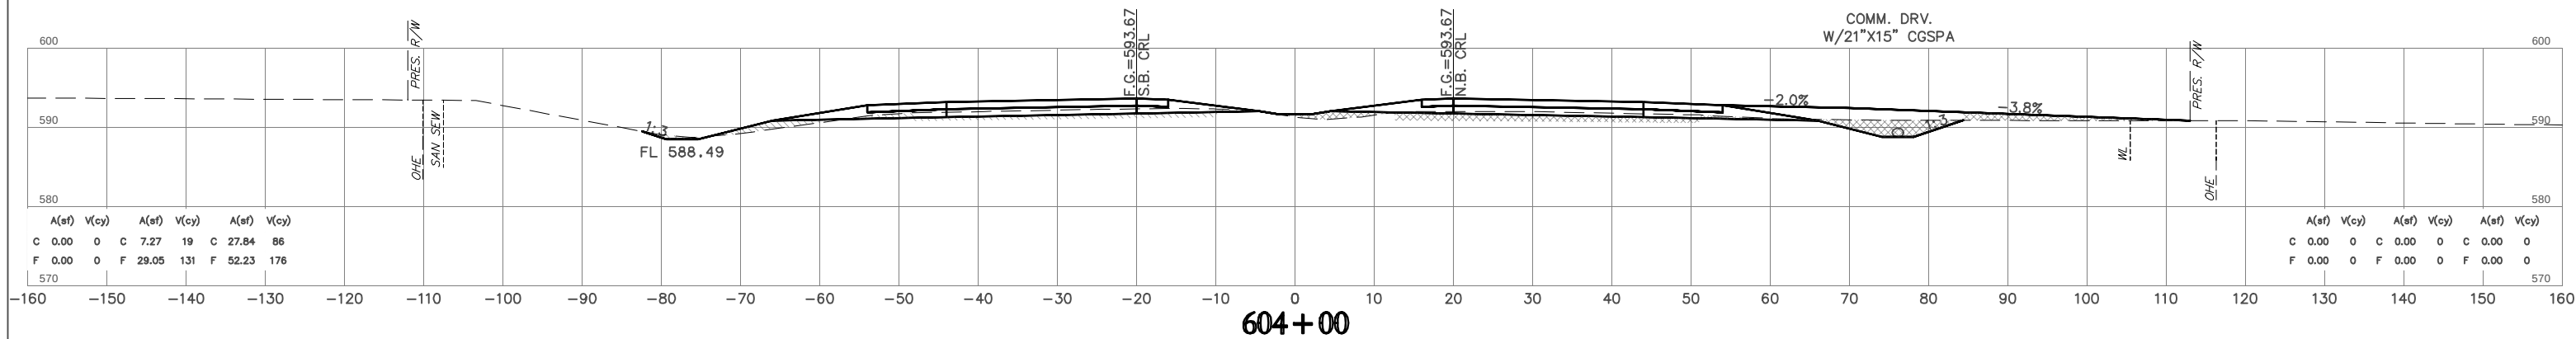
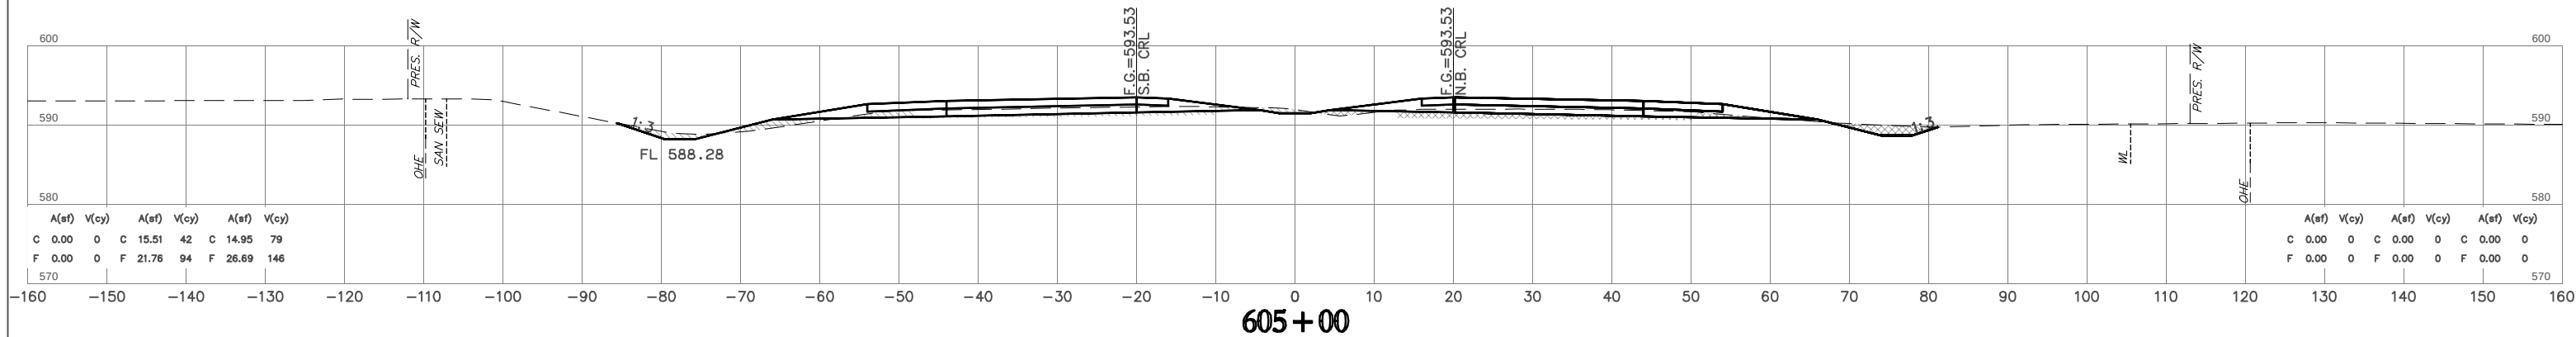
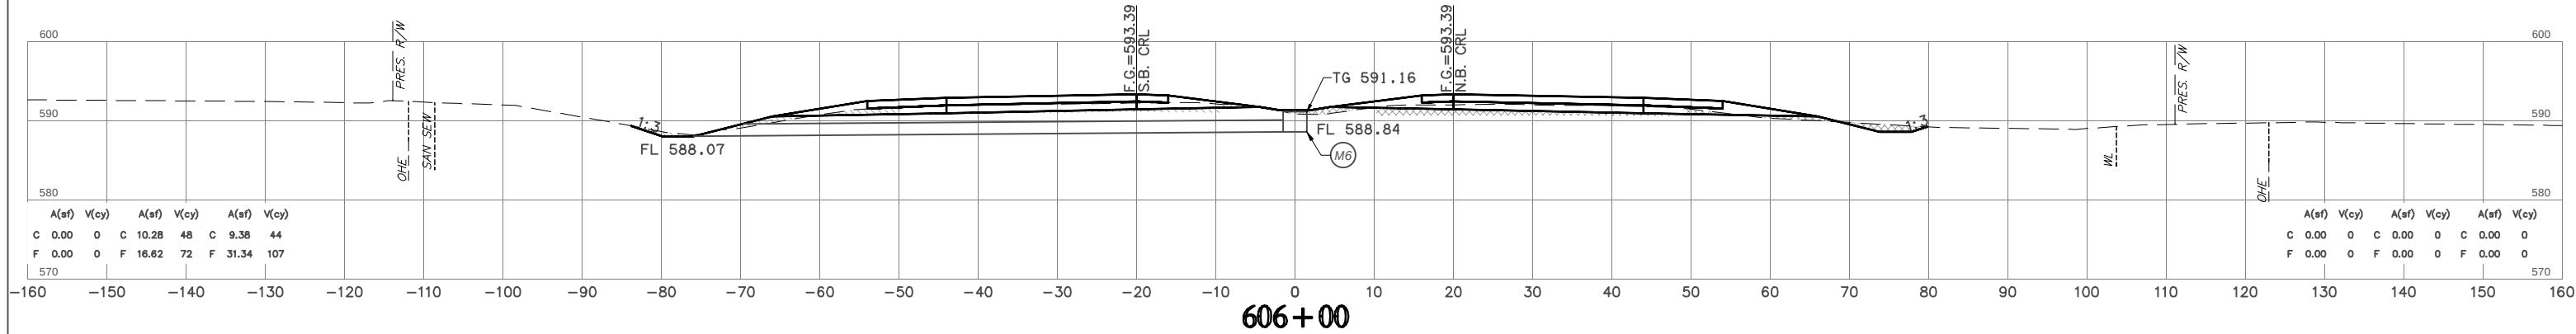


NOTE: LOCATION OF UTILITIES ARE APPROXIMATE.
DEPTH OF UTILITIES IS UNKNOWN.

U.S. HWY. 69

STATE JOB NO. 27108(04)
MUSKOGEE COUNTY
SHEET NO. X021

FINAL FIELD MEETING
OCTOBER 2023

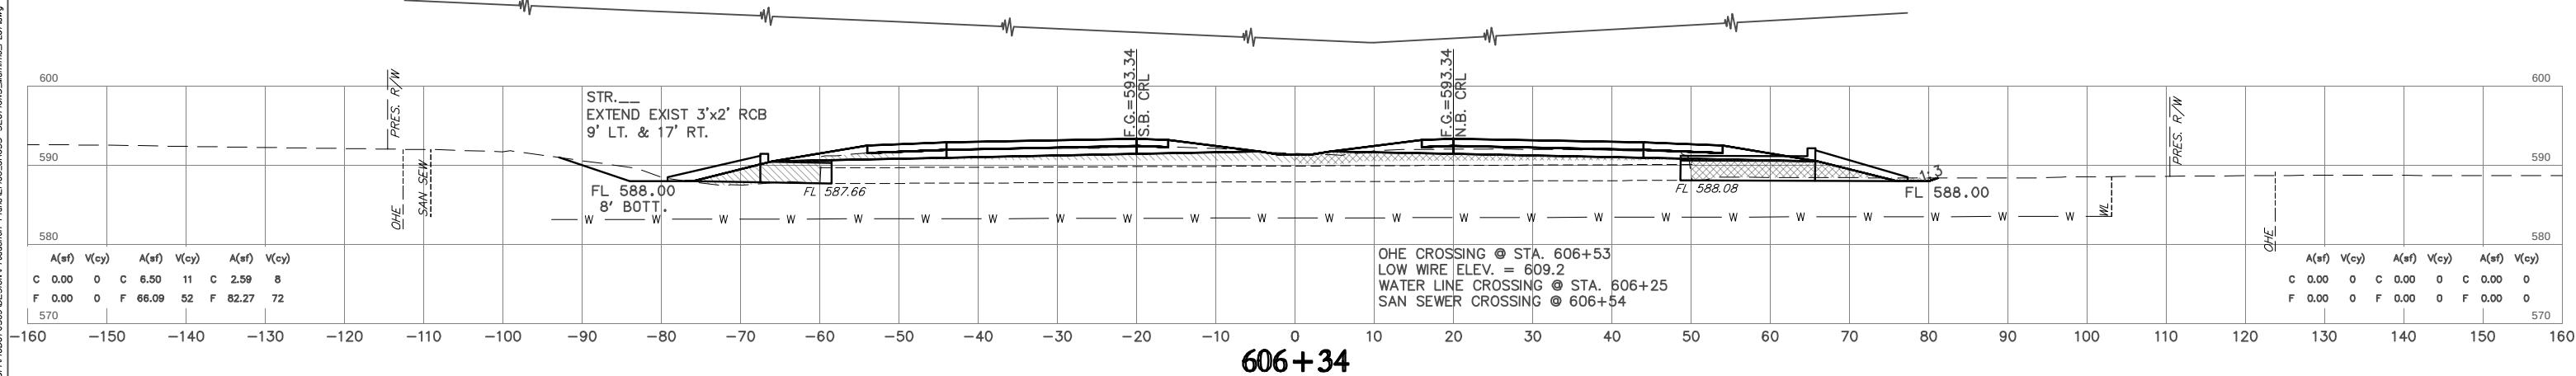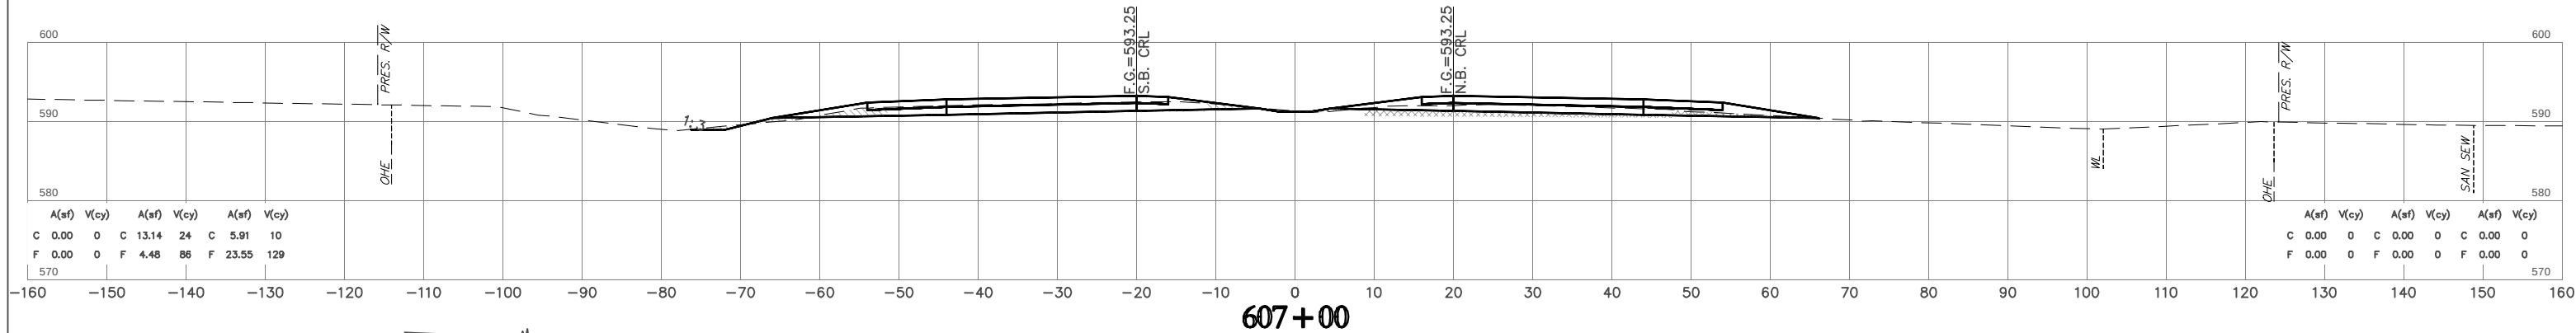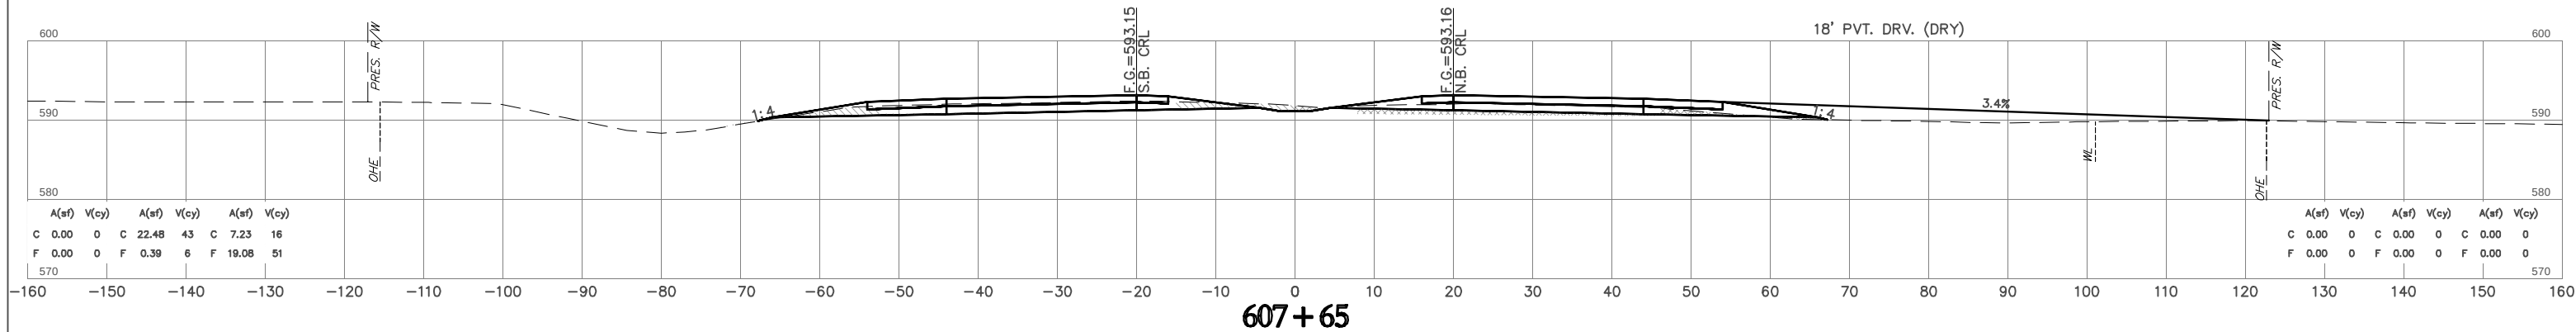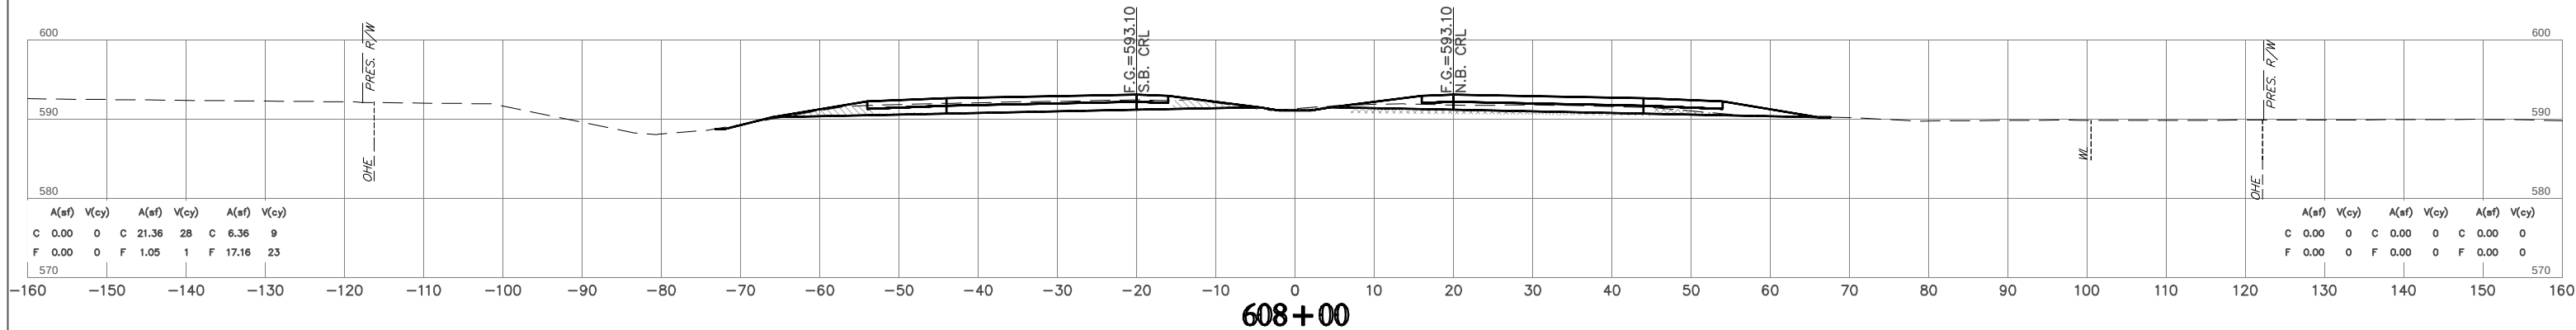  



NOTE: LOCATION OF UTILITIES ARE APPROXIMATE.
DEPTH OF UTILITIES IS UNKNOWN.

U.S. HWY. 69





STATE JOB NO. 27108(04)
MUSKOGEE COUNTY
SHEET NO. X022

HUB E n g i n e e r s
Time of Plot: 11/23/2023 2:38 AM Plot Style: HPB150.MCTB
G:\2024\440071059\Design\Production Plans\071059.DWG

H:\B_E_n_g_i_n_e_e_r_s
Time of Plot: 11/23/2023 2:38 AM Plot Style: HPB150.MCTB
G:\2044\44001\0505\0505\Production Plans\2108\PROSS SECTIONS\Mentline_PLOT.dwg

  



FINAL FIELD MEETING
OCTOBER 2023

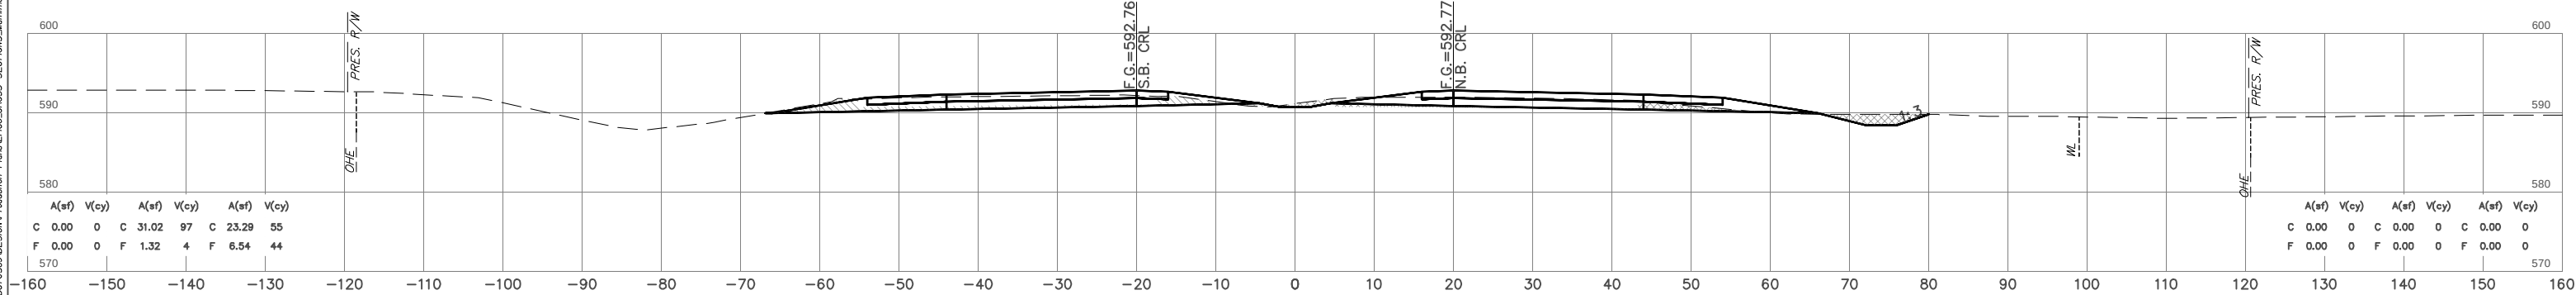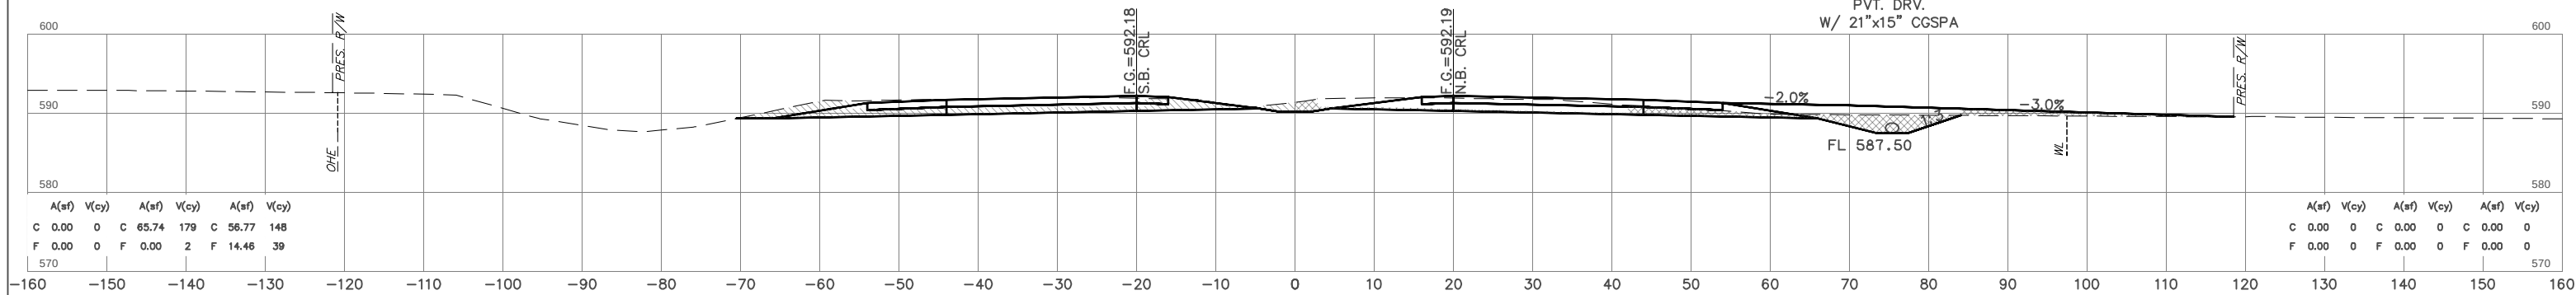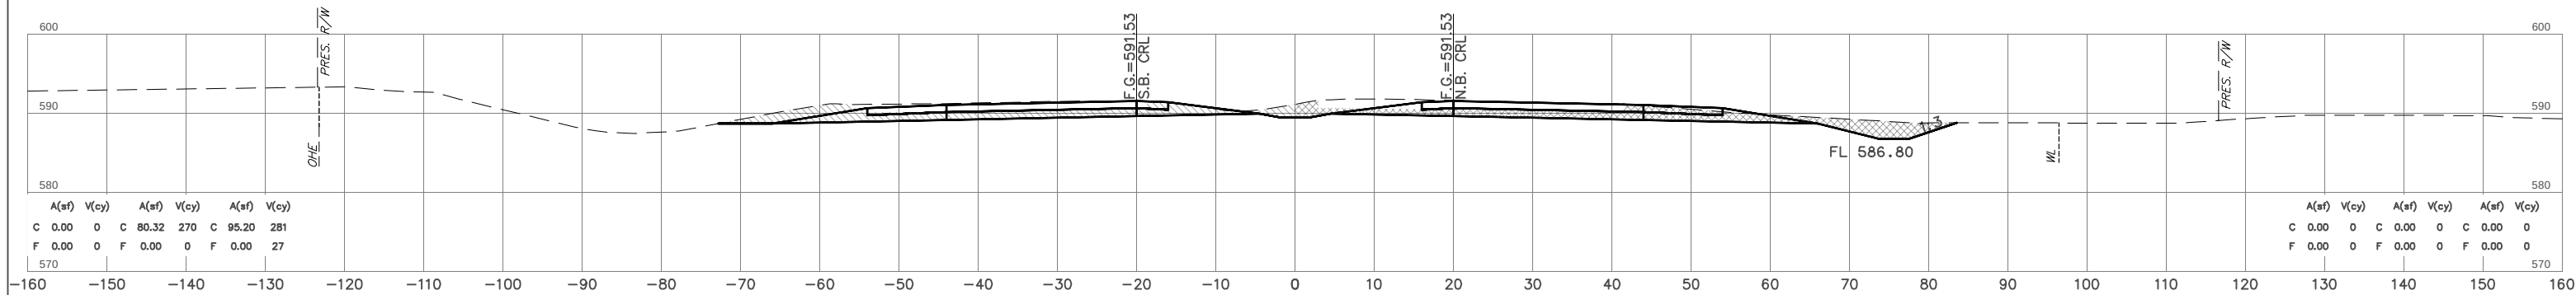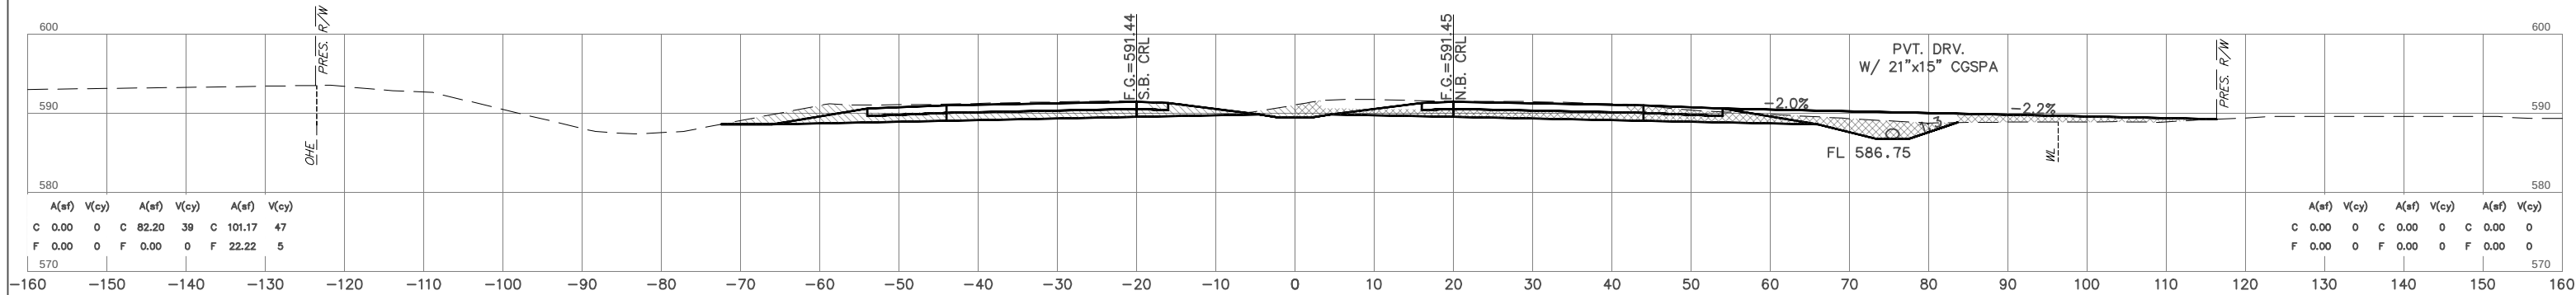





NOTE: LOCATION OF UTILITIES ARE APPROXIMATE.
DEPTH OF UTILITIES IS UNKNOWN.

U.S. HWY. 69

STATE JOB NO. 27108(04)
MUSKOGEE COUNTY
SHEET NO. X023

  

FINAL FIELD MEETING
OCTOBER 2023

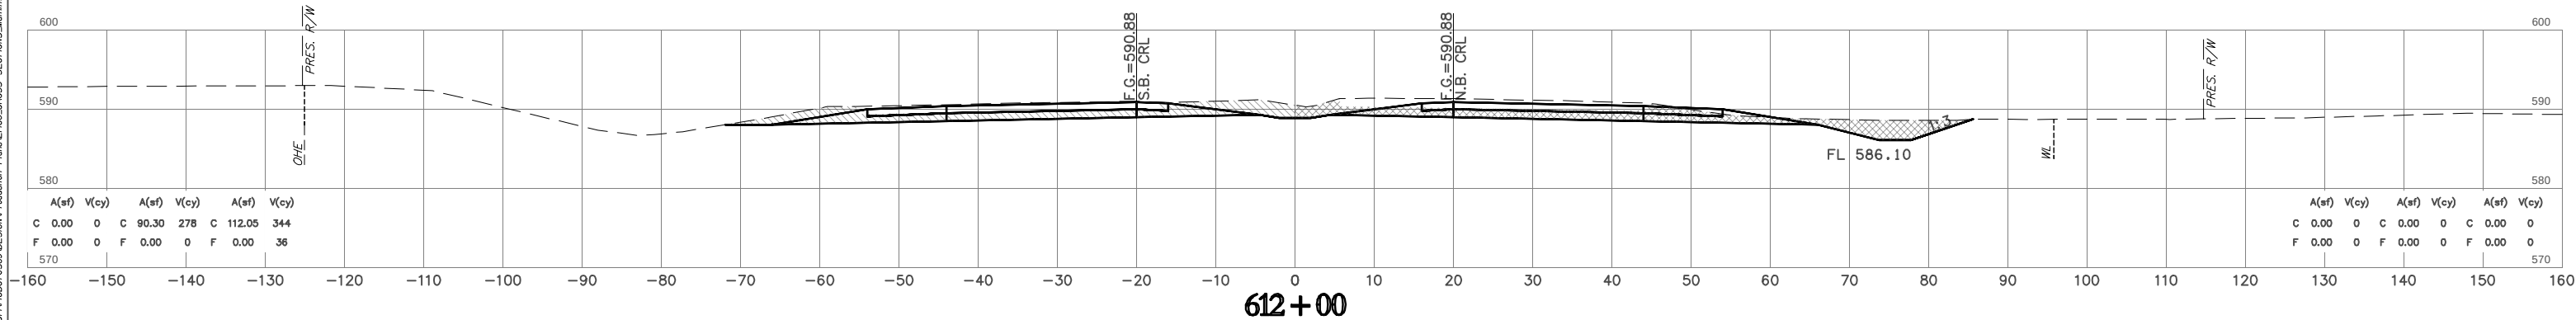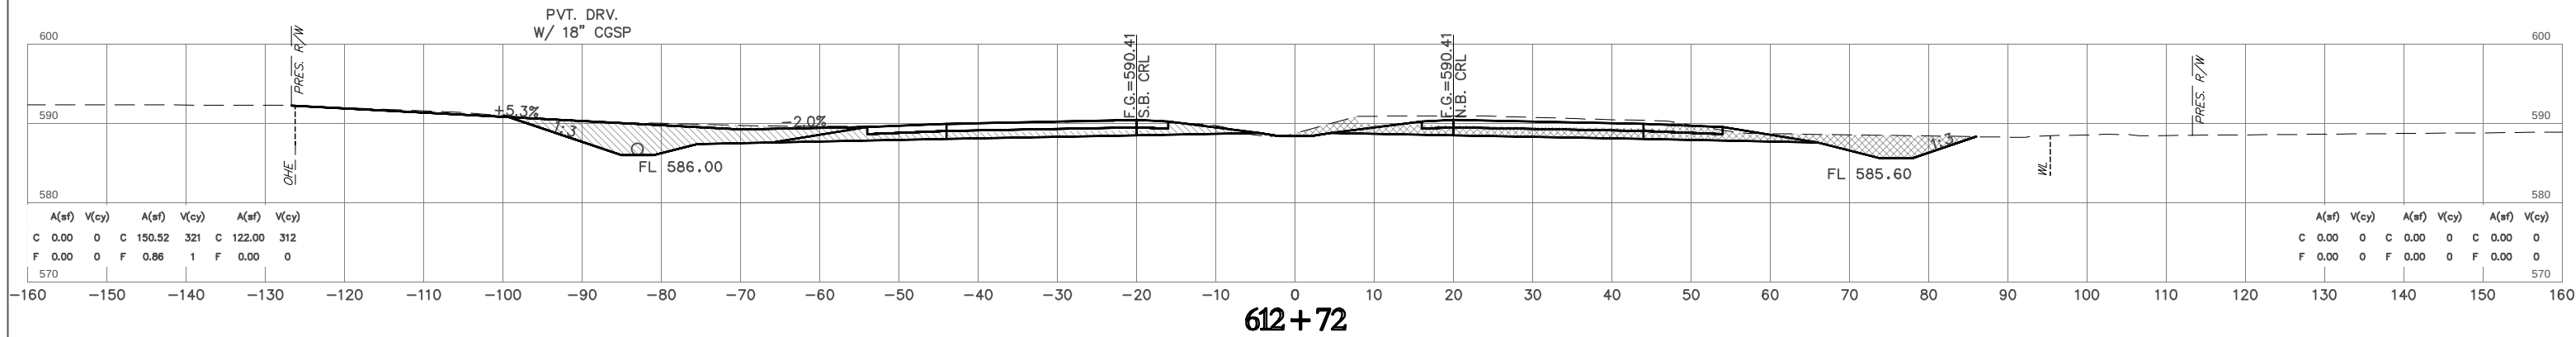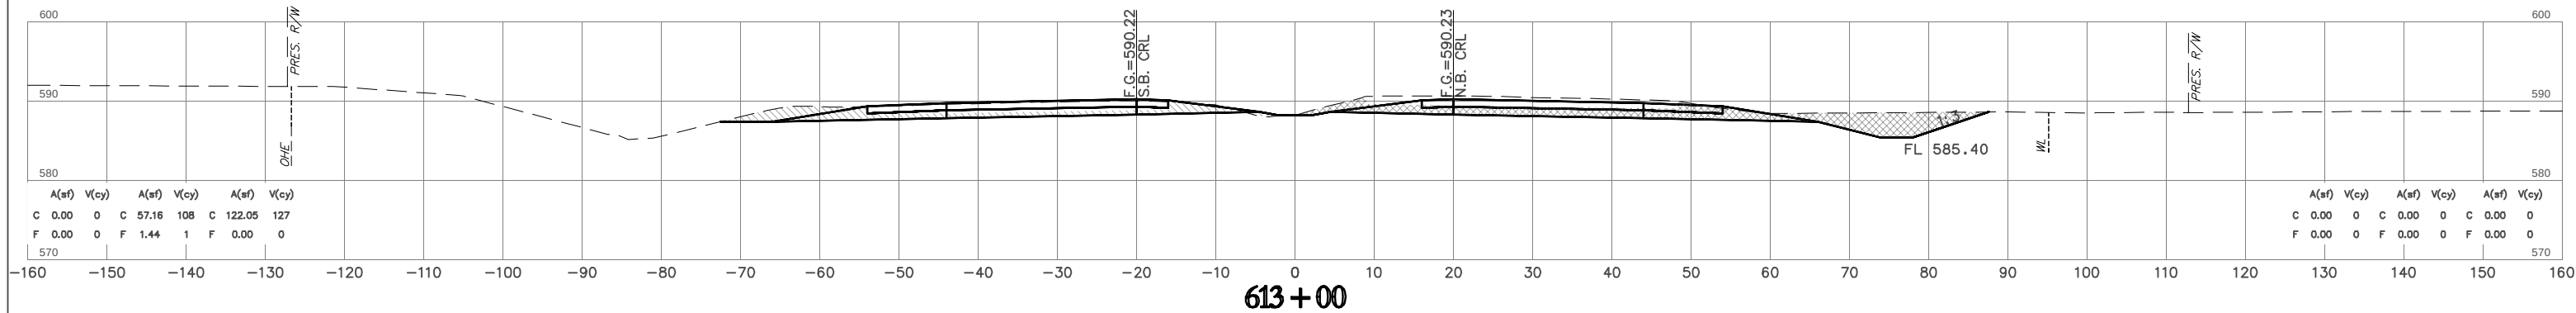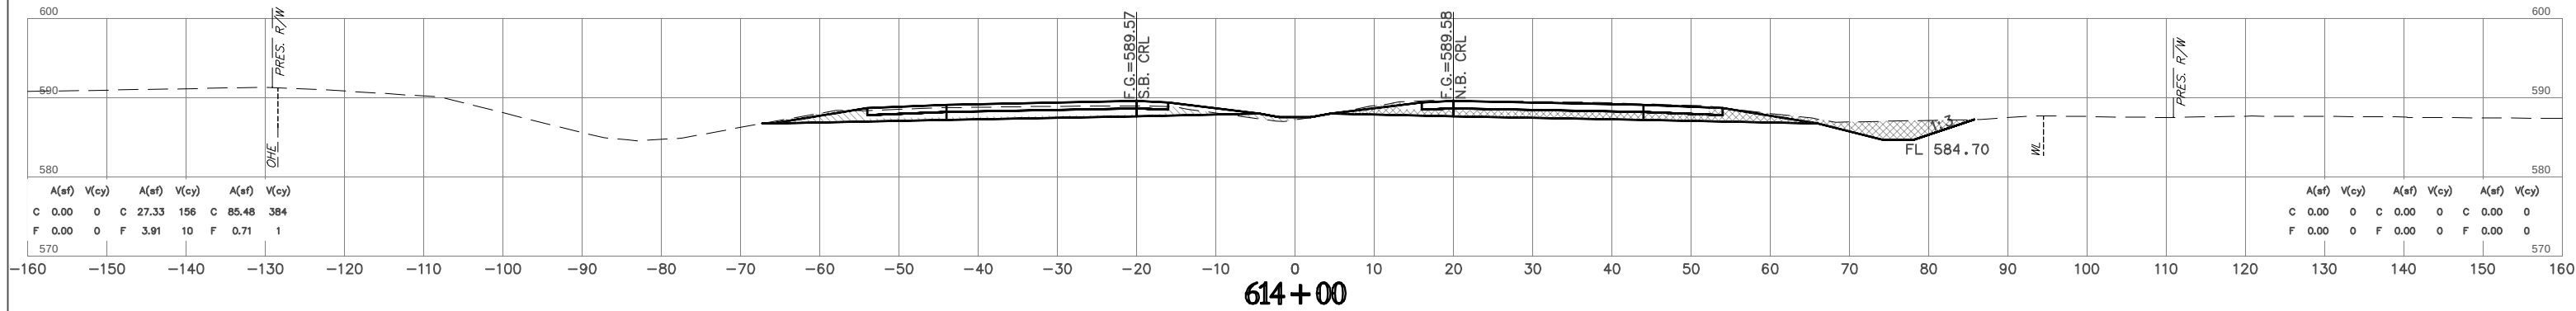



NOTE: LOCATION OF UTILITIES ARE APPROXIMATE.
DEPTH OF UTILITIES IS UNKNOWN.

U.S. HWY. 69

STATE JOB NO. 27108(04)
MUSKOGEE COUNTY
SHEET NO. X024


HUB Engrs
Time of Plot: 11/23/2023 2:39 AM Plot Style: HPB50LDTB
G:\2024\44001\0505\Design\Production Plans\27108\PROSS SECTIONS\Midline_PLOT.dwg

H:\B_Engineering\239_M_Pkg_Style_HPB\50MLT\B
Time of Plot: 11/23/2023 2:39 PM Plot Style: HPB\50MLT.B
G:\2044\0071\5050\5050\Production Plans\2108.Plot Sections\Mainline_Plot.dwg

  


OKLAHOMA DEPARTMENT OF TRANSPORTATION


FINAL FIELD MEETING
OCTOBER 2023

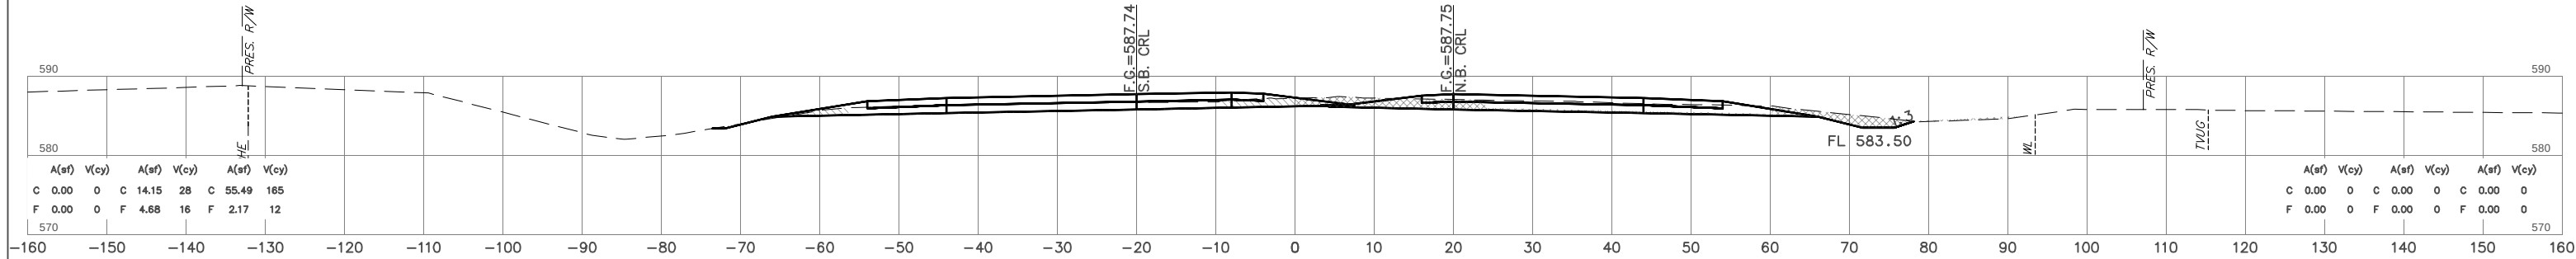


616+00

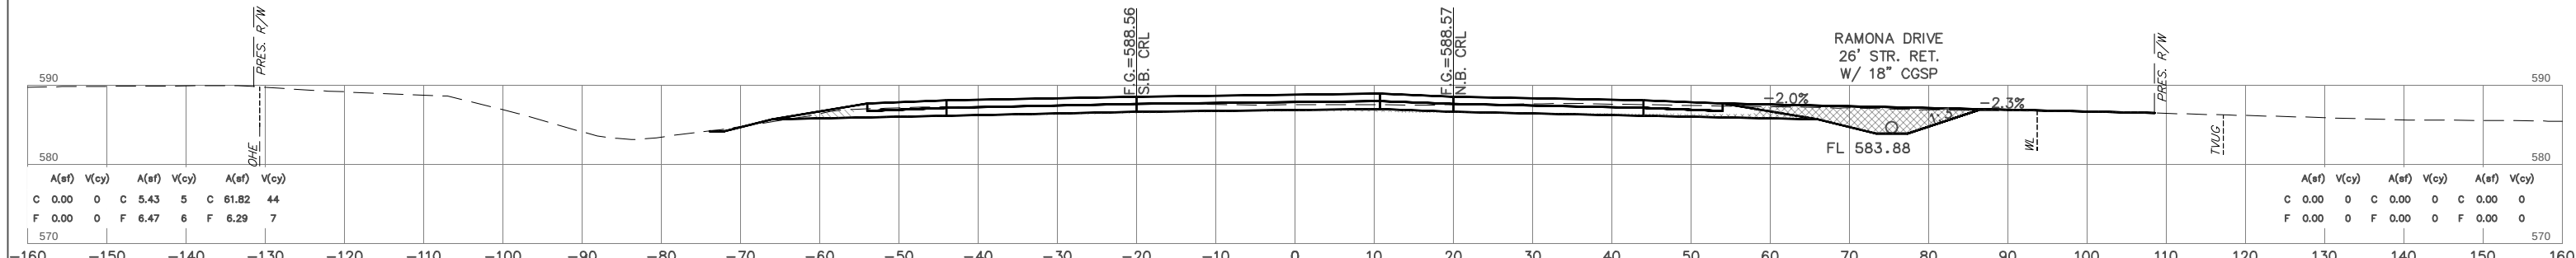

615+24

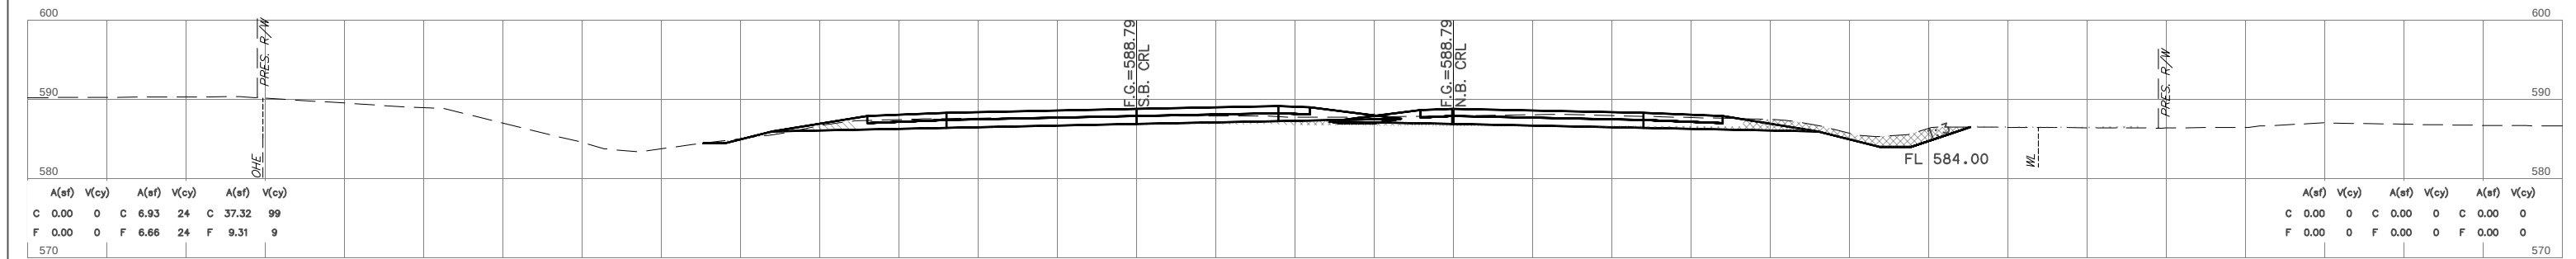

615+00

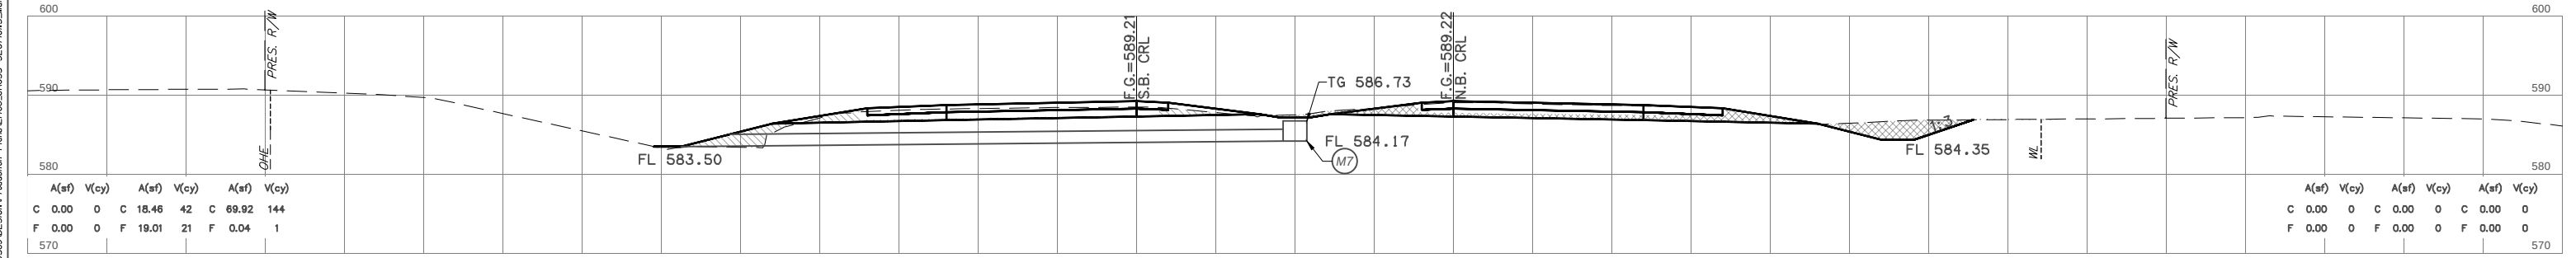



614+50

NOTE: LOCATION OF UTILITIES ARE APPROXIMATE.
DEPTH OF UTILITIES IS UNKNOWN.





U.S. HWY. 69

STATE JOB NO. 27108(04)
MUSKOGEE COUNTY
SHEET NO. X025

H:\B_Engineering\239_Mus_Prd_Style_HPB\50L7B
Time of Plot: 11/23/2023 2:39 AM Prt Style HPB\50L7B
G:\2044\001\059\059\Production Plans\2108.PSS SECTIONS\Midline_Plot.dwg

  

FINAL FIELD MEETING
OCTOBER 2023

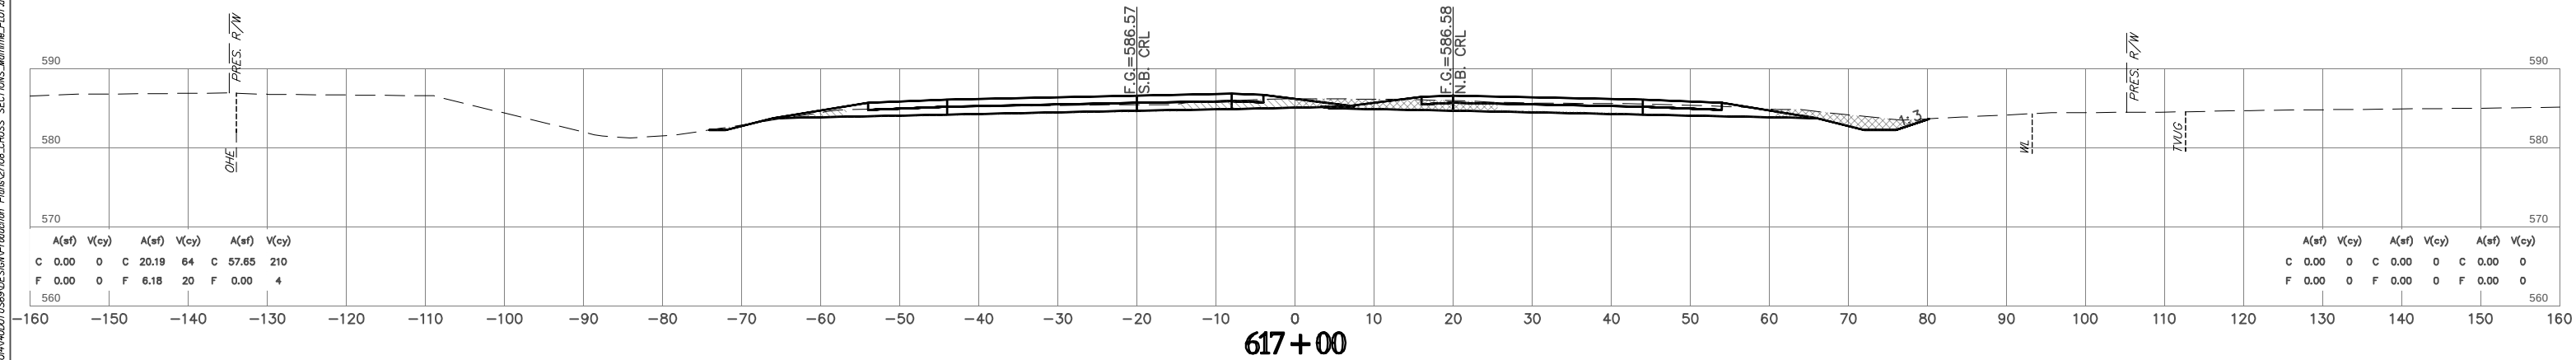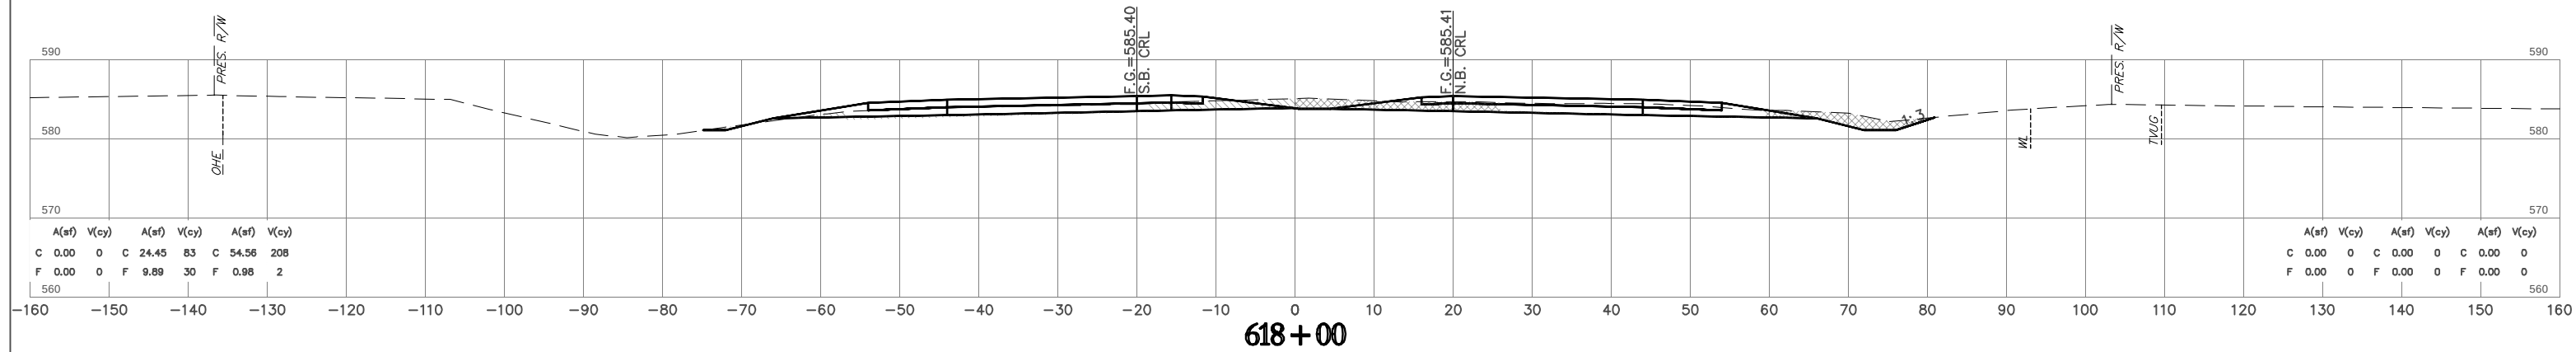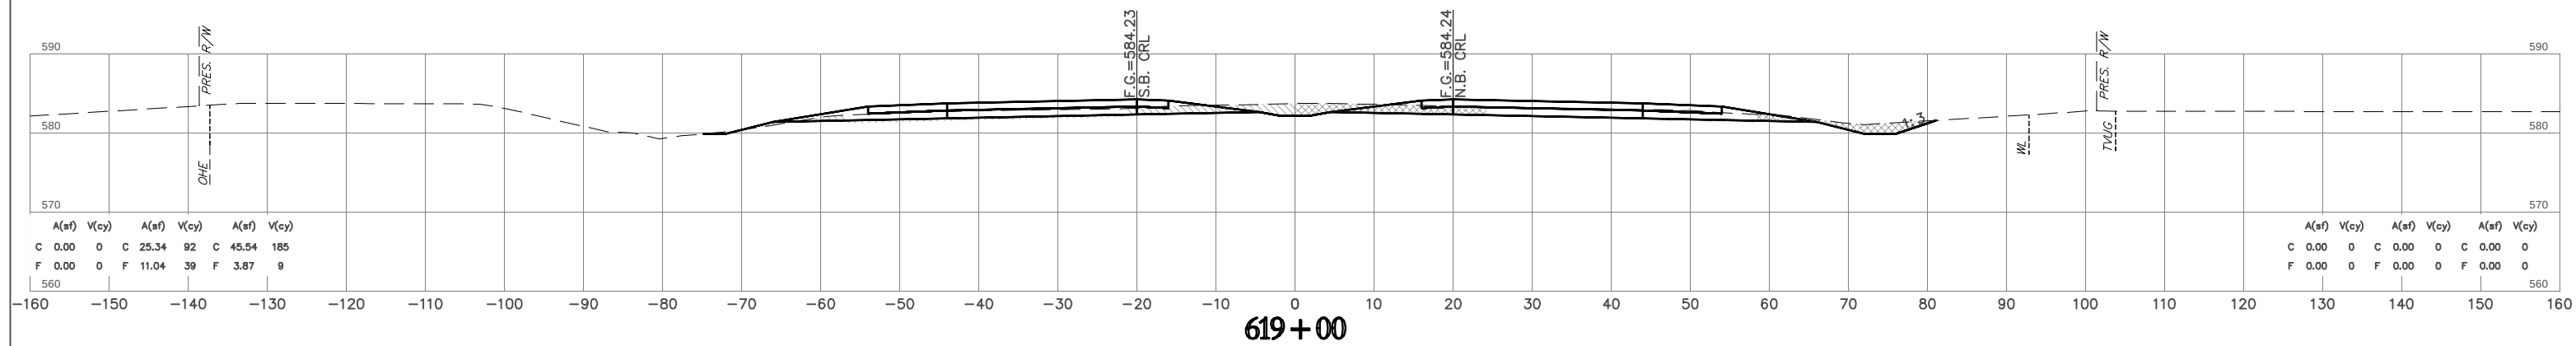
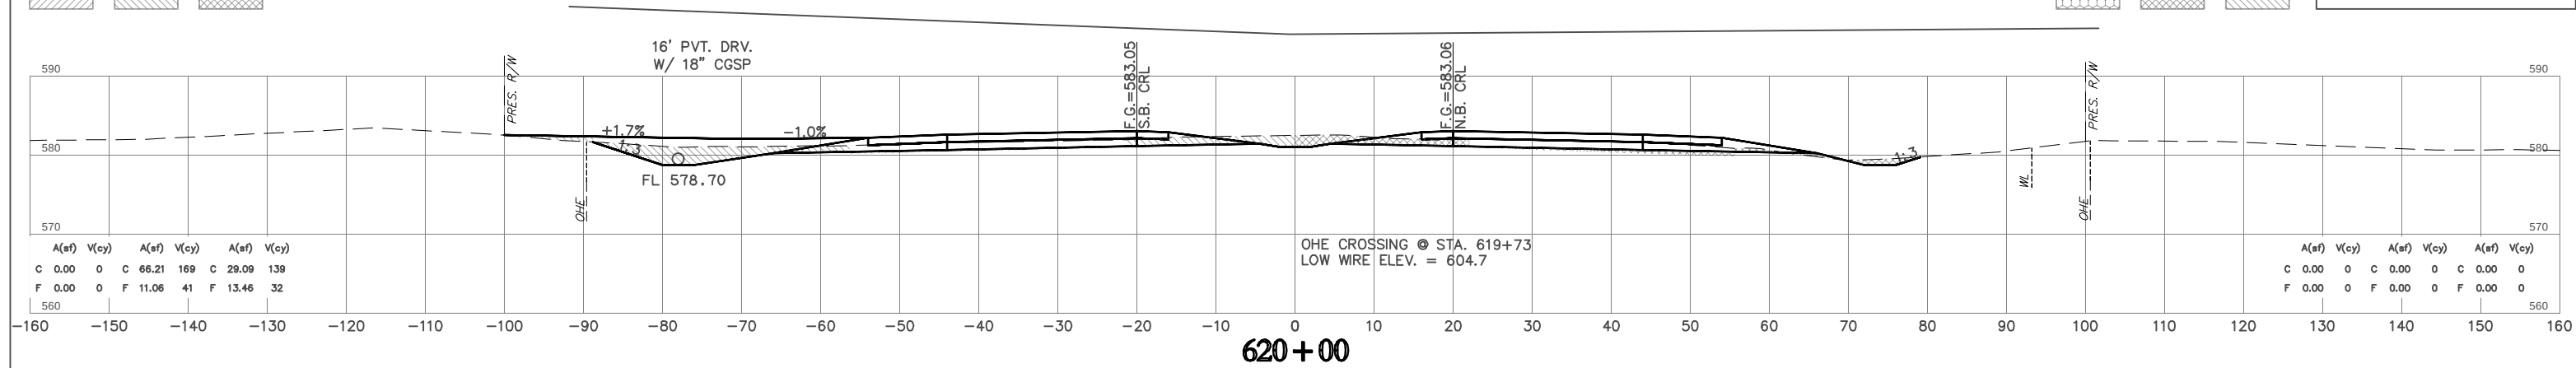


NOTE: LOCATION OF UTILITIES ARE APPROXIMATE.
DEPTH OF UTILITIES IS UNKNOWN.

U.S. HWY. 69




STATE JOB NO. 27108(04)
MUSKOGEE COUNTY
SHEET NO. X026

HUB Engineering
Time of Plot: 11/23/2023 2:40 AM Plot Style: HPB50LCTB
G:\2044\0001\0595\0595\Production Plans\0595\0595\PROSS SECTIONS\Mentline_PLOT.dwg

  

OKLAHOMA DEPARTMENT OF TRANSPORTATION

FINAL FIELD MEETING
OCTOBER 2023



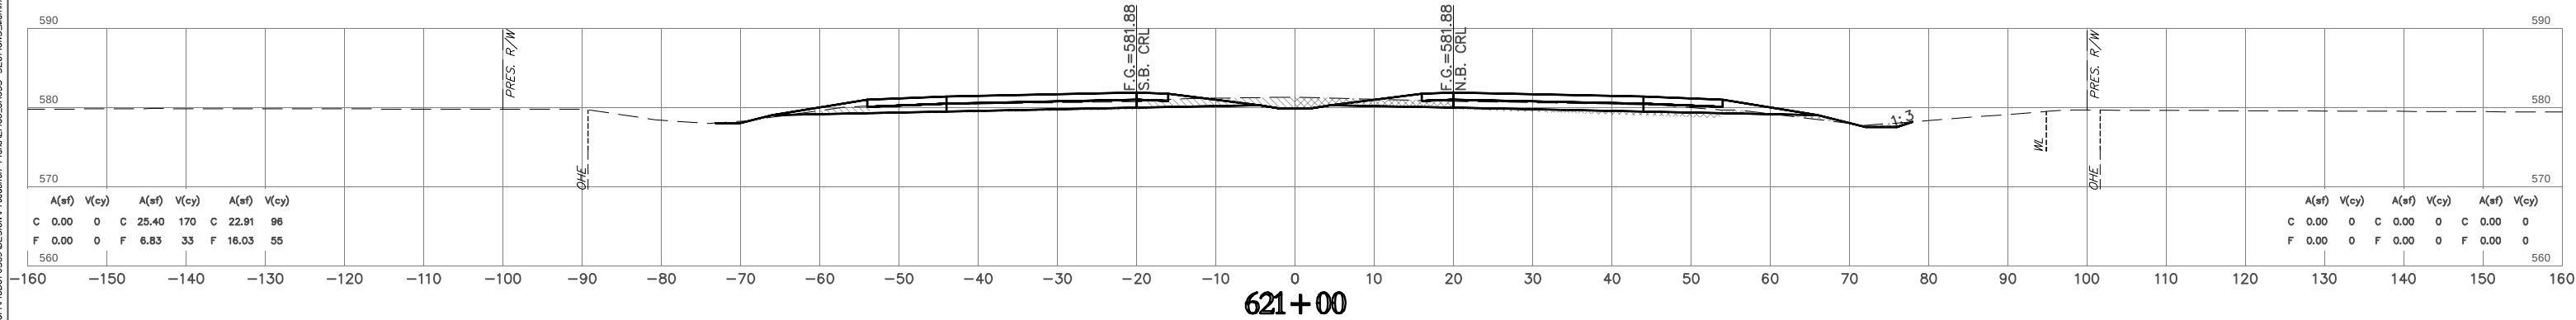
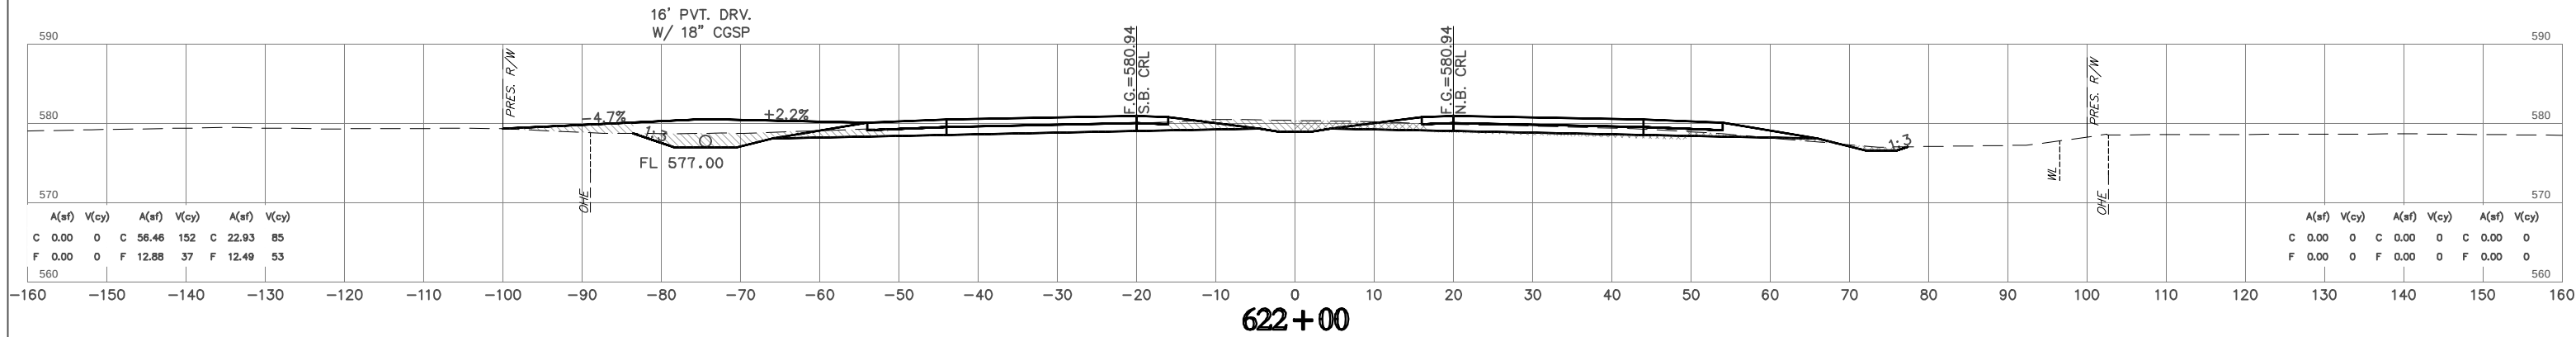
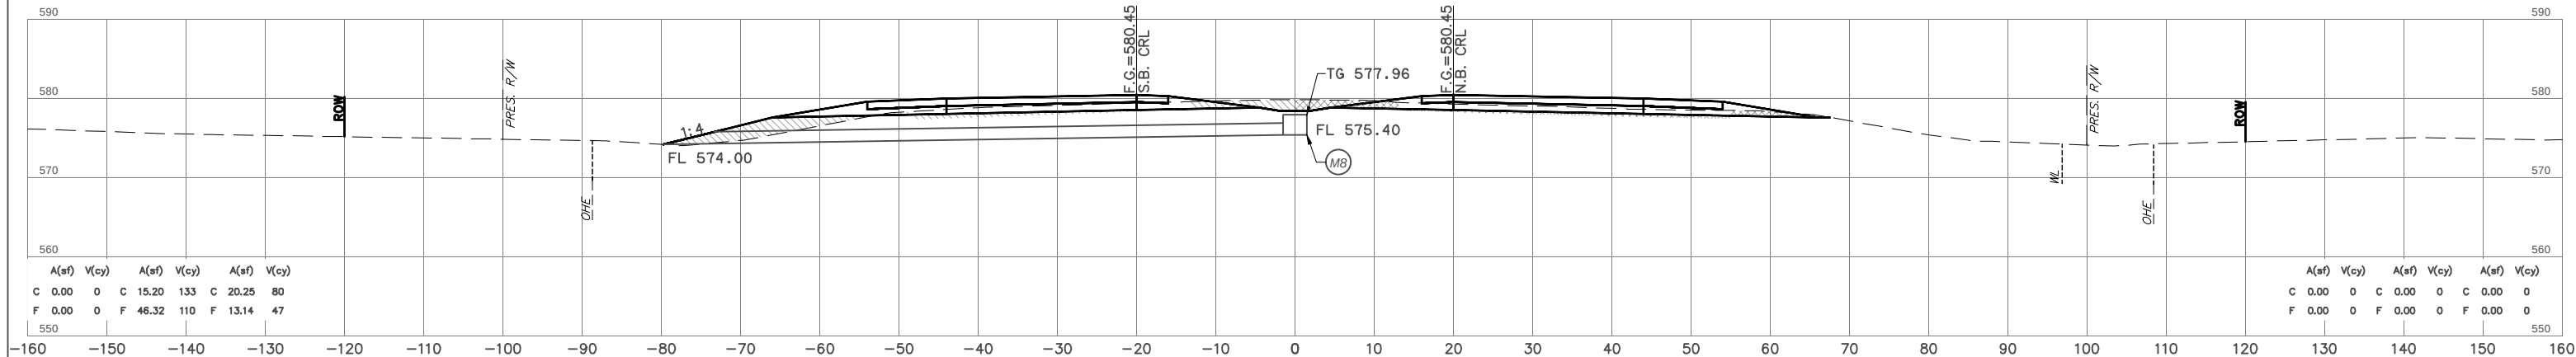


NOTE: LOCATION OF UTILITIES ARE APPROXIMATE.
DEPTH OF UTILITIES IS UNKNOWN.

U.S. HWY. 69

STATE JOB NO. 27108(04)
MUSKOGEE COUNTY






SHEET NO. X027

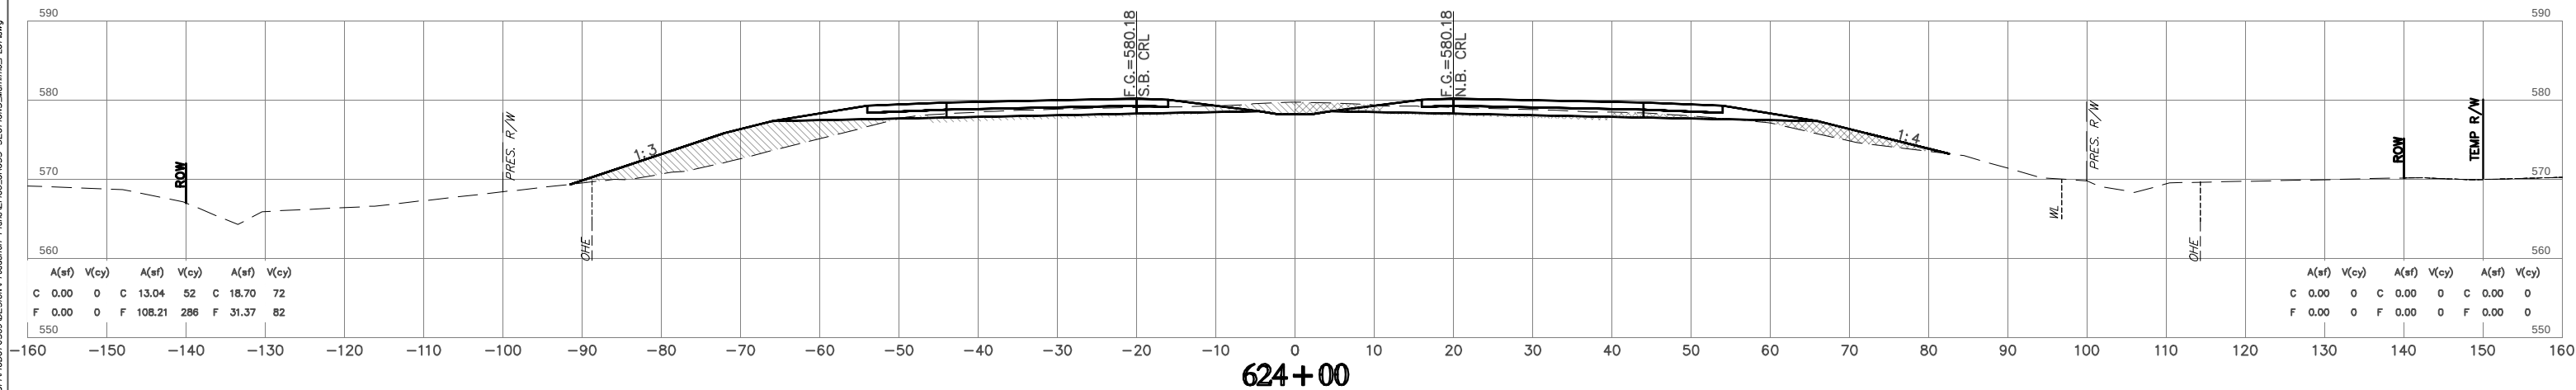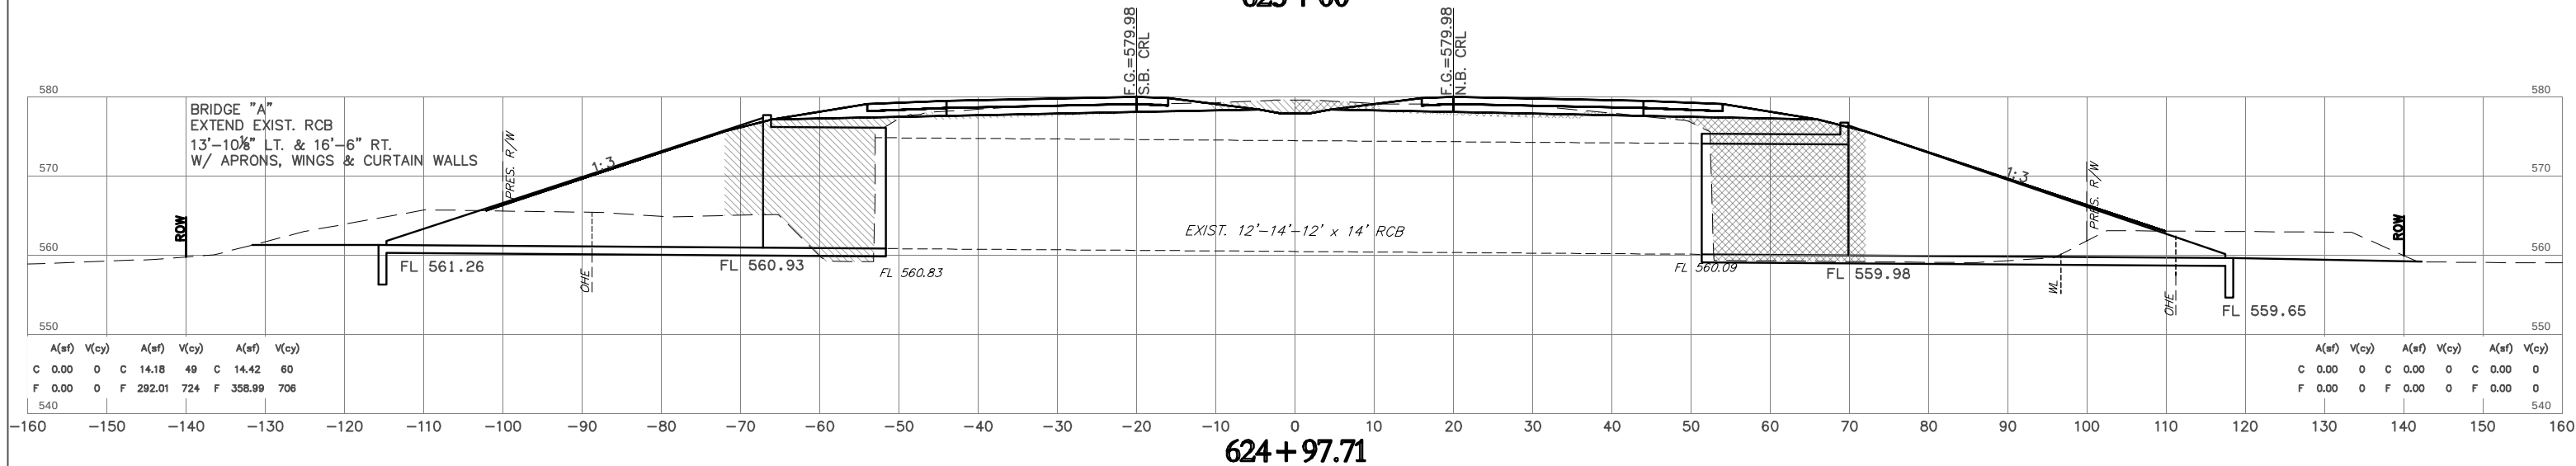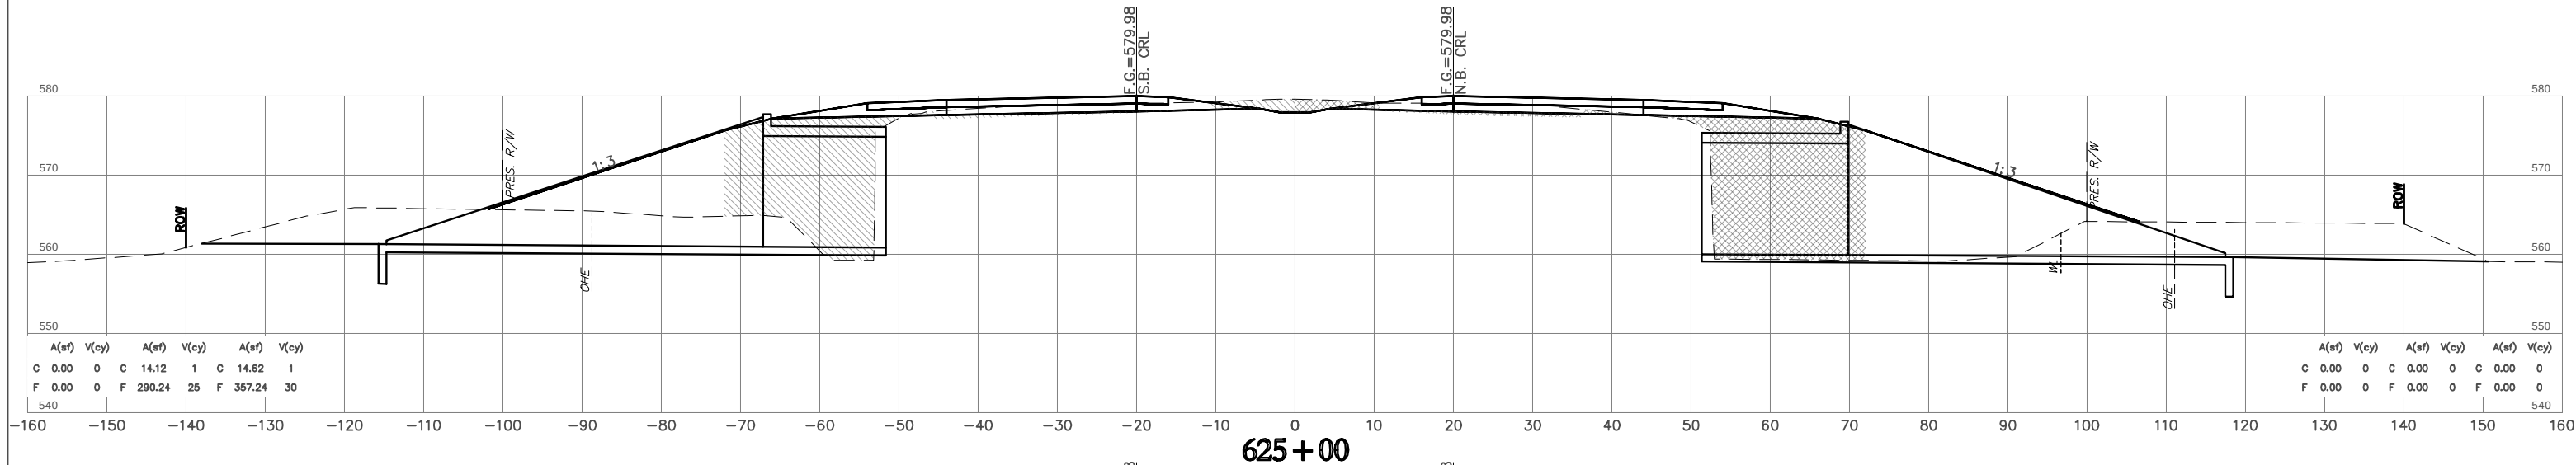  

NOTE: LOCATION OF UTILITIES ARE APPROXIMATE.
DEPTH OF UTILITIES IS UNKNOWN.

U.S. HWY. 69

STATE JOB NO. 27108(04)
MUSKOGEE COUNTY
SHEET NO. X028

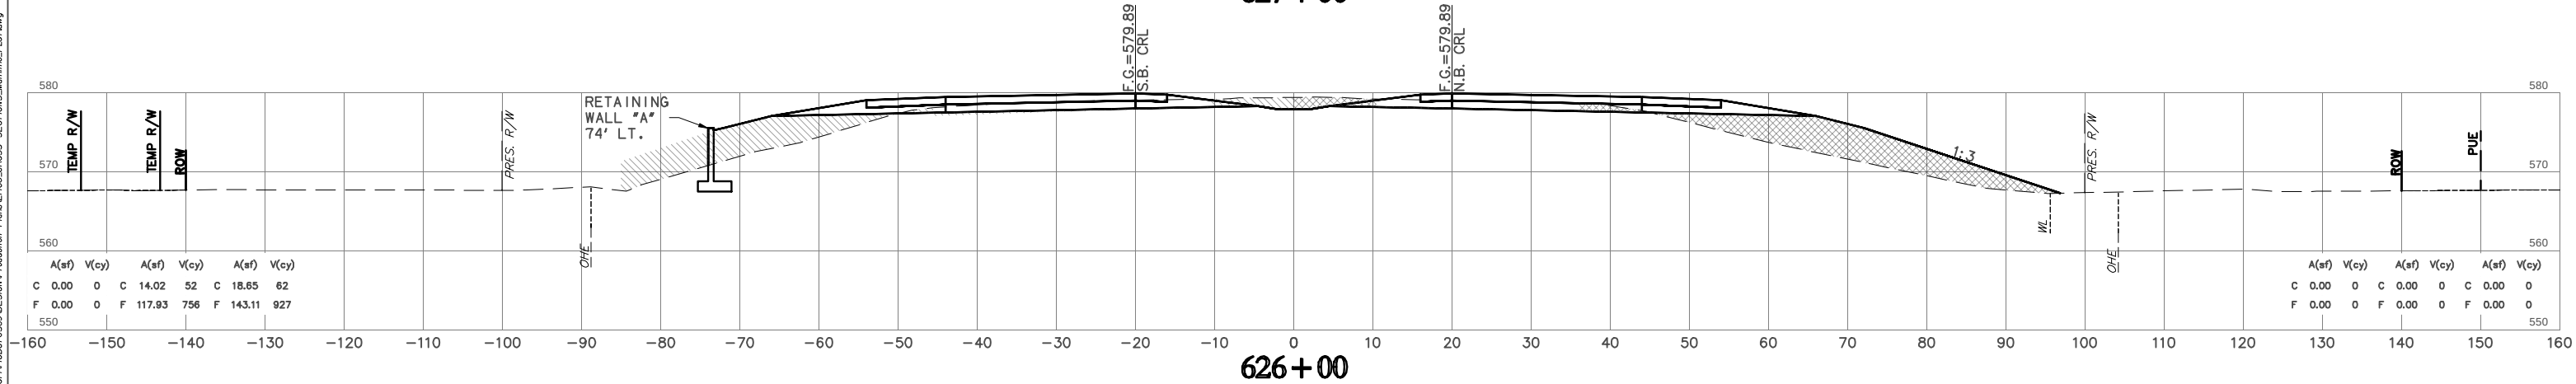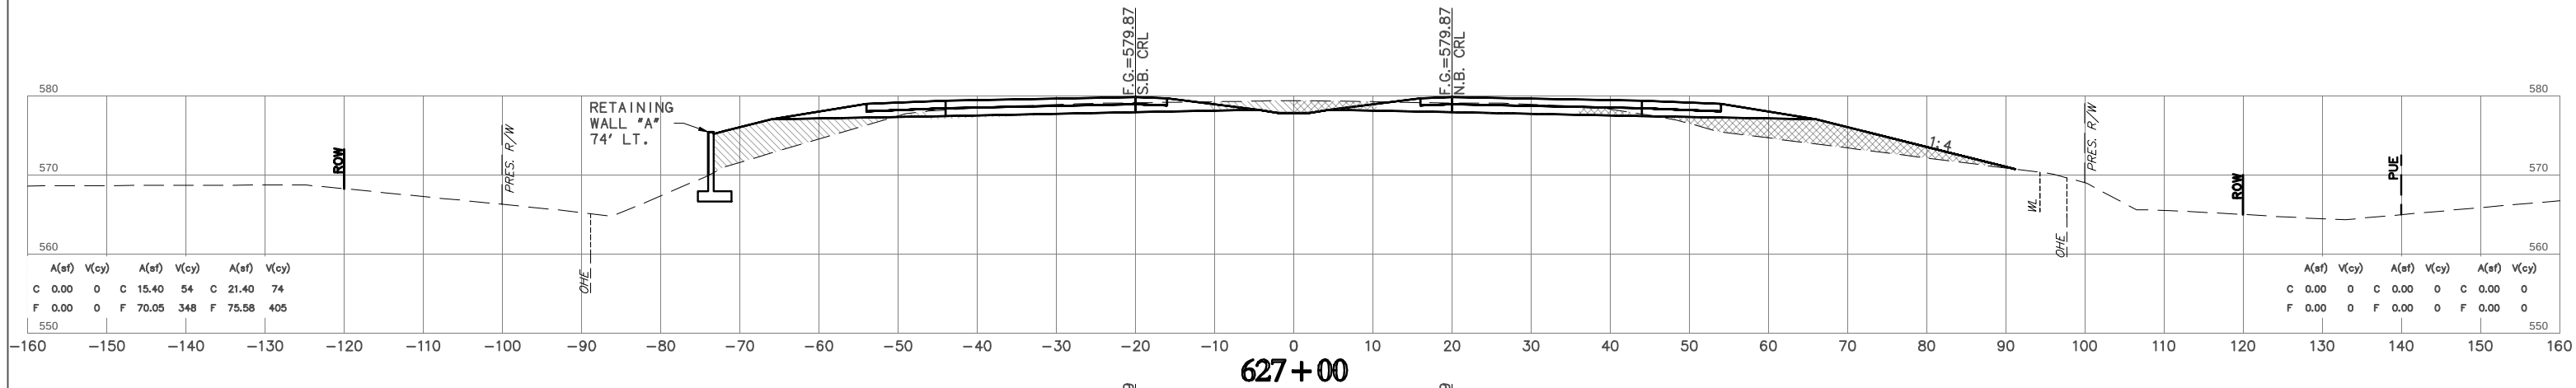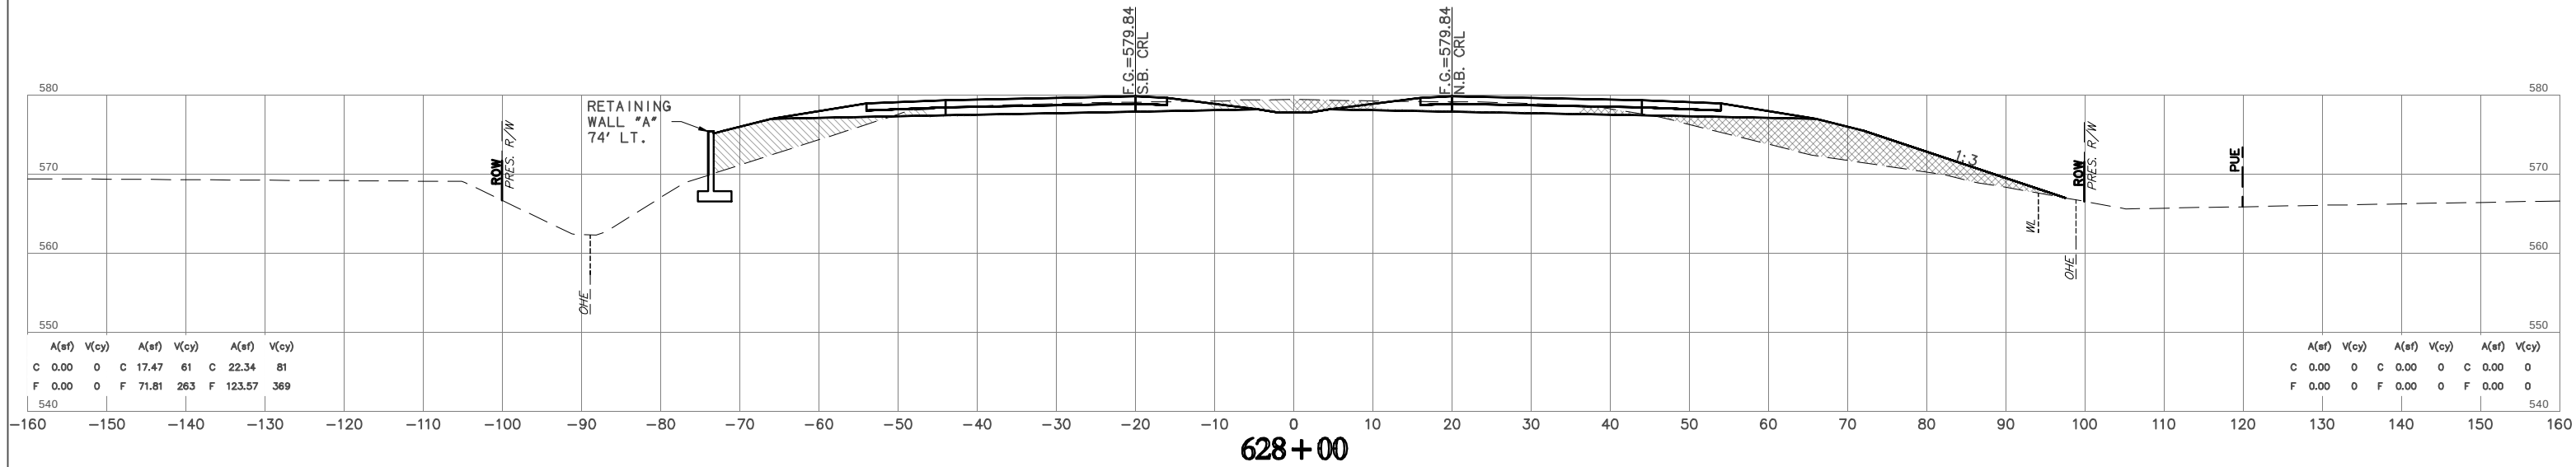  



NOTE: LOCATION OF UTILITIES ARE APPROXIMATE.
DEPTH OF UTILITIES IS UNKNOWN.

U.S. HWY. 69

STATE JOB NO. 27108(04)
MUSKOGEE COUNTY
SHEET NO. X029




HUB Engineering
Time of Plot: 11/23/2023 2:40 AM Plot Style: HPB150LCTB
G:\2024\44007\056\0561\Production Plans\27108\PROSS SECTIONS\Mentline_PLOT.dwg

HUB Engineering
Time of Plot: 11/23/2023 2:40 AM Plot Style: HPB150LCTB
G:\2024\44007\0505\05051\Production Plans\27108.DWG SECTION: Mainline_PLOT.dwg

  

OKLAHOMA DEPARTMENT OF TRANSPORTATION

FINAL FIELD
MEETING
OCTOBER 2023

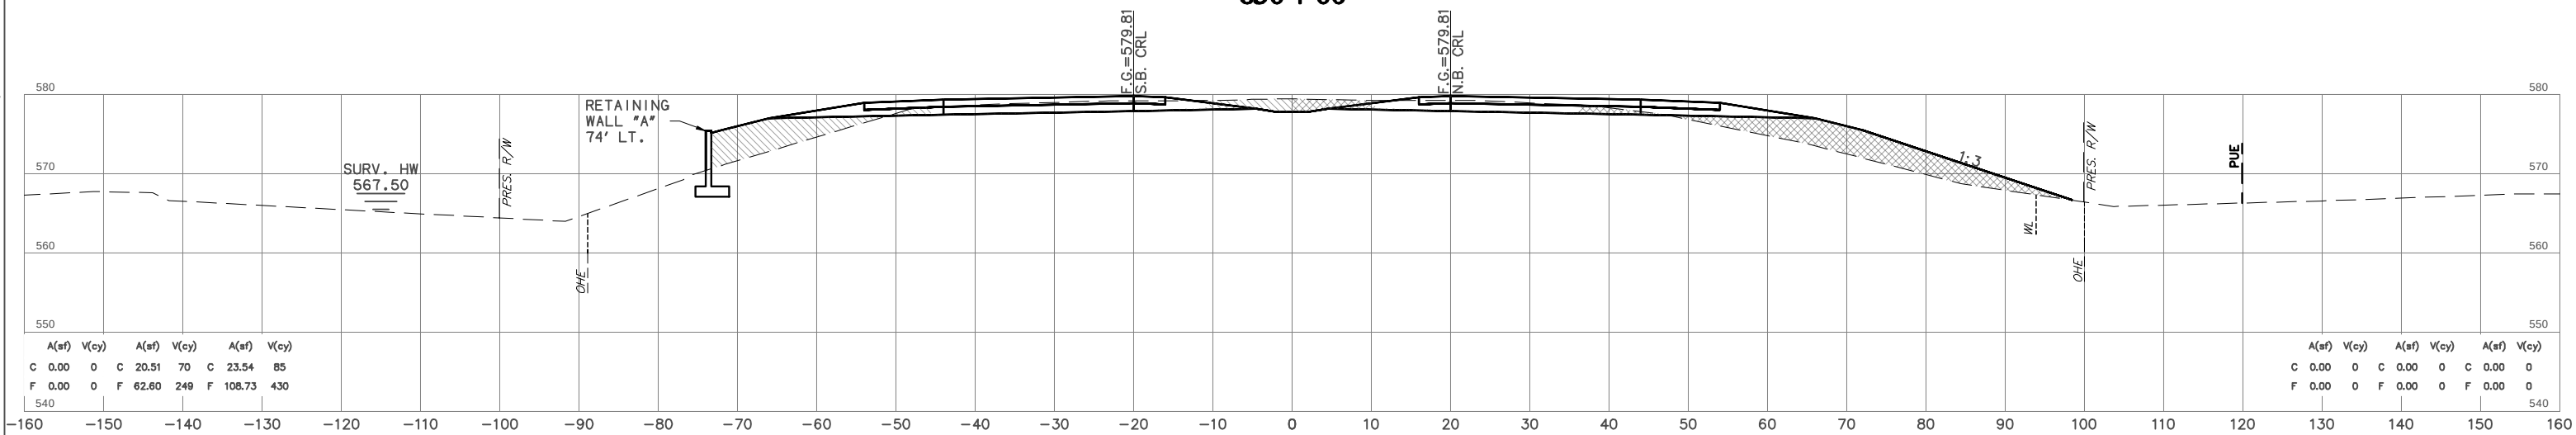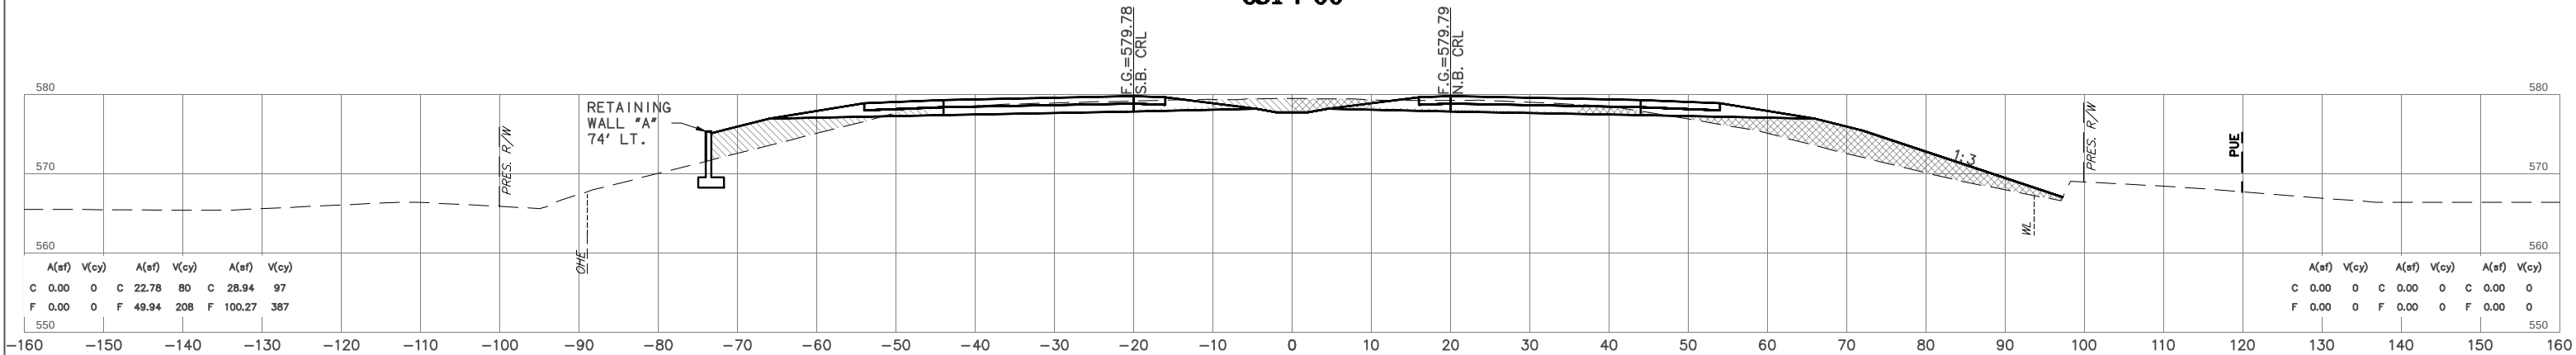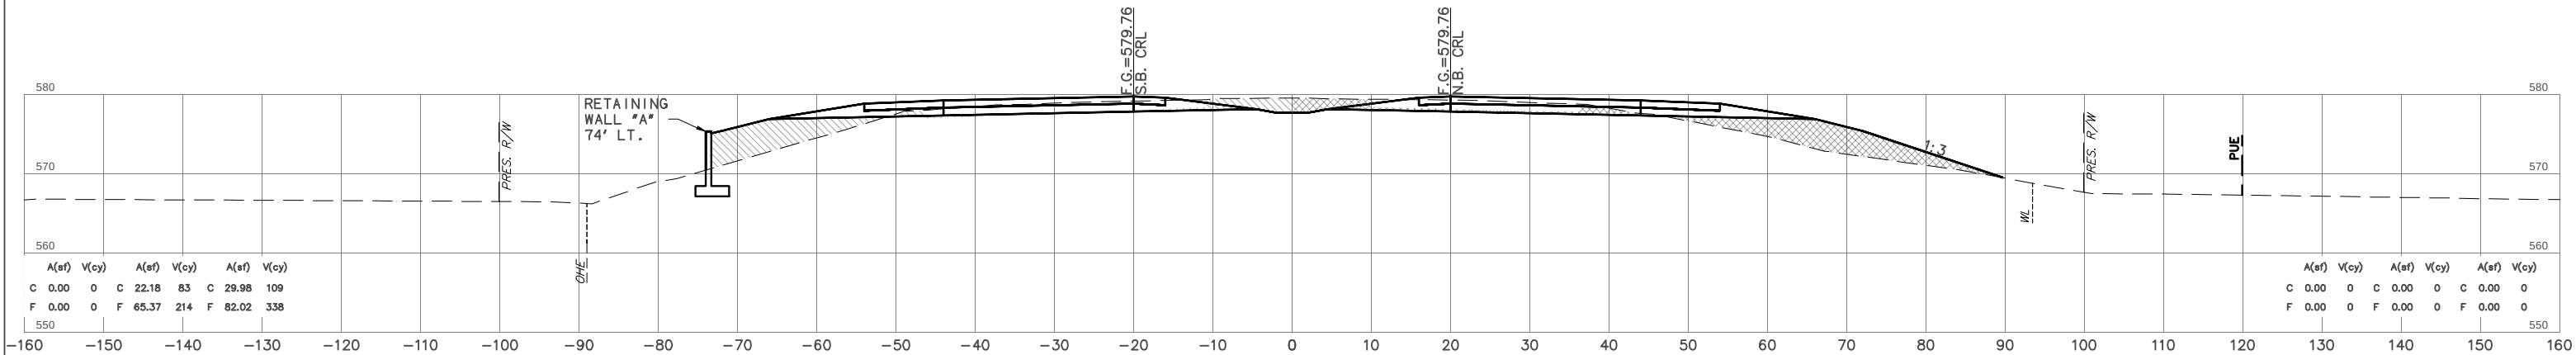

NOTE: LOCATION OF UTILITIES ARE APPROXIMATE.
DEPTH OF UTILITIES IS UNKNOWN.







U.S. HWY. 69

STATE JOB NO. 27108(04)
MUSKOGEE COUNTY

SHEET NO. X030

FINAL FIELD MEETING

OCTOBER 2023

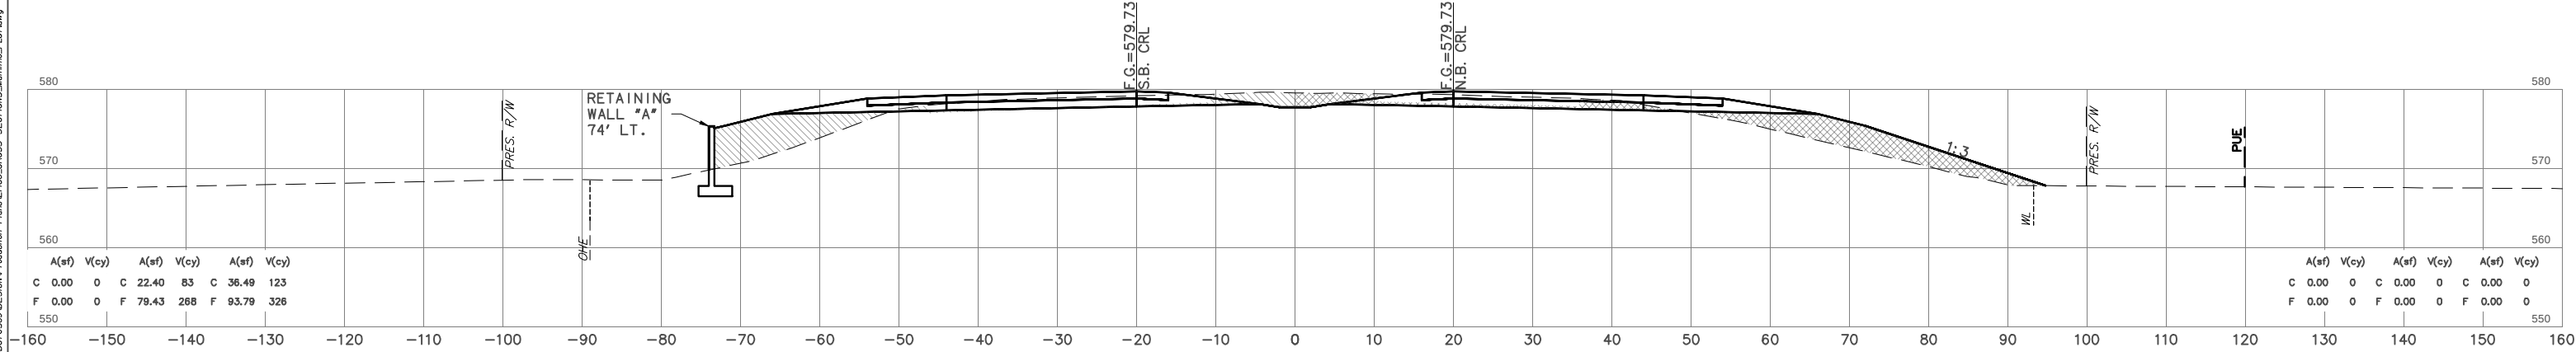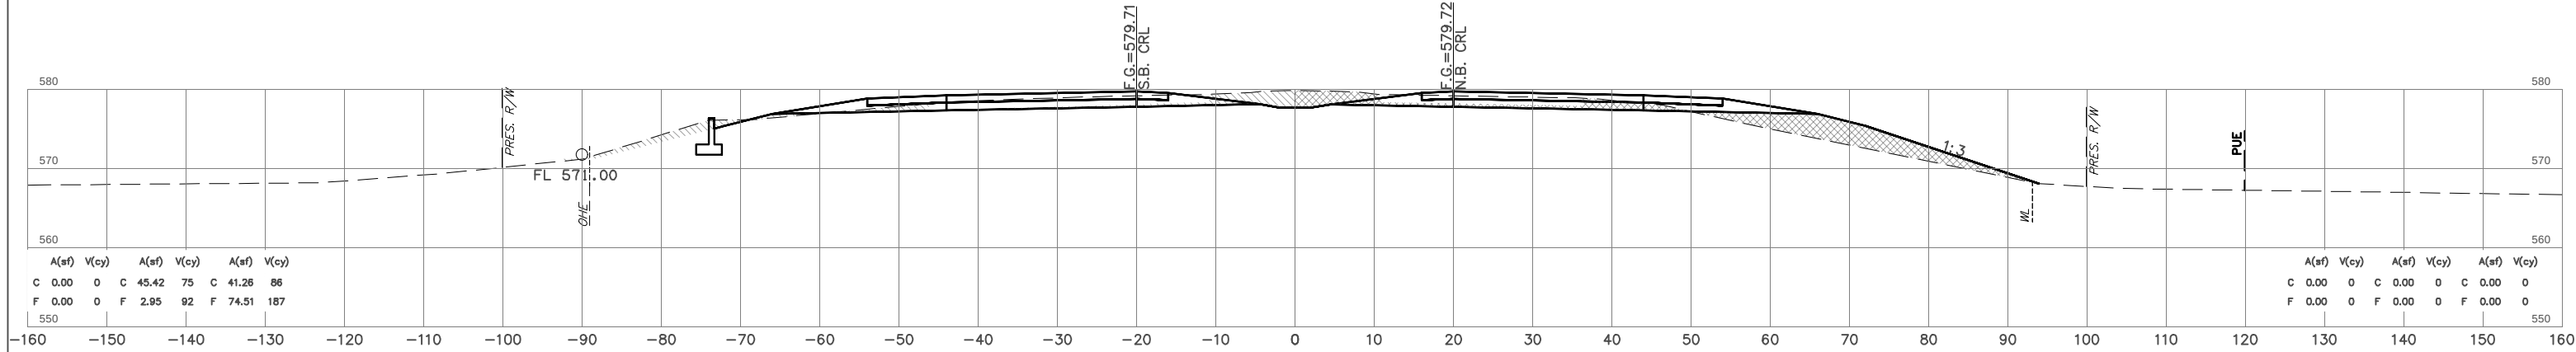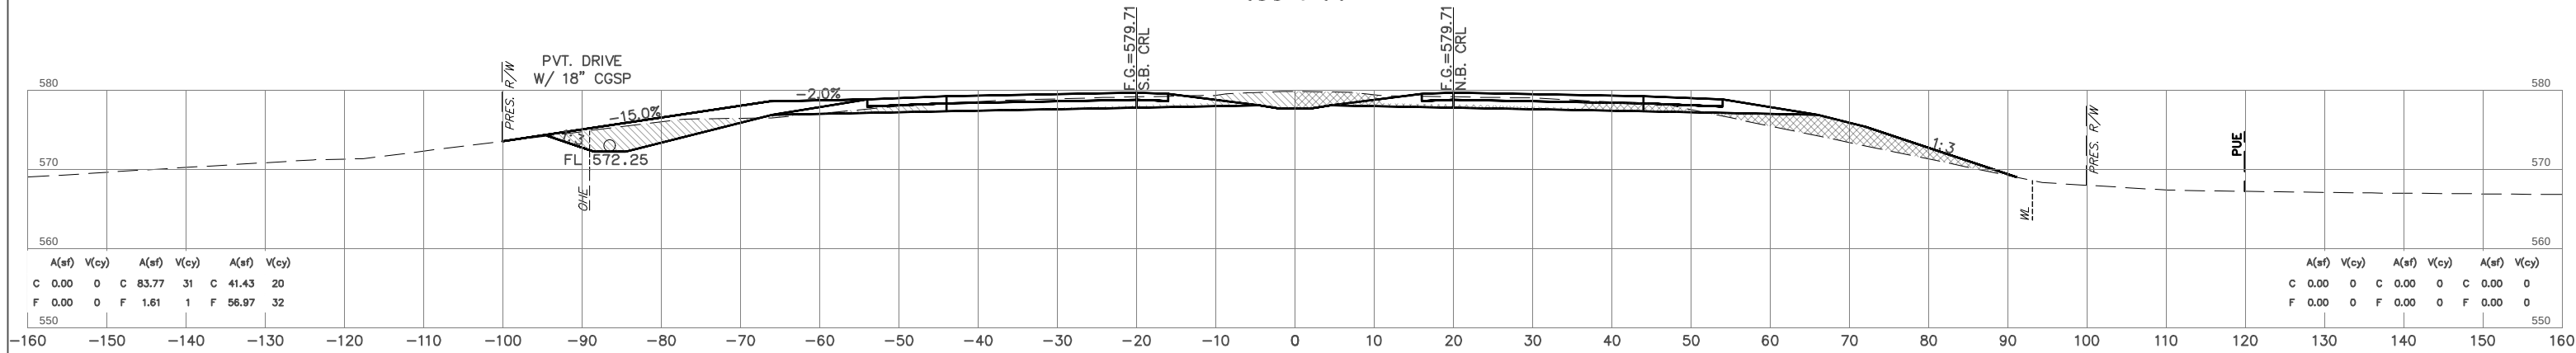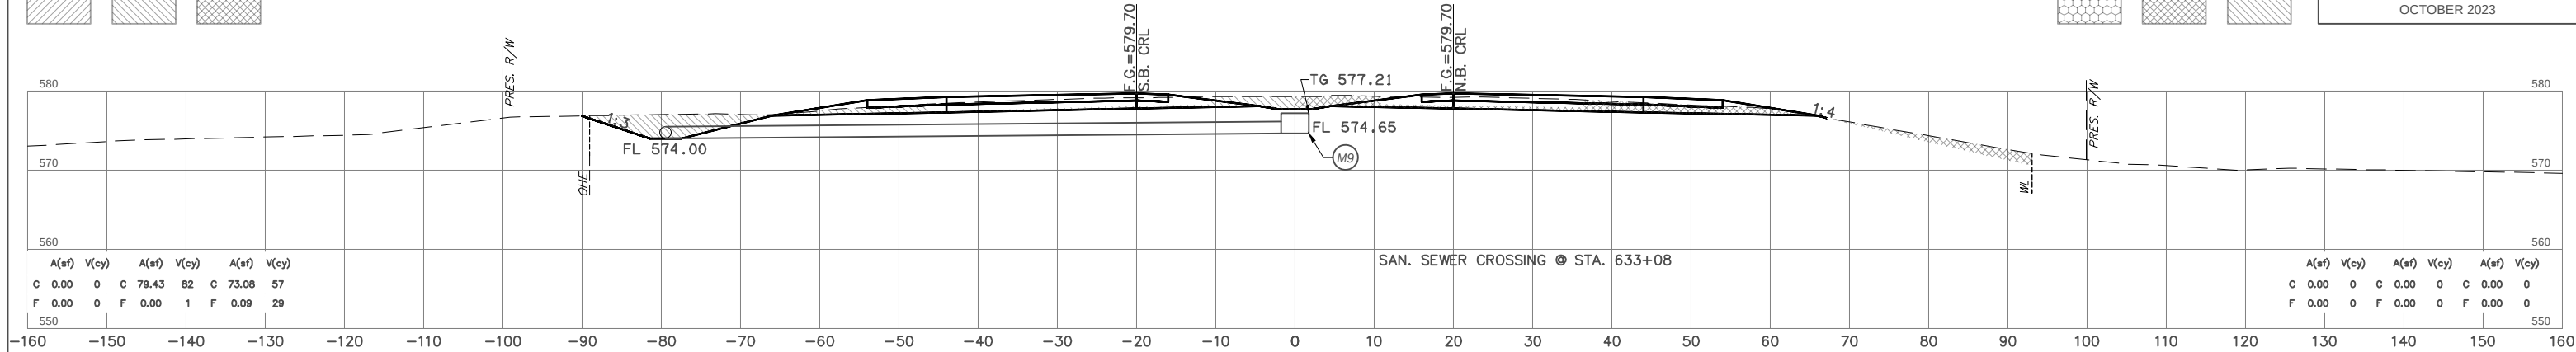  

NOTE: LOCATION OF UTILITIES ARE APPROXIMATE.
DEPTH OF UTILITIES IS UNKNOWN.

U.S. HWY. 69

STATE JOB NO. 27108(04)

MUSKOGEE COUNTY

SHEET NO. X031


HUB Engineering
Time of Plot: 11/23/2023 2:41 AM Plot Style: HPS01MCTB
G:\2024\44001\0505\0505\Production Plans\0100.CROSS SECTIONS\Mentline_PLOT.dwg



STATE JOB NO. 27108(04)
MUSKOGEE COUNTY SHEET NO. X032

 HUB Engineering
Time of Plot: 11/21/2023 2:41 AM Plot Style: HPB150N.CTB
G:\2014\40D07\US65\DESIGN\Production Plans\27108_CROSS SECTIONS_Mainline_PLOT.dwg

PH. 5 PH. 6 PH. 7


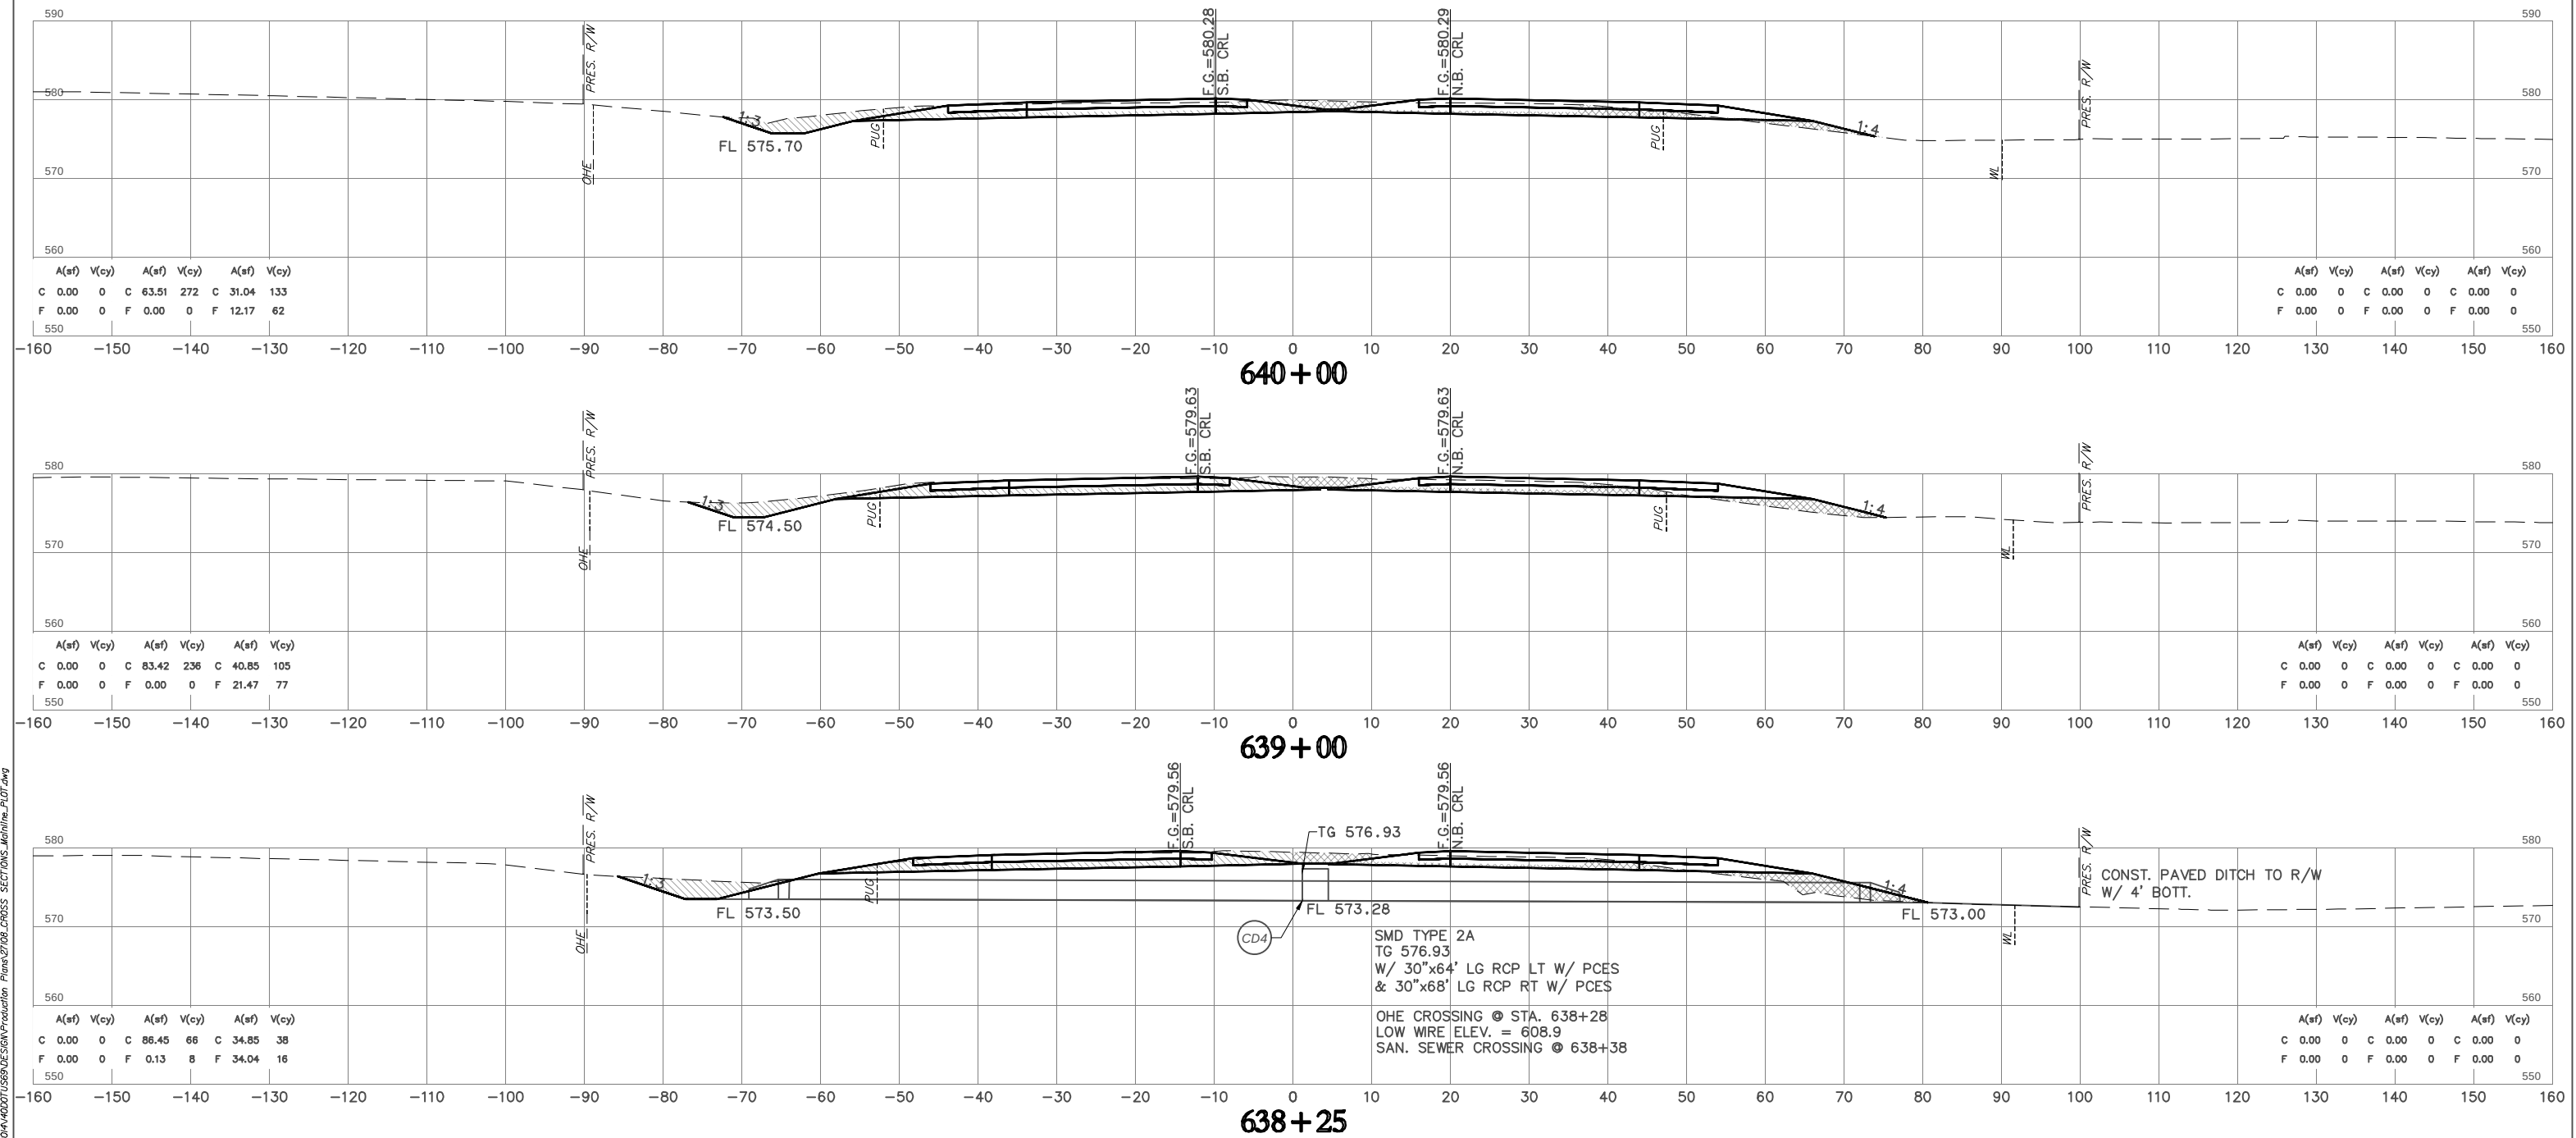


NOTE: LOCATION OF UTILITIES ARE APPROXIMATE.
DEPTH OF UTILITIES IS UNKNOWN.




U.S. HWY. 69

STATE JOB NO. 27108(04)
MUSKOGEE COUNTY SHEET NO. X033

 HUB Engineering
Time of Plot: 11/21/2023 2:41 AM Plot Style: HPB150N.CTB
G:\2014\400DOTUS65\DESIGN\Production Plans\27108_CROSS SECTIONS_Mainline_PLOT.dwg

  

FINAL FIELD MEETING
OCTOBER 2023

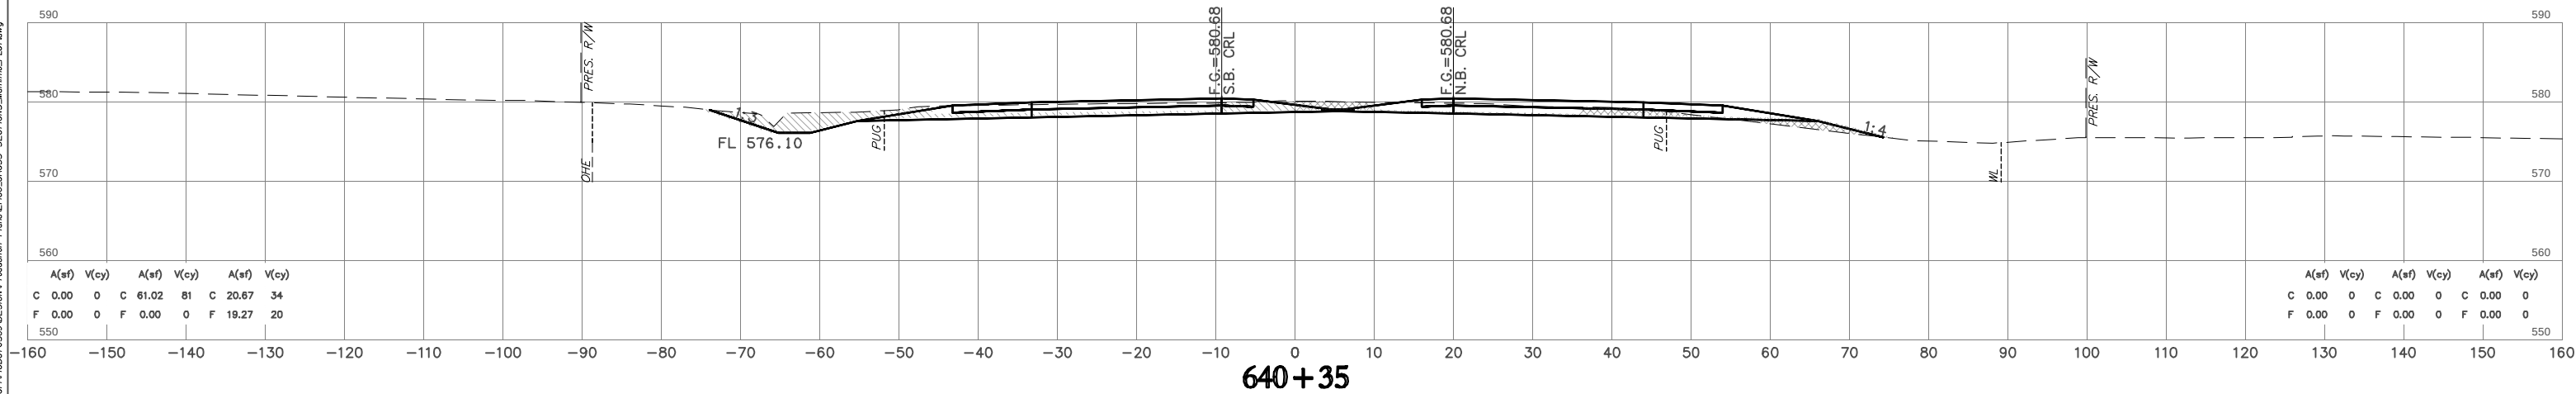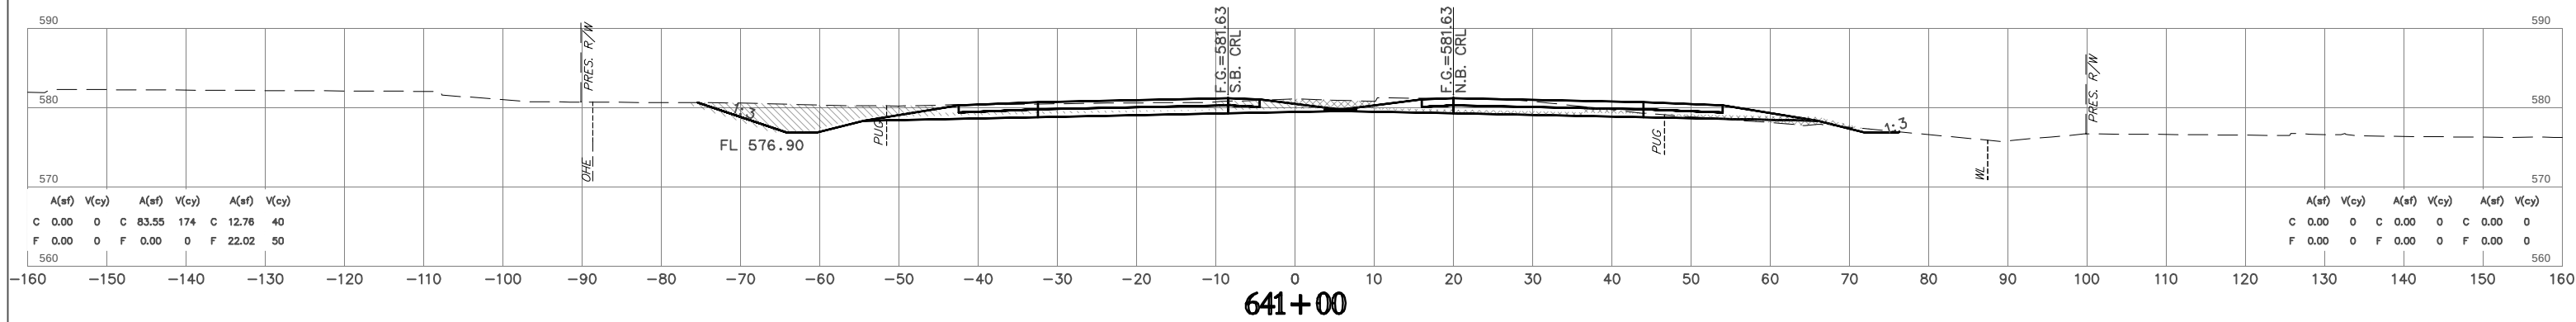
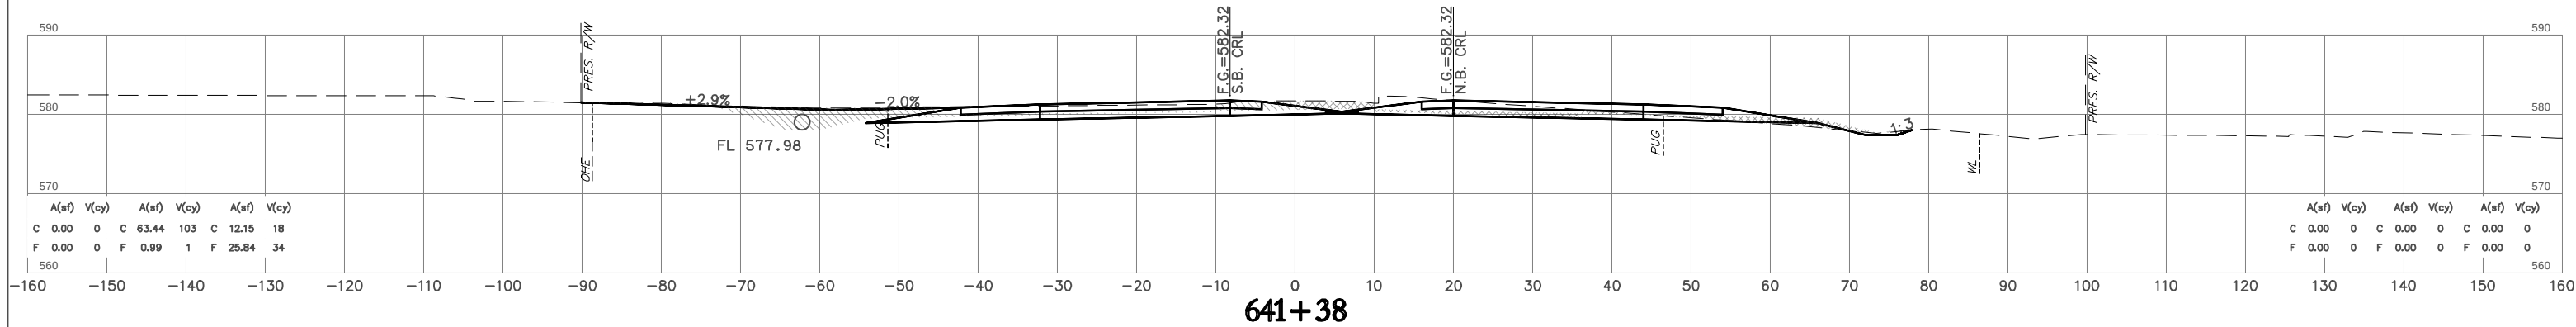


NOTE: LOCATION OF UTILITIES ARE APPROXIMATE.
DEPTH OF UTILITIES IS UNKNOWN.

U.S. HWY. 69





STATE JOB NO. 27108(04)
MUSKOGEE COUNTY
SHEET NO. X034

H:\B_Engineering\2023\242_Mus_Pkg_Style_HPB\50107B
Time of Plot: 11/23/2023 2:42 AM Plot Style: HPB\50107B
G:\2024\440071\5050107B\Production_Planes\2108_PROSS_SECTIONS_Midline_PLOT.dwg

  

OKLAHOMA DEPARTMENT OF TRANSPORTATION

FINAL FIELD MEETING
OCTOBER 2023

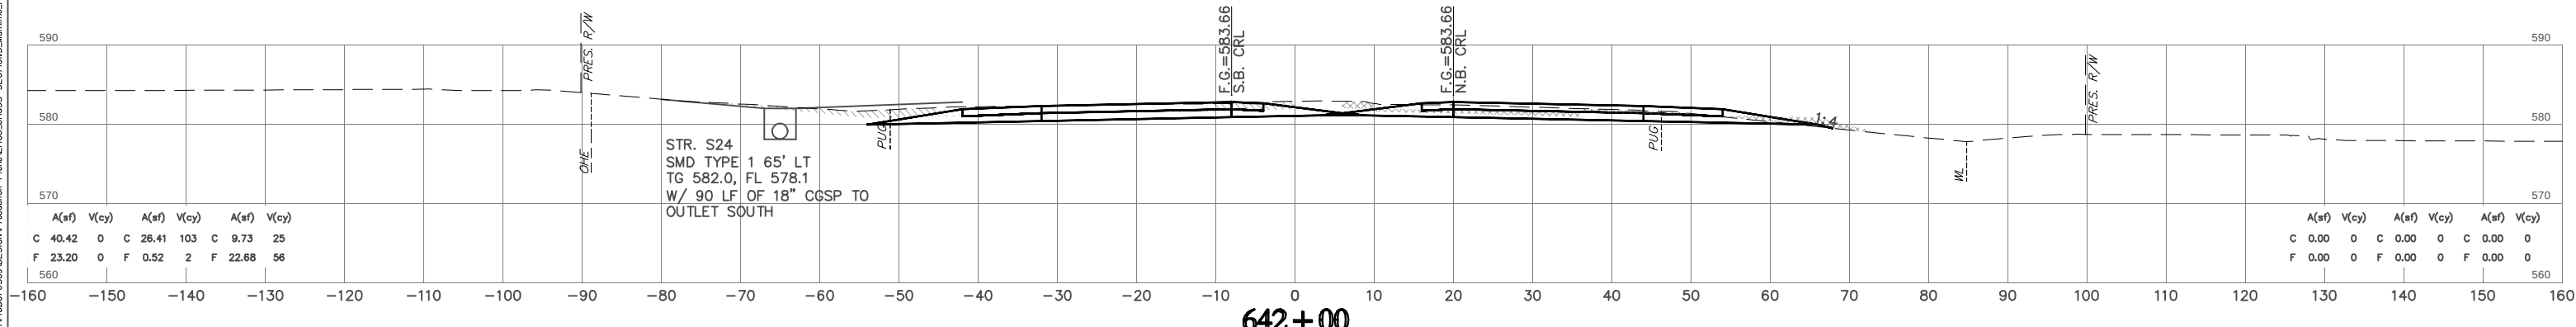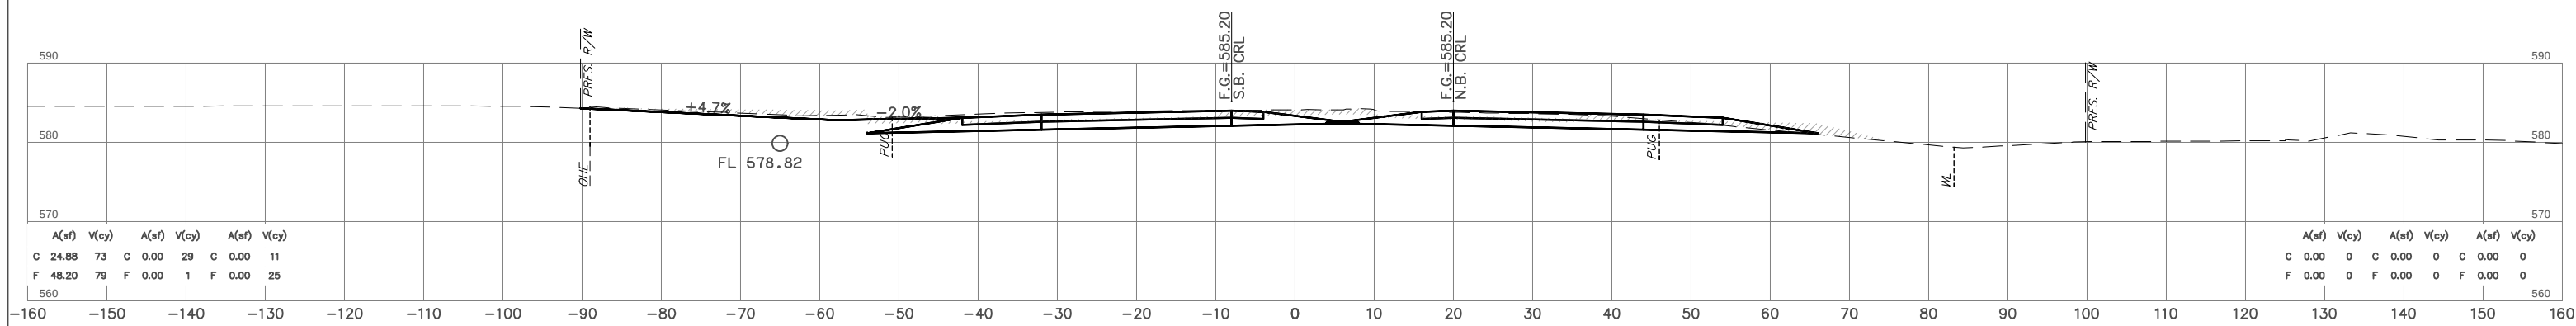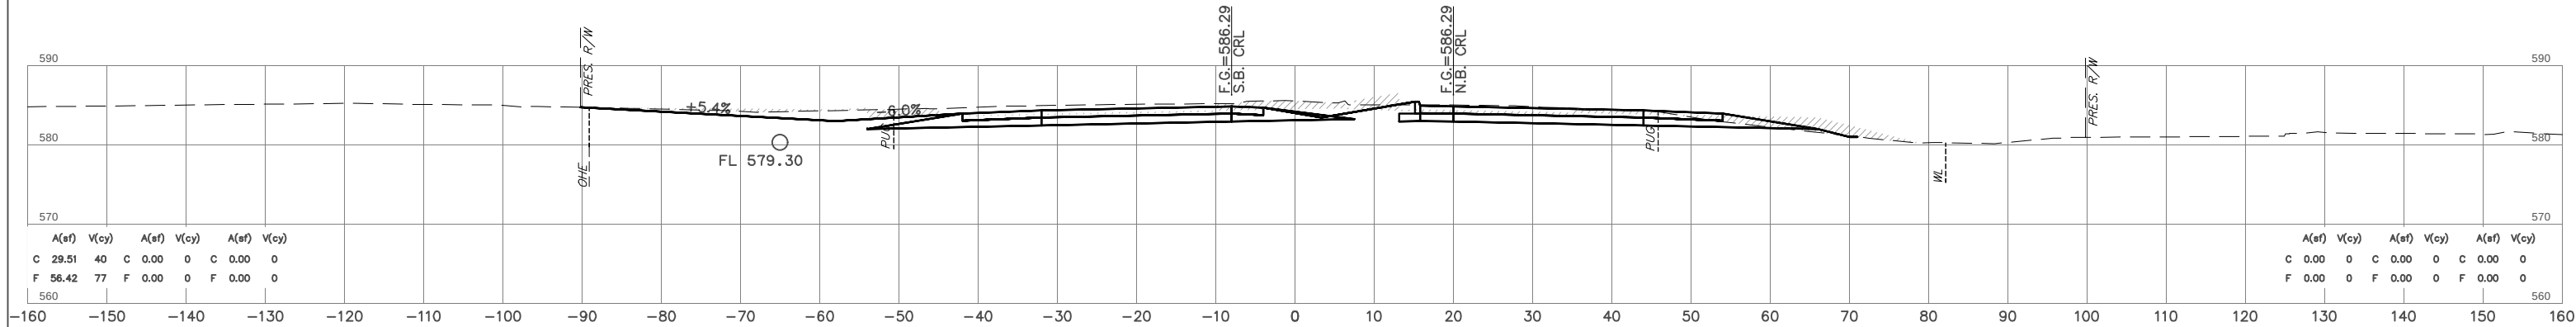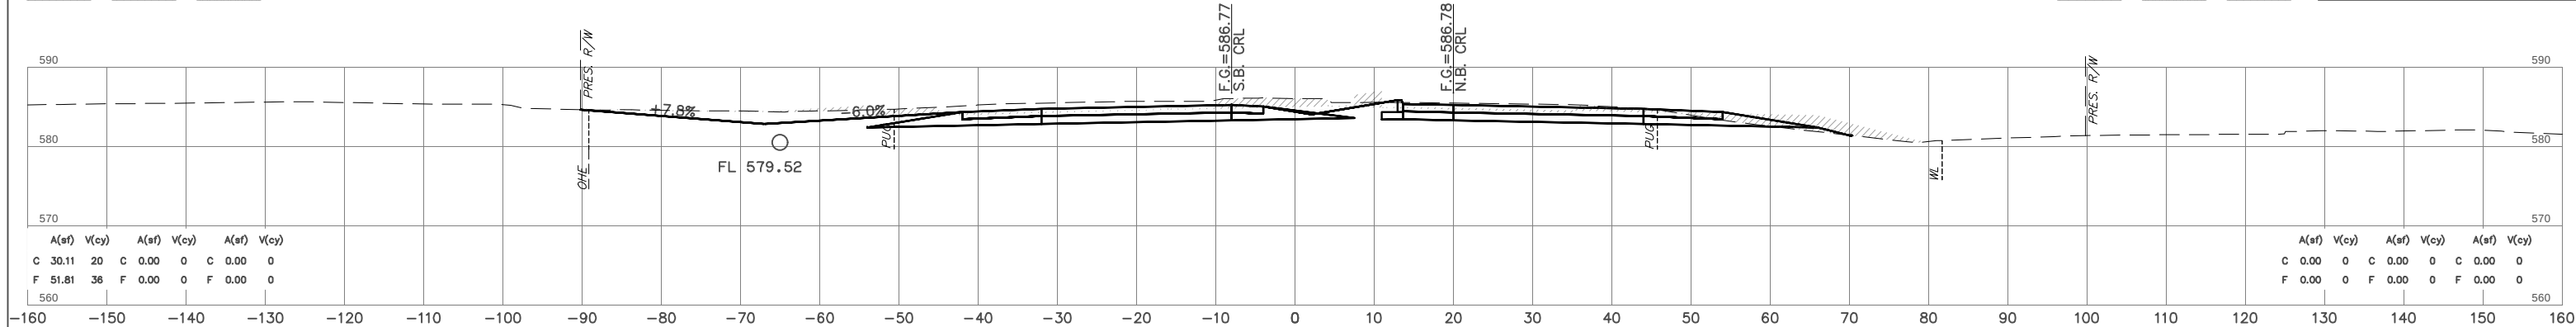

NOTE: LOCATION OF UTILITIES ARE APPROXIMATE.
DEPTH OF UTILITIES IS UNKNOWN.

U.S. HWY. 69


STATE JOB NO. 27108(04)
MUSKOGEE COUNTY

SHEET NO. X035

PH. 1 PH. 2 PH. 3



PH. 5 PH. 6 PH. 7


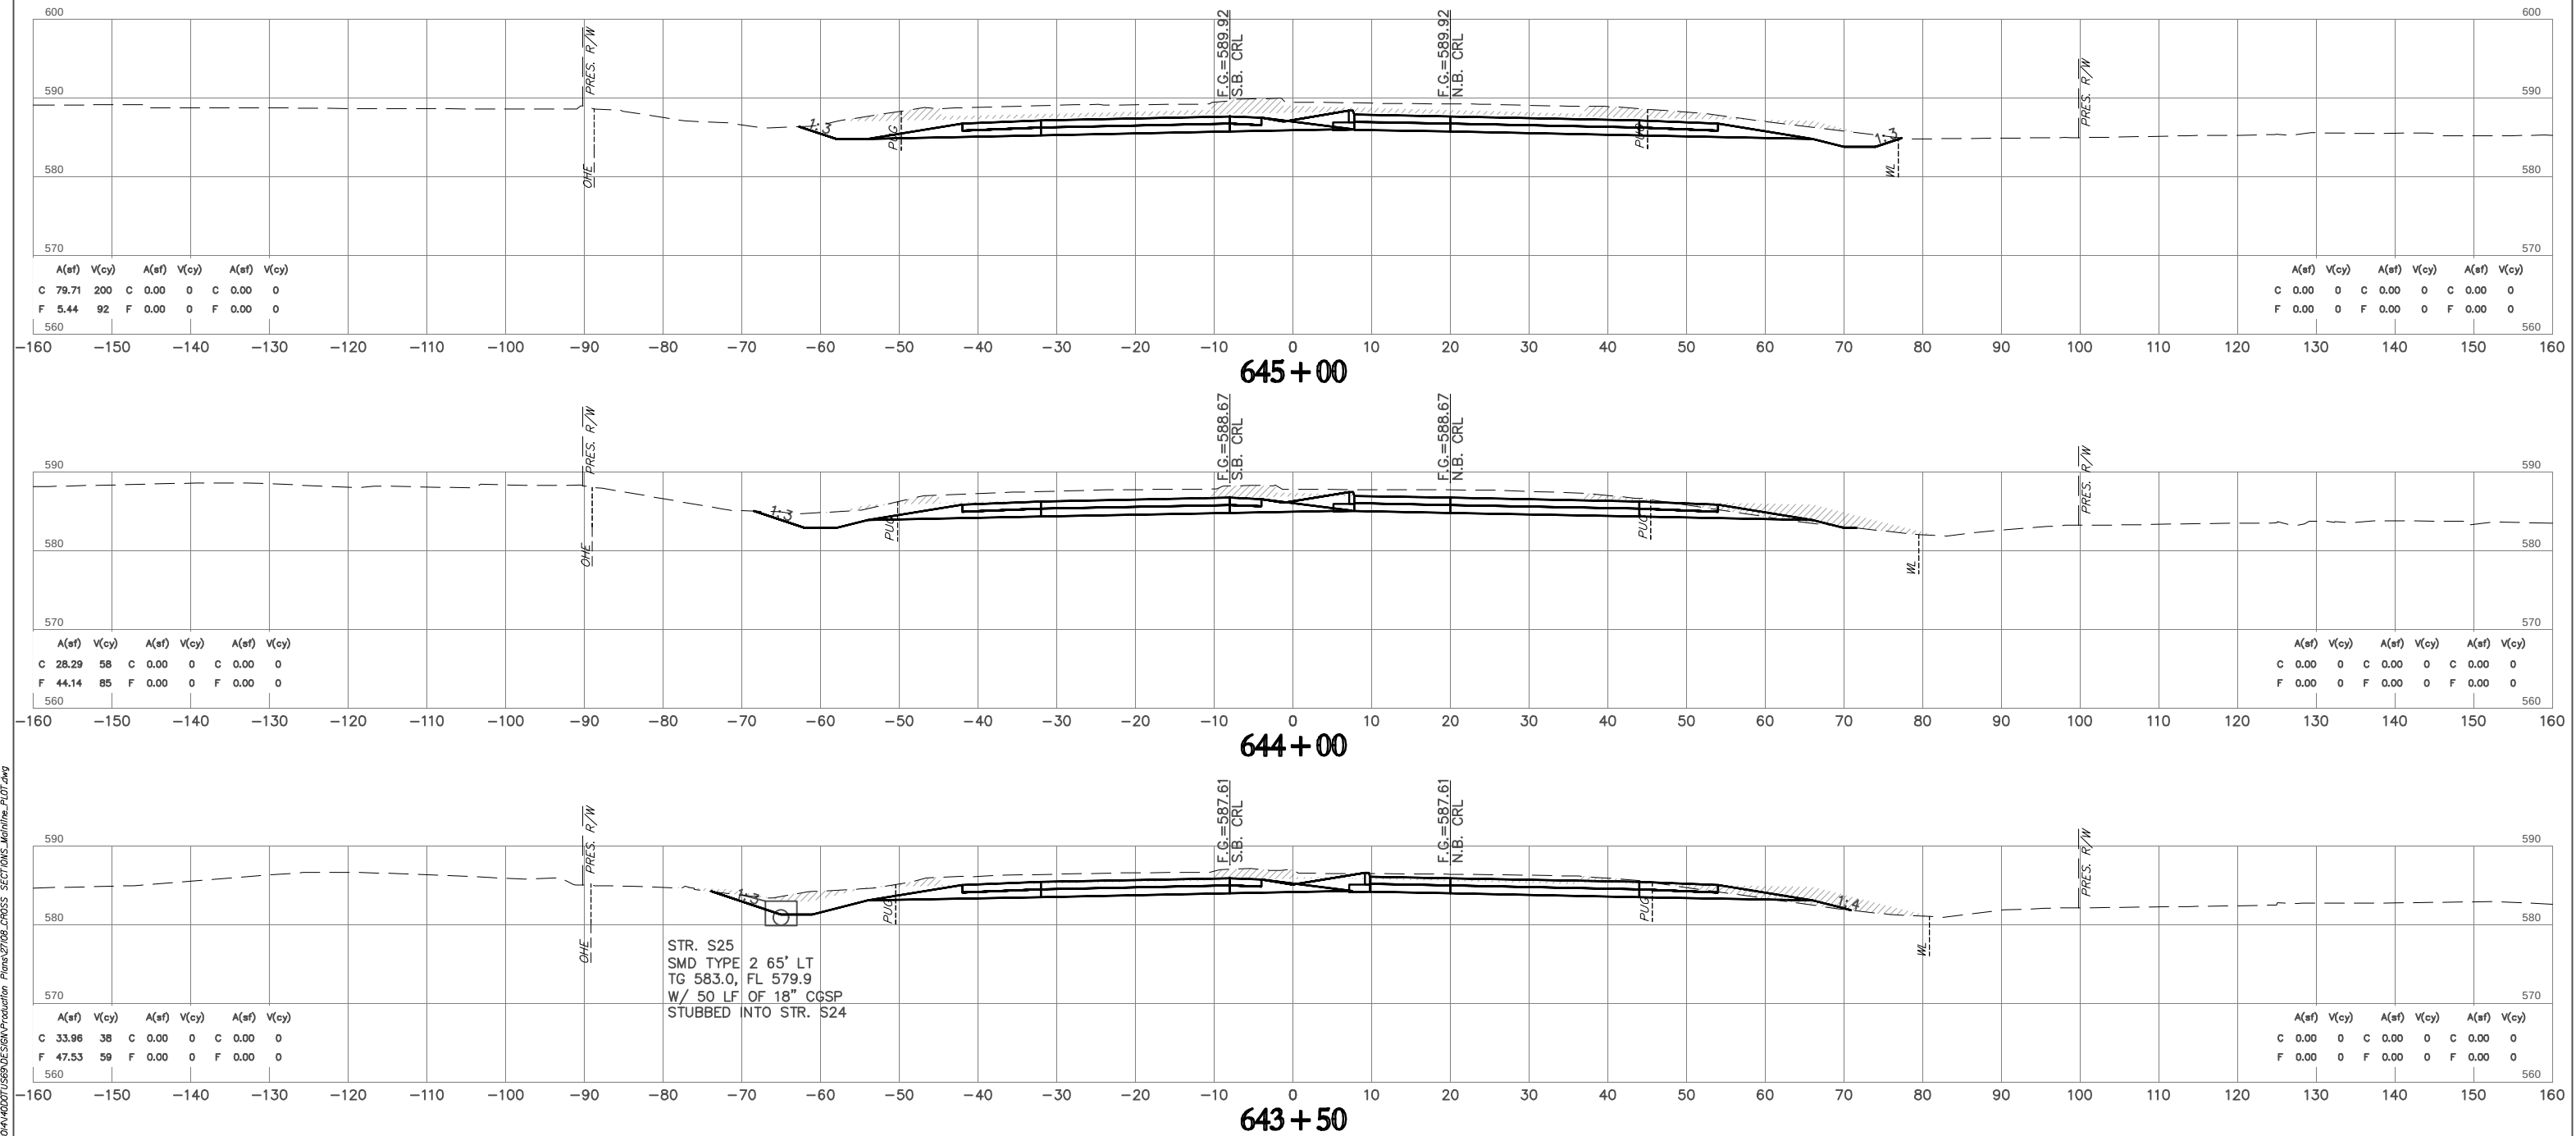


NOTE: LOCATION OF UTILITIES ARE APPROXIMATE.
DEPTH OF UTILITIES IS UNKNOWN.





U.S. HWY. 69

STATE JOB NO. <u>27108(04)</u>	SHEET NO. <u>X036</u>
MUSKOGEE COUNTY	

 HUB Engineering
Time of Plot: 11/21/2023 2:42 AM Plot Styles: HPB150N.ctb
G:\2014\40D07\US65\DESIGN\Production Plans\27108_CROSS SECTIONS_Mainline_PLOT.dwg

  

FINAL FIELD MEETING
OCTOBER 2023

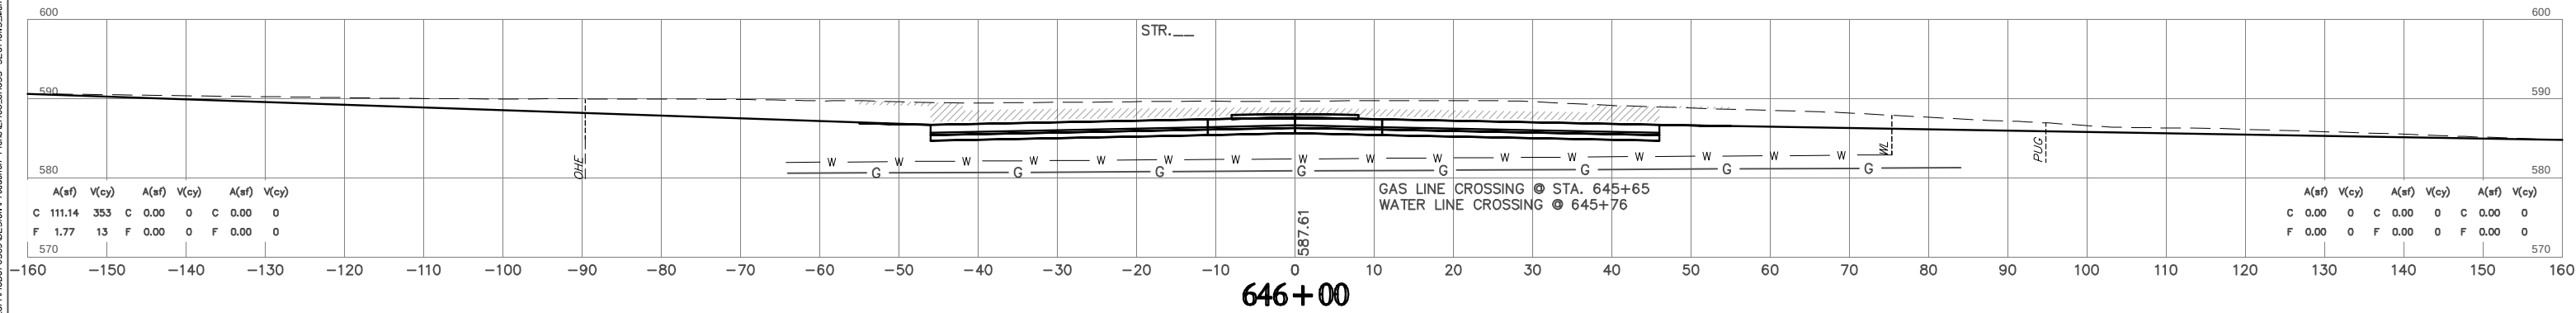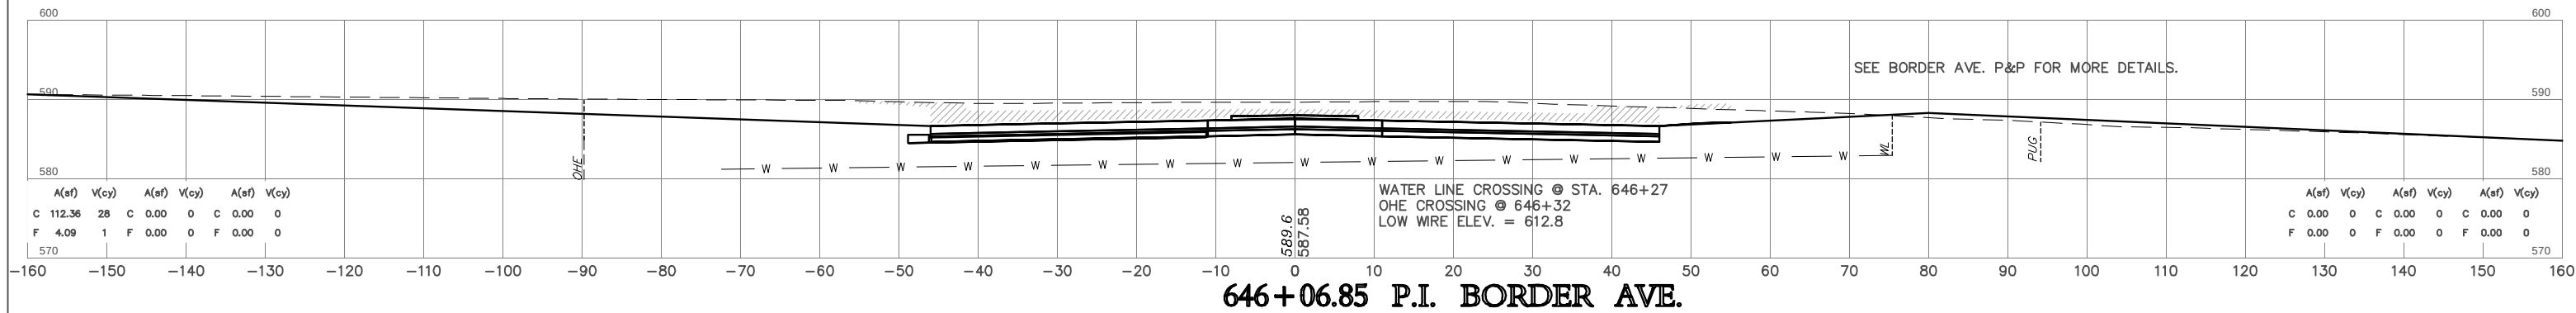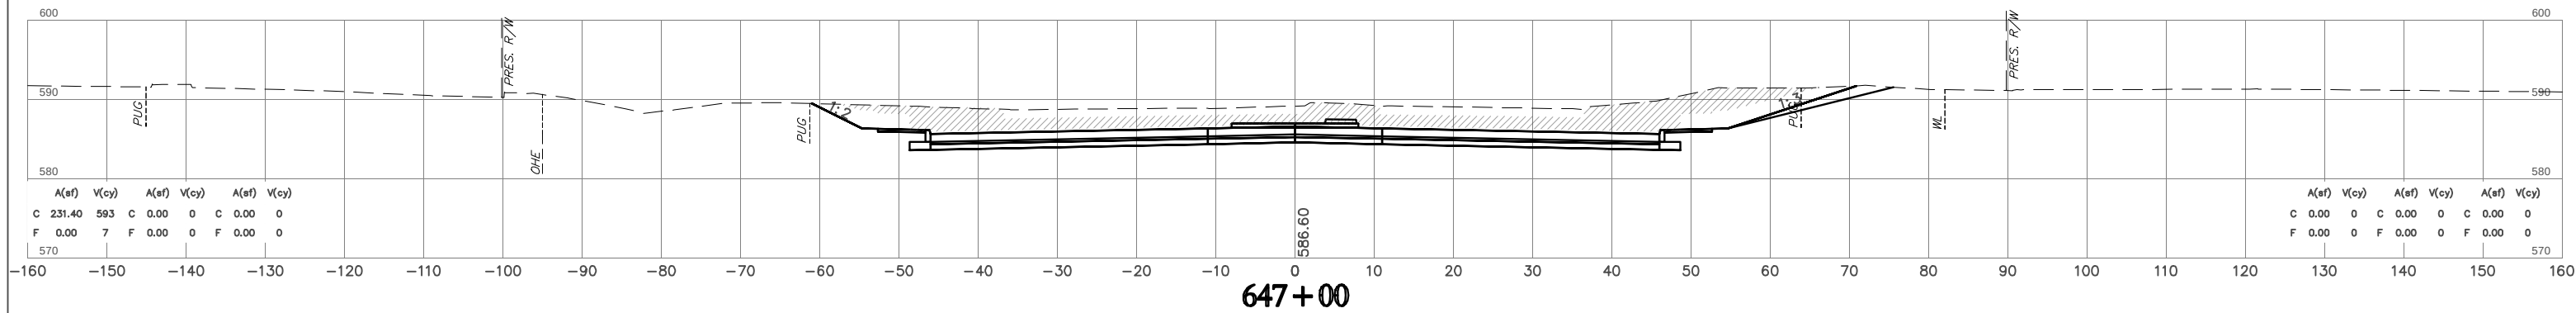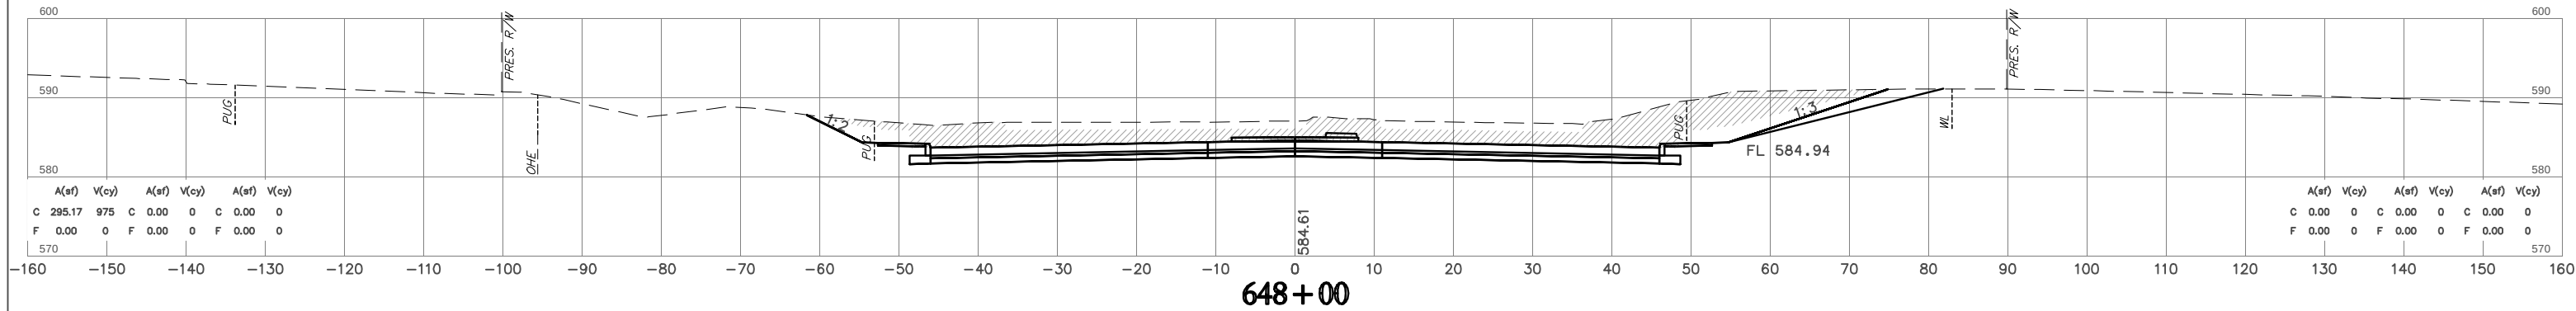




NOTE: LOCATION OF UTILITIES ARE APPROXIMATE.
DEPTH OF UTILITIES IS UNKNOWN.

U.S. HWY. 69

STATE JOB NO. 27108(04)
MUSKOGEE COUNTY
SHEET NO. X037

PH. 1 PH. 2 PH. 3

PH. 5 PH. 6 PH. 7



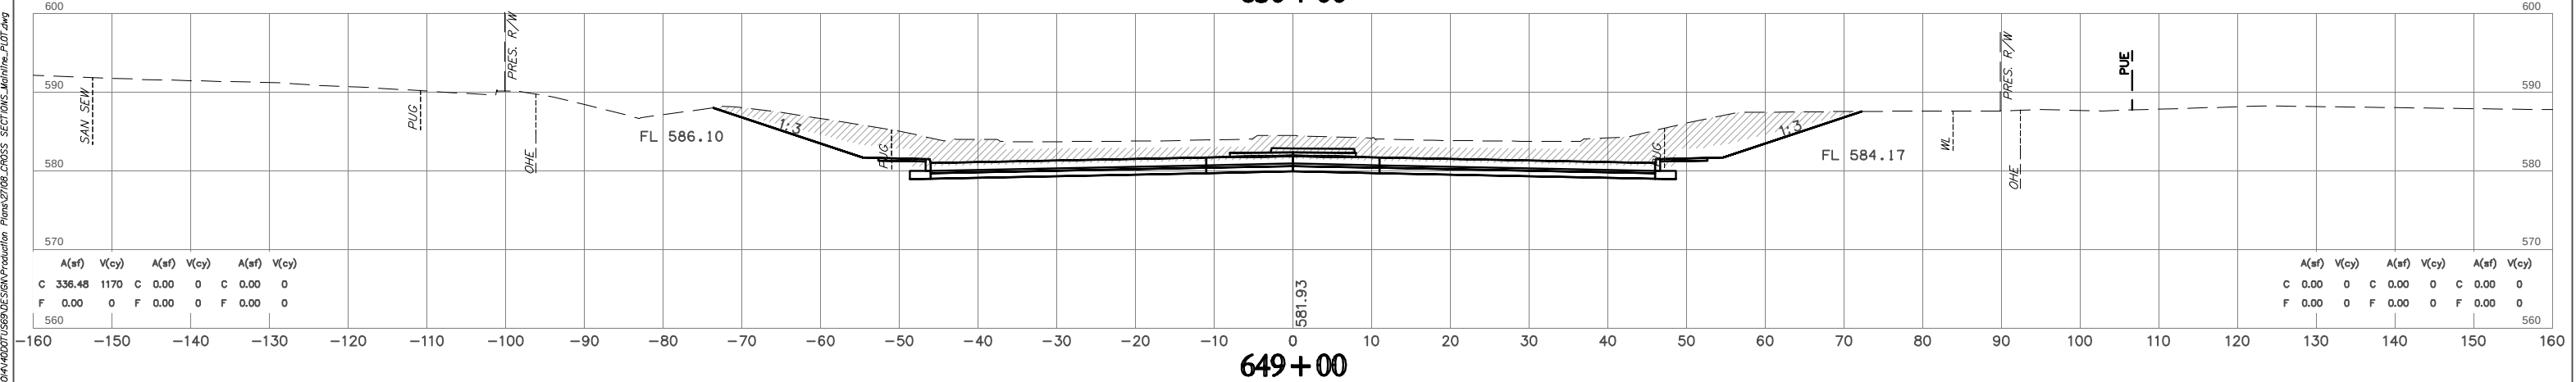
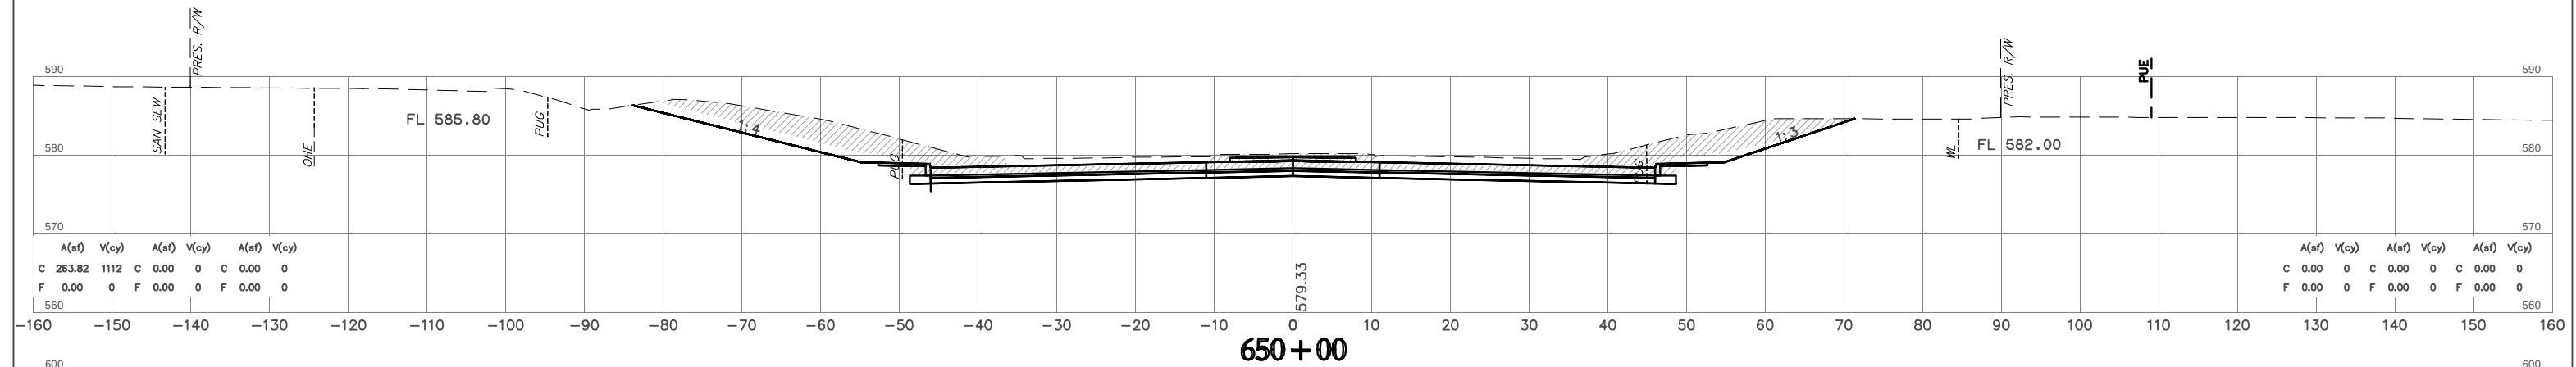
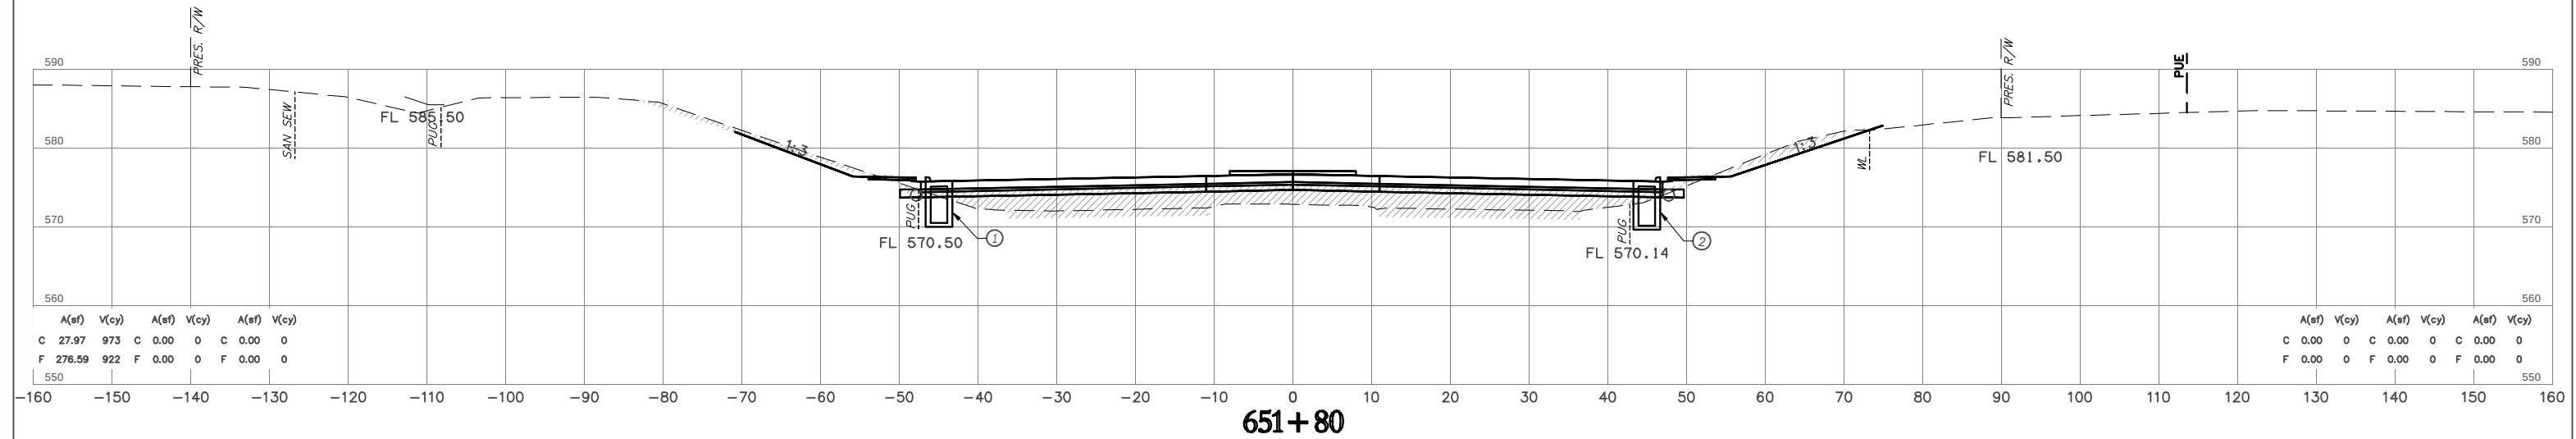


NOTE: LOCATION OF UTILITIES ARE APPROXIMATE.
DEPTH OF UTILITIES IS UNKNOWN.

U.S. HWY. 69

STATE JOB NO. 27108(04)
MUSKOGEE COUNTY SHEET NO. X038

 HUB Engineering
Time of Plot: 11/21/2023 2:44 AM Plot Style: HPB150N.ctb
G:\2014\40D07\US65\DESIGN\Production Plans\27108_CROSS SECTIONS_Mainline_PLOT.dwg

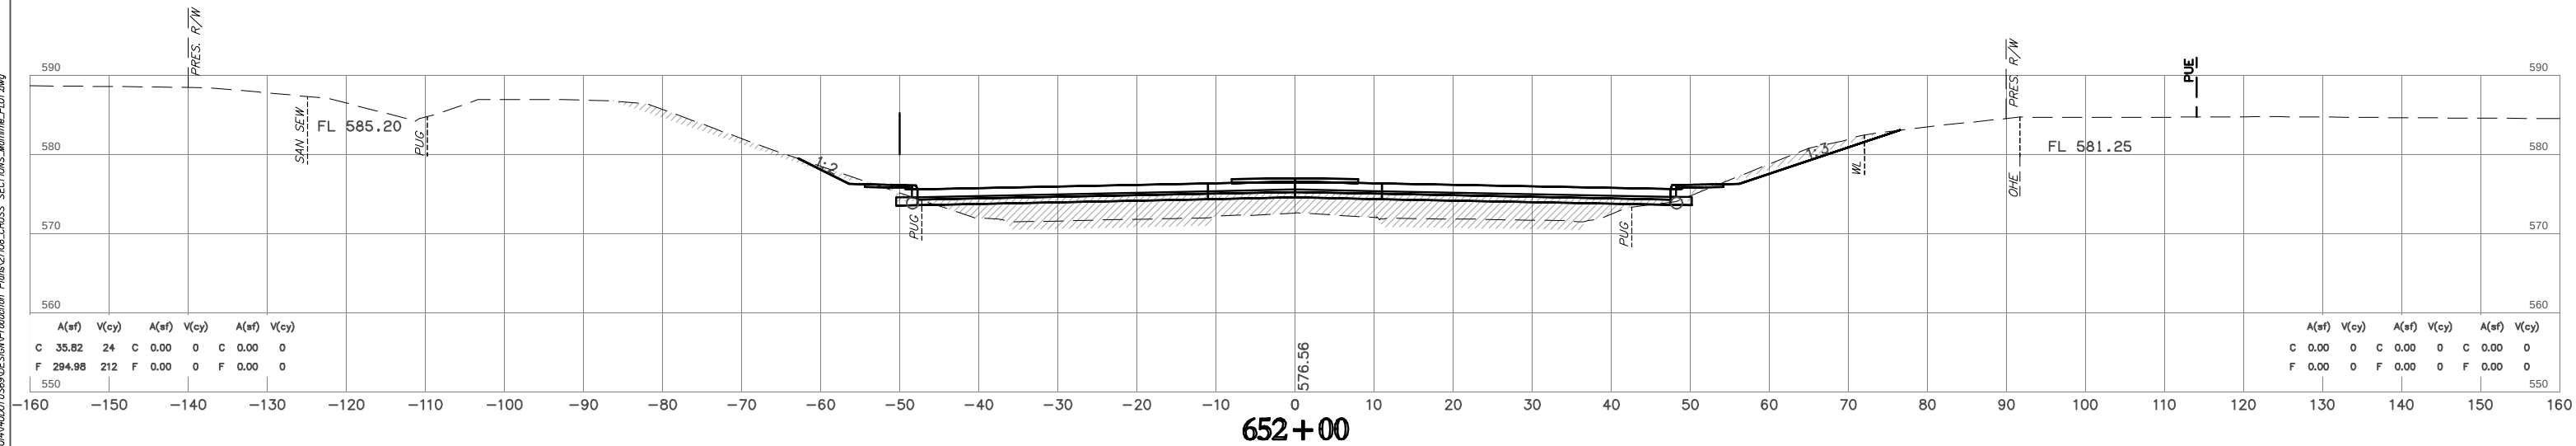
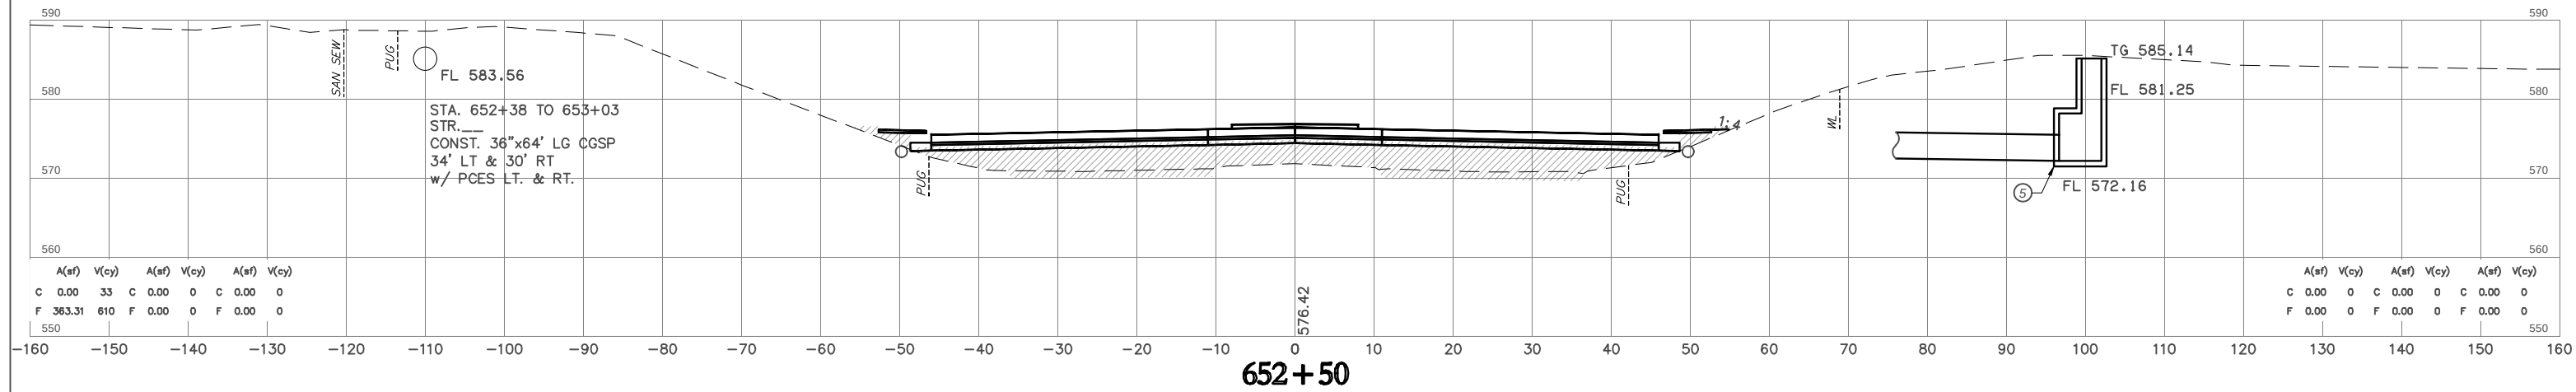
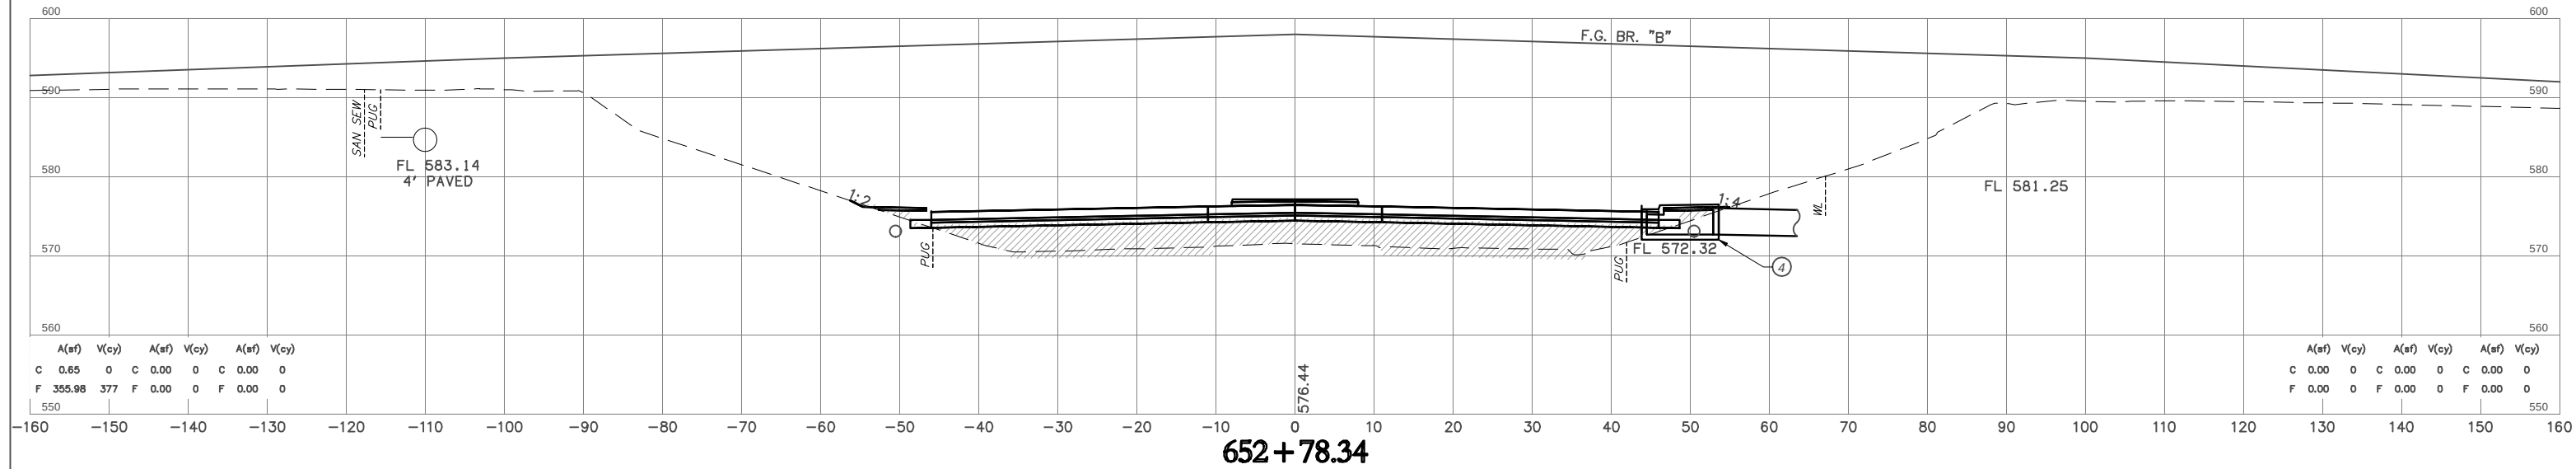
 
 


NOTE: LOCATION OF UTILITIES ARE APPROXIMATE.
DEPTH OF UTILITIES IS UNKNOWN.

U.S. HWY. 69

STATE JOB NO. 27108(04)
MUSKOGEE COUNTY
SHEET NO. X039

FINAL FIELD MEETING
OCTOBER 2023

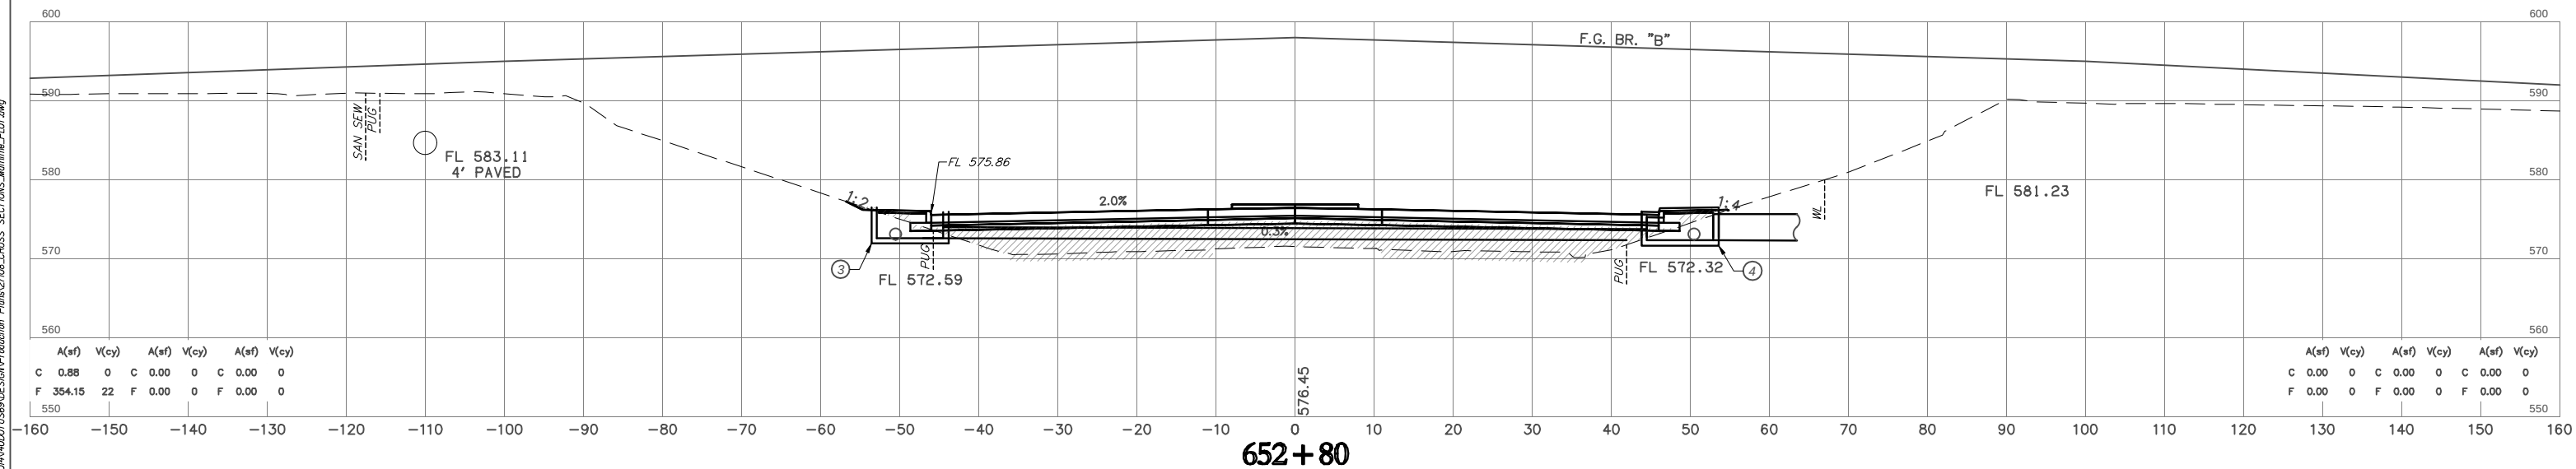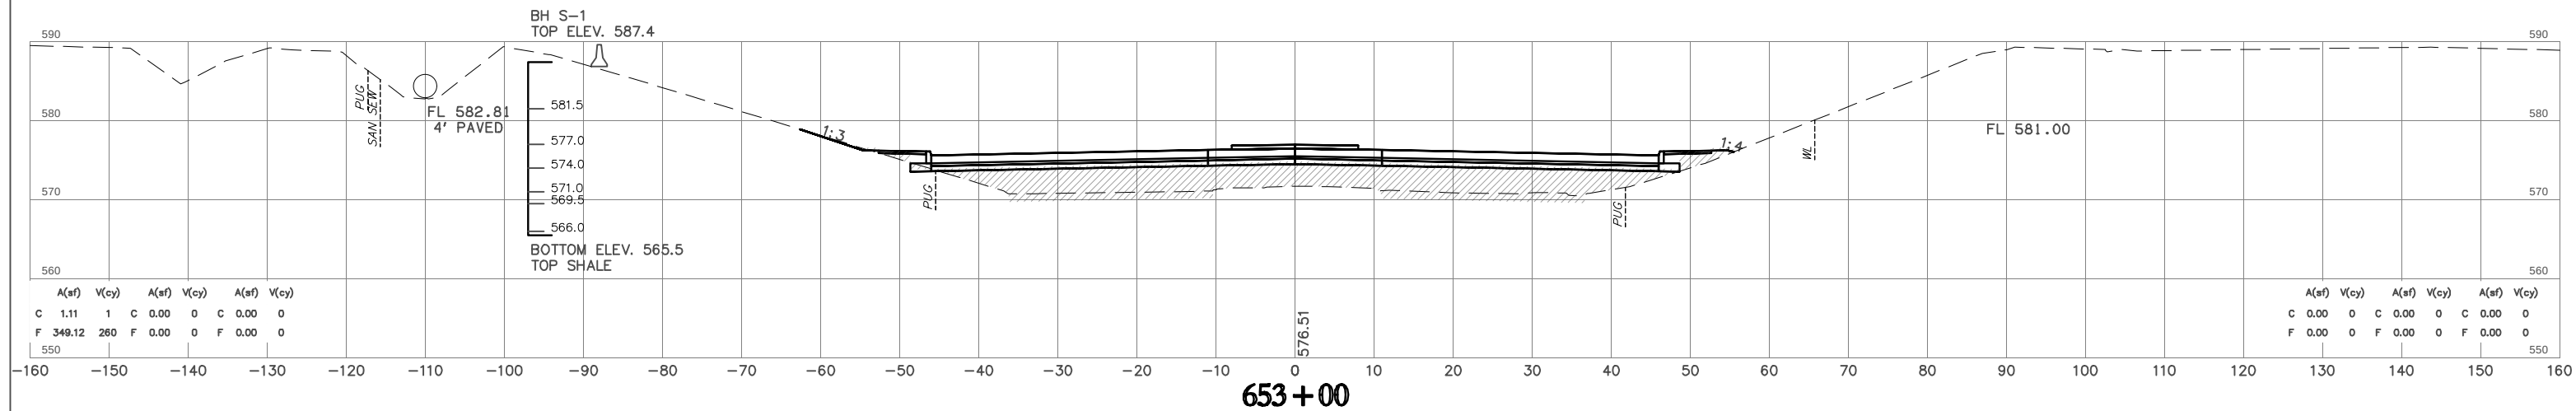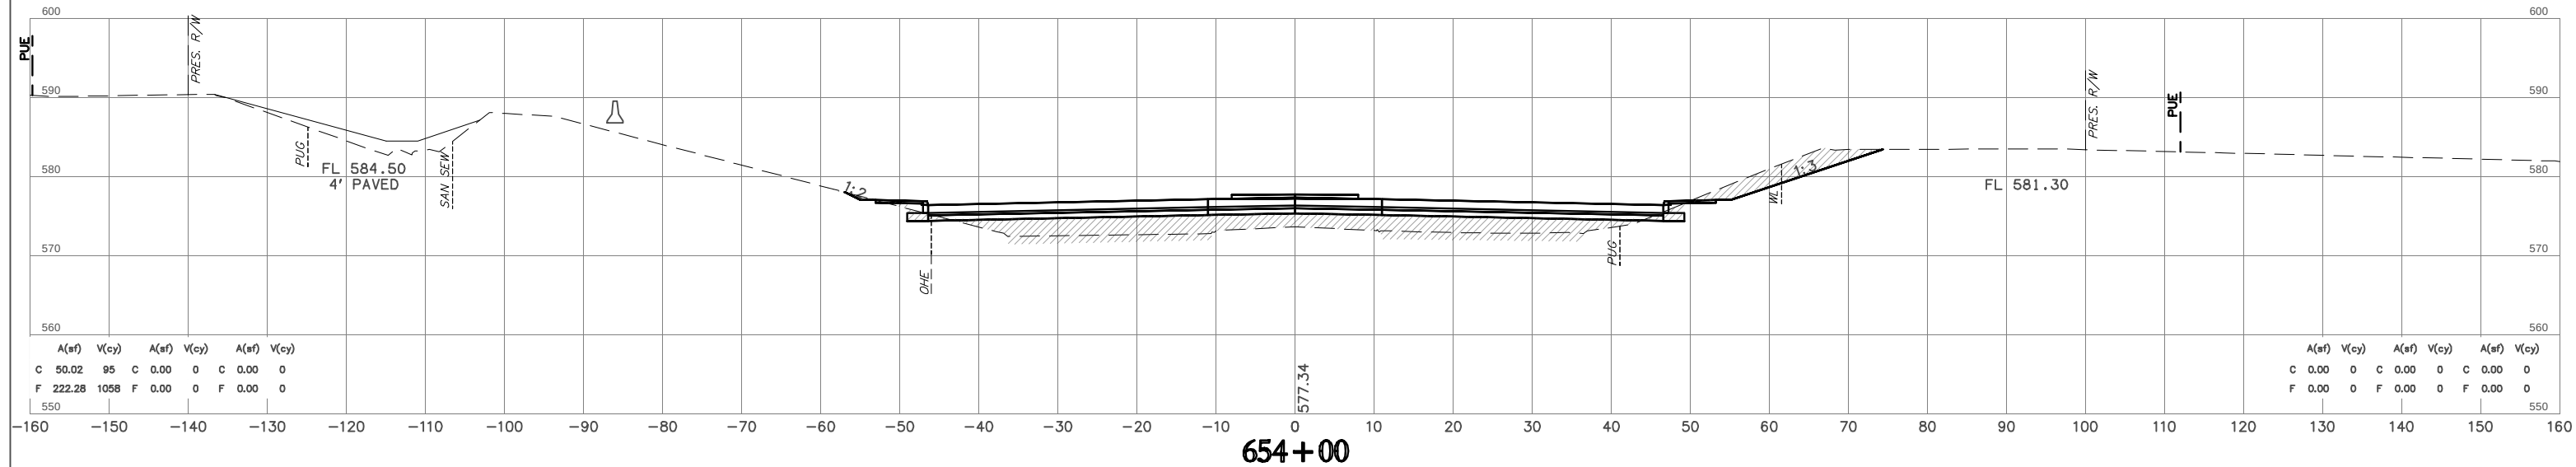 
 


NOTE: LOCATION OF UTILITIES ARE APPROXIMATE.
DEPTH OF UTILITIES IS UNKNOWN.

U.S. HWY. 69



STATE JOB NO. 27108(04)
MUSKOGEE COUNTY
SHEET NO. X040

HUB Engineering
Time of Plot: 11/23/2023 2:45 AM Plot Style: HPB150MLT.B
G:\2044\001\059\Design\Production Plans\27108\PROSS SECTIONS\Midline_PLOT.dwg

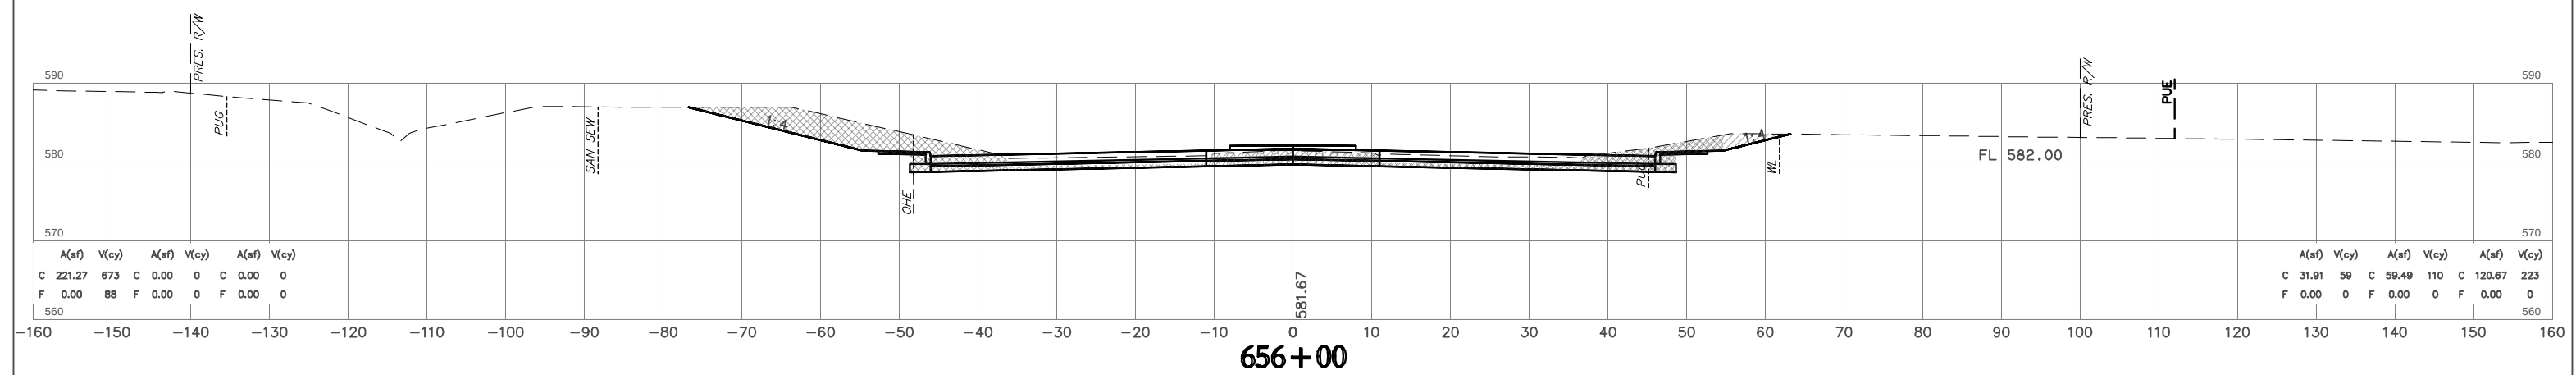 


 HUB E n g i n e e r s
Time of Plot: 11/21/2023 2:45 AM Plot Style: HP8150N.CTB
G:\2014\400DOTUS69\DESIGN\Production Plans\27108_CROSS SECTIONS_Mainline_PLOT.dwg


HUB Engineering
Time of Plot: 11/23/2023 2:45 AM Plot Style: HPB150L7B
G:\2044\001\059\059\Production Plans\2108\PROSS SECTIONS\Midline_PLOT.dwg

  


FINAL FIELD MEETING
OCTOBER 2023

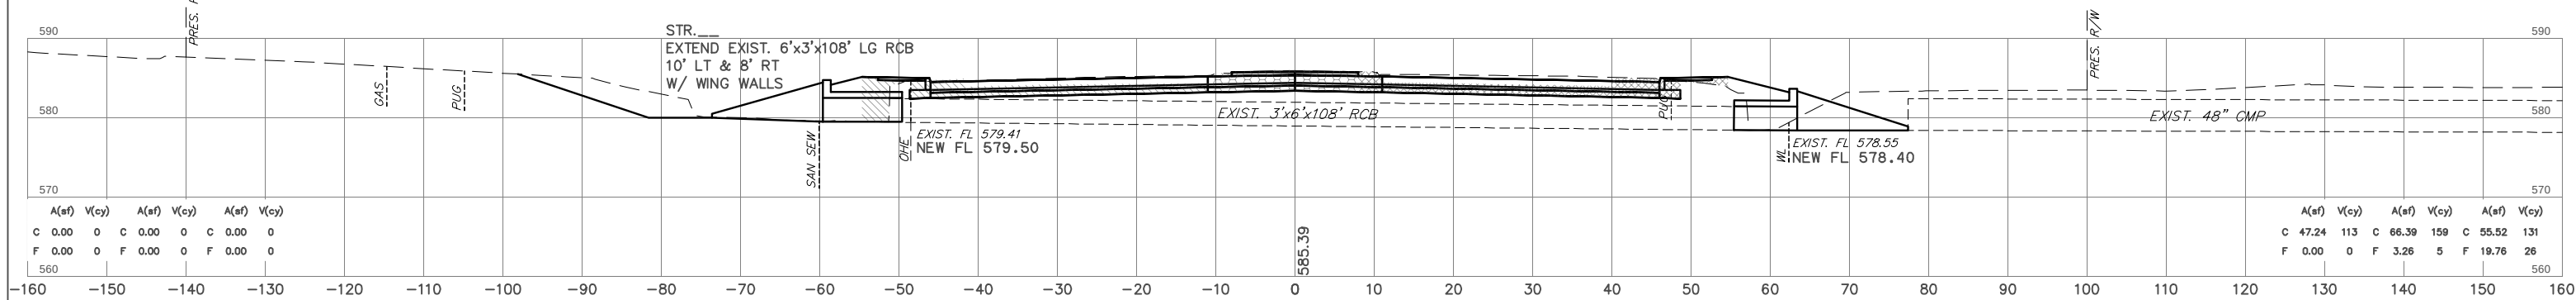


659+66

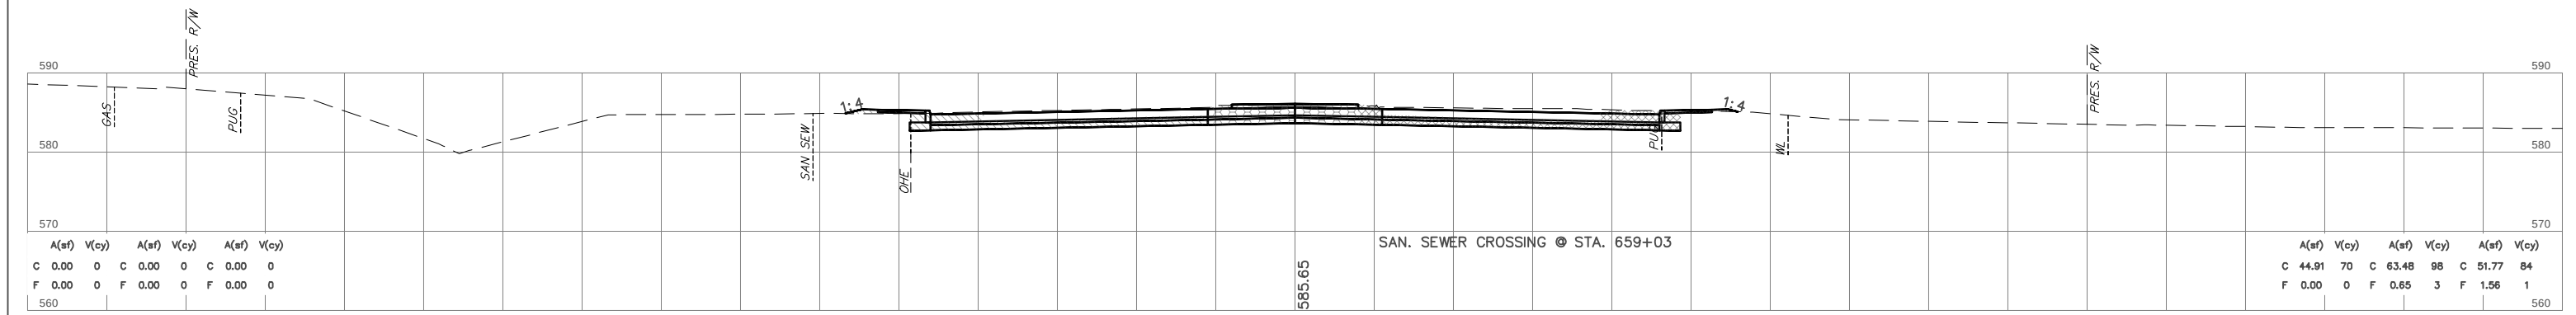

659+00

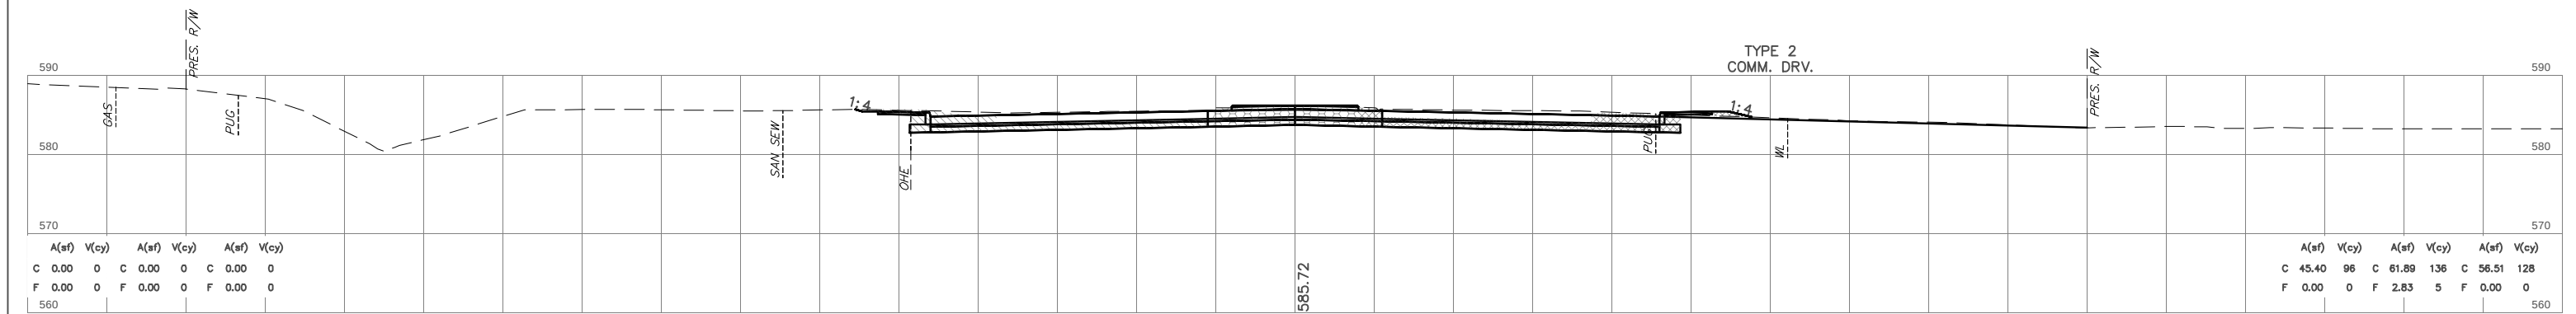

658+58

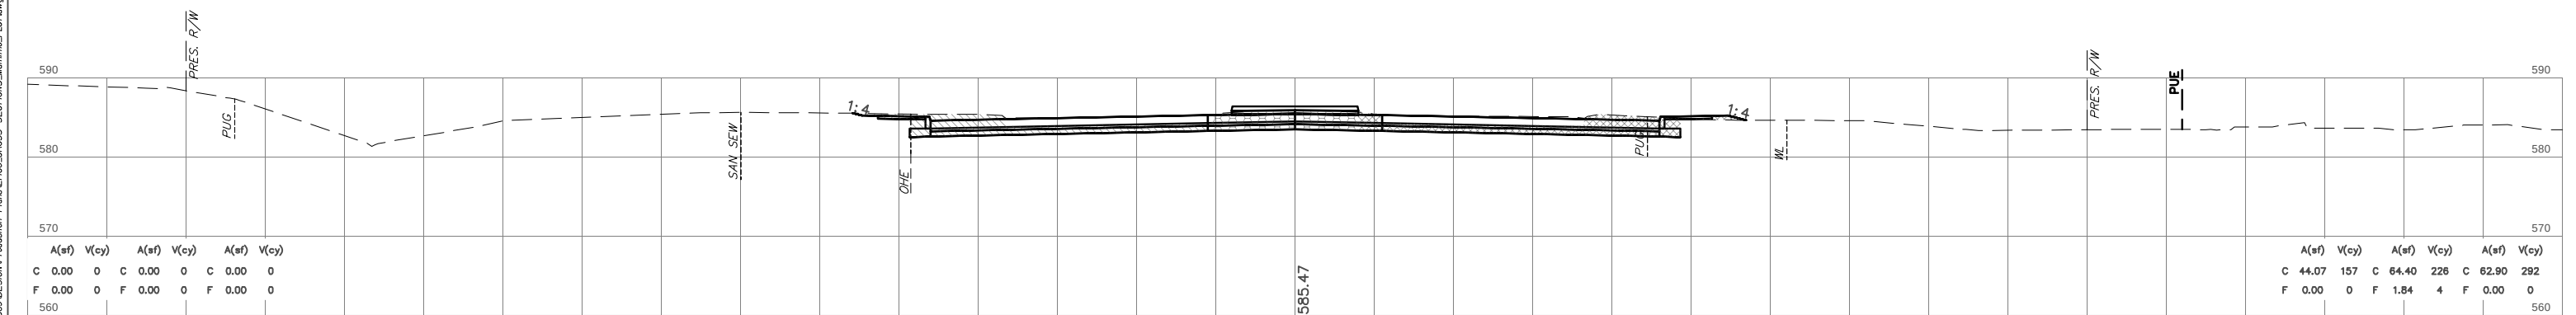



658+00

NOTE: LOCATION OF UTILITIES ARE APPROXIMATE.
DEPTH OF UTILITIES IS UNKNOWN.





U.S. HWY. 69

STATE JOB NO. 27108(04)
MUSKOGEE COUNTY
SHEET NO. X042

H:\B_Engineering\2023\246 AM Proj Style\HPS\150L17B
Time of Plot: 11/23/2023 2:46 AM Plot Style: HPS\150L17B
G:\2044\001\059\059\17\roadway\Plans\2108\PROSS_SECTION\Mainline_PLOT.dwg

  

FINAL FIELD MEETING
OCTOBER 2023

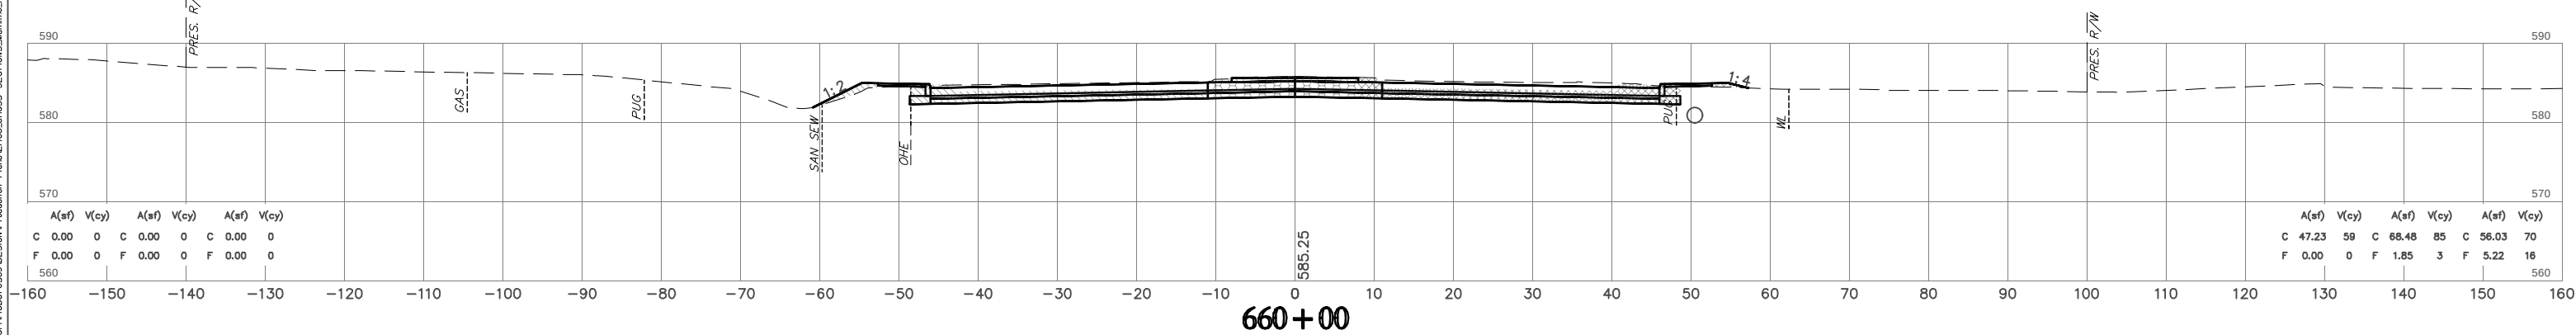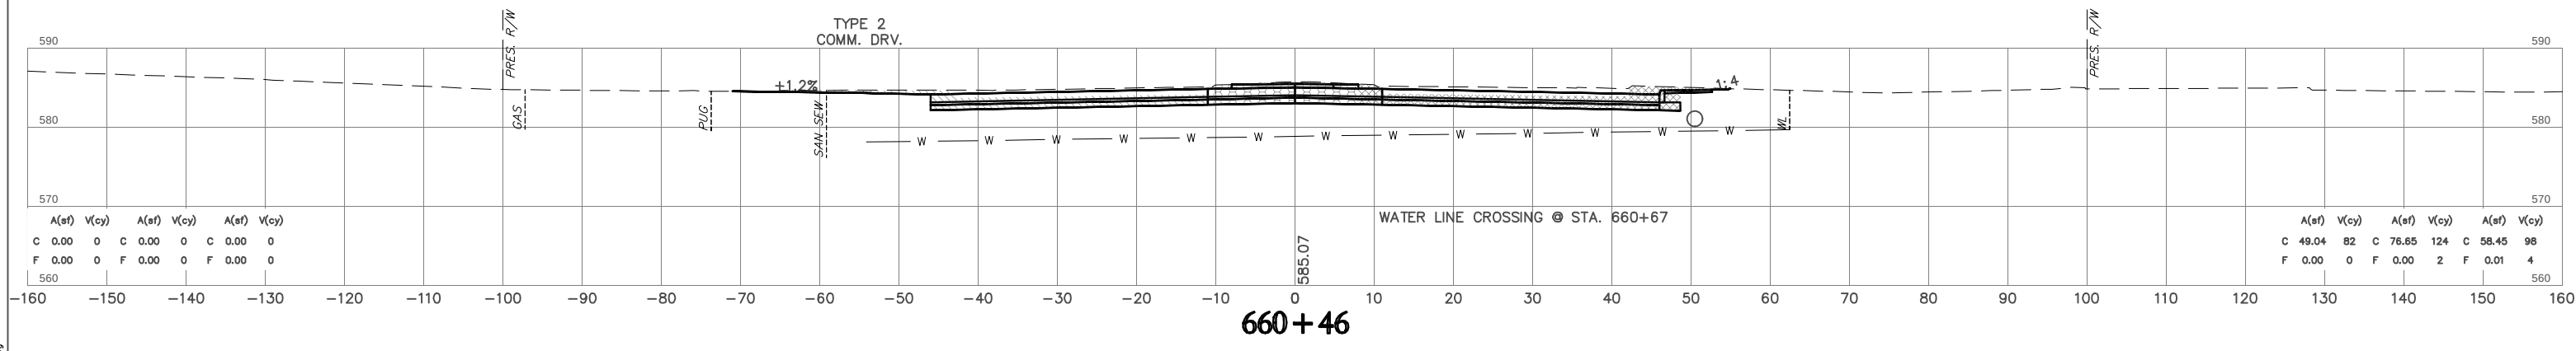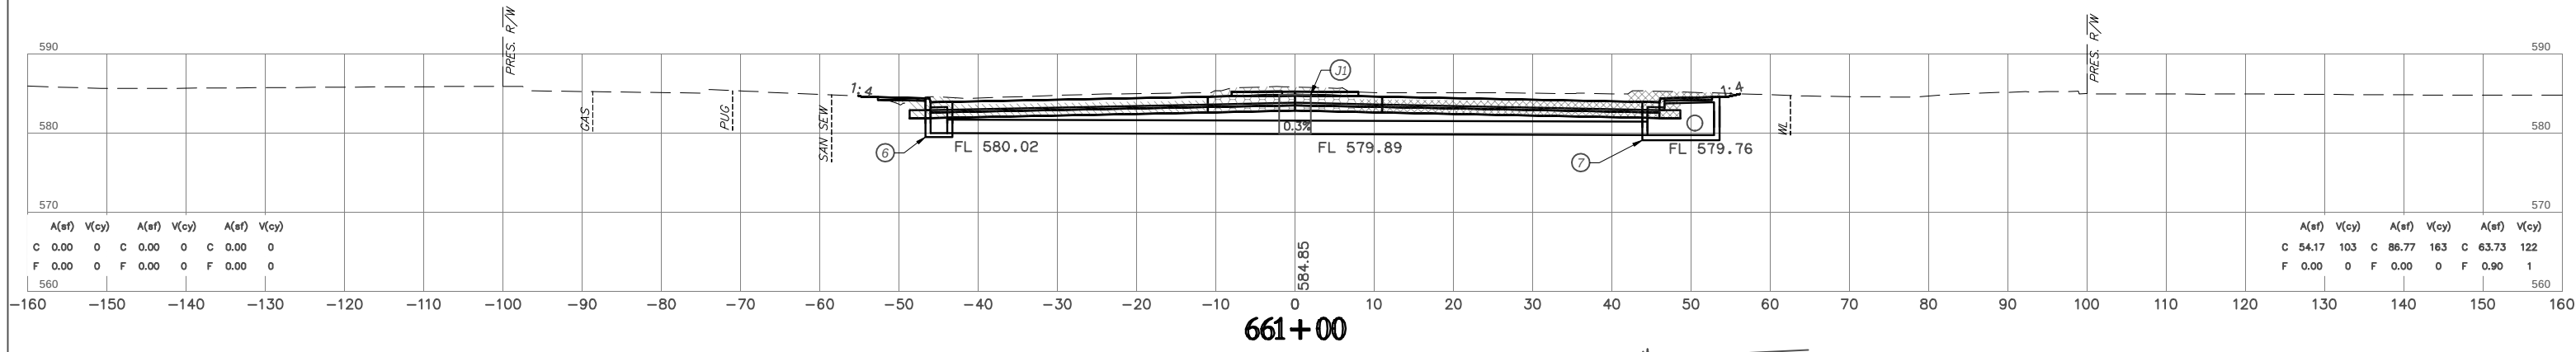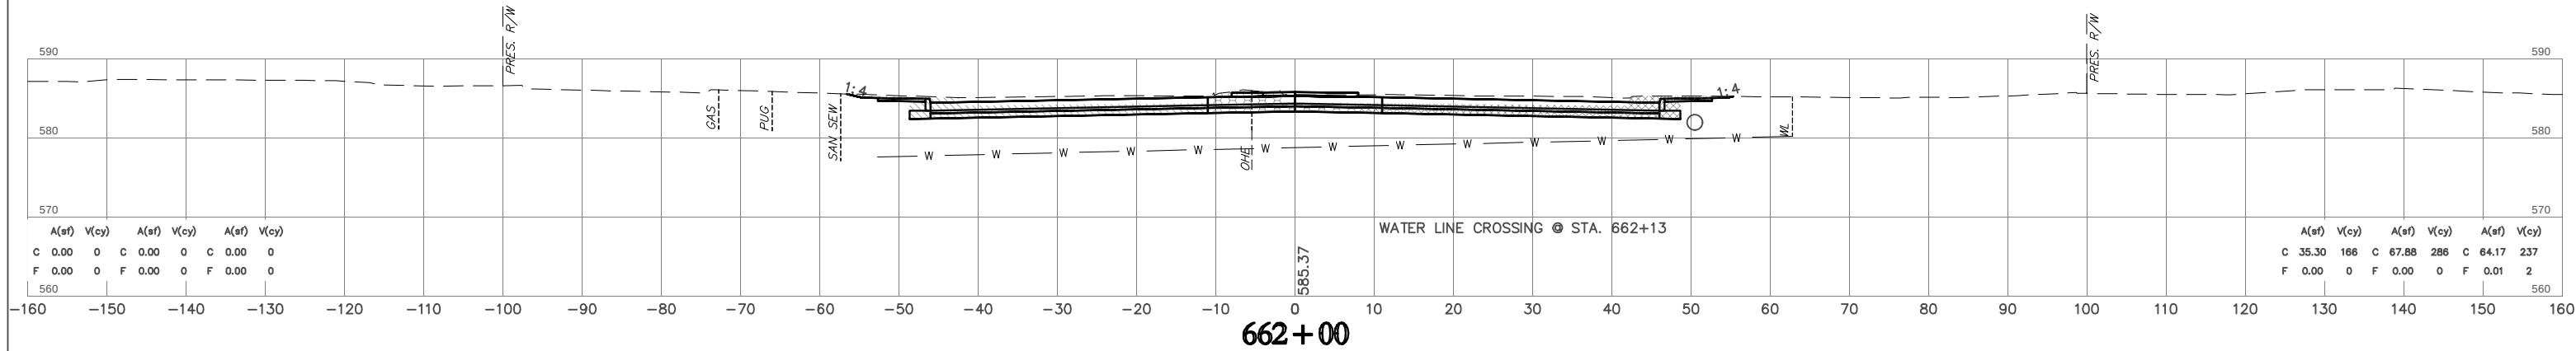






NOTE: LOCATION OF UTILITIES ARE APPROXIMATE.
DEPTH OF UTILITIES IS UNKNOWN.

U.S. HWY. 69

STATE JOB NO. 27108(04)

MUSKOGEE COUNTY

SHEET NO. X043

     



NOTE: LOCATION OF UTILITIES ARE APPROXIMATE.
DEPTH OF UTILITIES IS UNKNOWN.

U.S. HWY. 69





STATE JOB NO. 27108(04)
MUSKOGEE COUNTY SHEET NO. X044

HUB Engineers
Time of Plot: 11/21/2023 2:46 AM Plot Style: HPB150NCT.B
G:\2014\4000TUS699\DESIGN\Production Plots\27108_CROSS SECTIONS_Mainline_PLOT.dwg

HUB E n g i n e e r s
Time of Plot: 11/23/2023 2:46 AM Plot Style: HPB150MLT1B
G:\2044\001\056\056\San-Production Plans\2108.DWG CROSS SECTIONS\Midline_Plot.dwg

  

FINAL FIELD MEETING
OCTOBER 2023

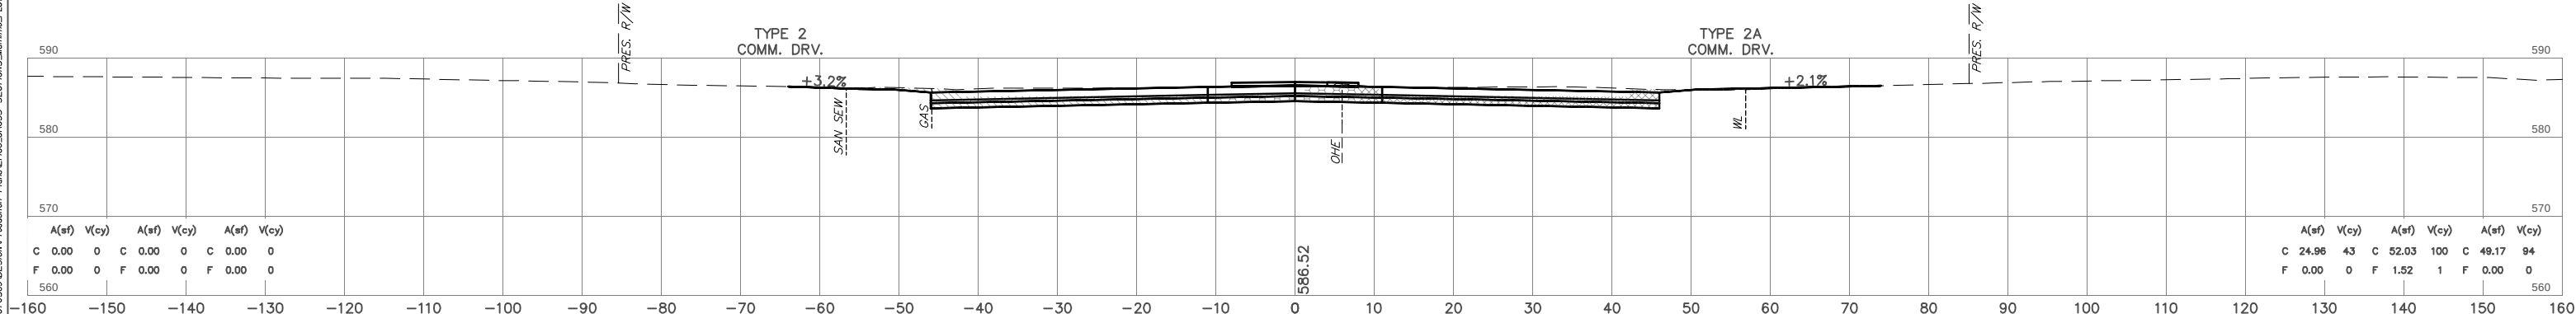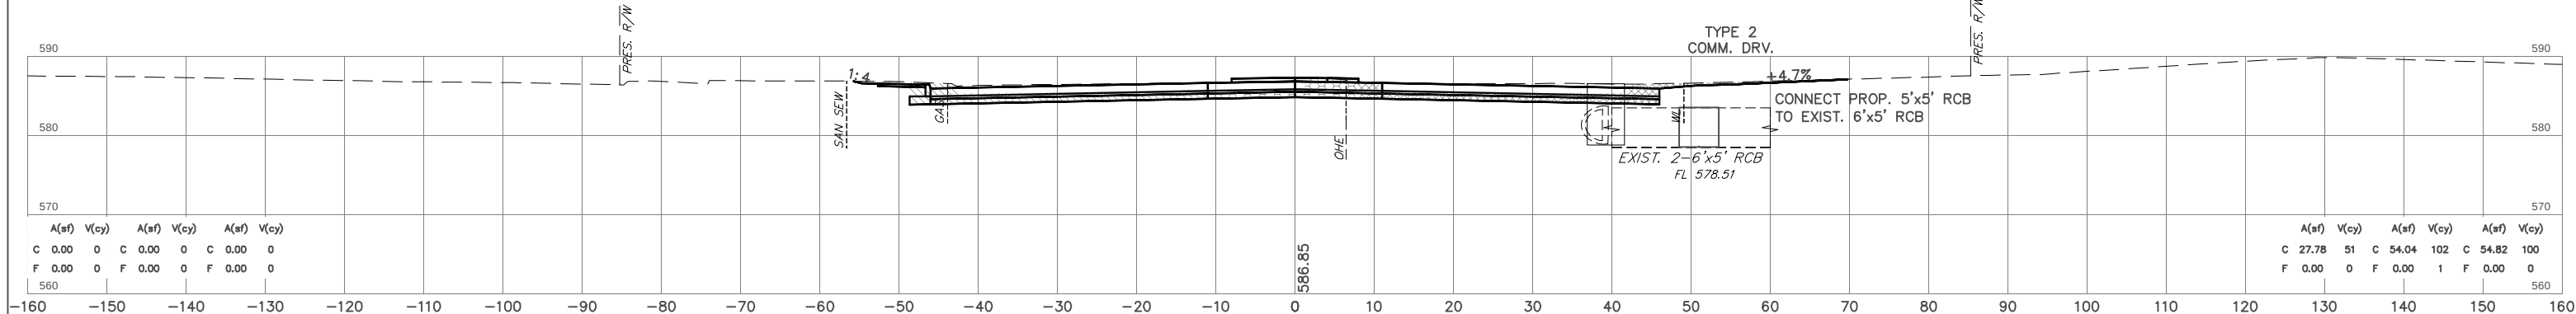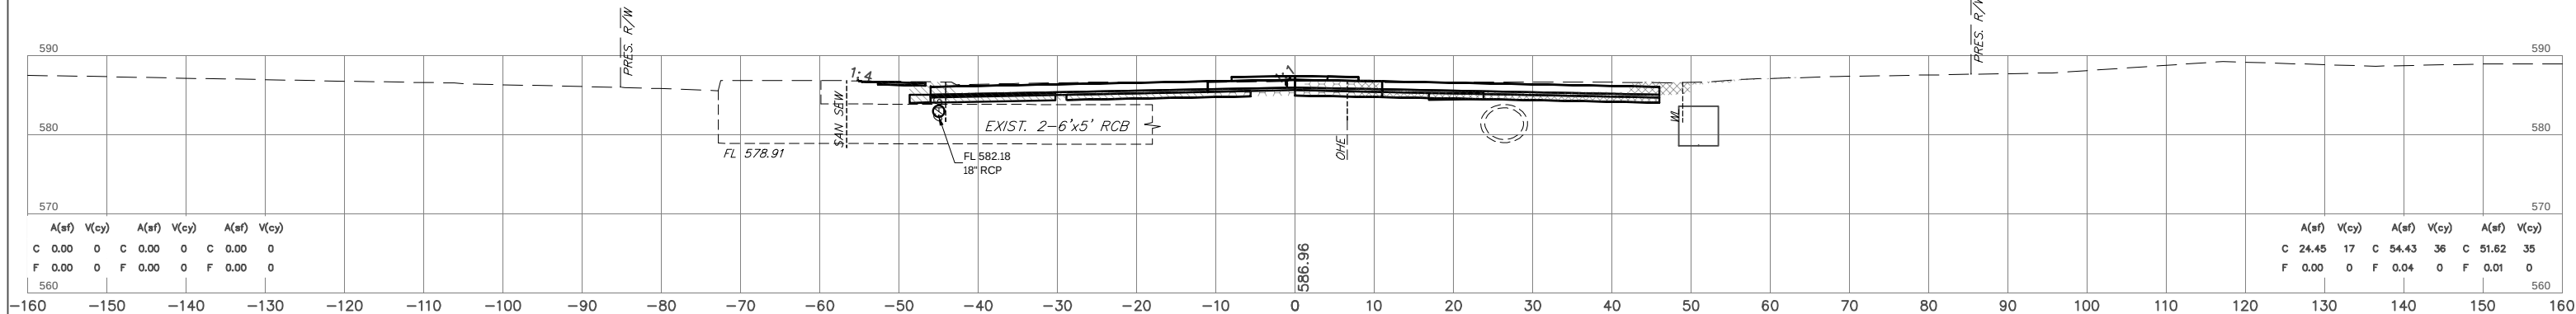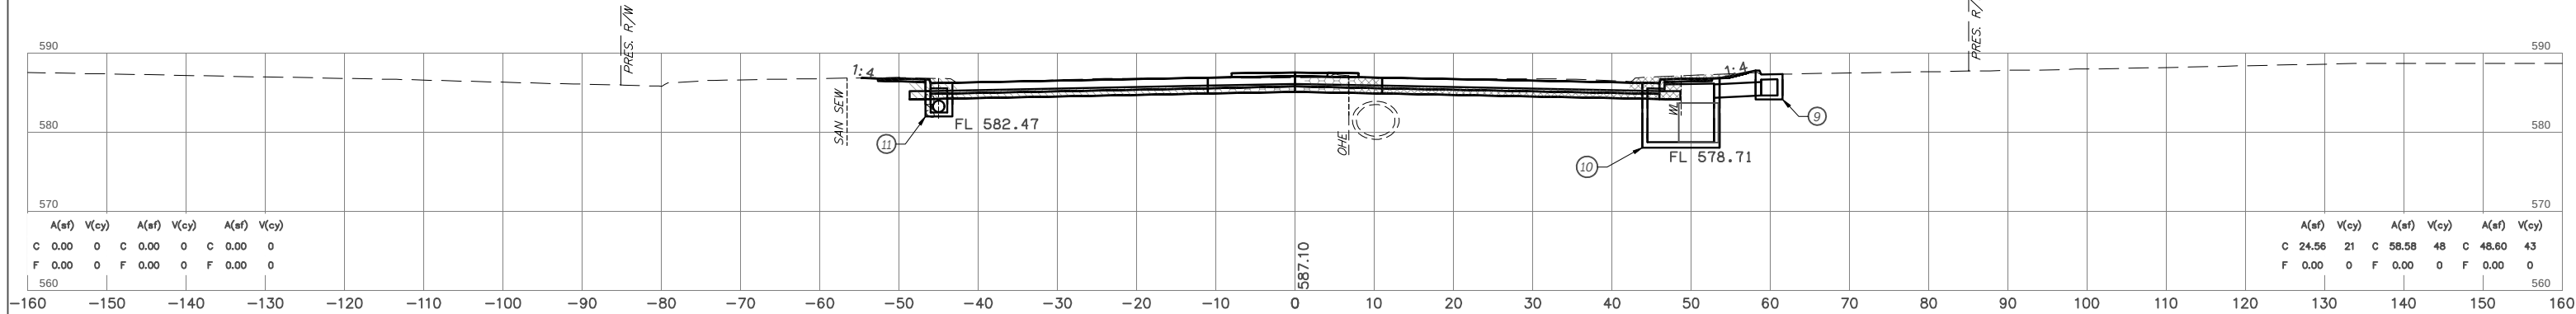

NOTE: LOCATION OF UTILITIES ARE APPROXIMATE.
DEPTH OF UTILITIES IS UNKNOWN.



U.S. HWY. 69

STATE JOB NO. 27108(04)

MUSKOGEE COUNTY

SHEET NO. X045


H:\B_E_n_g_i_n_e_e_r_s
Time of Plot: 11/23/2023 2:46 AM Plot Style: HPB150MLT18
G:\2044\00071059\050\050\Production Plans\27108.DWG CROSS SECTIONS\Mentline_PLOT.dwg

  


OKLAHOMA DEPARTMENT OF TRANSPORTATION

FINAL FIELD MEETING


OCTOBER 2023

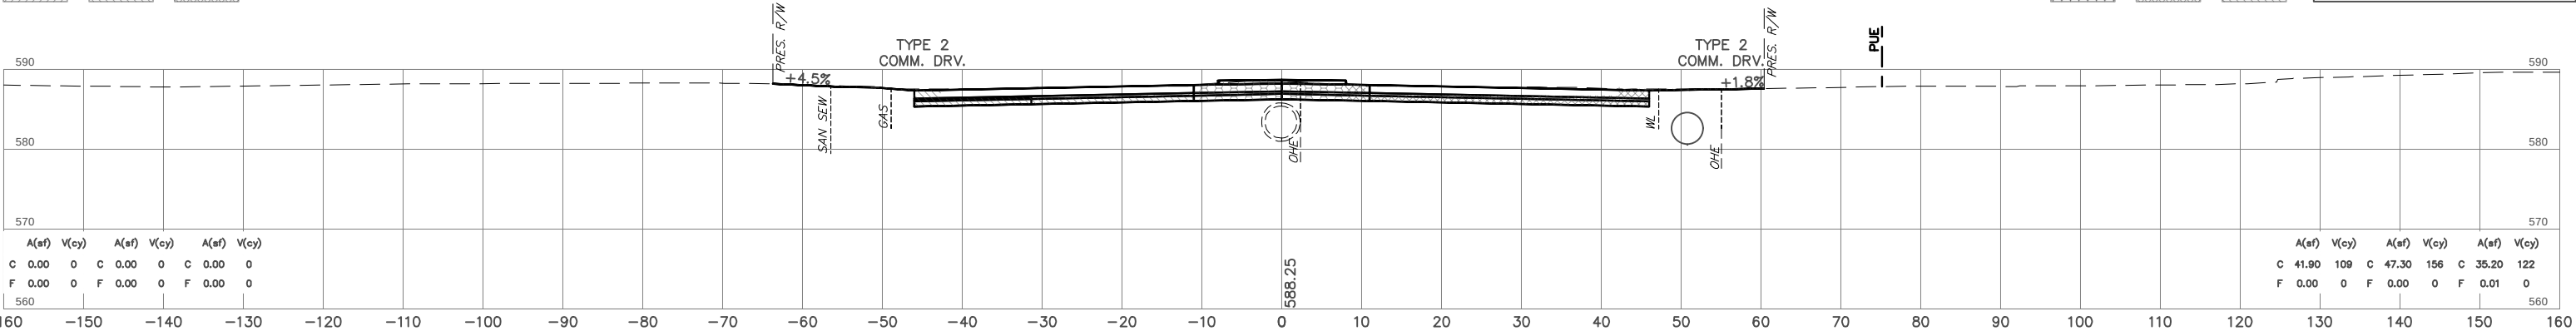


666+77

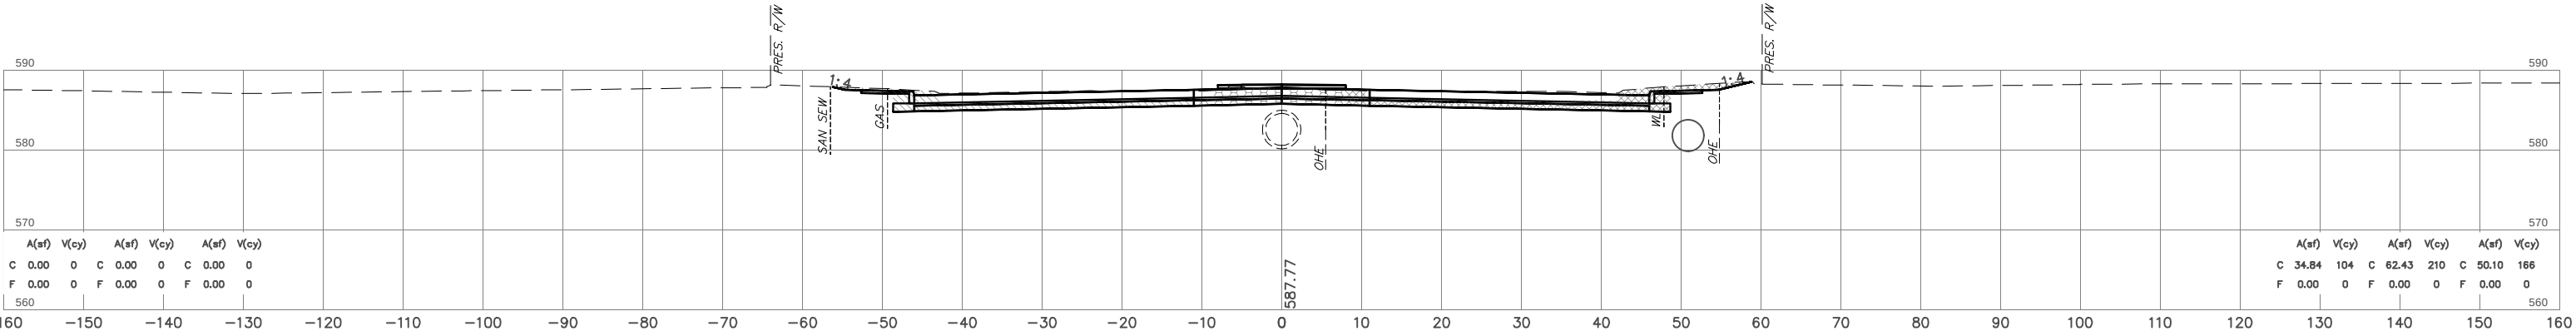

666+00

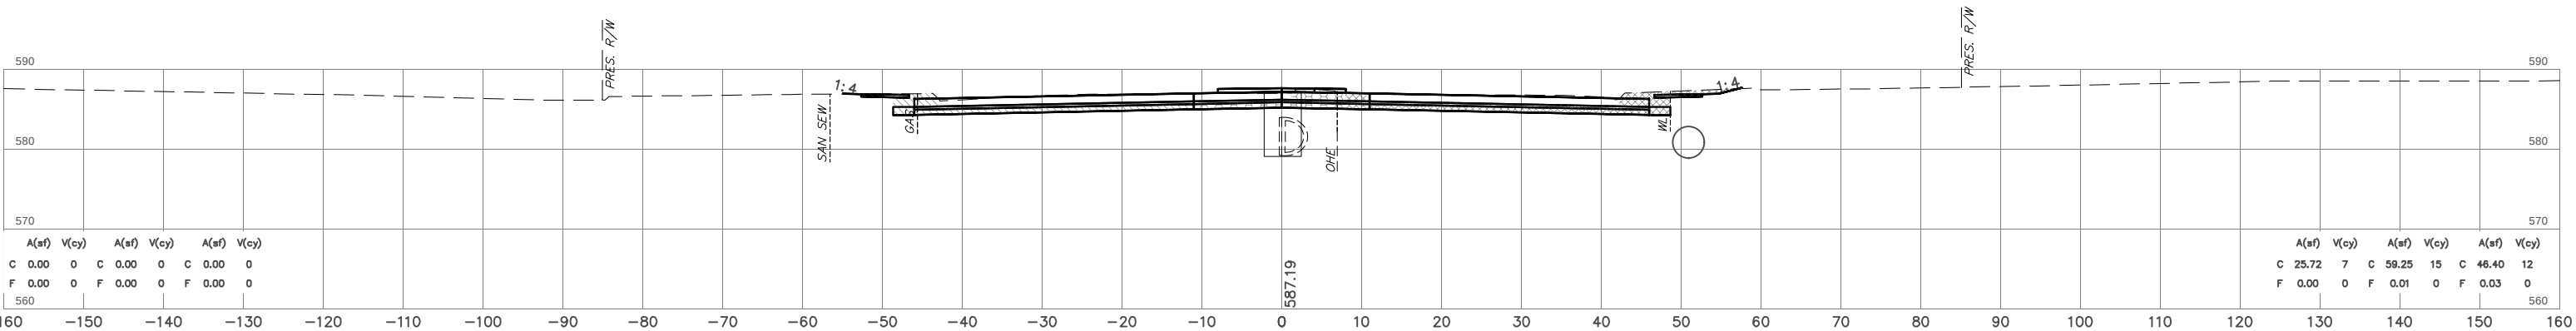

665+07

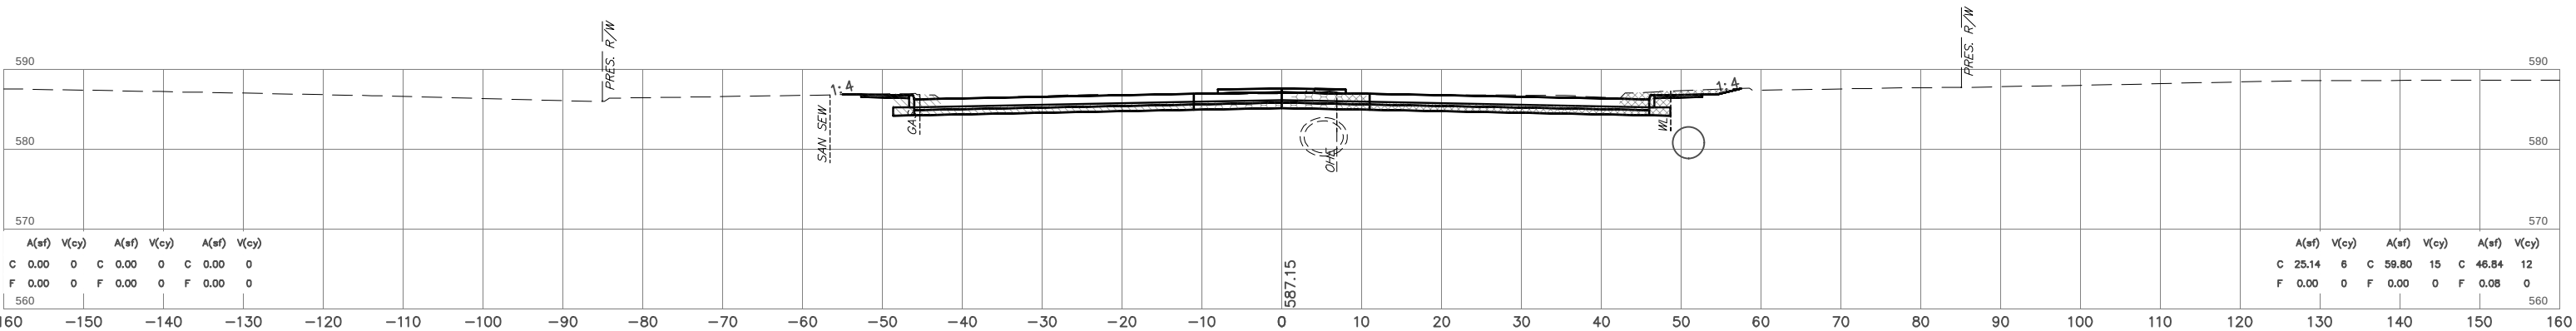

665+00







NOTE: LOCATION OF UTILITIES ARE APPROXIMATE.
DEPTH OF UTILITIES IS UNKNOWN.

U.S. HWY. 69

STATE JOB NO. 27108(04)

MUSKOGEE COUNTY

SHEET NO. X046

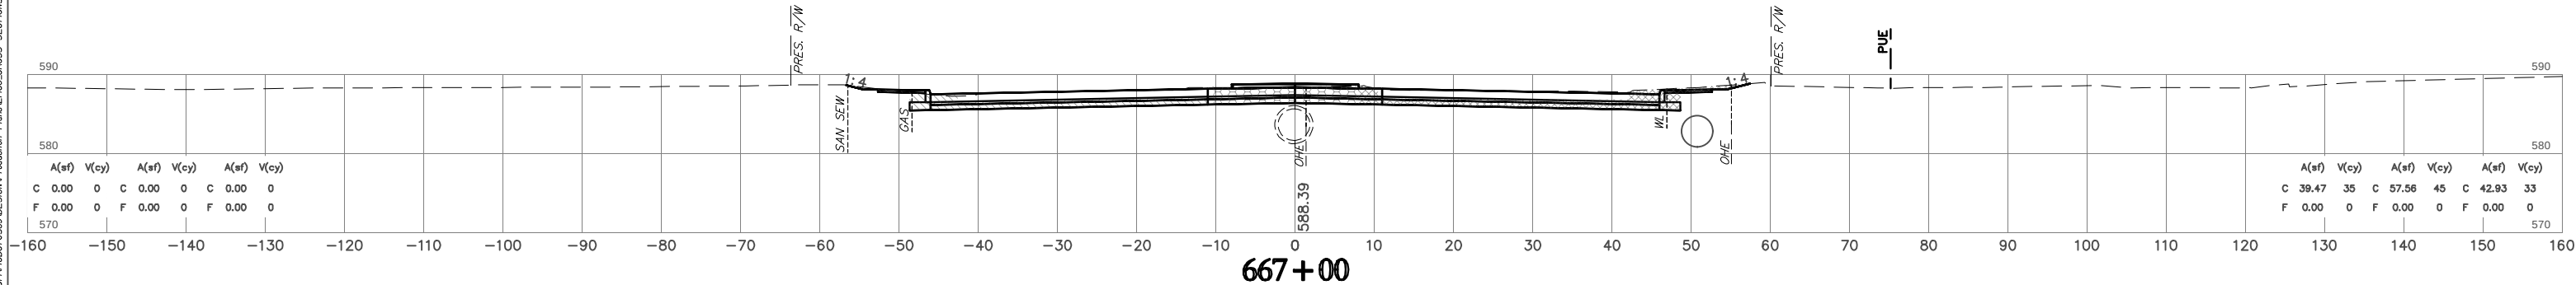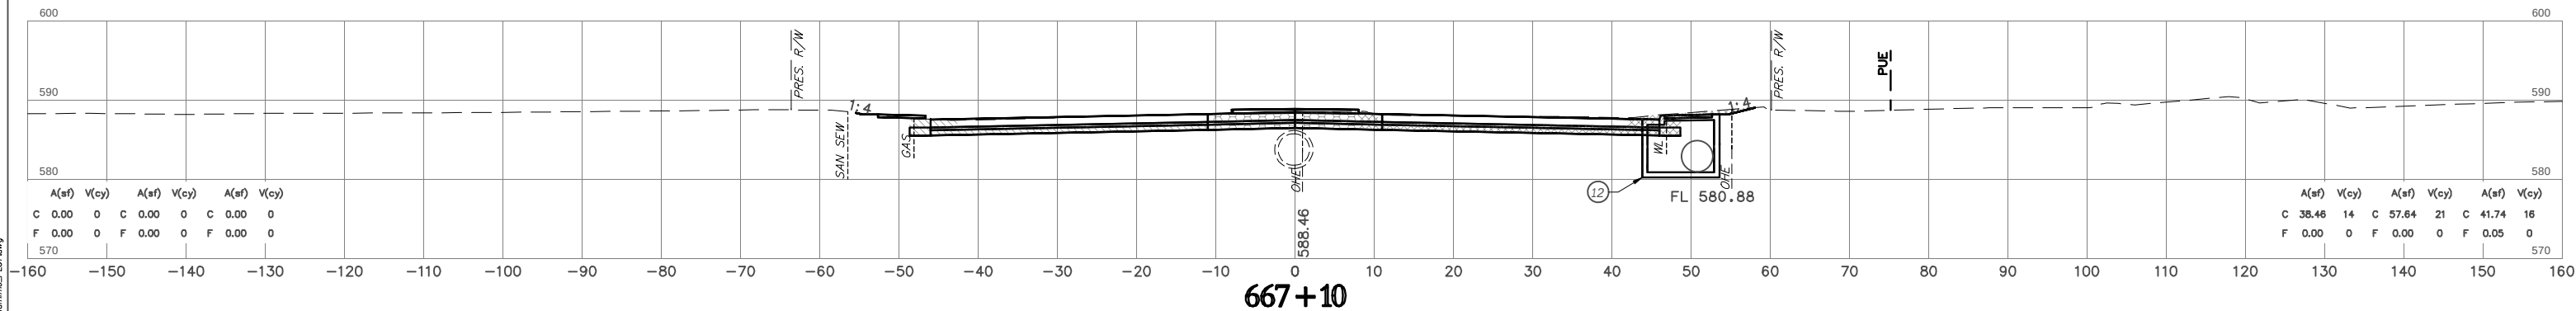
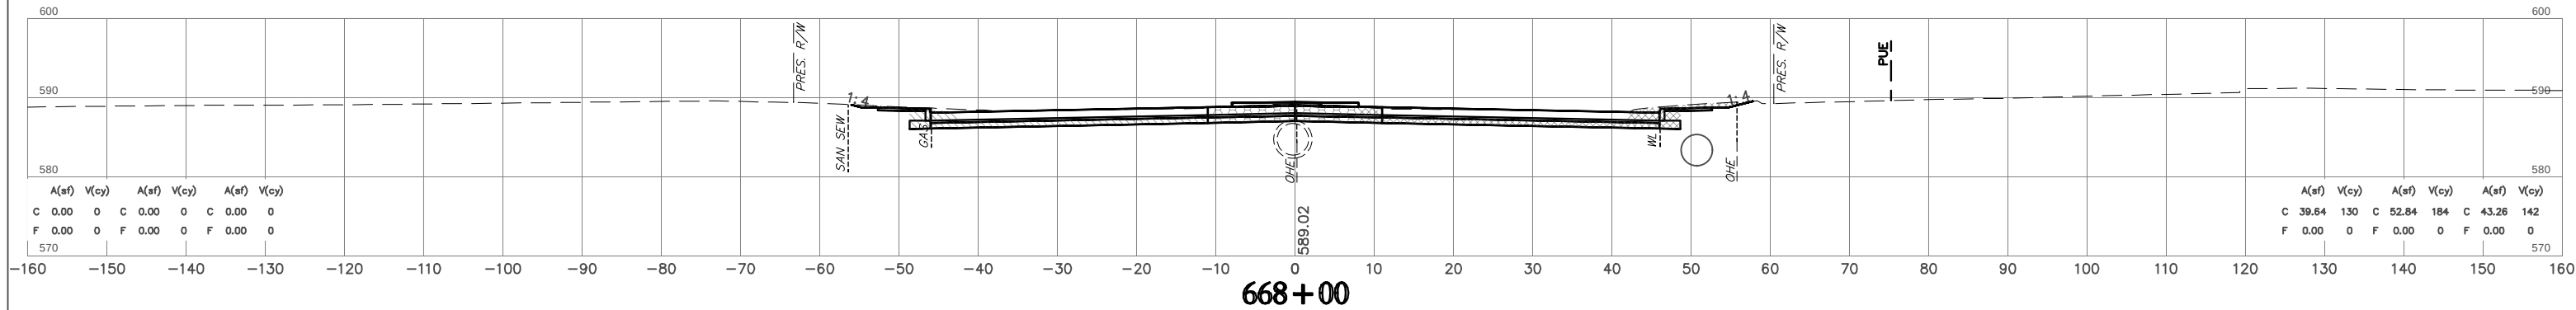
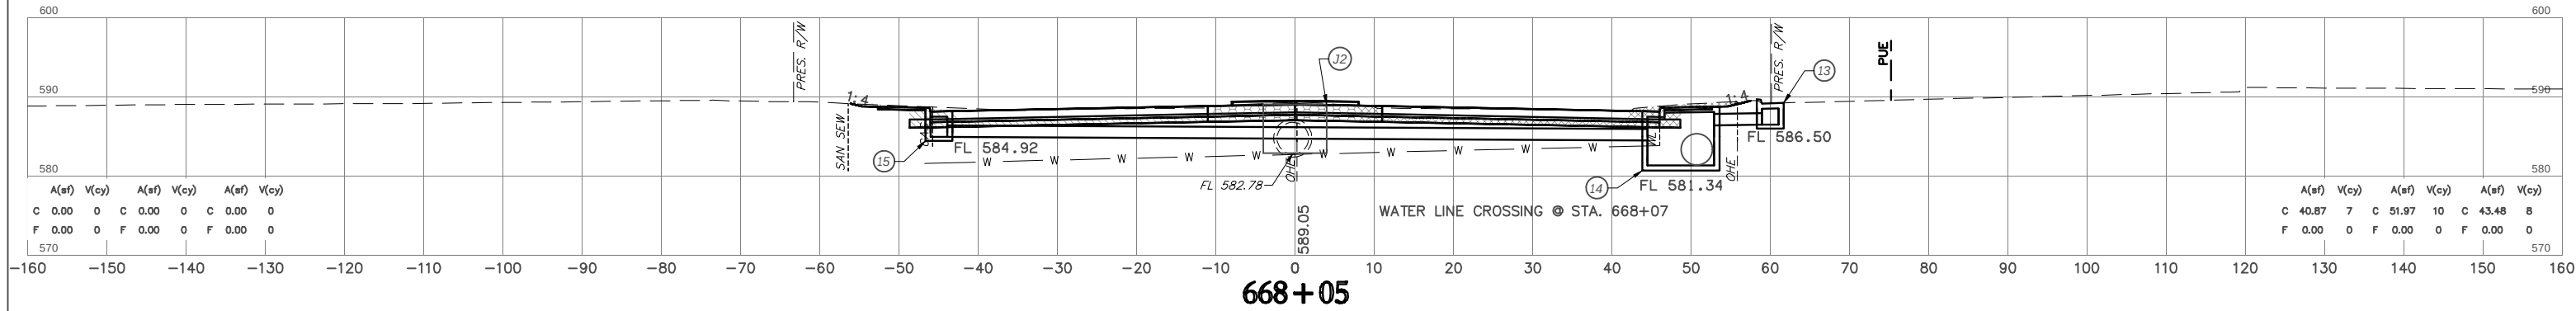
 
 


NOTE: LOCATION OF UTILITIES ARE APPROXIMATE.
DEPTH OF UTILITIES IS UNKNOWN.

U.S. HWY. 69



STATE JOB NO. 27108(04)
MUSKOGEE COUNTY
SHEET NO. X047

HUB Engineering
Time of Plot: 11/23/2023 2:47 PM Plot Style: HPB50MLT.B
G:\2024\440071\0505\Design\Production Plans\0400710505 CROSS SECTIONS\Mainline_PLOT.dwg

  
 
 
 


STATE JOB NO. <u>27108(04)</u>	SHEET NO. <u>X048</u>
MUSKOGEE COUNTY	

 HUB Engineering
Time of Plot: 11/21/2023 2:47 AM Plot Style: HPB150L.ctb
G:\2014\400DOTUS65\DESIGN\Production Plans\27108_CROSS SECTIONS_Mainline_PLOT.dwg

  

FINAL FIELD MEETING
OCTOBER 2023

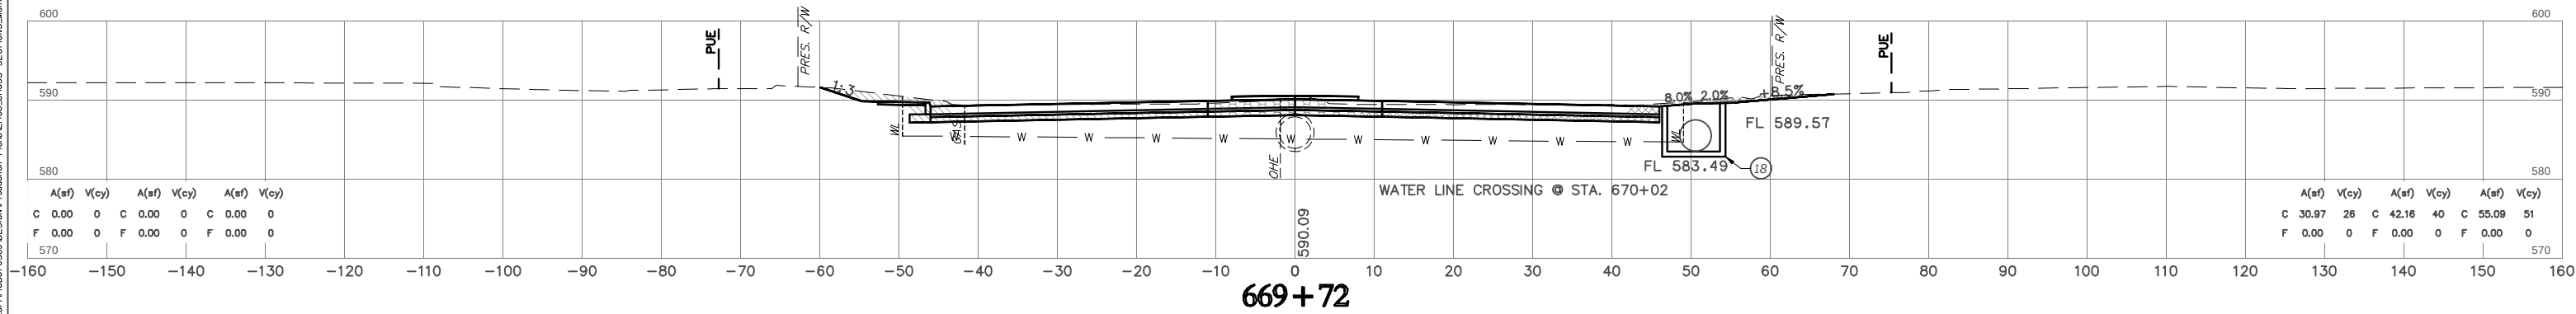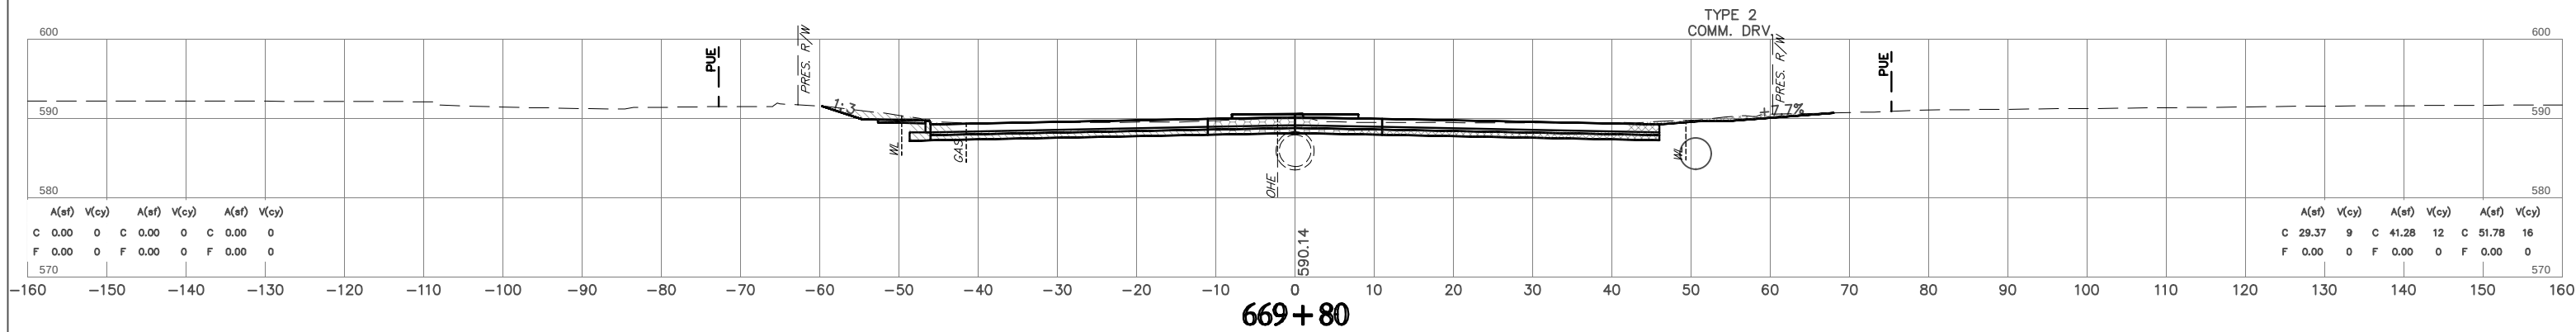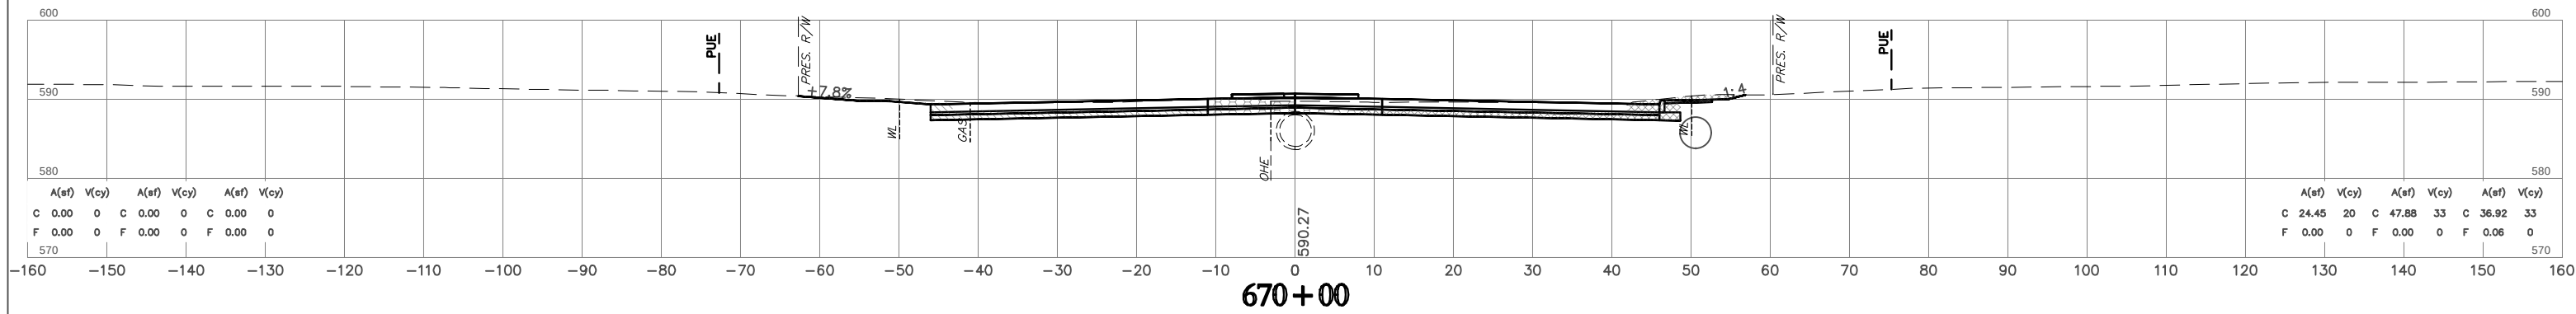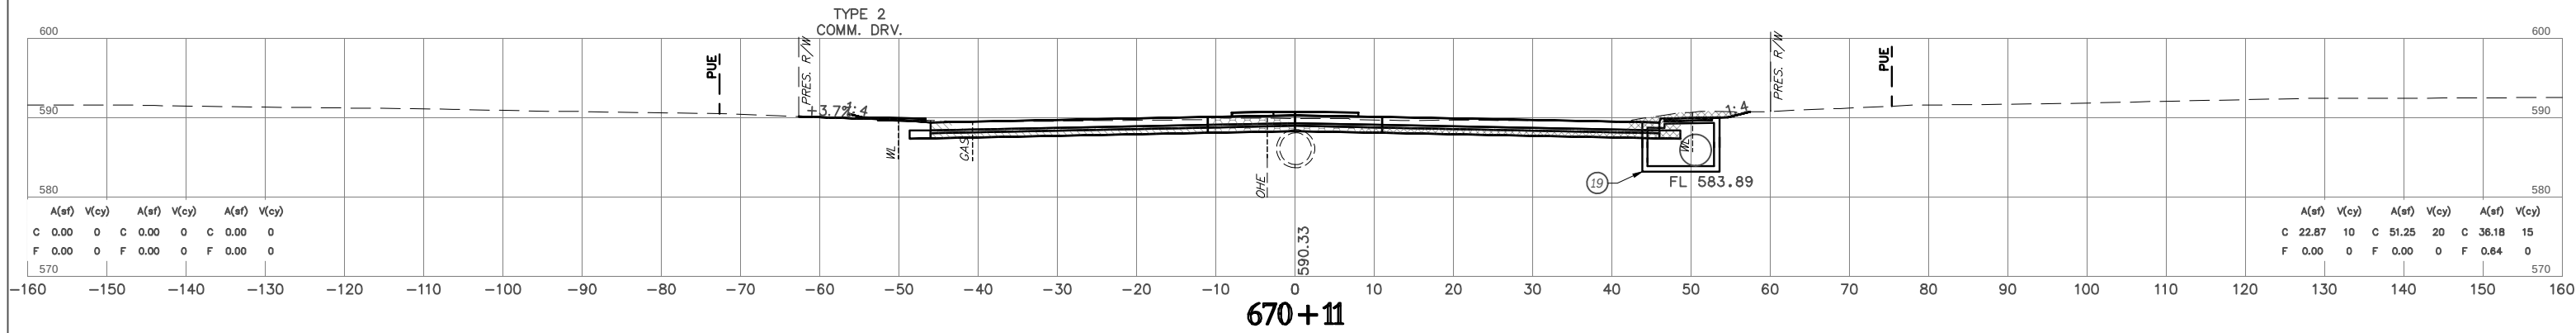



NOTE: LOCATION OF UTILITIES ARE APPROXIMATE.
DEPTH OF UTILITIES IS UNKNOWN.

U.S. HWY. 69

STATE JOB NO. 27108(04)
MUSKOGEE COUNTY
SHEET NO. X049


HUB Engineering
Time of Plot: 11/23/2023 2:47 PM Plot Style: HPB50MLTB
G:\2024\440071059\050\Production Plans\27108\PROSS SECTIONS\Midline_PLOT.dwg

H:\B_E_n_g_i_n_e_e_r_s
Time of Plot: 11/23/2023 2:48 AM Plot Style: HPB150L17B
G:\2044\001\059\059\Production Plans\2108\PROSS SECTIONS\Mentline_PLOT.dwg

  


OKLAHOMA DEPARTMENT OF TRANSPORTATION


FINAL FIELD MEETING
OCTOBER 2023

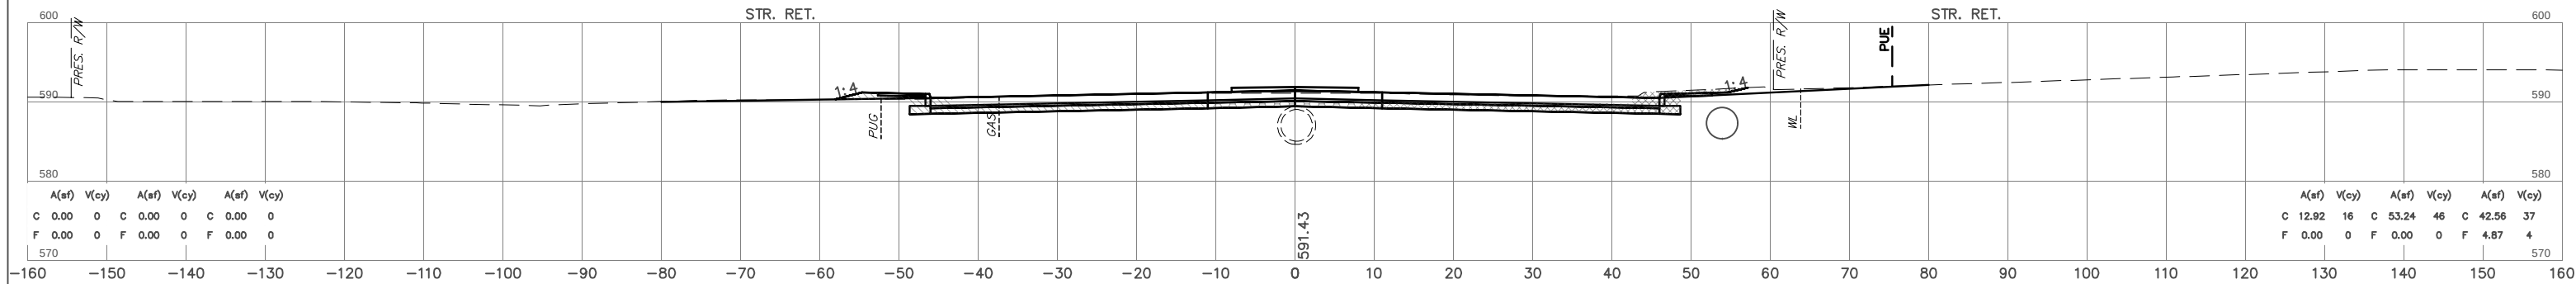


671+48 P.I. ARLINE AVE.

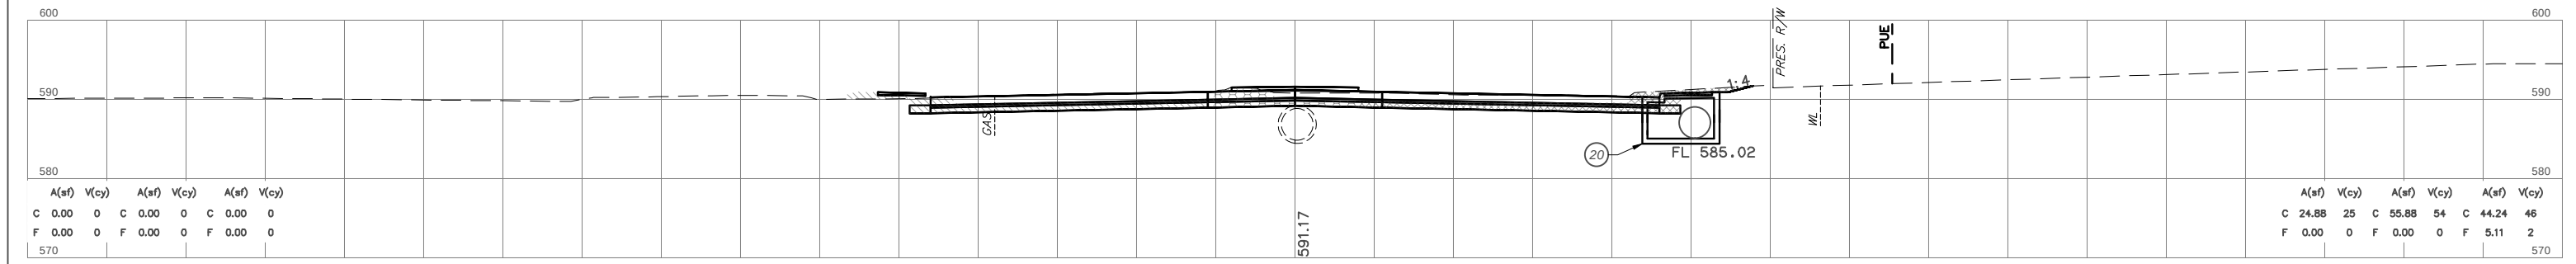

671+25

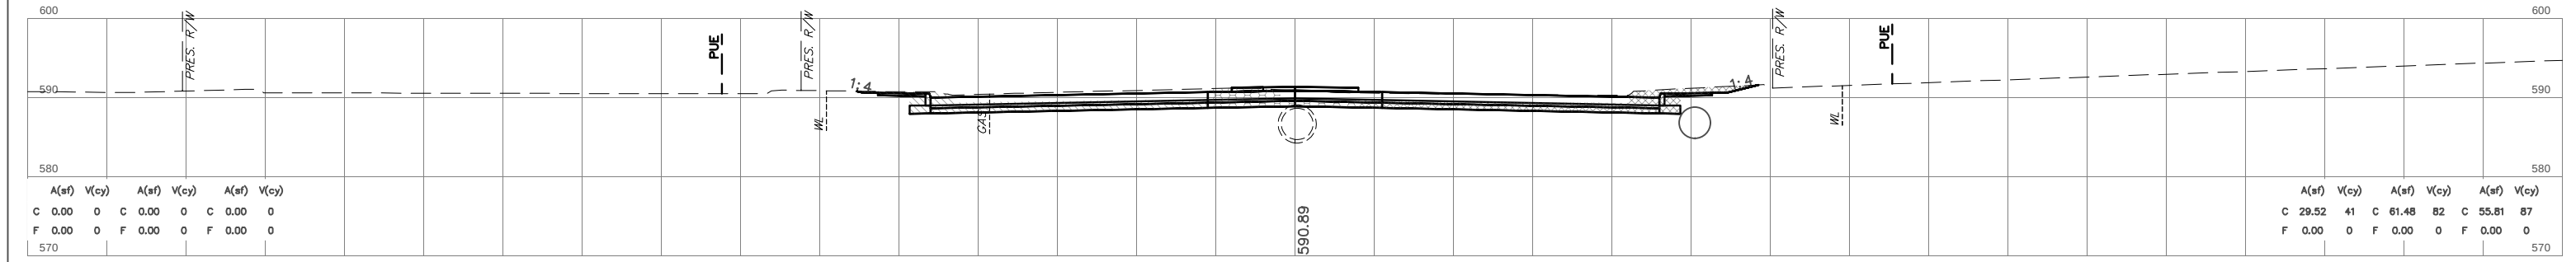

671+00

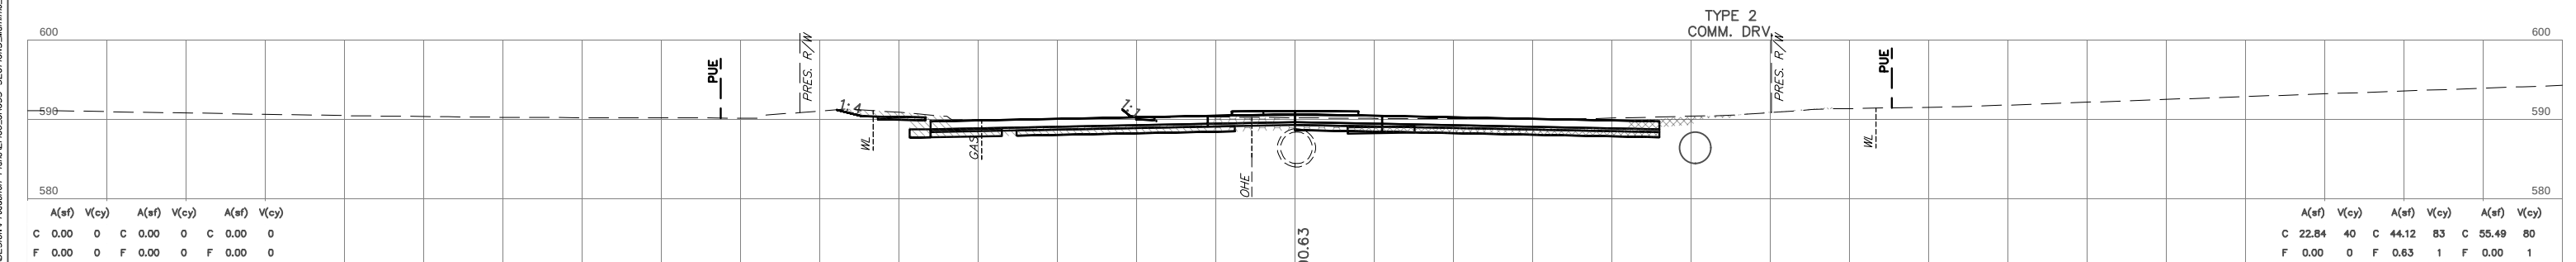

670+58






NOTE: LOCATION OF UTILITIES ARE APPROXIMATE.
DEPTH OF UTILITIES IS UNKNOWN.

U.S. HWY. 69

STATE JOB NO. 27108(04)

MUSKOGEE COUNTY

SHEET NO. X050

    
 


NOTE: LOCATION OF UTILITIES ARE APPROXIMATE.
DEPTH OF UTILITIES IS UNKNOWN.

STATE JOB NO. 27108(04)
MUSKOGEE COUNTY SHEET NO. X051





HUB ENGINEERS
Time of Plot: 11/21/2023 2:48 AM Plot Style: HPB50N.CTB
GA201A40D0TUS69DESIGN-Production Plans-27108_CROSS SECTIONS_Mainline_PLOT.dwg

H:\B_Engineering\248 AM Proj Style HPA\50\CTB
Time of Plot: 11/23/2023 2:48 AM Plot Style: HPA\50\CTB
G:\2044\0071059\050\50\Production Plans\2108.DWG CROSS SECTIONS\Midline_PLOT.dwg

  

OKLAHOMA DEPARTMENT OF TRANSPORTATION

FINAL FIELD MEETING
OCTOBER 2023

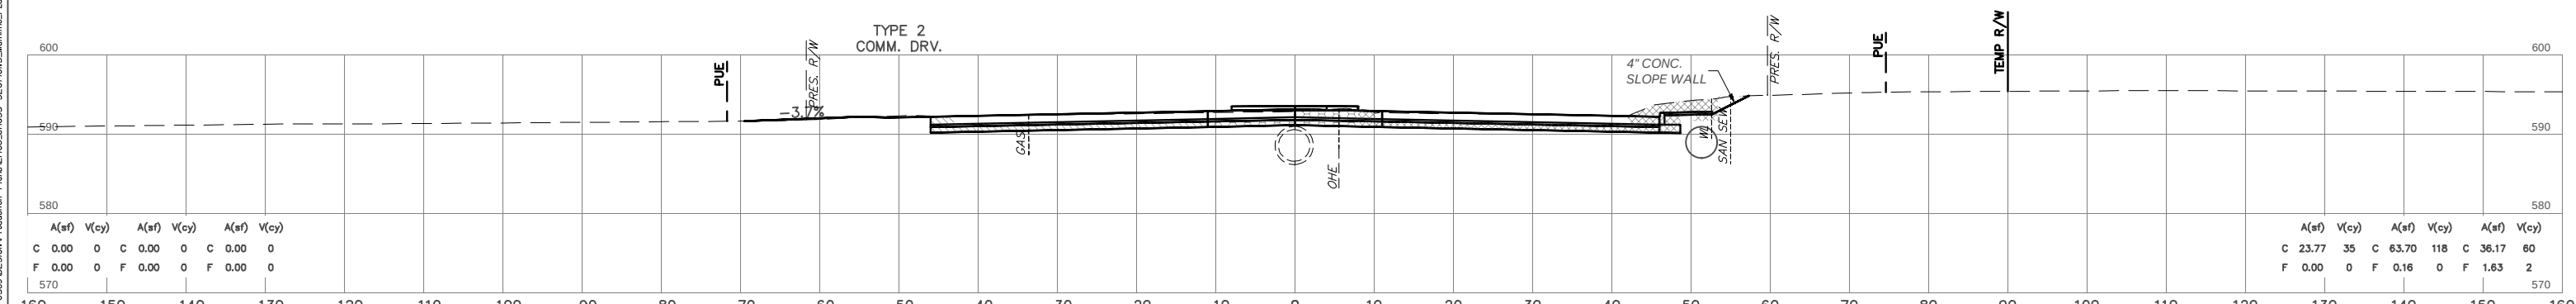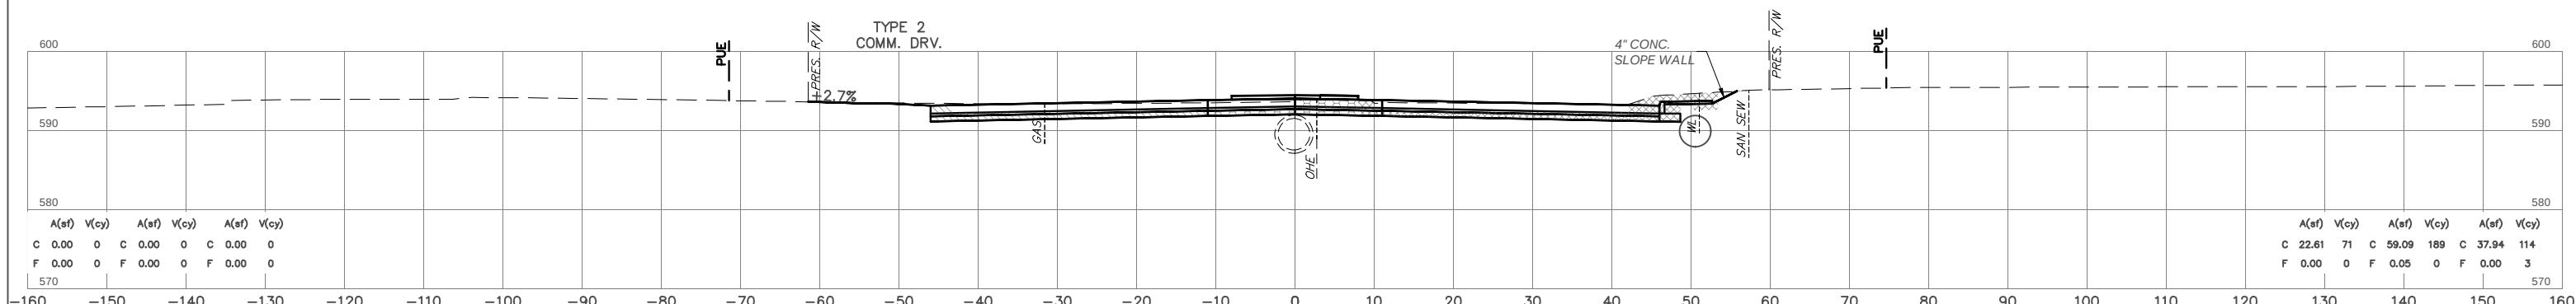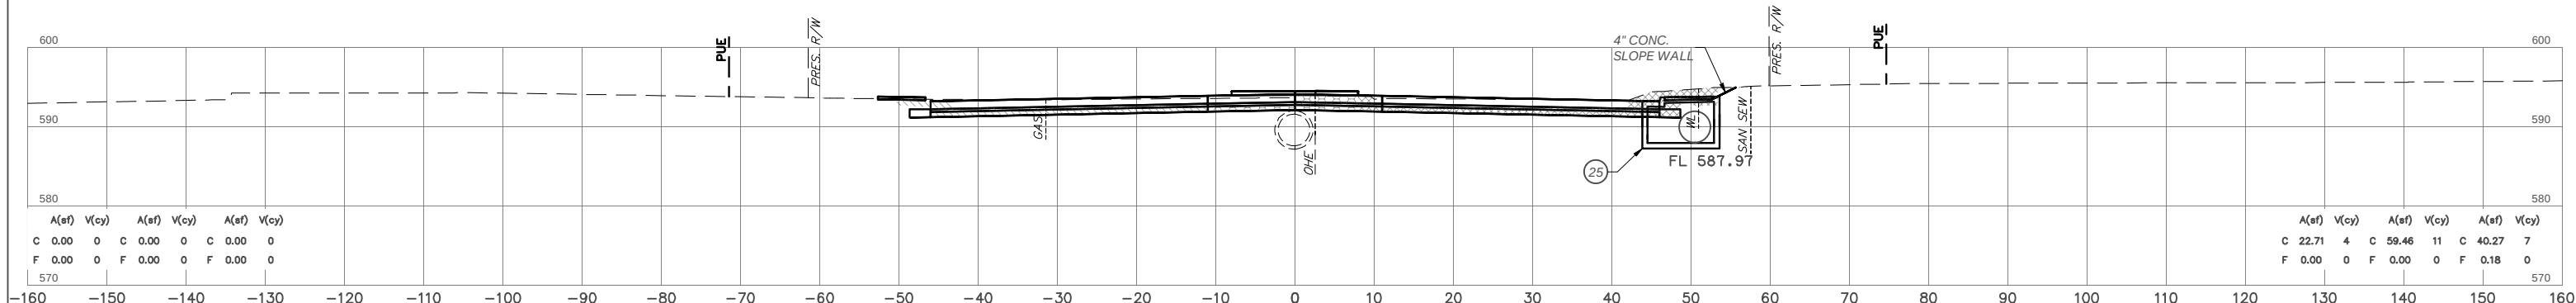
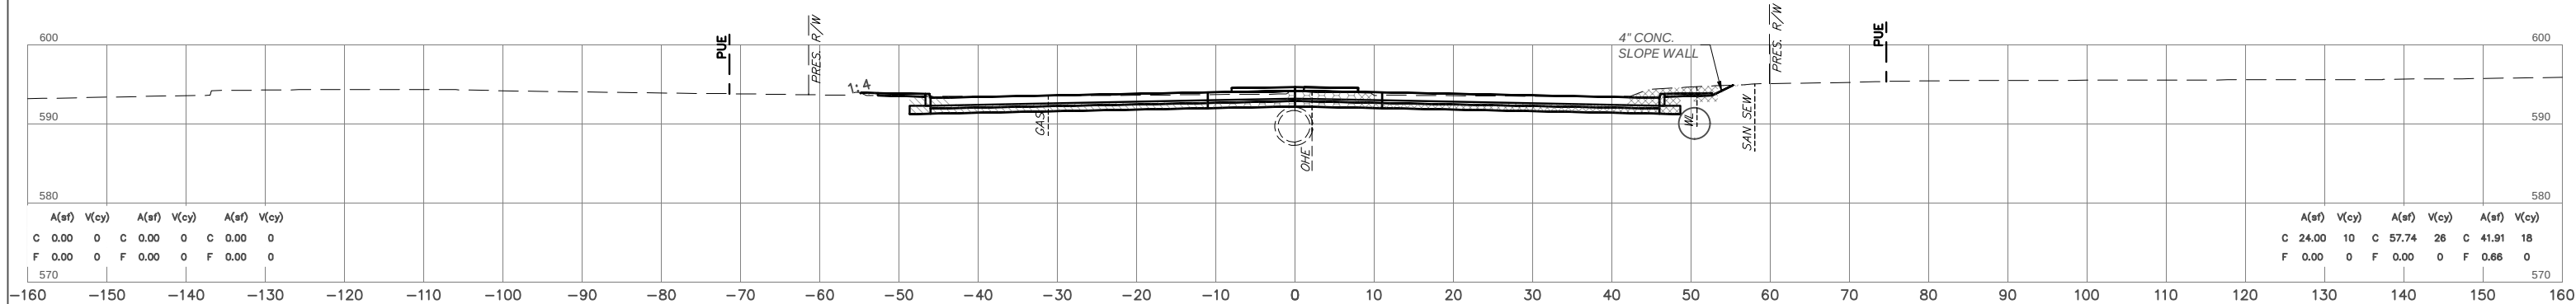


NOTE: LOCATION OF UTILITIES ARE APPROXIMATE.
DEPTH OF UTILITIES IS UNKNOWN.

U.S. HWY. 69





STATE JOB NO. 27108(04)
MUSKOGEE COUNTY
SHEET NO. X052

H:\B_E_n_g_i_n_e_e_r_s
Time of Plot: 11/23/2023 2:48 AM Plot Style: HP9150LCTB
G:\2044\001\059\059\Production Plans\2108\PROSS SECTIONS\Mentire_PLOT.dwg

  

OKLAHOMA DEPARTMENT OF TRANSPORTATION



FINAL FIELD MEETING
OCTOBER 2023

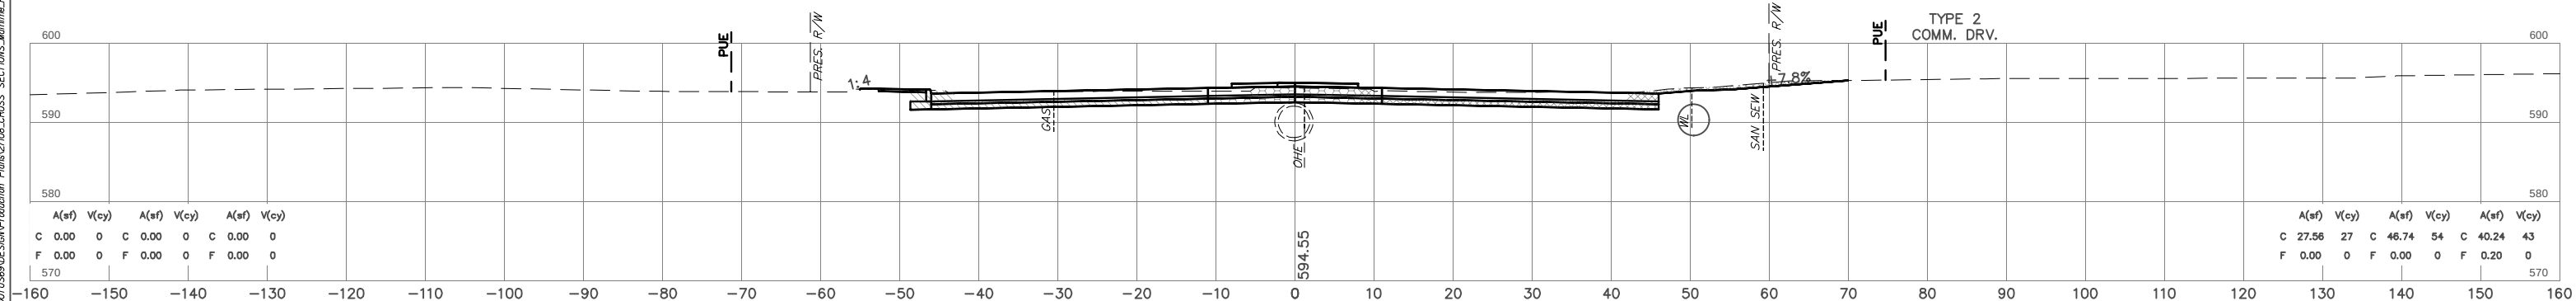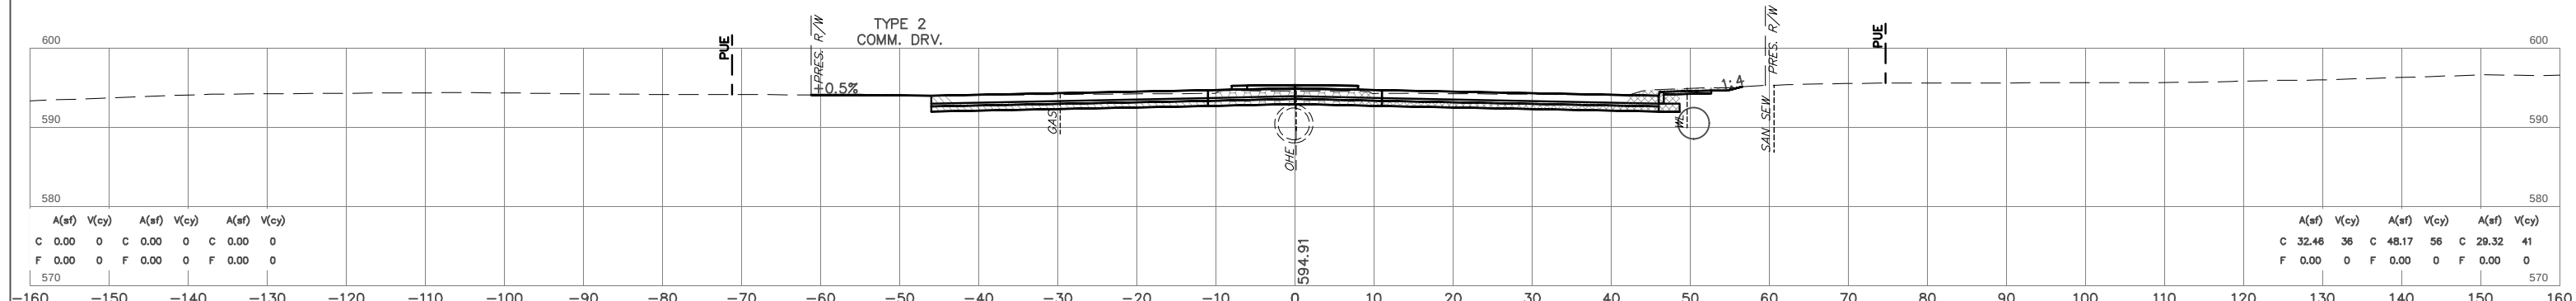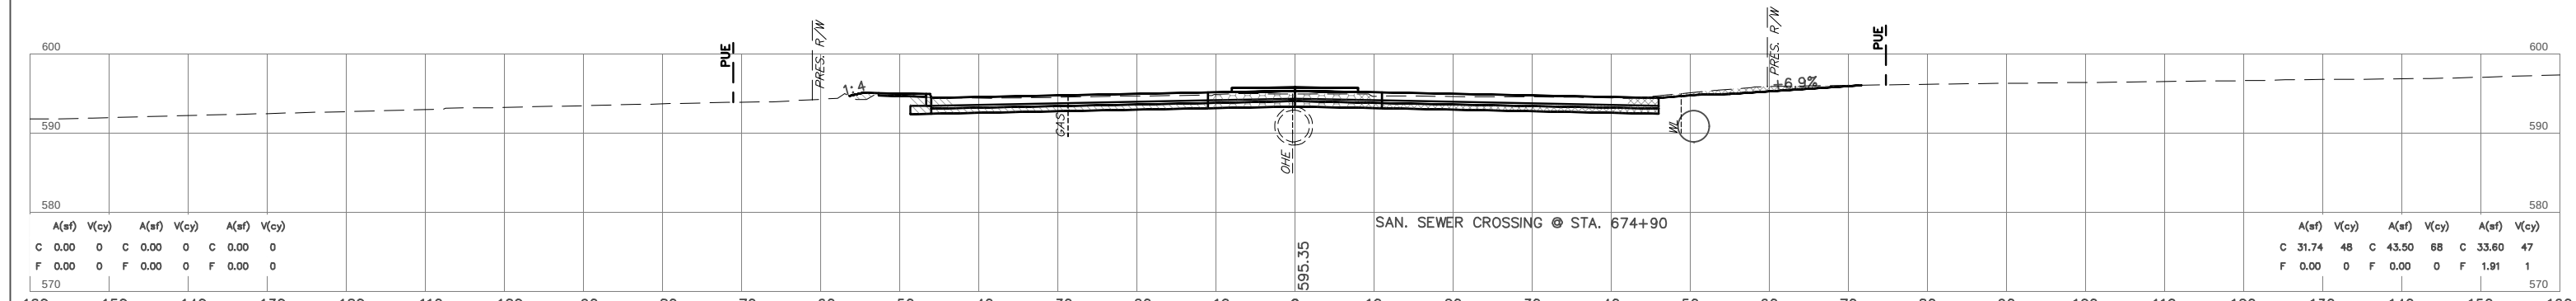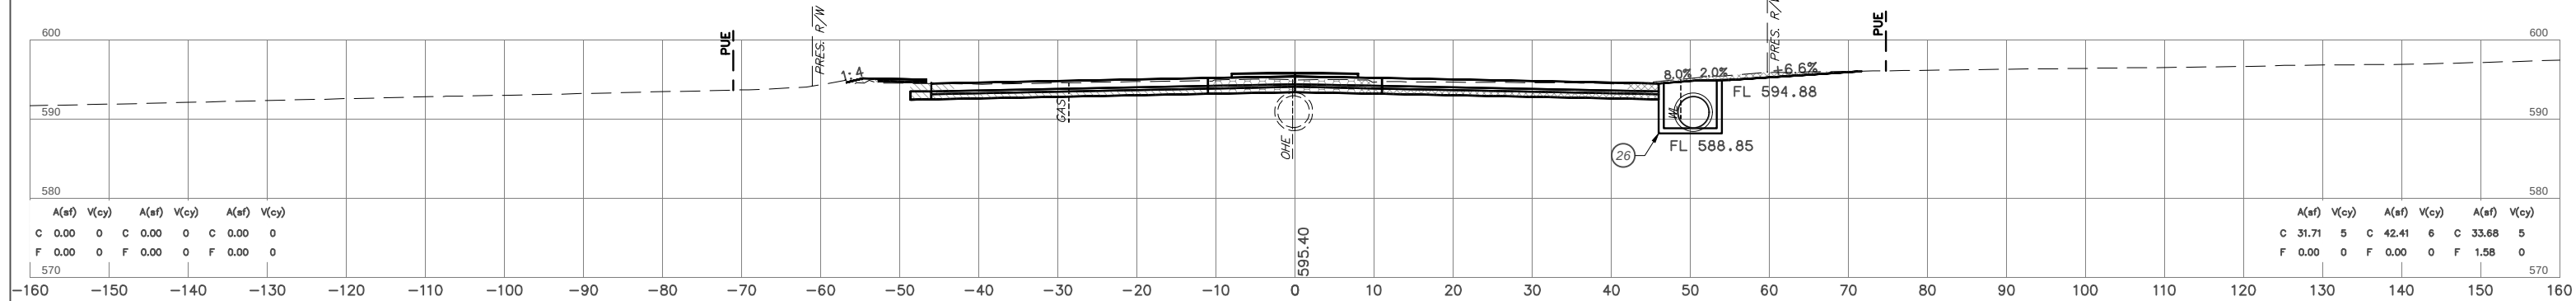

NOTE: LOCATION OF UTILITIES ARE APPROXIMATE.
DEPTH OF UTILITIES IS UNKNOWN.

U.S. HWY. 69



STATE JOB NO. 27108(04)
MUSKOGEE COUNTY
SHEET NO. X053

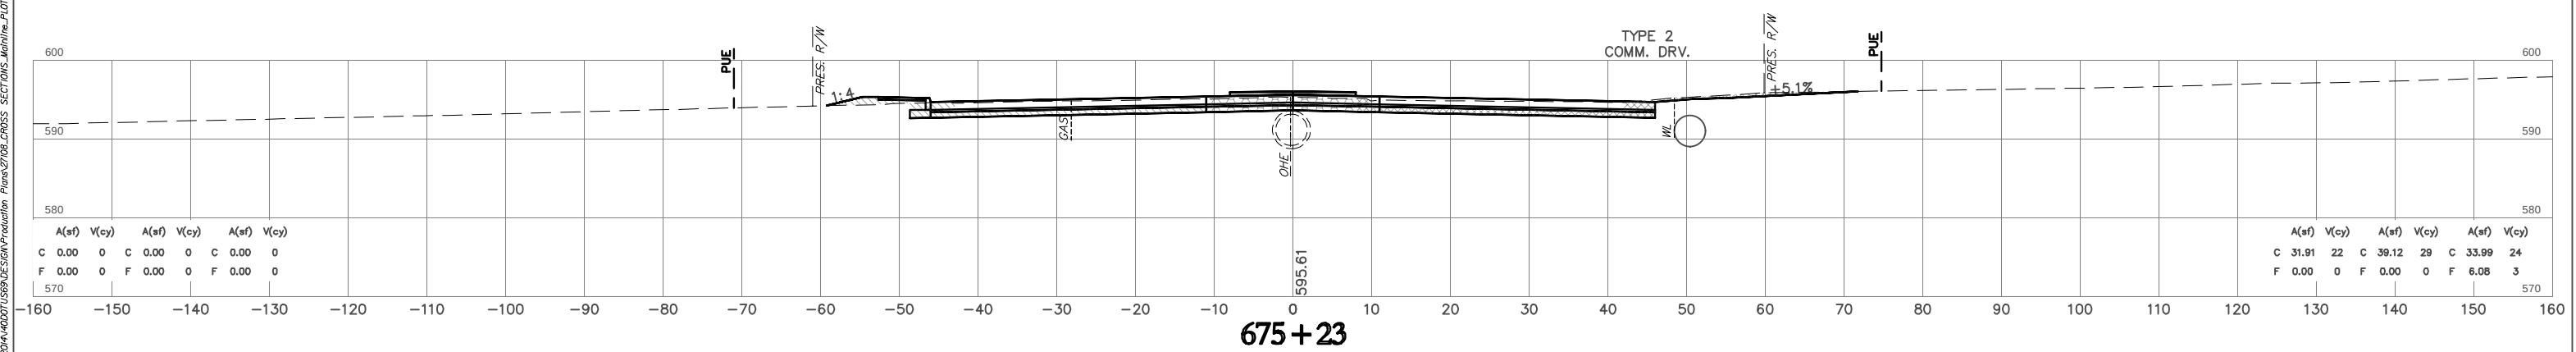 

STATE JOB NO. 27108(04)
MUSKOGEE COUNTY SHEET NO. X054


HUB Engineers
Time of Plot: 11/21/2023 2:49 AM Plot Style: HPBISON.CTB
G:\214\401007\US69\DESIGN\Production\Plots\2108_CROSS_SECTIONS_Mainline_PLOT.dwg

H:\B_Engineering\249 AM Proj\Style HP\H50MCTB
Time of Plot: 11/23/2023 2:49 AM Plot Style: HP\H50MCTB
G:\2044\Addtl\0595\Section\Production Plans\27108\PROSS SECTIONS\Midline_PLOT.dwg

  


FINAL FIELD MEETING


OCTOBER 2023

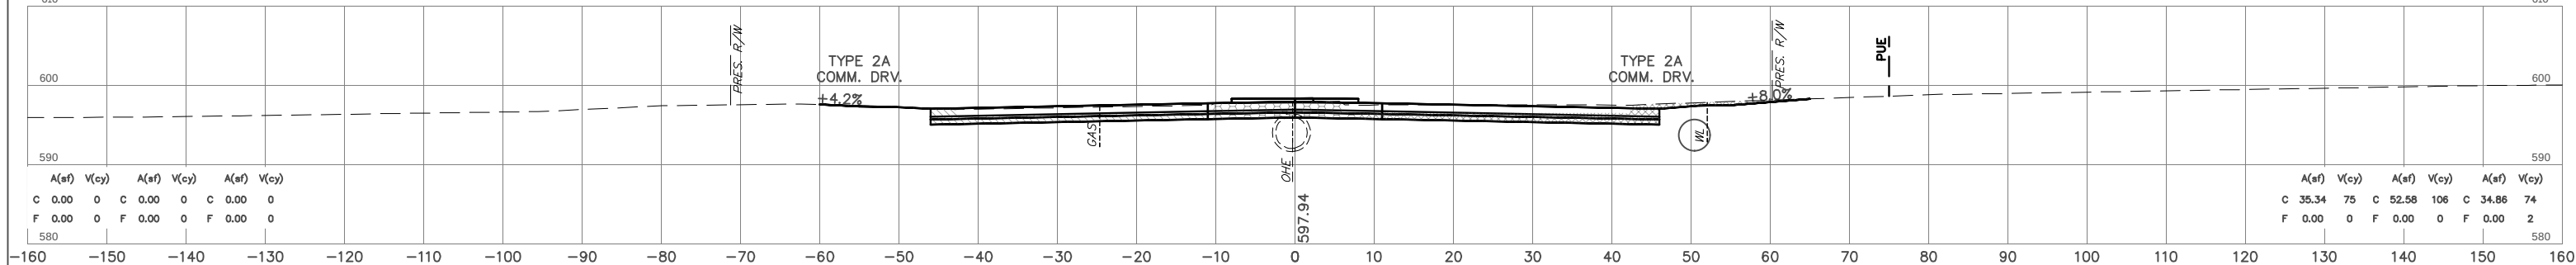


678+78

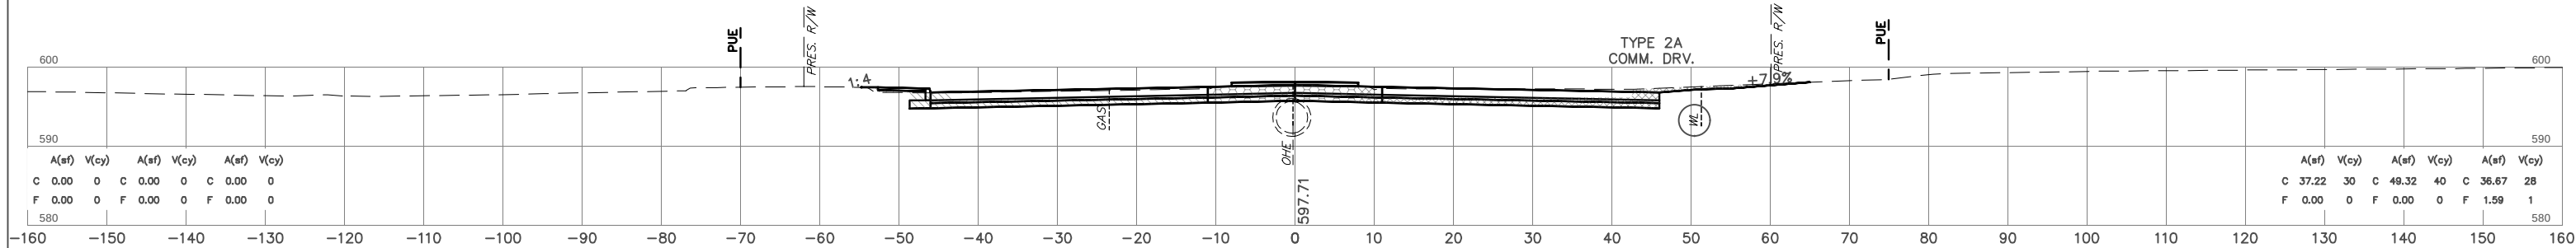


678+22

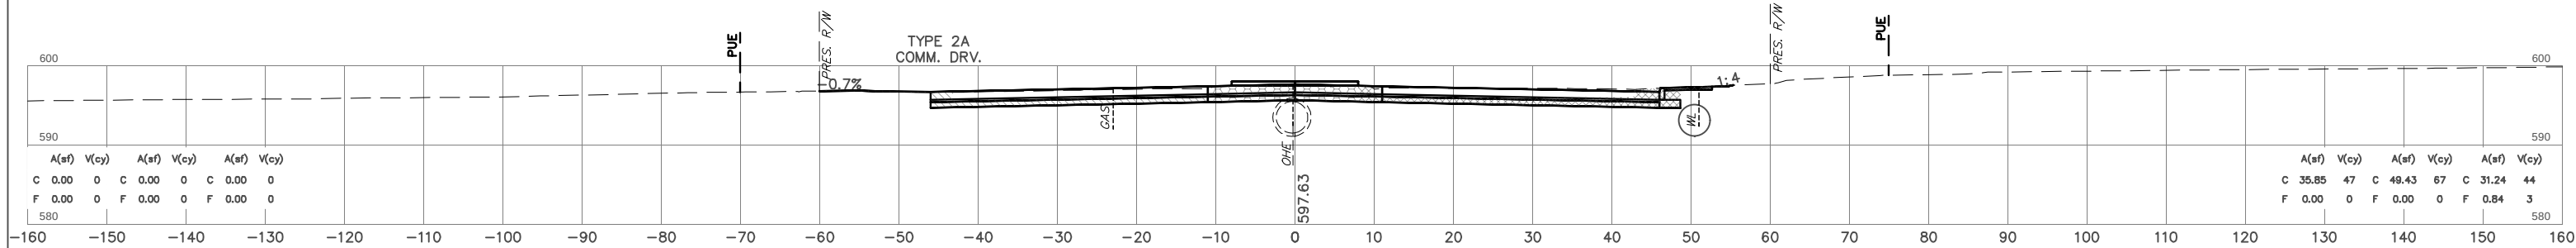

678+00

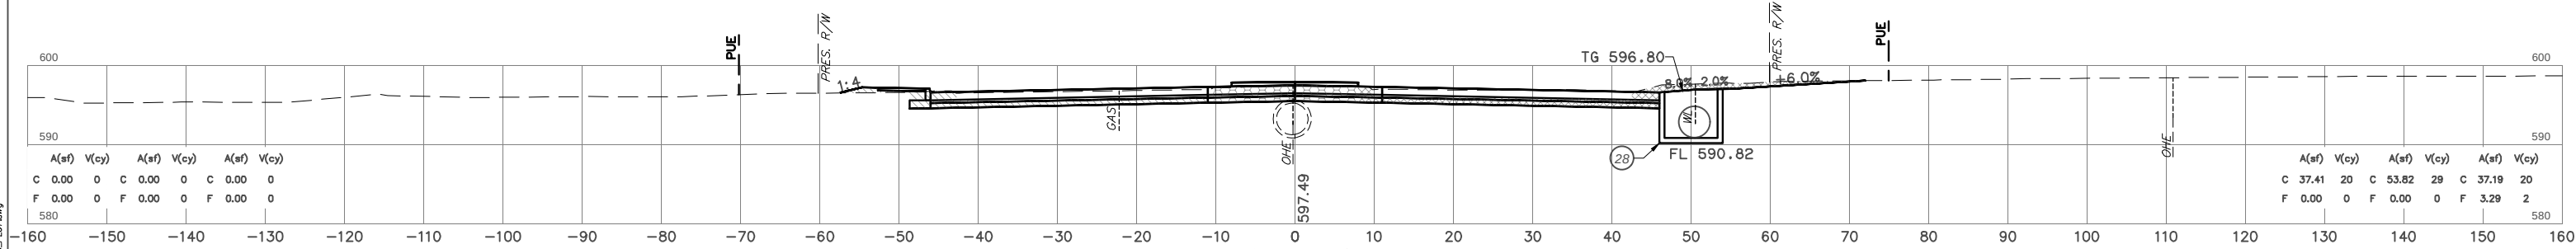

677+65

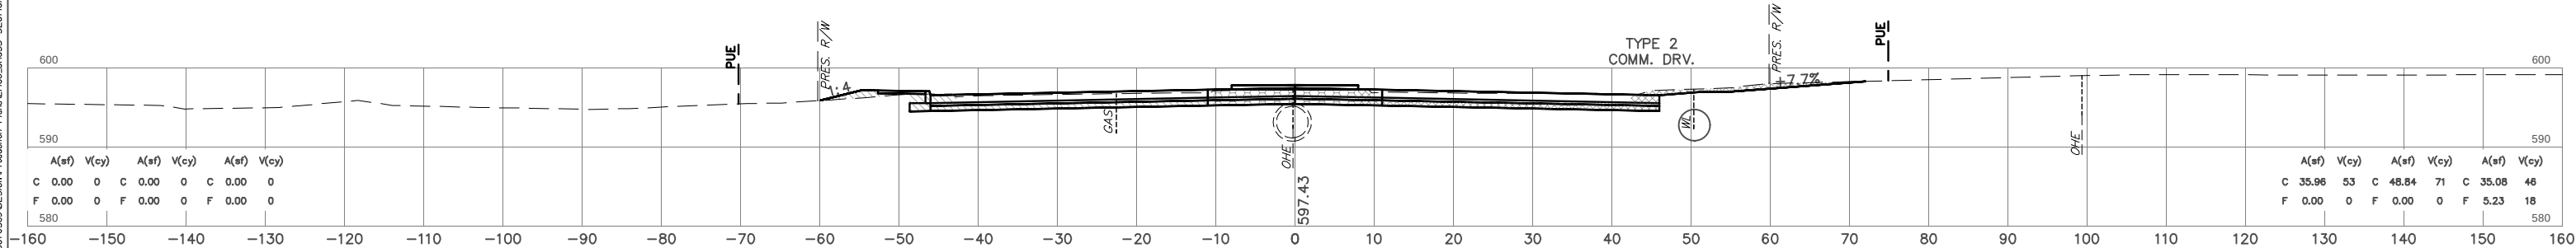

677+50

NOTE: LOCATION OF UTILITIES ARE APPROXIMATE.
DEPTH OF UTILITIES IS UNKNOWN.



U.S. HWY. 69

STATE JOB NO. 27108(04)

MUSKOGEE COUNTY





SHEET NO. X055

H:\B_E_n_g_i_n_e_e_r_s
Time of Plot: 11/23/2023 2:49 AM Plot Style: HPB150LCTB
G:\2044\001\059\059\059\Production Plans\059\059\059\SECTIONS\Mechline_PLOT.dwg

  

OKLAHOMA DEPARTMENT OF TRANSPORTATION

FINAL FIELD MEETING
OCTOBER 2023

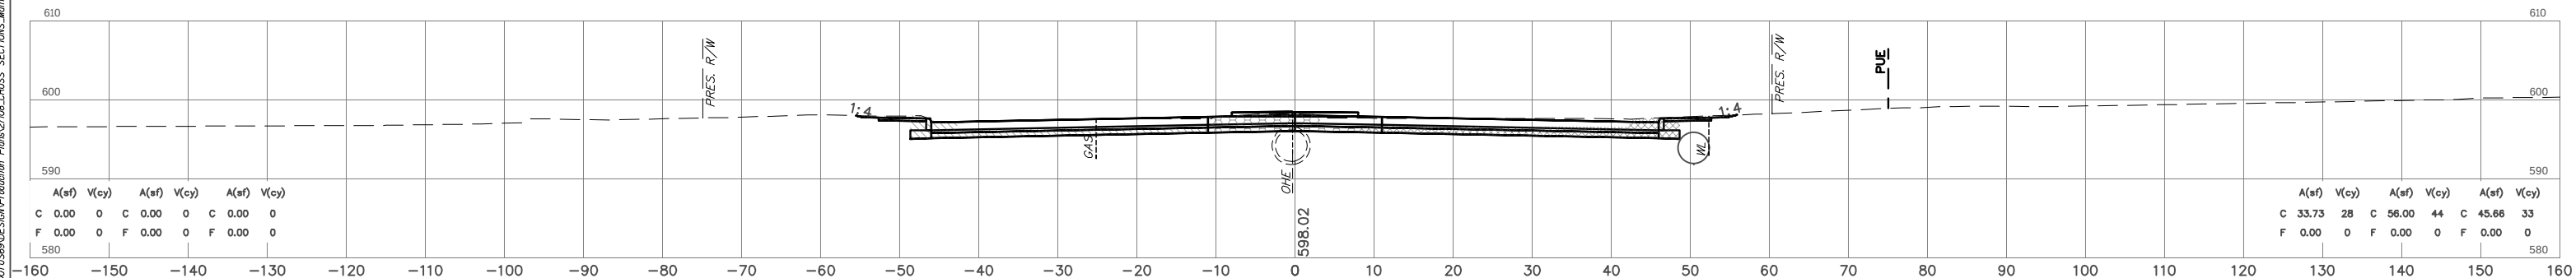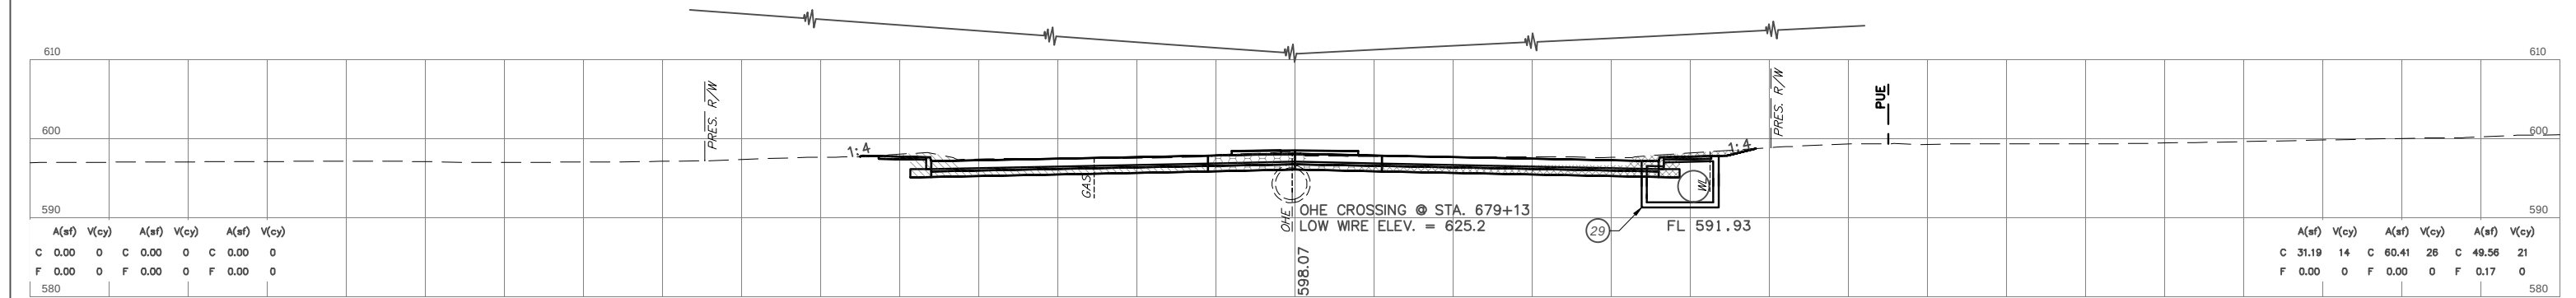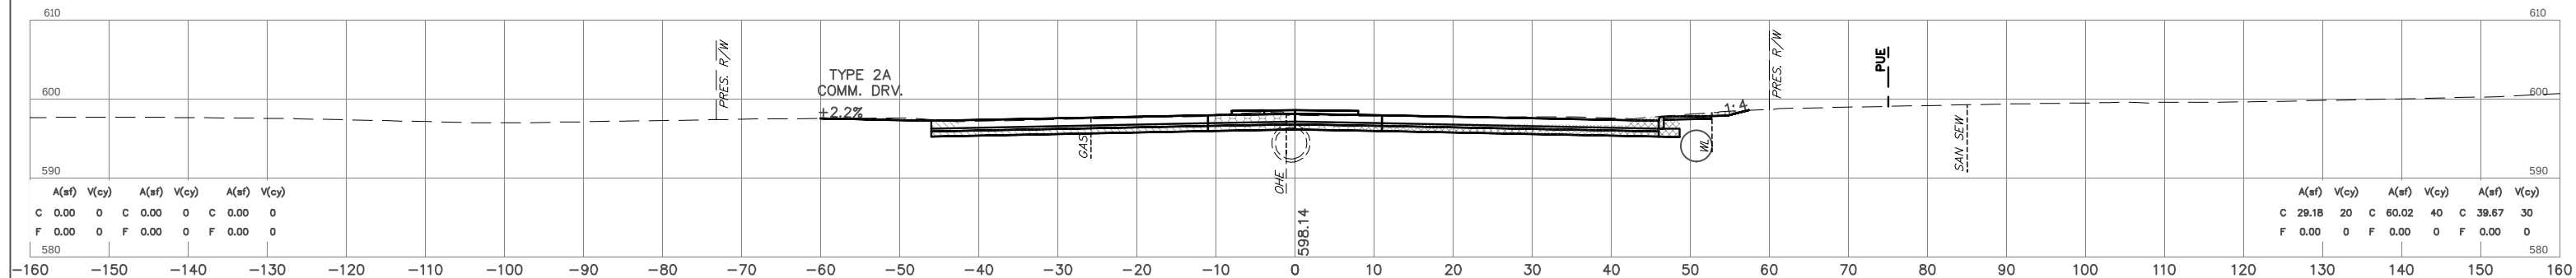
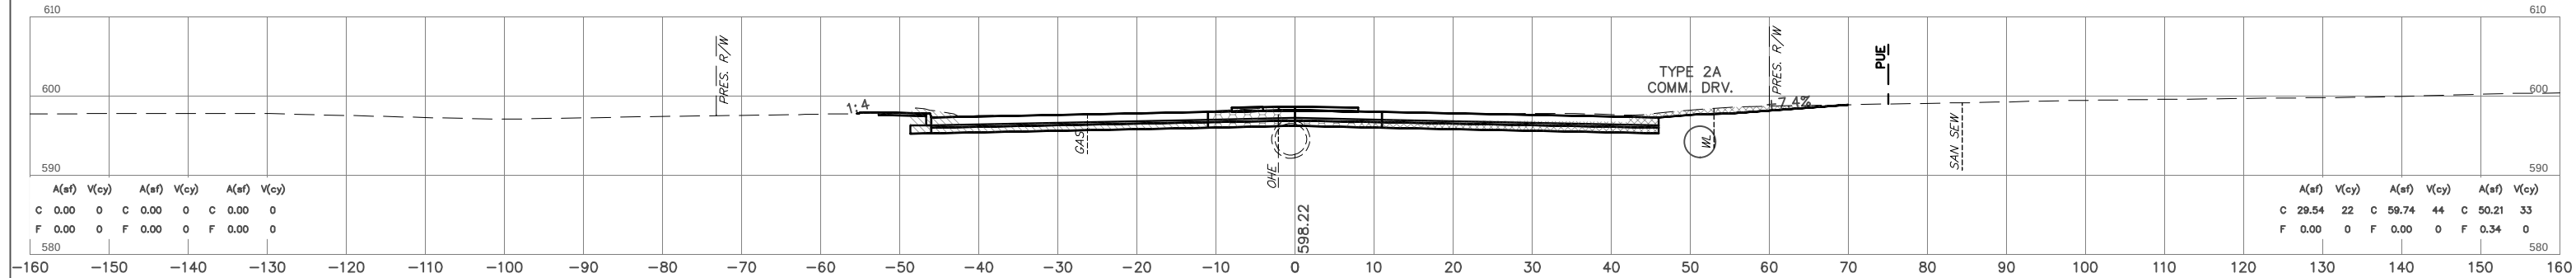


NOTE: LOCATION OF UTILITIES ARE APPROXIMATE.
DEPTH OF UTILITIES IS UNKNOWN.

U.S. HWY. 69





STATE JOB NO. 27108(04)
MUSKOGEE COUNTY
SHEET NO. X056

H:\B_Engineering\2023\249 MM Proj\Style\HPS\150\LT1B
Time of Plot: 11/23/2023 2:49 AM Plot Style: HPS\150\LT1B
G:\2024\44007\059\0591\Production\Plan\27108_CROSS_SECTIONS_Midline_PLOT.dwg

  

OKLAHOMA DEPARTMENT OF TRANSPORTATION






FINAL FIELD MEETING
OCTOBER 2023

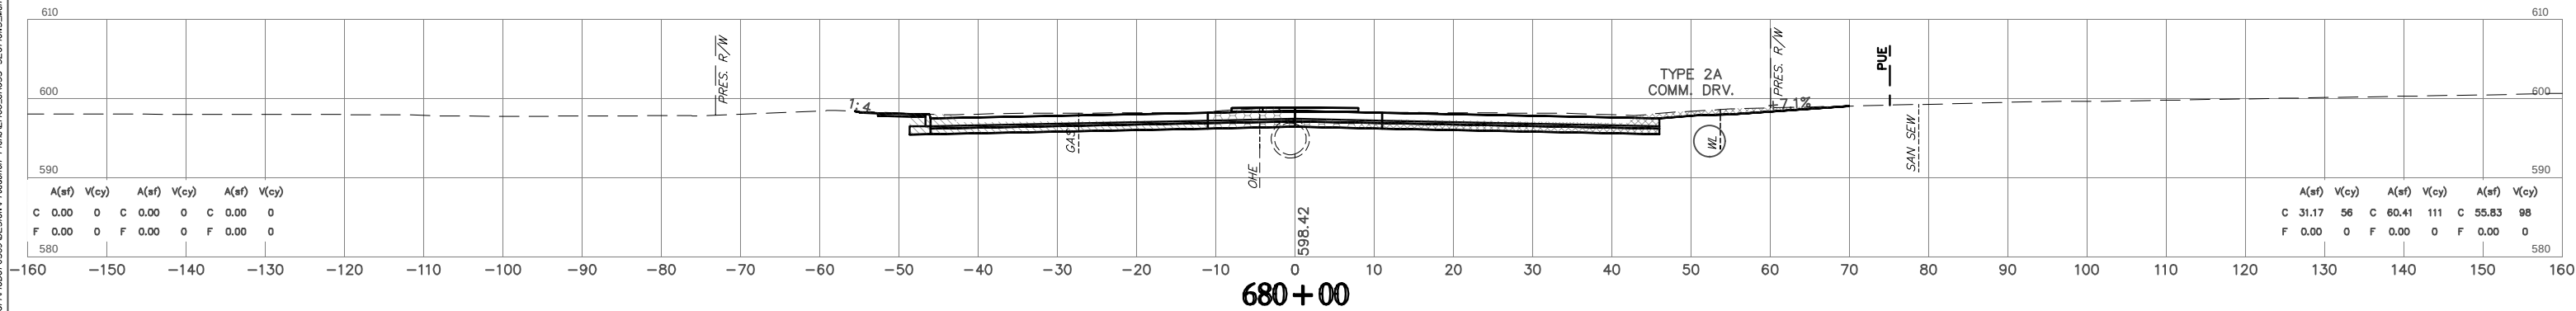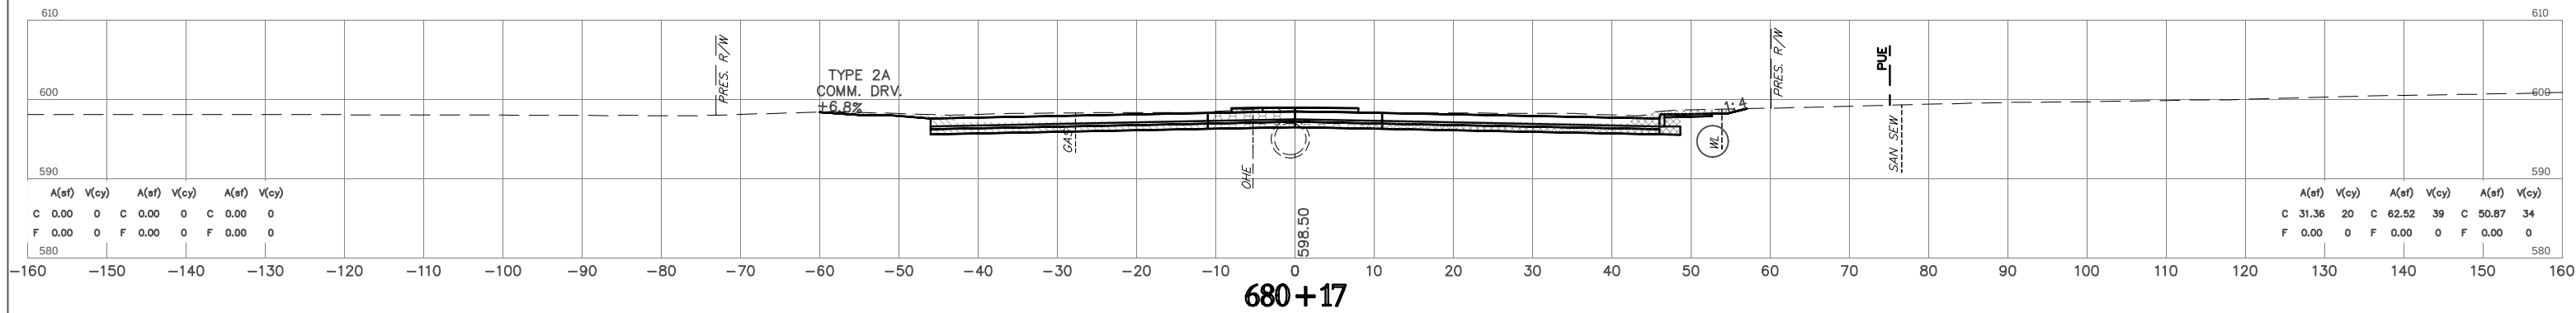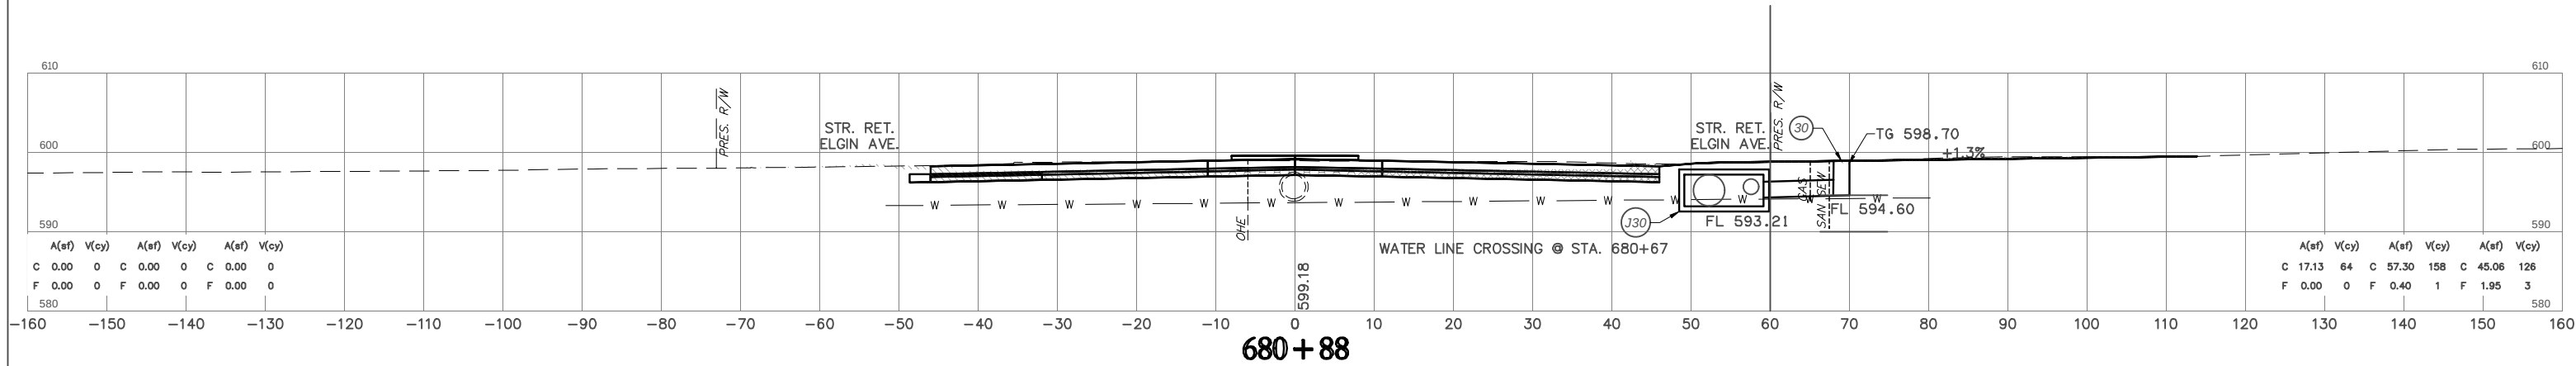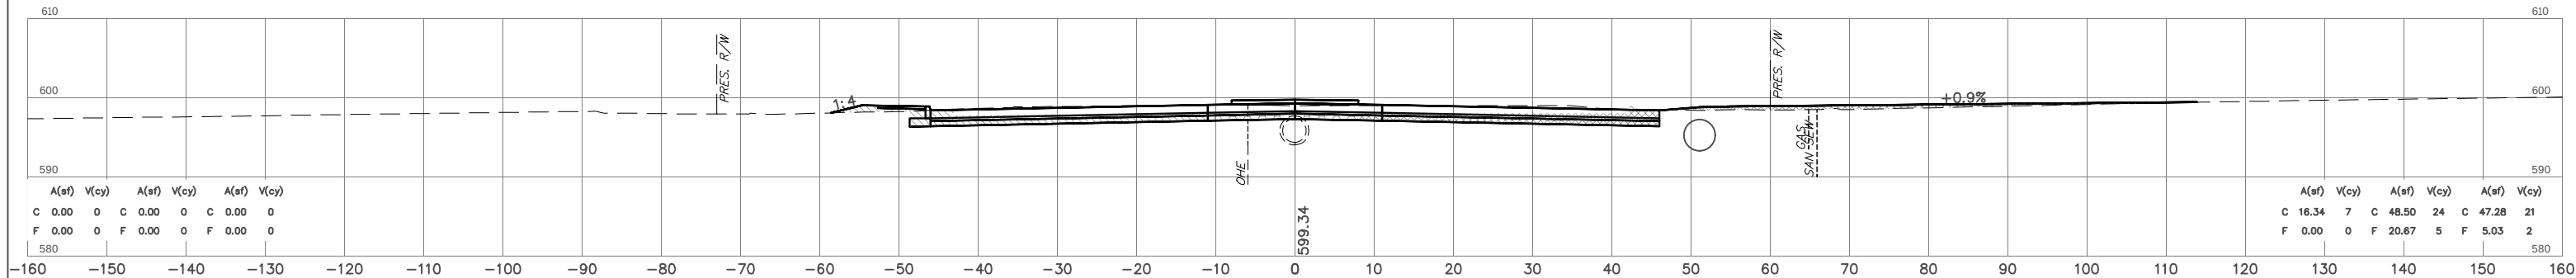

NOTE: LOCATION OF UTILITIES ARE APPROXIMATE.
DEPTH OF UTILITIES IS UNKNOWN.



U.S. HWY. 69

STATE JOB NO. 27108(04)
MUSKOGEE COUNTY
SHEET NO. X057

  
 
 
 


STATE JOB NO. 27108(04)
MUSKOGEE COUNTY SHEET NO. X058

 HUB E n g i n e e r s
Time of Plot: 11/21/2023 2:50 AM Plot Style: HPB150N.CTB
G:\2014\40300TUS69\DESIGN\Production Plans\27108_CROSS SECTIONS_Mainline_PLOT.dwg

  






FINAL FIELD MEETING
OCTOBER 2023

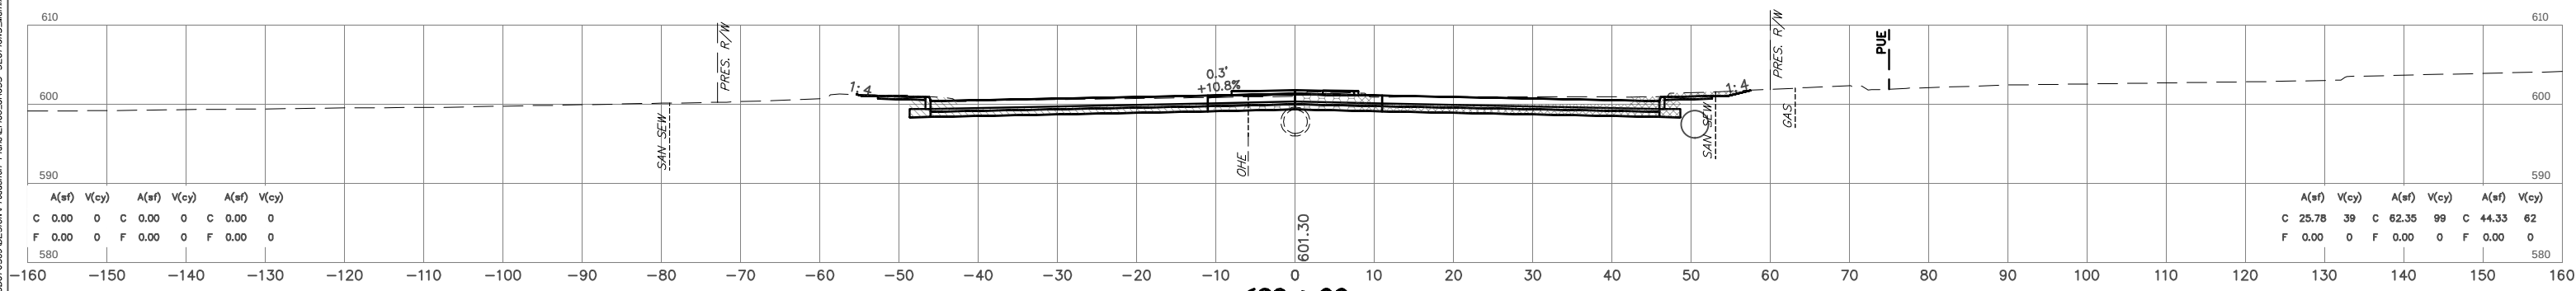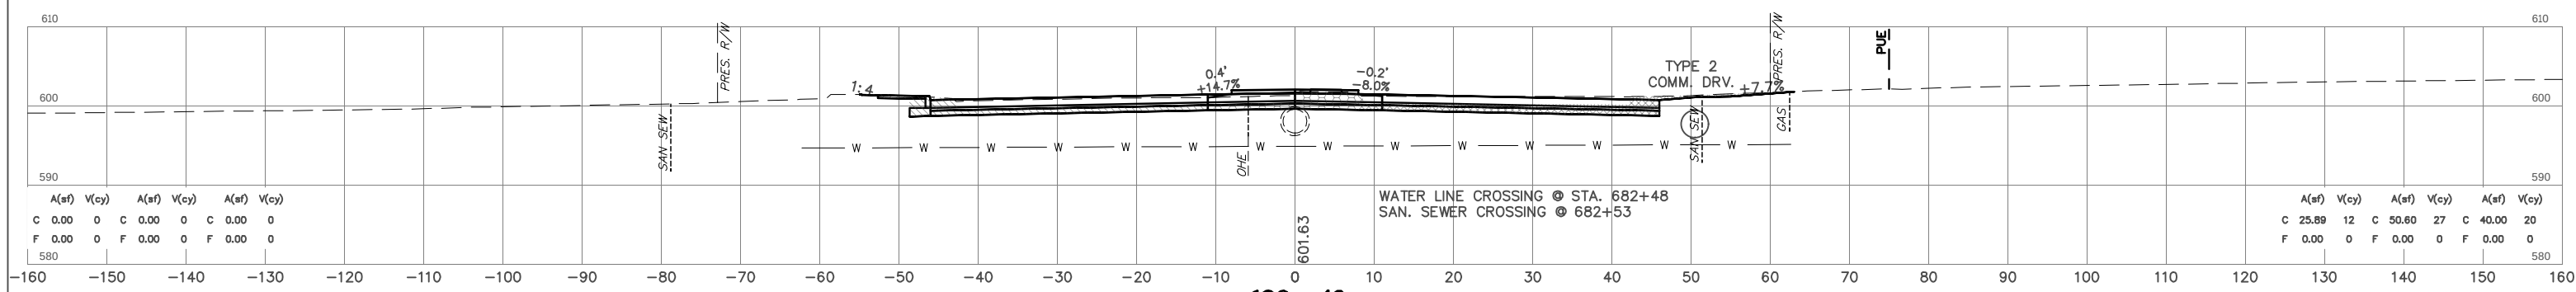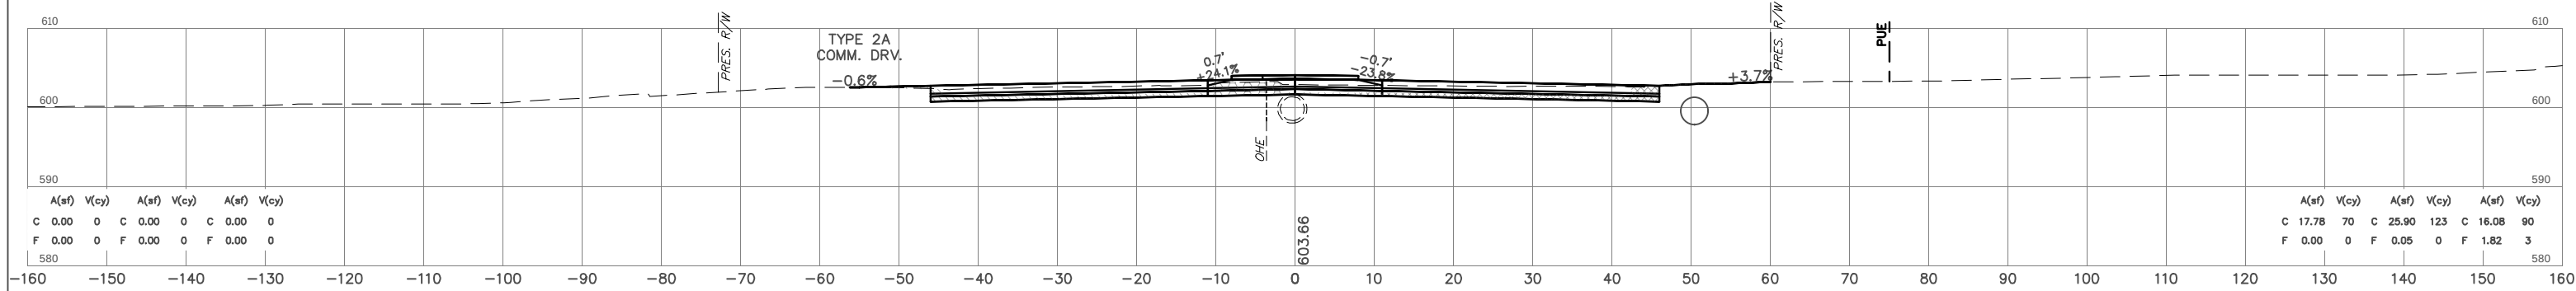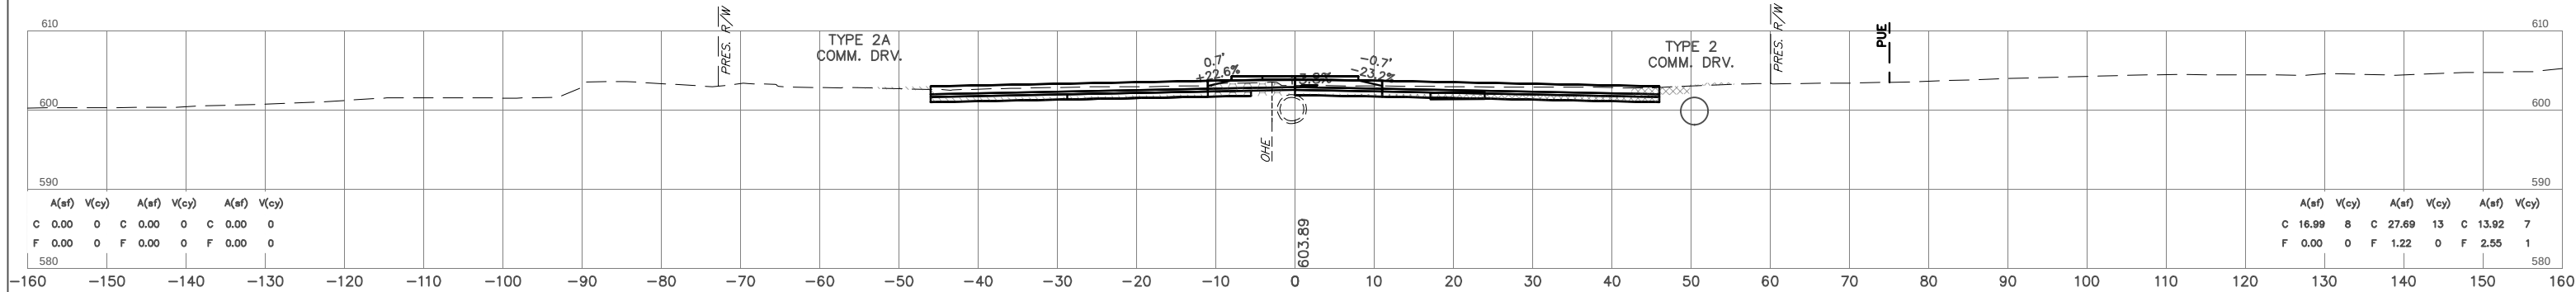

NOTE: LOCATION OF UTILITIES ARE APPROXIMATE.
DEPTH OF UTILITIES IS UNKNOWN.



U.S. HWY. 69

STATE JOB NO. 27108(04)
MUSKOGEE COUNTY
SHEET NO. X059

     


STATE JOB NO. 27108(04)
MUSKOGEE COUNTY SHEET NO. X060


HUB Engineering
Time of Plot: 11/21/2023 2:50 AM Plot Style: HPB150NCT.B
G:\2014\4000TUS69\DESIGN\Production Plots\27108_CROSS SECTIONS_Mainline_PLOT.dwg

  


FINAL FIELD MEETING
OCTOBER 2023

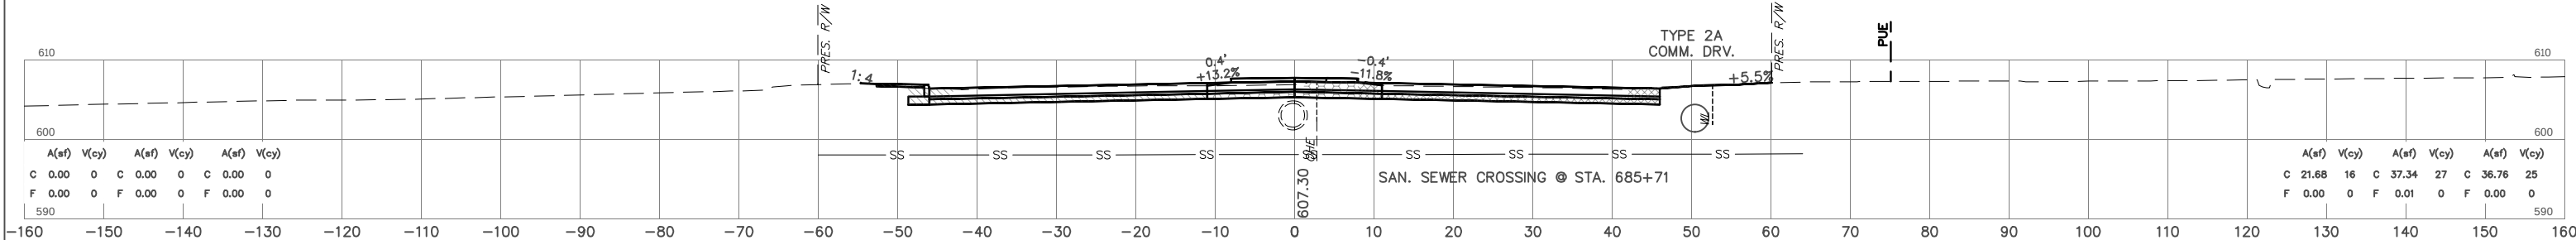


685+47

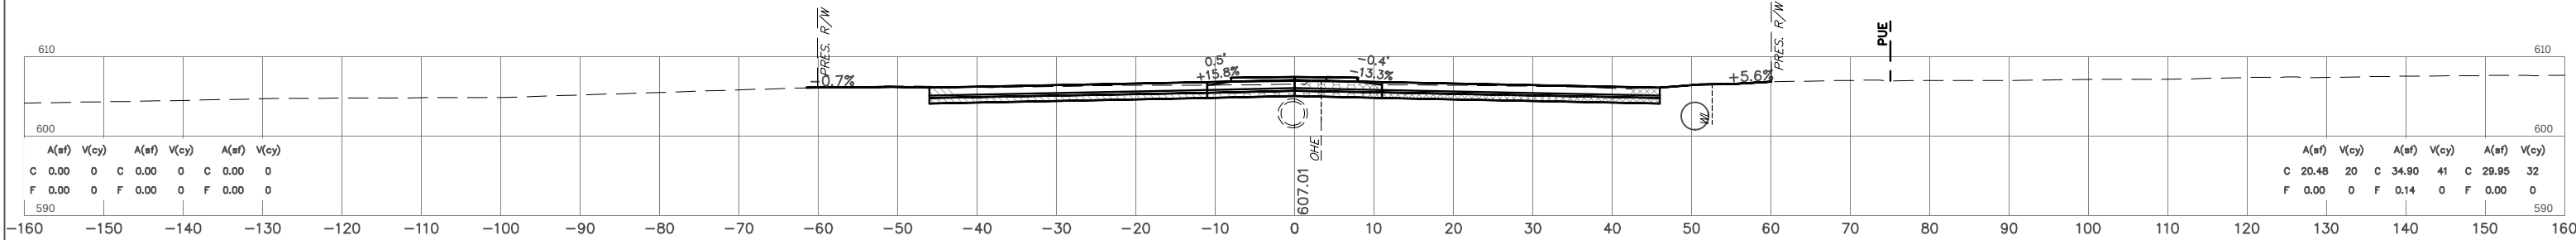


685+27

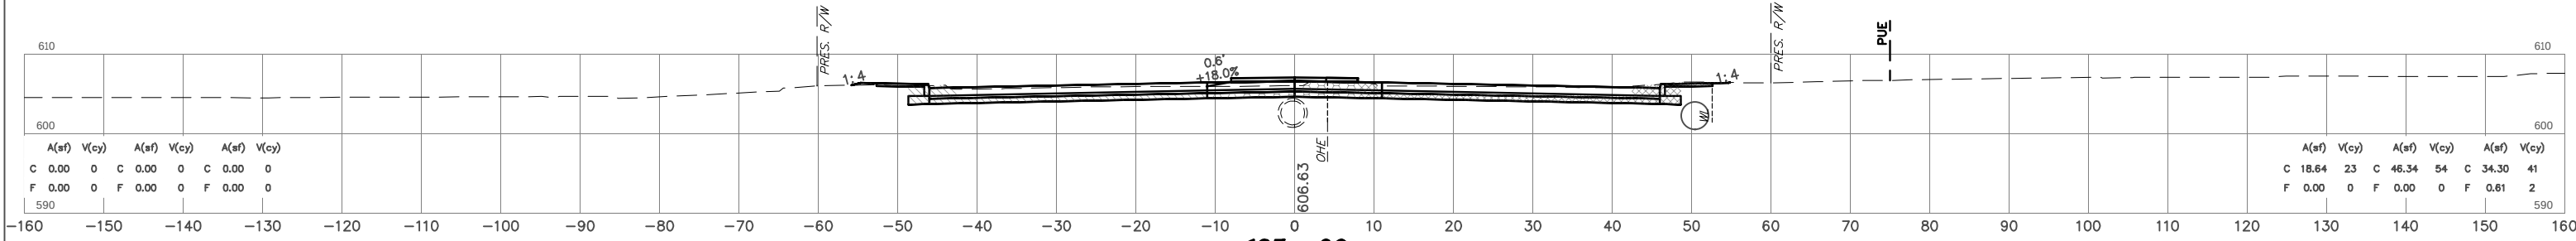

685+00

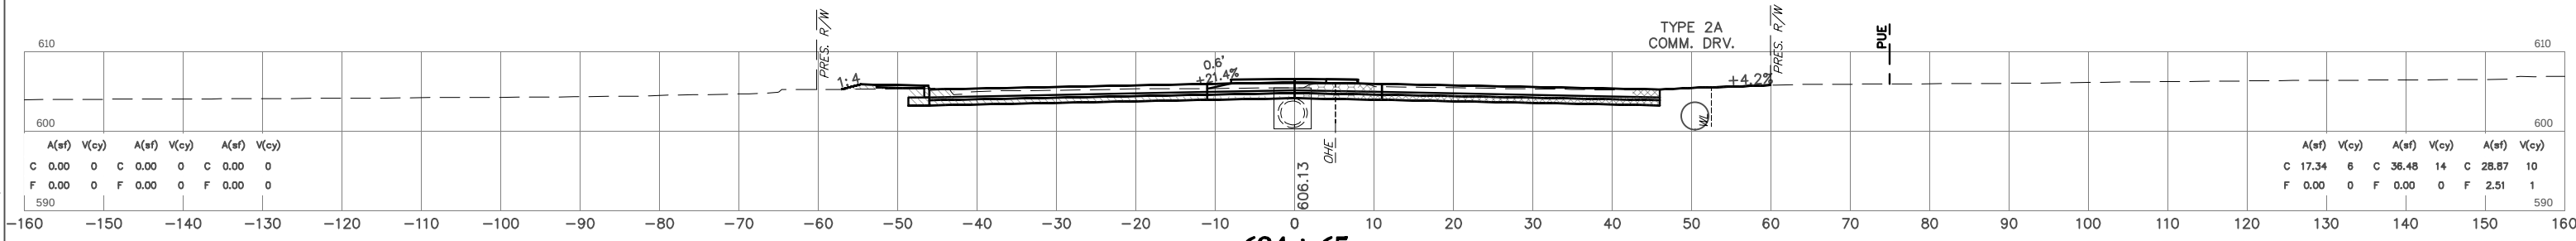

684+65

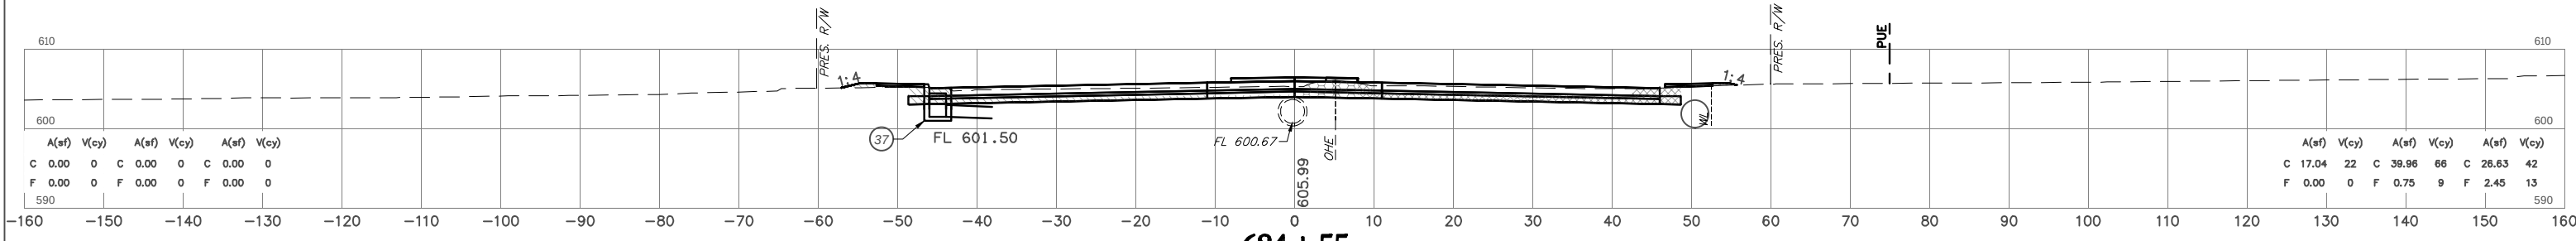



684+55

NOTE: LOCATION OF UTILITIES ARE APPROXIMATE.
DEPTH OF UTILITIES IS UNKNOWN.





U.S. HWY. 69

STATE JOB NO. 27108(04)
MUSKOGEE COUNTY
SHEET NO. X061

HUB Engineering
Time of Plot: 11/23/2023 2:51 AM Plot Style: HP950MCTB
G:\2024\440071\0595\059517\roadcross_sections\Mainline_PLOT.dwg

  

FINAL FIELD MEETING
OCTOBER 2023

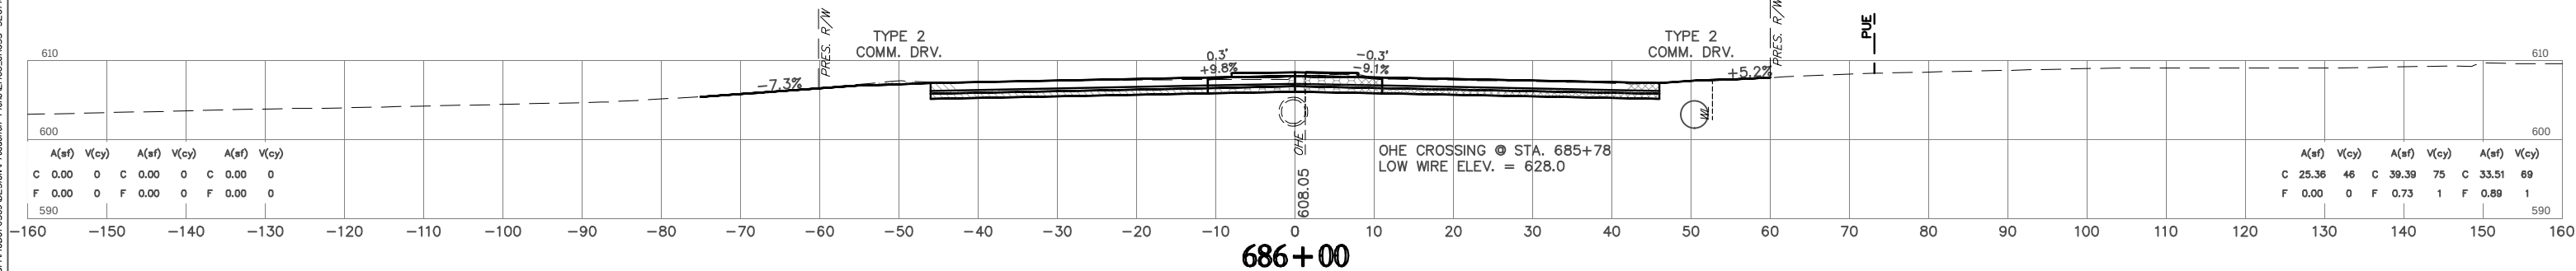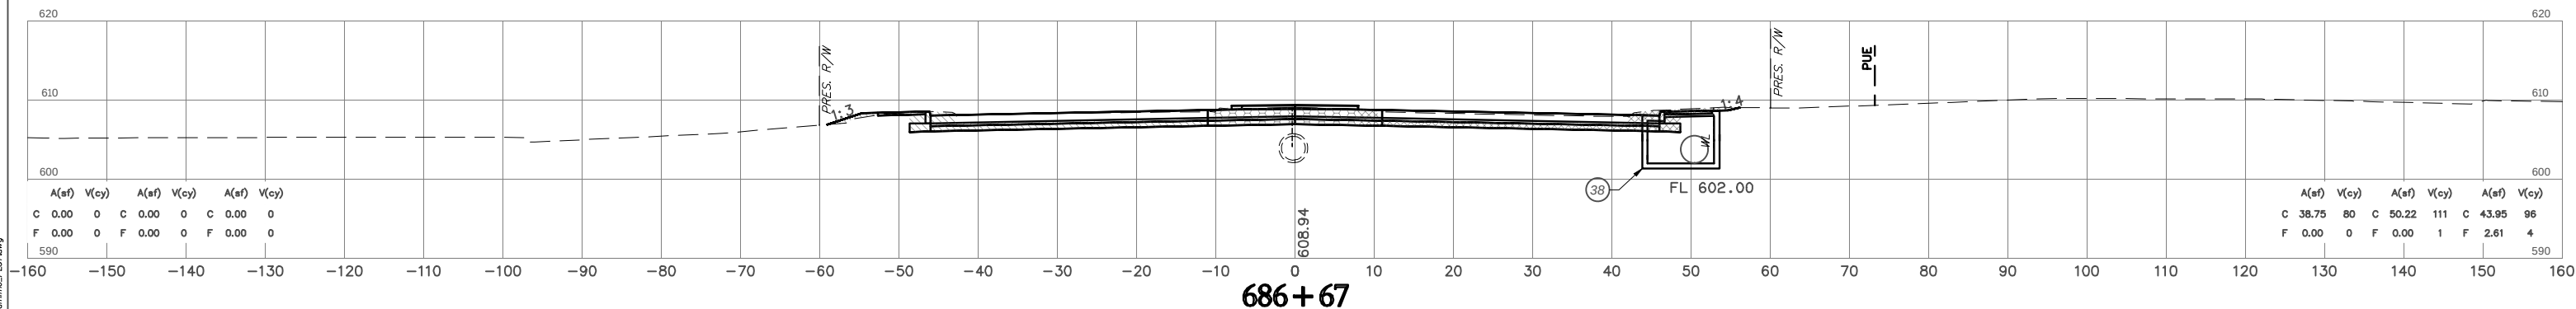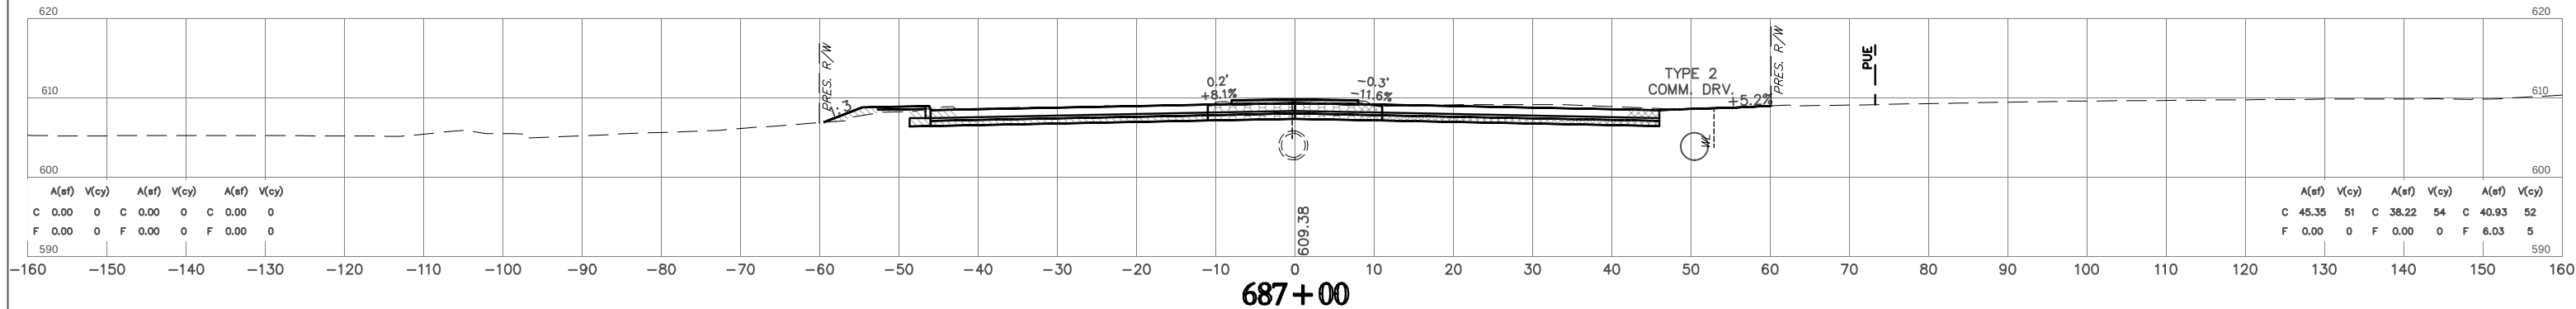
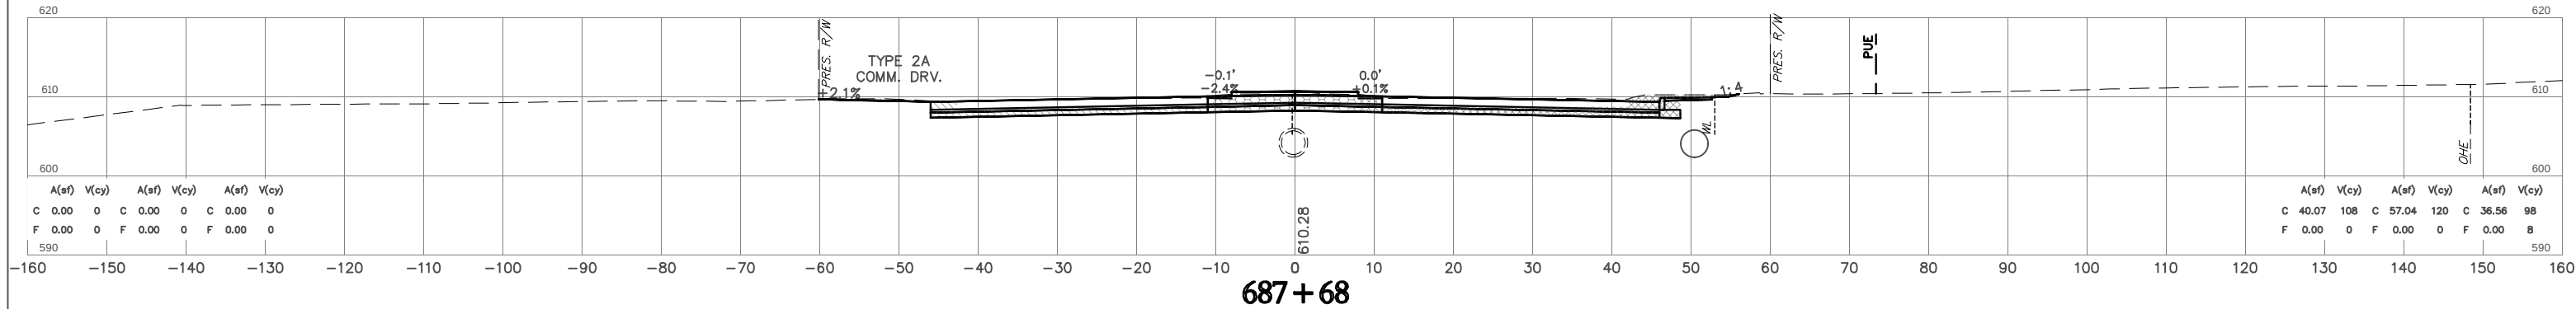


NOTE: LOCATION OF UTILITIES ARE APPROXIMATE.
DEPTH OF UTILITIES IS UNKNOWN.

U.S. HWY. 69







STATE JOB NO. 27108(04)
MUSKOGEE COUNTY
SHEET NO. X062

HUB Engineering
Time of Plot: 11/23/2023 2:51 AM Plot Style: HPB50MCTB
G:\2024\44001\059\0591\Production Plans\27108_CROSS SECTIONS\Midline_PLOT.dwg

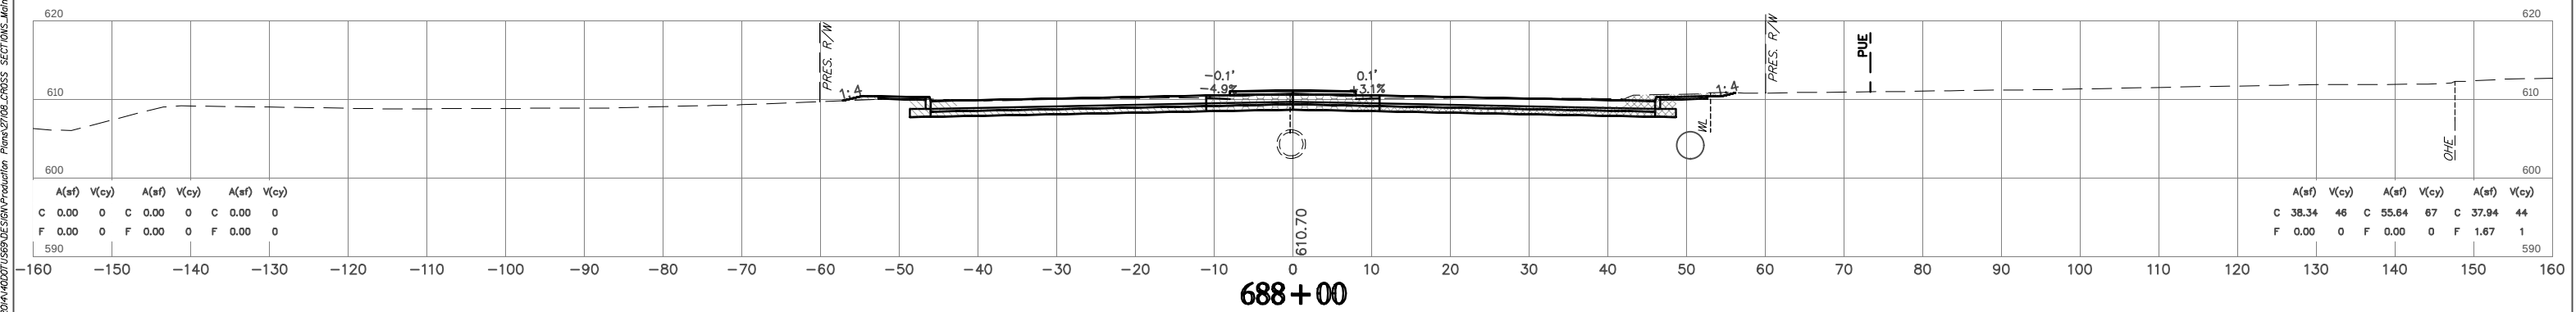 

STATE JOB NO. 27108(04)
MUSKOGEE COUNTY SHEET NO. X063

 HUB Engineering
Time of Plot: 11/21/2023 2:51 AM Plot Style: HPB150M.CTB
G:\2014\40D0TUS65\DESIGN\Production Plans\27108_CROSS SECTIONS_Mainline_PLOT.dwg

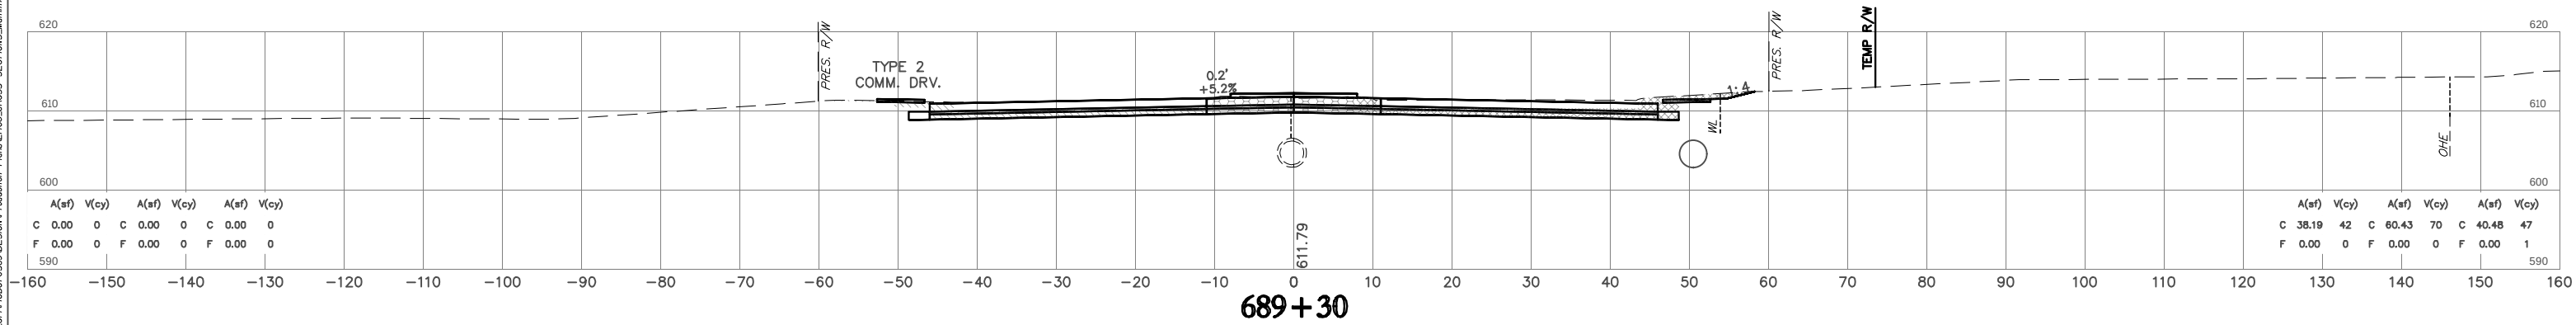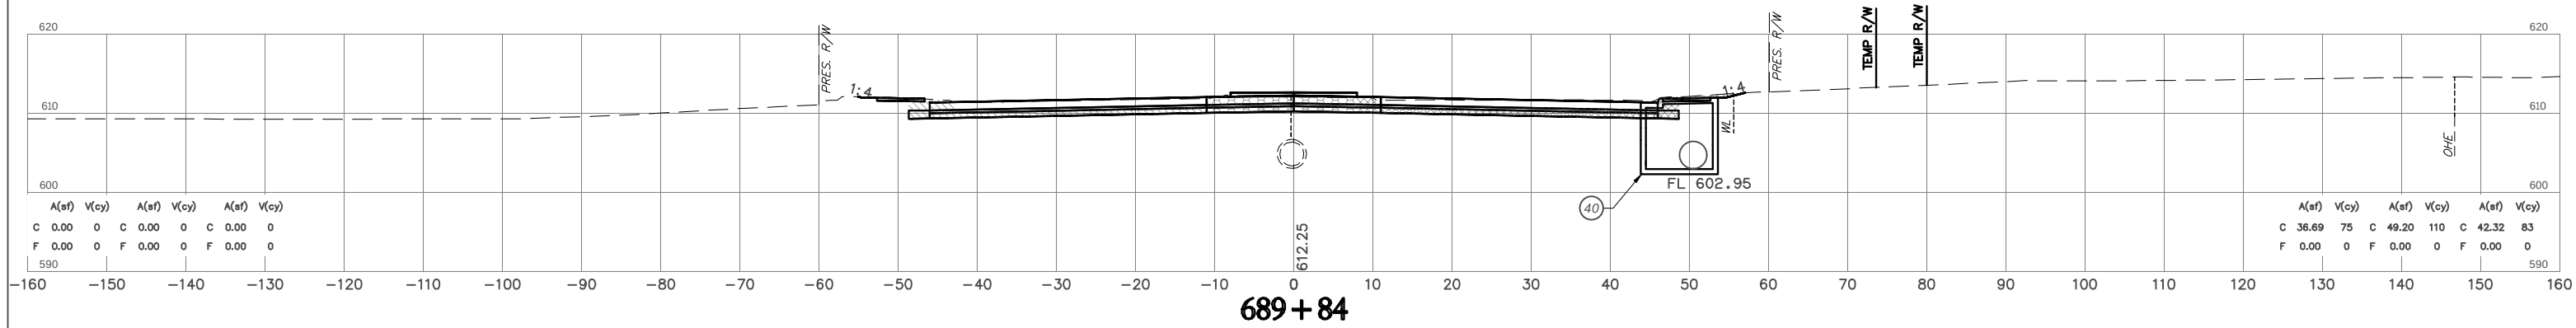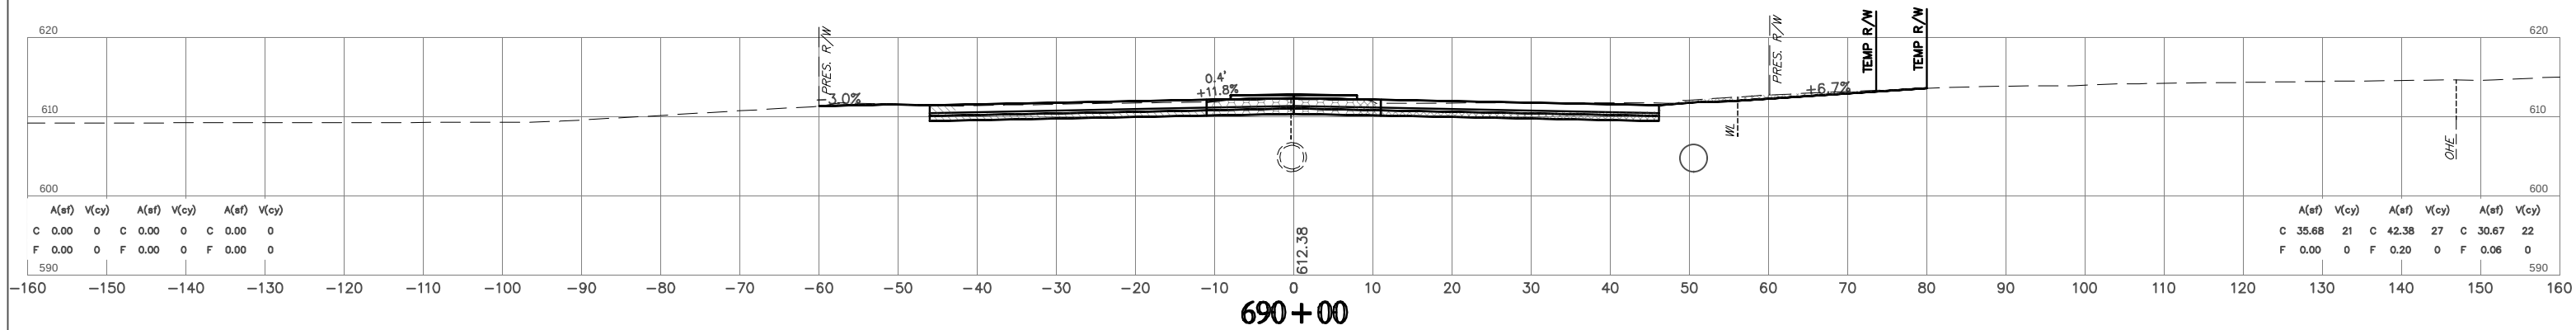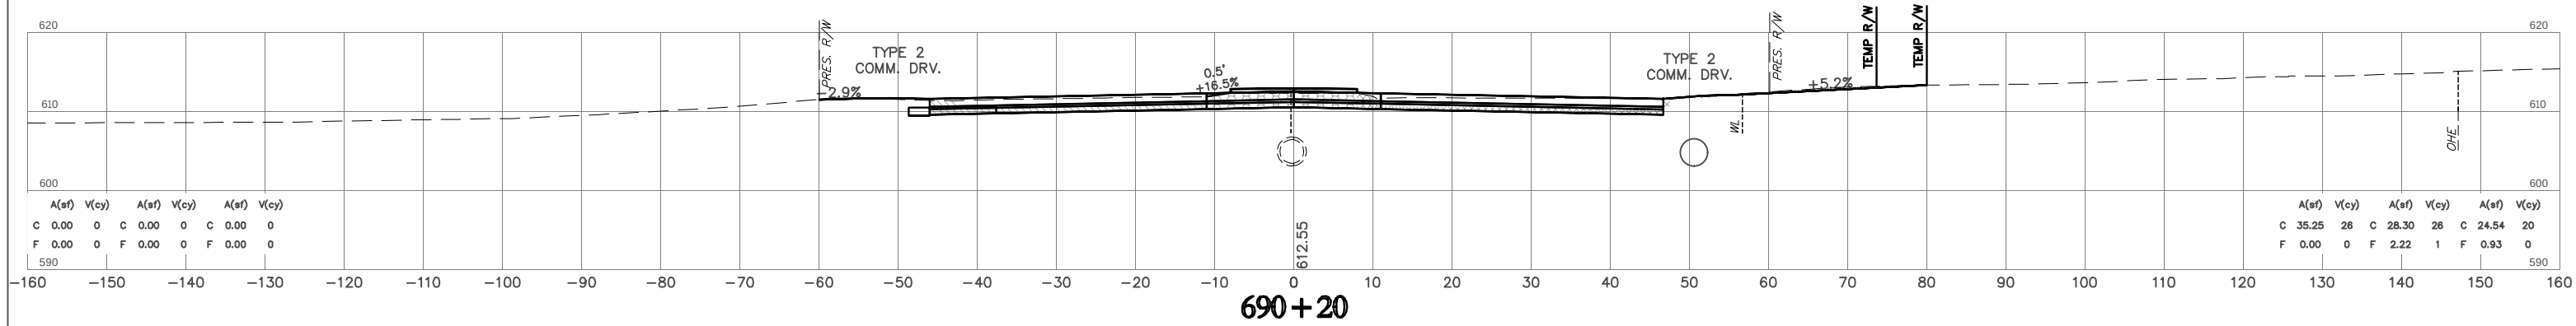  







NOTE: LOCATION OF UTILITIES ARE APPROXIMATE.
DEPTH OF UTILITIES IS UNKNOWN.

U.S. HWY. 69

STATE JOB NO. 27108(04)
MUSKOGEE COUNTY
SHEET NO. X064

HUB E n g i n e e r s
Time of Plot: 11/23/2023 2:51 AM Plot Style: HPB50AC7B
G:\2024\440071059\050510\Production Plans\27108\PROSS_SECTION\Mainline_PLOT.dwg



HUB E n g i n e e r s
Time of Plot: 11/23/2023 2:52 AM Plot Style: HPB150MCTB
G:\2044\001\059\059\059\Production Plans\2108\PROSS SECTIONS\Midline_PLOT.dwg

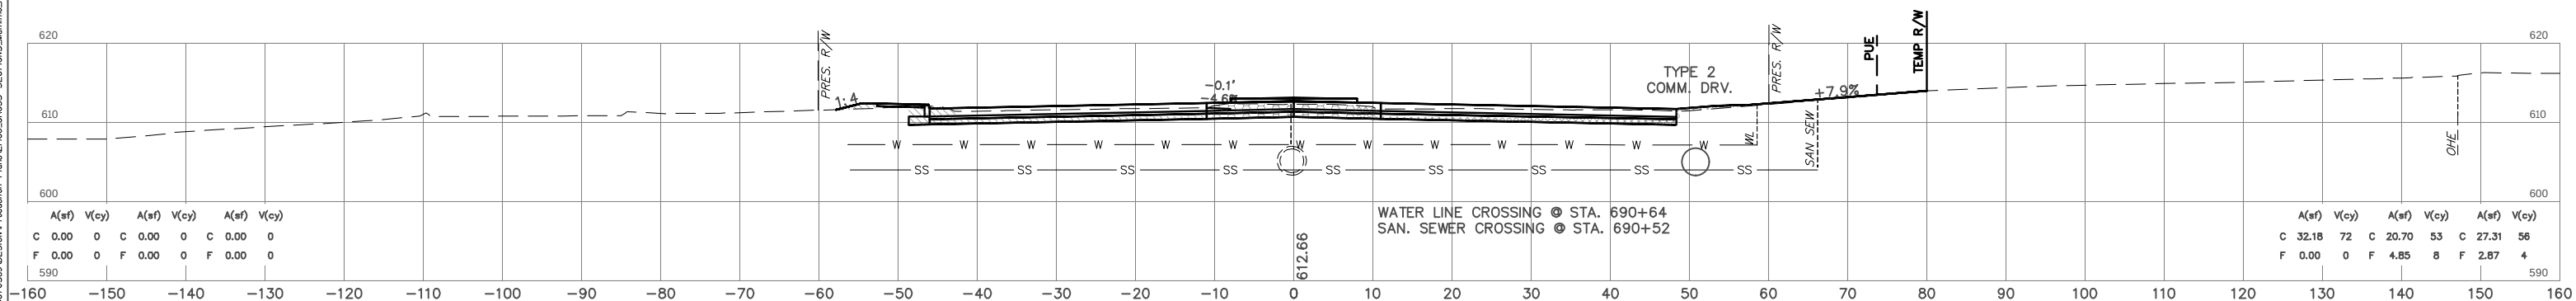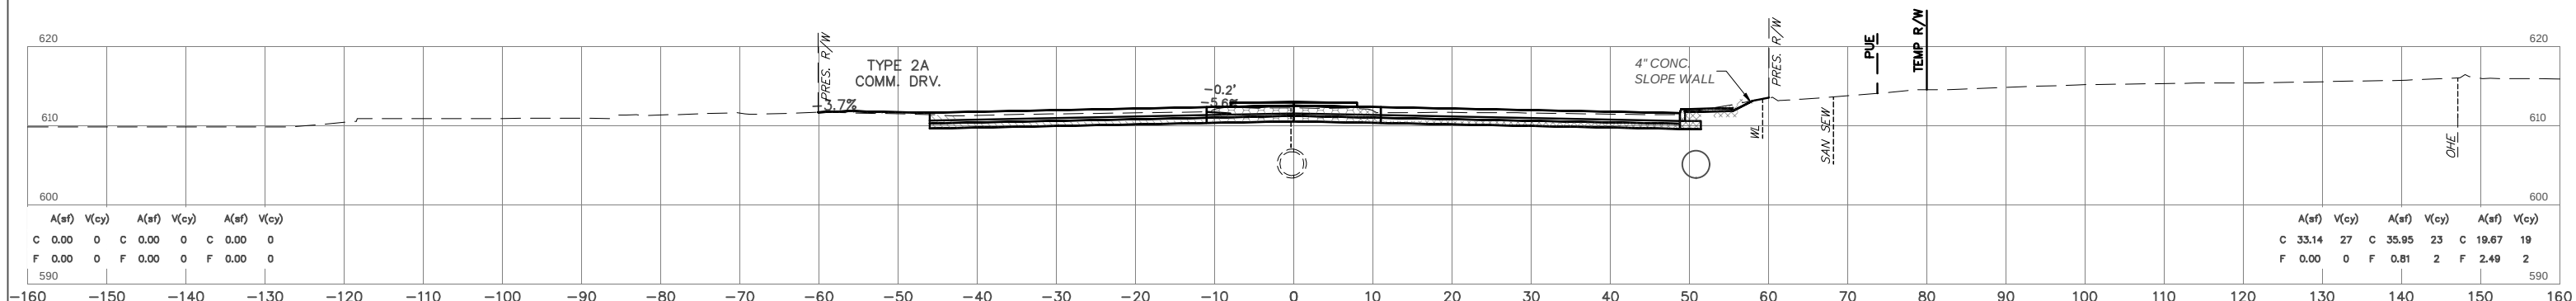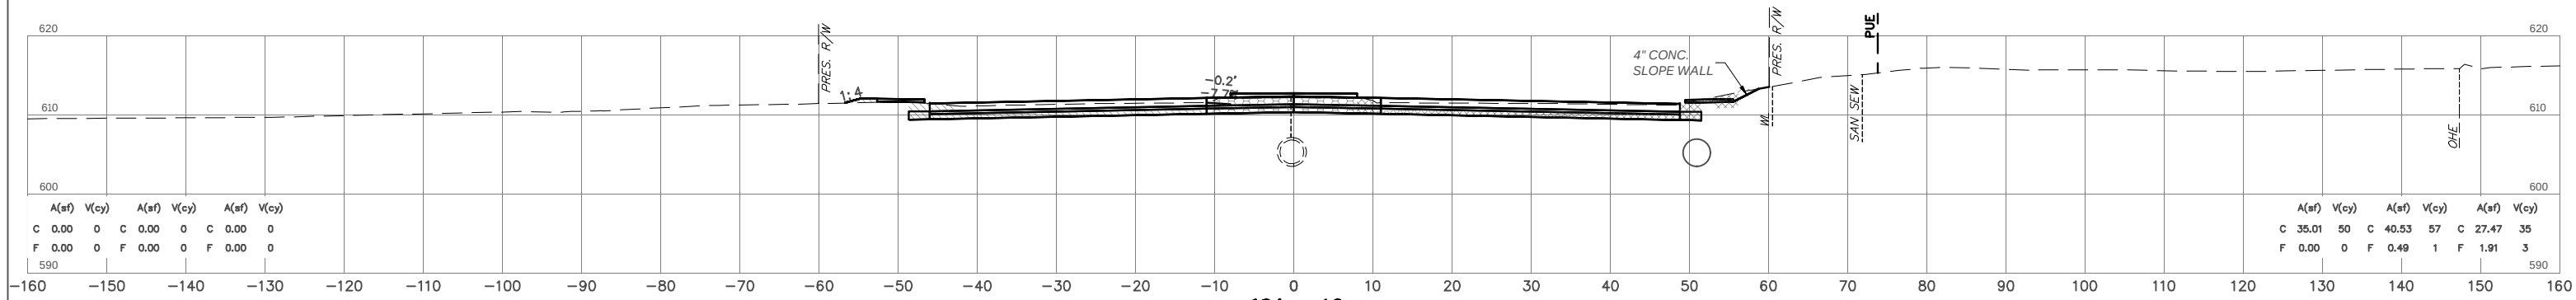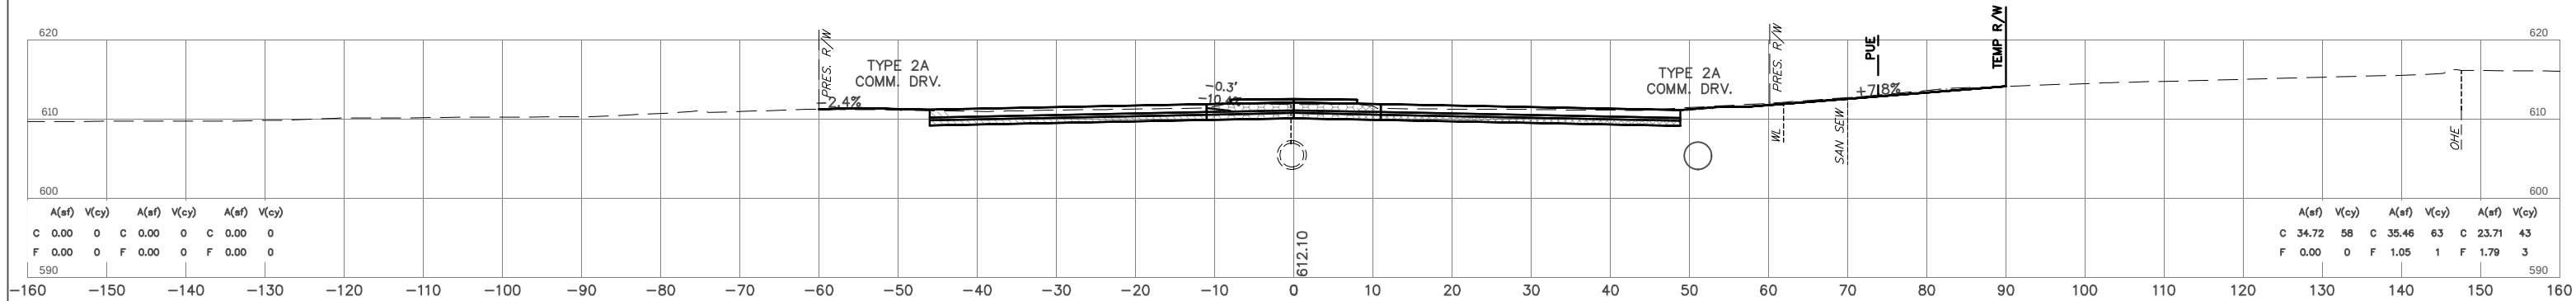  





NOTE: LOCATION OF UTILITIES ARE APPROXIMATE.
DEPTH OF UTILITIES IS UNKNOWN.

U.S. HWY. 69

STATE JOB NO. 27108(04)
MUSKOGEE COUNTY
SHEET NO. X065

  



FINAL FIELD MEETING
OCTOBER 2023

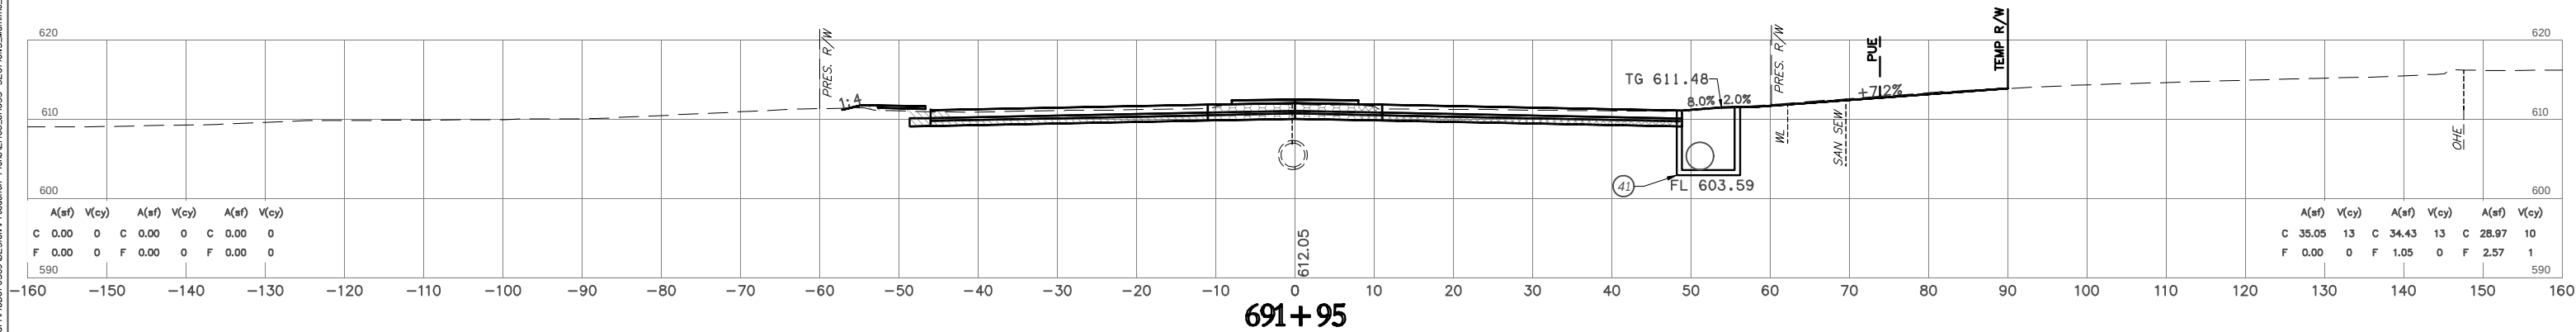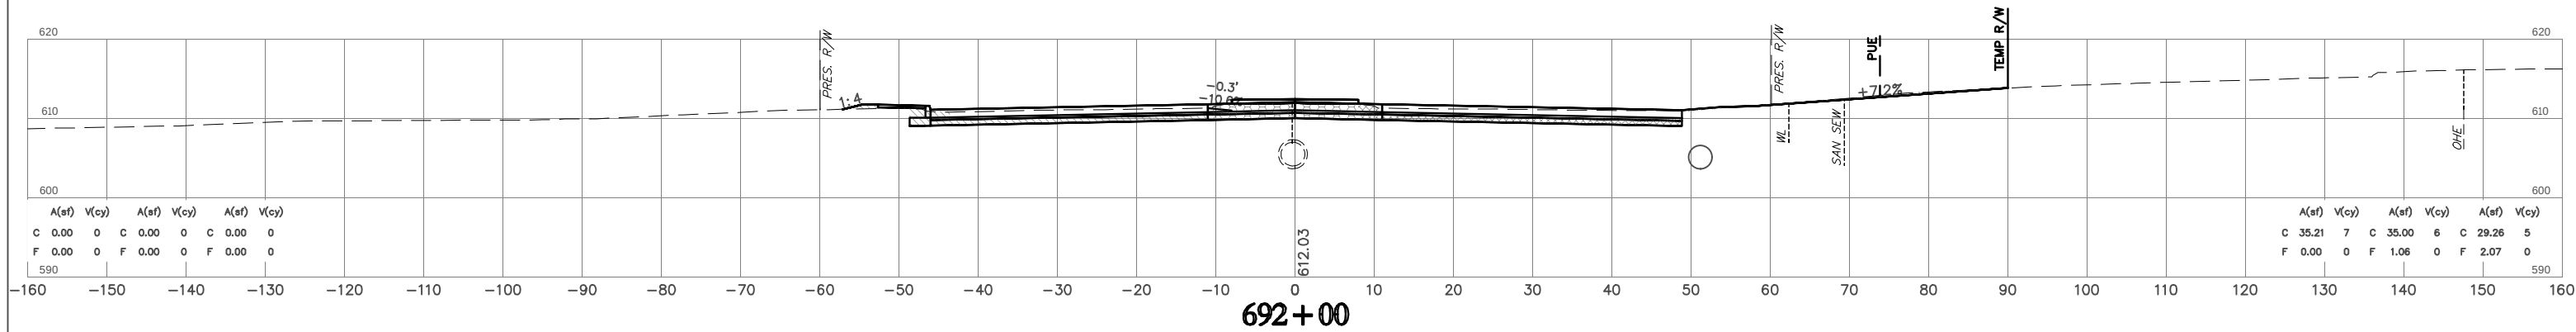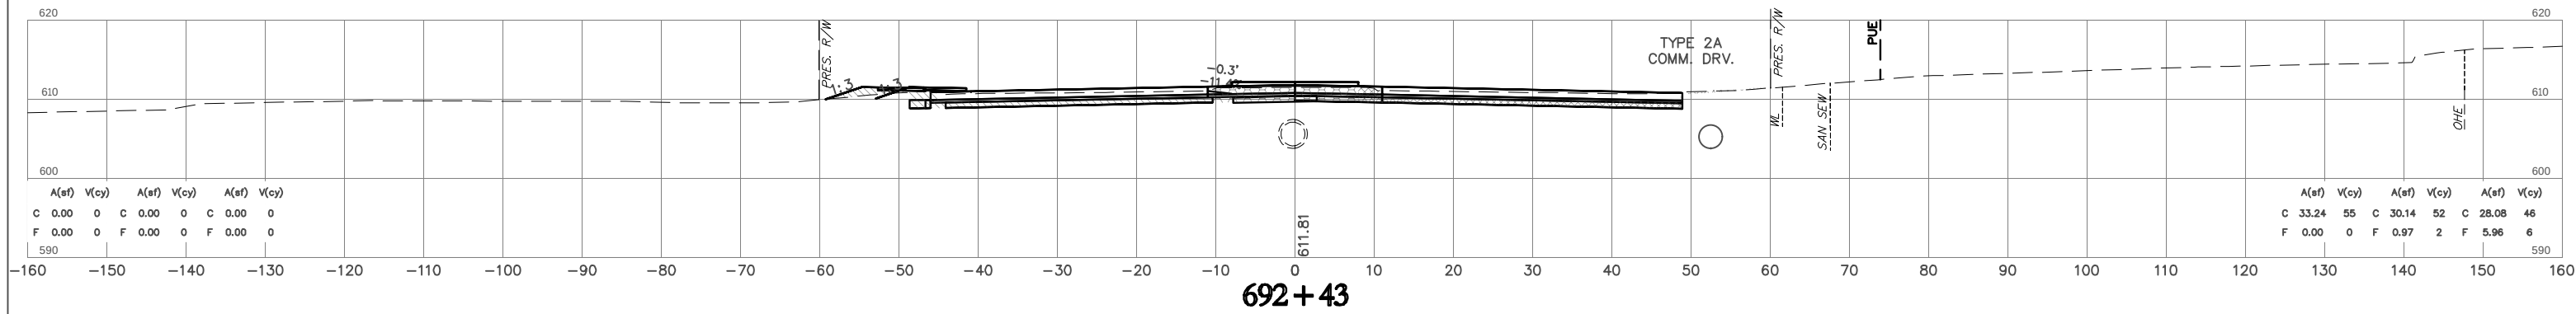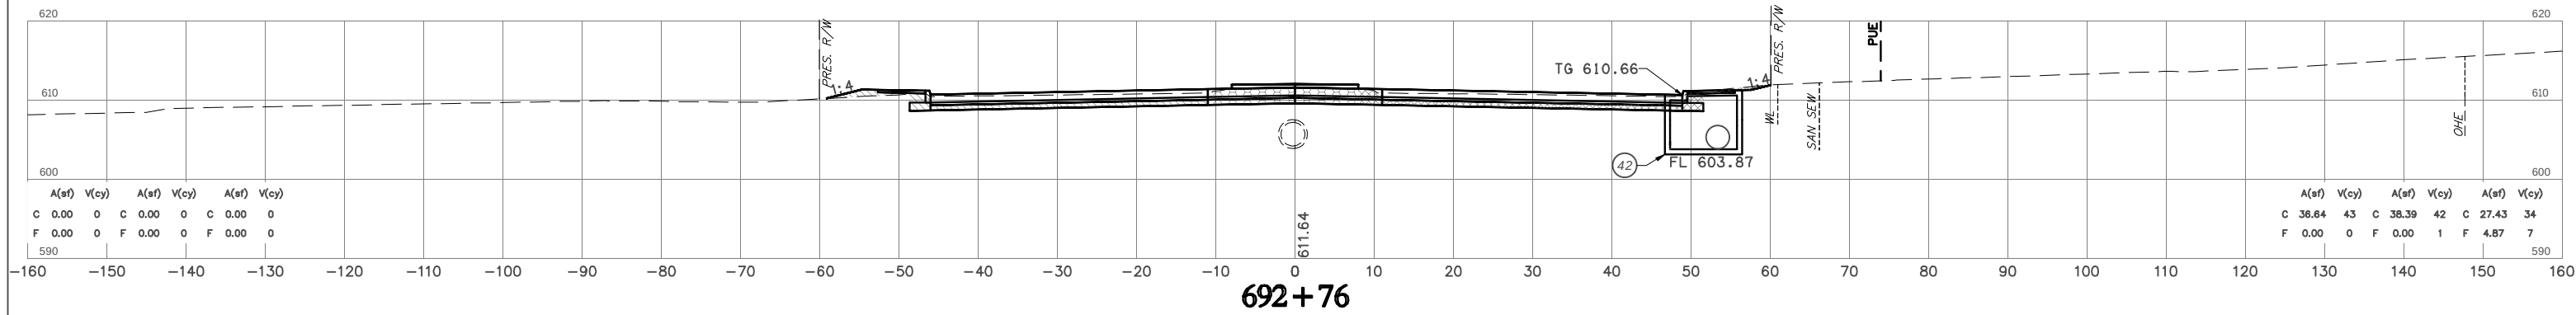





NOTE: LOCATION OF UTILITIES ARE APPROXIMATE.
DEPTH OF UTILITIES IS UNKNOWN.

U.S. HWY. 69

STATE JOB NO. 27108(04)
MUSKOGEE COUNTY
SHEET NO. X066

  

FINAL FIELD MEETING
OCTOBER 2023

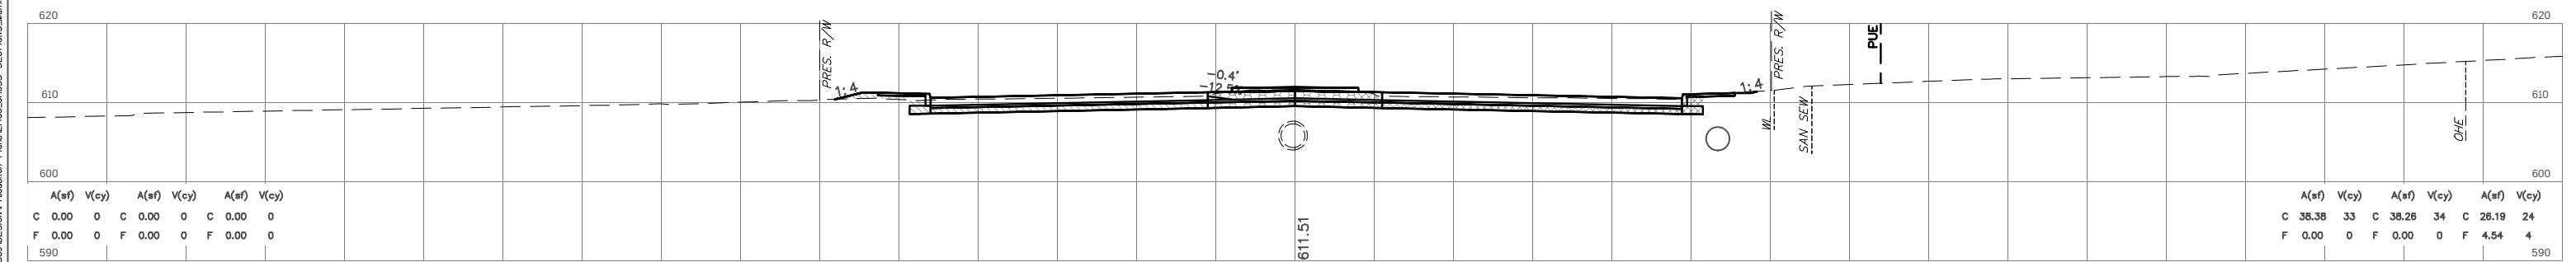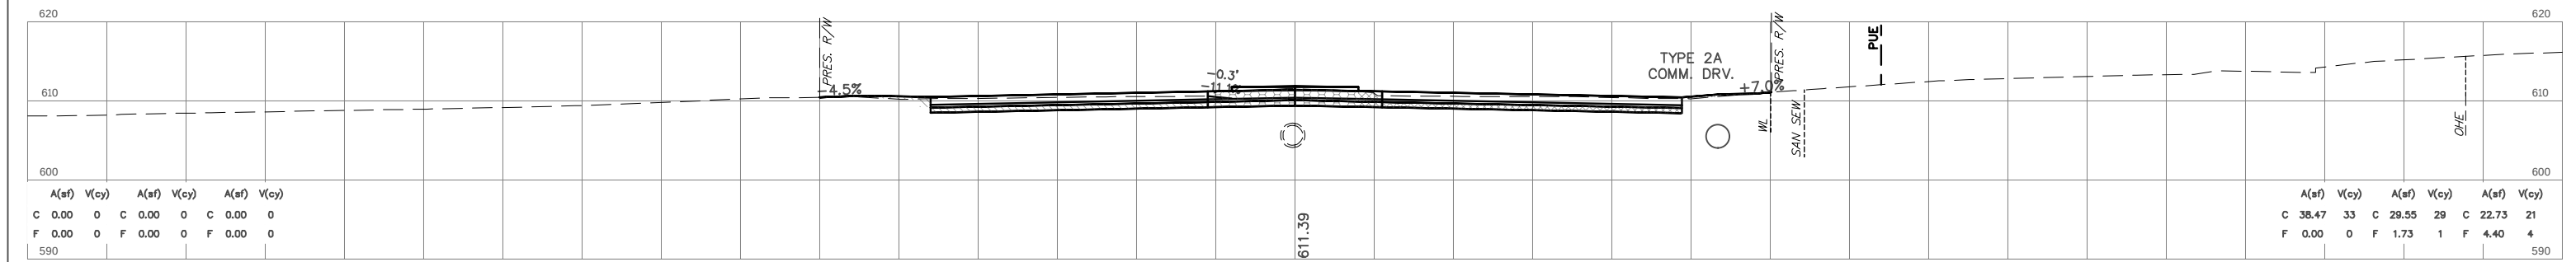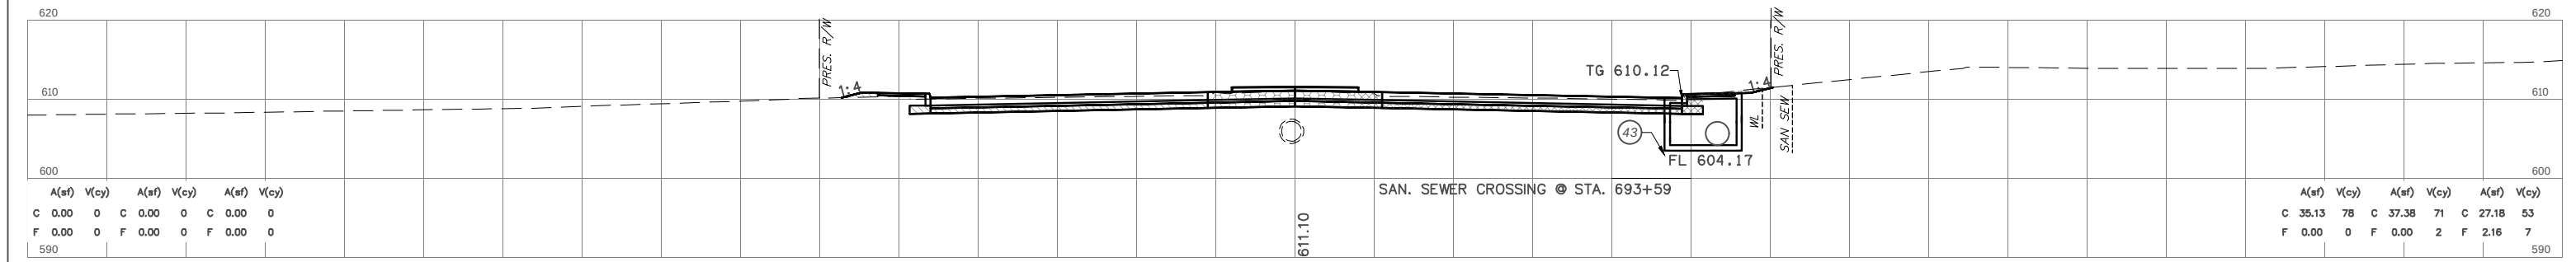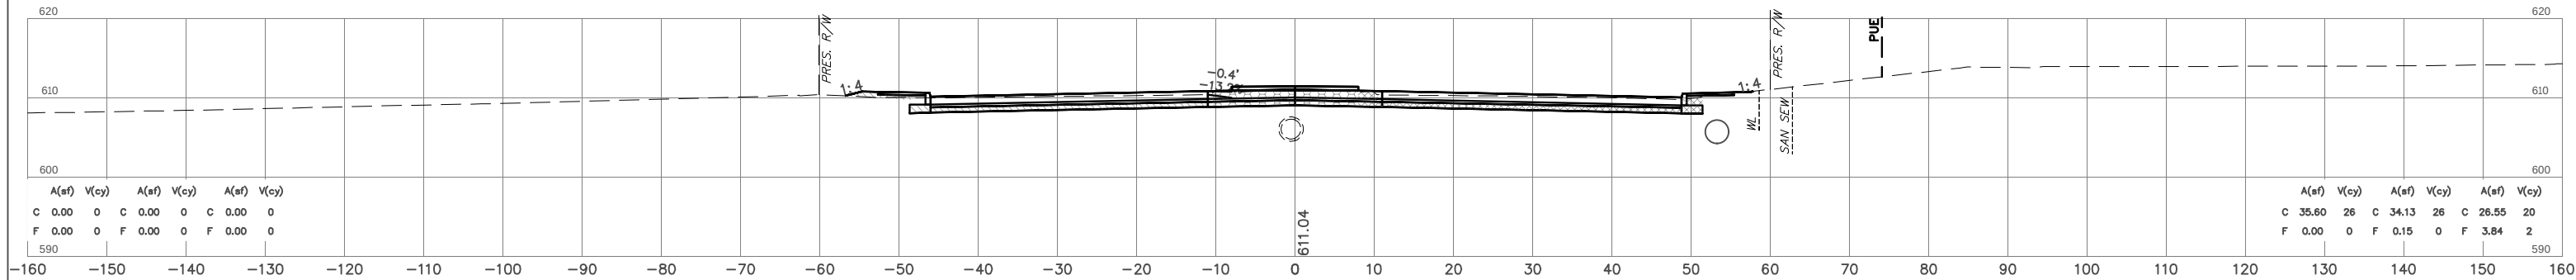




NOTE: LOCATION OF UTILITIES ARE APPROXIMATE.
DEPTH OF UTILITIES IS UNKNOWN.

U.S. HWY. 69


STATE JOB NO. 27108(04)
MUSKOGEE COUNTY

SHEET NO. X067

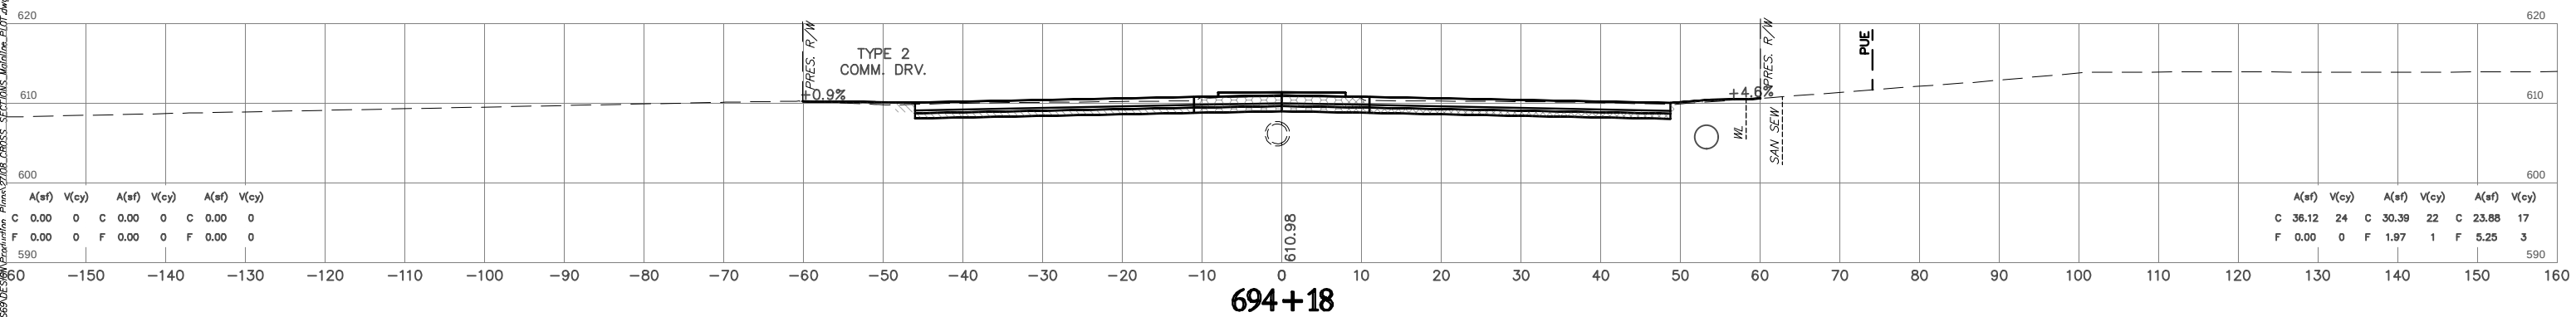


  


FINAL FIELD MEETING
OCTOBER 2023

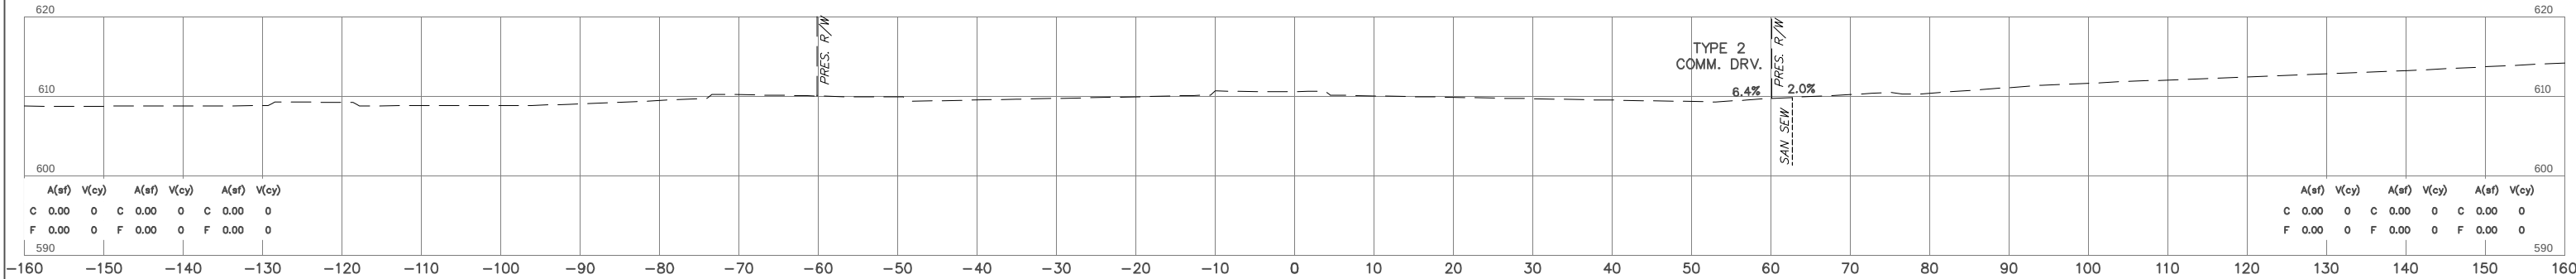


696+18

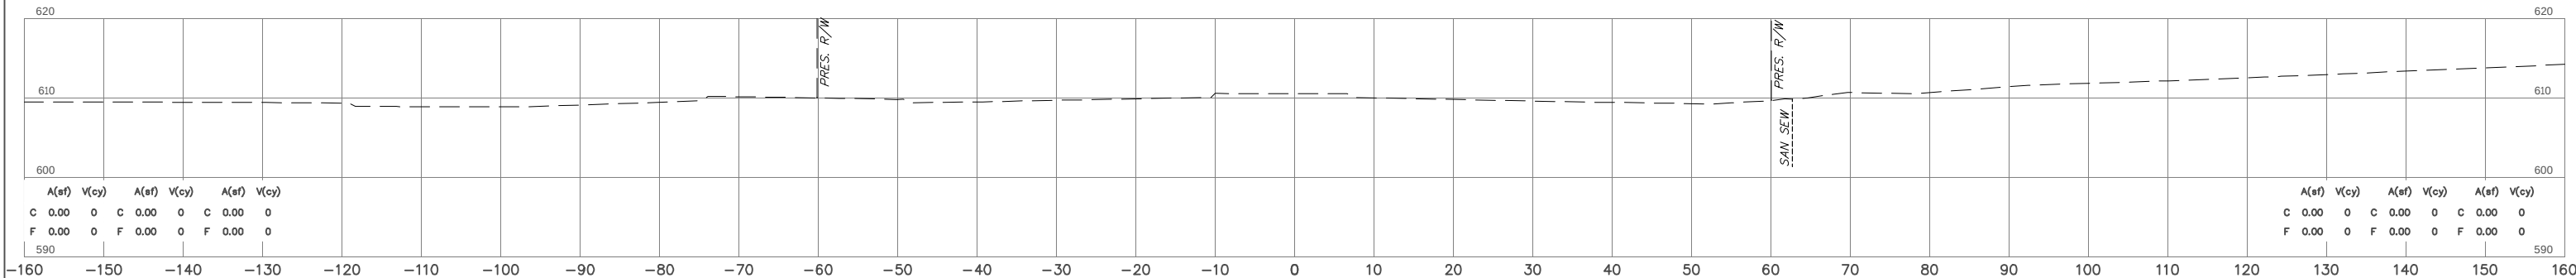

696+00

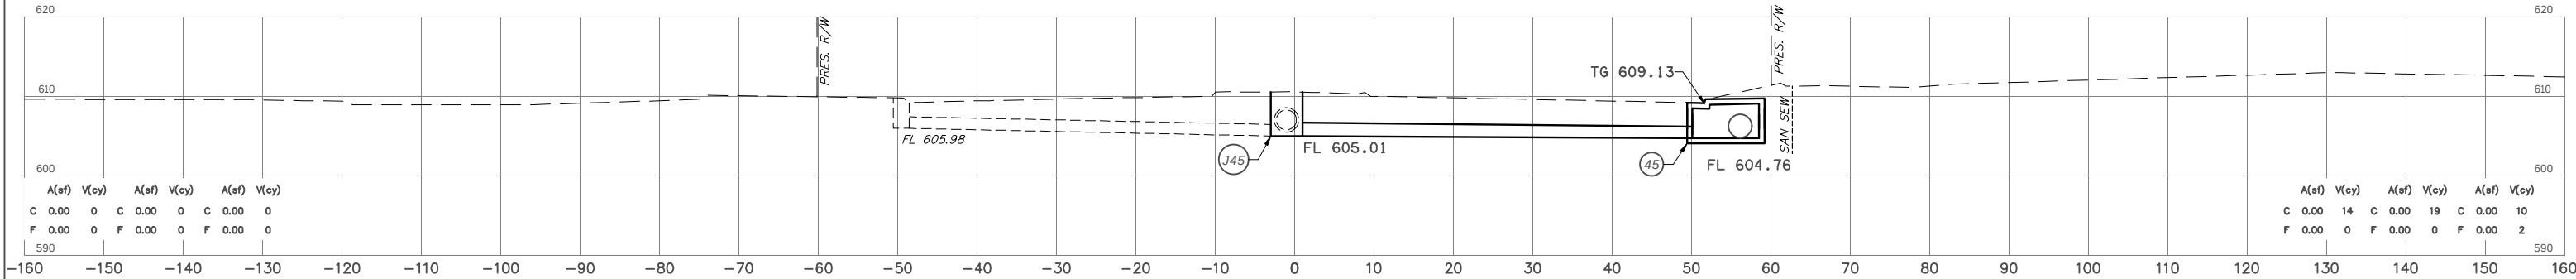

695+83

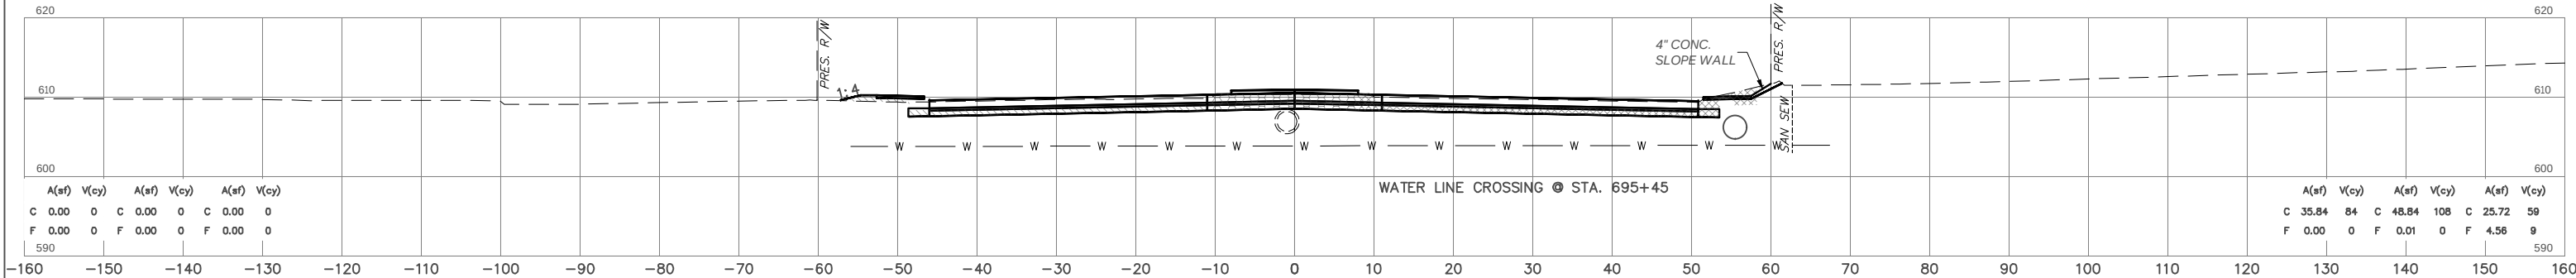

695+62

NOTE: LOCATION OF UTILITIES ARE APPROXIMATE.
DEPTH OF UTILITIES IS UNKNOWN.

U.S. HWY. 69



STATE JOB NO. 27108(04)

MUSKOGEE COUNTY

SHEET NO. X069


HUB Engineering
Time of Plot: 11/23/2023 2:53 AM Plot Style: HP9150MCTB
G:\2024\4400710595\0595\Production Plans\0710595 CROSS SECTIONS\Midline_PLOT.dwg

HUB E n g i n e e r s
Time of Plot: 11/23/2023 4:23 PM Plot Style: HP950MCTB
G:\2044\0071359\02\SS\Production Plans\2108_CROSS SECTIONS_Midline_PLOT.dwg

  


OKLAHOMA DEPARTMENT OF TRANSPORTATION


FINAL FIELD MEETING
OCTOBER 2023

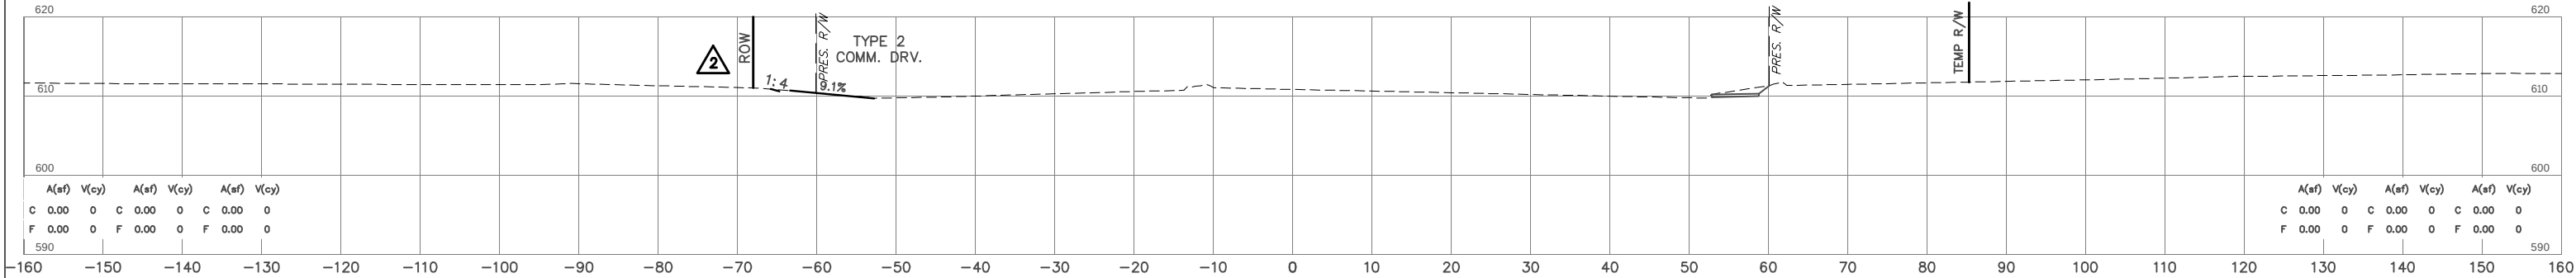


697+85.68

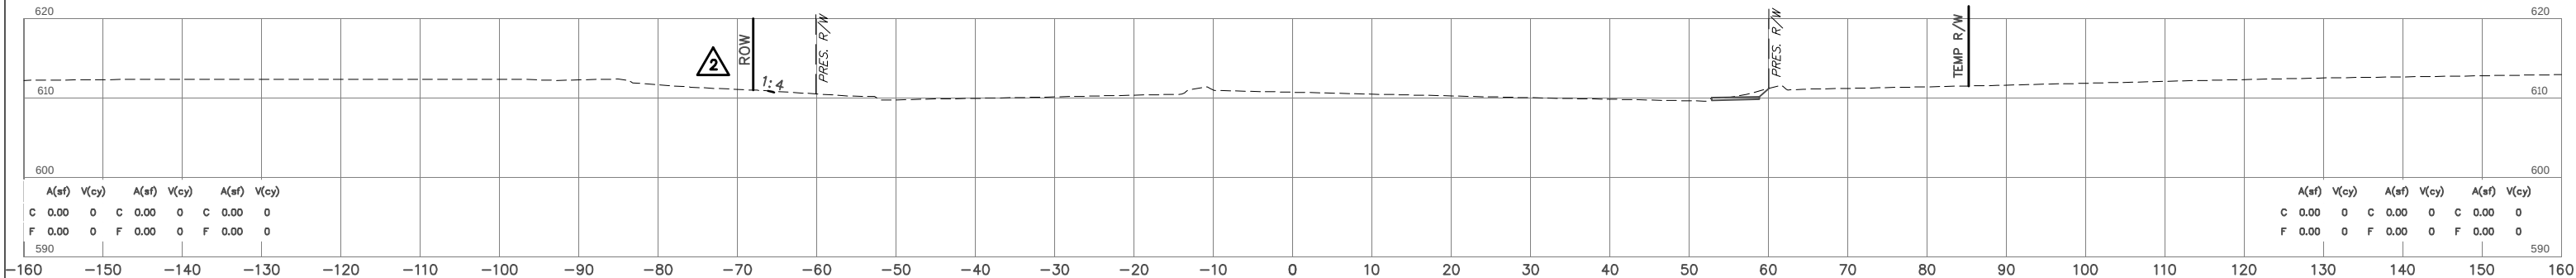

697+50.99

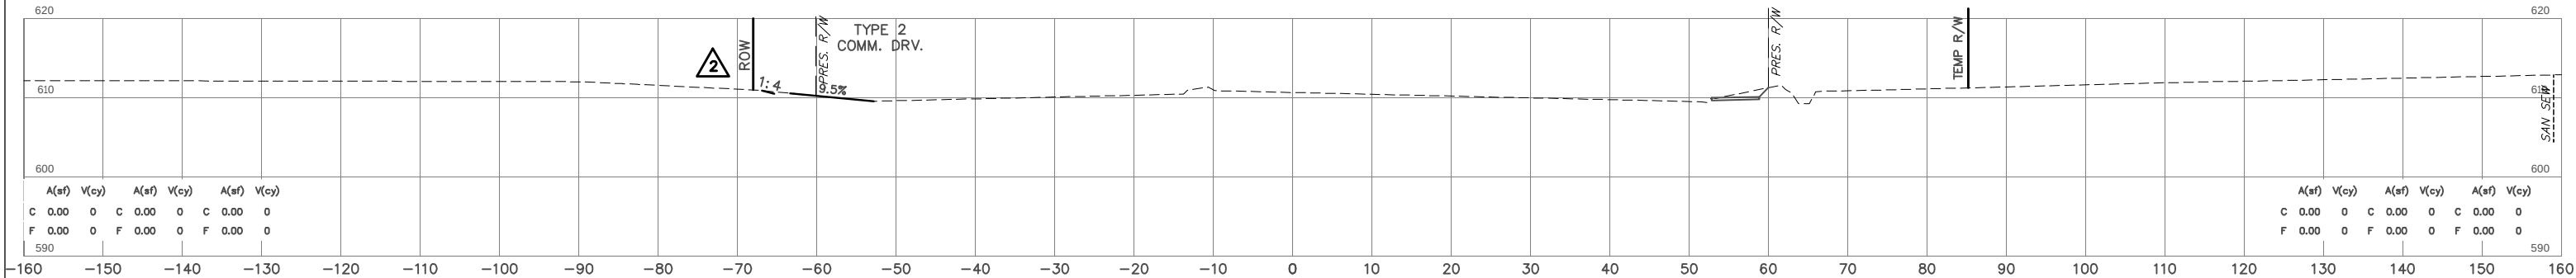

697+24.50

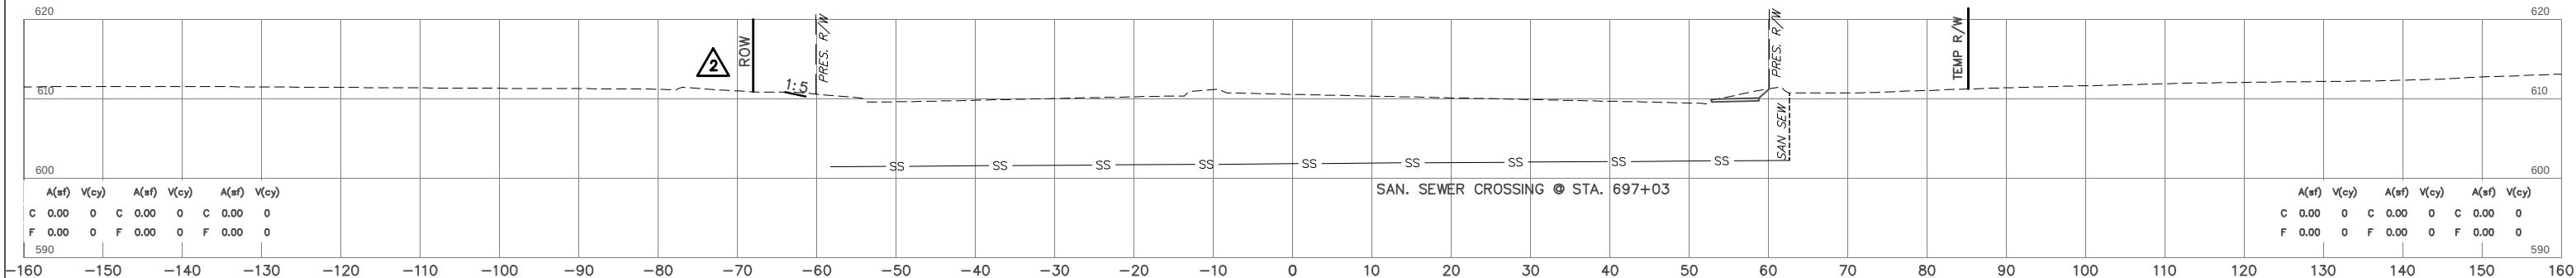

697+00

NOTE: LOCATION OF UTILITIES ARE APPROXIMATE.
DEPTH OF UTILITIES IS UNKNOWN.

U.S. HWY. 69


STATE JOB NO. 27108(04)

MUSKOGEE COUNTY


SHEET NO. X070

FINAL FIELD MEETING


OCTOBER 2023

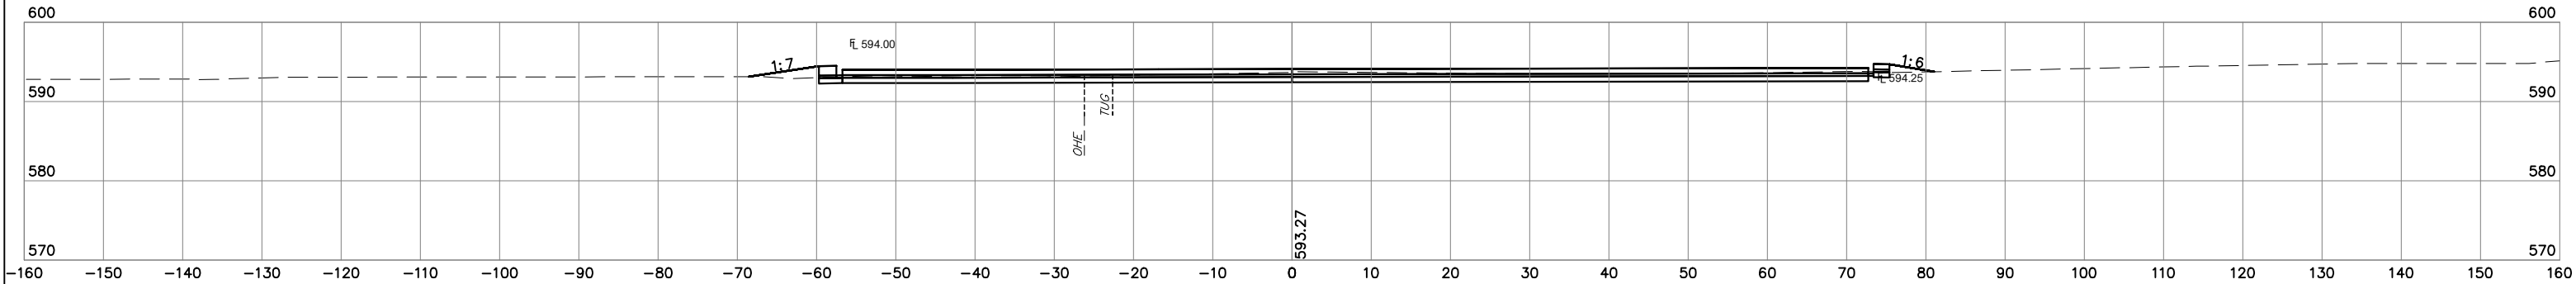


20+60.65

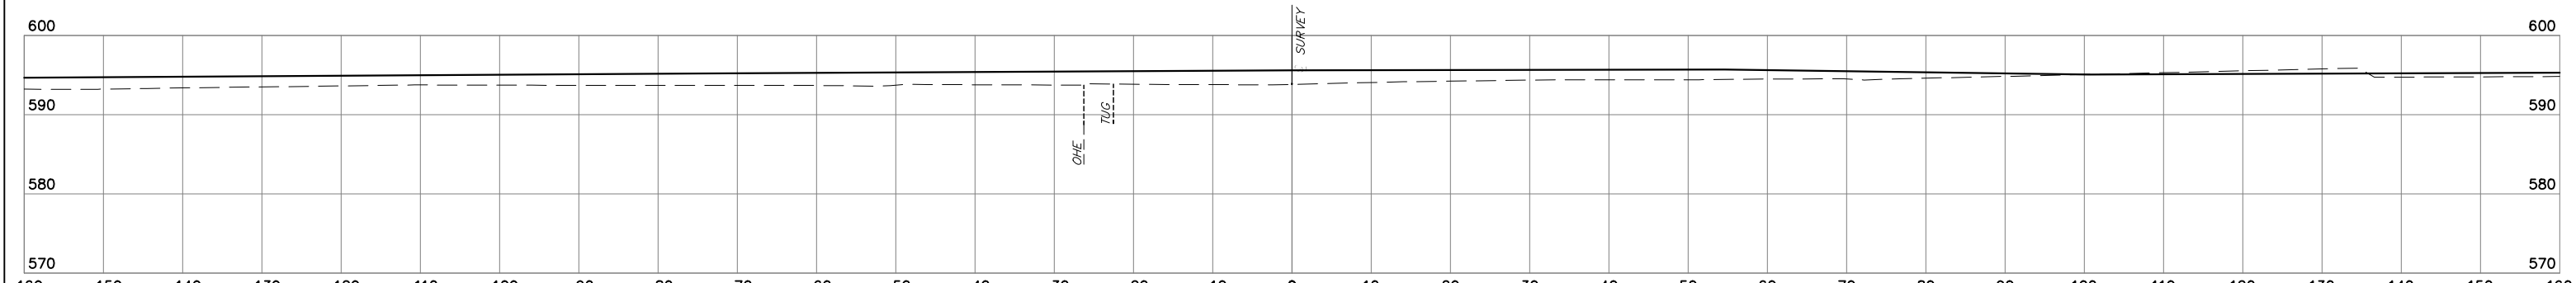

20+00 P.I. US 69 CRL

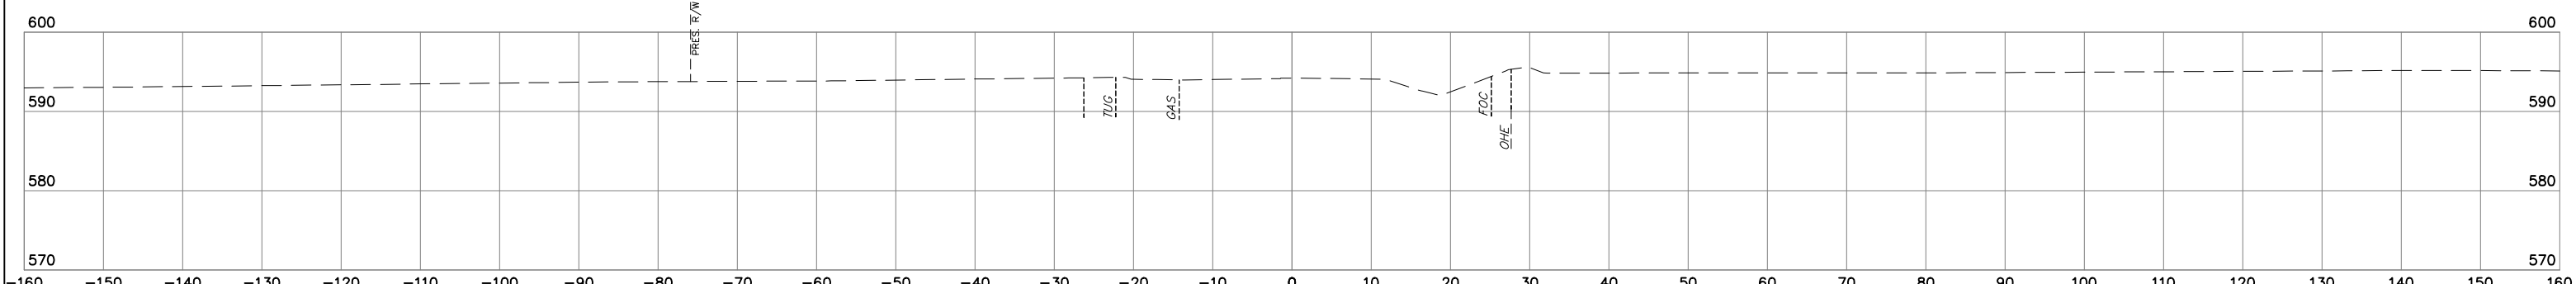

18+88

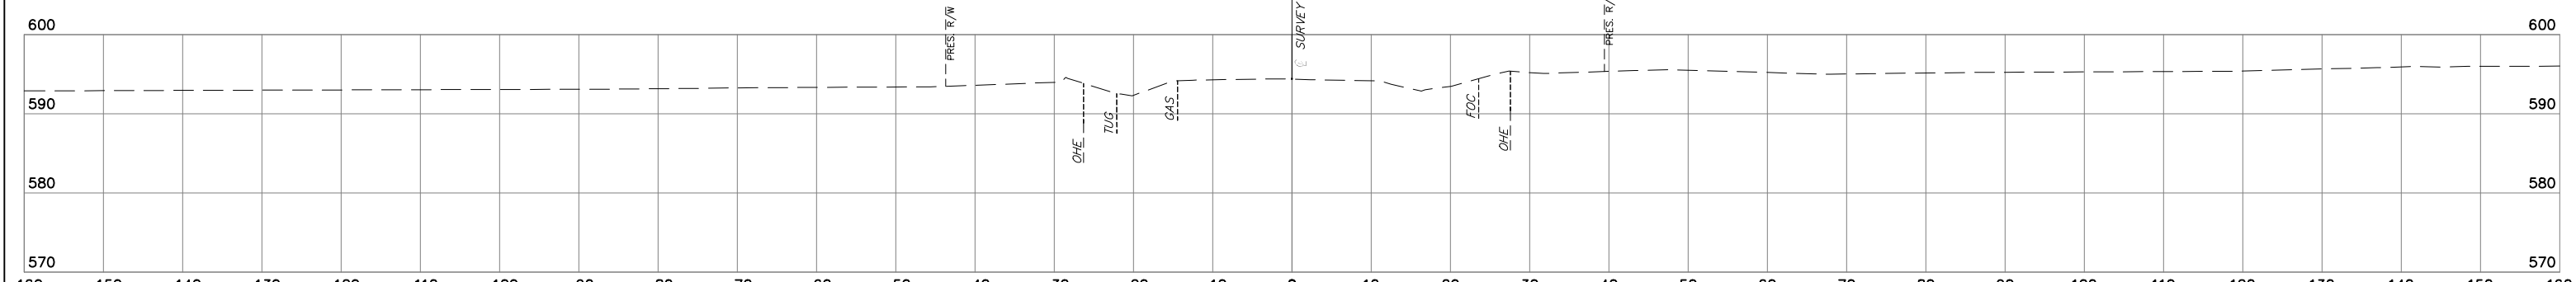

18+50

NOTE: LOCATION OF UTILITIES ARE APPROXIMATE.
DEPTH OF UTILITIES IS UNKNOWN.

W. HANCOCK RD.

STATE JOB NO. 27108(04)

MUSKOGEE COUNTY





SHEET NO. X071

HUB Engineering
11/22/2023 11:02 AM Plot Style: H991000.ctb
G:\20444\001\059\02\Station\Production\Plans\27108\PROSS_SECTIONS\Hancock_Bridge.dwg



FINAL FIELD MEETING

OCTOBER 2023

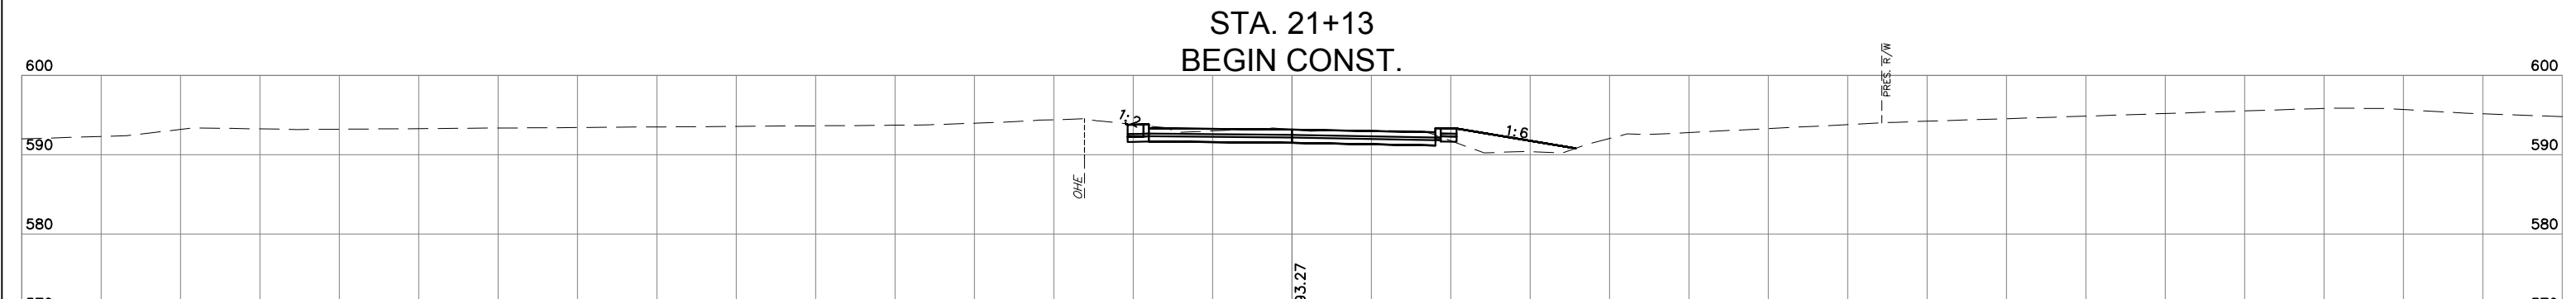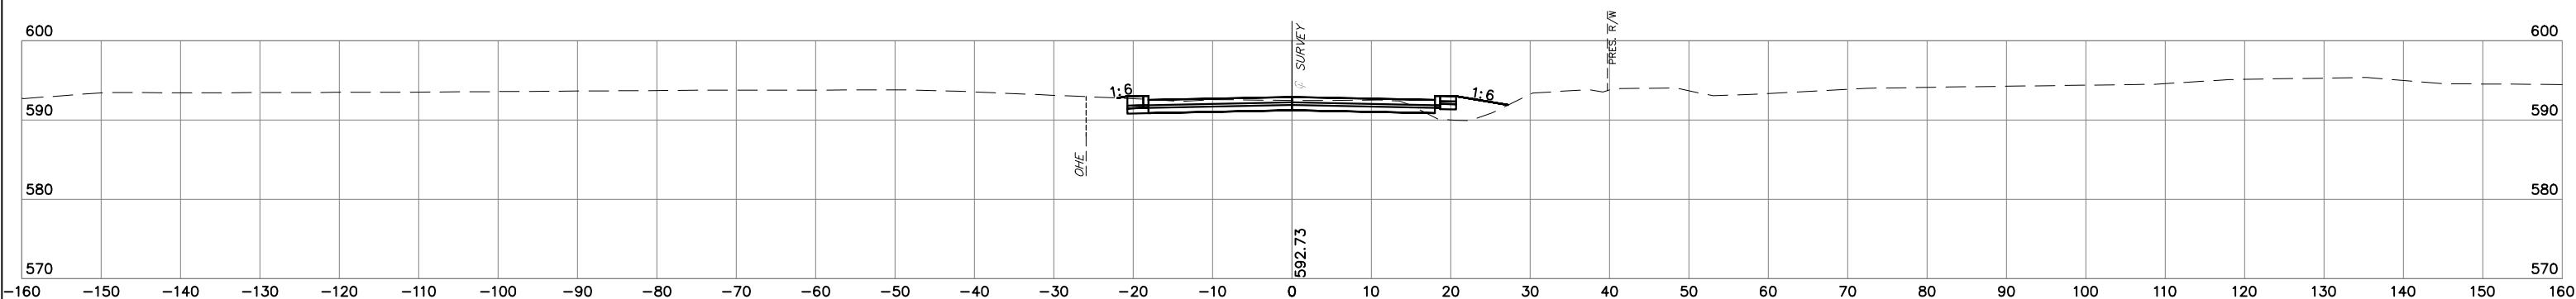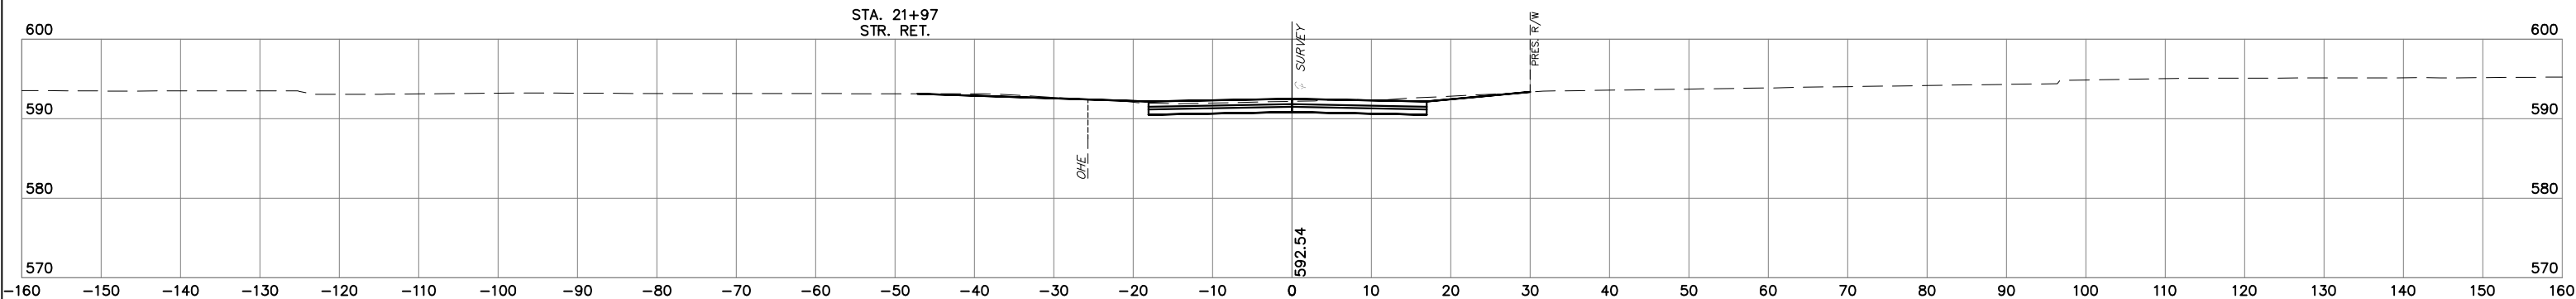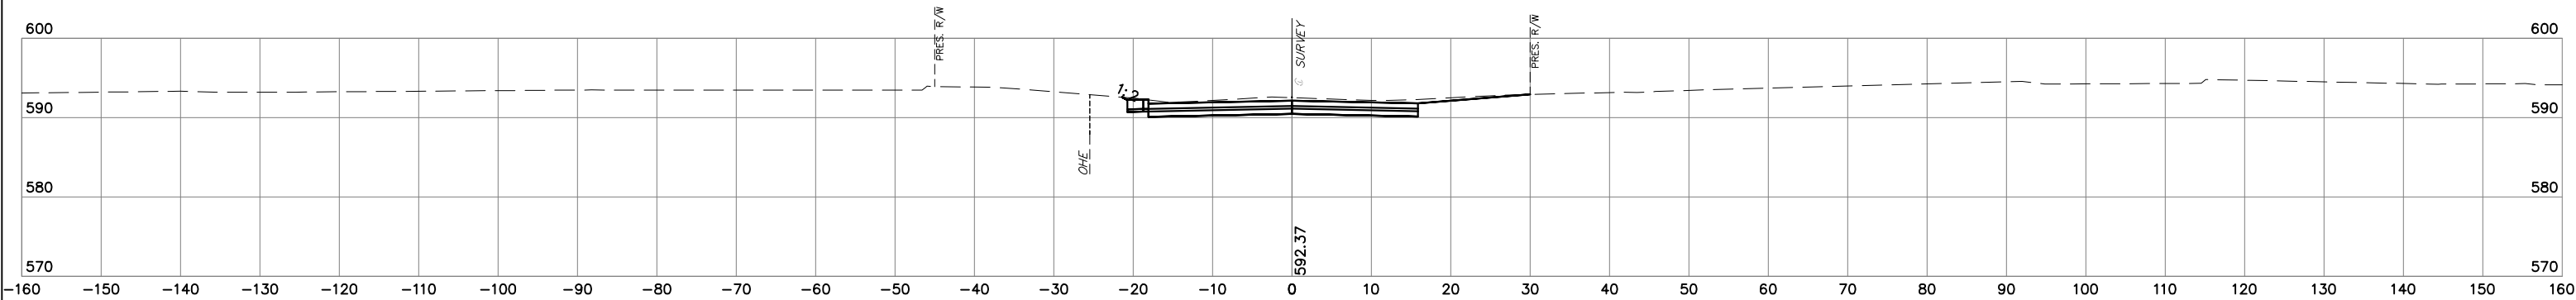

NOTE: LOCATION OF UTILITIES ARE APPROXIMATE.
DEPTH OF UTILITIES IS UNKNOWN.

W. HANCOCK RD.

STATE JOB NO. 27108(04)

MUSKOGEE COUNTY

SHEET NO. X072


HUB E n g i n e e r s
Time of Plot: 11/22/2023 11:23 AM Plot Style: HPR01001TB
G:\2024\40071359\02\Station\Production Plans\21+00_PROSS_SECTION\Hancock_L_Border.dwg




FINAL FIELD MEETING

OCTOBER 2023


STA. 23+89
TYPE 2
COMM. DRV.

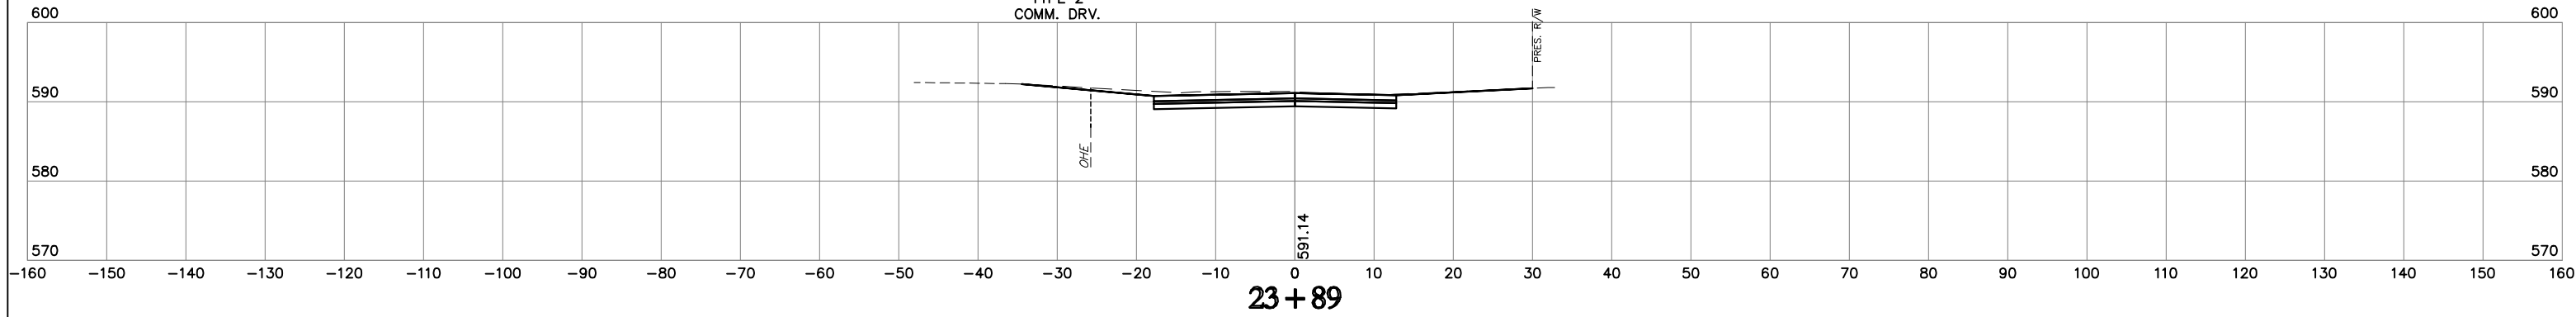


23 + 89

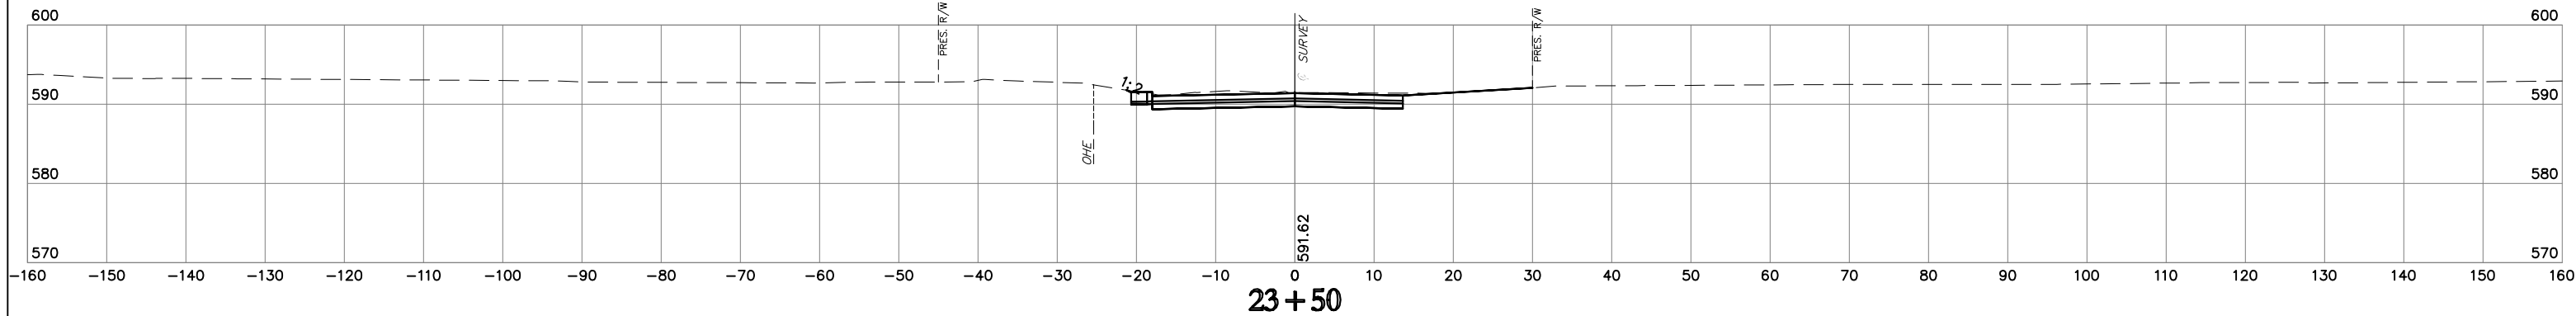

23 + 50

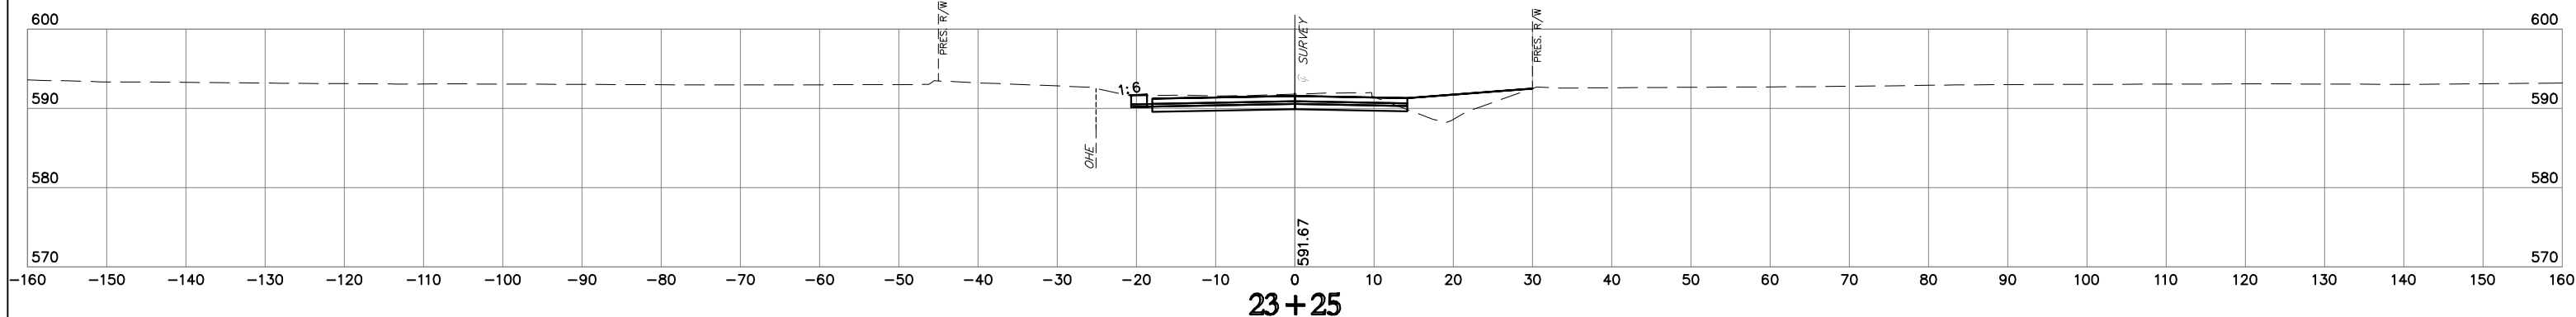

23 + 25

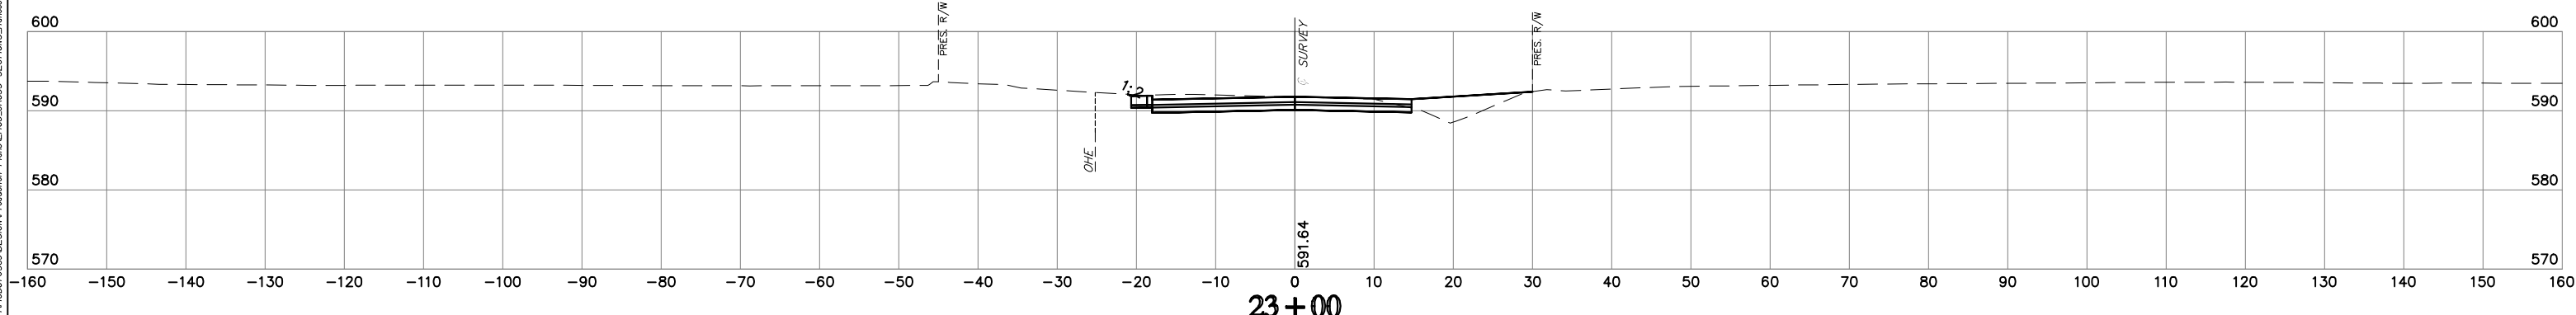

23 + 00

NOTE: LOCATION OF UTILITIES ARE APPROXIMATE.
DEPTH OF UTILITIES IS UNKNOWN.

W. HANCOCK RD.


STATE JOB NO. 27108(04)
MUSKOGEE COUNTY
SHEET NO. X073

HUB Engineering
Time of Plot: 11/22/2023 11:23 AM Plot Style: H910DICTB
G:\2024\440071359\Section\Production Plans\2108_P08_PROSS_SECTION\H910DICTB.dwg




FINAL FIELD MEETING

OCTOBER 2023

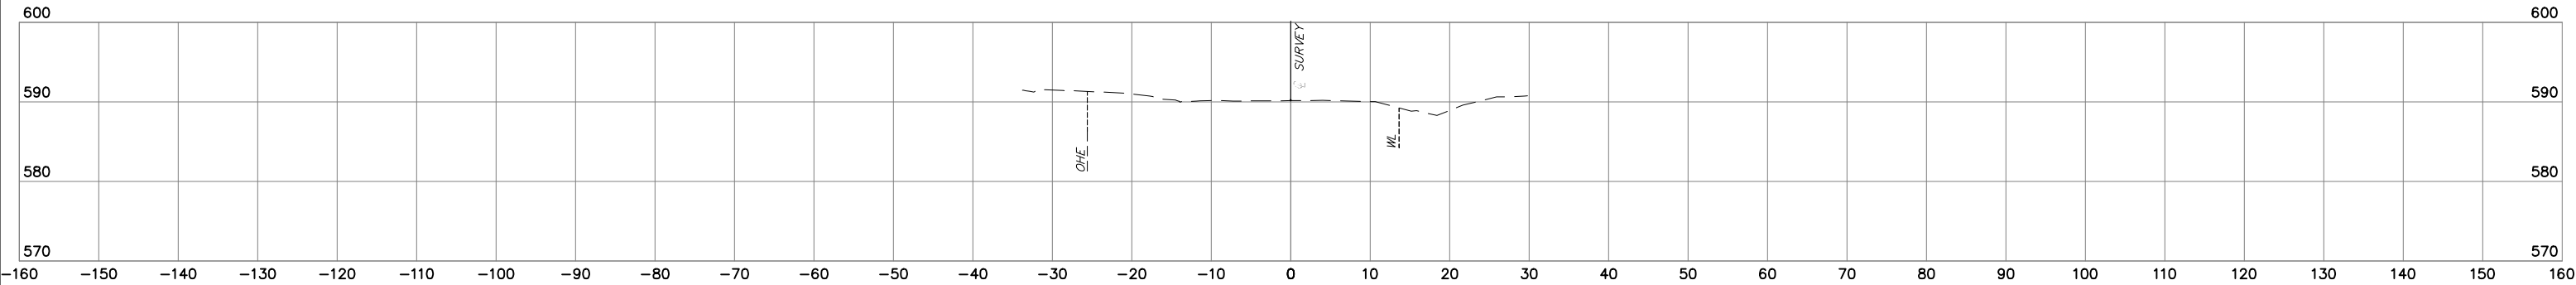


25+00


STA. 24+95
END CONST.

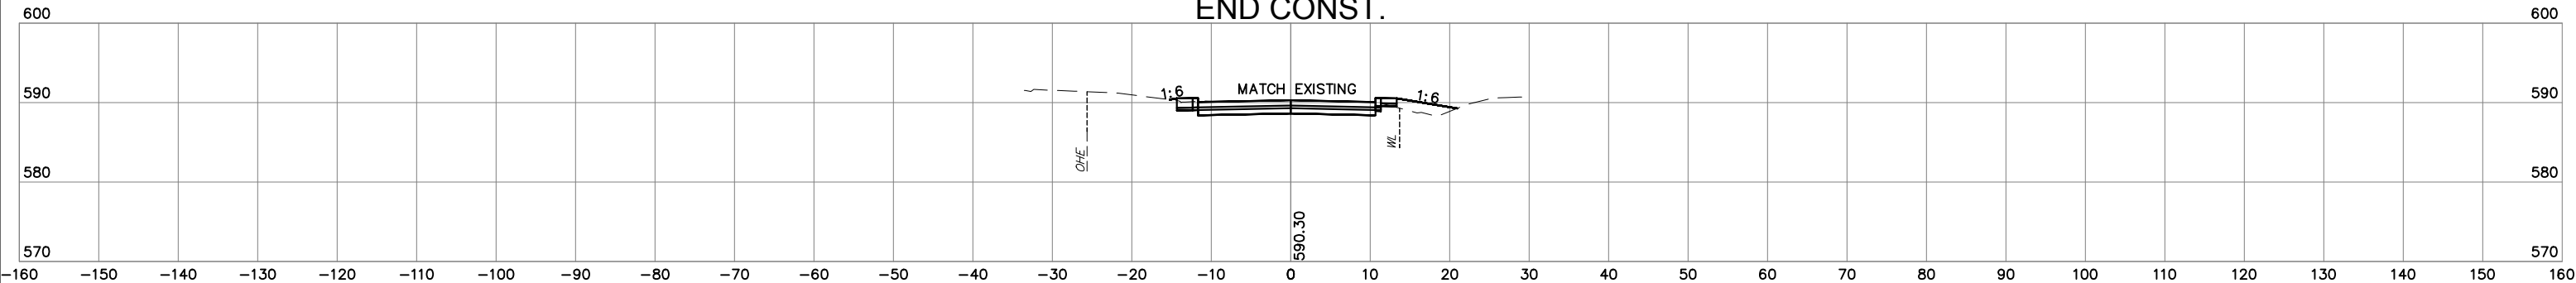

24+95

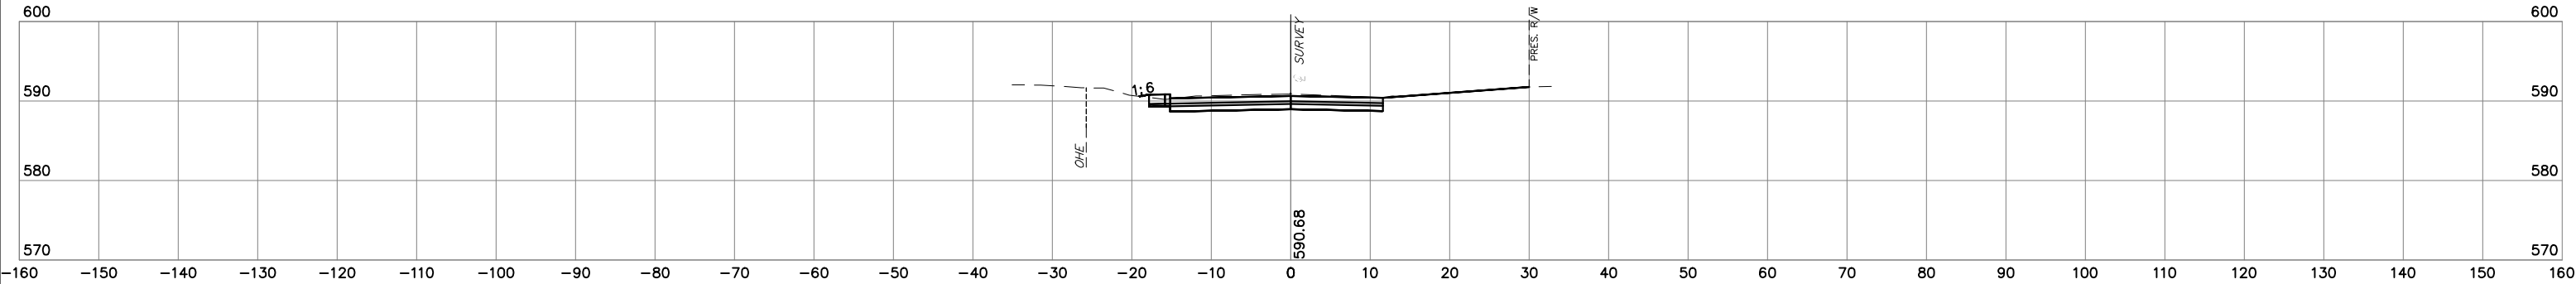

24+50

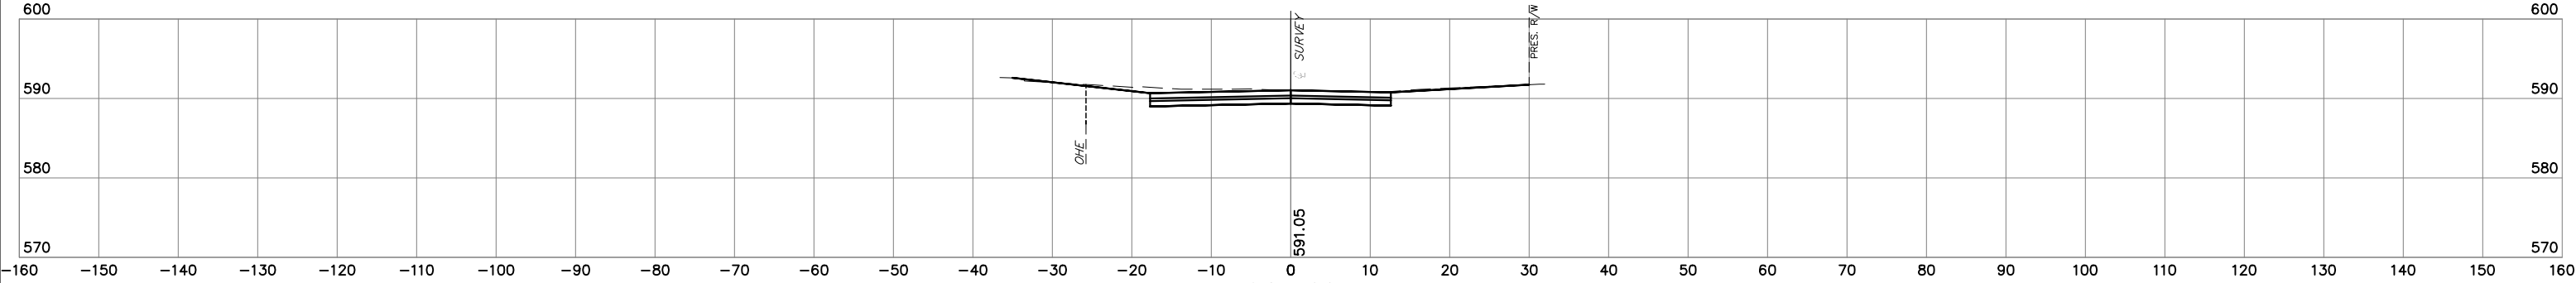

24+00

NOTE: LOCATION OF UTILITIES ARE APPROXIMATE.
DEPTH OF UTILITIES IS UNKNOWN.

W. HANCOCK RD.


STATE JOB NO. 27108(04)

MUSKOGEE COUNTY


SHEET NO. X074

FINAL FIELD MEETING


OCTOBER 2023

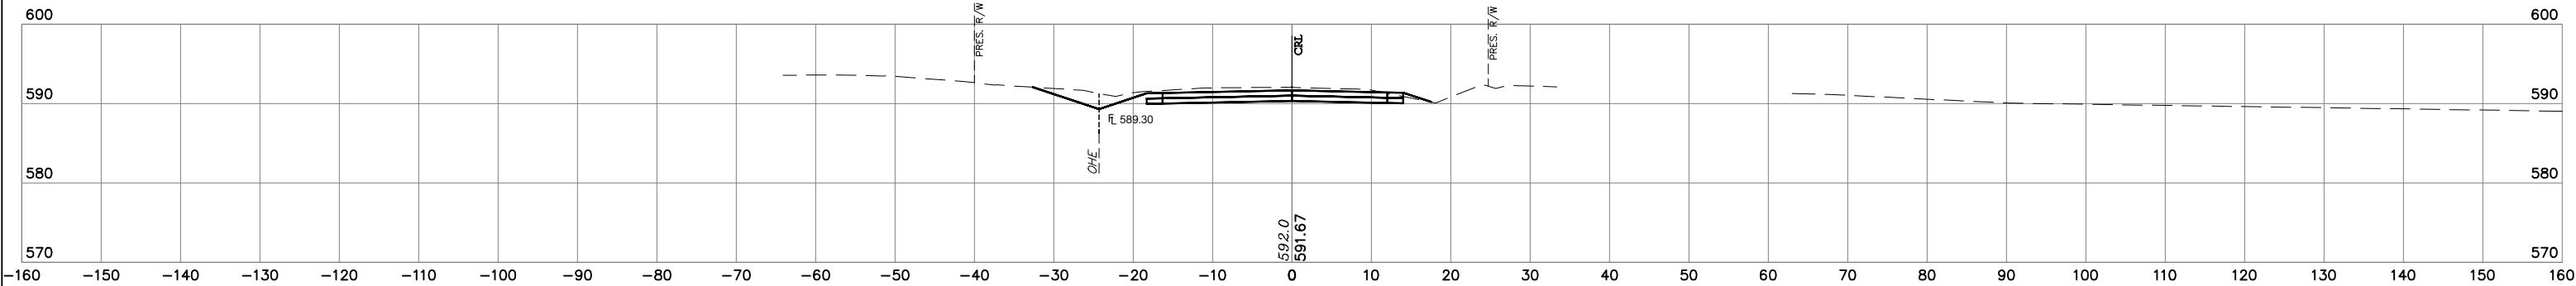


16+00

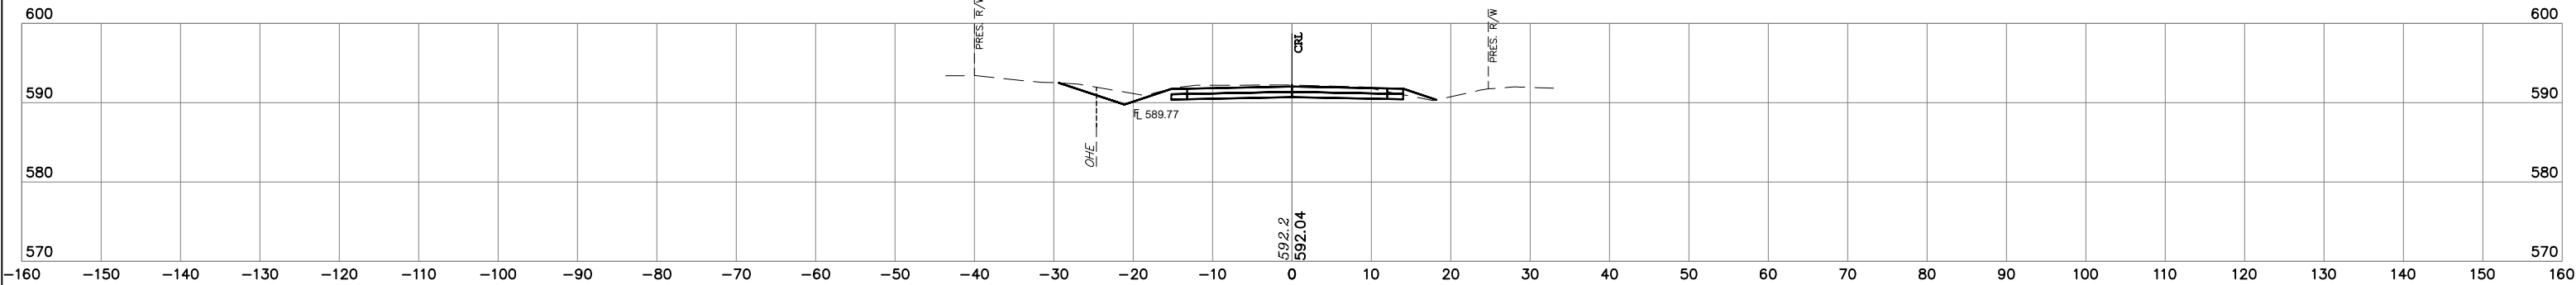

15+50

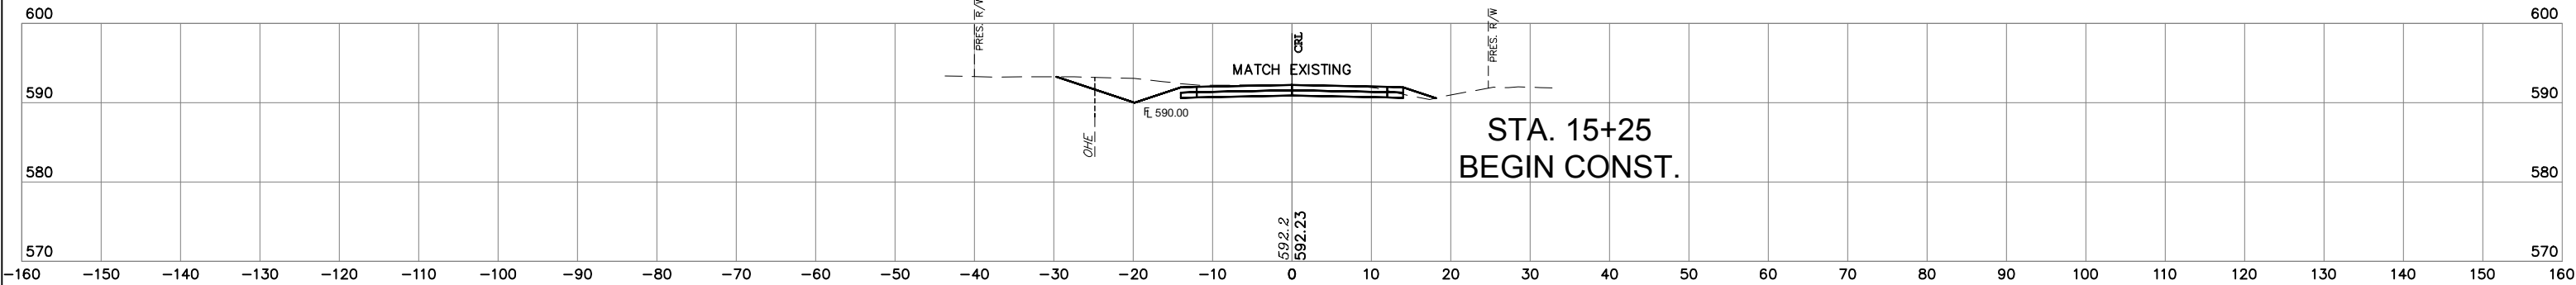

15+25

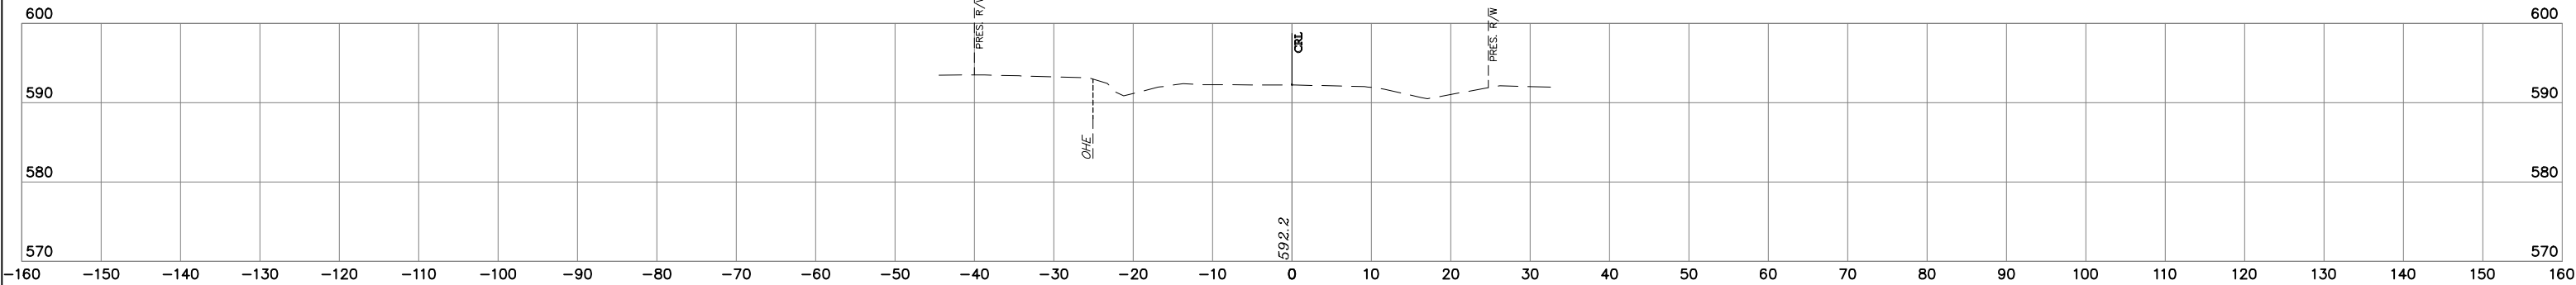

15+00

NOTE: LOCATION OF UTILITIES ARE APPROXIMATE.
DEPTH OF UTILITIES IS UNKNOWN.

BORDER AVE.

STATE JOB NO. 27108(04)
MUSKOGEE COUNTY


SHEET NO. X075

HUB Engineering
Time of Plot: 11/22/2023 11:25 AM Plot Style: HPR100.DCTB
G:\2024\440071359\Design\Production Plans\27108.DWG




FINAL FIELD MEETING


OCTOBER 2023

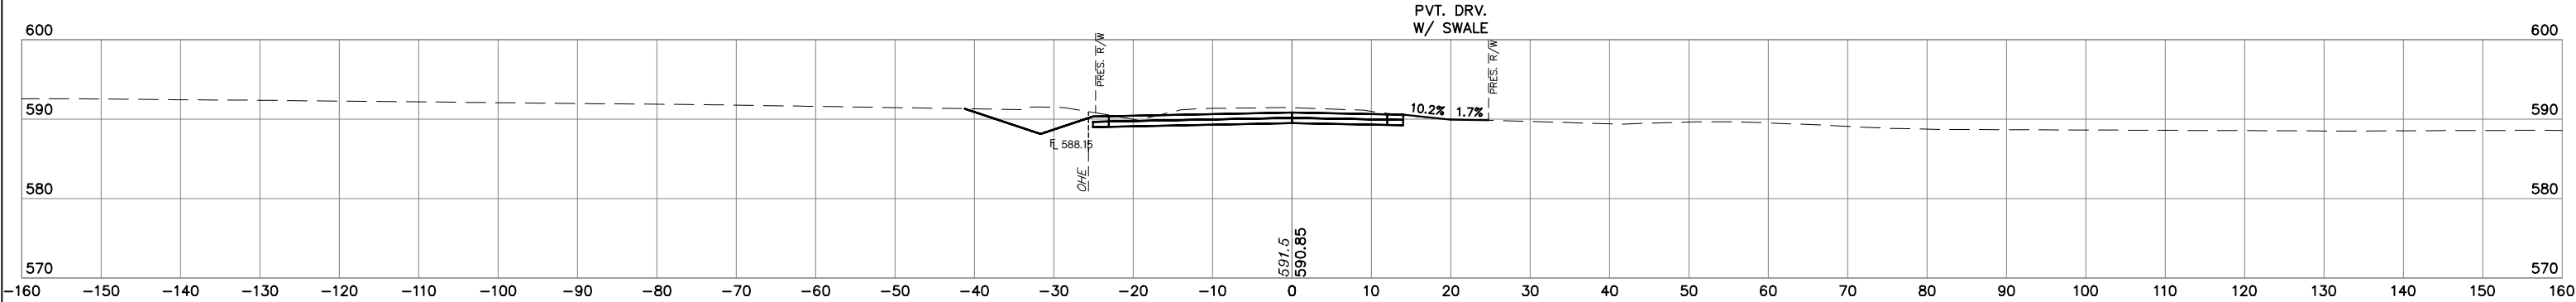


17+10

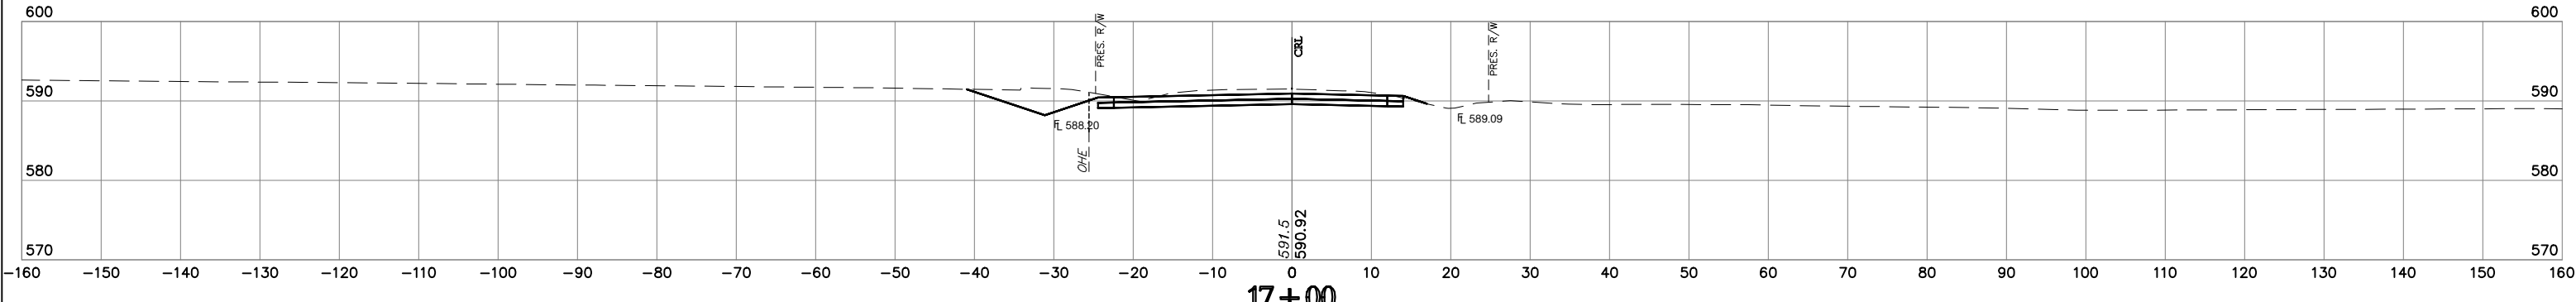

17+00

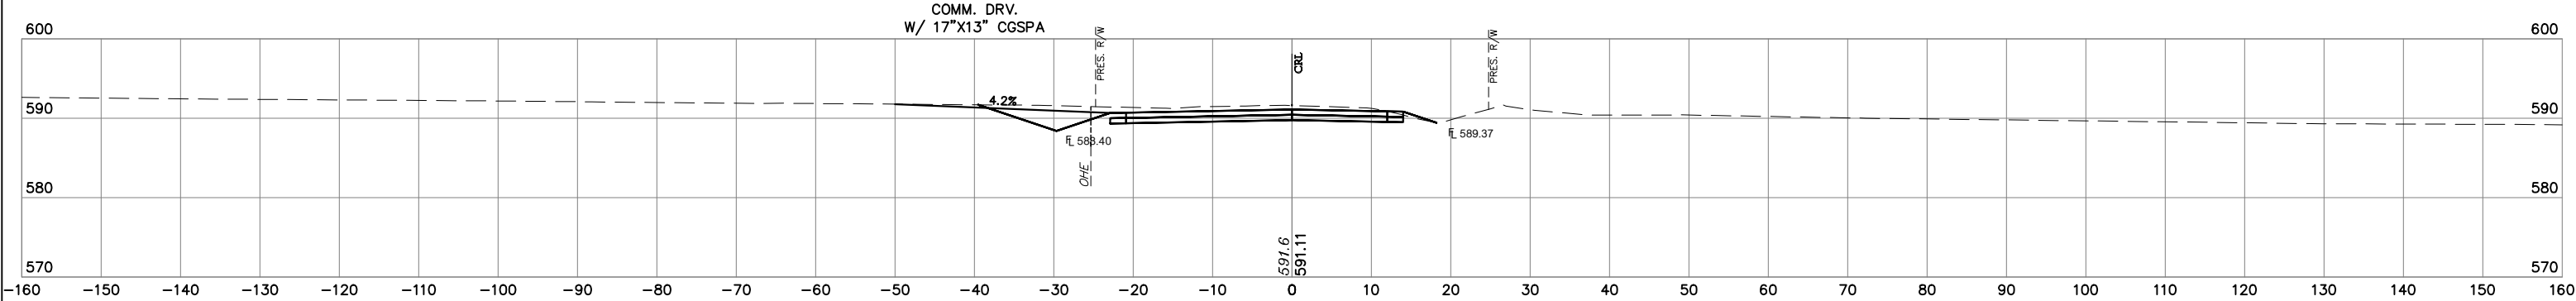

16+75

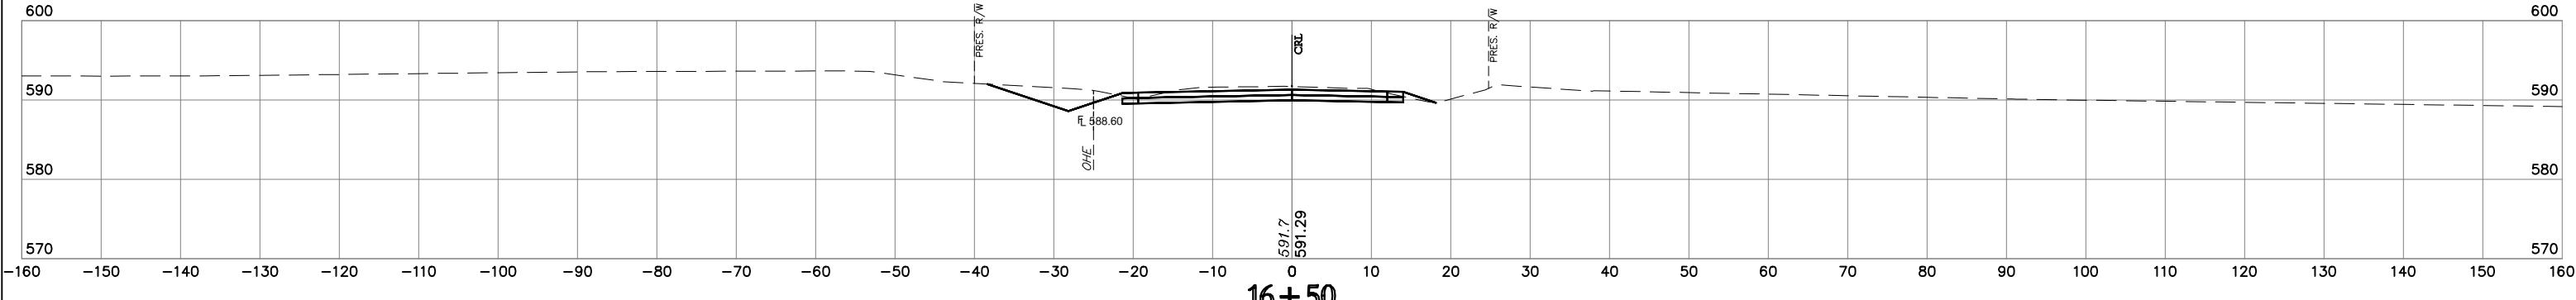

16+50

NOTE: LOCATION OF UTILITIES ARE APPROXIMATE.
DEPTH OF UTILITIES IS UNKNOWN.

BORDER AVE.

STATE JOB NO. 27108(04)
MUSKOGEE COUNTY

SHEET NO. X076

HUB Engineering
11/22/2023 11:06 AM Plot Style: HPB01.DCTB
G:\2044\001\059\02\StationProduction\Plans\07108.DWG



FINAL FIELD MEETING

OCTOBER 2023

COMM. DRV.
(DRY)

9.3%

PRES. R/W

O&E

FL 587.14

ORL

590.3

589.17

PRES. R/W

O&E

FL 587.14

18+75

PRES. R/W

O&E

FL 585.90

ORL

590.6

589.65

PRES. R/W

O&E

FL 585.66

IG=588.08

FL 585.66

18+50

PRES. R/W

O&E

FL 587.66

ORL

591.0

590.18

PRES. R/W

O&E

FL 587.66

18+00

PRES. R/W

O&E

FL 587.93

ORL

591.3

590.55

PRES. R/W

O&E

FL 587.93

17+50

NOTE: LOCATION OF UTILITIES ARE APPROXIMATE.
DEPTH OF UTILITIES IS UNKNOWN.

BORDER AVE.

STATE JOB NO. 27108(04)
MUSKOGEE COUNTY





SHEET NO. X077

HUB Engineering
Time of Plot: 11/22/2023 11:06 AM Plot Style: HPB100.DCTB
G:\2024\40071359\02\Station\Production Plans\27108.PSS SECTIONS_Hospital_Border.dwg



FINAL FIELD MEETING

OCTOBER 2023

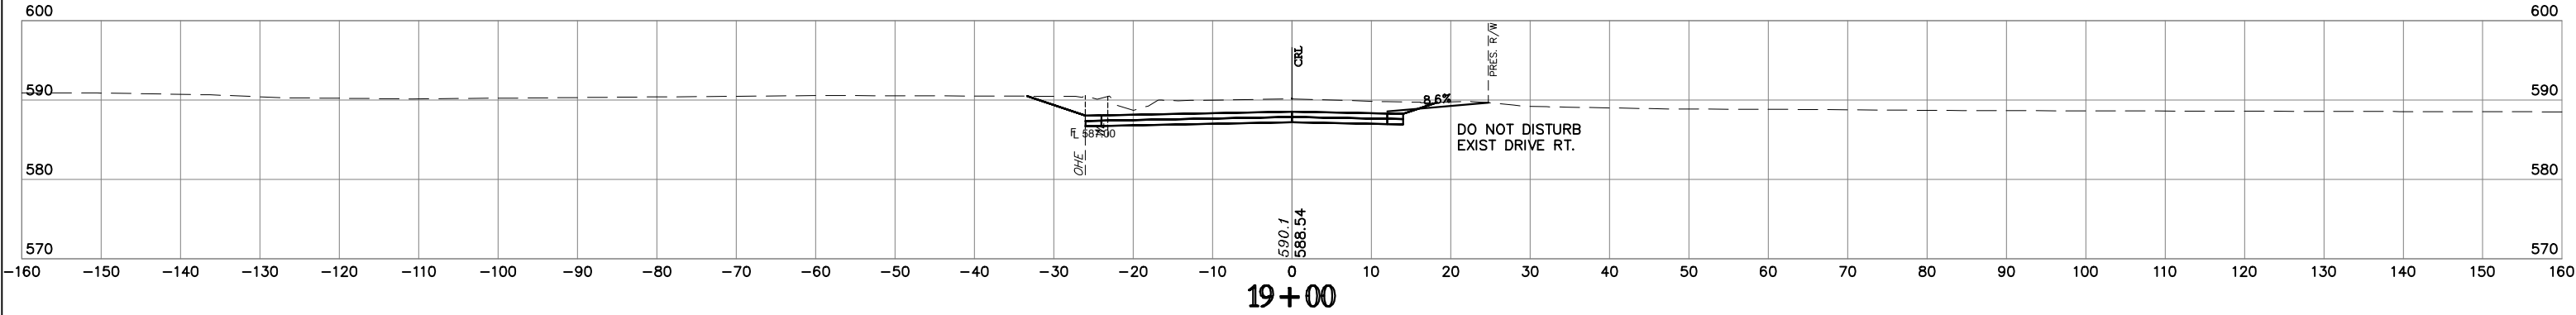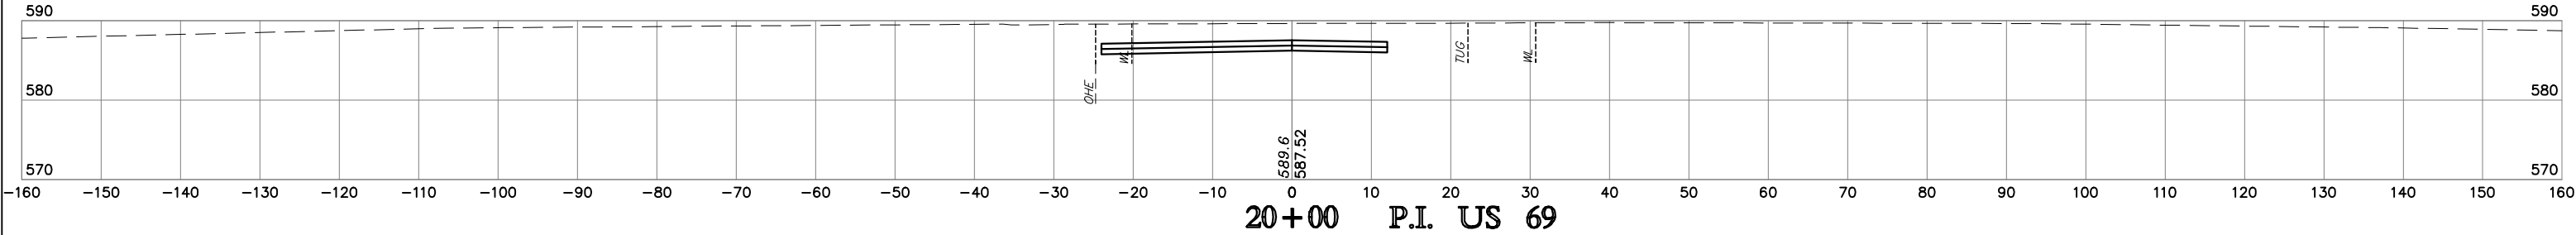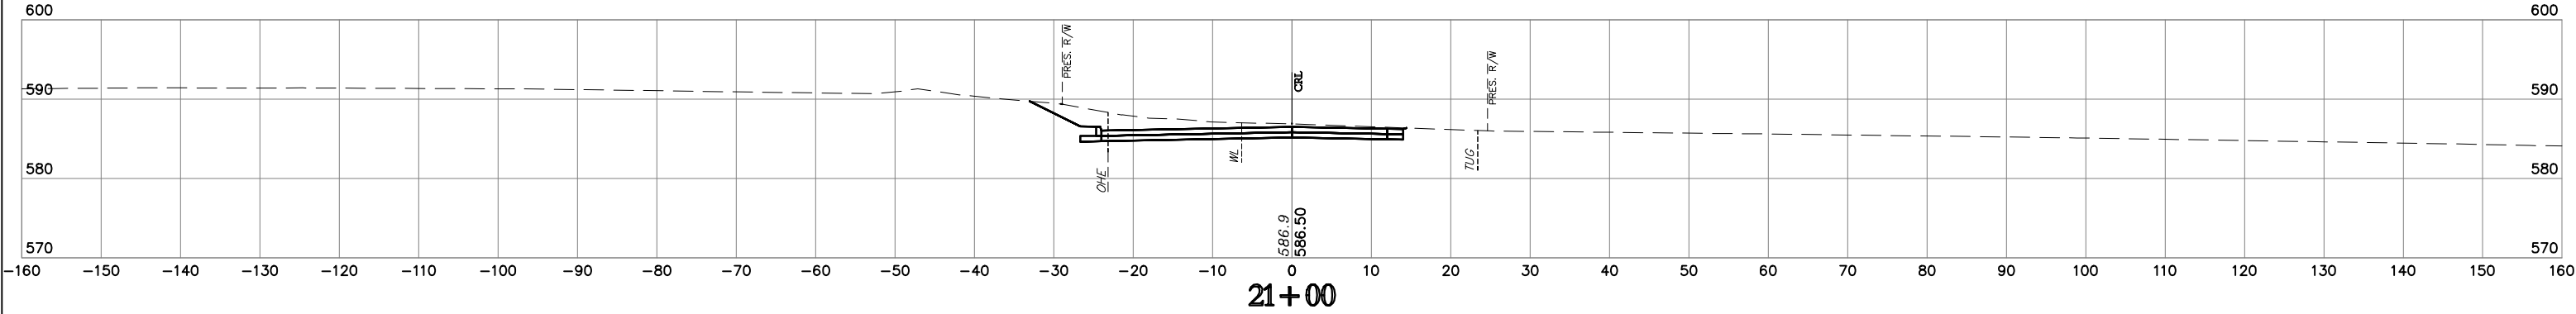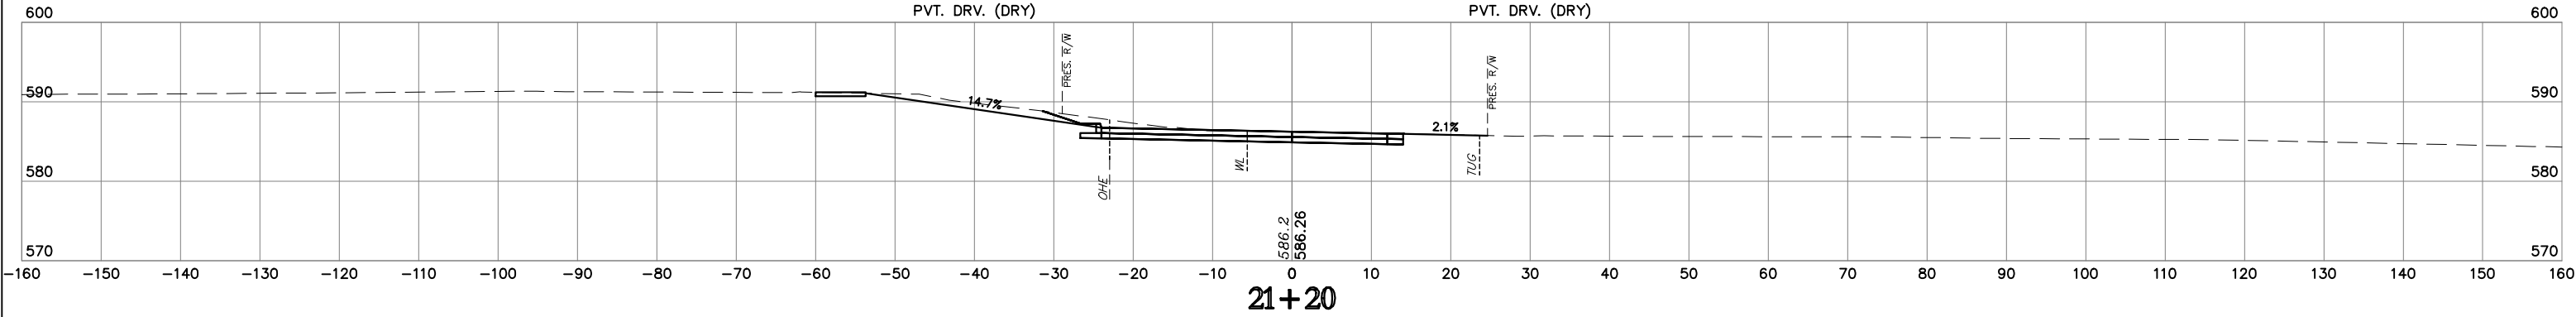

NOTE: LOCATION OF UTILITIES ARE APPROXIMATE.
DEPTH OF UTILITIES IS UNKNOWN.

BORDER AVE.

STATE JOB NO. 27108(04)
MUSKOGEE COUNTY




SHEET NO. X078

HUB Engineering
11/22/2023 11:27 AM Plt Style: HP100.DCTB
G:\2044\001\050\02\Station\Production Plans\2108.DWG



FINAL FIELD MEETING

OCTOBER 2023

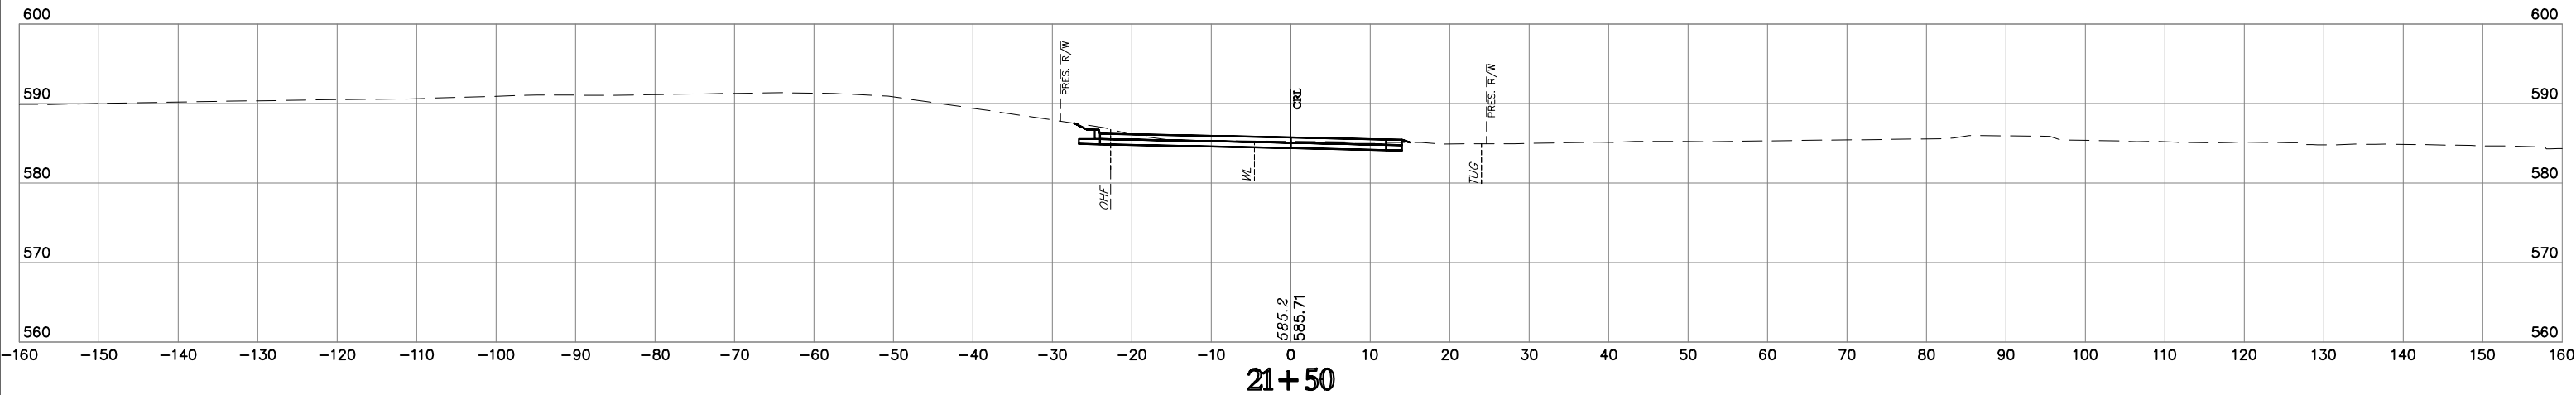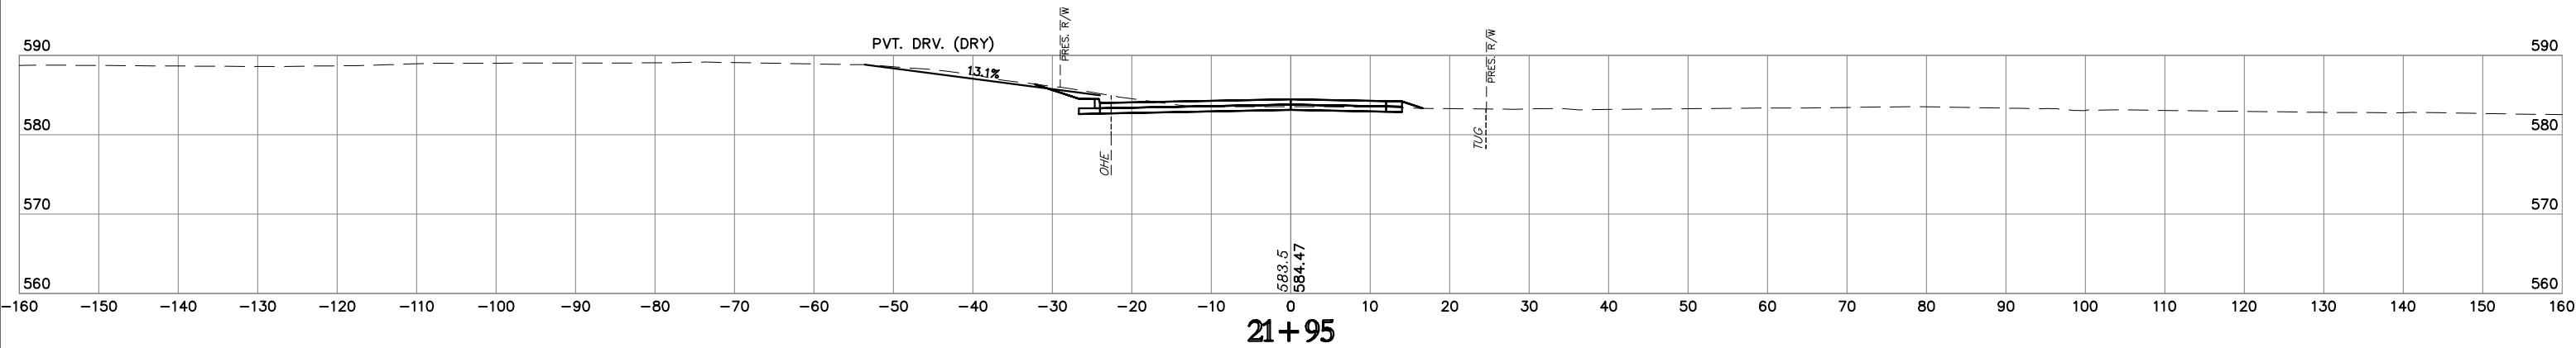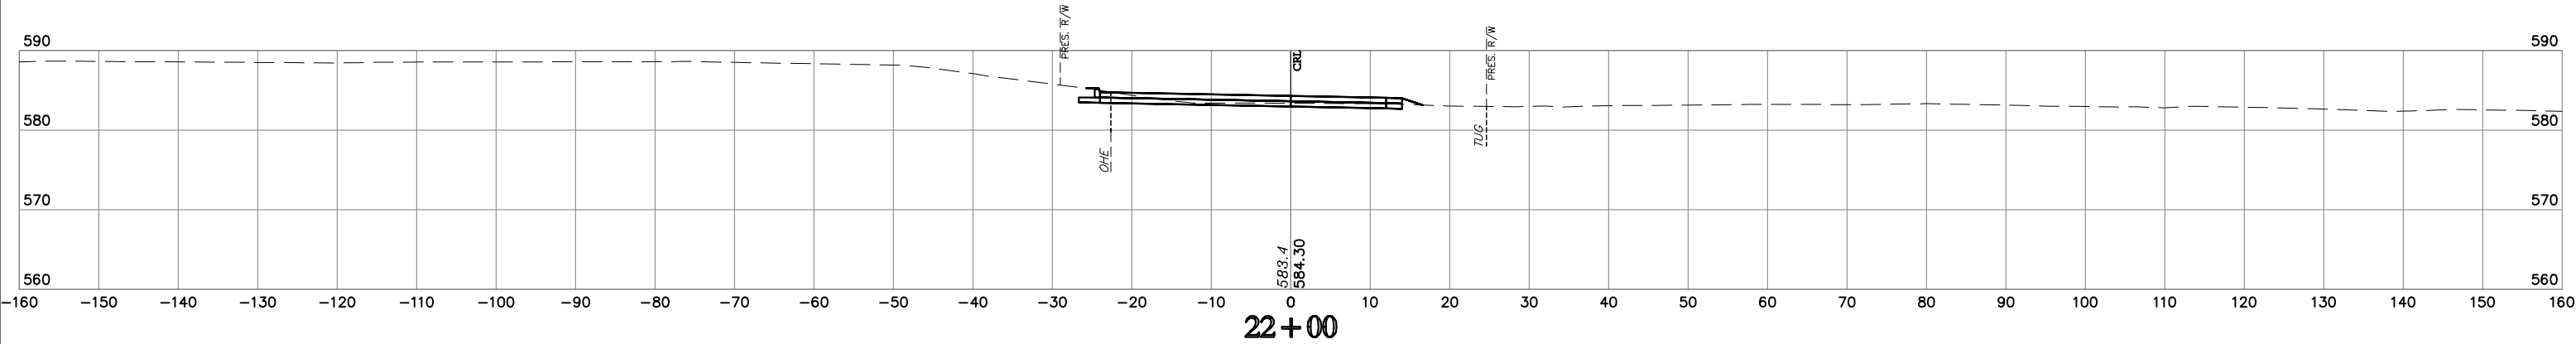

NOTE: LOCATION OF UTILITIES ARE APPROXIMATE.
DEPTH OF UTILITIES IS UNKNOWN.

BORDER AVE.


STATE JOB NO. 27108(04)
MUSKOGEE COUNTY

SHEET NO. X079


HUB Engineering
11/22/2023 11:27 AM Plot Style: HPB100.ctb
G:\2024\44001\056\02\Station Production Plans\2108.DWG




FINAL FIELD MEETING
OCTOBER 2023

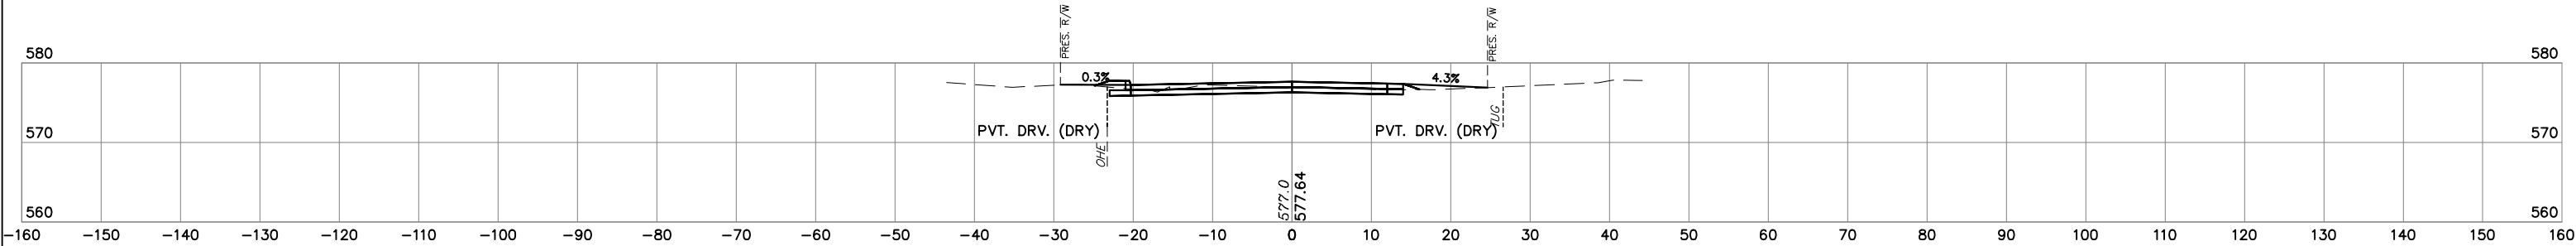


23 + 60

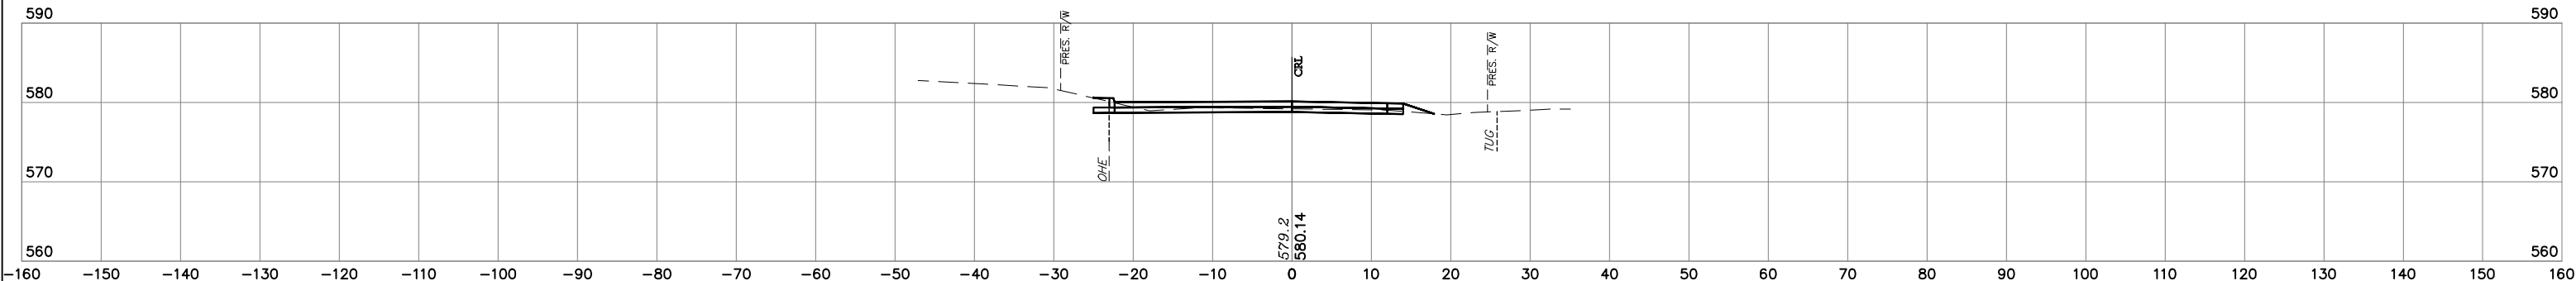

23 + 00

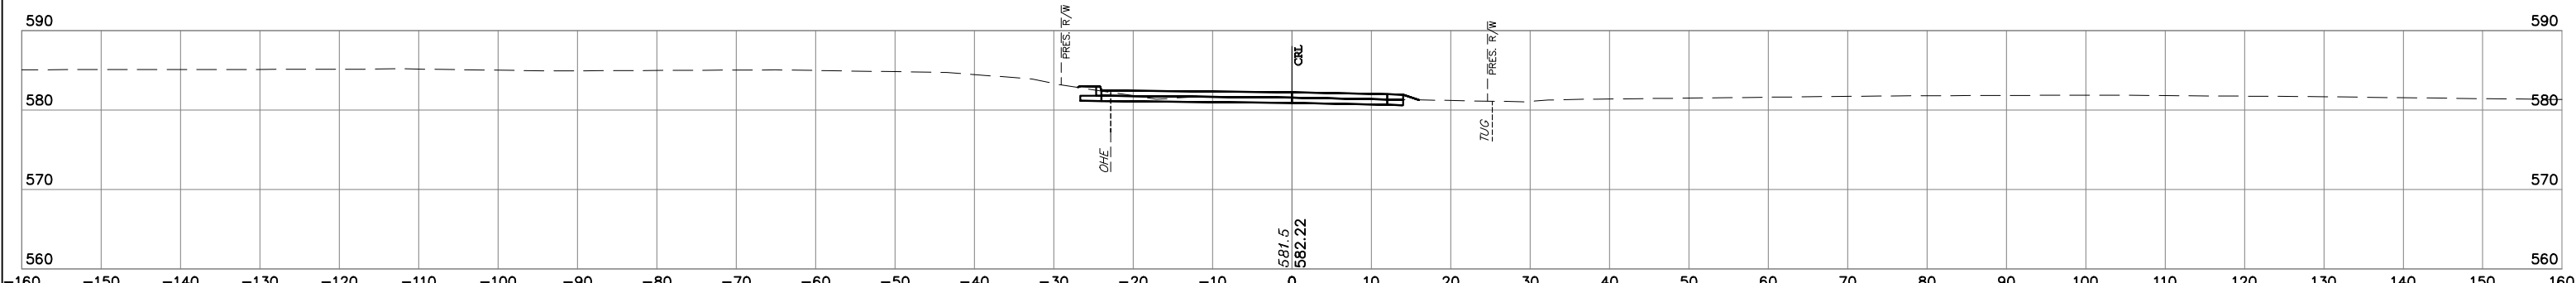

22 + 50

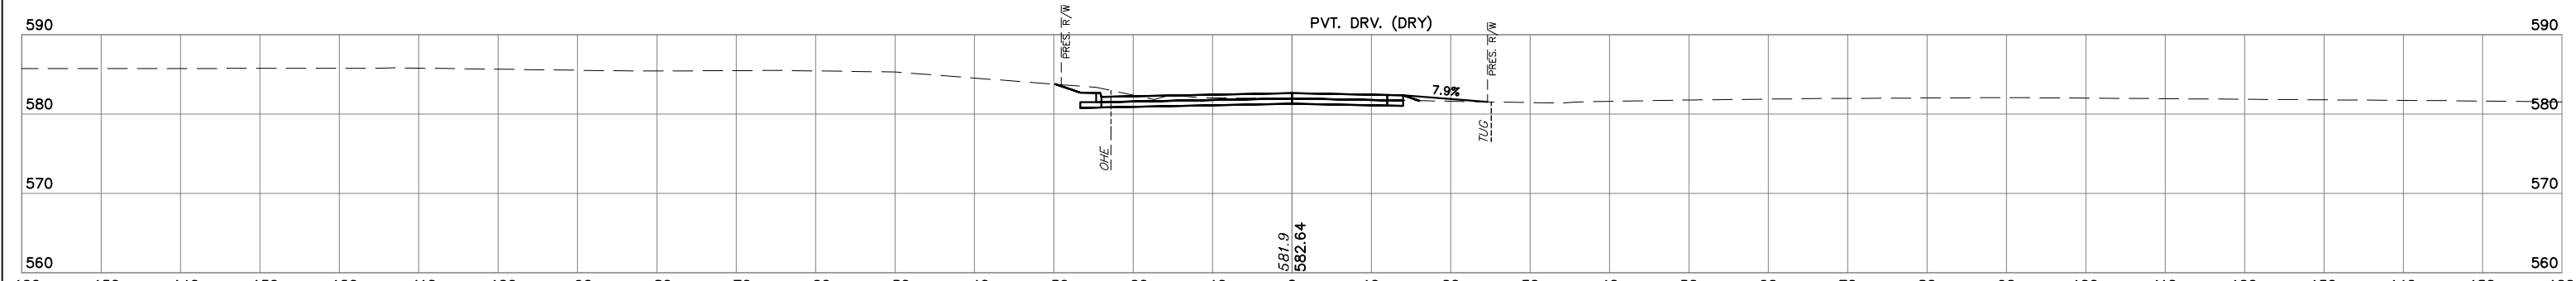

22 + 40

NOTE: LOCATION OF UTILITIES ARE APPROXIMATE.
DEPTH OF UTILITIES IS UNKNOWN.

BORDER AVE.

STATE JOB NO. 27108(04)
MUSKOGEE COUNTY





SHEET NO. X080

HUB Engineering
11/22/2023 11:27 AM Plot Style: HPB100.ctb
G:\2024\44001\365\02\Station\Production Plots\27108_PROSS_SECTION\HUB001_Border.dwg



FINAL FIELD MEETING

OCTOBER 2023

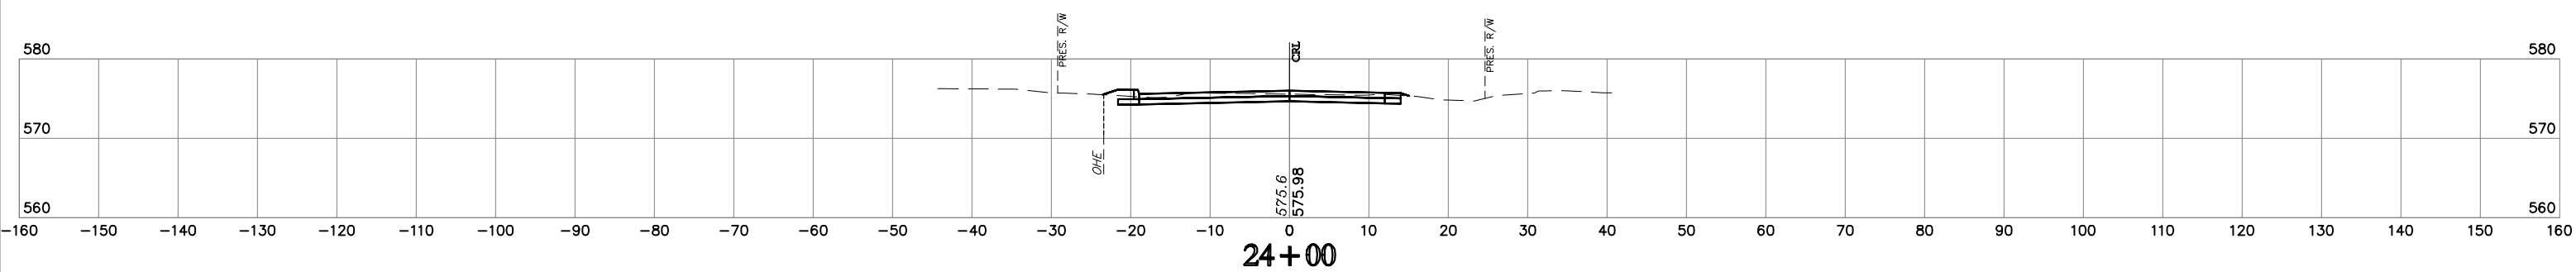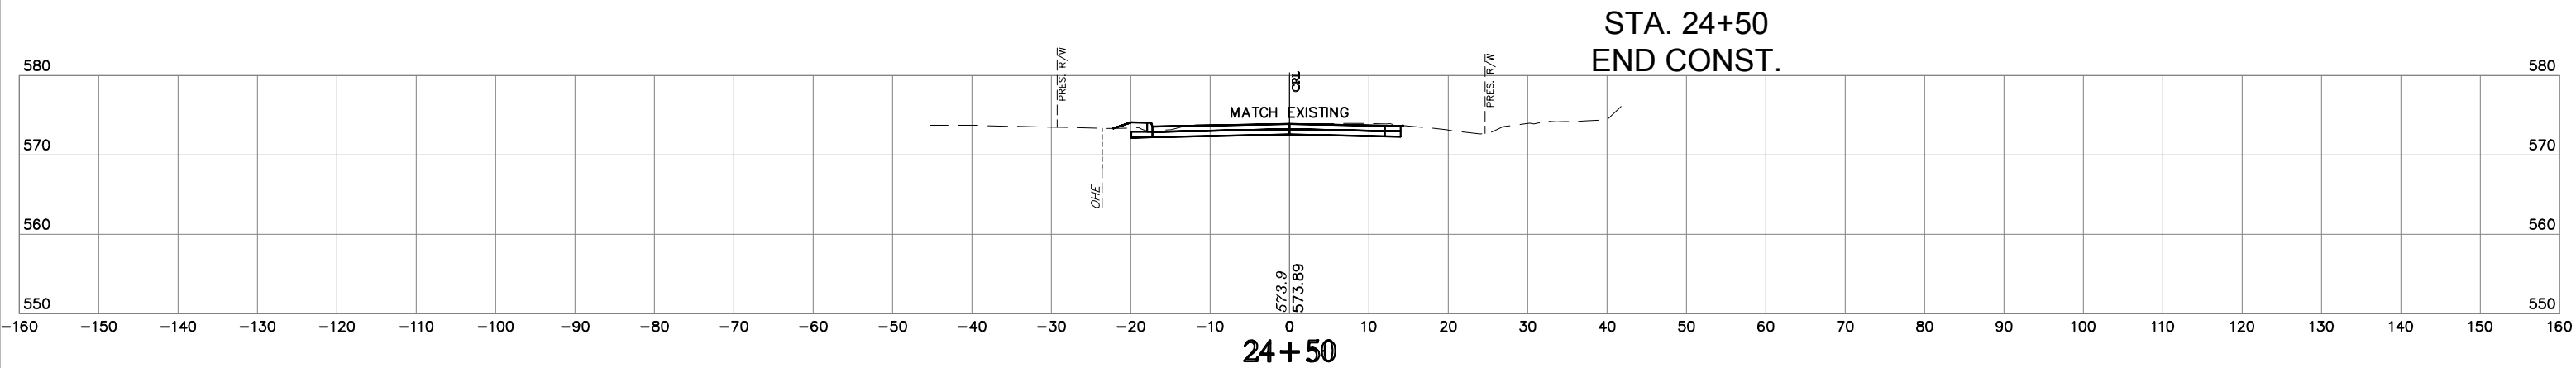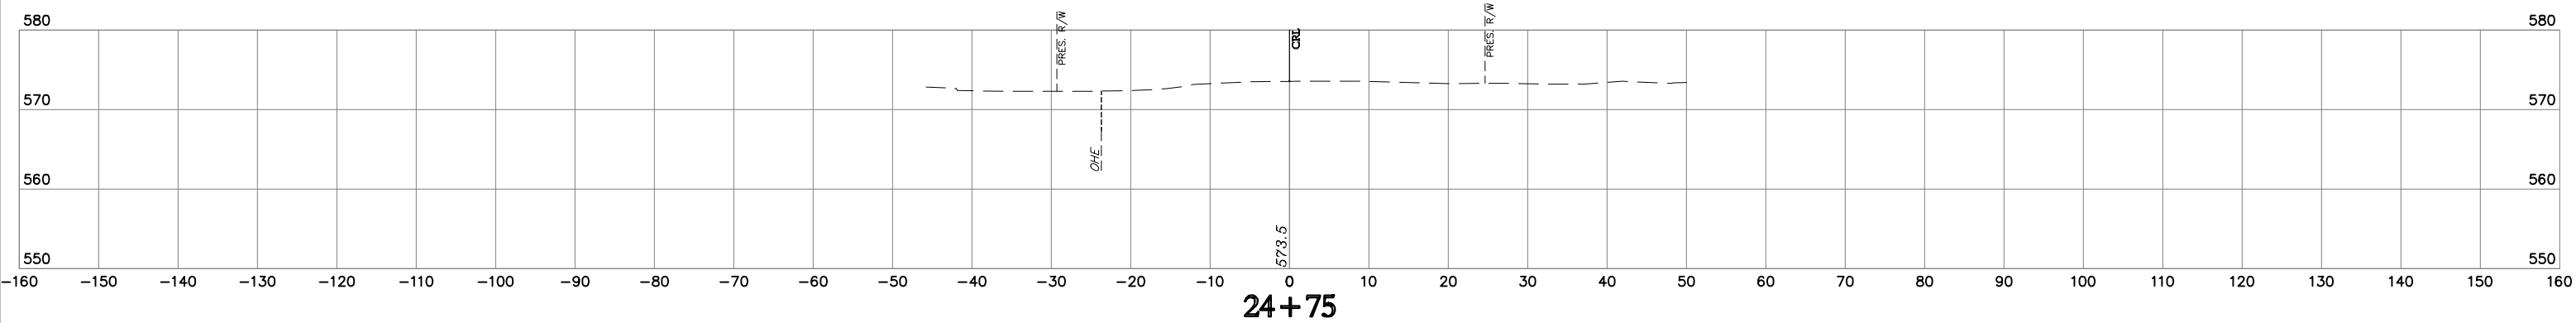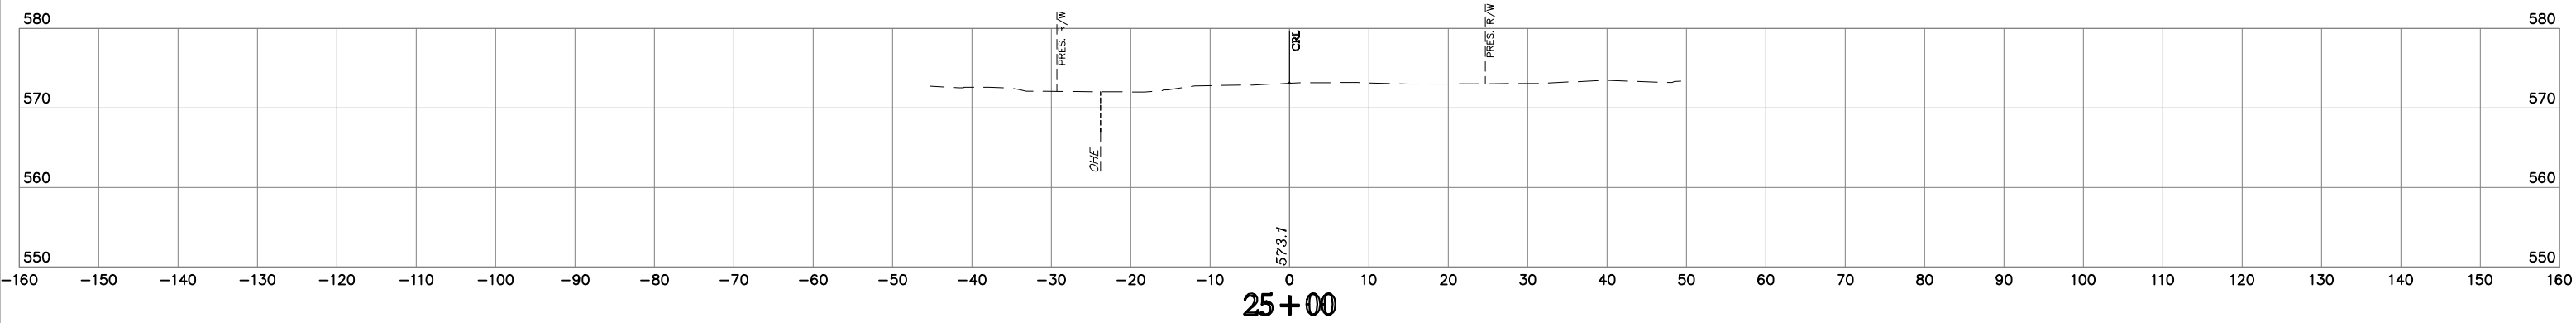

NOTE: LOCATION OF UTILITIES ARE APPROXIMATE.
DEPTH OF UTILITIES IS UNKNOWN.

BORDER AVE.

STATE JOB NO. 27108(04)
MUSKOGEE COUNTY

SHEET NO. X081

HUB Engineering
Time of Plot: 11/22/2023 11:28 AM Plot Style: HPR100.DCTB
G:\2024\44001\359\250\24+00\24+00.DWG

