
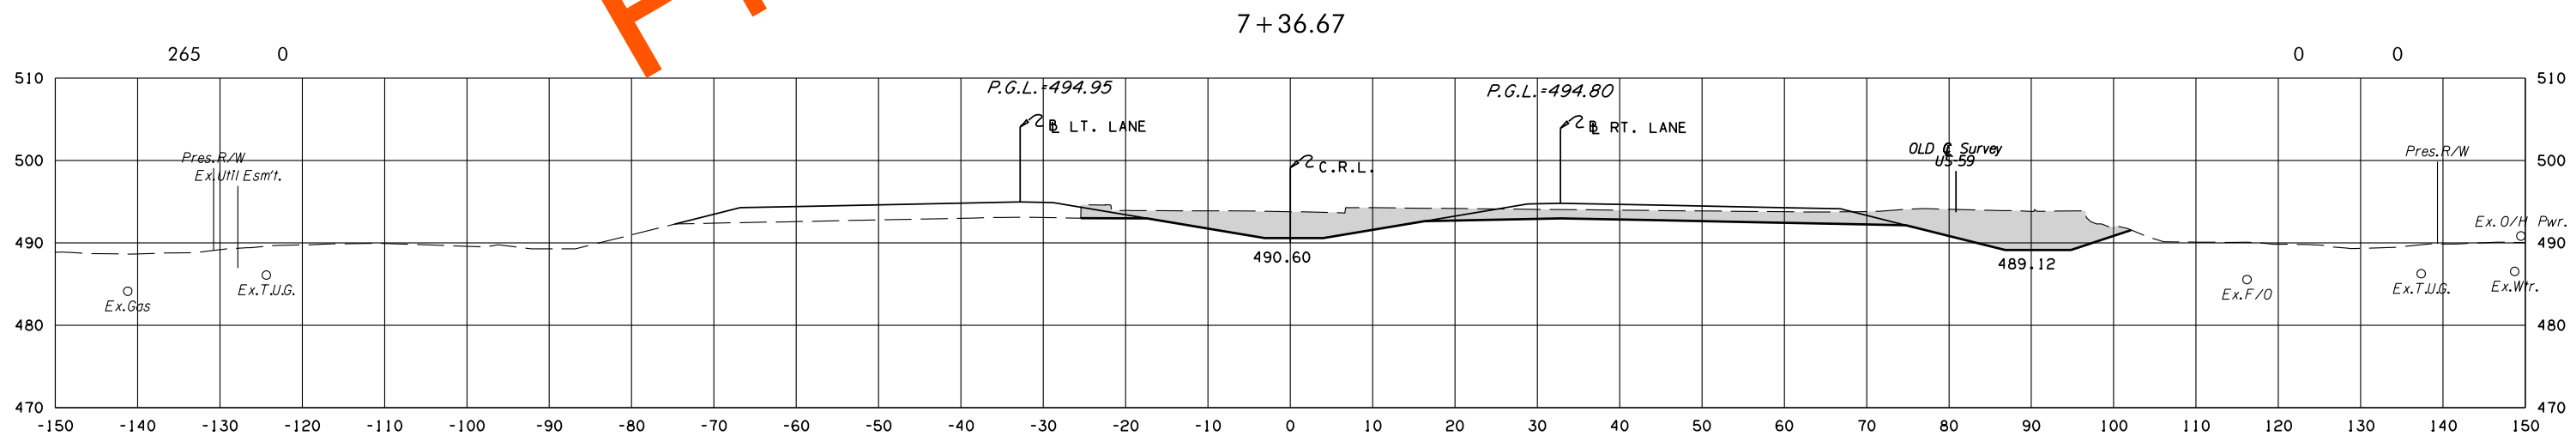
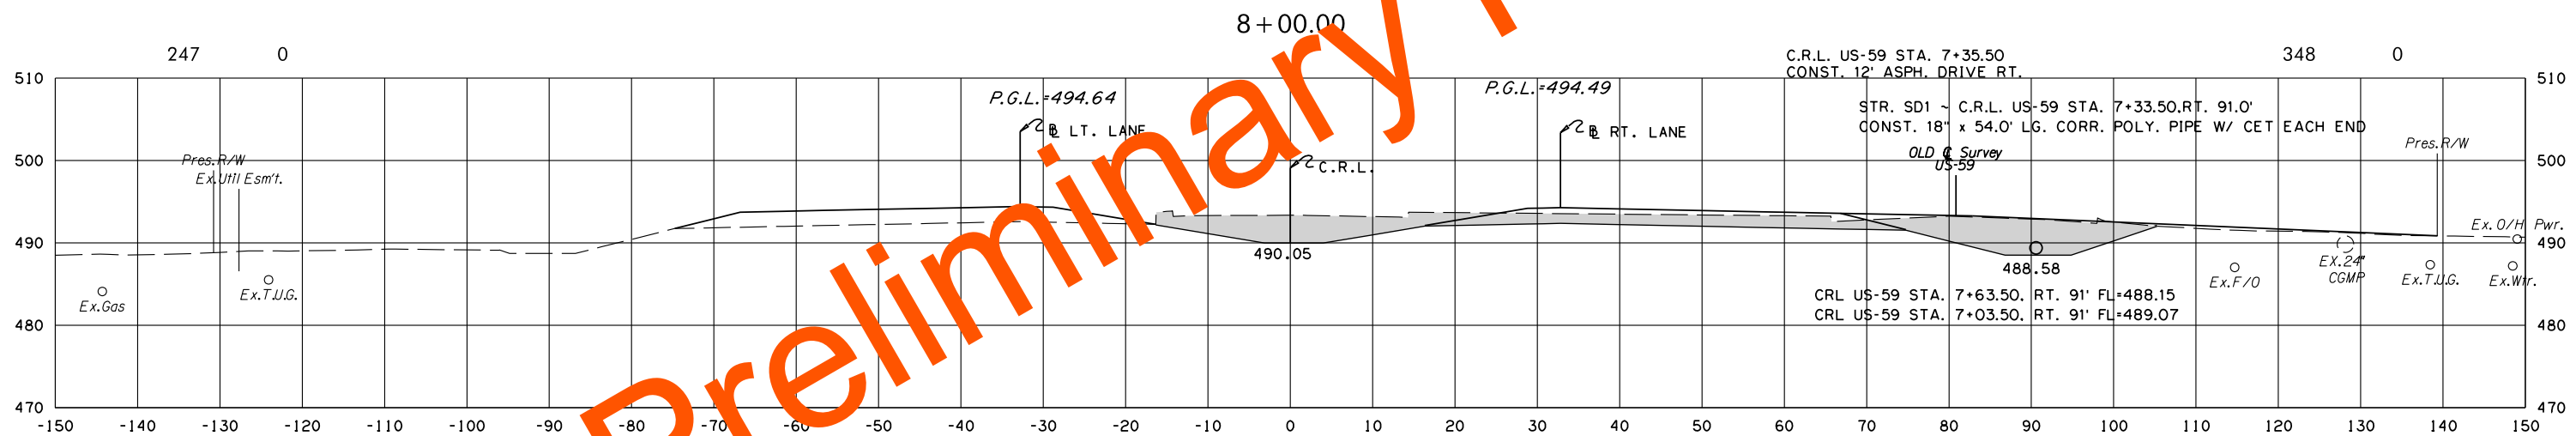


POB & ASSOCIATES, OKLAHOMA CITY, OK.						
FED. ROAD DIST. NO.	STATE	JOB PIECE NO.	FISCAL YEAR	SHEET NO.	TOTAL SHEETS	
6	OKLA.					
DESCRIPTION			REVISIONS		DATE	

AREA
CUT FILL

VOLUME
CUT FILL

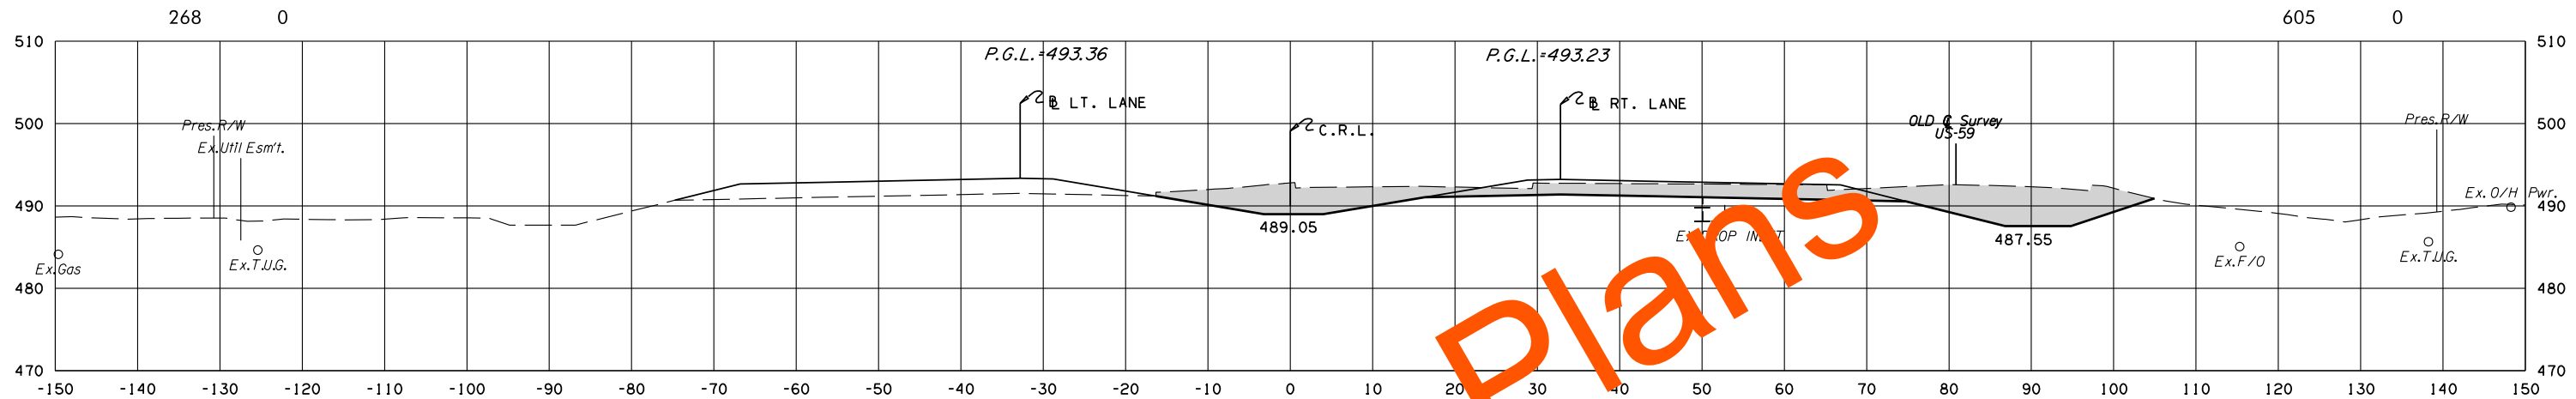

7+00.00
BEG. CONSTRUCTION J/P NO. 17127(28)

U.S. 59




STATE JOB NO.	17127(28)
LEFLORE COUNTY	SHEET NO. X1

8/3/2022 2:20:58 PM G:\PROJECTS\202943 0001 US 59 LeFlore Co\Roadway\1712728 Surfacing\XSections\1712728-US59-XSECS.dgn

POB & ASSOCIATES, OKLAHOMA CITY, OK.						
FED. ROAD DIST. NO.	STATE	JOB PIECE NO.	FISCAL YEAR	SHEET NO.	TOTAL SHEETS	
6	OKLA.					
DESCRIPTION			REVISIONS		DATE	

AREA
CUT FILL



VOLUME
CUT FILL

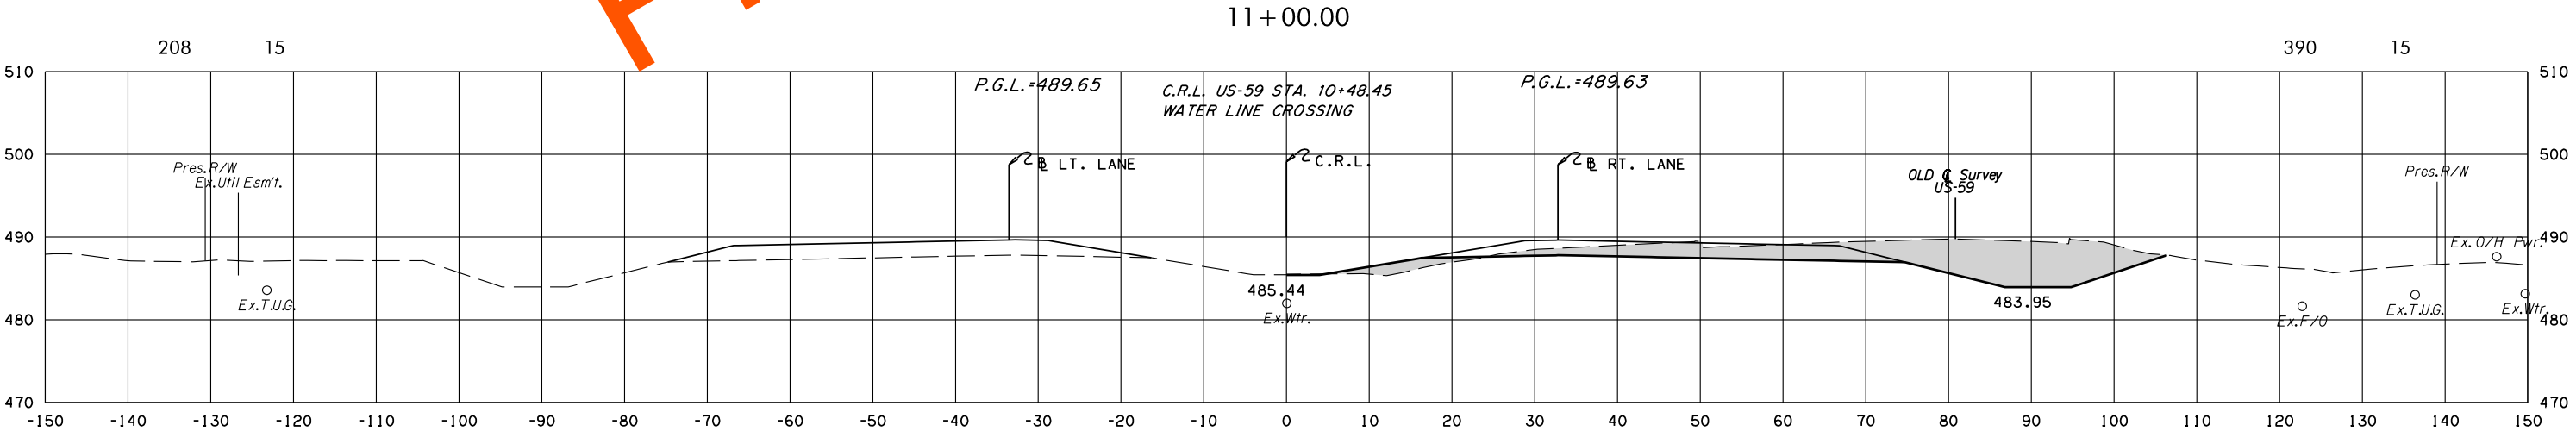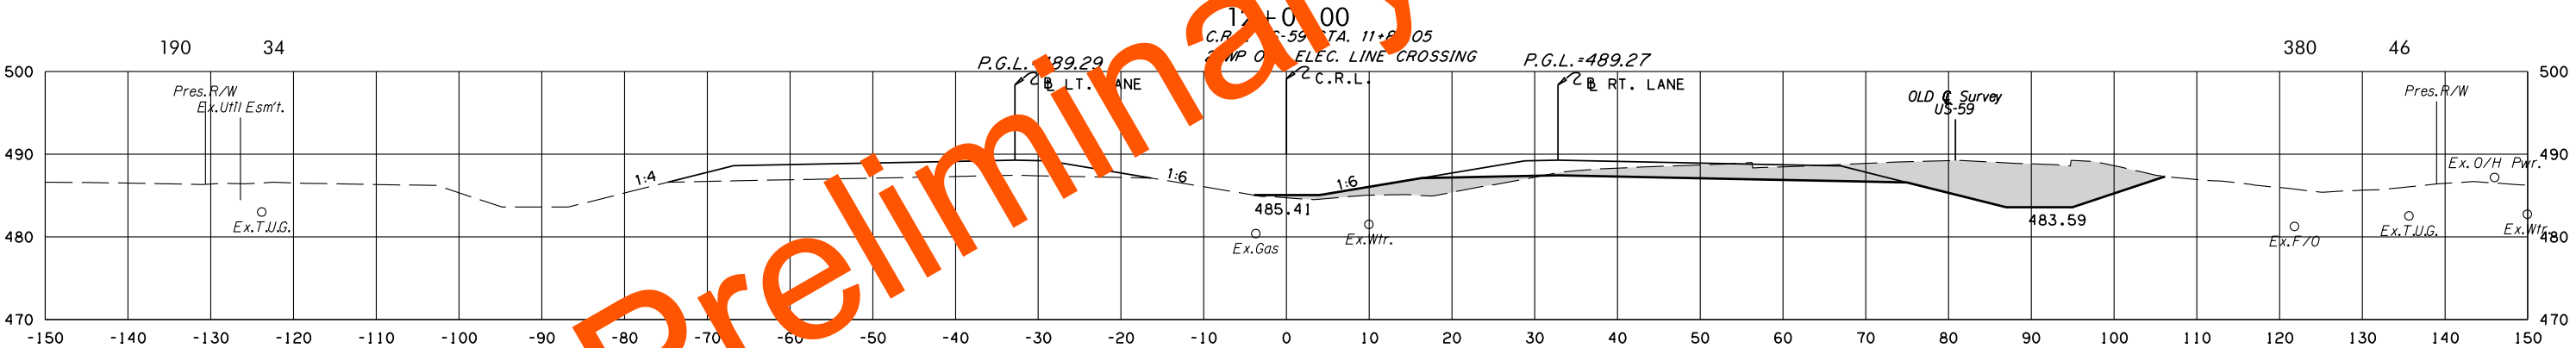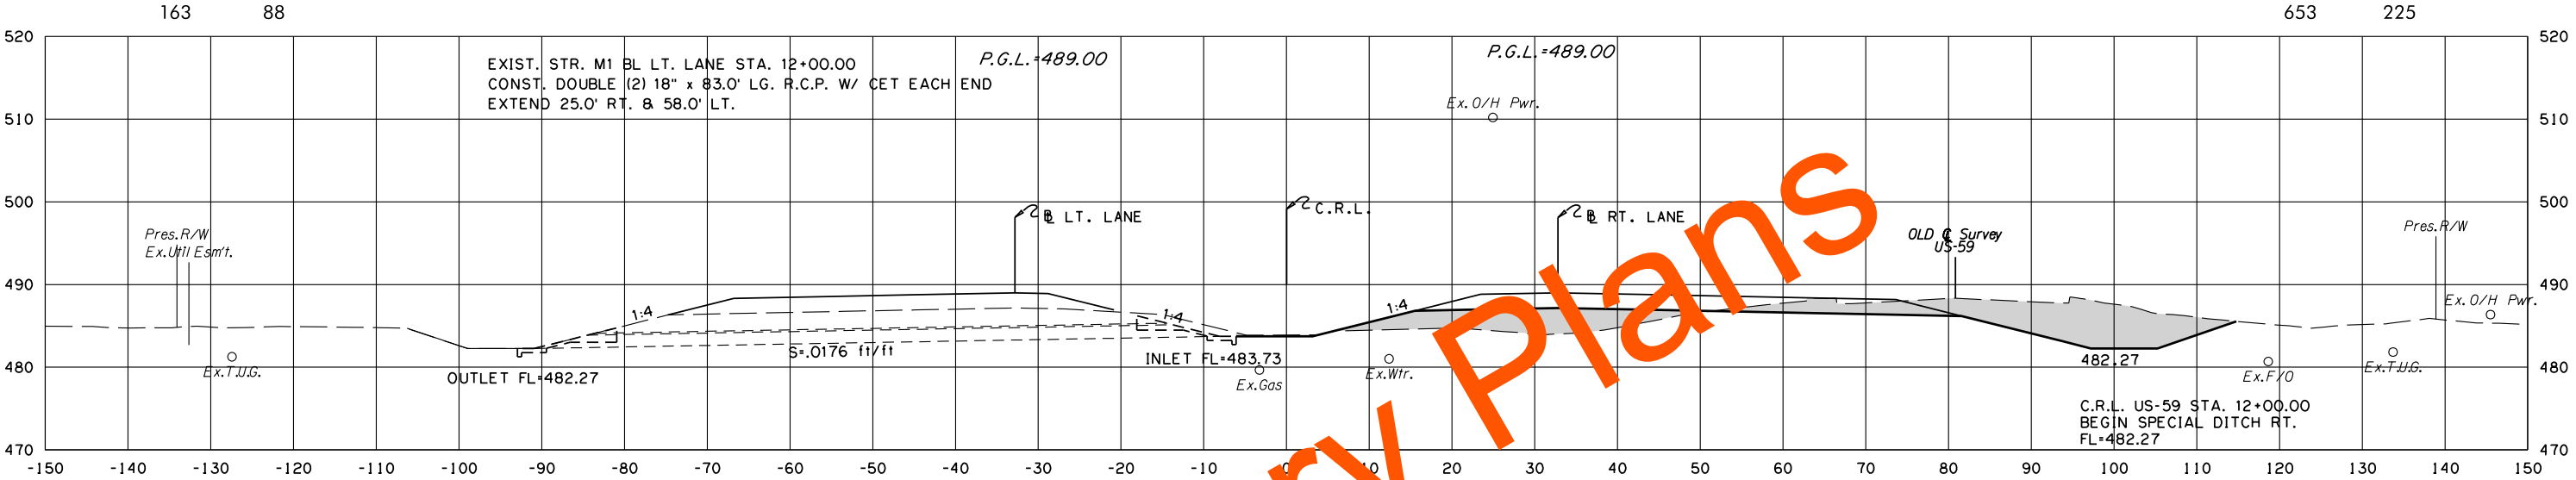

POB & ASSOCIATES, OKLAHOMA CITY, OK.						
FED. ROAD DIST. NO.	STATE	JOB PIECE NO.	FISCAL YEAR	SHEET NO.	TOTAL SHEETS	
6	OKLA.					
DESCRIPTION			REVISIONS		DATE	

AREA
CUT FILL

VOLUME
CUT FILL

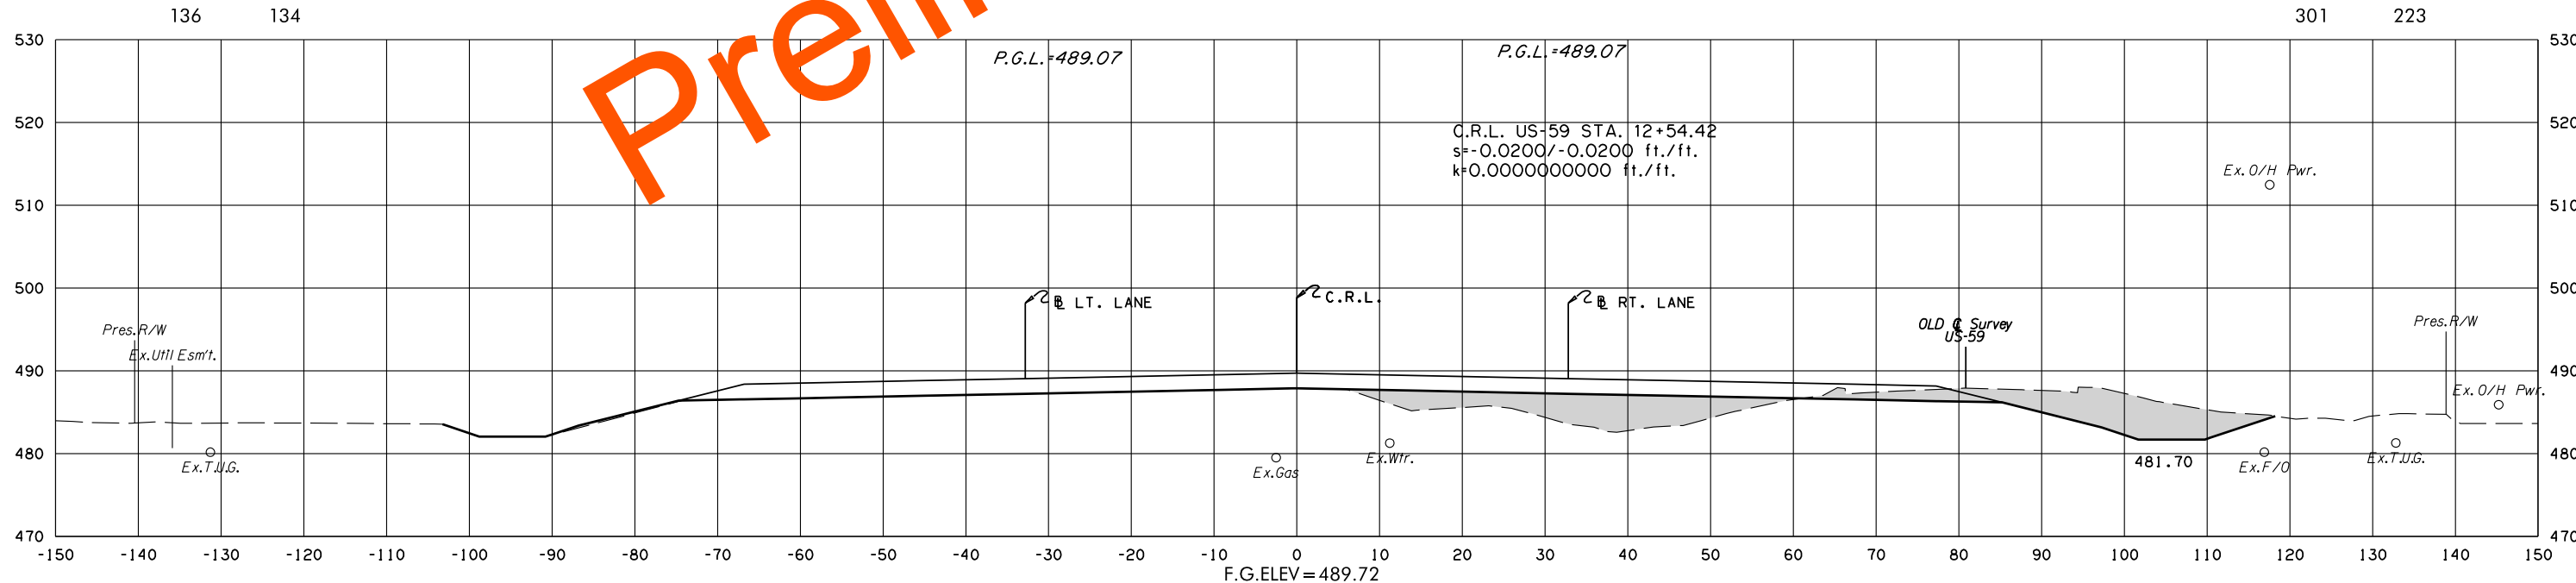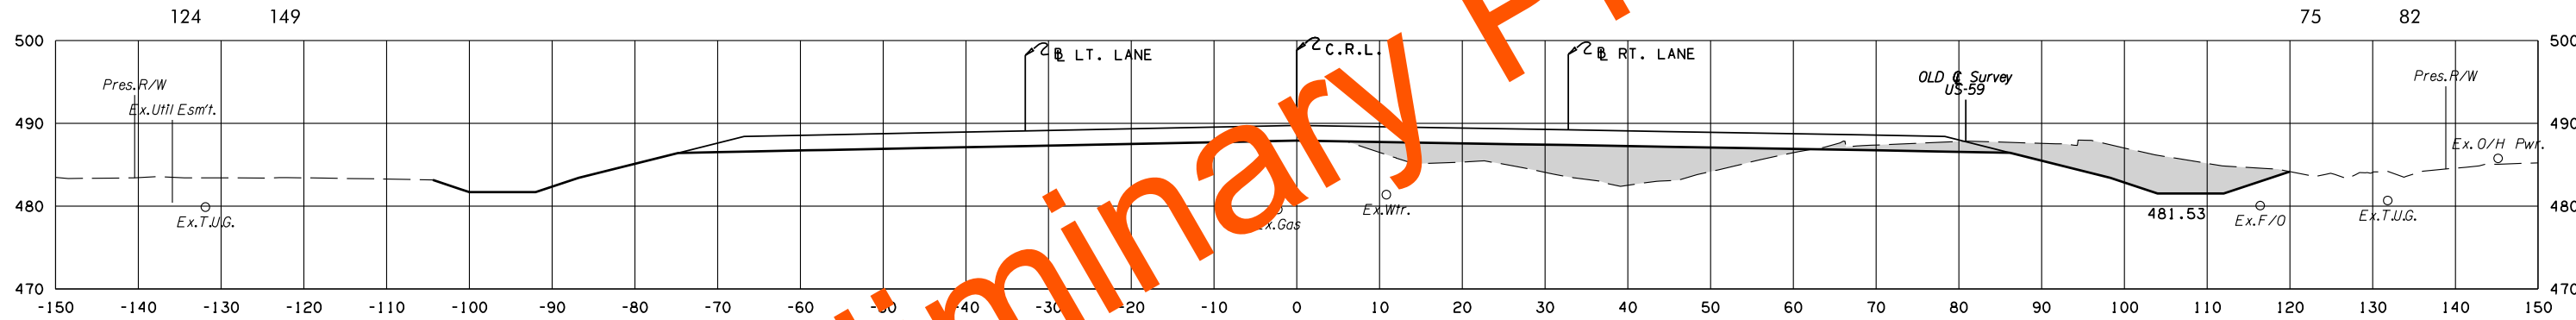

8/3/2022 2:21:02 PM G:\PROJECTS\202943 0001 US 59 LeFlore Co\Roadway\1712728 Surfacing\XSections\1712728-US59-XSECS.dgn

POB & ASSOCIATES, OKLAHOMA CITY, OK.						
FED. ROAD DIST. NO.	STATE	JOB PIECE NO.	FISCAL YEAR	SHEET NO.	TOTAL SHEETS	
6	OKLA.					
DESCRIPTION			REVISIONS		DATE	


AREA
CUT FILL

VOLUME
CUT FILL

C.R.L. US-59 STA. 14+34.42
s=-0.0200/0.0200 ft./ft.
k=0.0002222222 ft./ft.


9 345

205 983

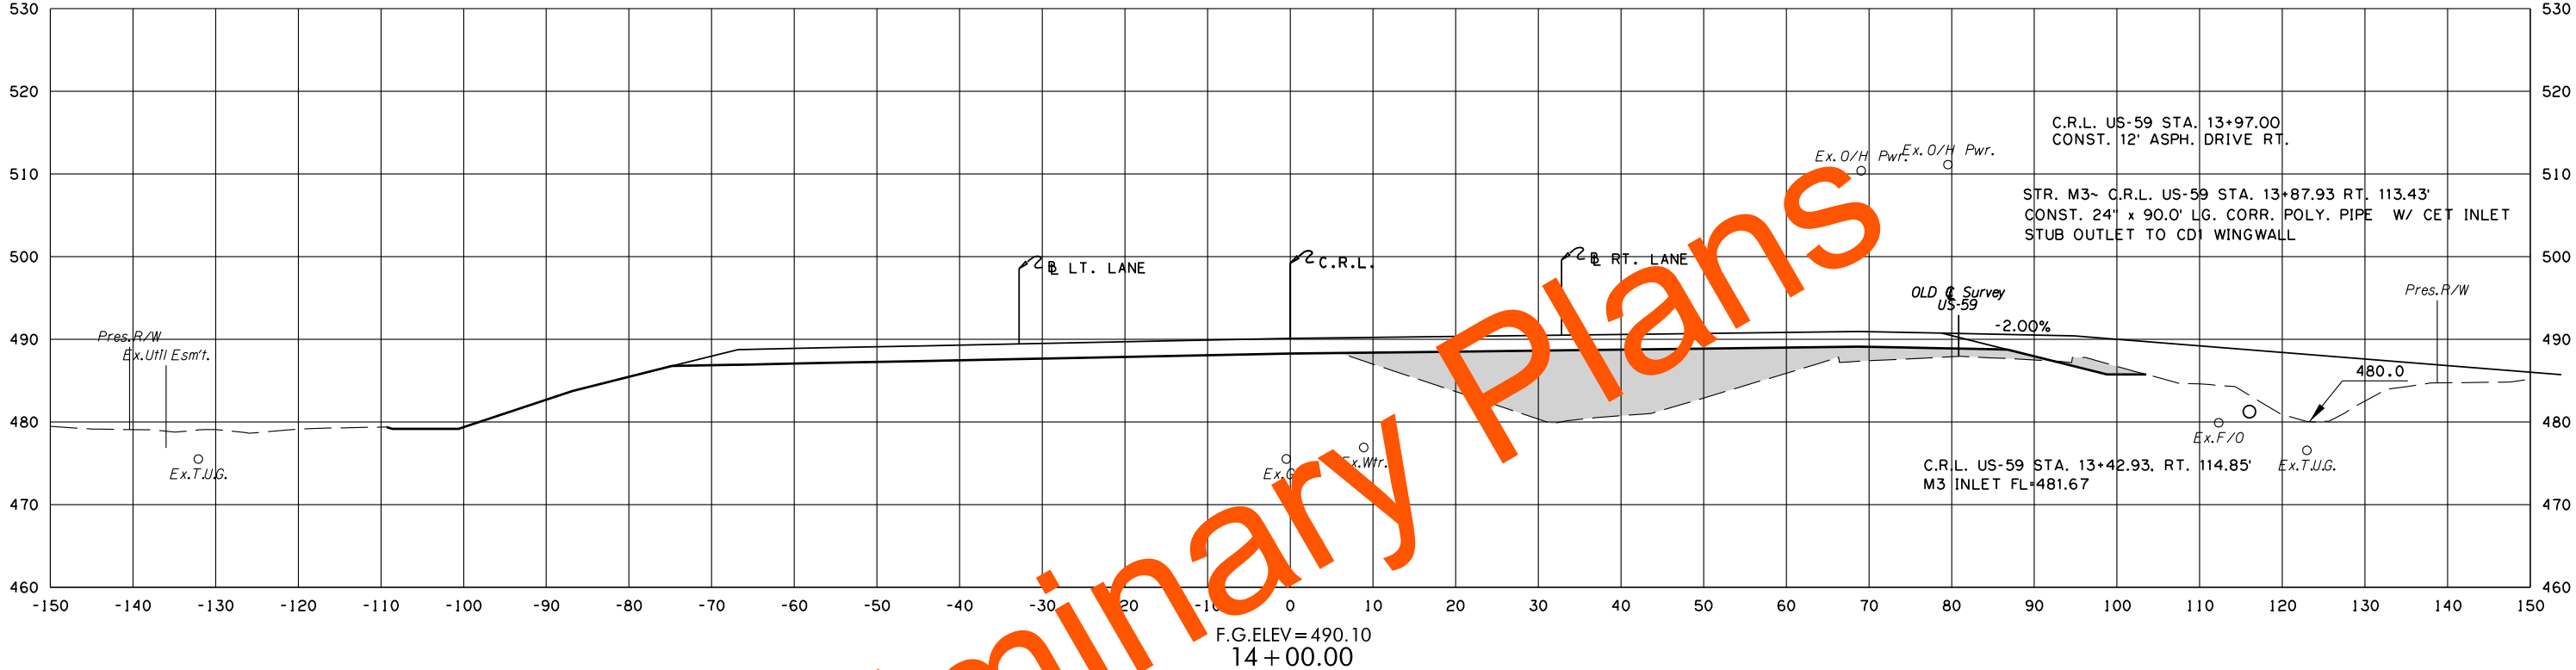

102 186

125 186

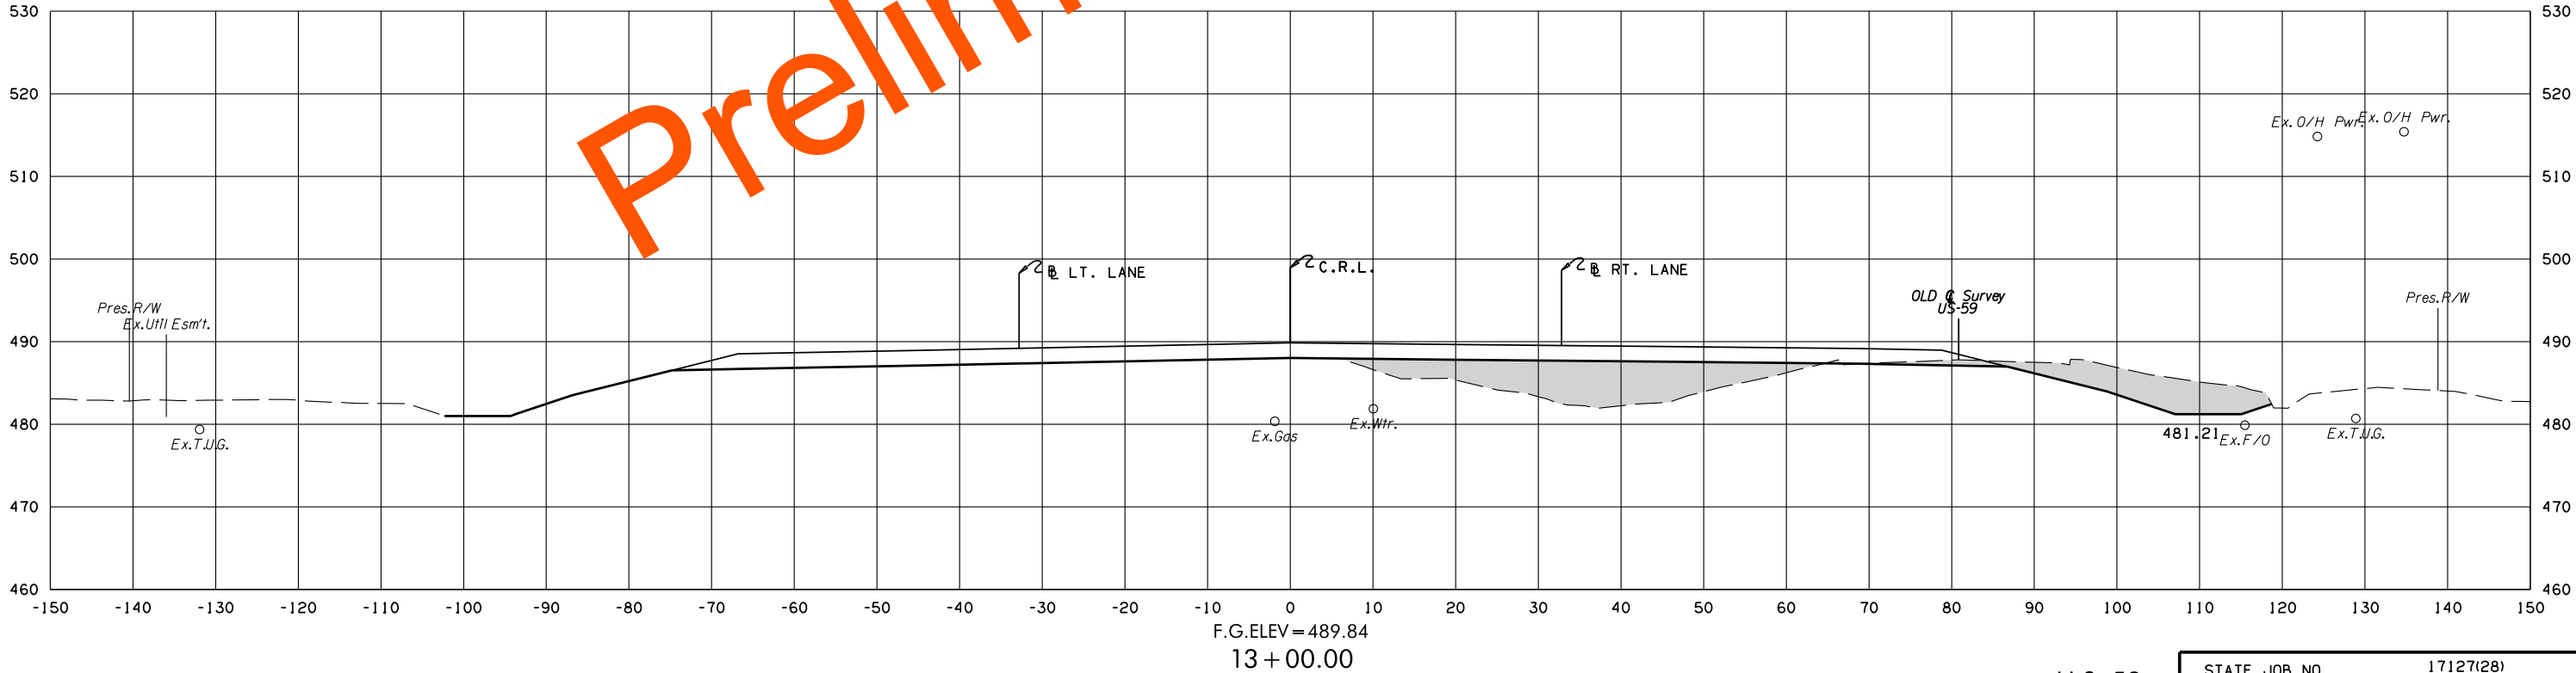

8/3/2022 2:21:03 PM G:\PROJECTS\202943 0001 US 59 LeFlore Co\Roadway\1712728 Surfacing\Xsections\1712728-US59-XSECS.dgn



U.S. 59

STATE JOB NO.	17127(28)
LEFLORE COUNTY	SHEET NO. X5

POB & ASSOCIATES, OKLAHOMA CITY, OK.						
FED. ROAD DIST. NO.	STATE	JOB PIECE NO.	FISCAL YEAR	SHEET NO.	TOTAL SHEETS	
6	OKLA.					
DESCRIPTION			REVISIONS		DATE	

AREA
CUT FILL

VOLUME
CUT FILL

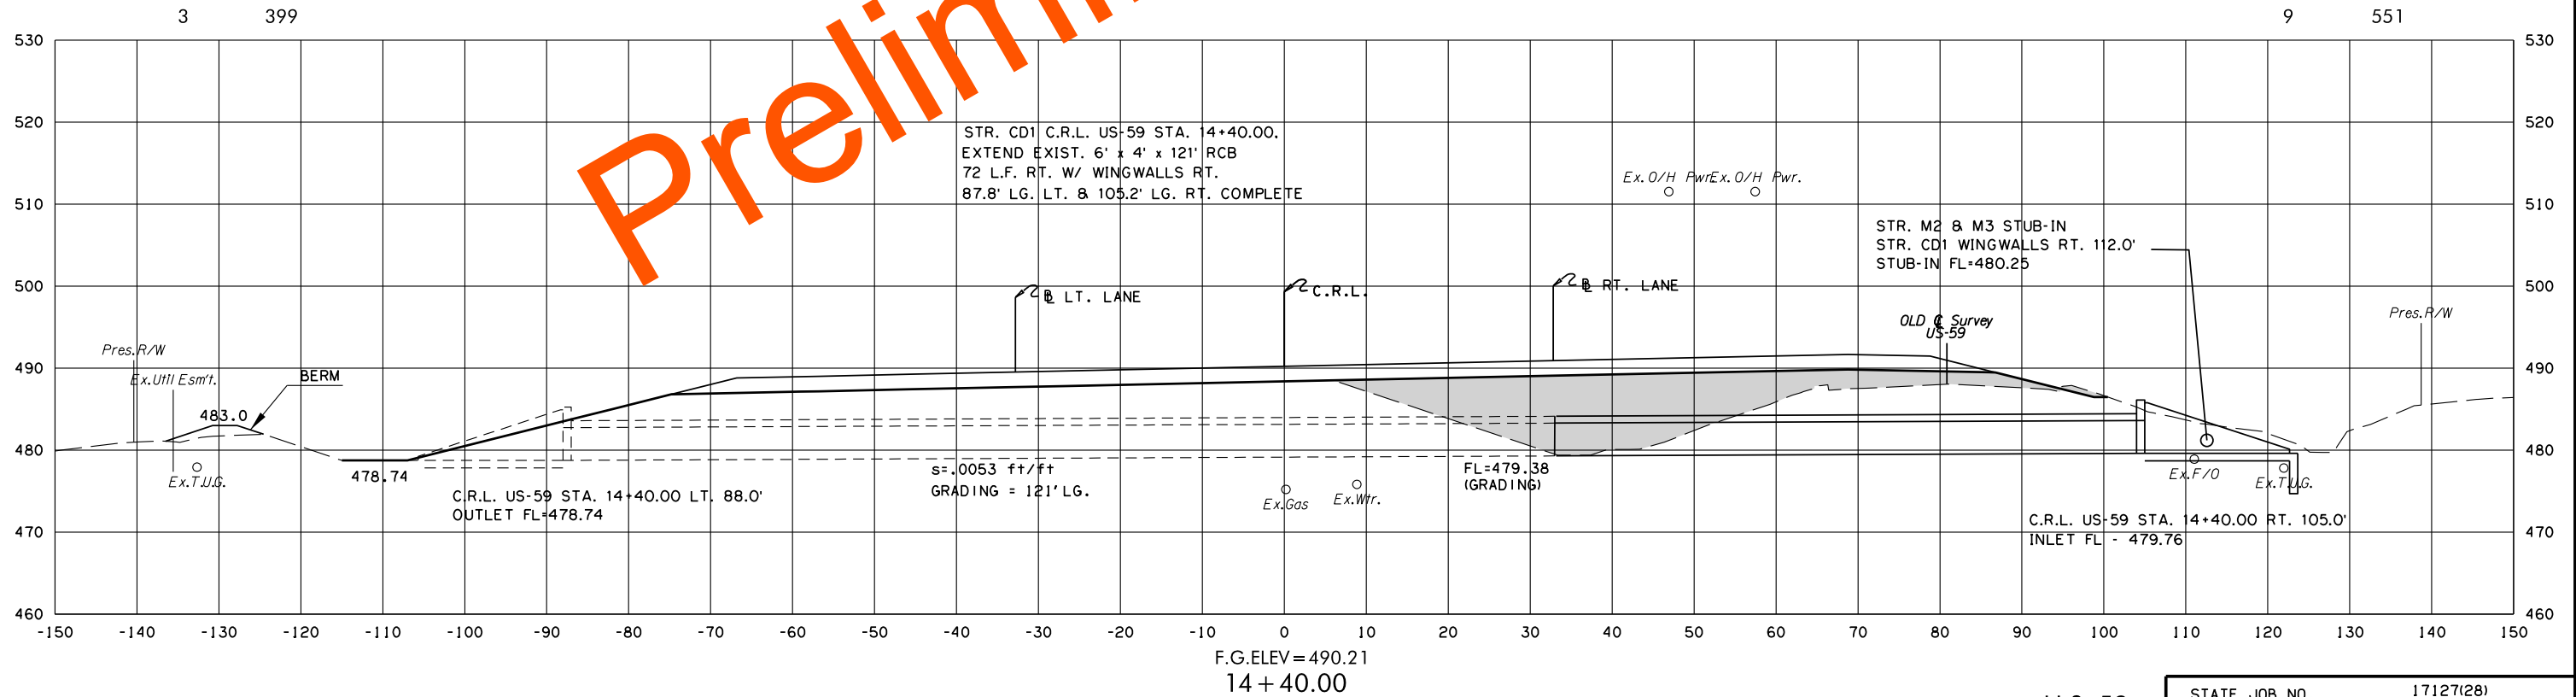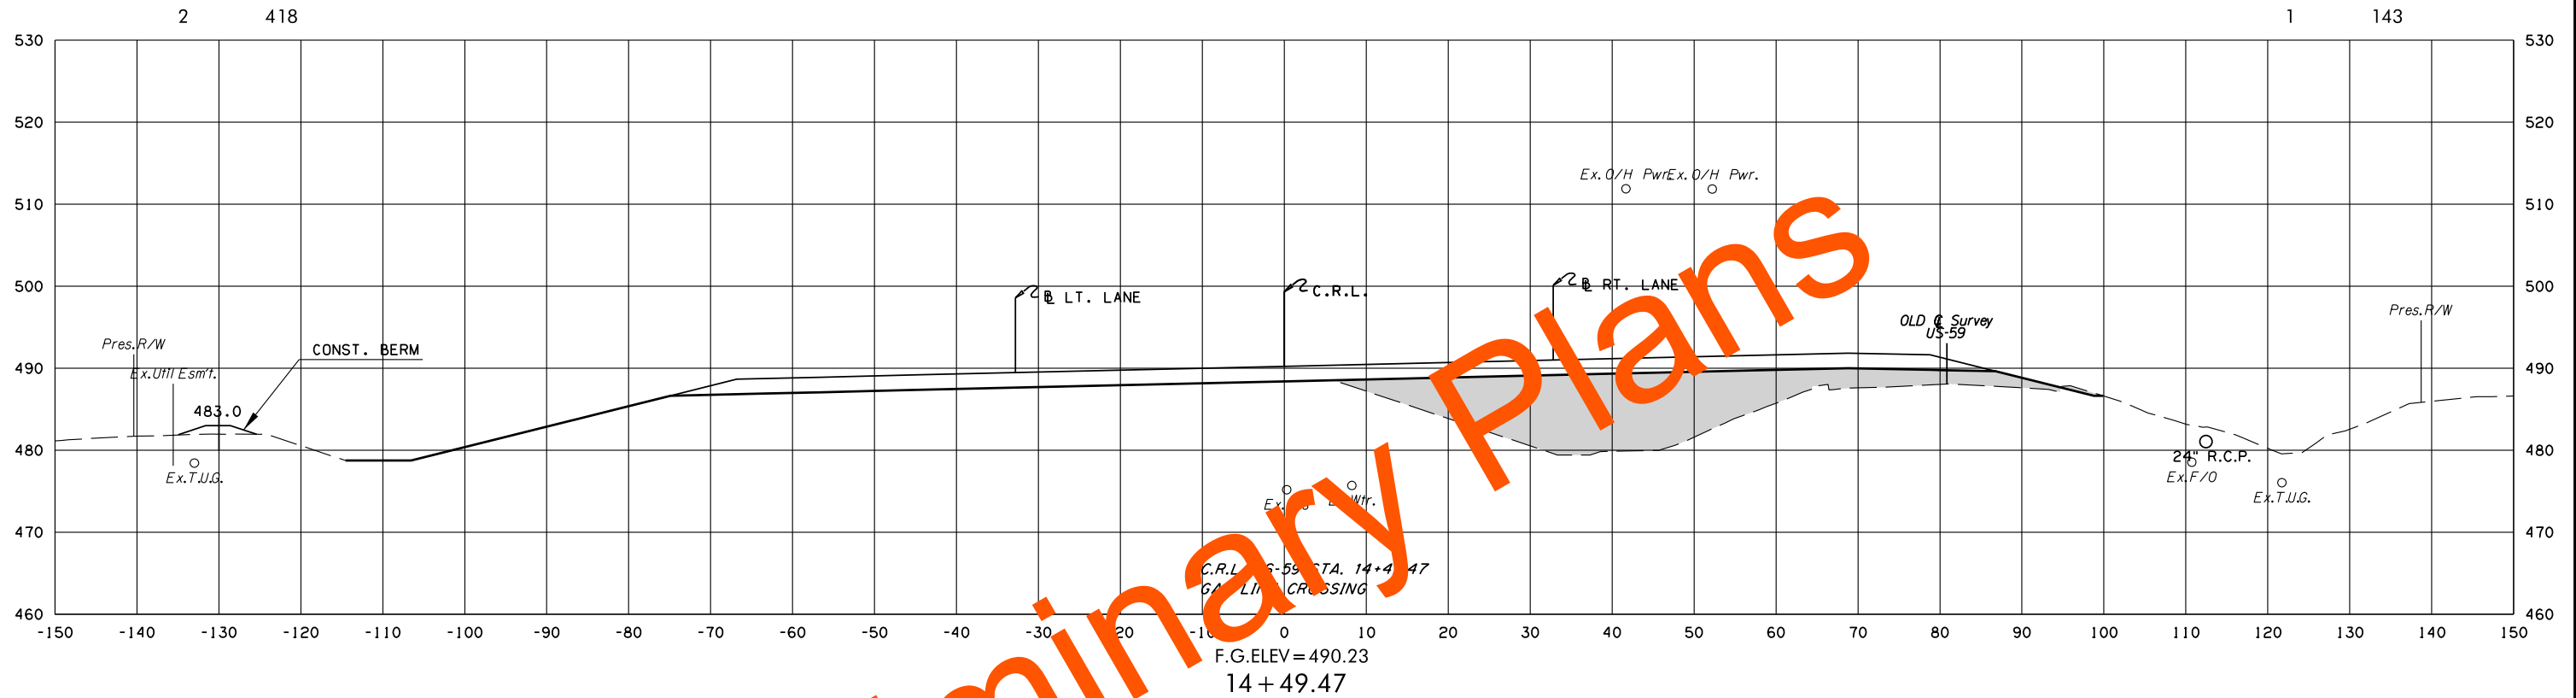

U.S. 59

STATE JOB NO. 17127(28)
LEFLORE COUNTY SHEET NO. X6


POB & ASSOCIATES, OKLAHOMA CITY, OK.					
FED. ROAD DIST. NO.	STATE	JOB PIECE NO.	FISCAL YEAR	SHEET NO.	TOTAL SHEETS
6	OKLA.				
DESCRIPTION			REVISIONS		DATE

AREA
CUT FILL

VOLUME
CUT FILL


0 376

1 620

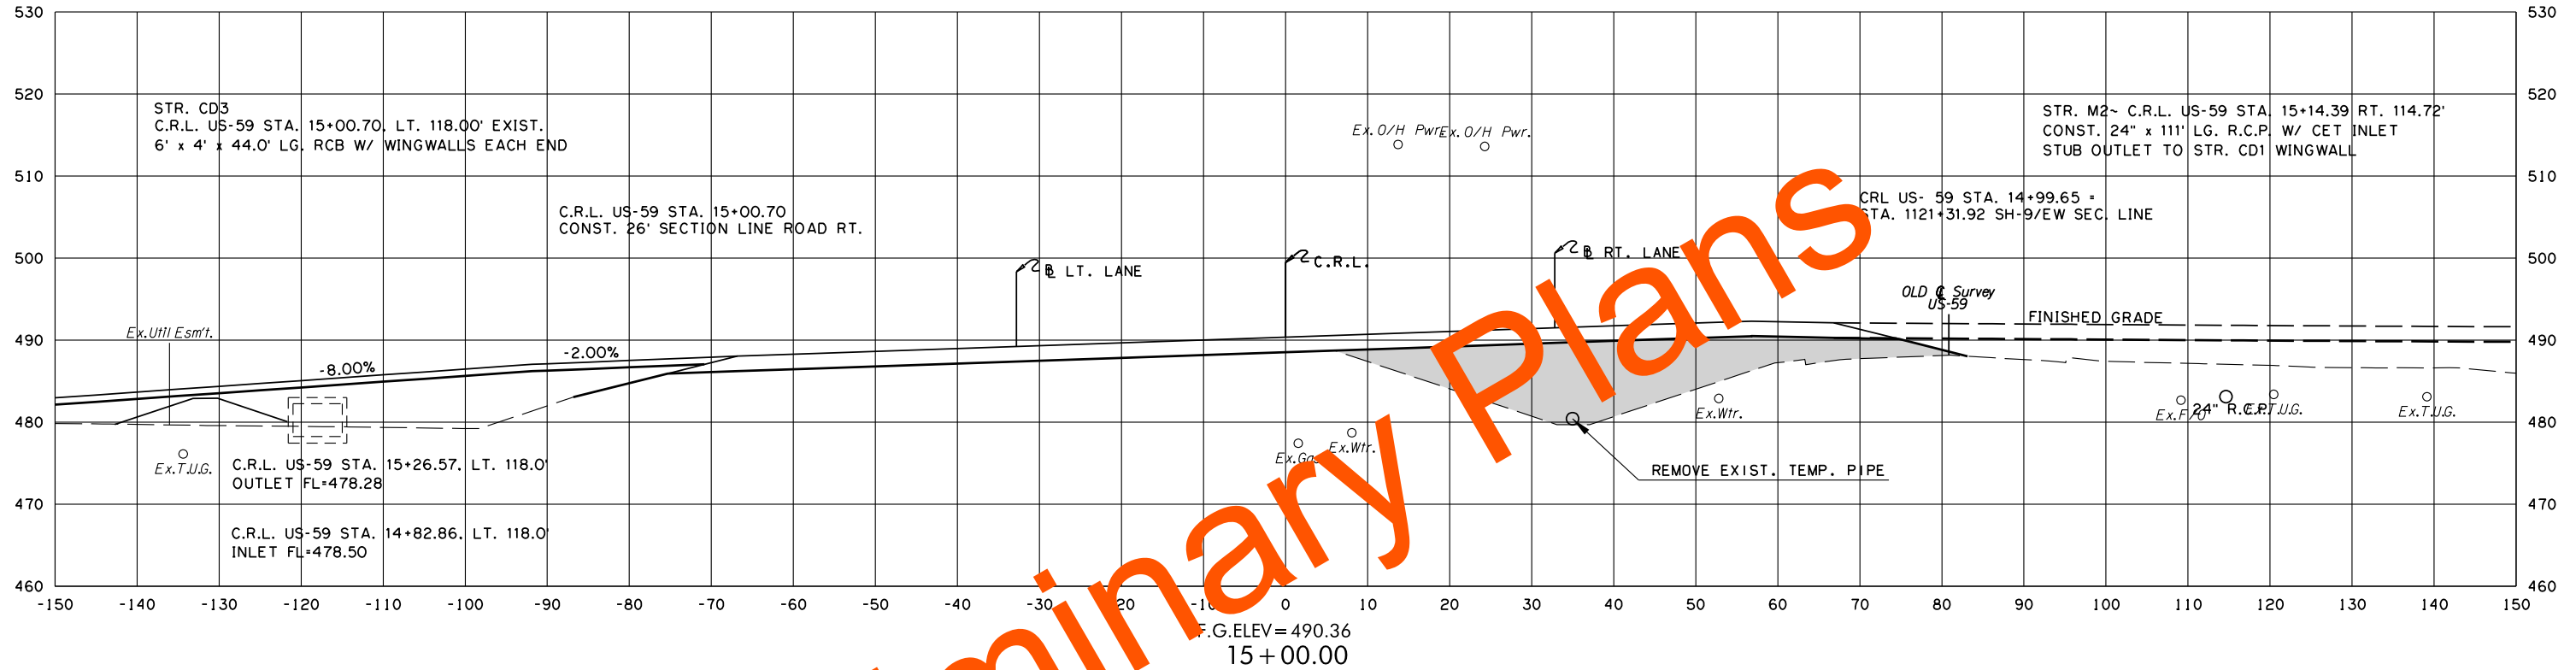

1 461

1 171

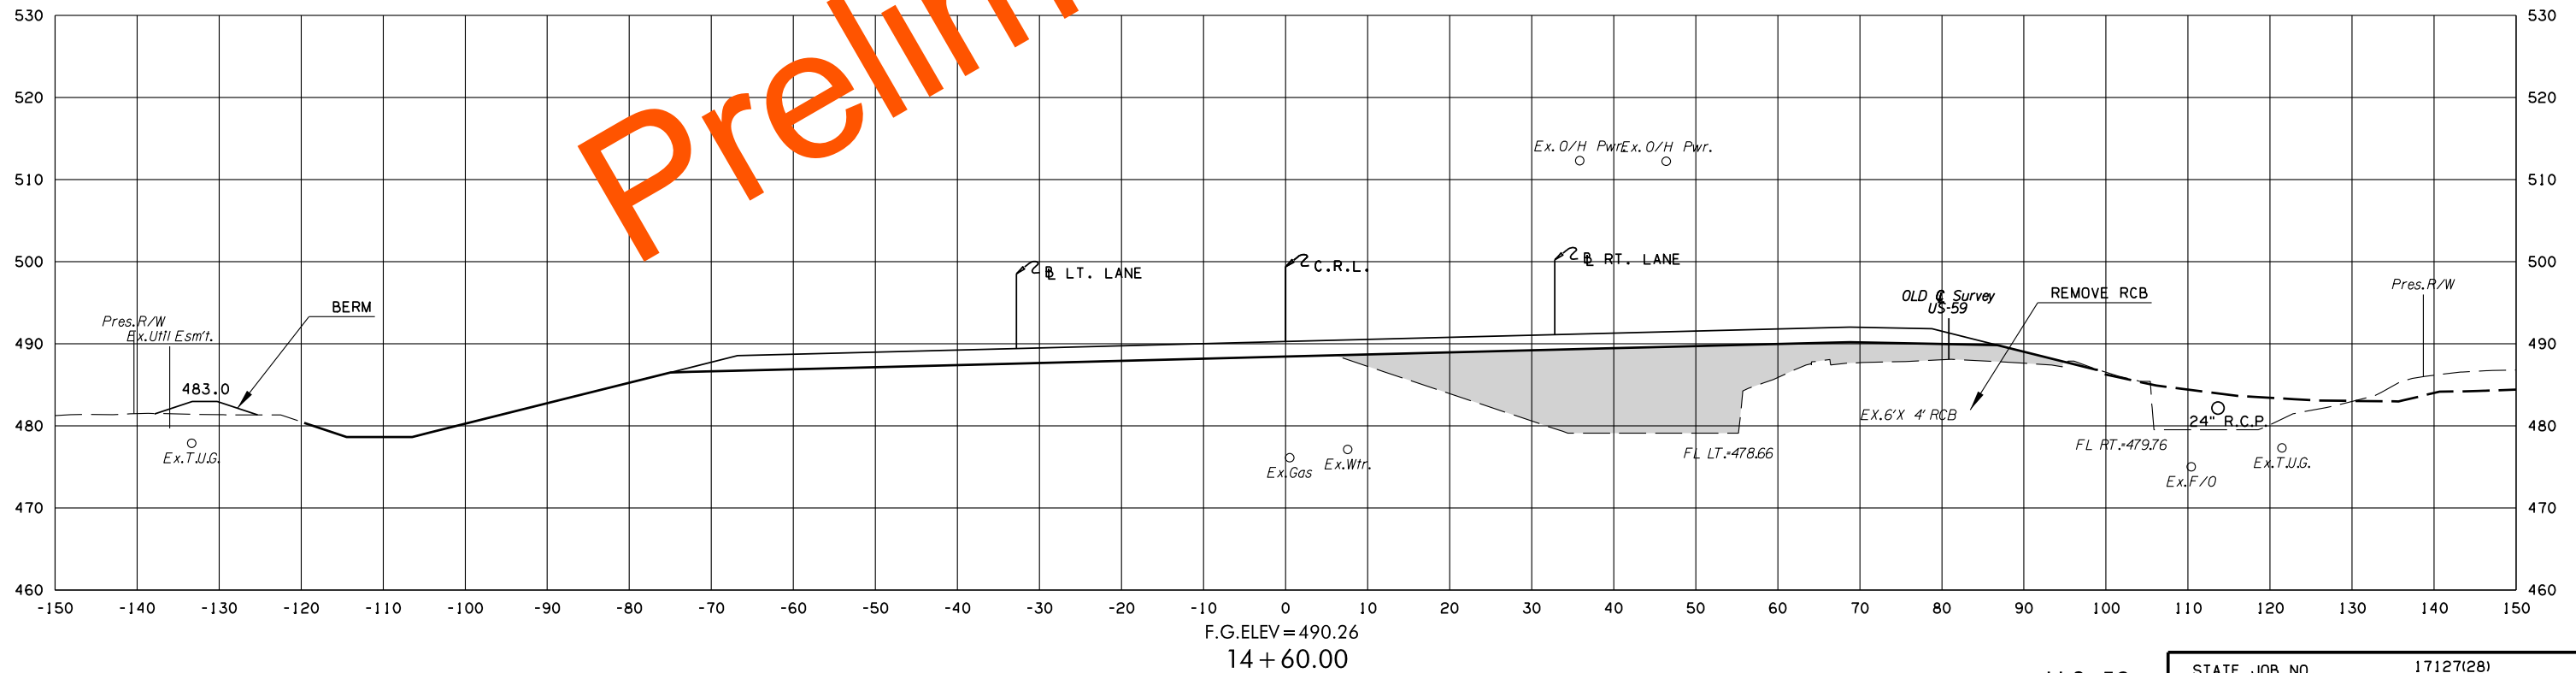

U.S. 59


STATE JOB NO. 17127(28)
LEFLORE COUNTY SHEET NO. X7

POB & ASSOCIATES, OKLAHOMA CITY, OK.						
FED. ROAD DIST. NO.	STATE	JOB PIECE NO.	FISCAL YEAR	SHEET NO.	TOTAL SHEETS	
6	OKLA.					
DESCRIPTION			REVISIONS		DATE	


AREA
CUT FILL

VOLUME
CUT FILL

C.R.L. US-59 STA. 16+86.42
s=-0.0760/0.0760 ft./ft.
k=0.000222222 ft./ft.

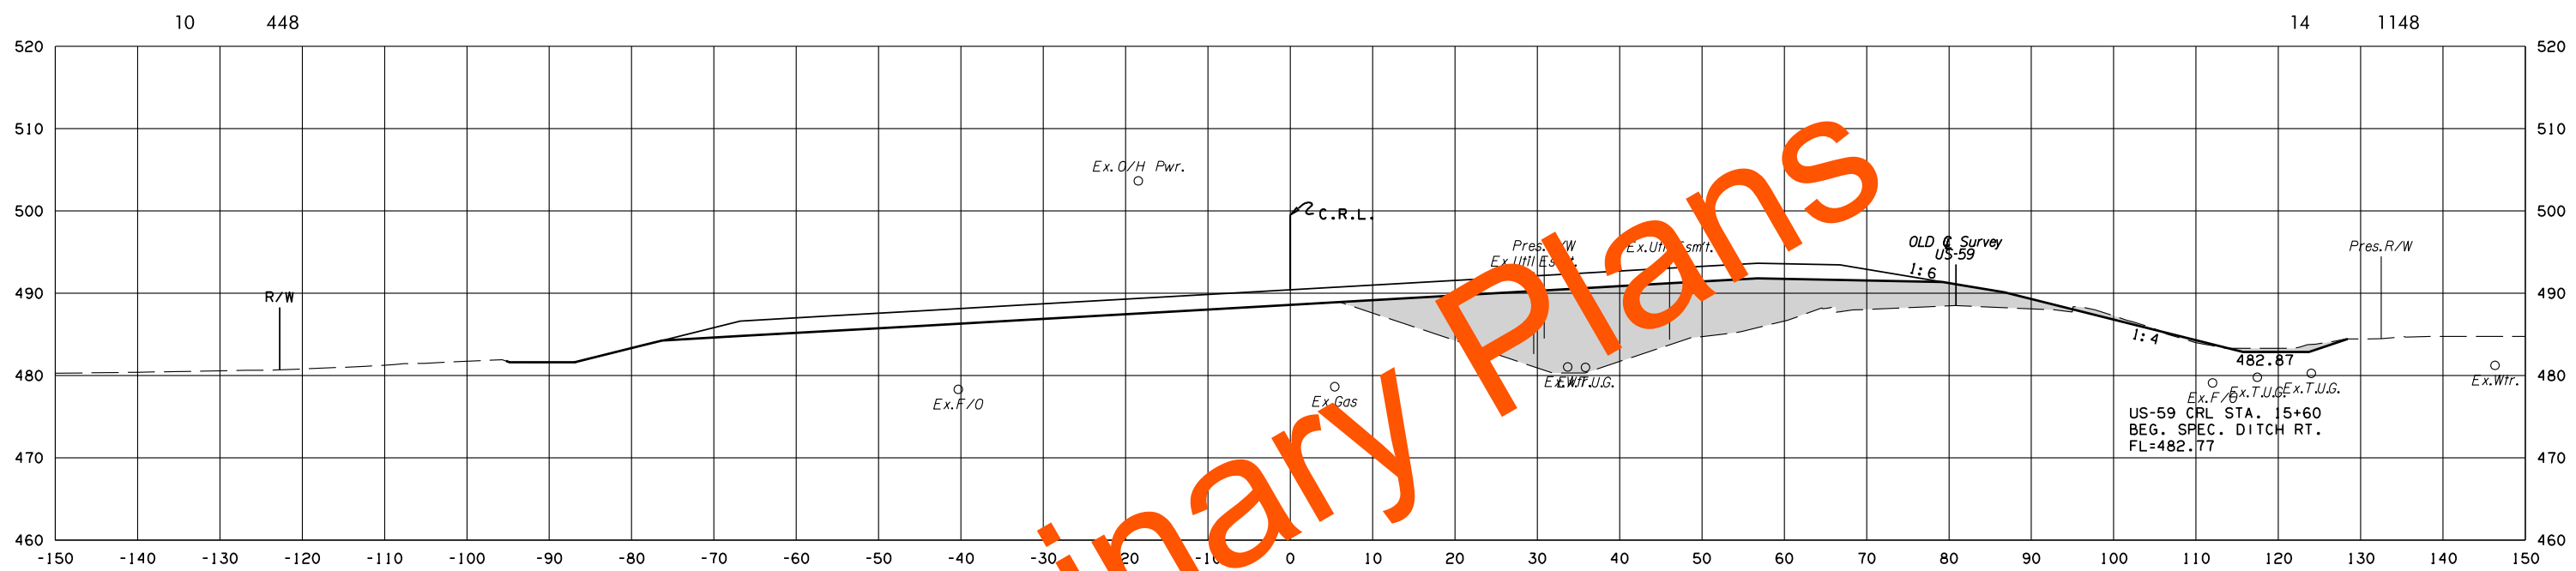

F.G.ELEV=490.42
16+00.00
C.R.L. US-59 STA. 15+54.04
ATT FIBEROPTIC LINE CROSSING
C.R.L. US-59 STA. 15+50.00
ATT TUG LINE CROSSING

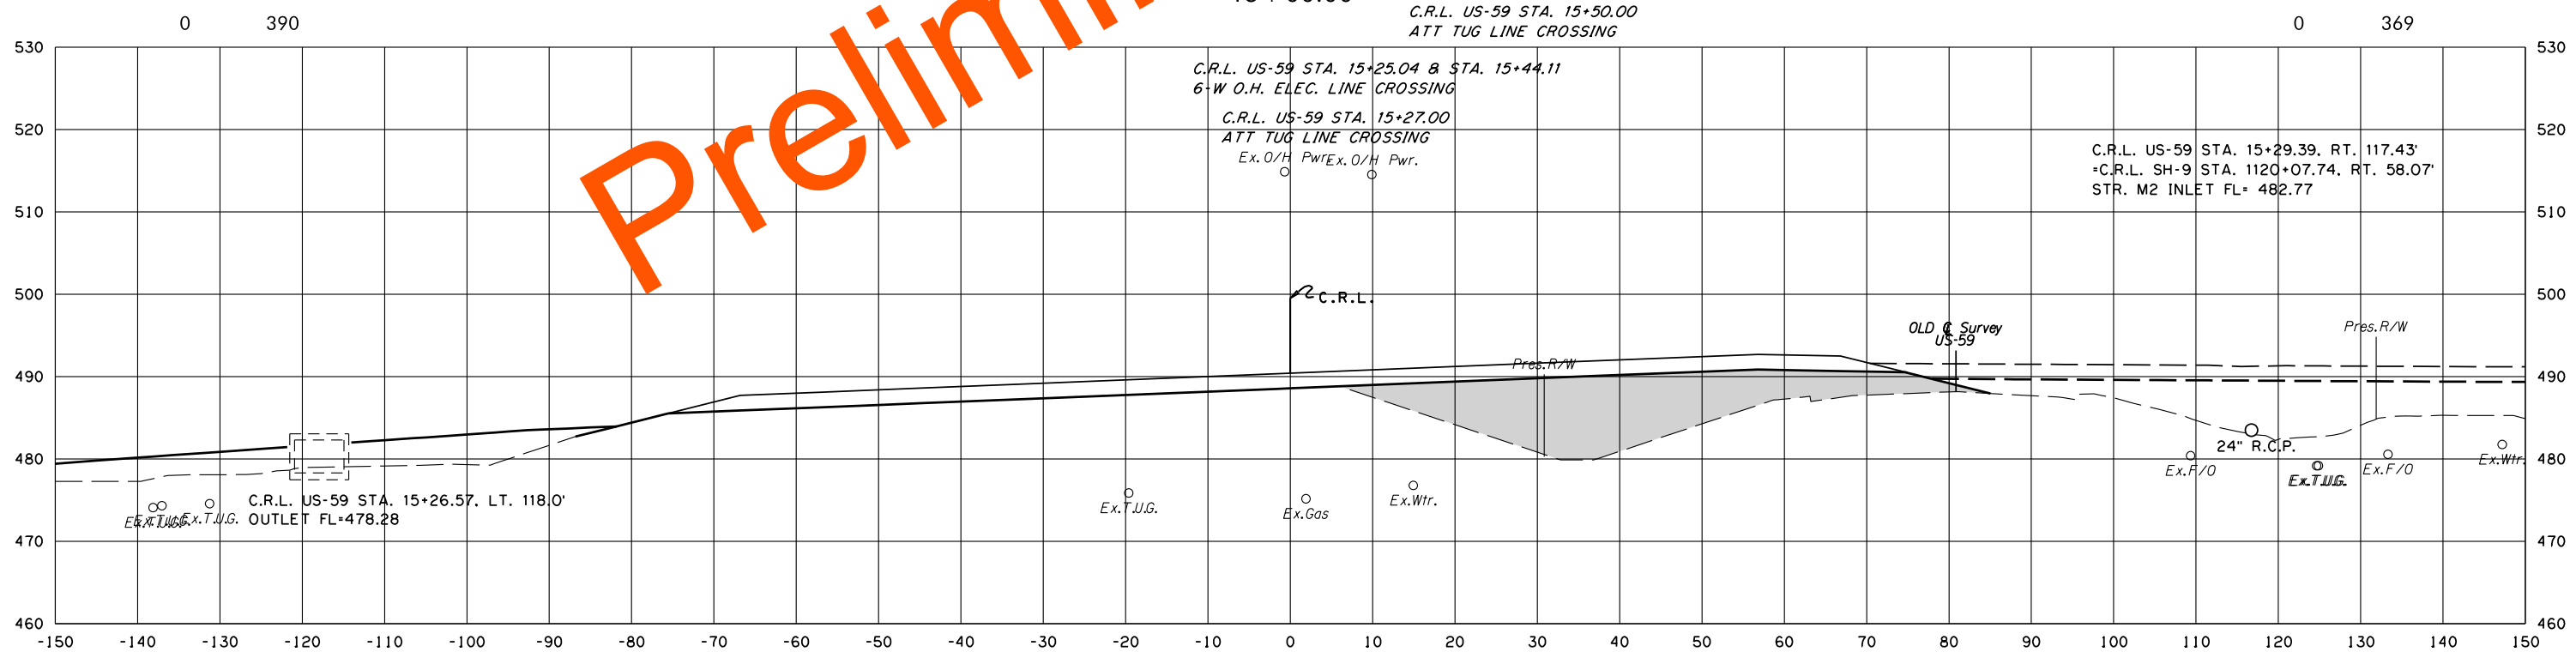



F.G.ELEV=490.41
15+26.00

8/3/2022 2:21:08 PM
G:\PROJECTS\202943 0001 US 59 LeFlore Co\Roadway\1712728 Surfacing\XSections\1712728-US59-XSECS.dgn

POB & ASSOCIATES, OKLAHOMA CITY, OK.						
FED. ROAD DIST. NO.	STATE	JOB PIECE NO.	FISCAL YEAR	SHEET NO.	TOTAL SHEETS	
6	OKLA.					
DESCRIPTION			REVISIONS		DATE	

AREA
CUT FILL

VOLUME
CUT FILL

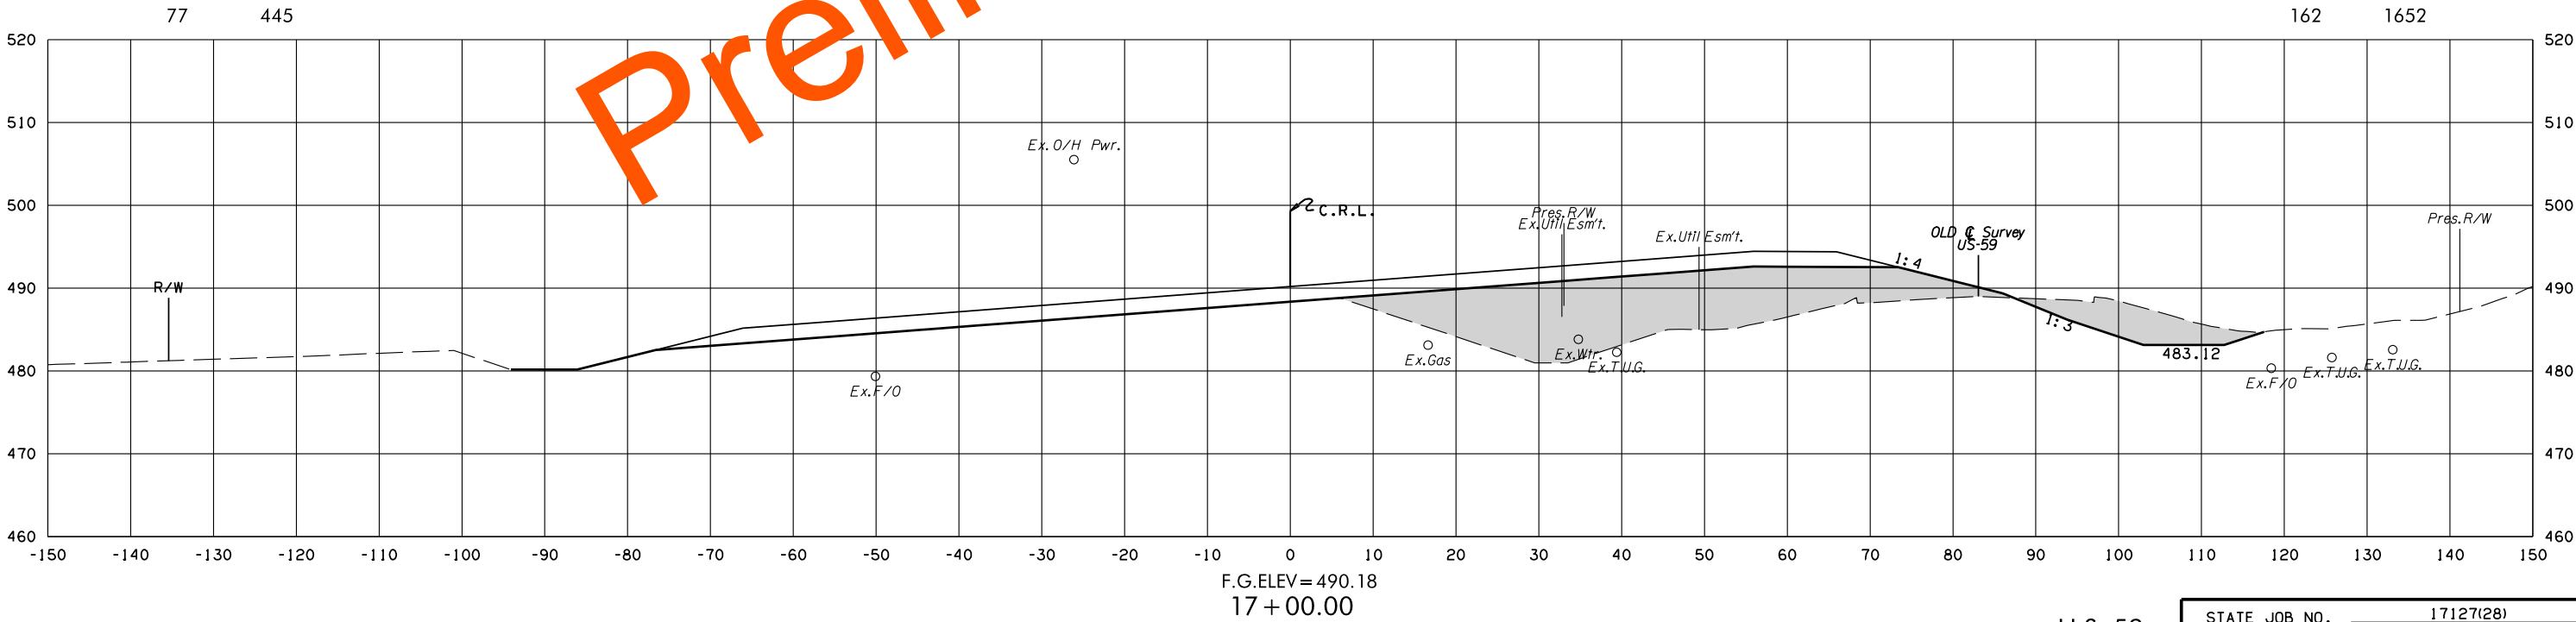
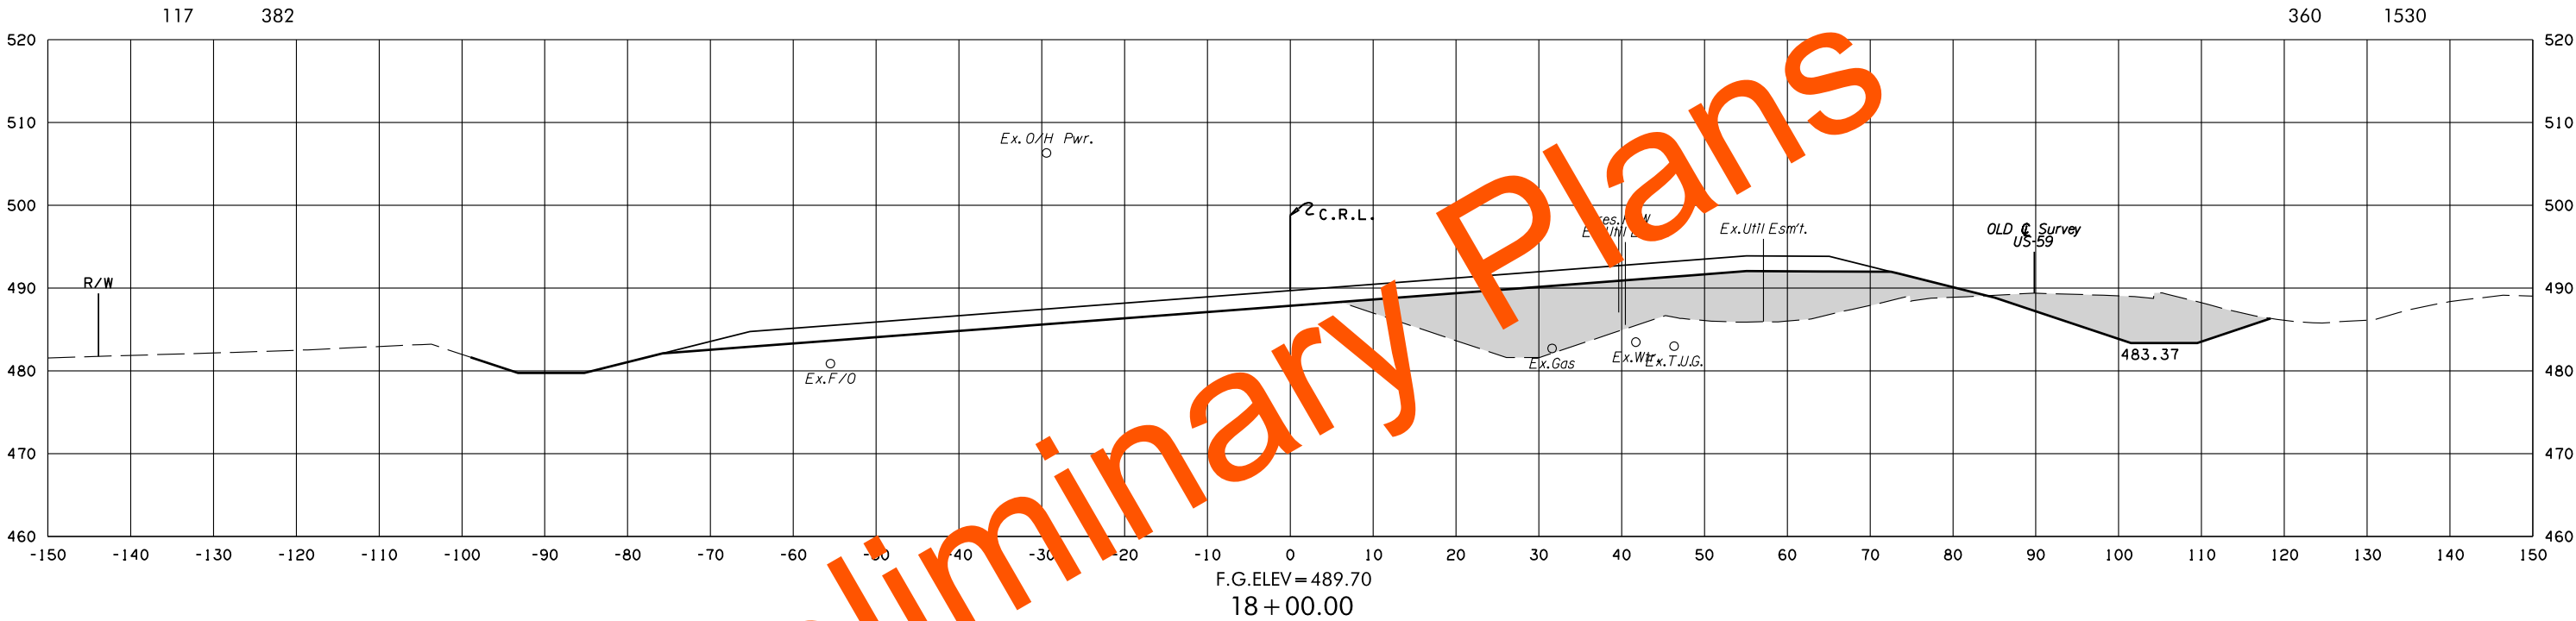


8/3/2022 2:21:09 PM
G:\PROJECTS\2024\3 0001 US 59 LeFlore Co\Roadway\1712728 Surfacing\Xsections\1712728-US59-XSECS.dgn

POB & ASSOCIATES, OKLAHOMA CITY, OK.						
FED. ROAD DIST. NO.	STATE	JOB PIECE NO.	FISCAL YEAR	SHEET NO.	TOTAL SHEETS	
6	OKLA.					
DESCRIPTION			REVISIONS		DATE	

AREA
CUT FILL

VOLUME
CUT FILL

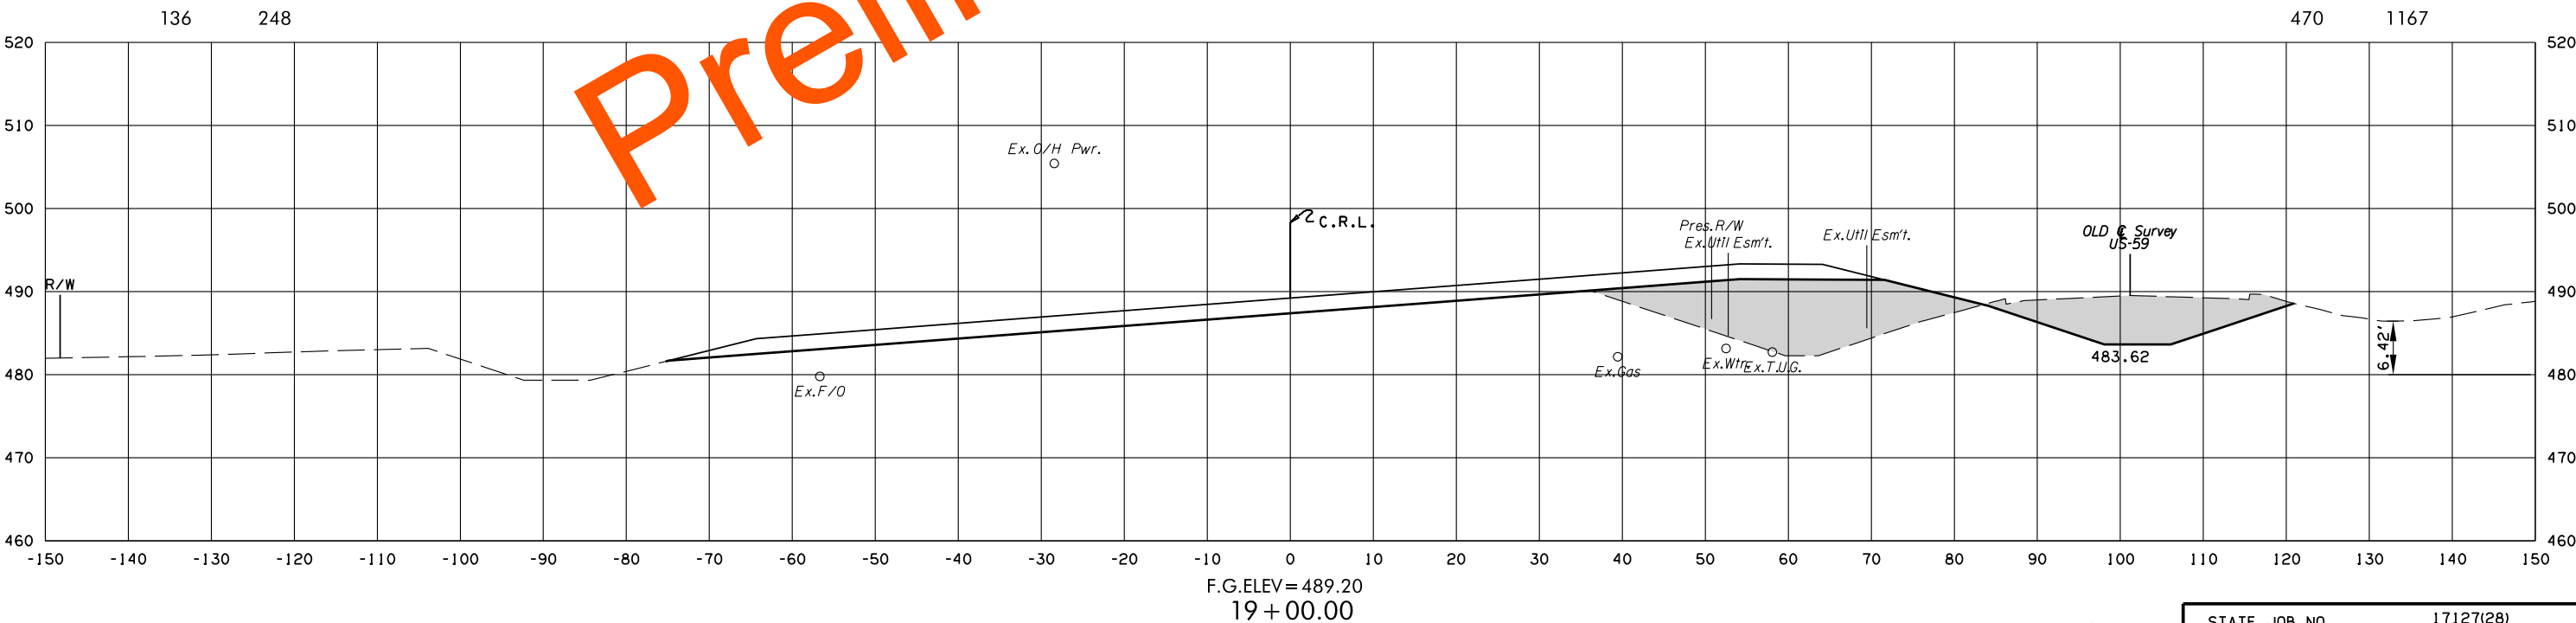
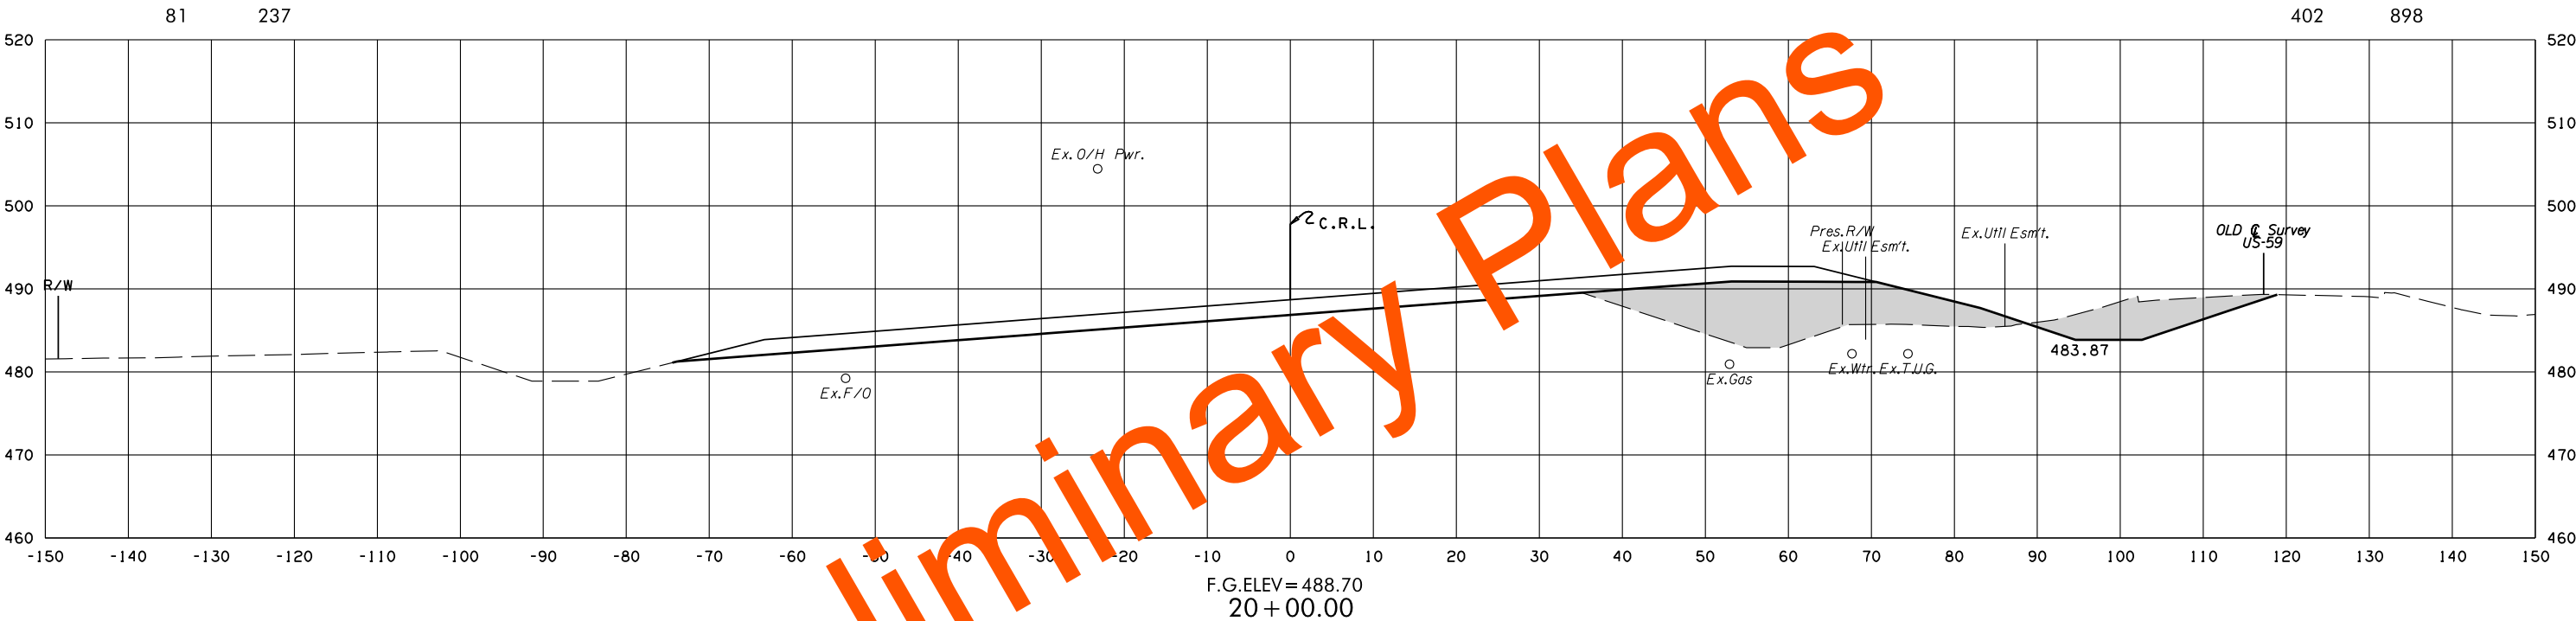


8/3/2022 2:24:00 PM
G:\PROJECTS\202943 0001 US 59 LeFlore Co\Roadway\1712728 Surfacing\Xsections\1712728-US59-XSECS.dgn

POB & ASSOCIATES, OKLAHOMA CITY, OK.						
FED. DIST. NO.	ROAD NO.	STATE	JOB PIECE NO.	FISCAL YEAR	SHEET NO.	TOTAL SHEETS
6		OKLA.				
DESCRIPTION			REVISIONS		DATE	

AREA
CUT FILL

VOLUME
CUT FILL

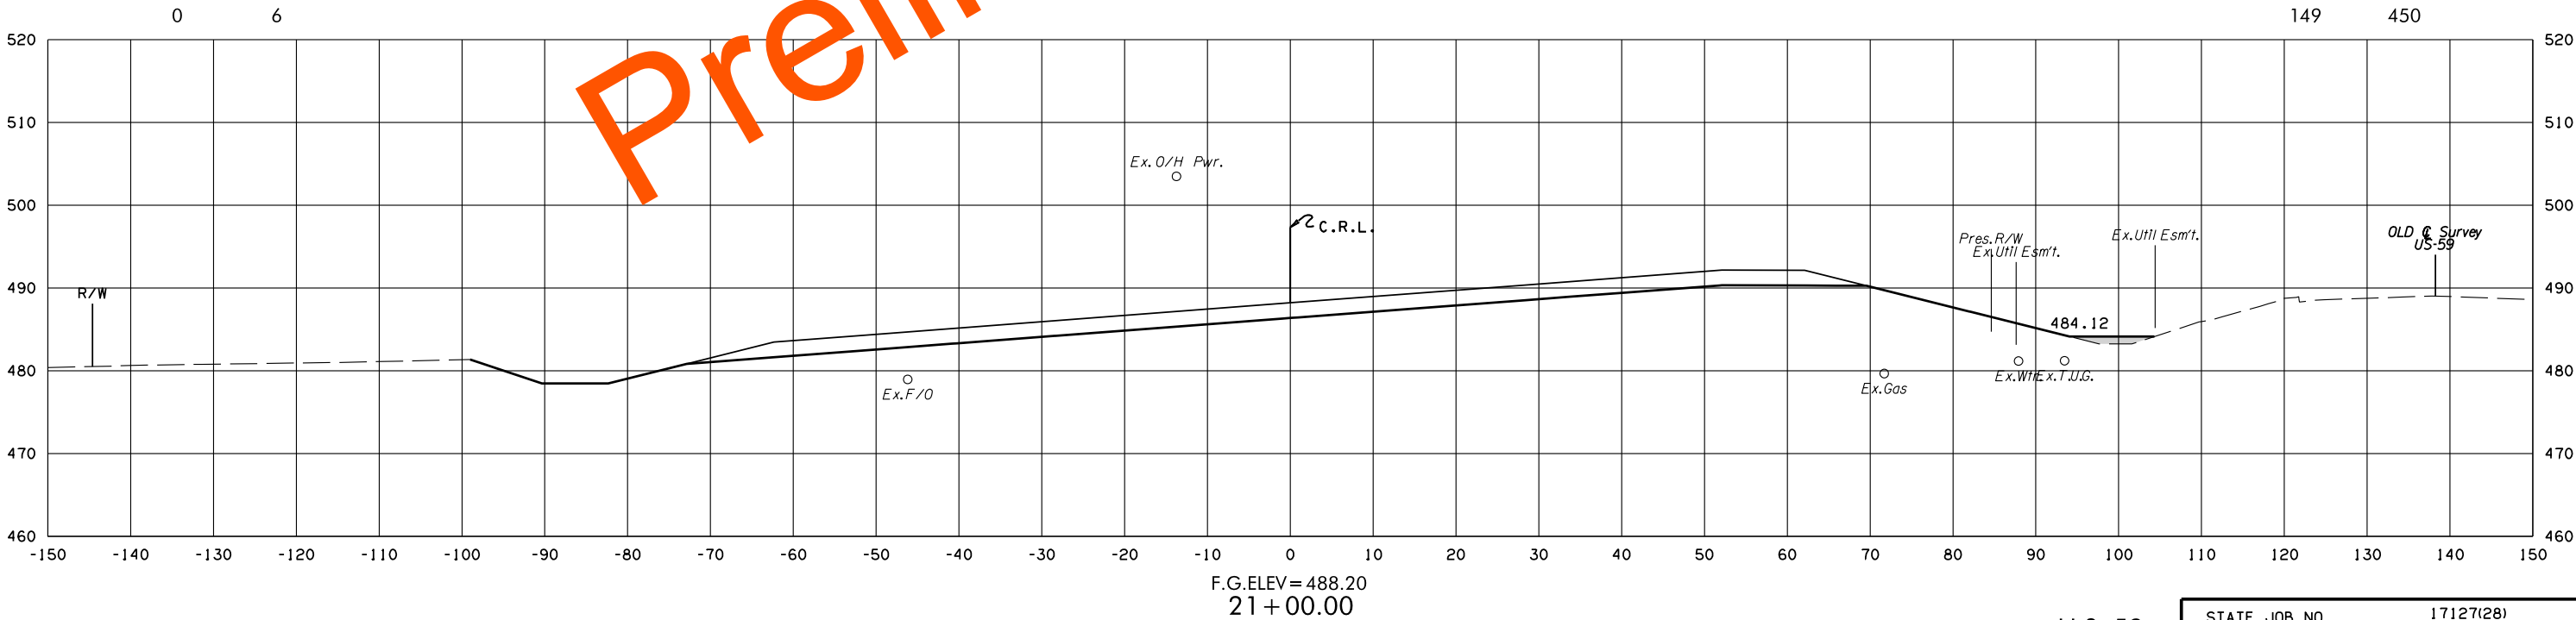
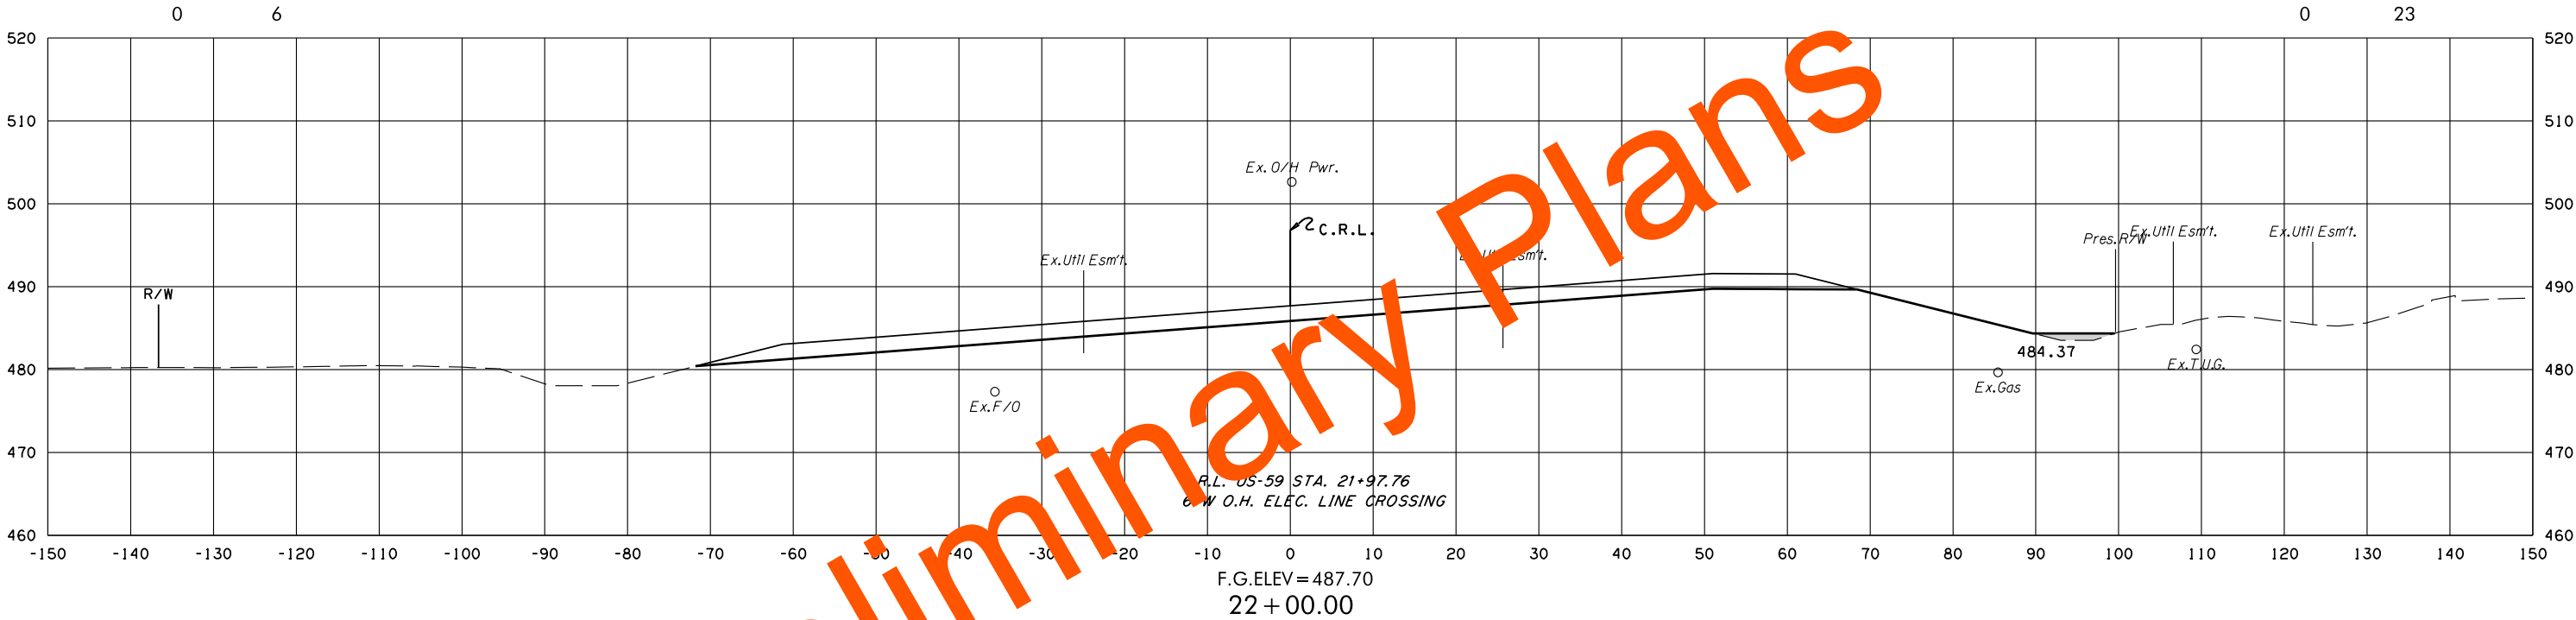


8/3/2022 2:24:22 PM
G:\PROJECTS\202943 0001 US 59 LeFlore Co\Roadway\1712728 Surfacing\Xsections\1712728-US59-XSECS.dgn

POB & ASSOCIATES, OKLAHOMA CITY, OK.						
FED. DIST. NO.	ROAD NO.	STATE	JOB PIECE NO.	FISCAL YEAR	SHEET NO.	TOTAL SHEETS
6		OKLA.				
DESCRIPTION			REVISIONS		DATE	

AREA
CUT FILL

VOLUME
CUT FILL

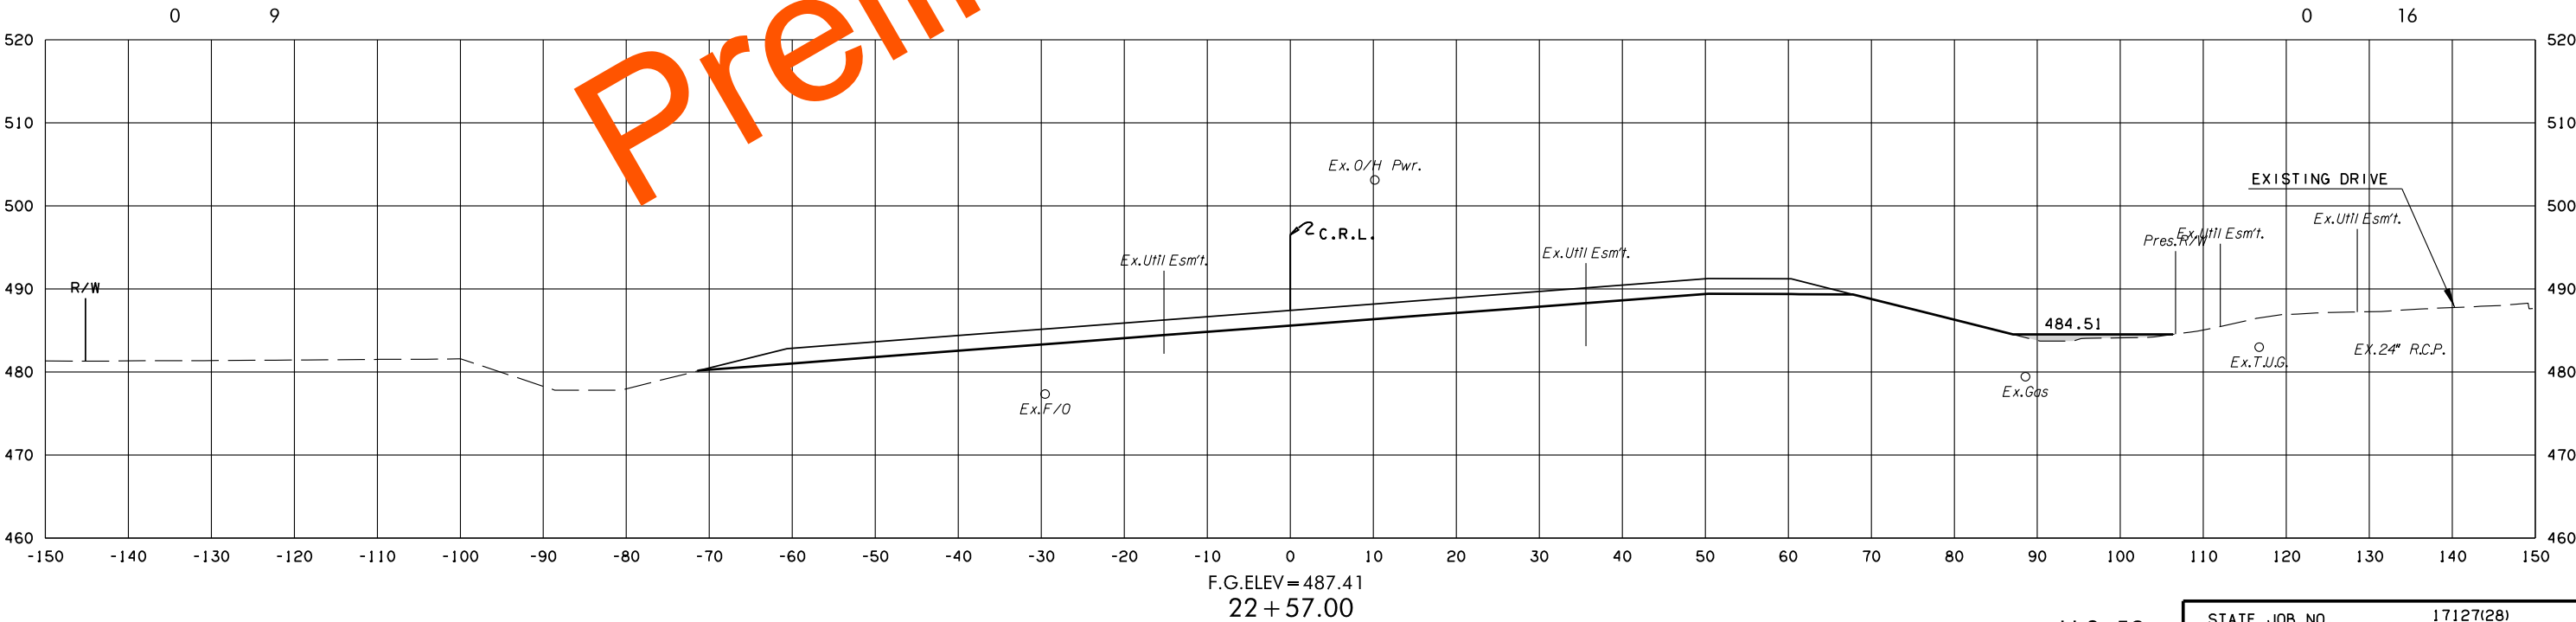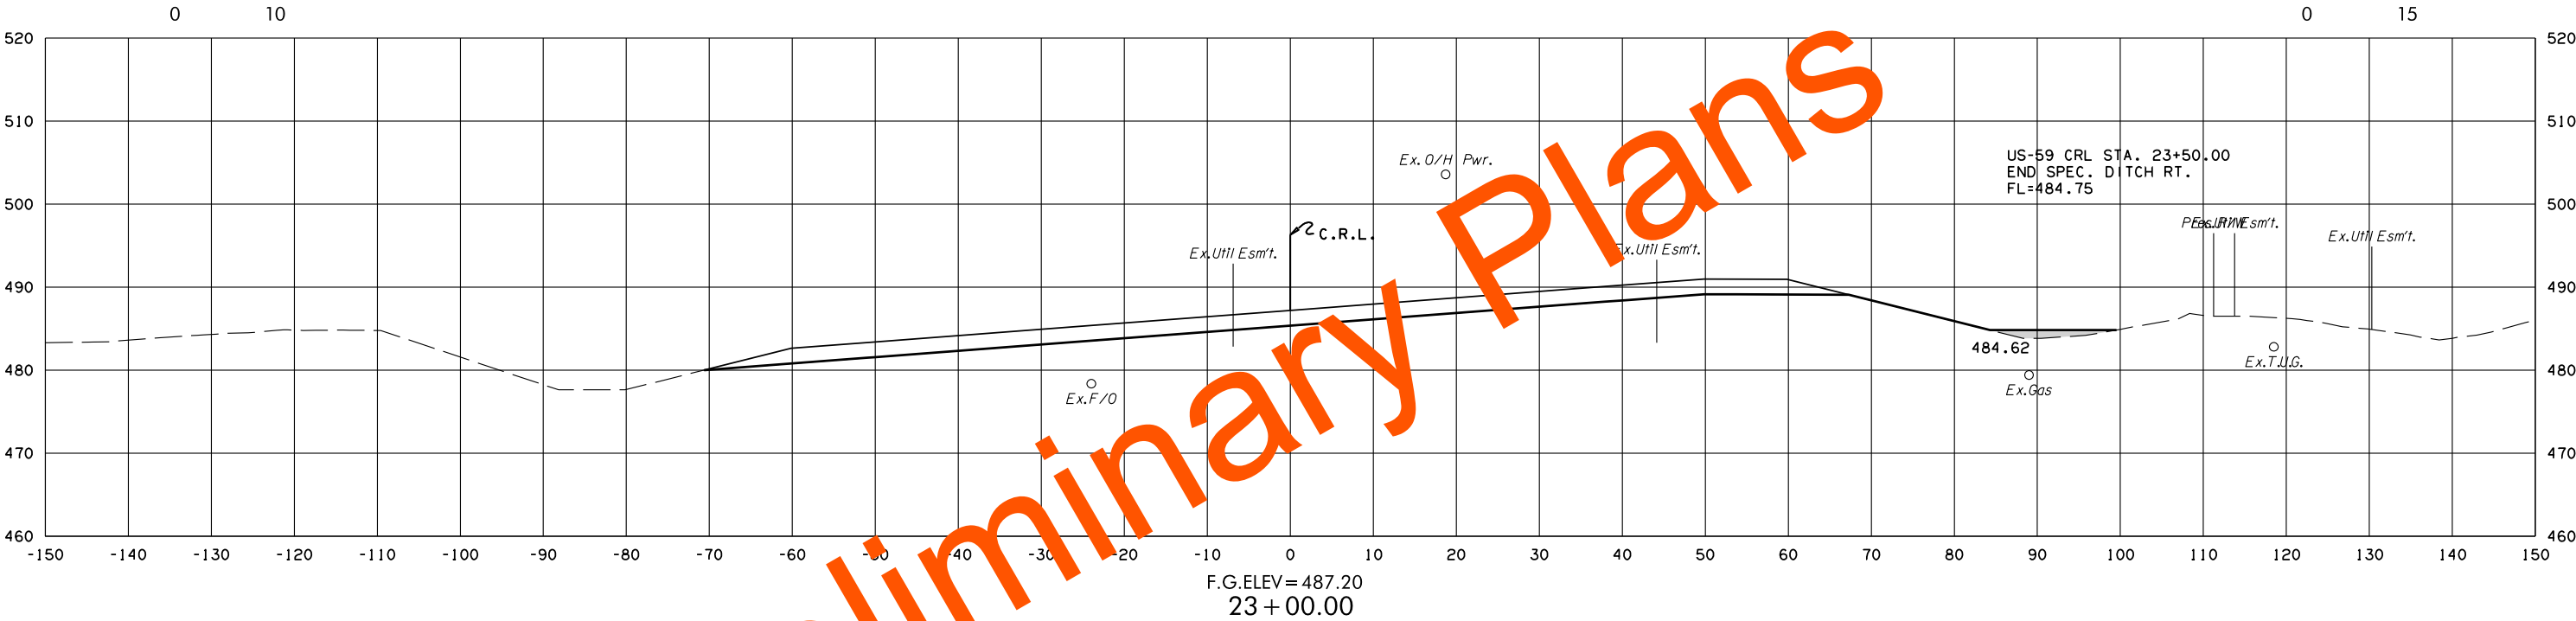


8/3/2022 2:24:13 PM
G:\PROJECTS\202943 0001 US 59 LeFlore Co\Roadway\1712728 Surfacing\XSections\1712728-US59-XSECS.dgn


POB & ASSOCIATES, OKLAHOMA CITY, OK.						
FED. ROAD DIST. NO.	STATE	JOB PIECE NO.	FISCAL YEAR	SHEET NO.	TOTAL SHEETS	
6	OKLA.					
DESCRIPTION			REVISIONS		DATE	

AREA
CUT FILL

VOLUME
CUT FILL

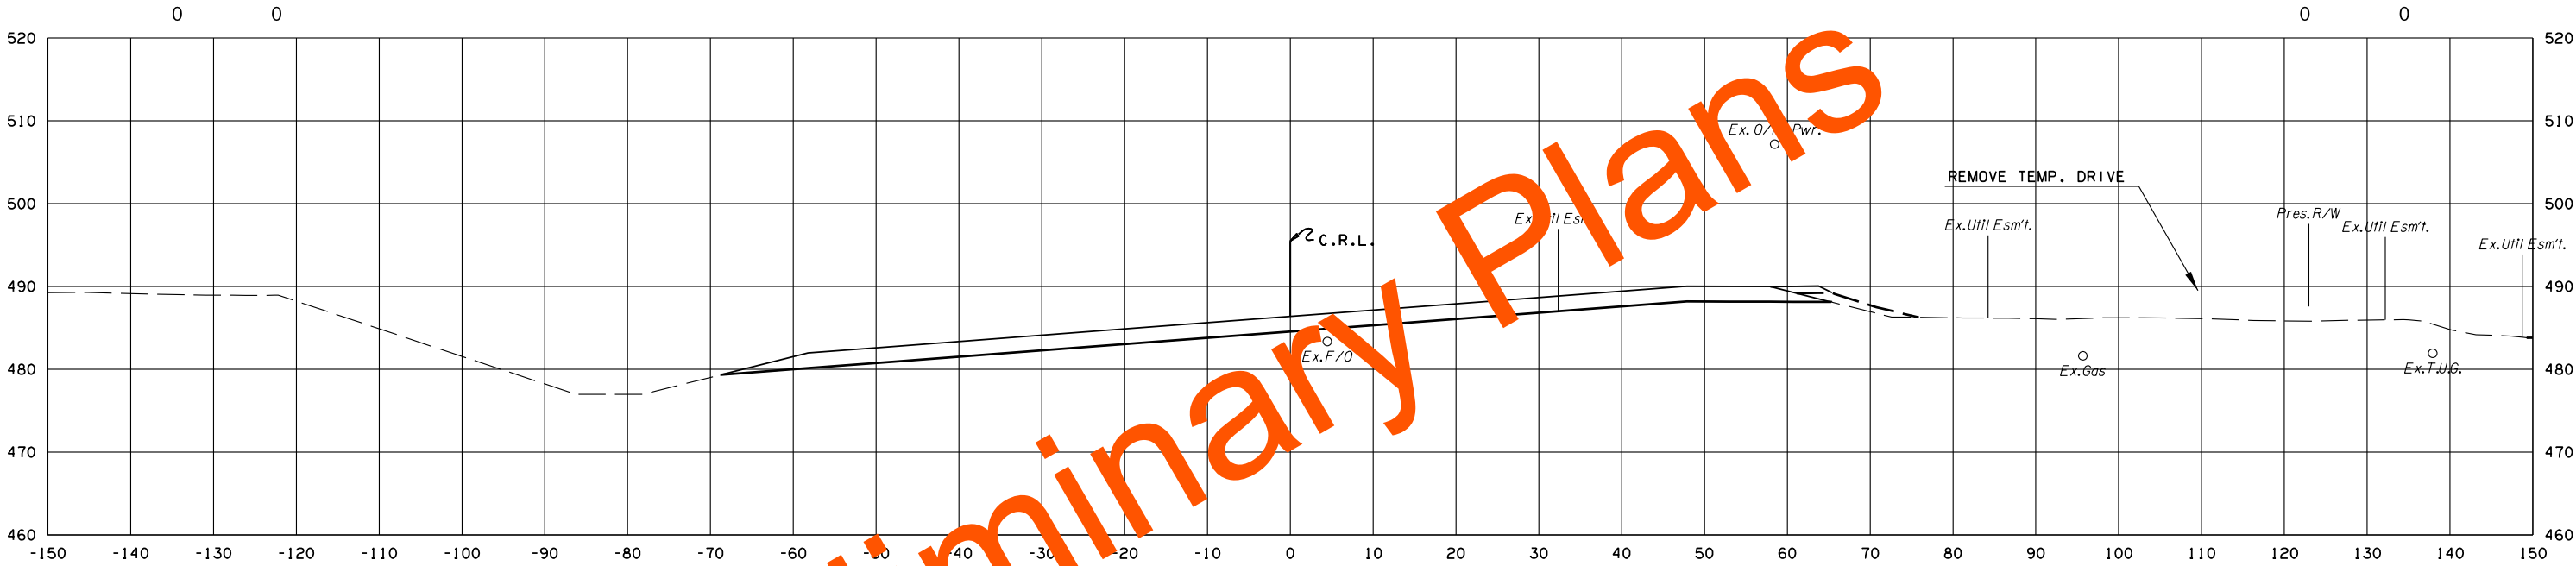

F.G.ELEV=486.39
24+61.55

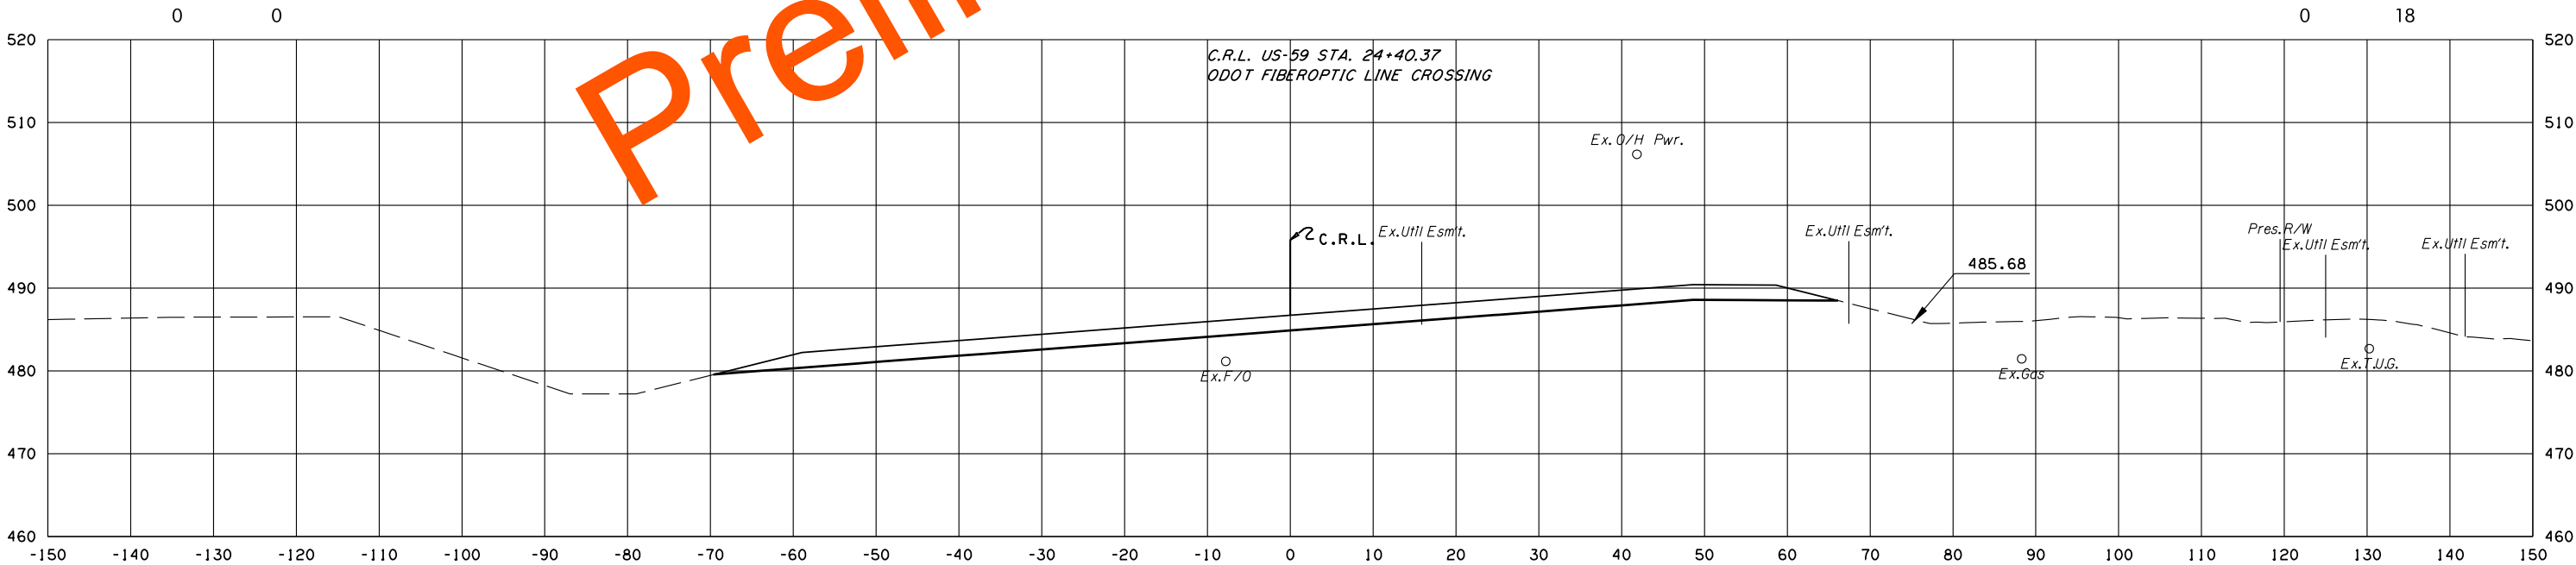

F.G.ELEV=486.70
24+00.00



U.S. 59

STATE JOB NO.	17127(28)
LEFLORE COUNTY	SHEET NO. X13

POB & ASSOCIATES, OKLAHOMA CITY, OK.						
FED. ROAD DIST. NO.	STATE	JOB PIECE NO.	FISCAL YEAR	SHEET NO.	TOTAL SHEETS	
6	OKLA.					
DESCRIPTION			REVISIONS		DATE	

AREA
CUT FILL

VOLUME
CUT FILL

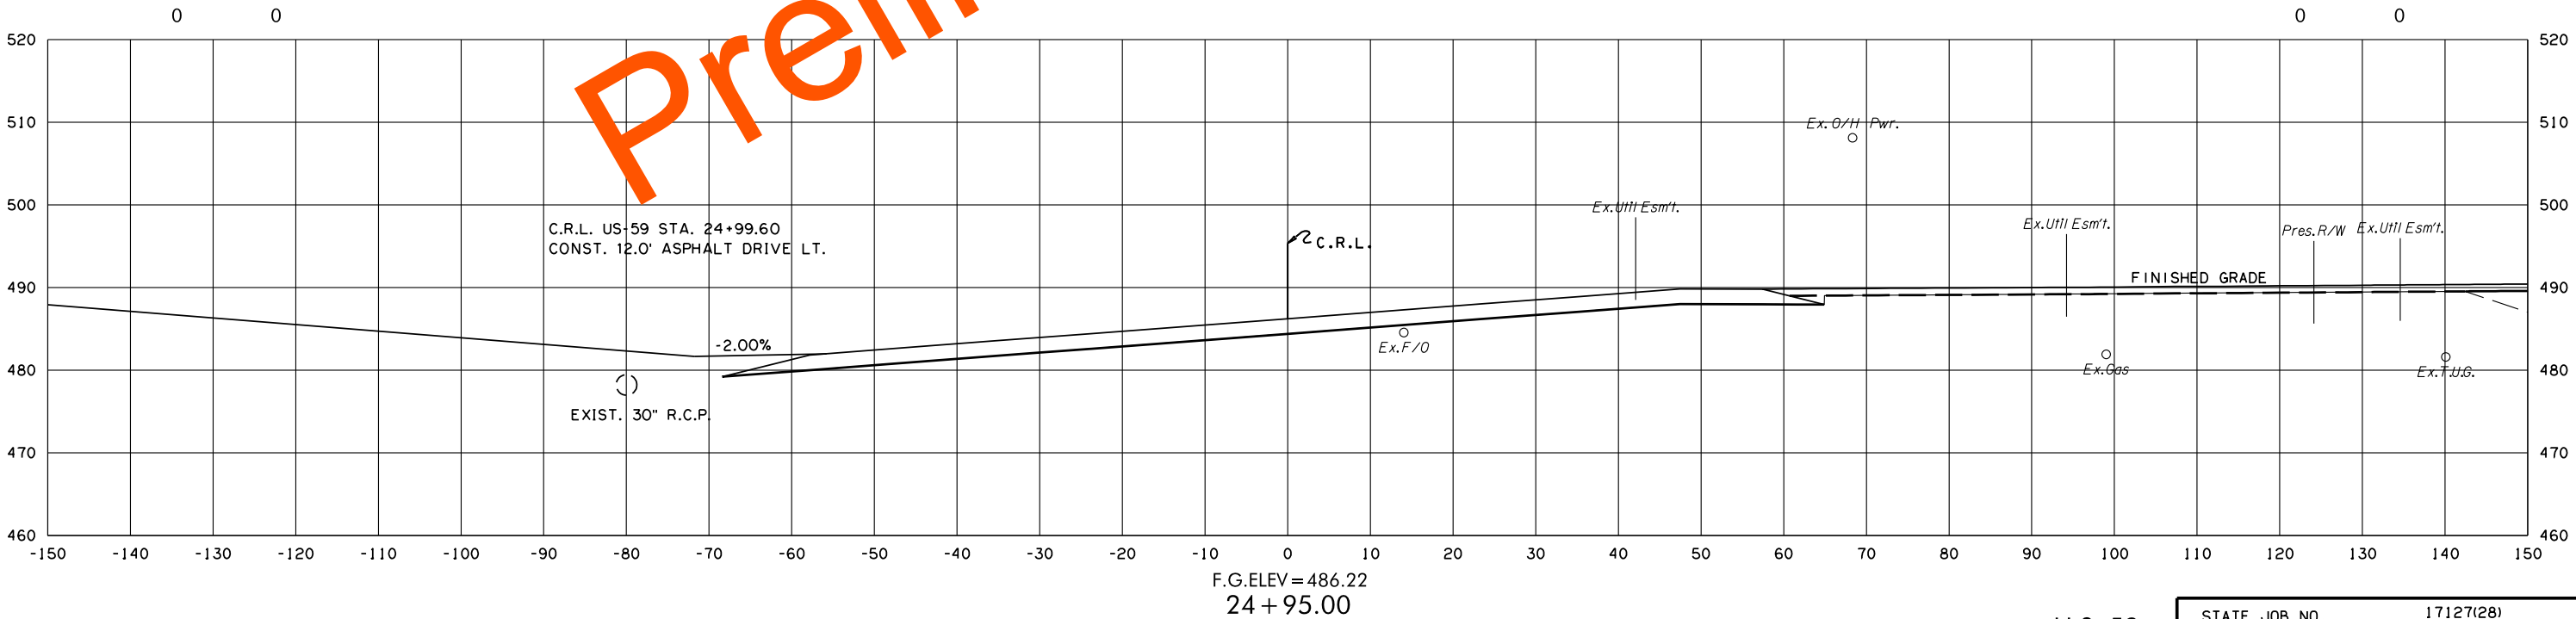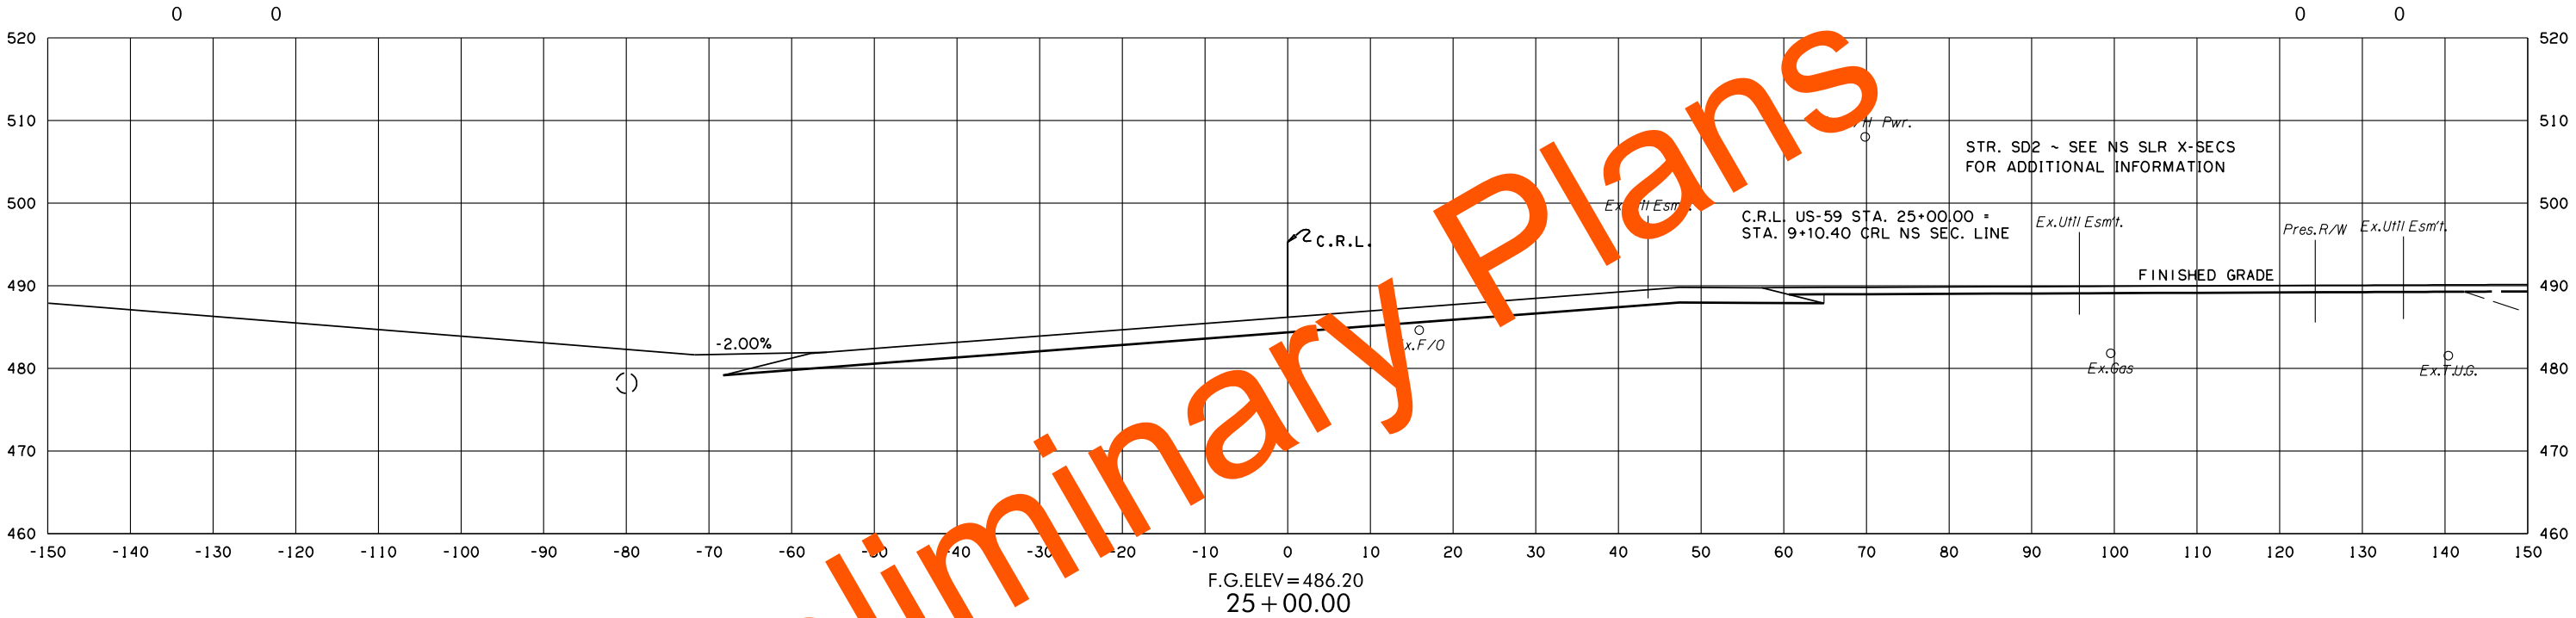

8/3/2022 2:24:16 PM G:\PROJECTS\202943 0001 US 59 LeFlore Co\Roadway\1712728 Surfacing\XSections\1712728-US59-XSECS.dgn



U.S. 59

STATE JOB NO.	17127(28)
LEFLORE COUNTY	SHEET NO. X14

POB & ASSOCIATES, OKLAHOMA CITY, OK.						
FED. DIST. NO.	ROAD NO.	STATE	JOB PIECE NO.	FISCAL YEAR	SHEET NO.	TOTAL SHEETS
6		OKLA.				
DESCRIPTION			REVISIONS		DATE	

AREA
CUT FILL

VOLUME
CUT FILL

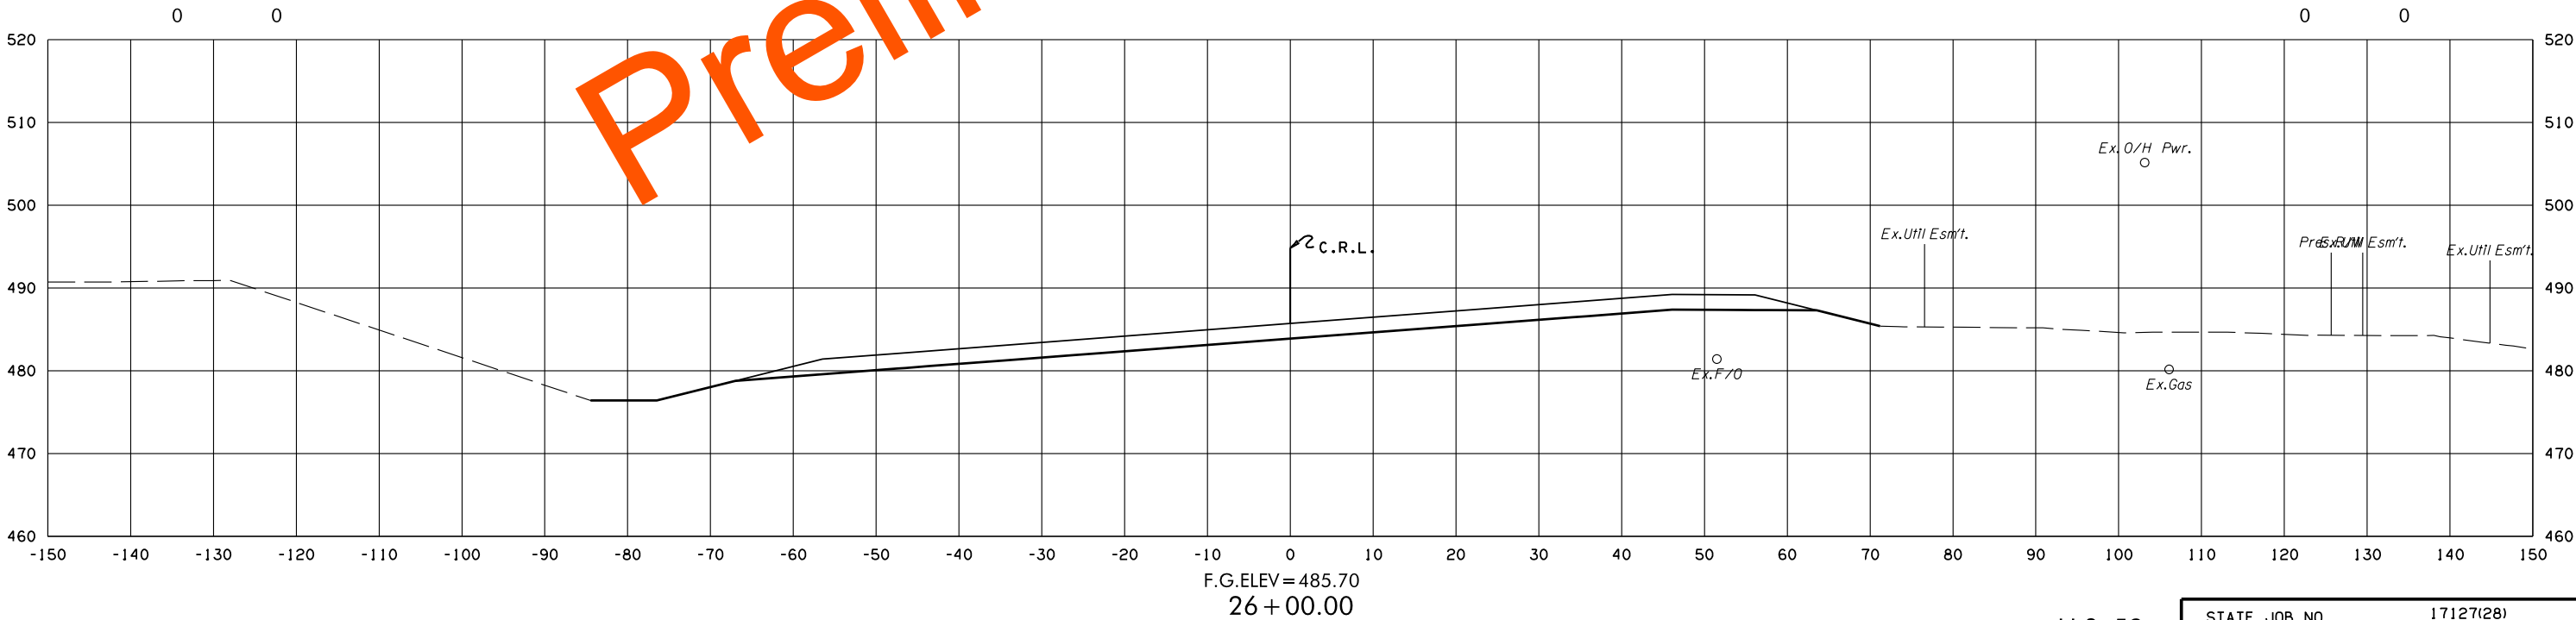
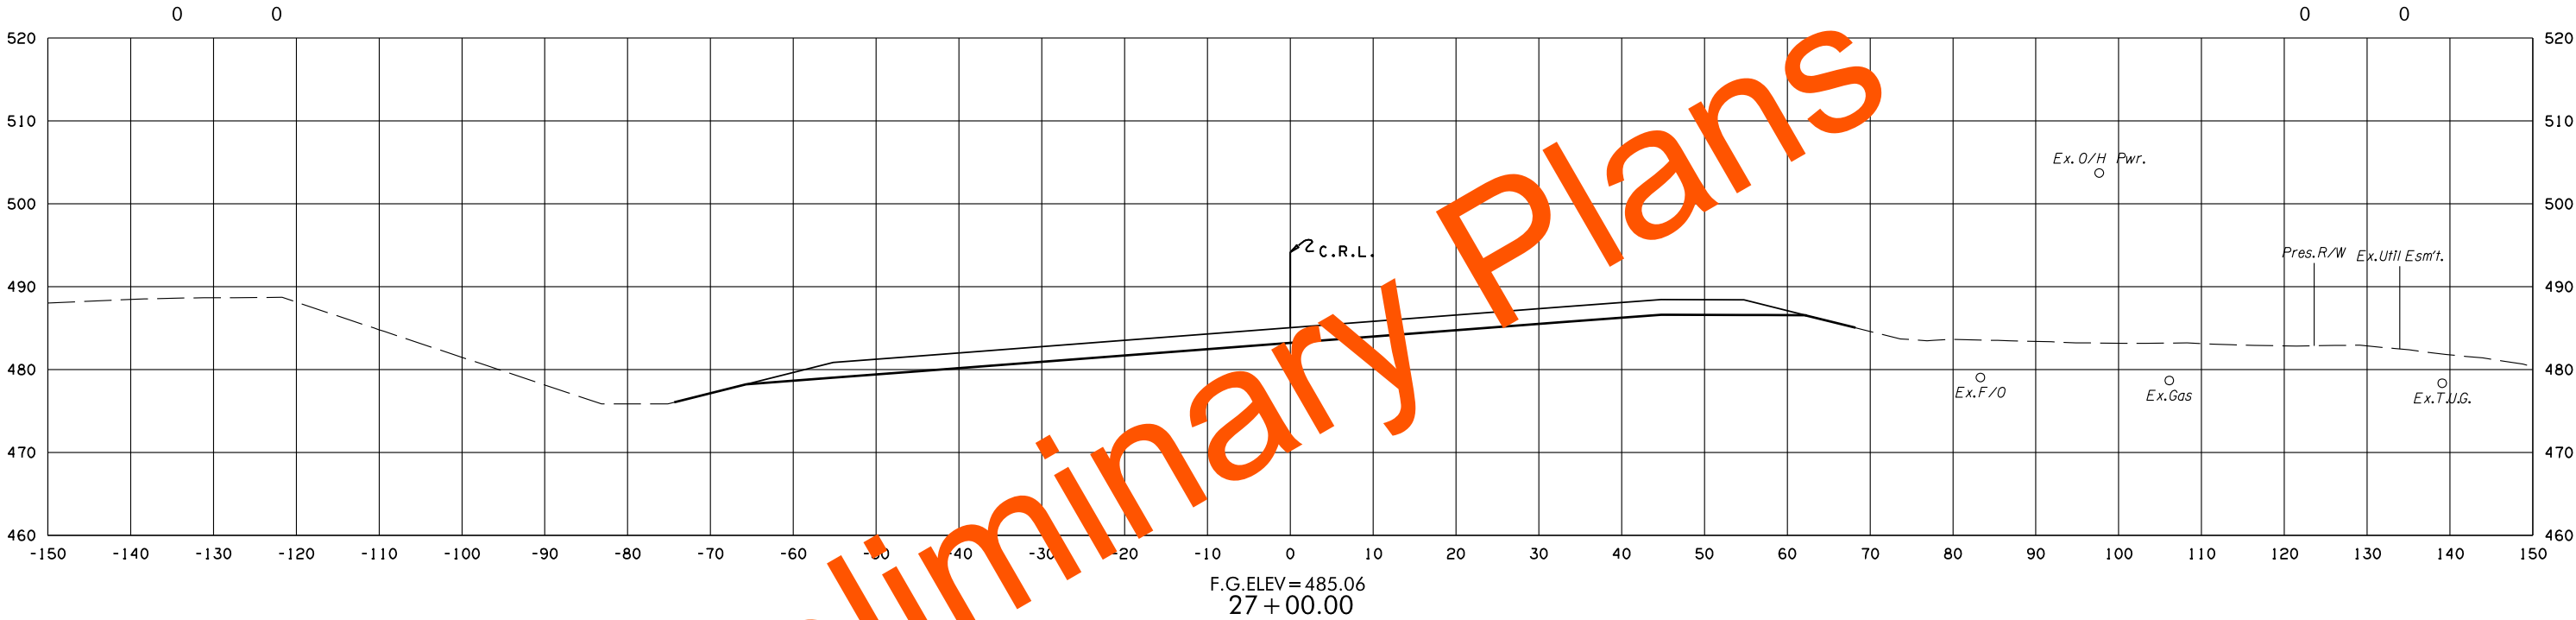


8/3/2022 2:24:17 PM G:\PROJECTS\202943 0001 US 59 LeFlore Co\Roadway\1712728 Surfacing\Xsections\1712728-US59-XSECS.dgn

POB & ASSOCIATES, OKLAHOMA CITY, OK.						
FED. DIST. NO.	ROAD NO.	STATE	JOB PIECE NO.	FISCAL YEAR	SHEET NO.	TOTAL SHEETS
6		OKLA.				
DESCRIPTION			REVISIONS		DATE	

AREA
CUT FILL

VOLUME
CUT FILL

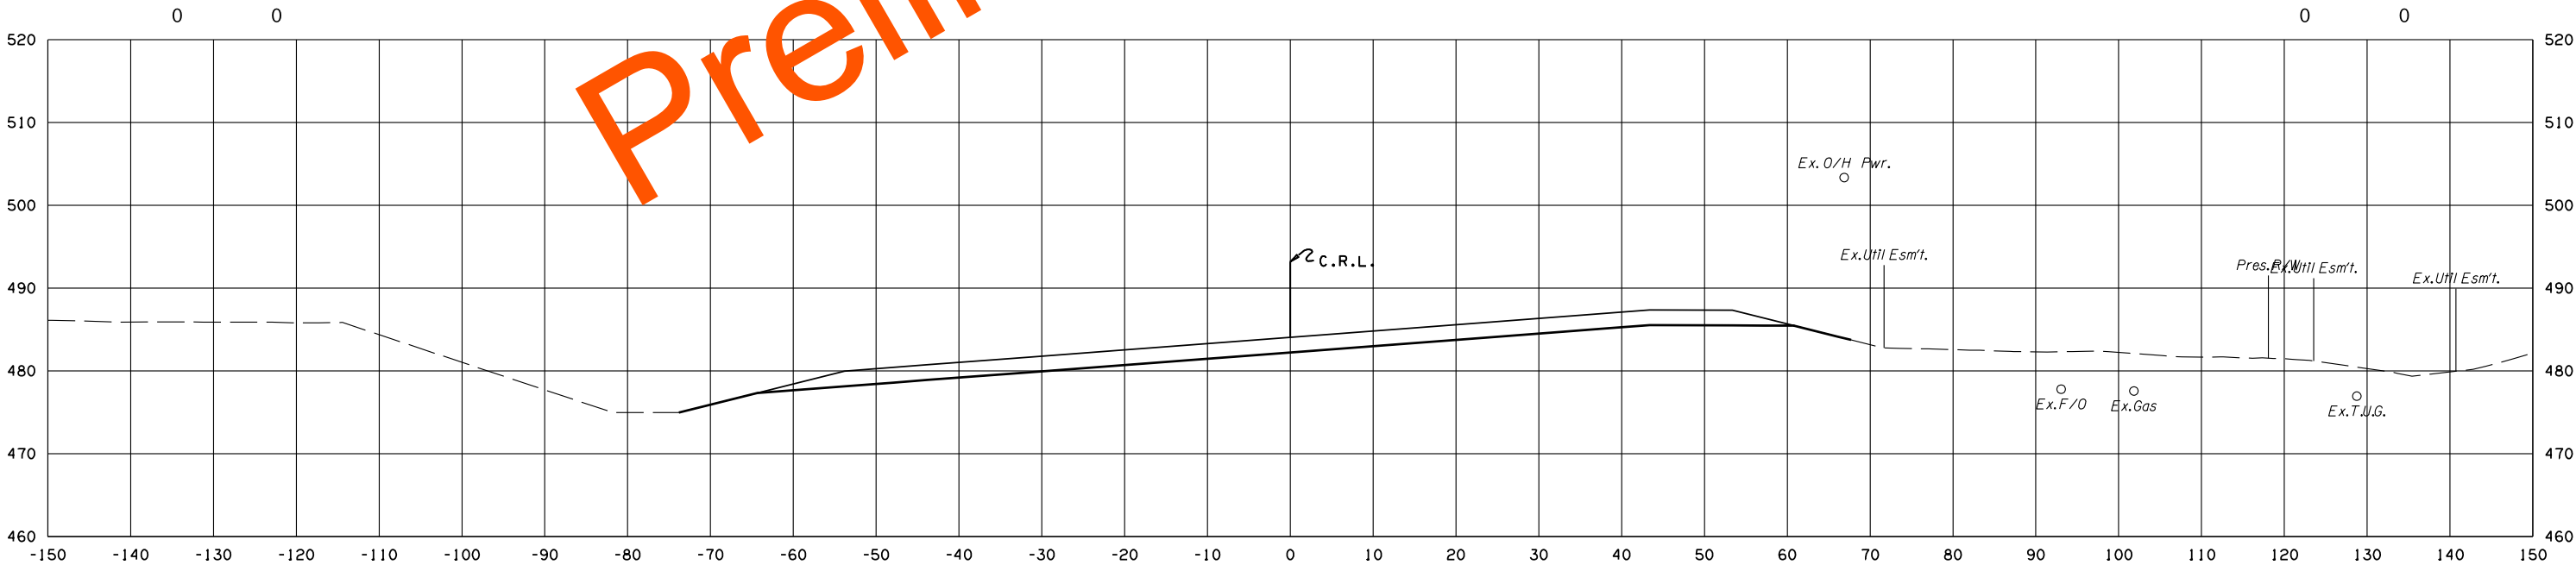
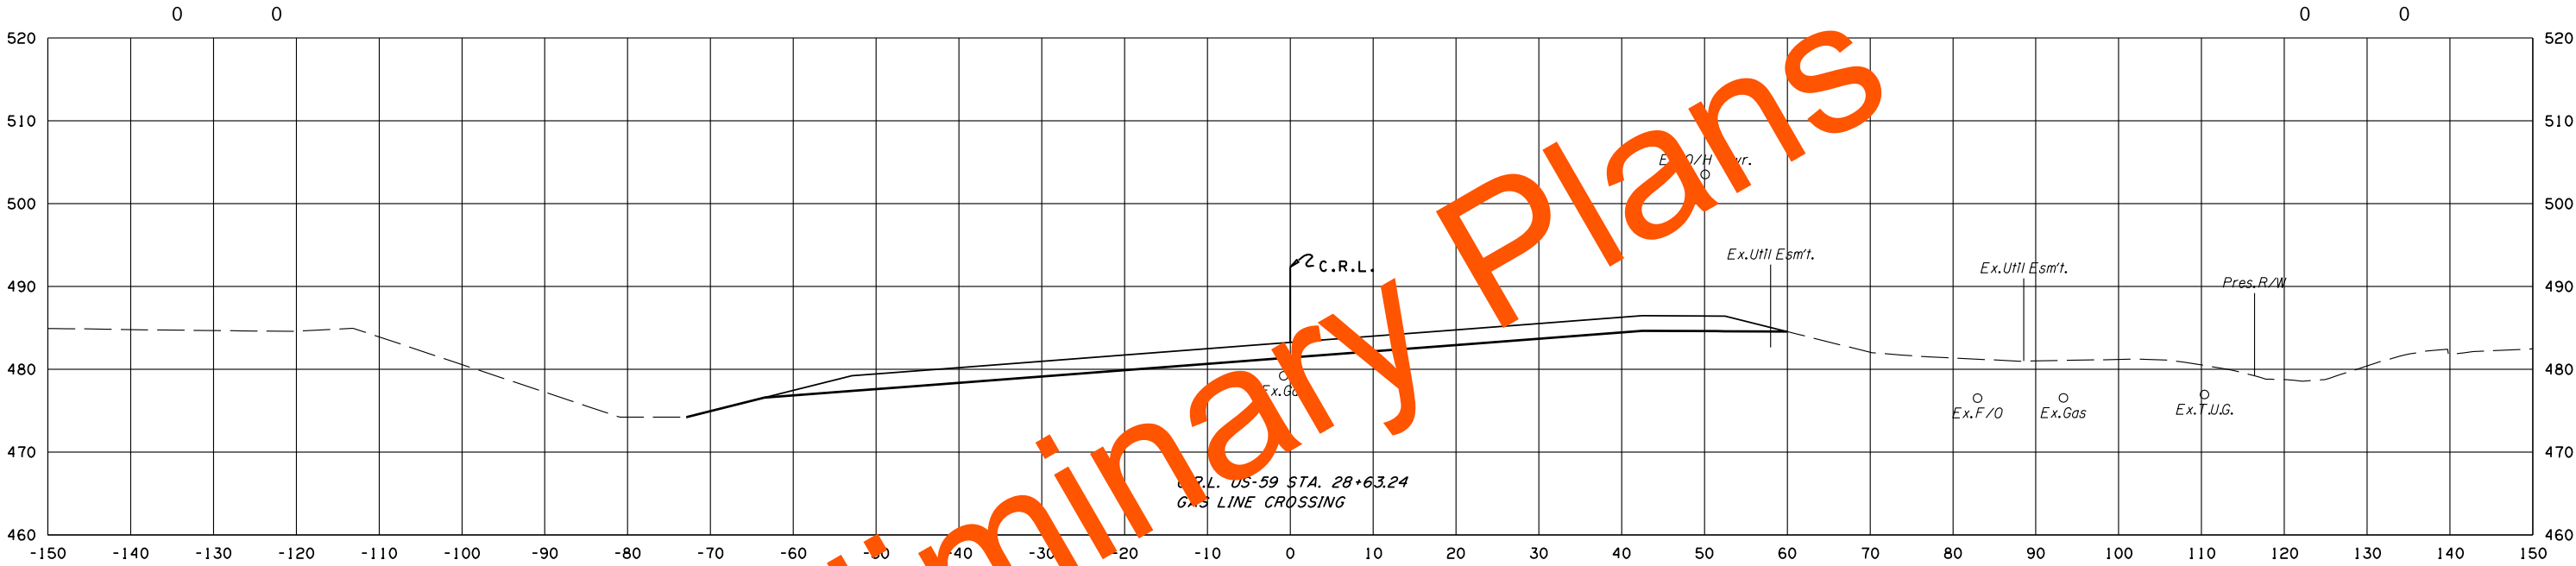


8/3/2022 2:24:49 PM
G:\PROJECTS\202943 0001 US 59 LeFlore Co\Roadway\1712728 Surfacing\Xsections\1712728-US59-XSECS.dgn

POB & ASSOCIATES, OKLAHOMA CITY, OK.						
FED. ROAD DIST. NO.	STATE	JOB PIECE NO.	FISCAL YEAR	SHEET NO.	TOTAL SHEETS	
6	OKLA.					
DESCRIPTION			REVISIONS		DATE	

AREA
CUT FILL

VOLUME
CUT FILL

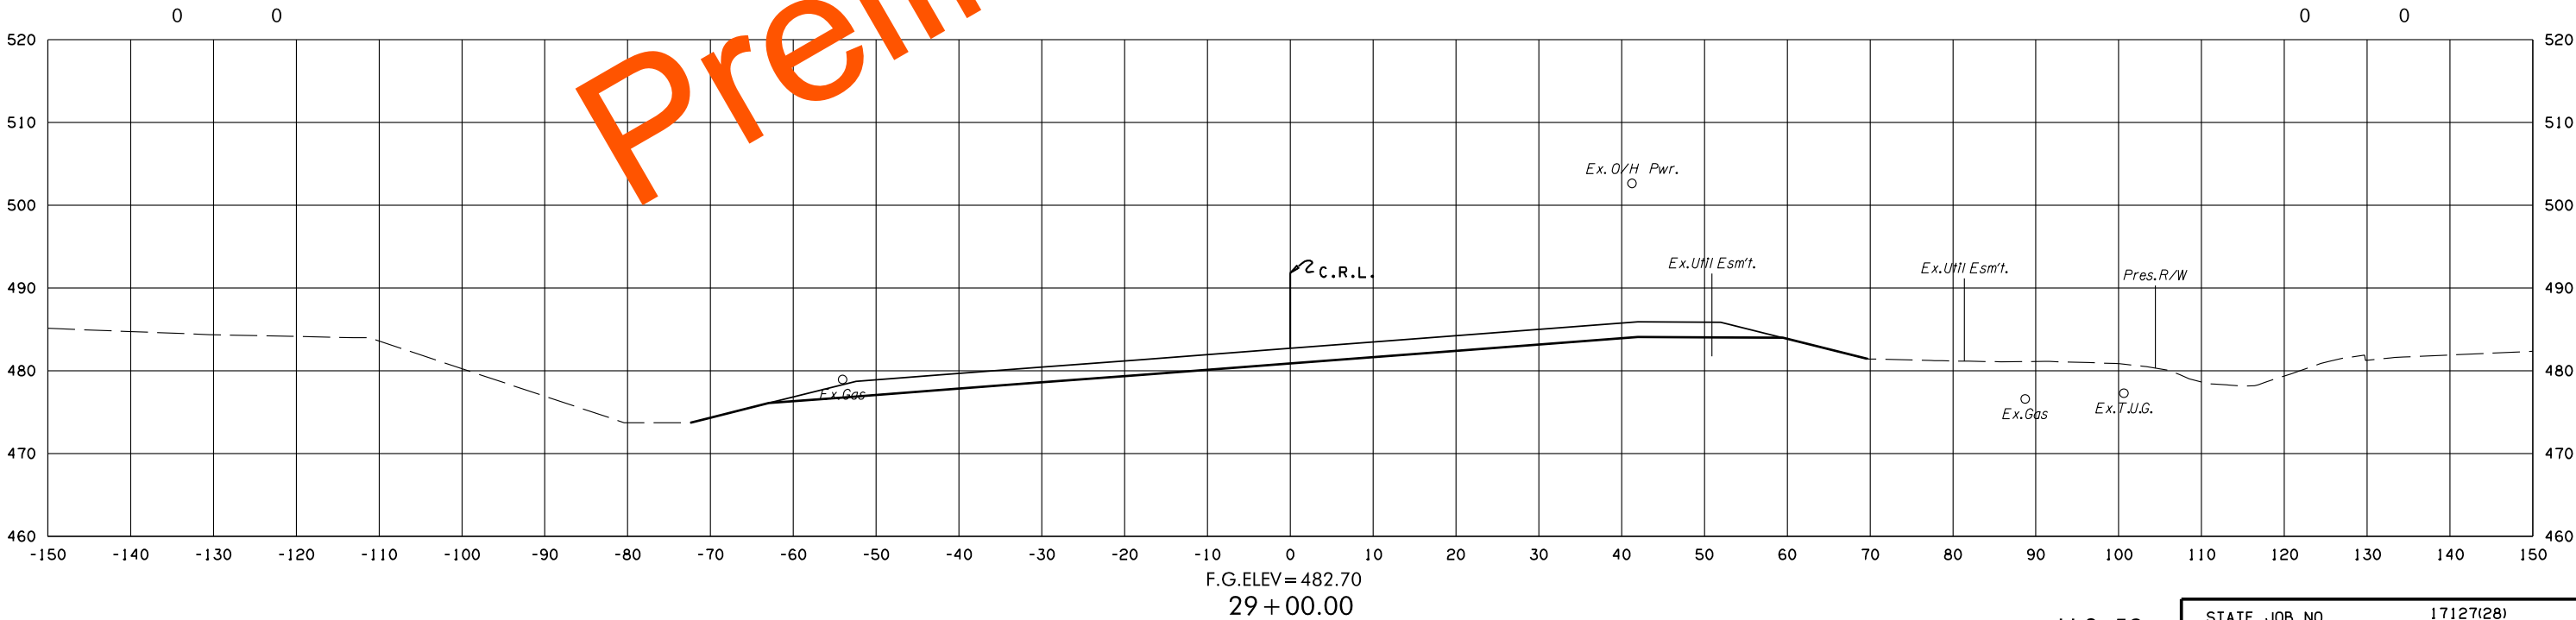
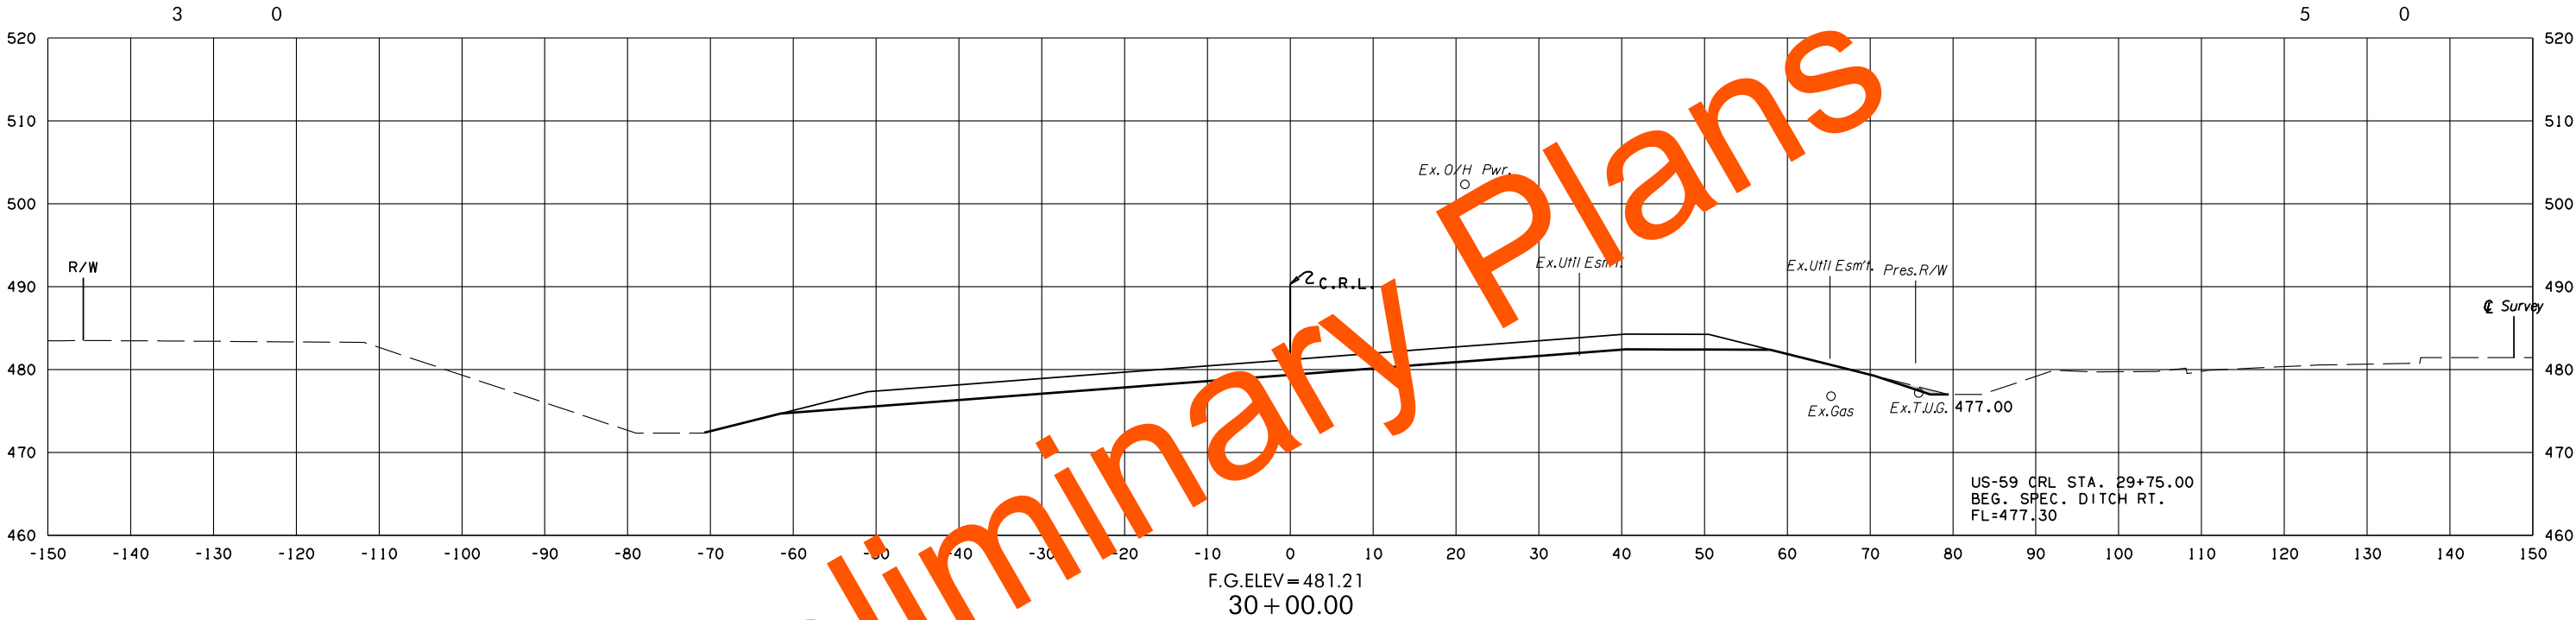


8/3/2022 2:24:20 PM
G:\PROJECTS\202943_0001_US 59 LeFlore Co\Roadway\1712728 Surfacing\XSections\1712728-US59-XSECS.dgn

POB & ASSOCIATES, OKLAHOMA CITY, OK.						
FED. DIST. NO.	ROAD NO.	STATE	JOB PIECE NO.	FISCAL YEAR	SHEET NO.	TOTAL SHEETS
6		OKLA.				
DESCRIPTION			REVISIONS		DATE	

AREA
CUT FILL

VOLUME
CUT FILL

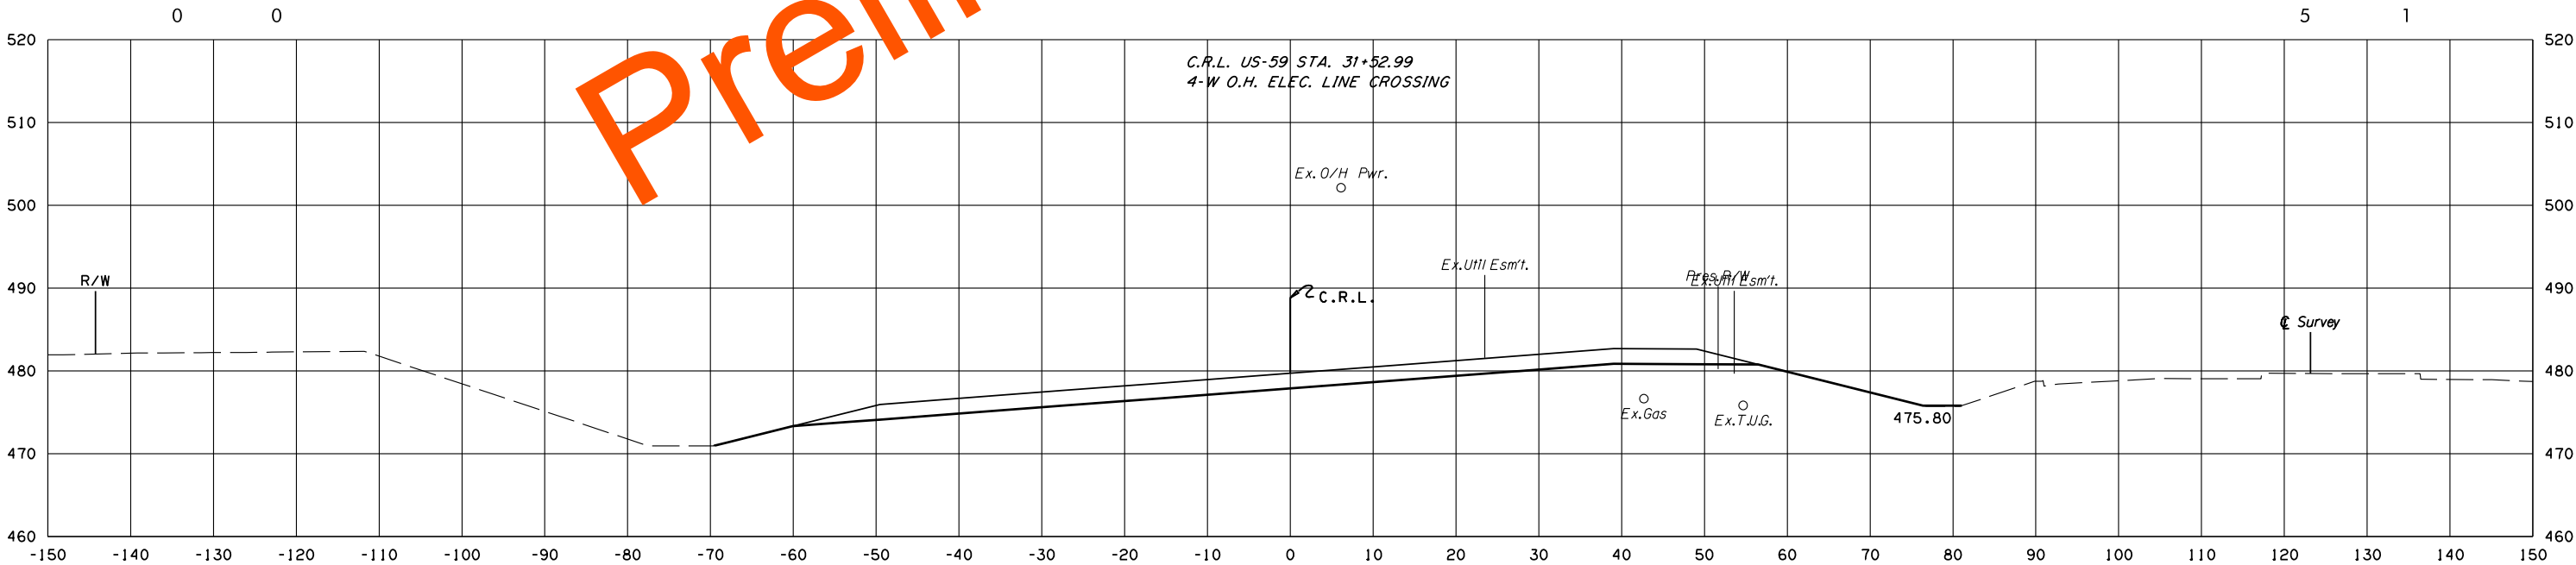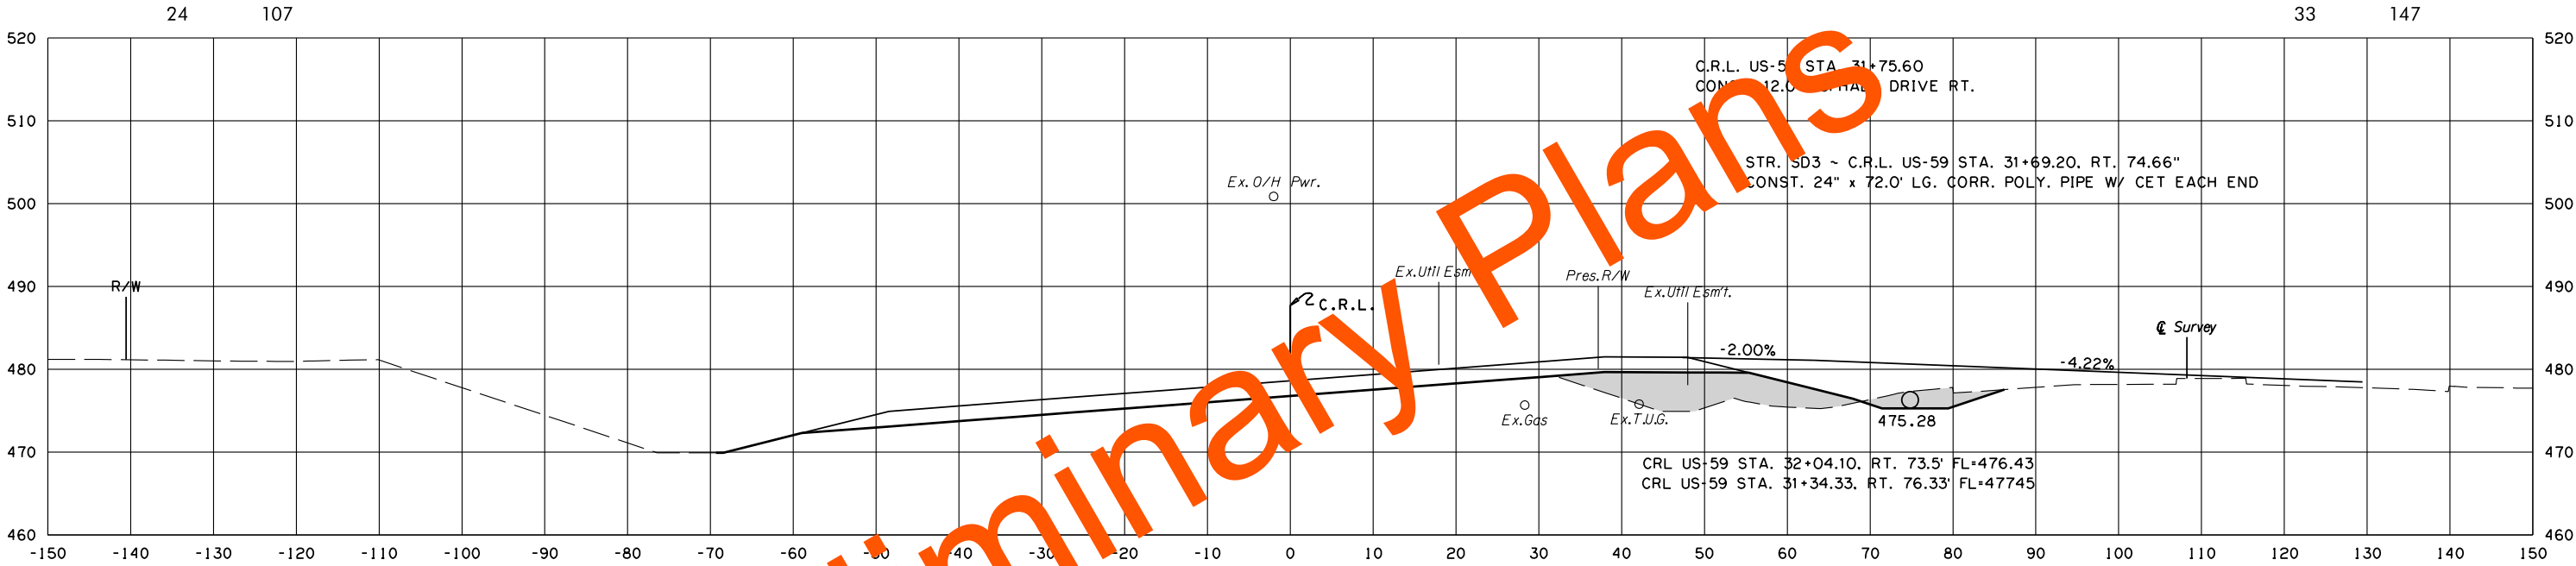


8/3/2022 2:24:22 PM
G:\PROJECTS\202943 0001 US 59 LeFlore Co\Roadway\1712728 Surfacing\Xsections\1712728-US59-XSECS.dgn


POB & ASSOCIATES, OKLAHOMA CITY, OK.						
FED. DIST. NO.	ROAD NO.	STATE	JOB PIECE NO.	FISCAL YEAR	SHEET NO.	TOTAL SHEETS
6		OKLA.				
DESCRIPTION			REVISIONS		DATE	

AREA
CUT FILL

VOLUME
CUT FILL

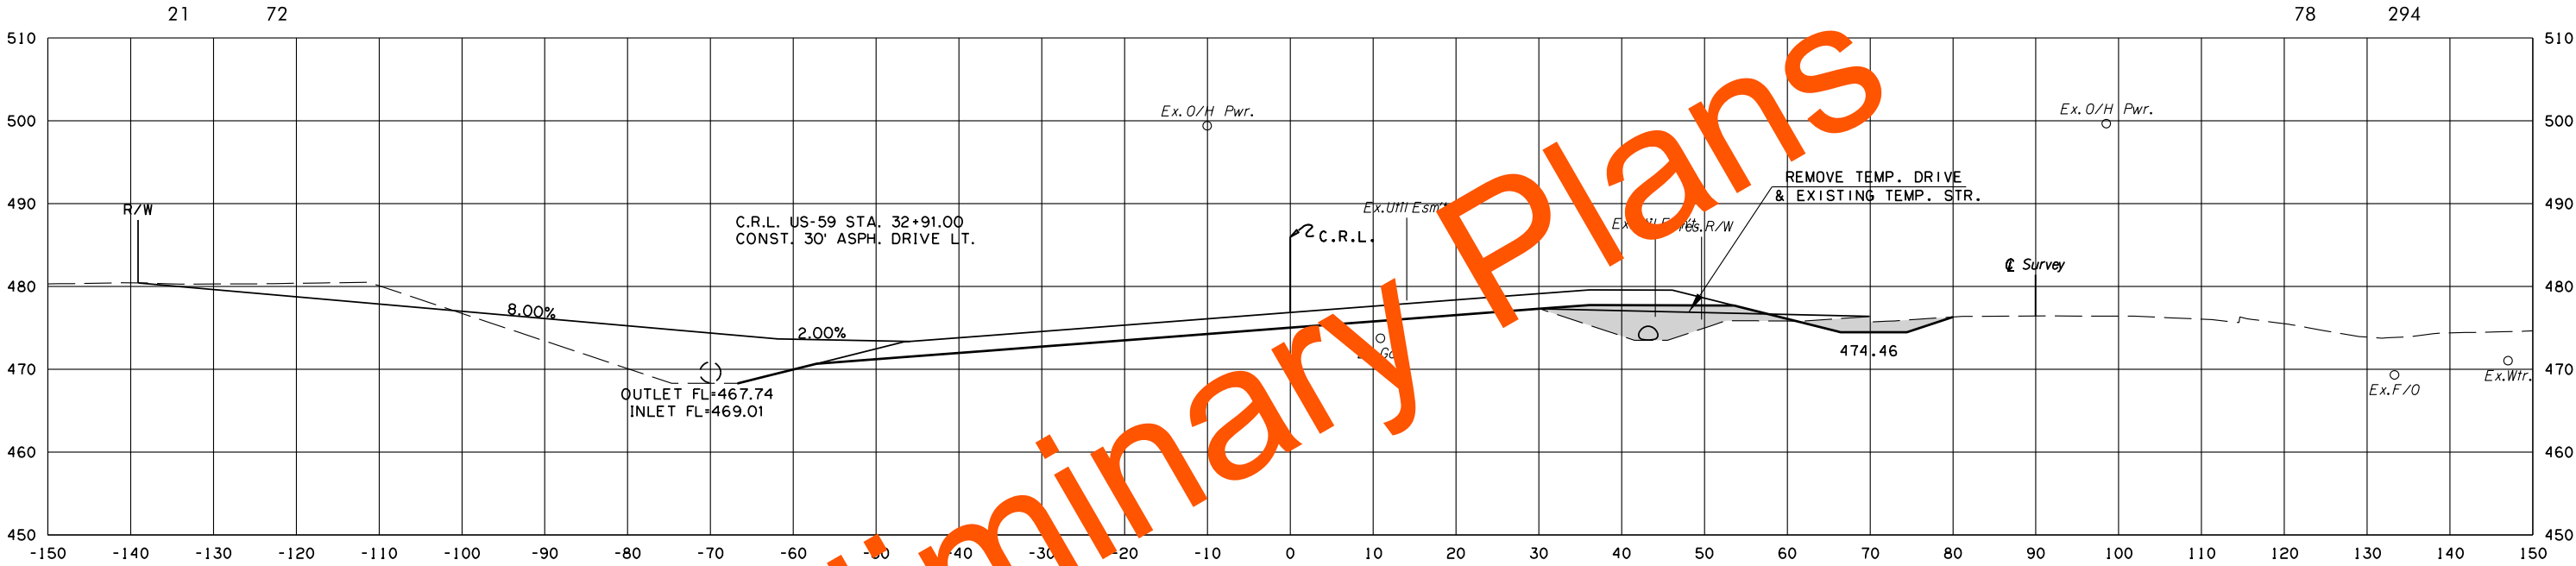

F.G.ELEV=476.85
32+91.00
C.R.L. US-59 STA. 32+76.67
2-W O.H. ELEC. LINE CROSSING

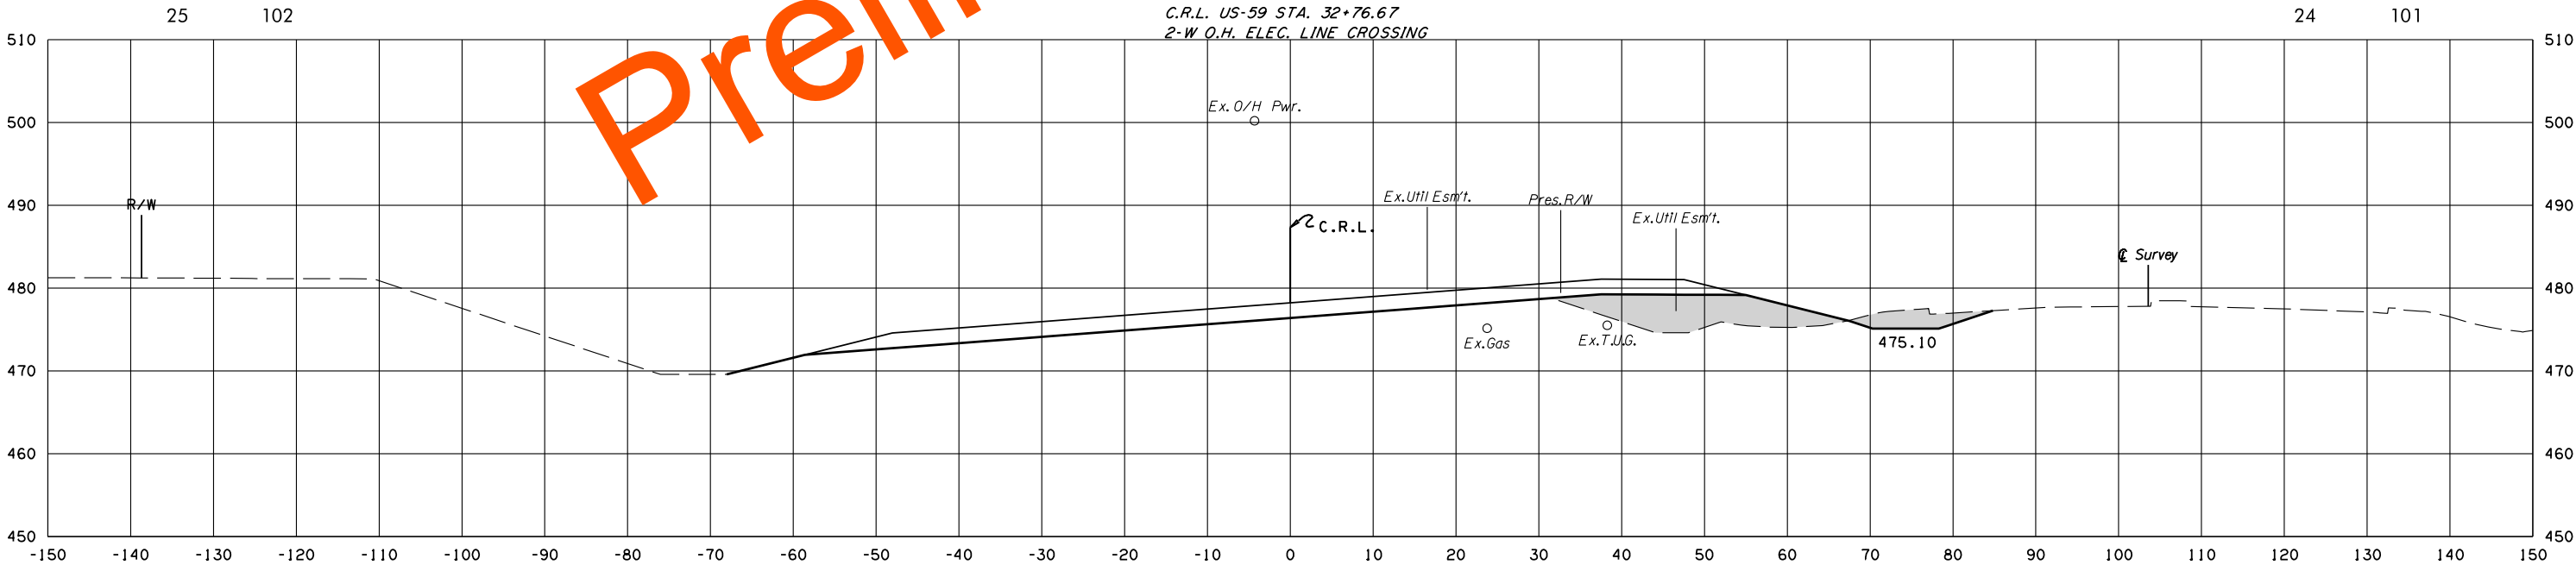

F.G.ELEV=478.21
32+00.00

U.S. 59



STATE JOB NO. 17127(28)
LEFLORE COUNTY SHEET NO. X19

8/3/2022 2:24:23 PM G:\PROJECTS\202943 0001 US 59 LeFlore Co\Roadway\1712728 Surfacing\Xsections\1712728-US59-XSECS.dgn

POB & ASSOCIATES, OKLAHOMA CITY, OK.						
FED. ROAD DIST. NO.	STATE	JOB PIECE NO.	FISCAL YEAR	SHEET NO.	TOTAL SHEETS	
6	OKLA.					
DESCRIPTION			REVISIONS		DATE	

AREA
CUT FILL

VOLUME
CUT FILL

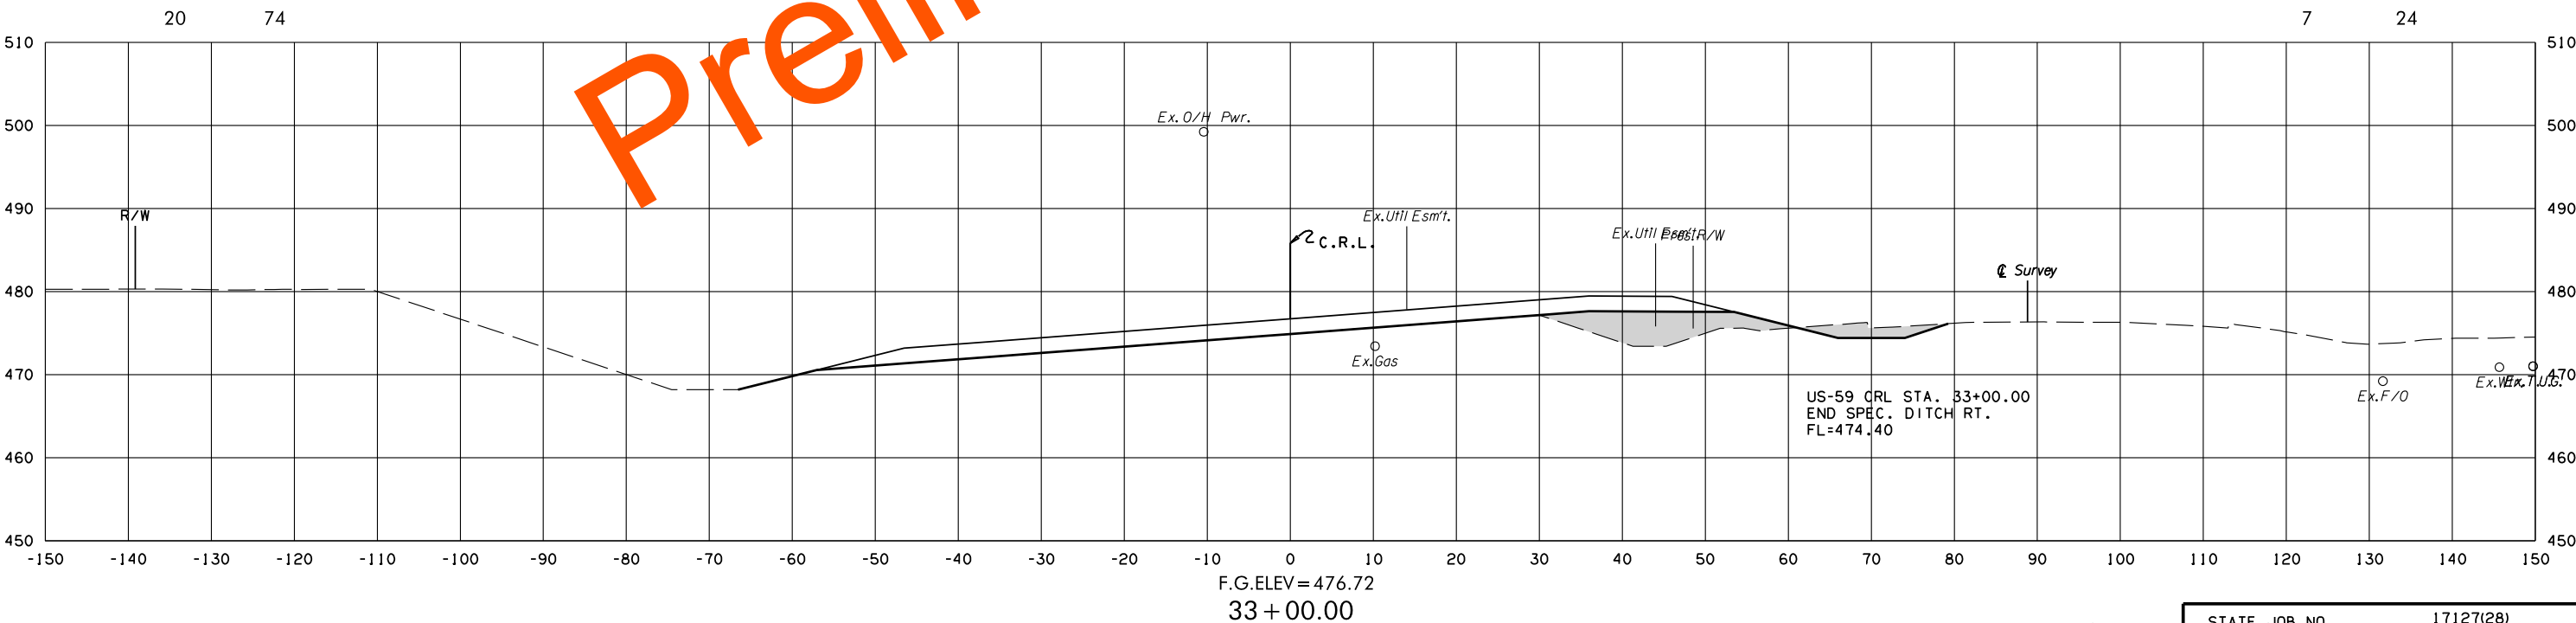
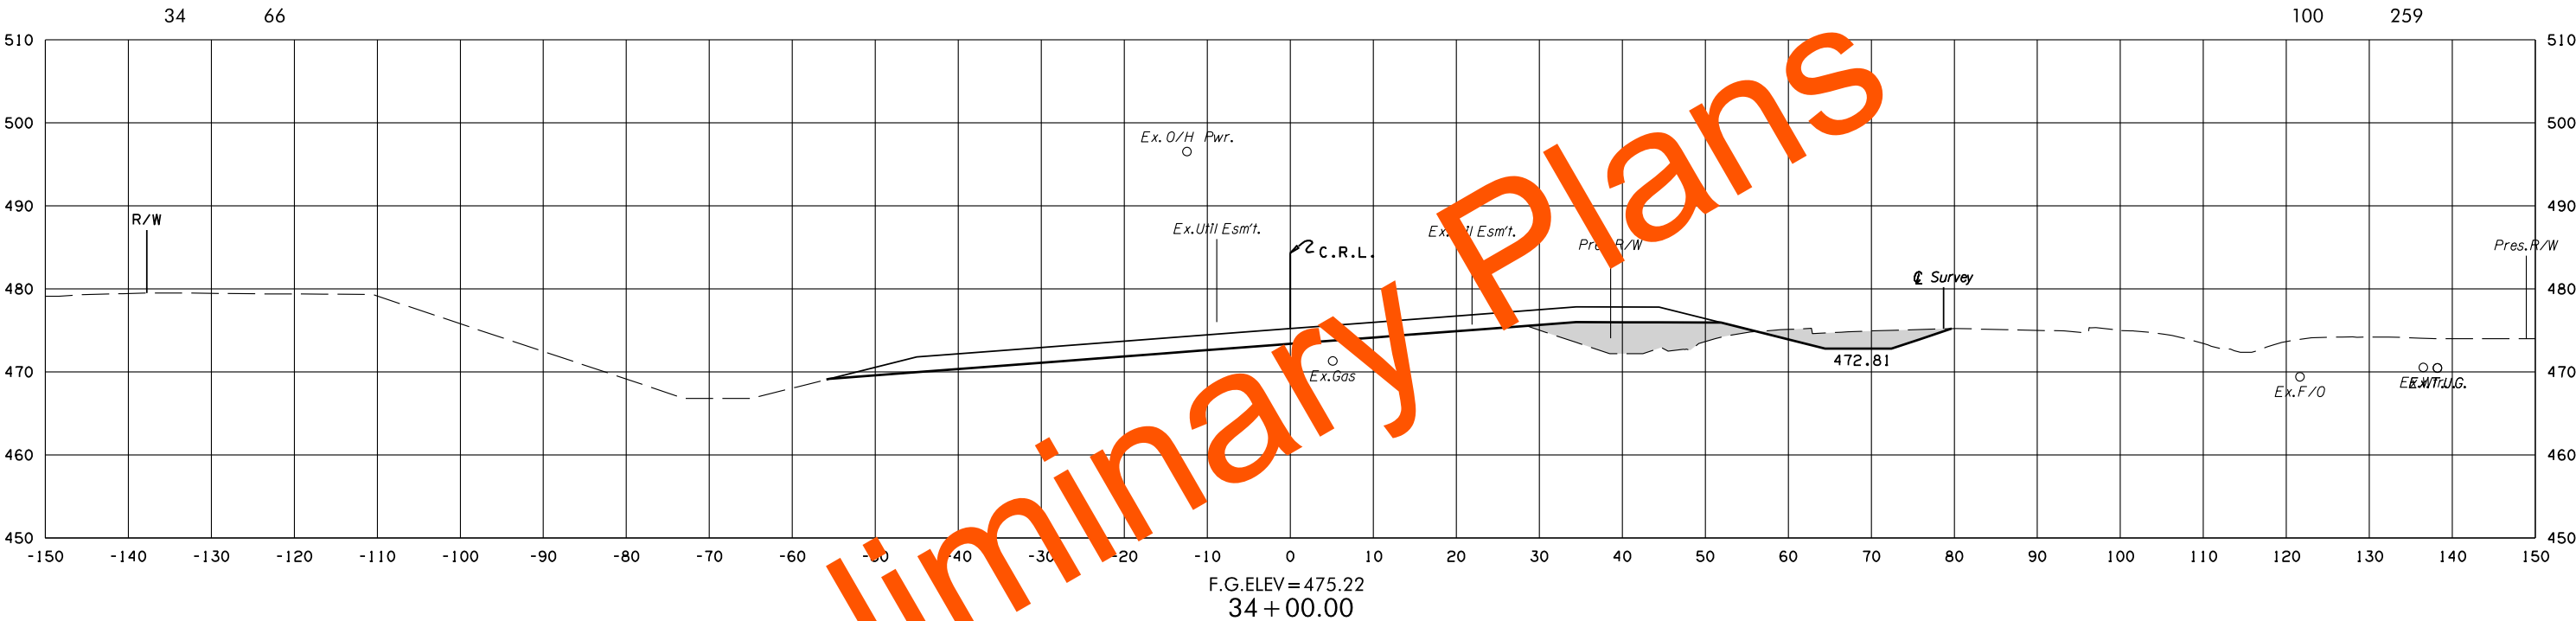


8/3/2022 2:24:24 PM
G:\PROJECTS\2024\3 0001 US 59 LeFlore Co\Roadway\1712728 Surfacing\Xsections\1712728-US59-XSECS.dgn

POB & ASSOCIATES, OKLAHOMA CITY, OK.					
FED. DIST. NO.	ROAD NO.	STATE	JOB PIECE NO.	FISCAL YEAR	SHEET NO. TOTAL SHEETS
6		OKLA.			
DESCRIPTION			REVISIONS		DATE

AREA
CUT FILL

VOLUME
CUT FILL

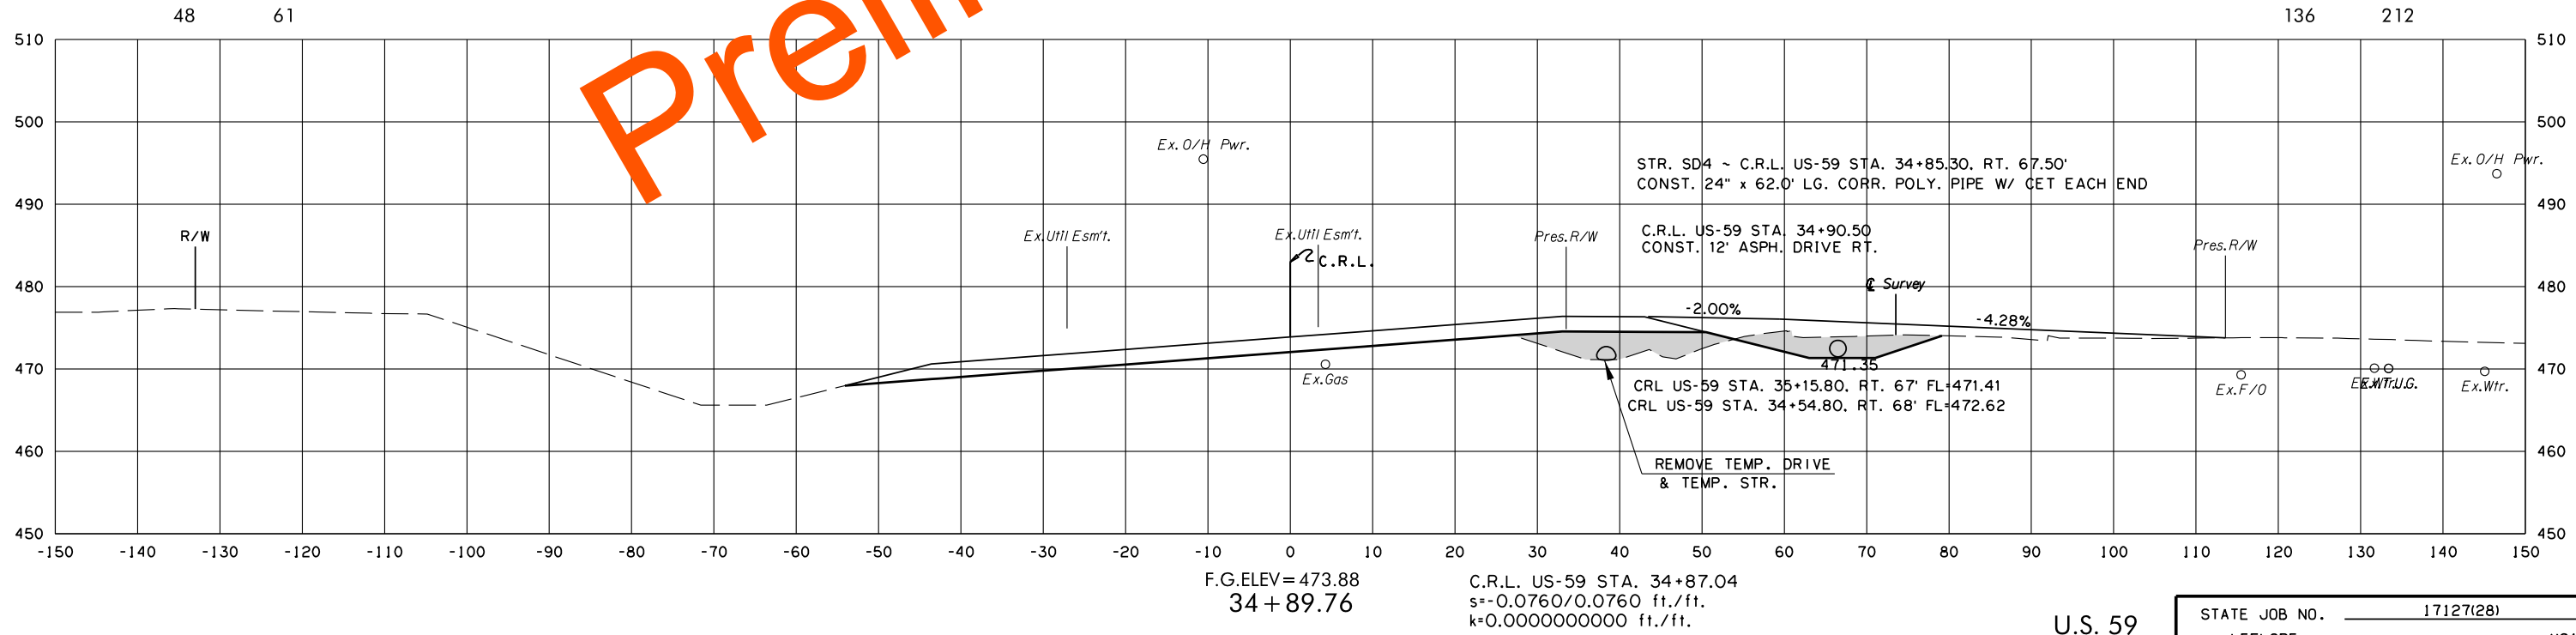
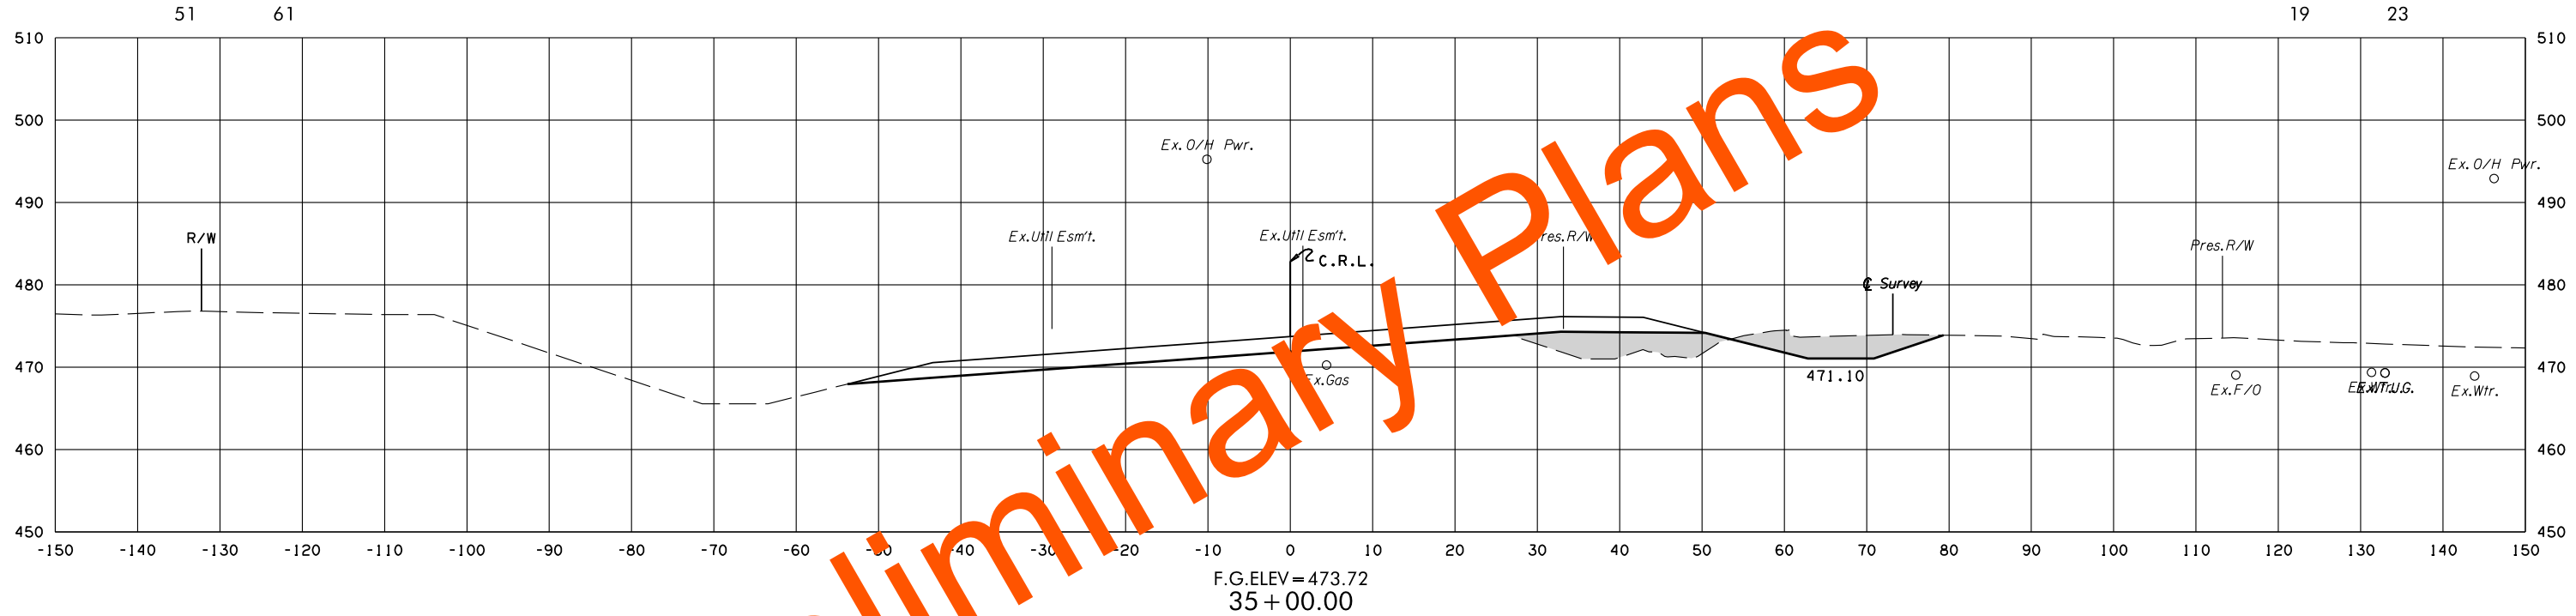


8/3/2022 2:26:26 PM
G:\PROJECTS\202943 0001 US 59 LeFlore Co\Roadway\1712728 Surfacing\XSections\1712728-US59-XSECS.dgn

POB & ASSOCIATES, OKLAHOMA CITY, OK.						
FED. DIST. NO.	ROAD NO.	STATE	JOB PIECE NO.	FISCAL YEAR	SHEET NO.	TOTAL SHEETS
6		OKLA.				
DESCRIPTION			REVISIONS		DATE	

AREA
CUT FILL

VOLUME
CUT FILL

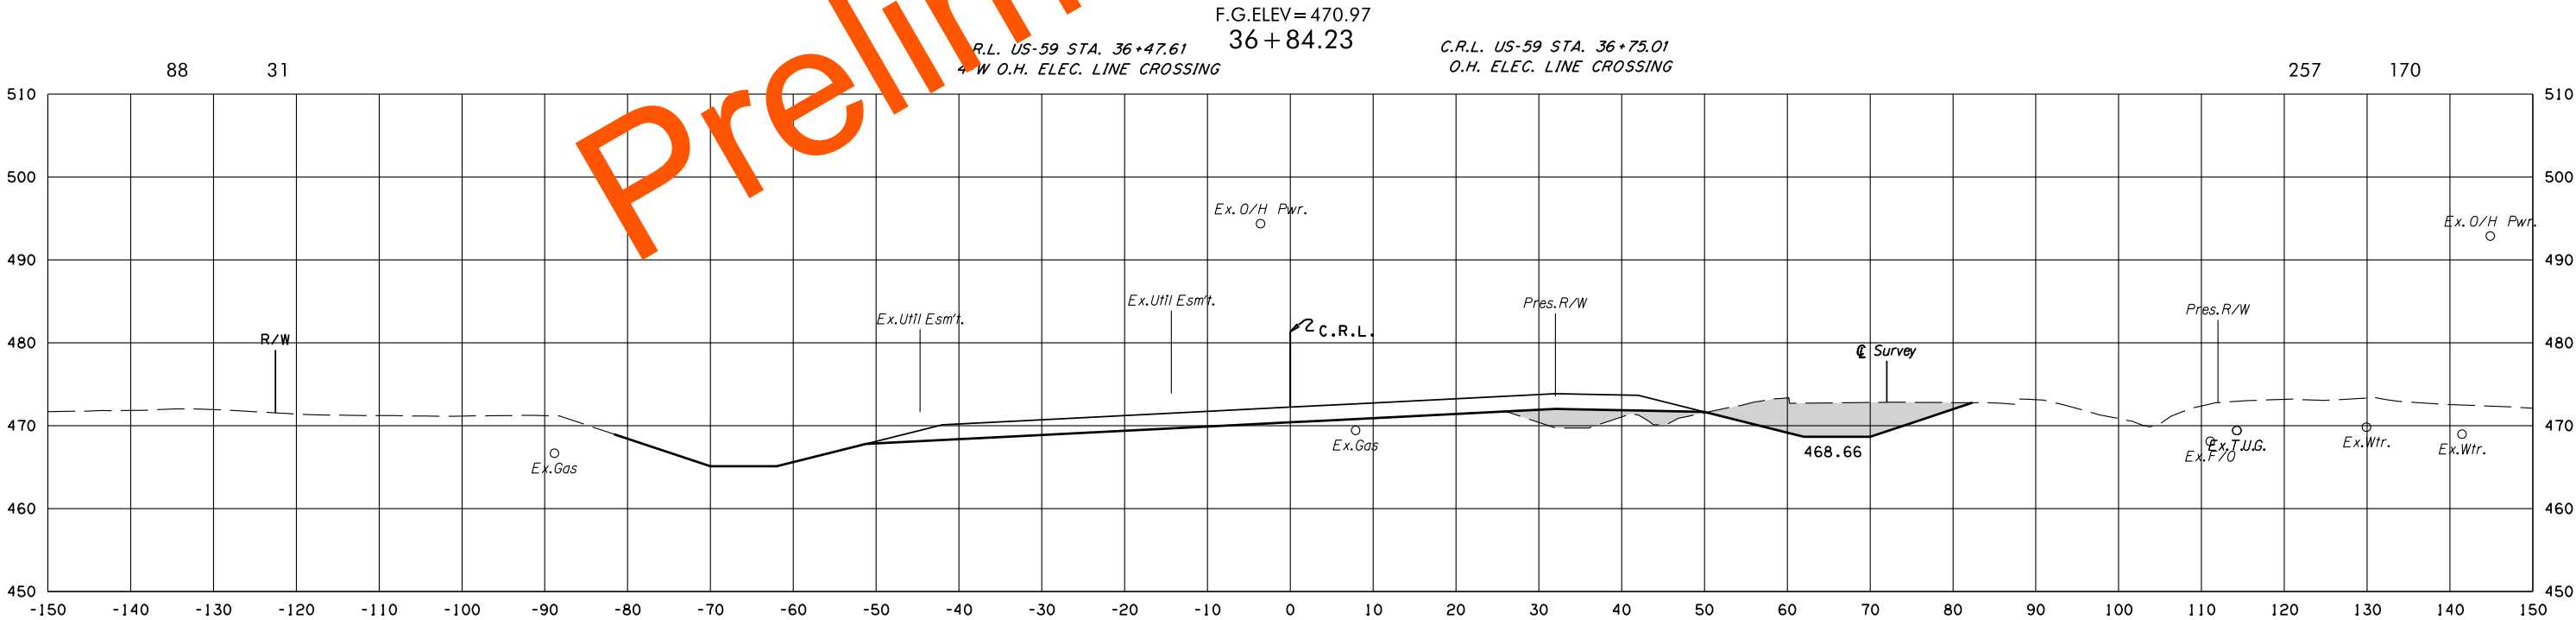
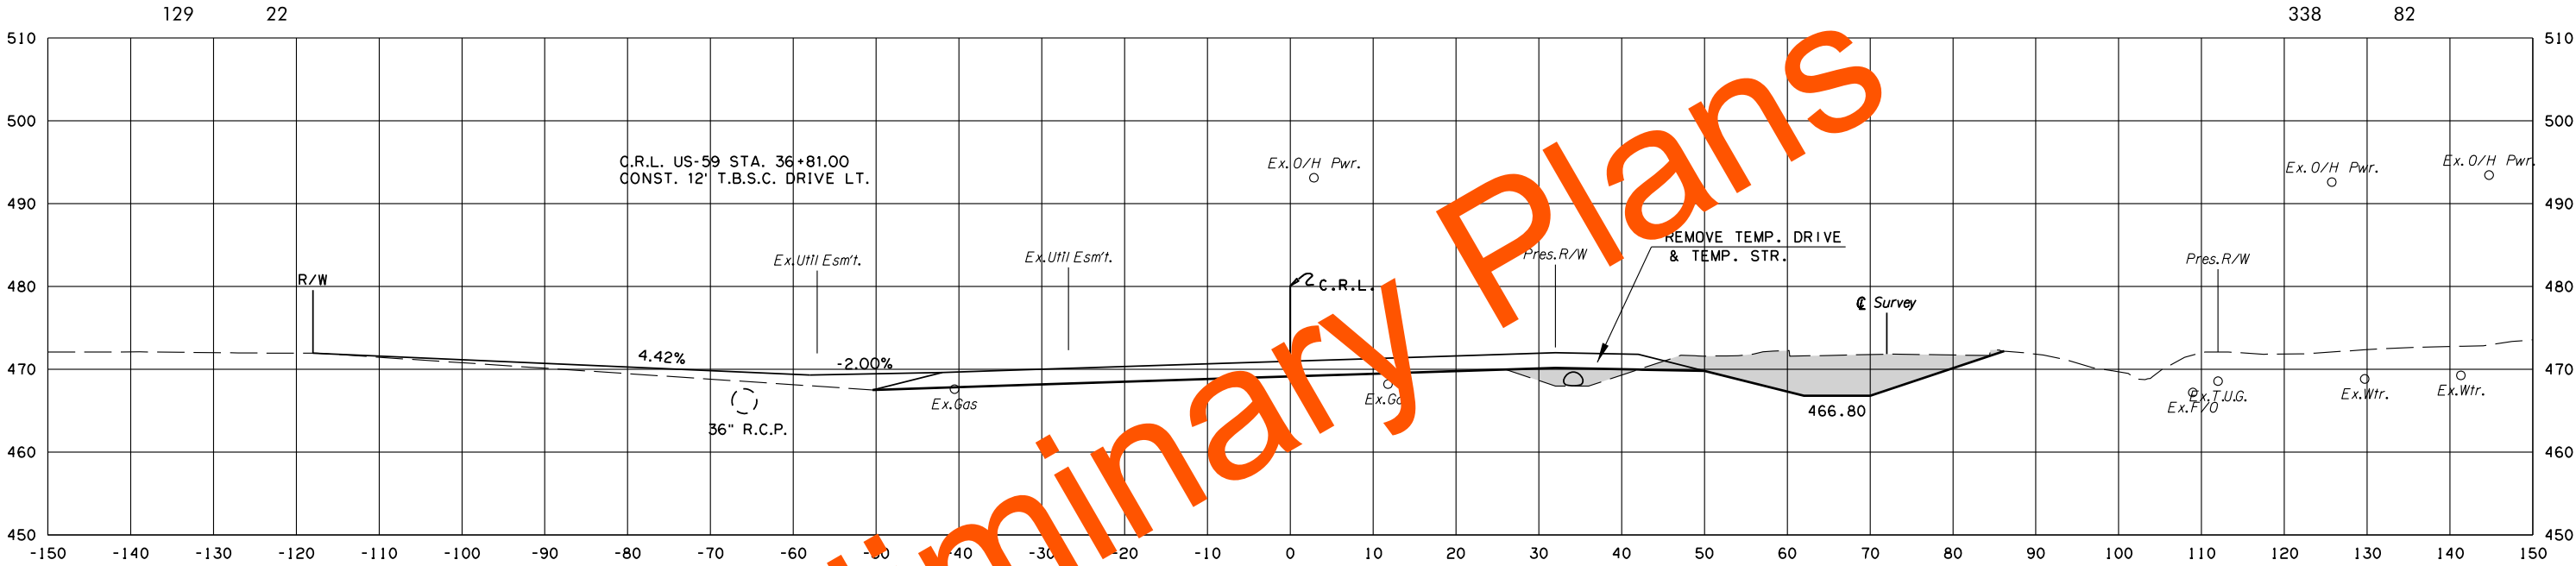


8/3/2022 2:24:27 PM G:\PROJECTS\2024\3 0001 US 59 LeFlore Co\Roadway\1712728 Surfacing\Xsections\1712728-US59-XSECS.dgn

POB & ASSOCIATES, OKLAHOMA CITY, OK.						
FED. DIST. NO.	ROAD NO.	STATE	JOB PIECE NO.	FISCAL YEAR	SHEET NO.	TOTAL SHEETS
6		OKLA.				
DESCRIPTION			REVISIONS		DATE	

AREA
CUT FILL

VOLUME
CUT FILL

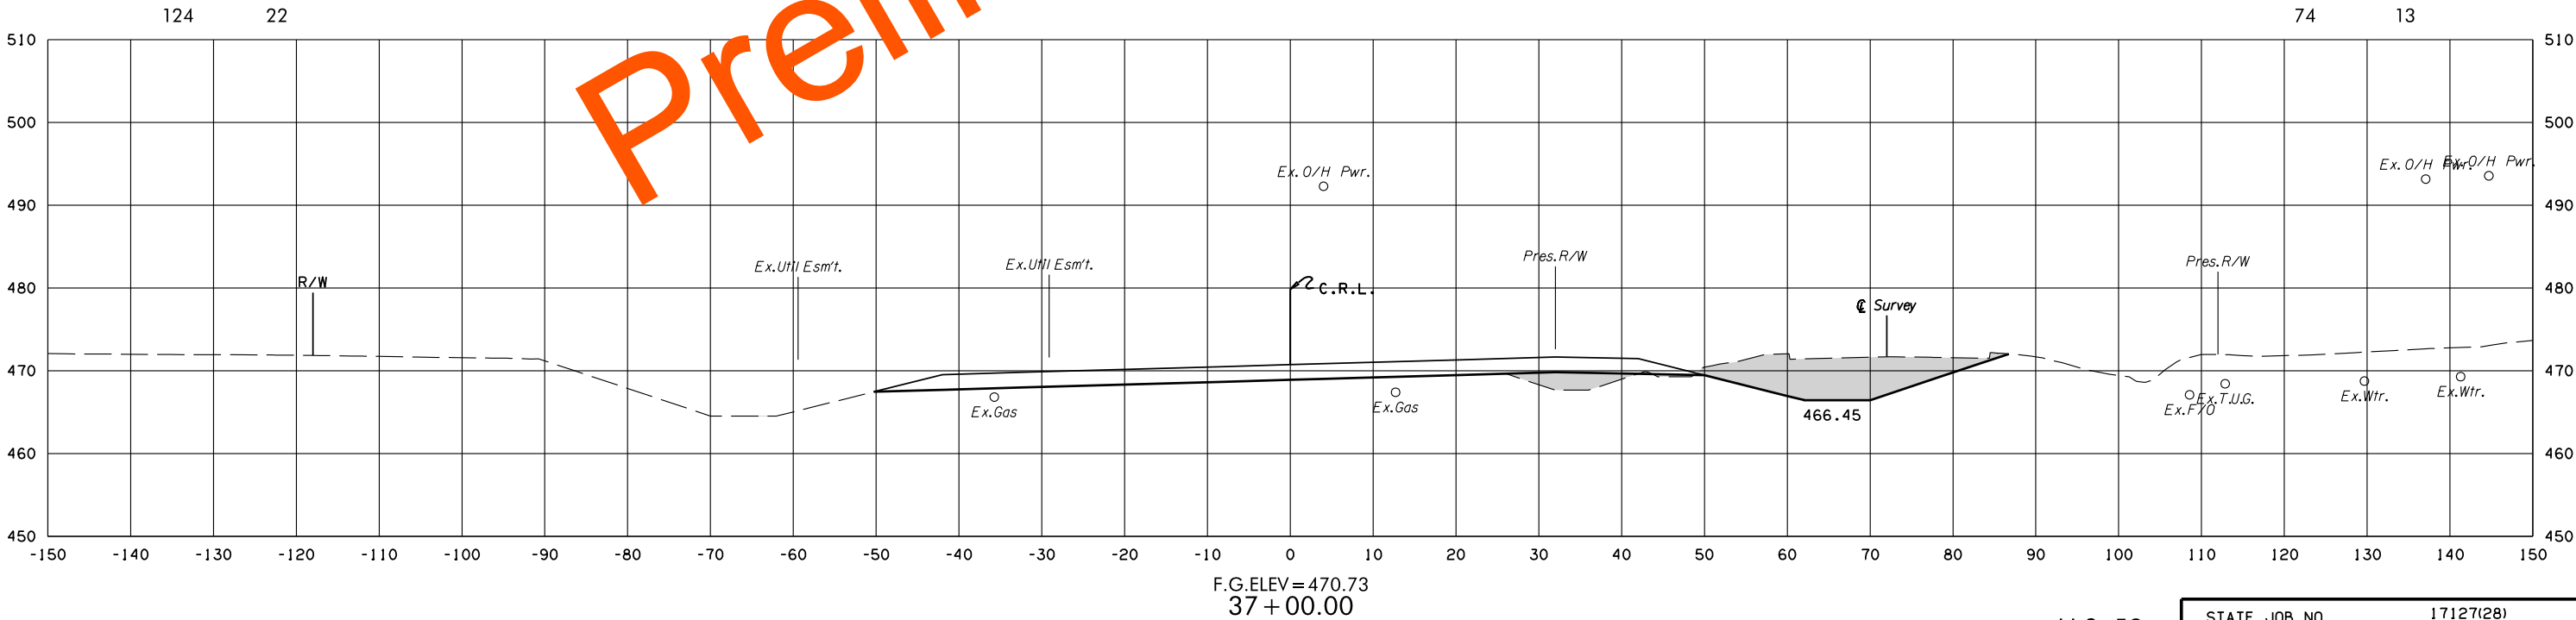
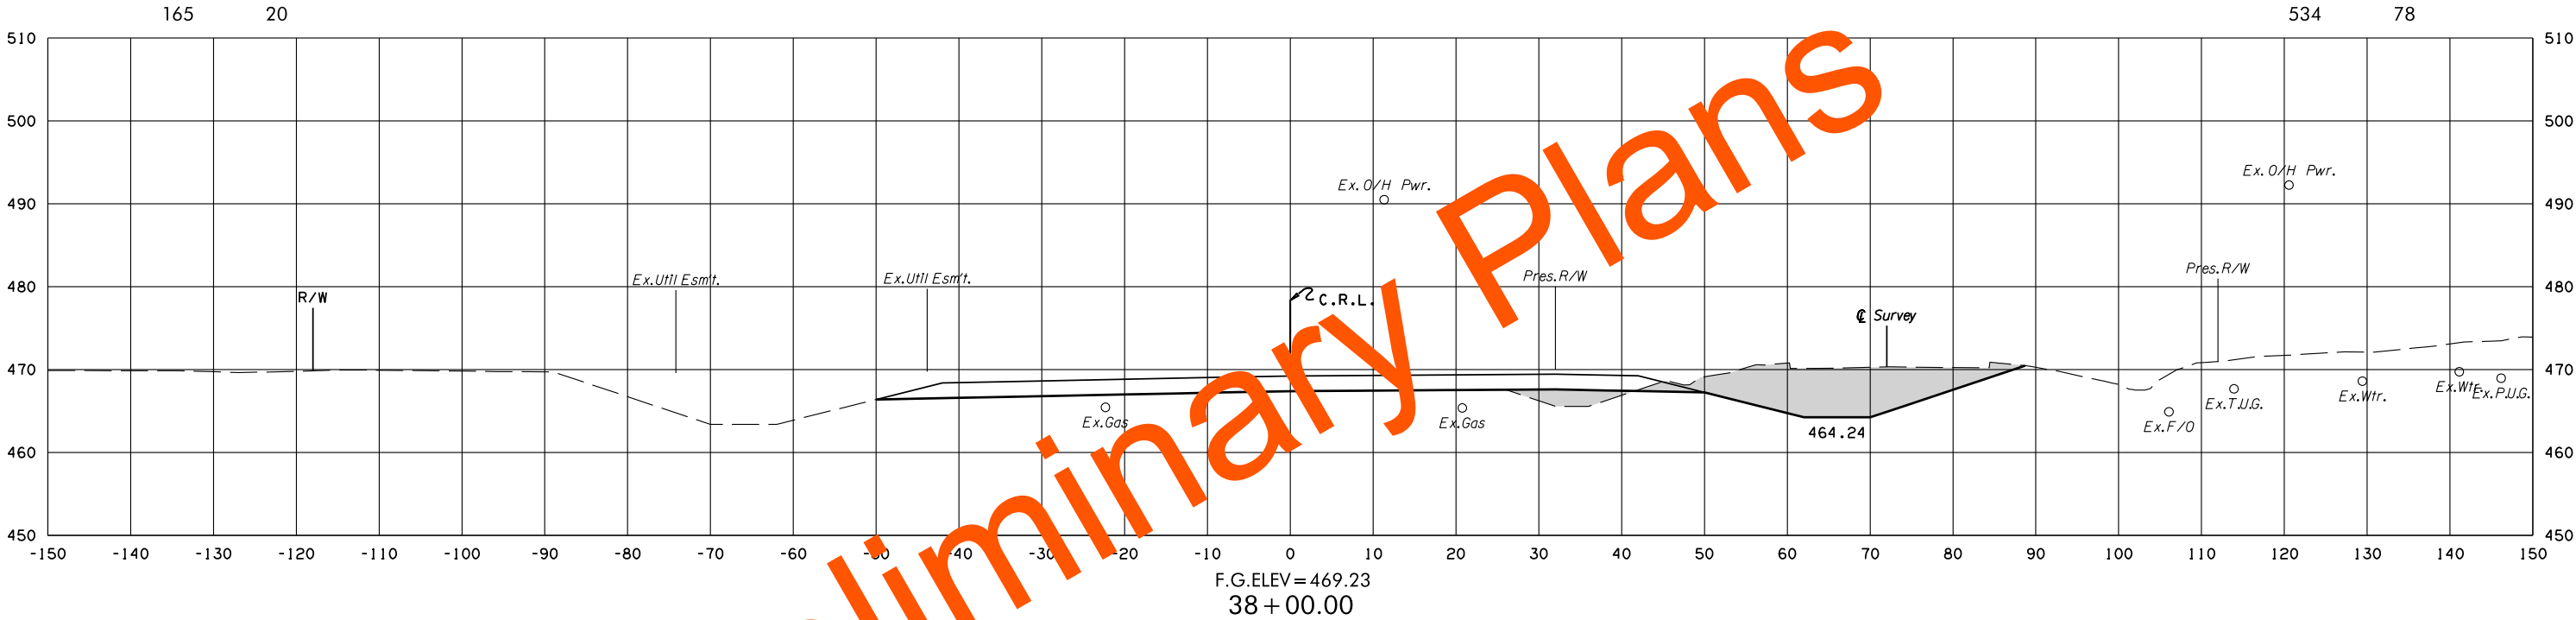


8/3/2022 2:24:29 PM
G:\PROJECTS\202943_0001_US 59 LeFlore Co\Roadway\1712728 Surfacing\Xsections\1712728-US59-XSECS.dgn

POB & ASSOCIATES, OKLAHOMA CITY, OK.					
FED. ROAD DIST. NO.	STATE	JOB PIECE NO.	FISCAL YEAR	SHEET NO.	TOTAL SHEETS
6	OKLA.				
DESCRIPTION			REVISIONS		DATE

AREA
CUT FILL

VOLUME
CUT FILL

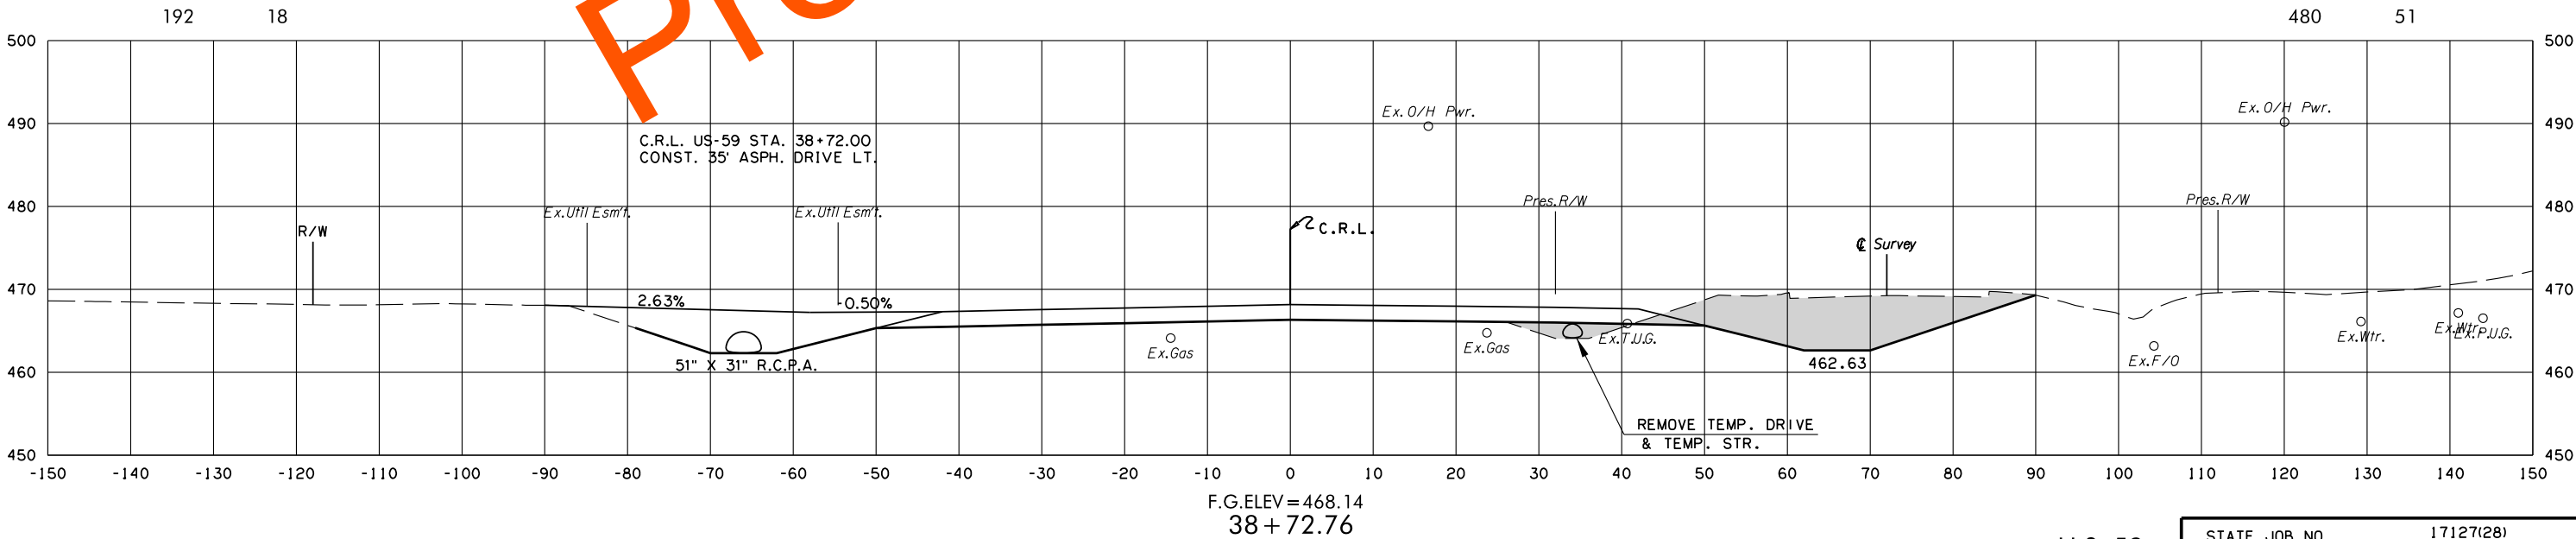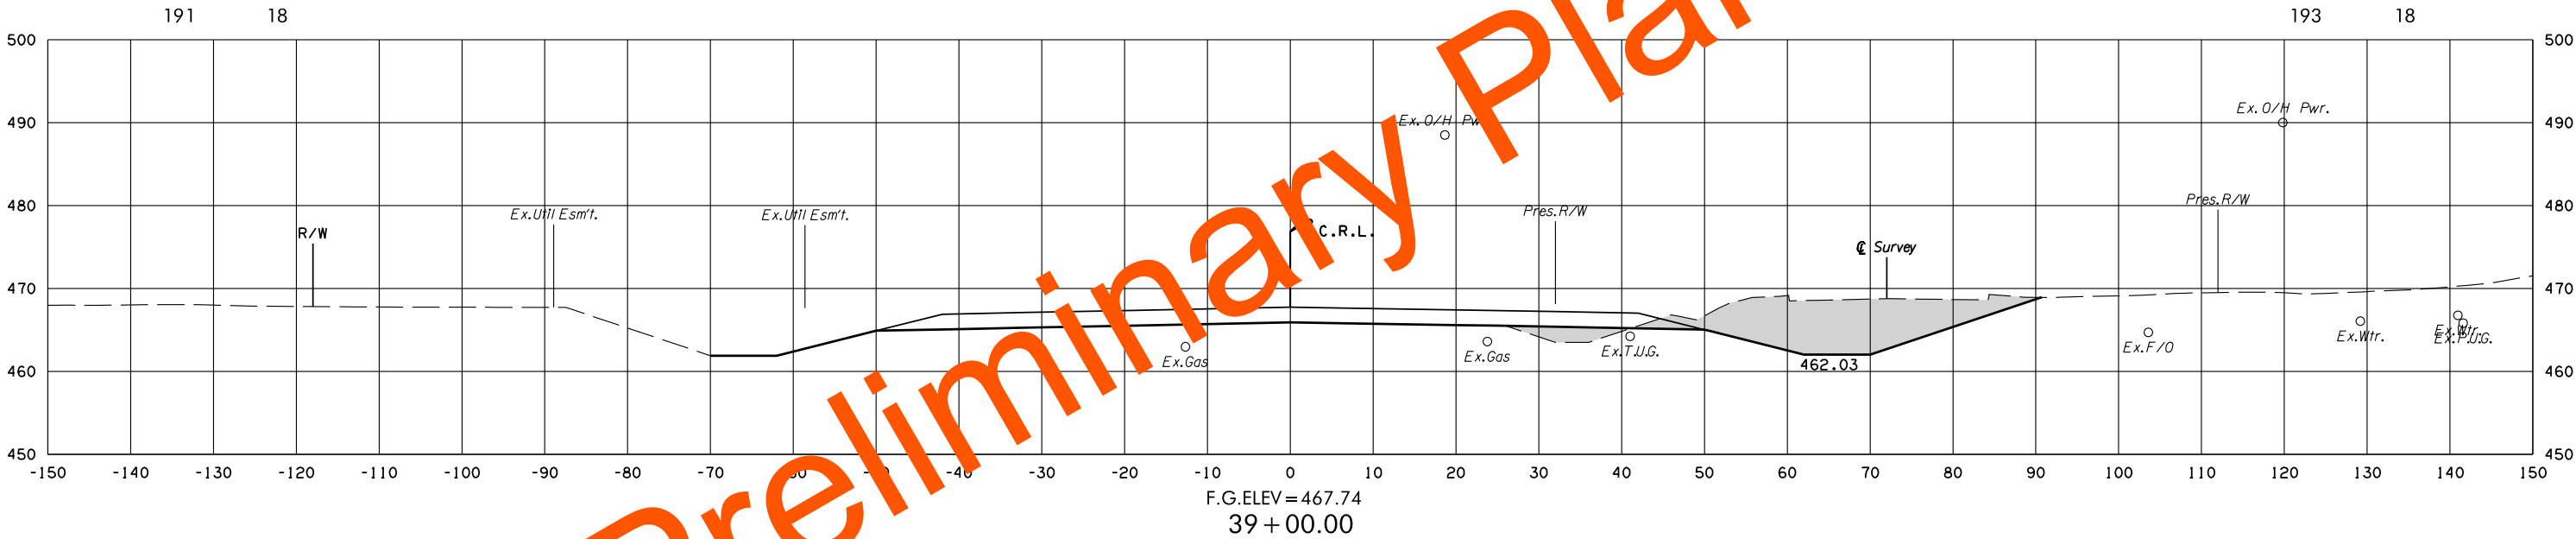


8/3/2022 2:21:30 PM G:\PROJECTS\202943 0001 US 59 LeFlore Co\Roadway\1712728 Surfacing\XSections\1712728-US59-XSECS.dgn

POB & ASSOCIATES, OKLAHOMA CITY, OK.					
FED. ROAD DIST. NO.	STATE	JOB PIECE NO.	FISCAL YEAR	SHEET NO.	TOTAL SHEETS
6	OKLA.				
DESCRIPTION			REVISIONS		DATE

AREA
CUT FILL


VOLUME
CUT FILL

8/3/2022 2:21:31PM
G:\PROJECTS\202943 0001 US 59 LeFlore Co\Roadway\1712728 Surfacing\XSections\1712728-US59-XSECS.dgn

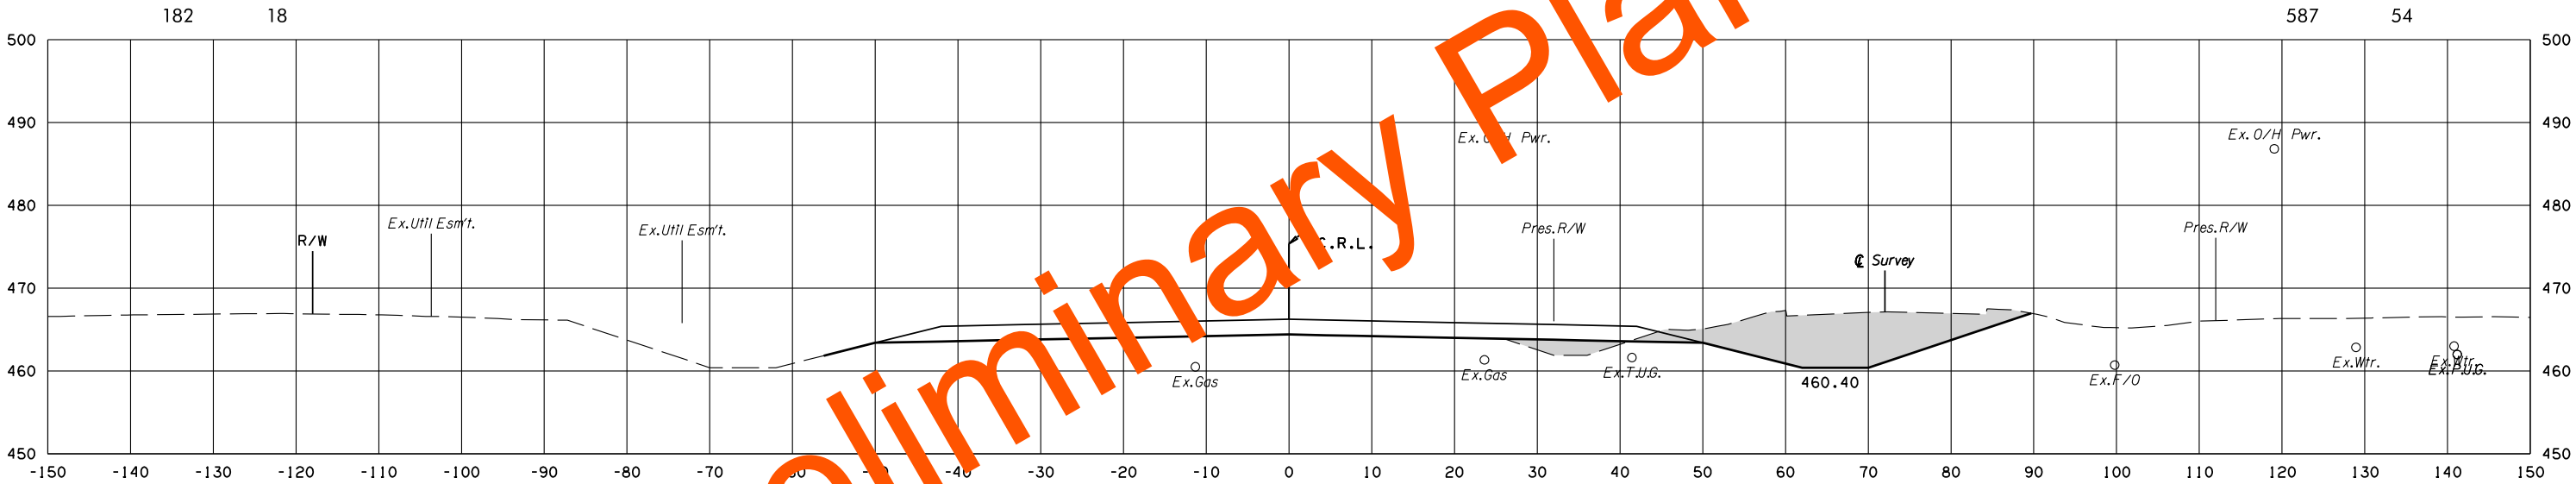

F.G.ELEV=466.24
40 + 00.00

C.R.L. US-59 STA. 39+19.04
s=-0.0200/-0.0200 ft./ft.
k=0.0002222222 ft./ft.

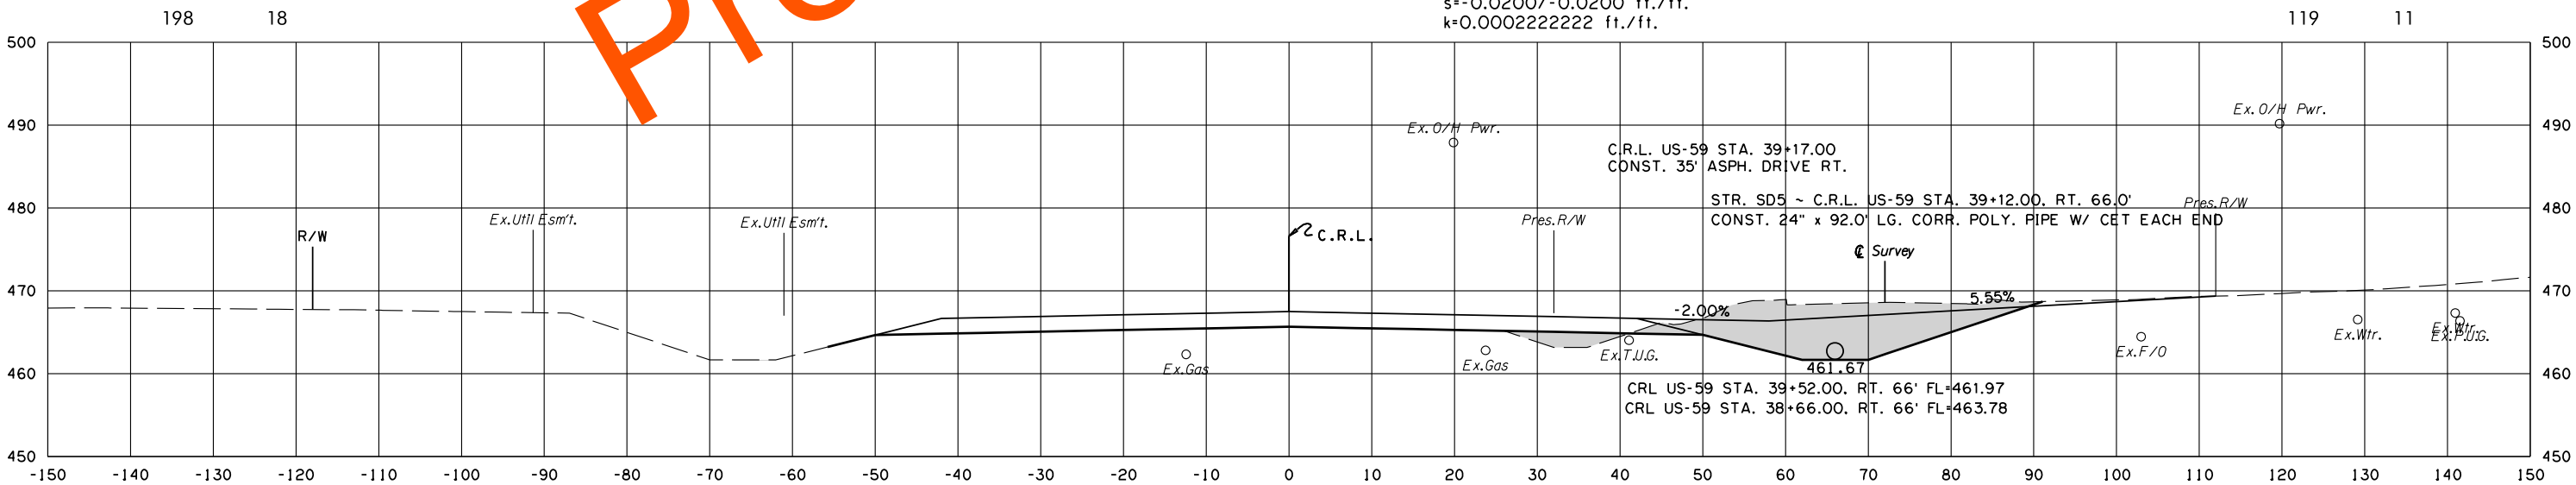

F.G.ELEV=467.49
39 + 16.57

C.R.L. US-59 STA. 39+17.00
CONST. 35' ASPH. DRIVE RT.
STR. SD5 ~ C.R.L. US-59 STA. 39+12.00, RT. 66.0'
CONST. 24" x 92.0' LG. CORR. POLY. PIPE W/ CET EACH END
-2.00%
5.55%
CRL US-59 STA. 39+52.00, RT. 66' FL=461.97
CRL US-59 STA. 38+66.00, RT. 66' FL=463.78



U.S. 59

STATE JOB NO. 17127(28)
LEFLORE COUNTY SHEET NO. X25

POB & ASSOCIATES, OKLAHOMA CITY, OK.						
FED. ROAD DIST. NO.	STATE	JOB PIECE NO.	FISCAL YEAR	SHEET NO.	TOTAL SHEETS	
6	OKLA.					
DESCRIPTION			REVISIONS		DATE	

AREA
CUT FILL

VOLUME
CUT FILL

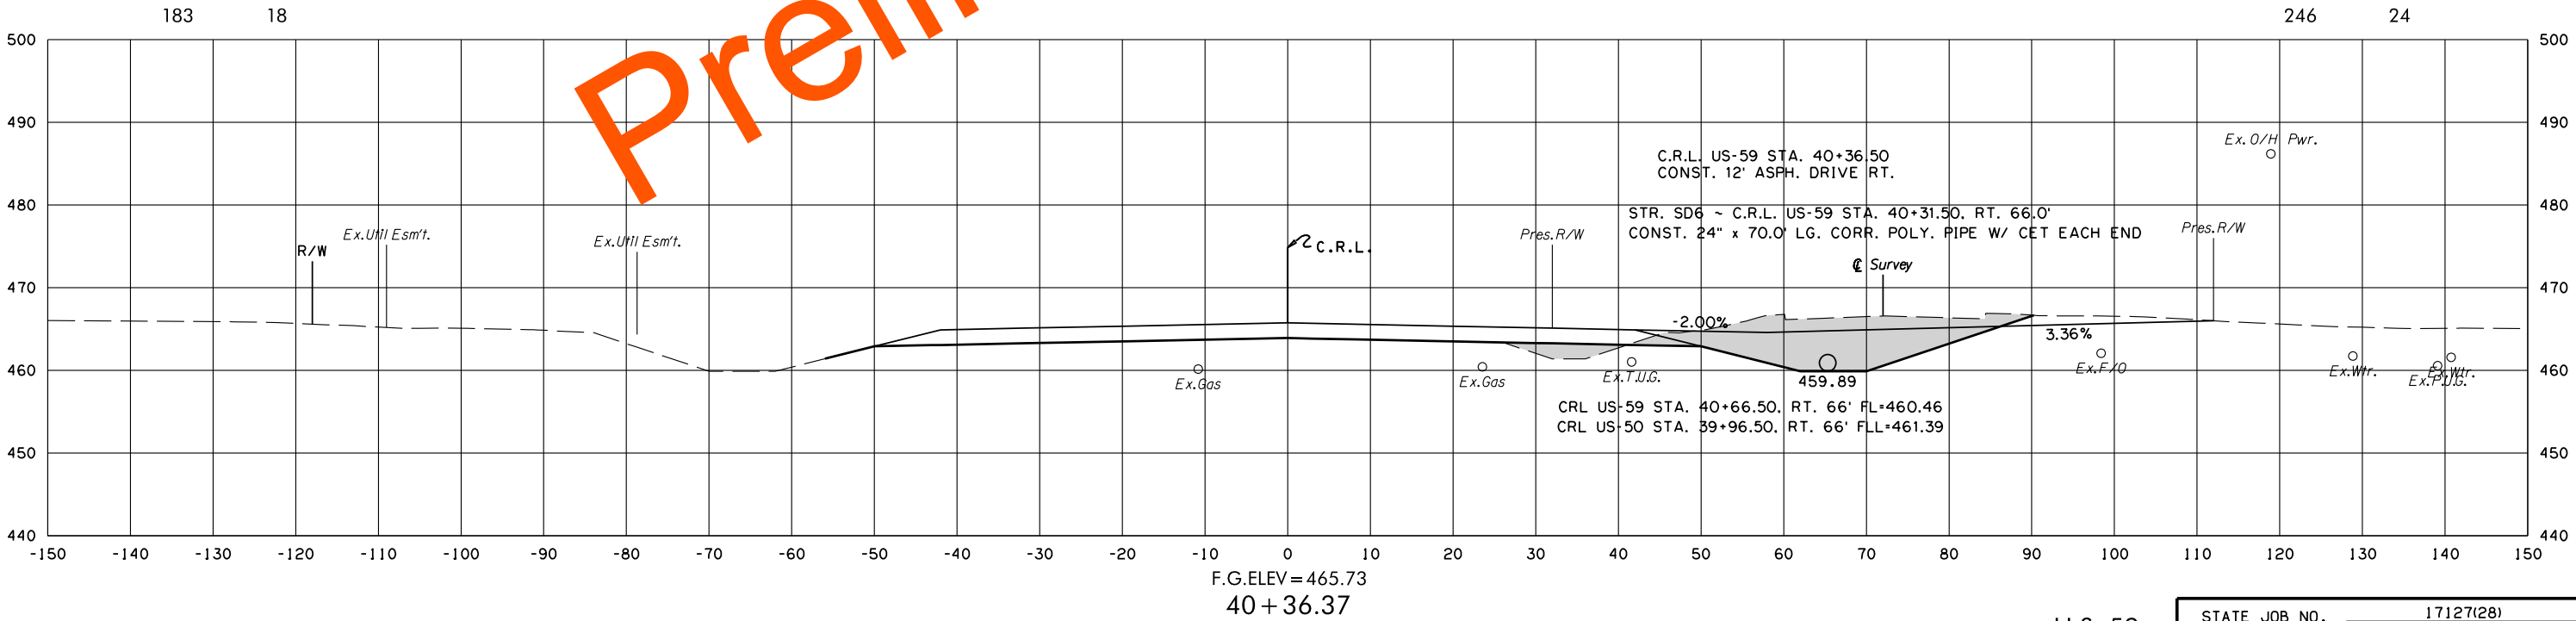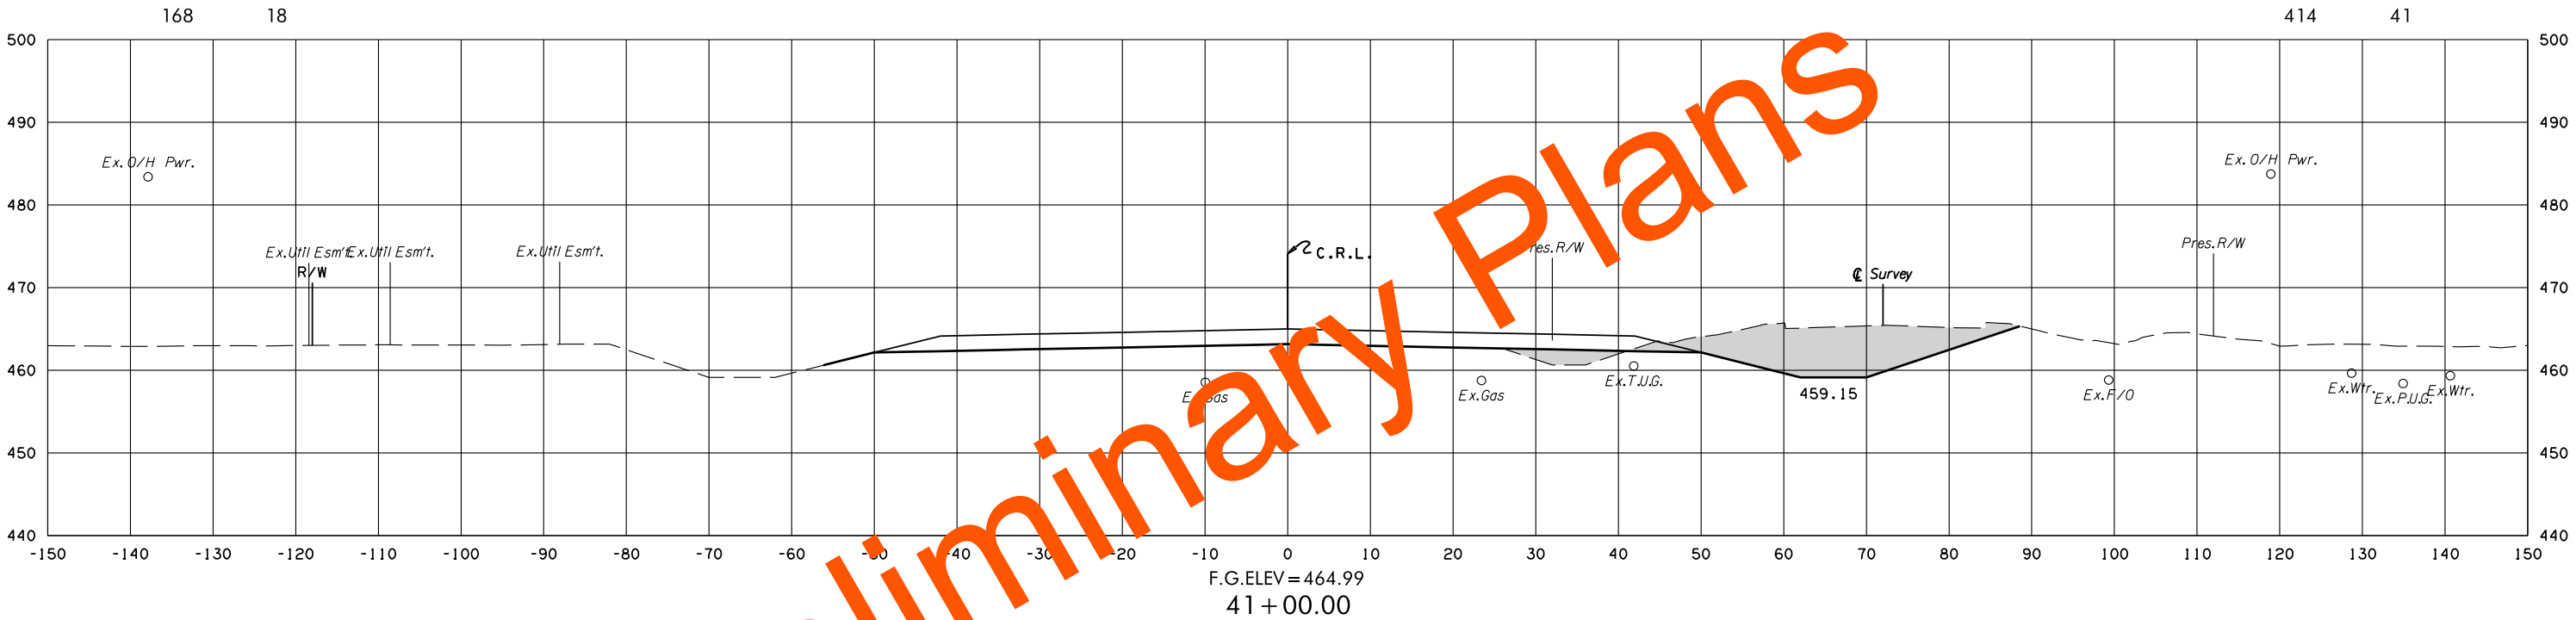

8/3/2022 2:21:33 PM
G:\PROJECTS\202943 0001 US 59 LeFlore Co\Roadway\1712728 Surfacing\Xsections\1712728-US59-XSECS.dgn


U.S. 59

STATE JOB NO. 17127(28)
LEFLORE COUNTY SHEET NO. X26

POB & ASSOCIATES, OKLAHOMA CITY, OK.						
FED. DIST. NO.	STATE	JOB PIECE NO.	FISCAL YEAR	SHEET NO.	TOTAL SHEETS	
6	OKLA.					
DESCRIPTION			REVISIONS		DATE	

AREA
CUT FILL
138 18


VOLUME
CUT FILL
405 49

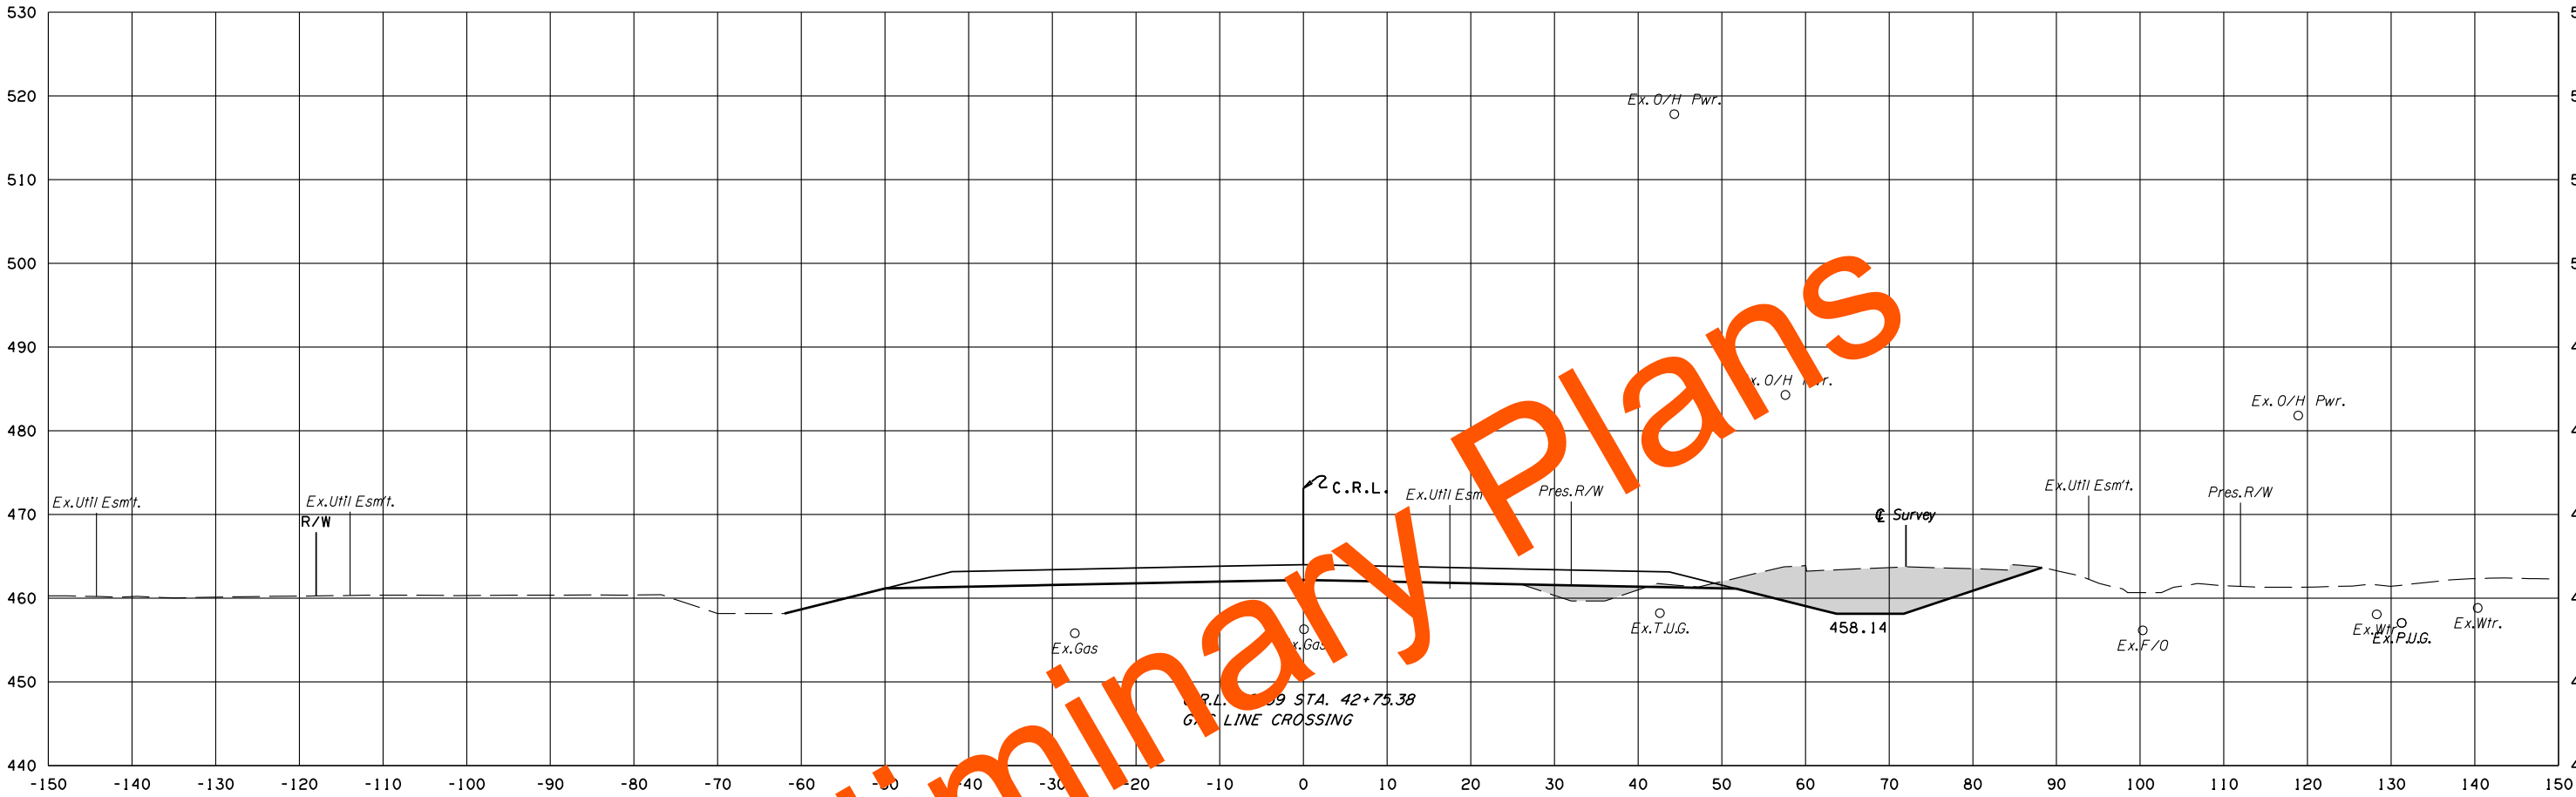

F.G.ELEV = 464.01
42 + 75.38
C.R.L. US-59 STA. 42+38.57
2-W O.H. ELEC. LINE CROSSING
(TRANSMISSION LINES)
C.R.L. US-59 STA. 42+23.50
3-W O.H. ELEC. LINE CROSSING

153 18

594 65

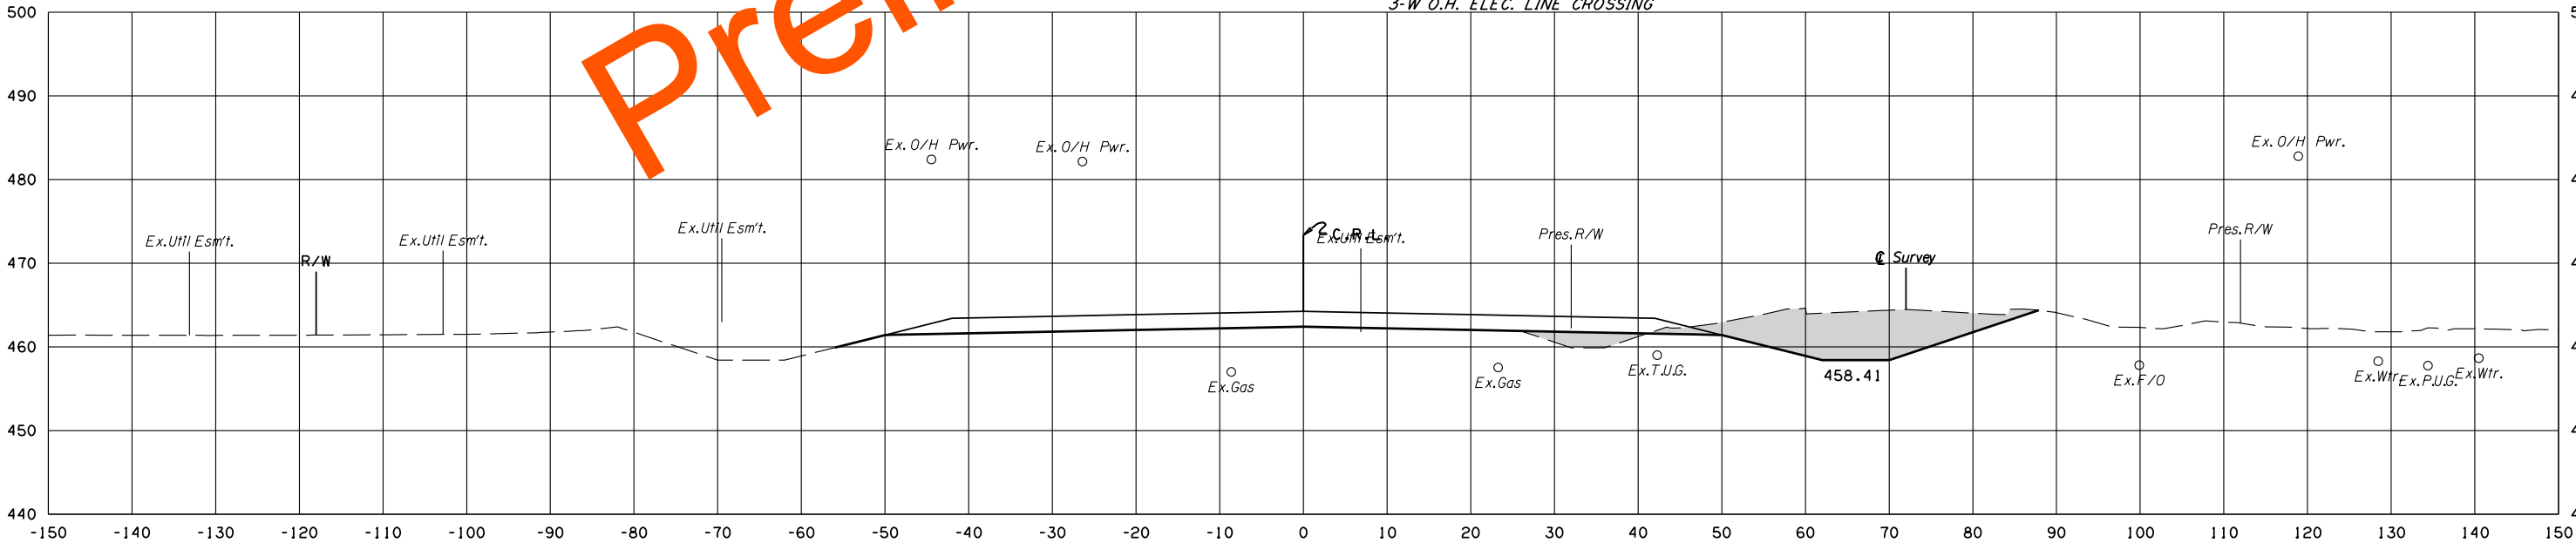

F.G.ELEV = 464.25
42 + 00.00


U.S. 59

STATE JOB NO. 17127(28)
LEFLORE COUNTY SHEET NO. X27

POB & ASSOCIATES, OKLAHOMA CITY, OK.						
FED. ROAD DIST. NO.	STATE	JOB PIECE NO.	FISCAL YEAR	SHEET NO.	TOTAL SHEETS	
6	OKLA.					
DESCRIPTION			REVISIONS		DATE	

AREA
CUT FILL
129 35


VOLUME
CUT FILL
490 98

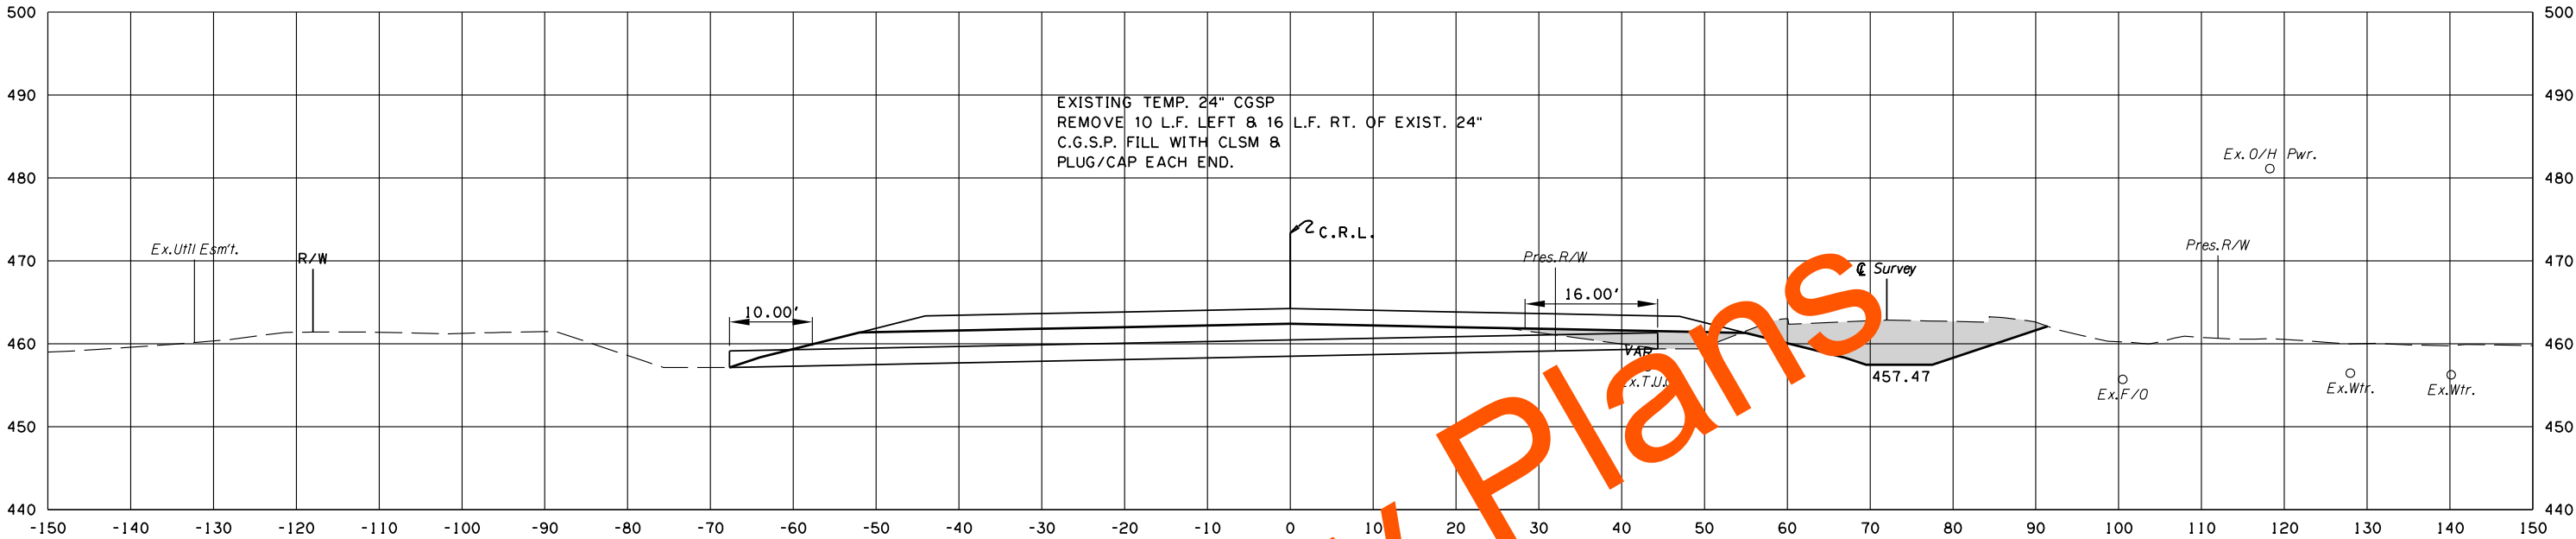

F.G.ELEV = 454.25
44 + 00.00

136 18

125 16

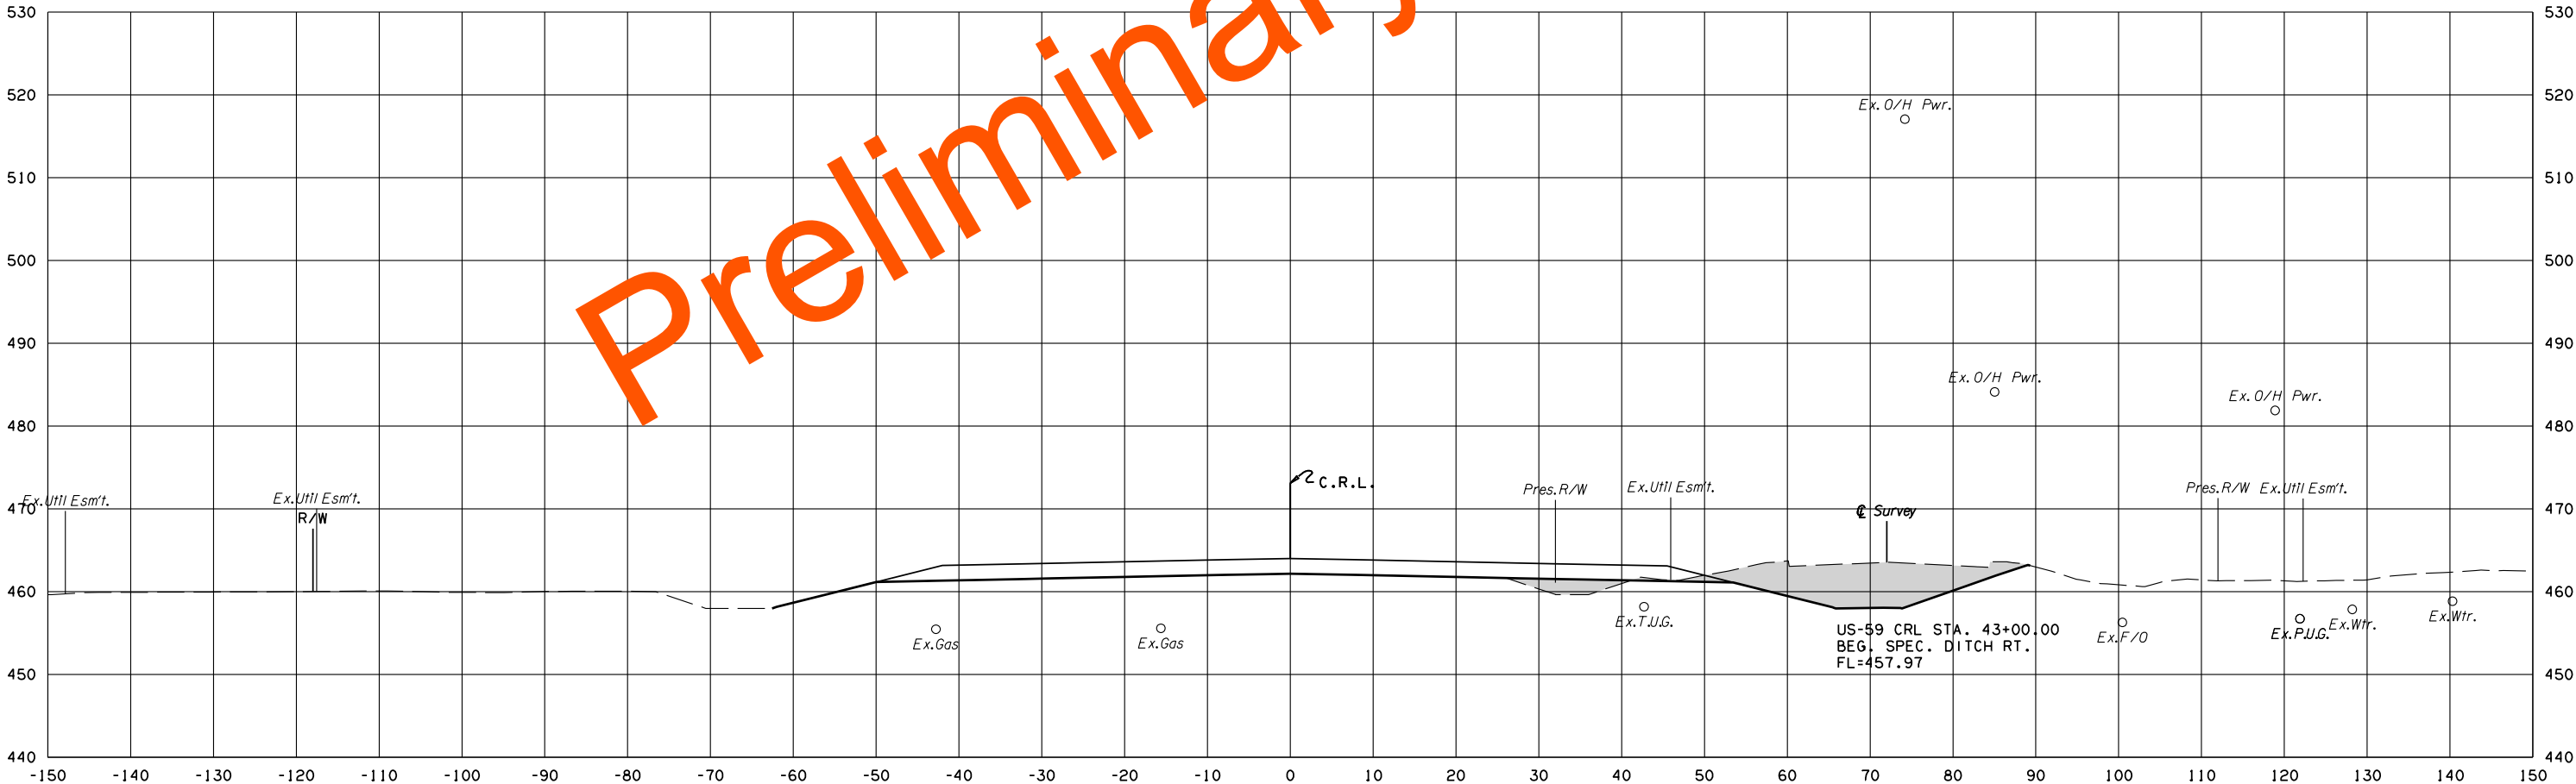

F.G.ELEV = 464.00
43 + 00.00



U.S. 59

STATE JOB NO.	17127(28)
LEFLORE COUNTY	SHEET NO. X28

POB & ASSOCIATES, OKLAHOMA CITY, OK.						
FED. ROAD DIST. NO.	STATE	JOB PIECE NO.	FISCAL YEAR	SHEET NO.	TOTAL SHEETS	
6	OKLA.					
DESCRIPTION			REVISIONS		DATE	

AREA
CUT FILL

VOLUME
CUT FILL

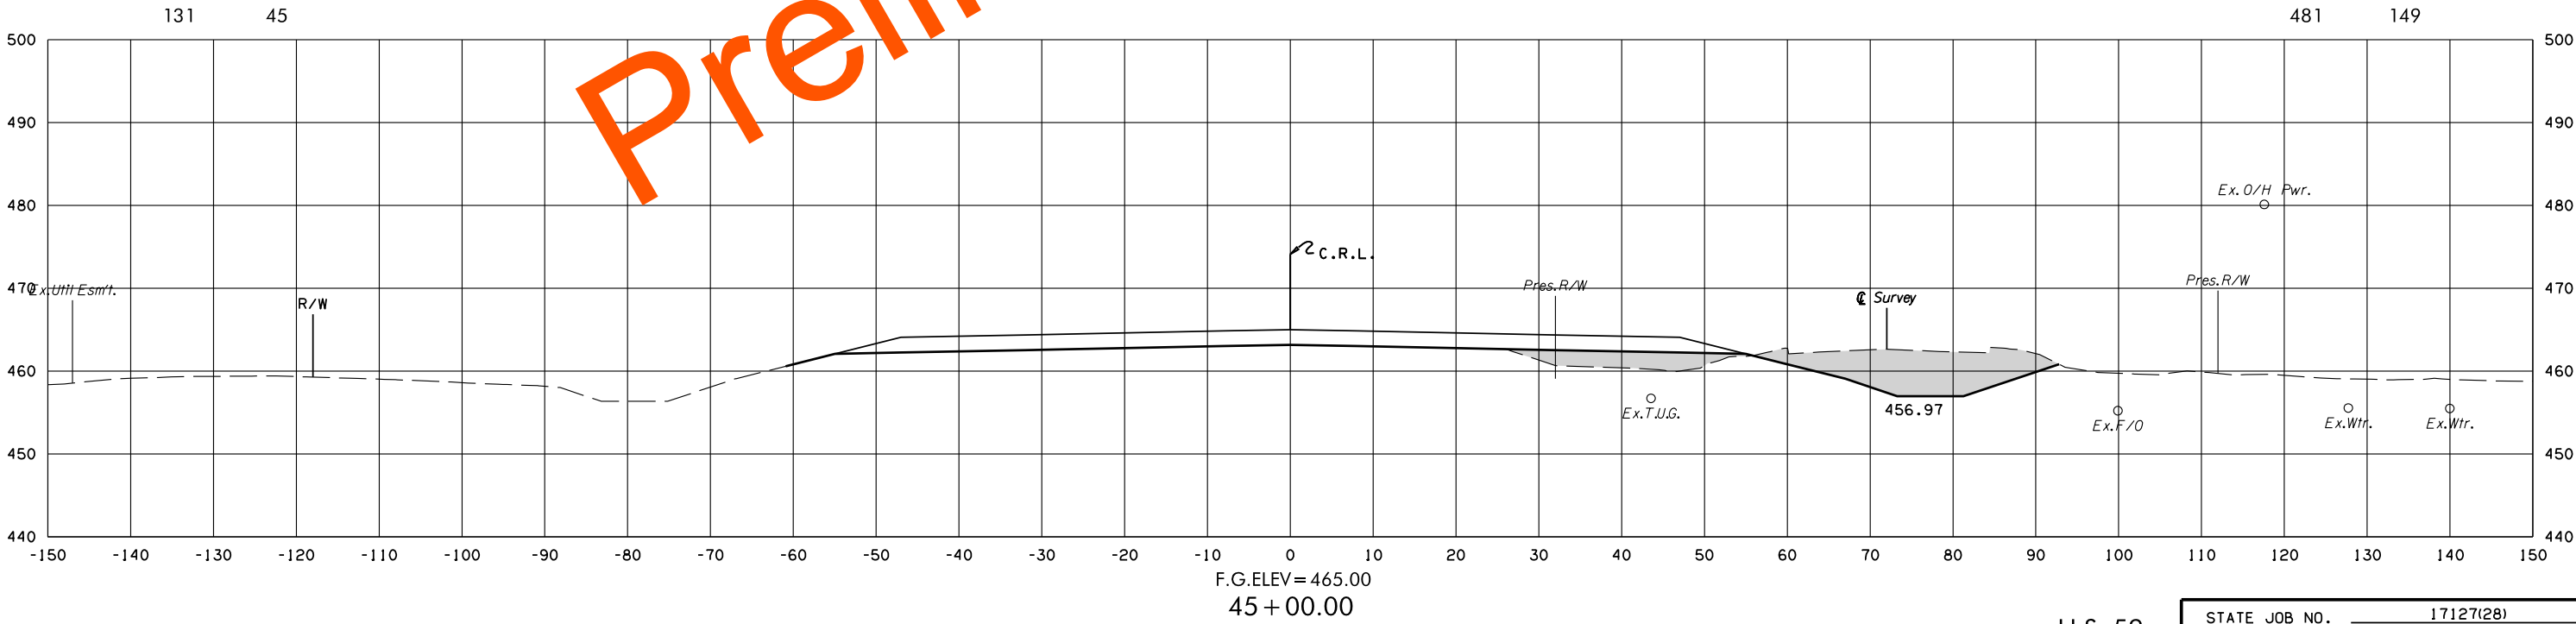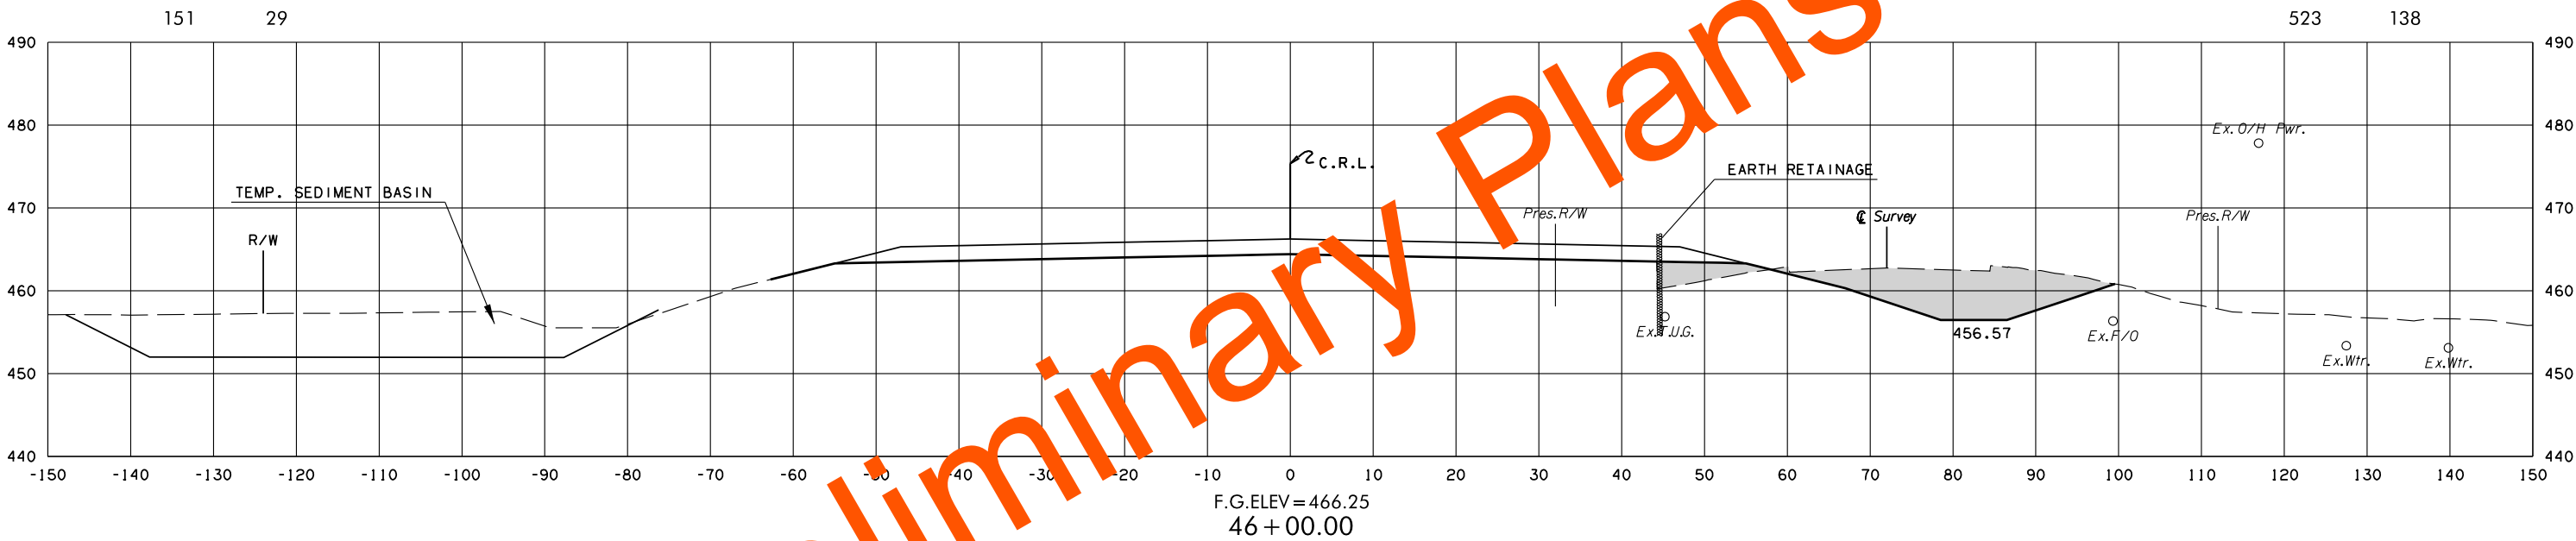


8/3/2022 2:21:37 PM
G:\PROJECTS\202943 0001 US 59 LeFlore Co\Roadway\1712728 Surfacing\XSections\1712728-US59-XSECS.dgn


POB & ASSOCIATES, OKLAHOMA CITY, OK.						
FED. DIST. NO.	ROAD NO.	STATE	JOB PIECE NO.	FISCAL YEAR	SHEET NO.	TOTAL SHEETS
6		OKLA.				
DESCRIPTION			REVISIONS		DATE	

AREA
CUT FILL

VOLUME
CUT FILL

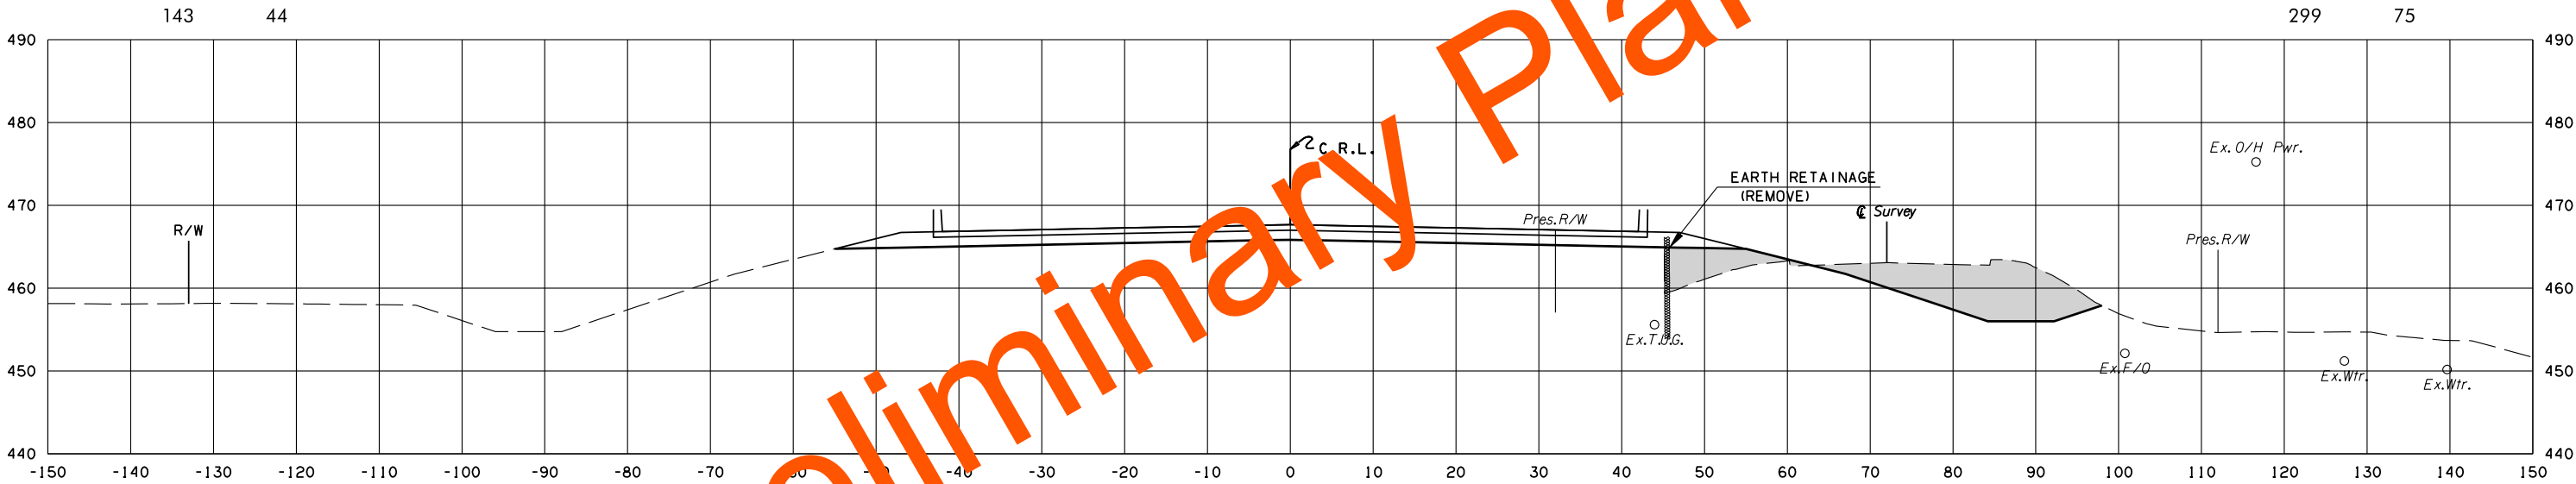

F.G.ELEV=467.67
46+94.92
BEGIN BRIDGE

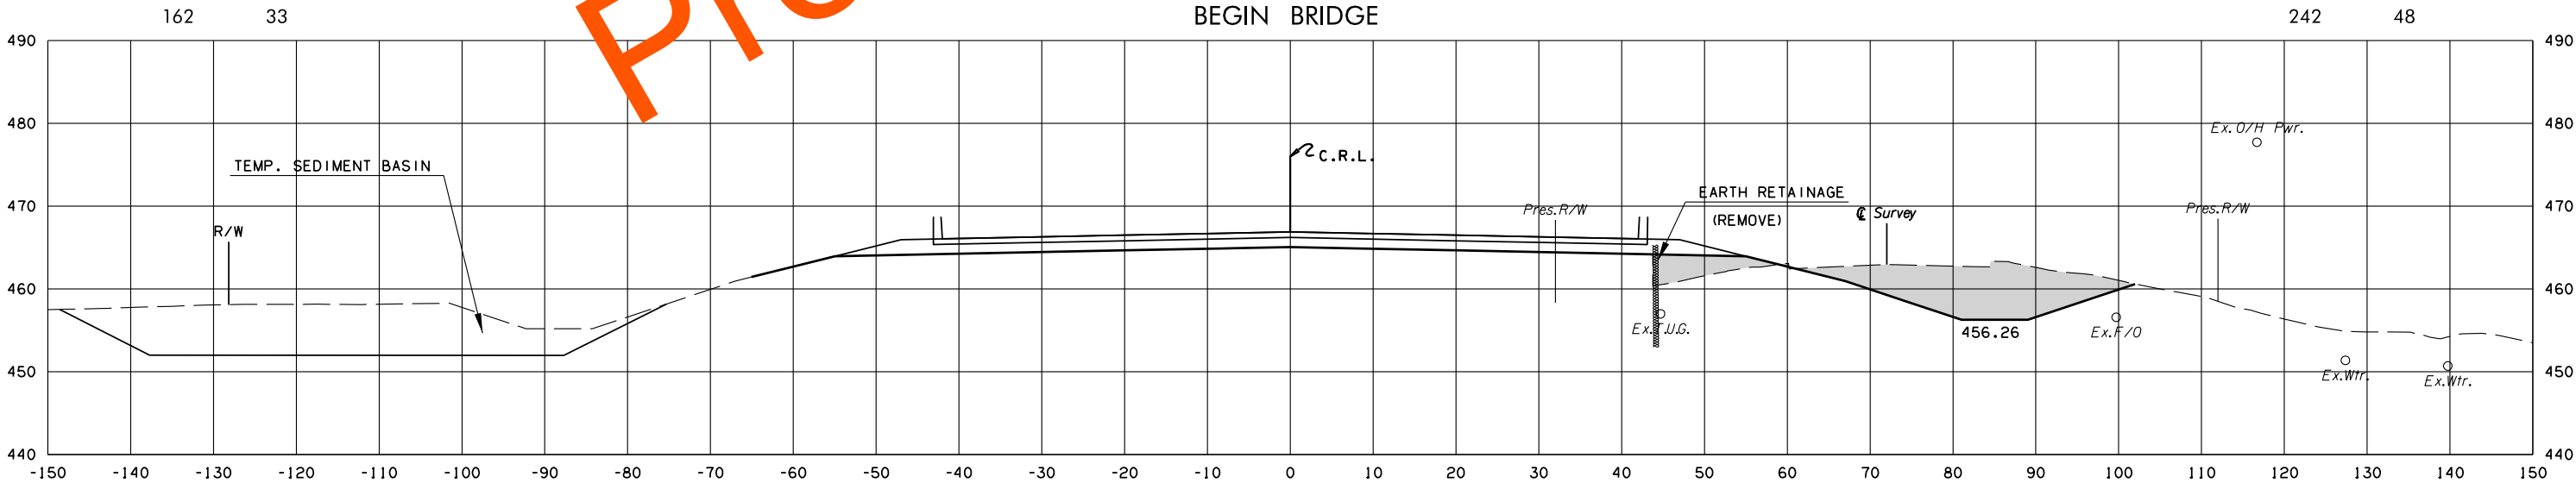

F.G.ELEV=466.88
46+41.82

BEG. APPR. SLAB & BEGIN SURFACING EXCEPTION

U.S. 59


STATE JOB NO.	17127(28)
LEFLORE COUNTY	SHEET NO. X30

8/3/2022 2:21:39 PM G:\PROJECTS\2024\3 0001 US 59 LeFlore Co\Roadway\1712728 Surfacing\XSections\XSECS.dgn


POB & ASSOCIATES, OKLAHOMA CITY, OK.						
FED. DIST. NO.	ROAD NO.	STATE	JOB PIECE NO.	FISCAL YEAR	SHEET NO.	TOTAL SHEETS
6		OKLA.				
DESCRIPTION			REVISIONS		DATE	

AREA
CUT FILL

VOLUME
CUT FILL

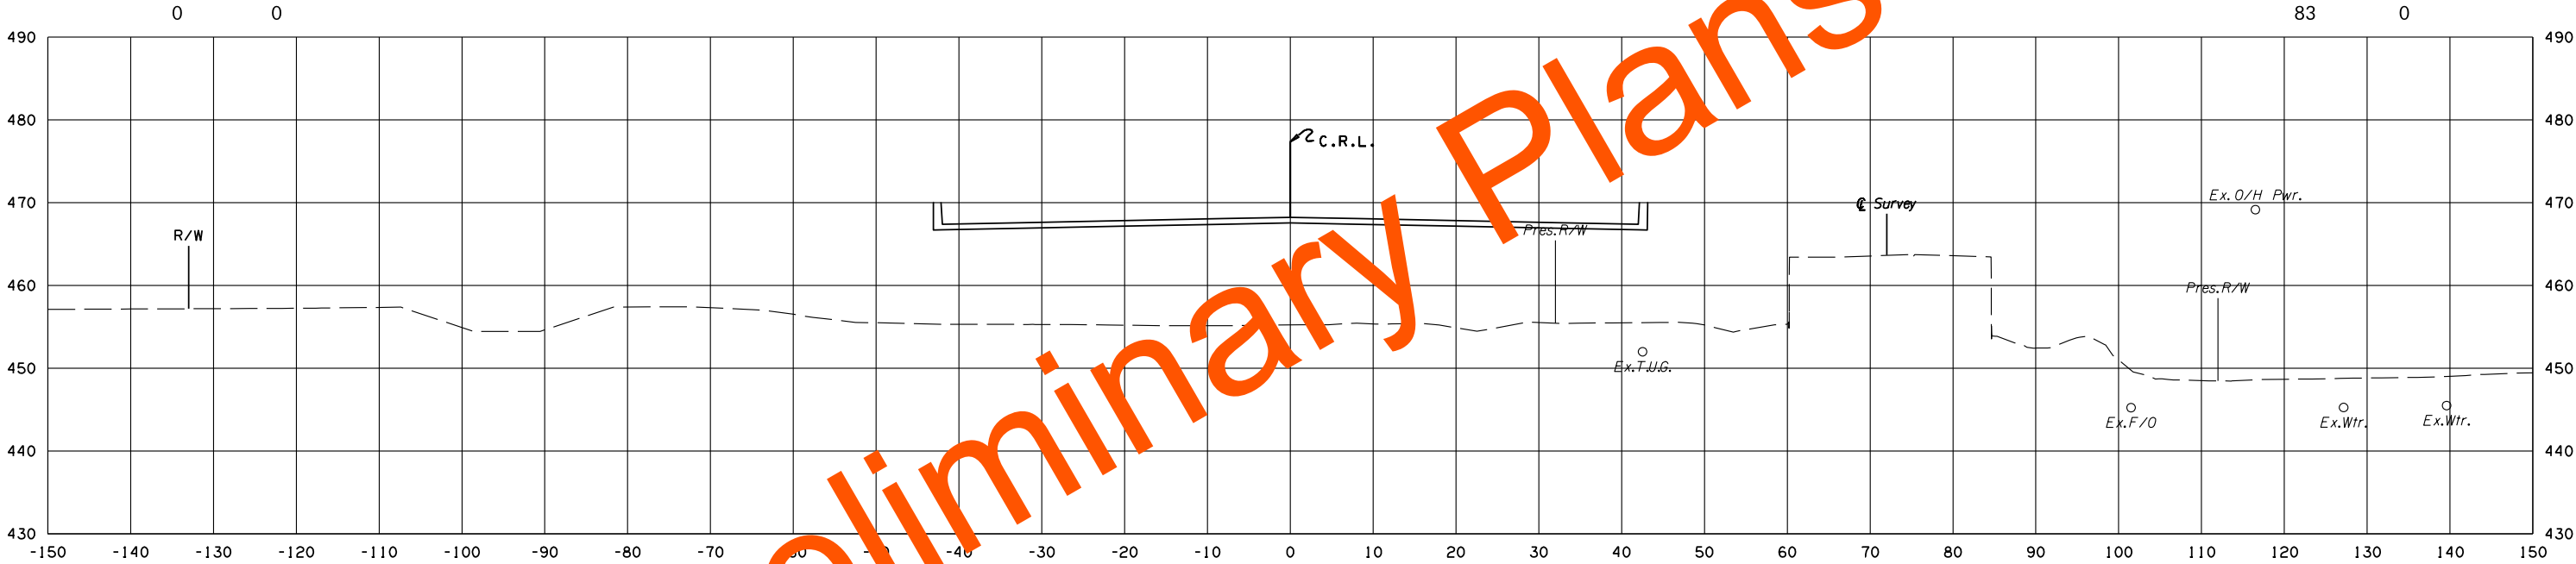

F.G.ELEV = 468.23
47 + 32.31
ZERO STA.

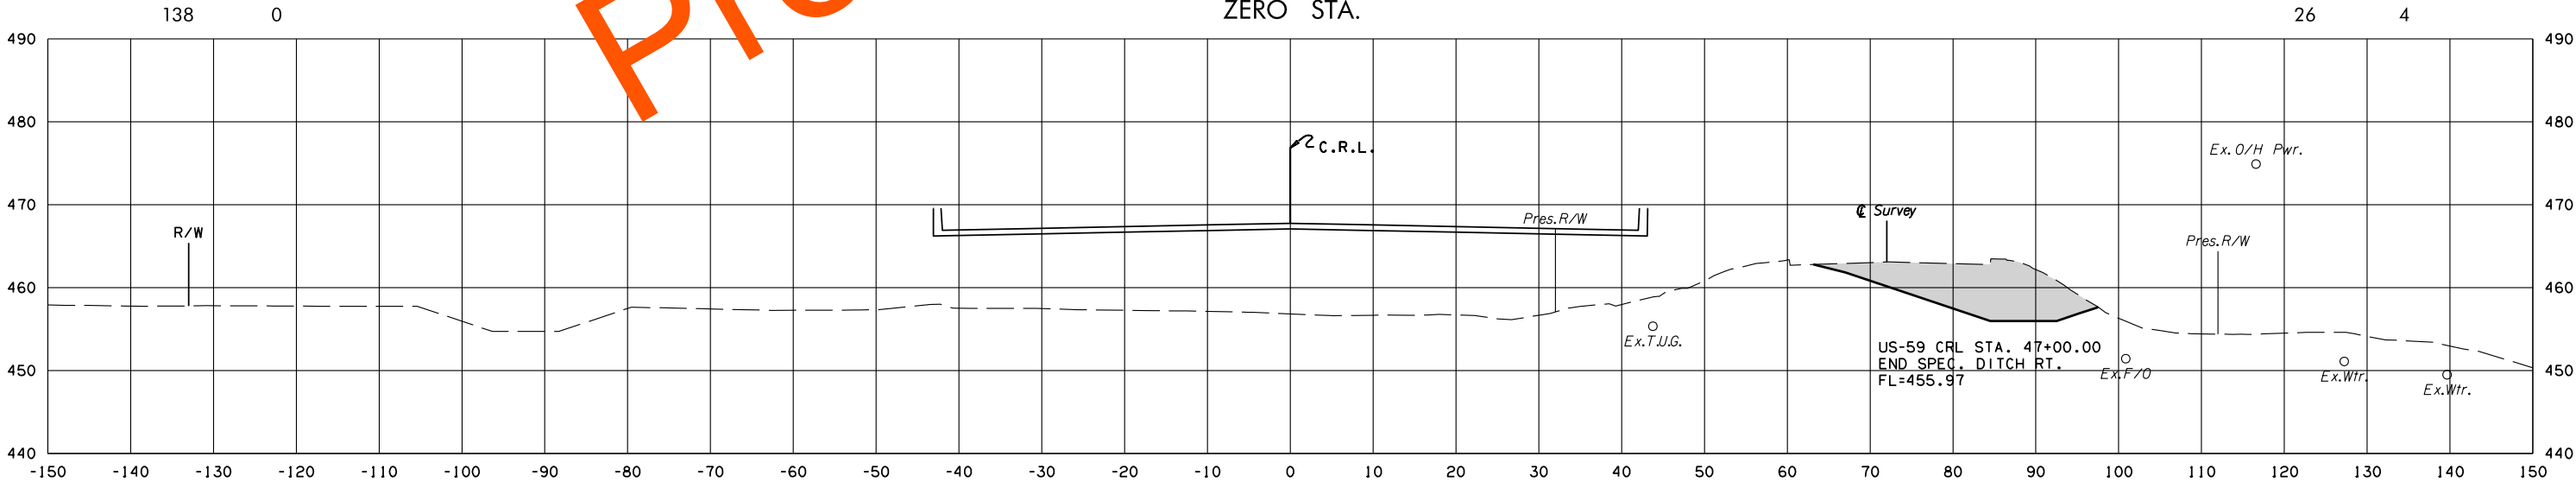

F.G.ELEV = 467.75
47 + 00.00
BEGIN GRADING EXCEPTION

U.S. 59


STATE JOB NO.	17127(28)
LEFLORE COUNTY	SHEET NO. X31

8/3/2022 2:21:40 PM
G:\PROJECTS\202943 0001 US 59 LeFlore Co\Roadway\1712728 Surfacing\XSections\1712728-US59-XSECS.dgn


POB & ASSOCIATES, OKLAHOMA CITY, OK.						
FED. DIST. NO.	ROAD NO.	STATE	JOB PIECE NO.	FISCAL YEAR	SHEET NO.	TOTAL SHEETS
6		OKLA.				
DESCRIPTION			REVISIONS		DATE	

AREA
CUT FILL

VOLUME
CUT FILL

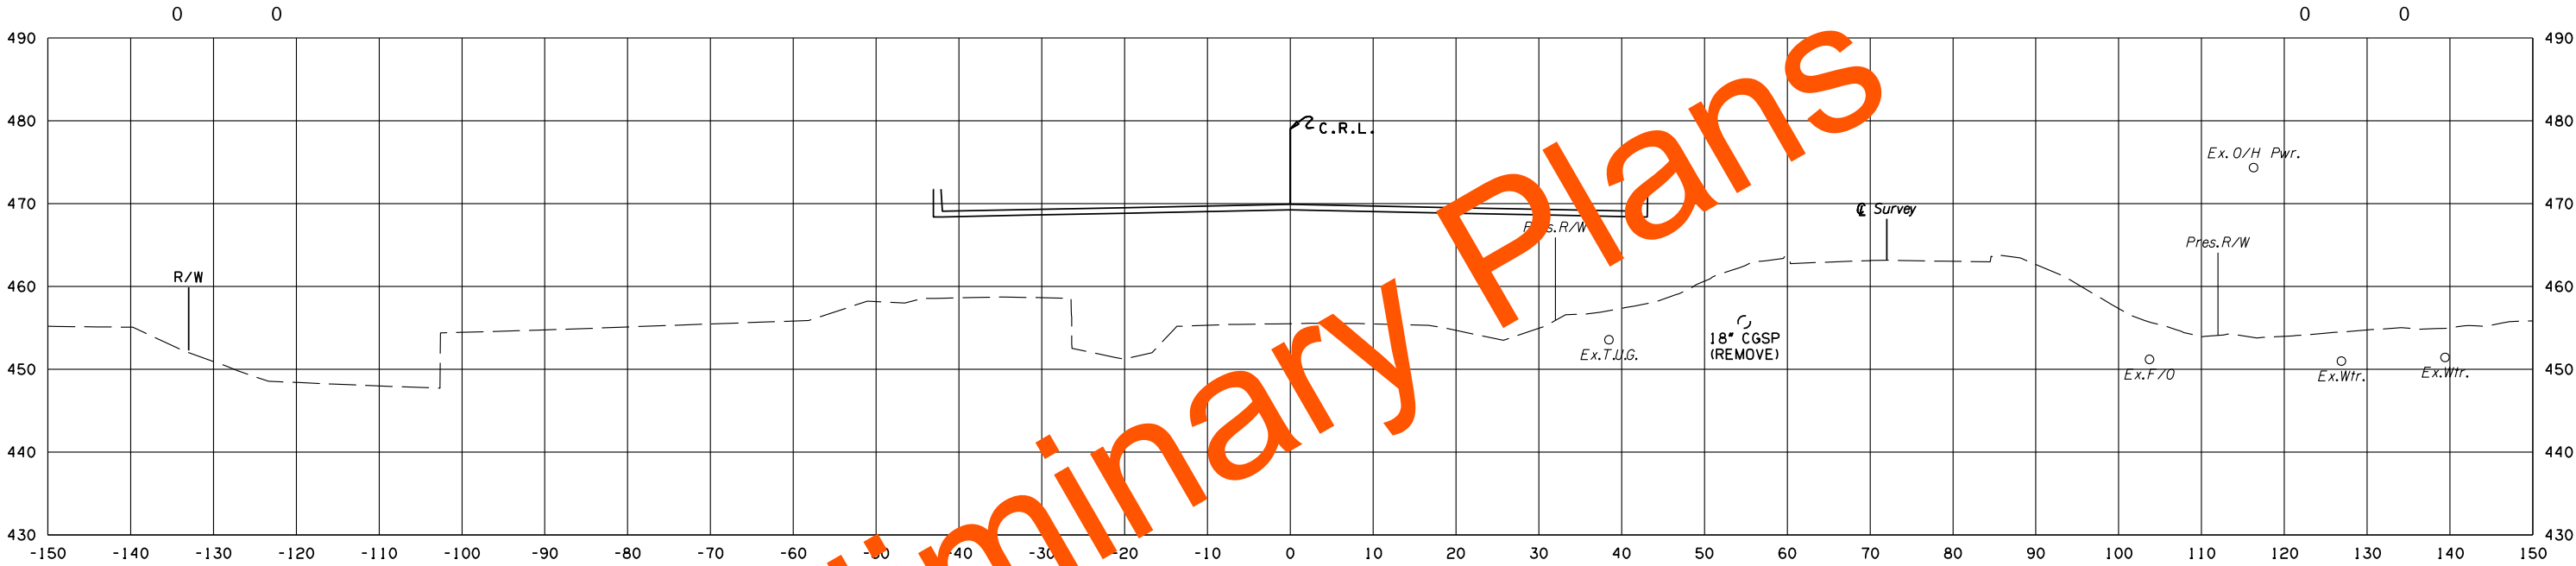

F.G.ELEV=469.92
48+44.39
ZERO STA.

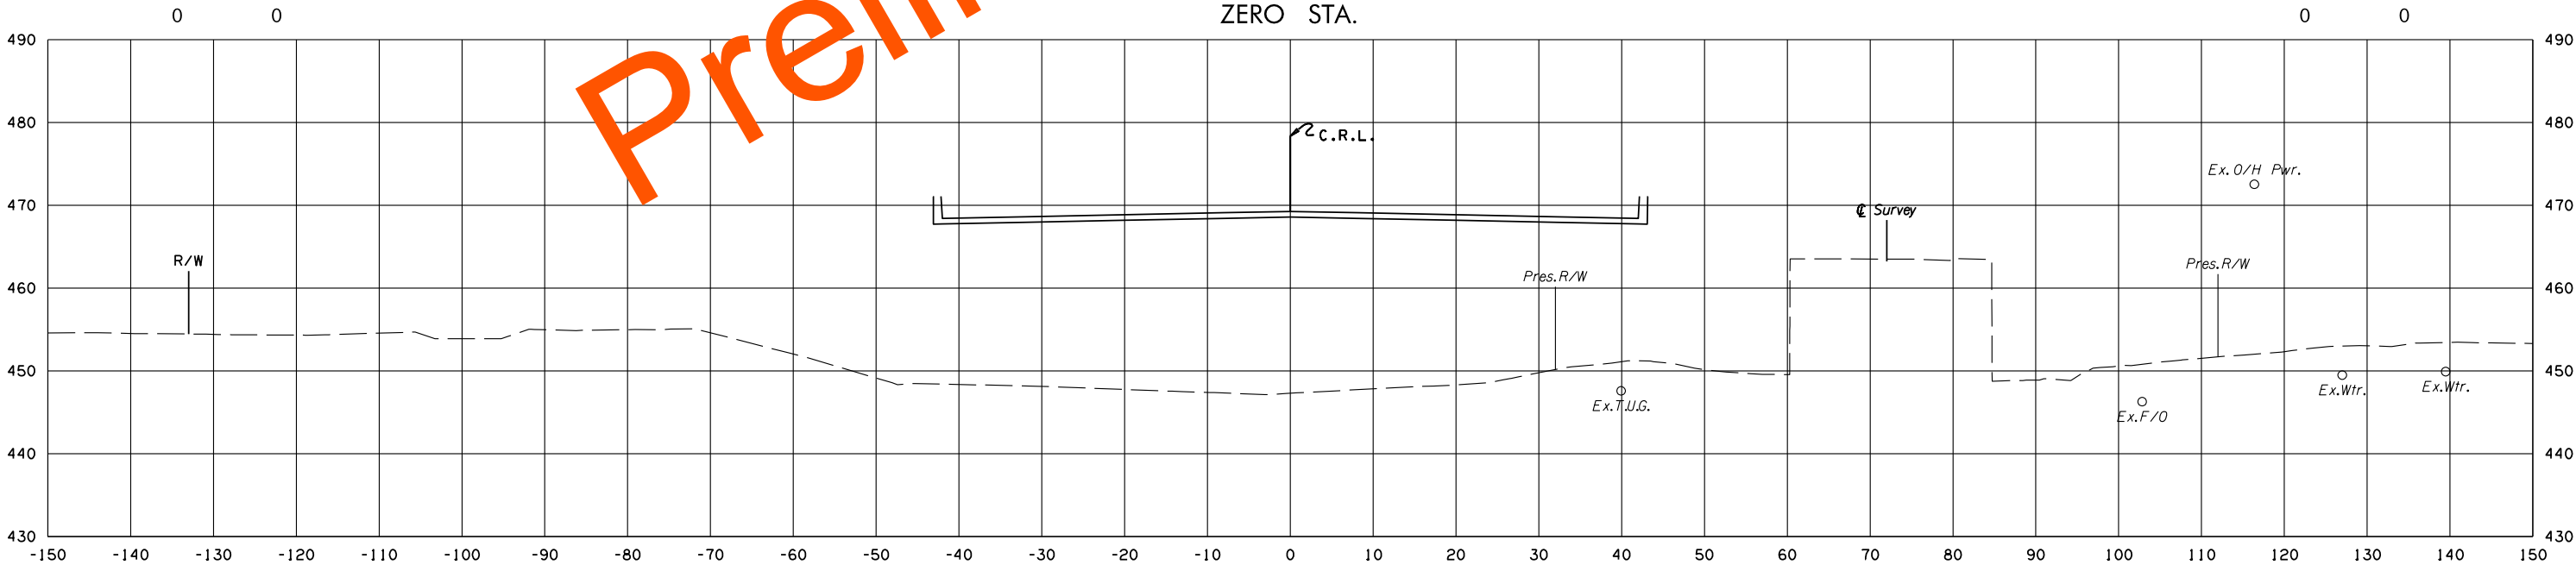


F.G.ELEV=469.25
48+00.00

8/3/2022 2:24:41PM
G:\PROJECTS\202943 0001 US 59 LeFlore Co\Roadway\1712728 Surfacing\Xsections\1712728-US59-XSECS.dgn


POB & ASSOCIATES, OKLAHOMA CITY, OK.						
FED. ROAD DIST. NO.	STATE	JOB PIECE NO.	FISCAL YEAR	SHEET NO.	TOTAL SHEETS	
6	OKLA.					
DESCRIPTION			REVISIONS		DATE	

AREA
CUT FILL

VOLUME
CUT FILL

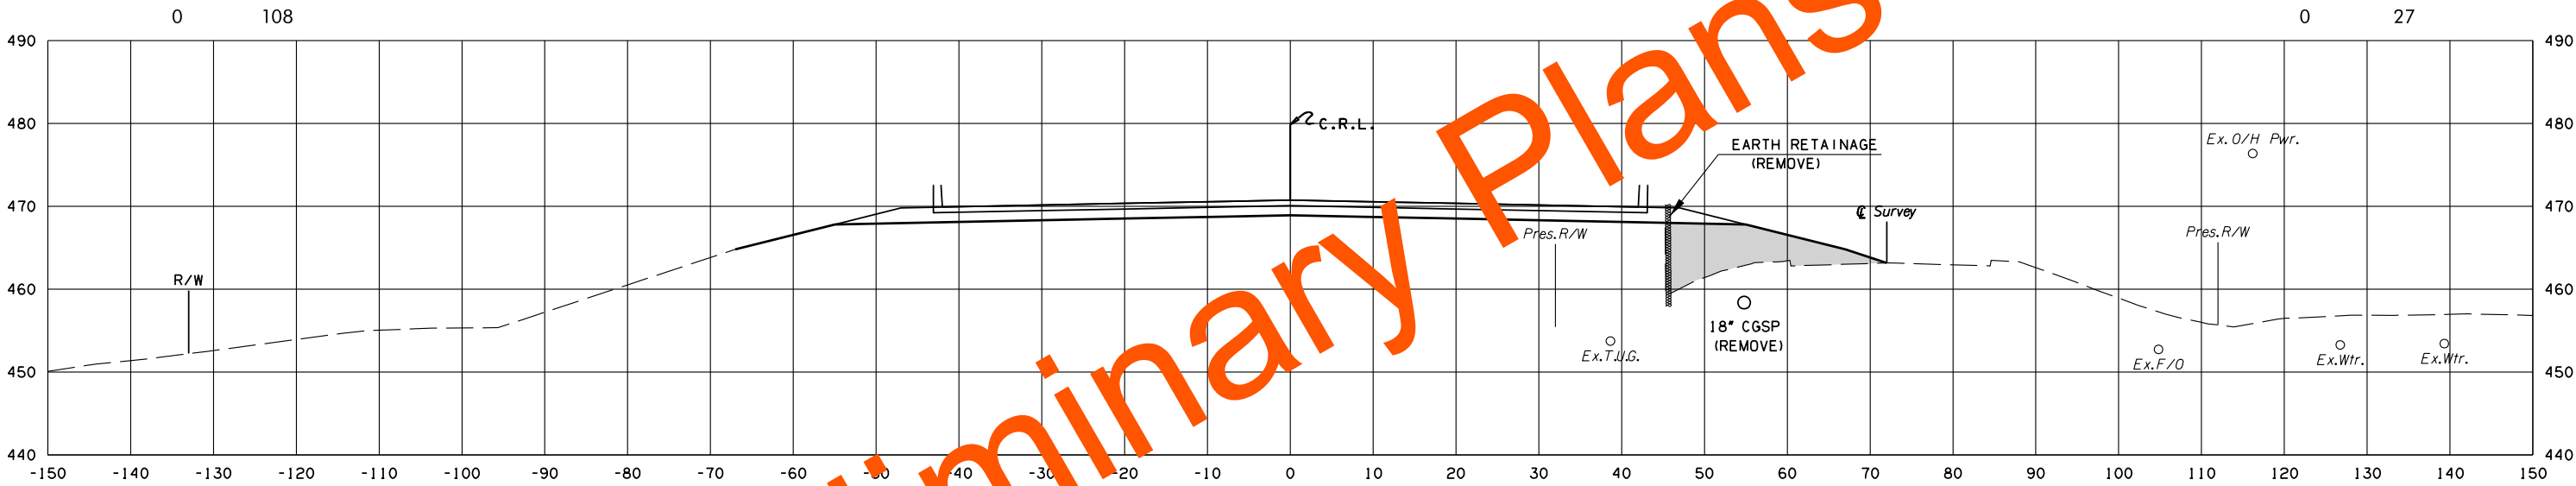

F.G.ELEV=470.75
49+00.00

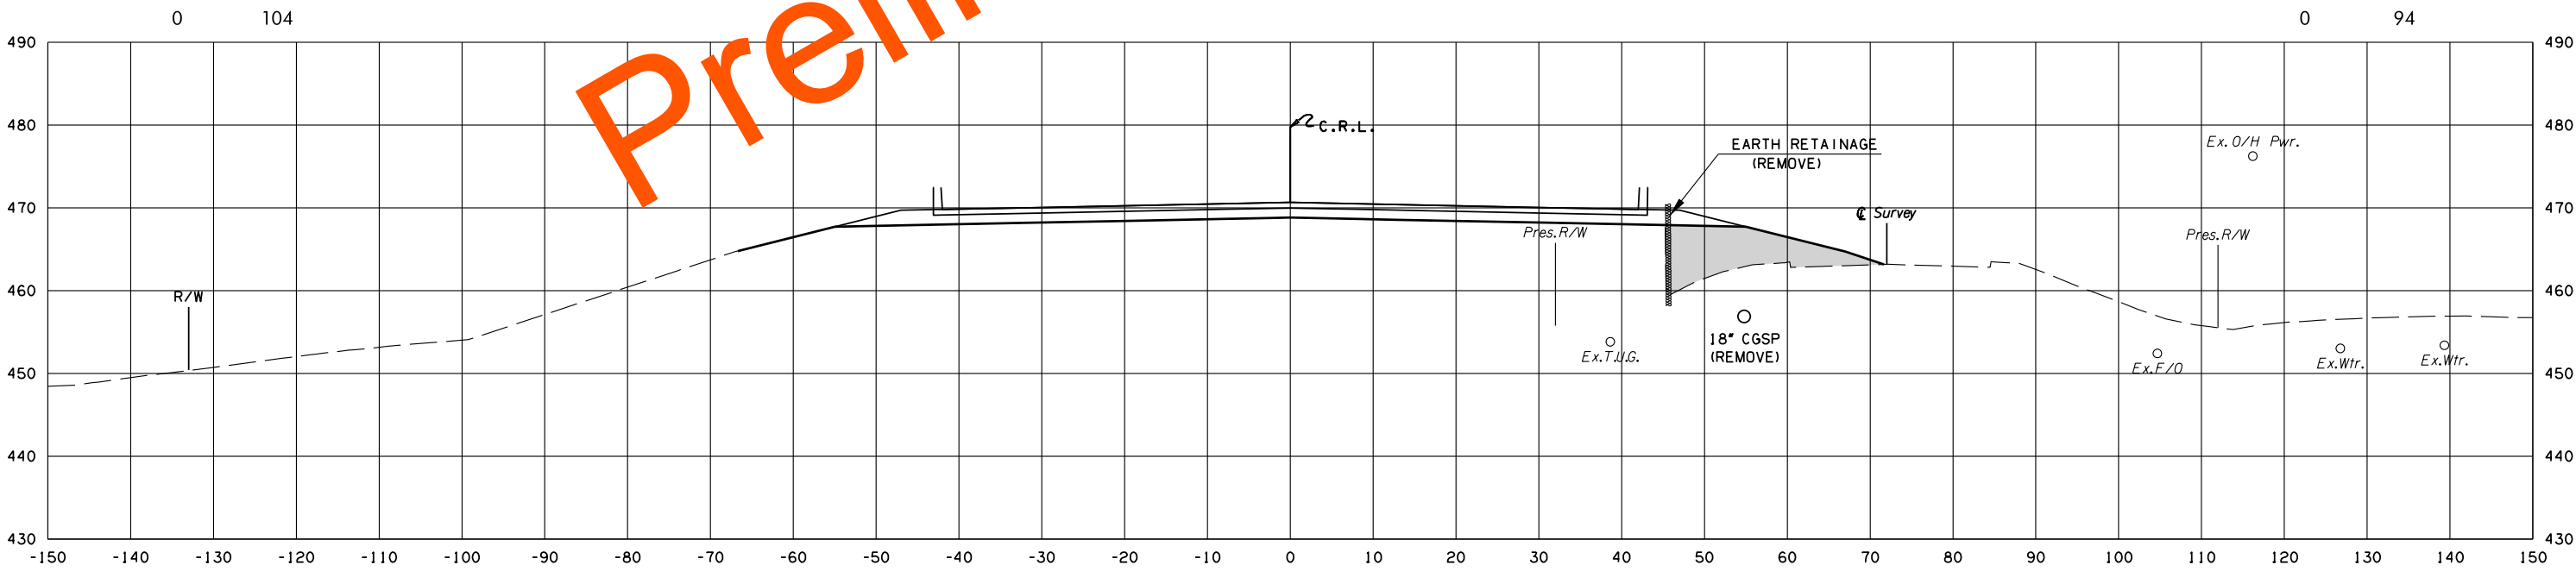

F.G.ELEV=470.65
48+93.08

END BRIDGE & END GRADING EXCEPTION

U.S. 59



STATE JOB NO.	17127(28)
LEFLORE COUNTY	SHEET NO. X33

8/3/2022 2:24:43 PM
G:\PROJECTS\202943 0001 US 59 LeFlore Co\Roadway\1712728 Surfacing\Xsections\1712728-US59-XSECS.dgn

POB & ASSOCIATES, OKLAHOMA CITY, OK.						
FED. ROAD DIST. NO.	STATE	JOB PIECE NO.	FISCAL YEAR	SHEET NO.	TOTAL SHEETS	
6	OKLA.					
DESCRIPTION			REVISIONS		DATE	

AREA
CUT FILL

VOLUME
CUT FILL

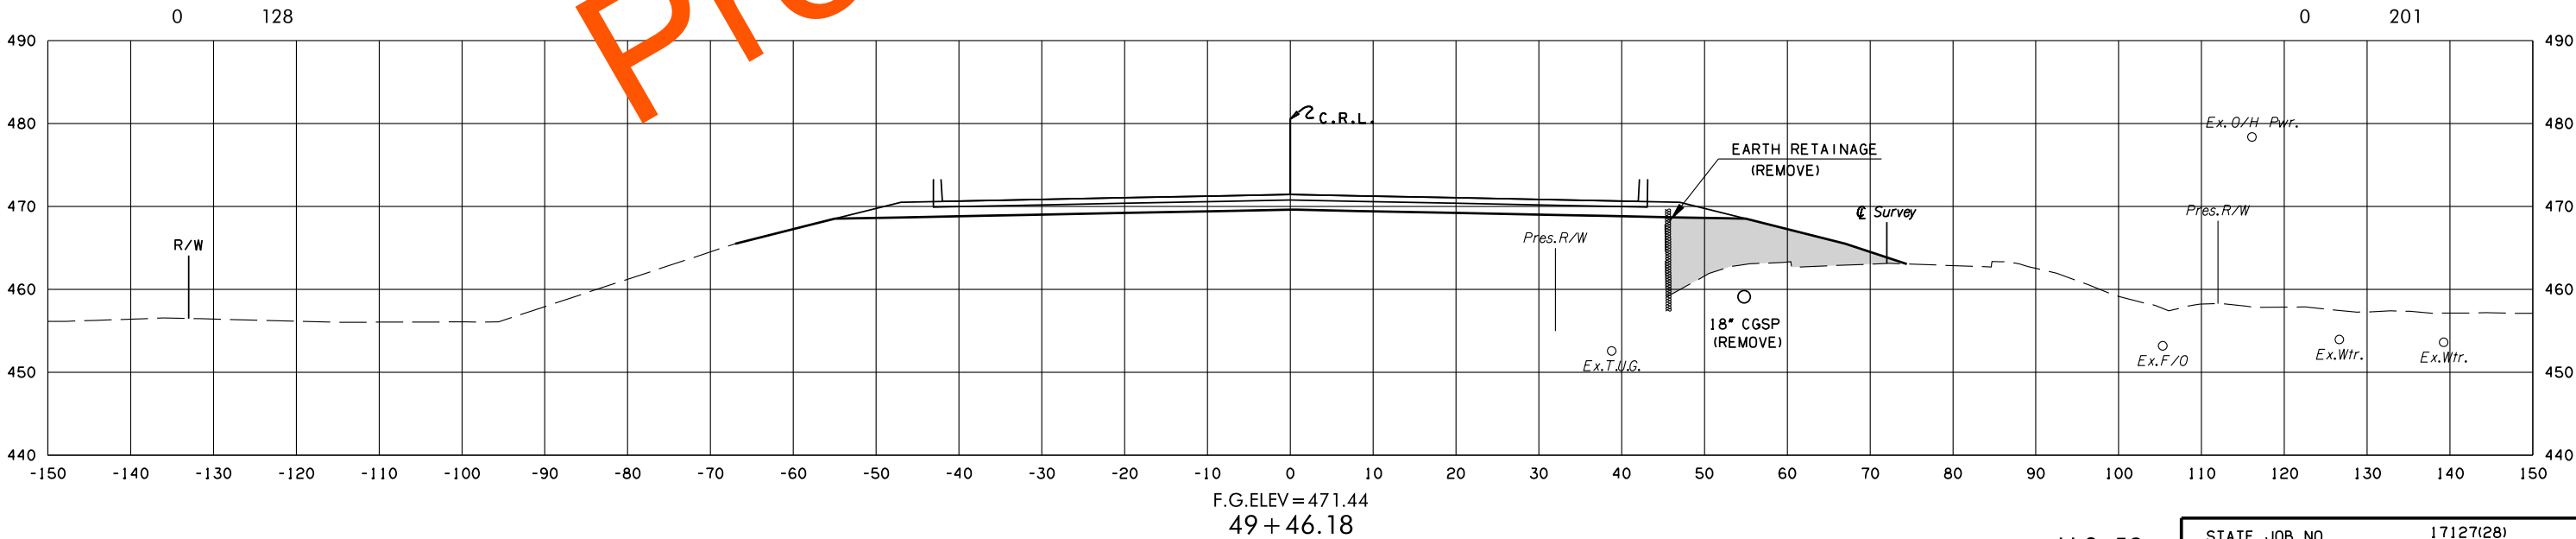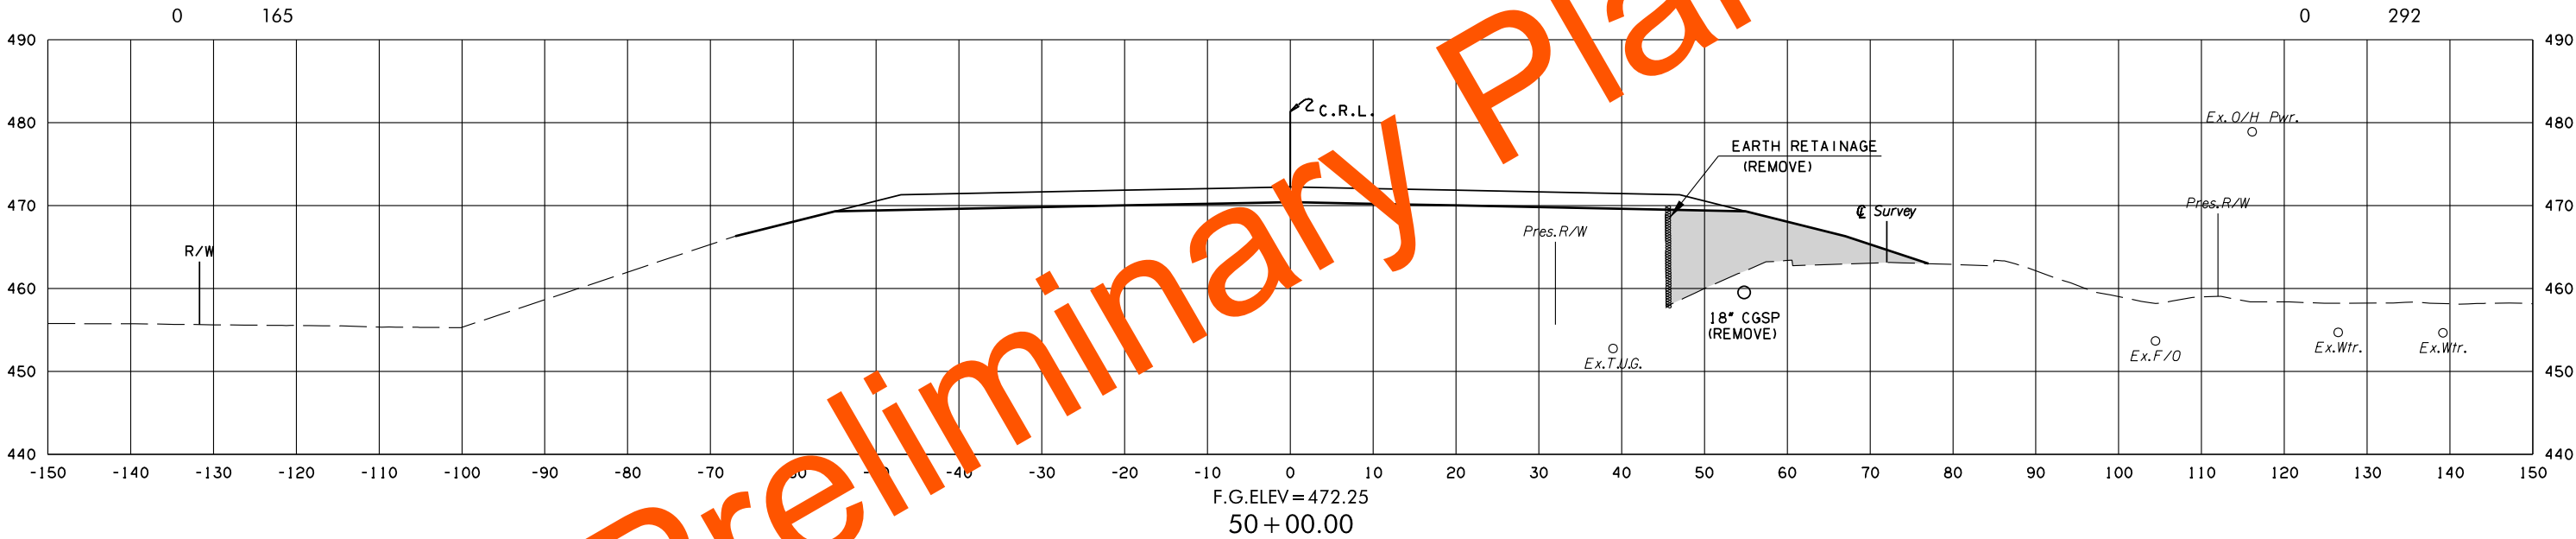

END APPR. SLAB & END SURFACING EXCEPTION

U.S. 59


STATE JOB NO.	17127(28)
LEFLORE COUNTY	SHEET NO. X34

8/3/2022 2:24:44 PM G:\PROJECTS\202943 0001 US 59 LeFlore Co\Roadway\1712728 Surfacing\XSections\1712728-US59-XSECS.dgn


POB & ASSOCIATES, OKLAHOMA CITY, OK.						
FED. ROAD DIST. NO.	STATE	JOB PIECE NO.	FISCAL YEAR	SHEET NO.	TOTAL SHEETS	
6	OKLA.					
DESCRIPTION			REVISIONS		DATE	

AREA
CUT FILL

VOLUME
CUT FILL

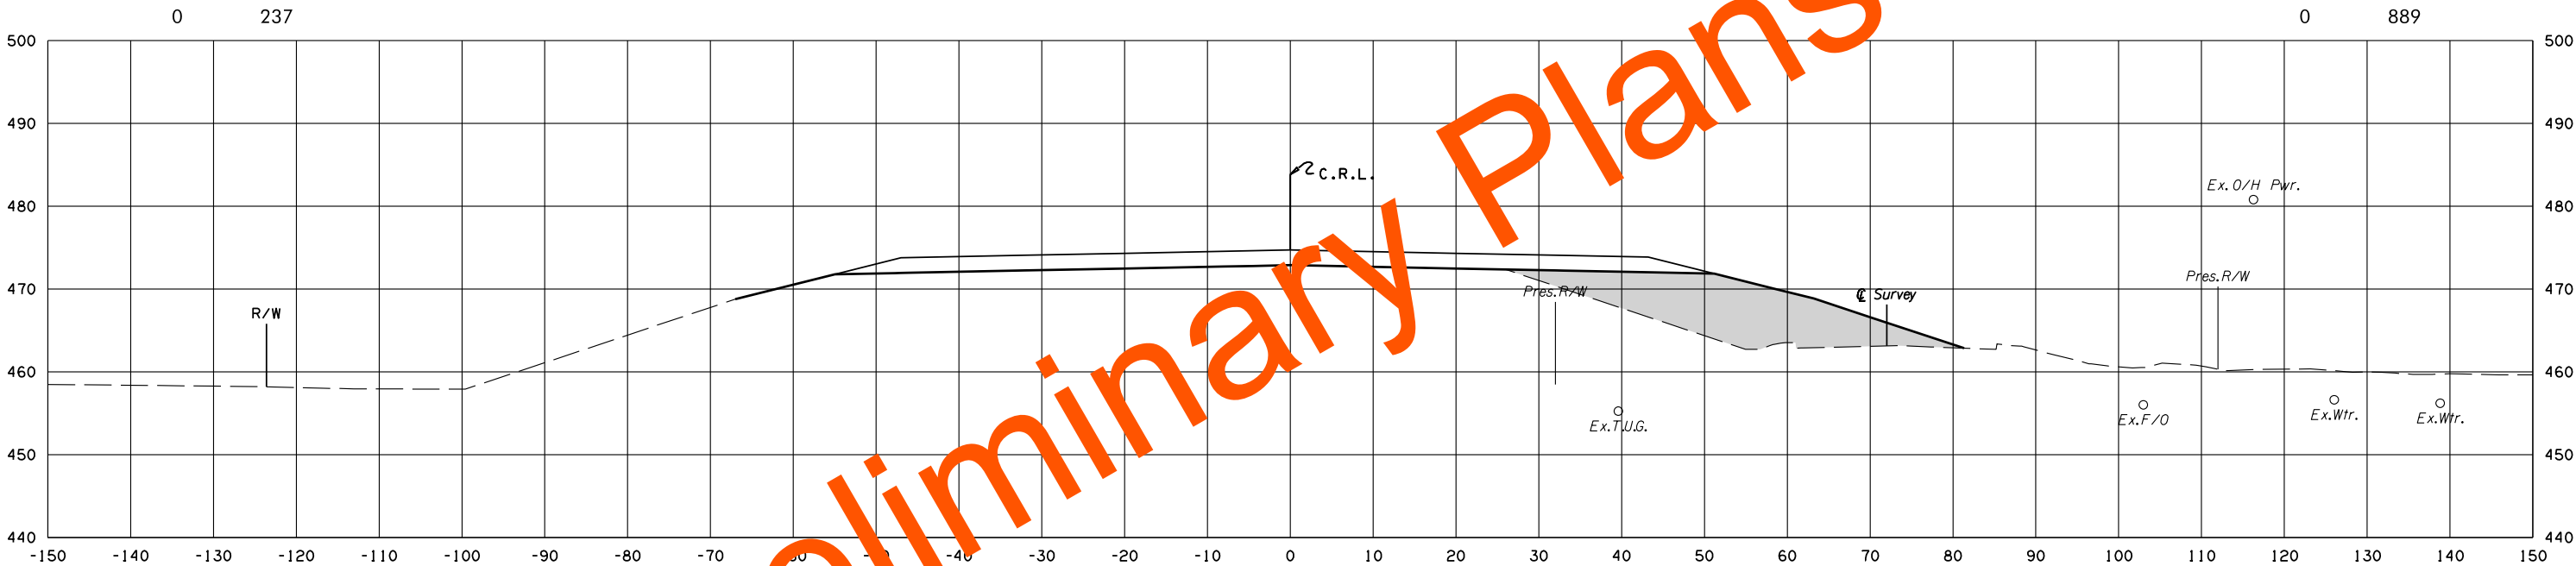

F.G.ELEV = 474.71
52 + 00.00

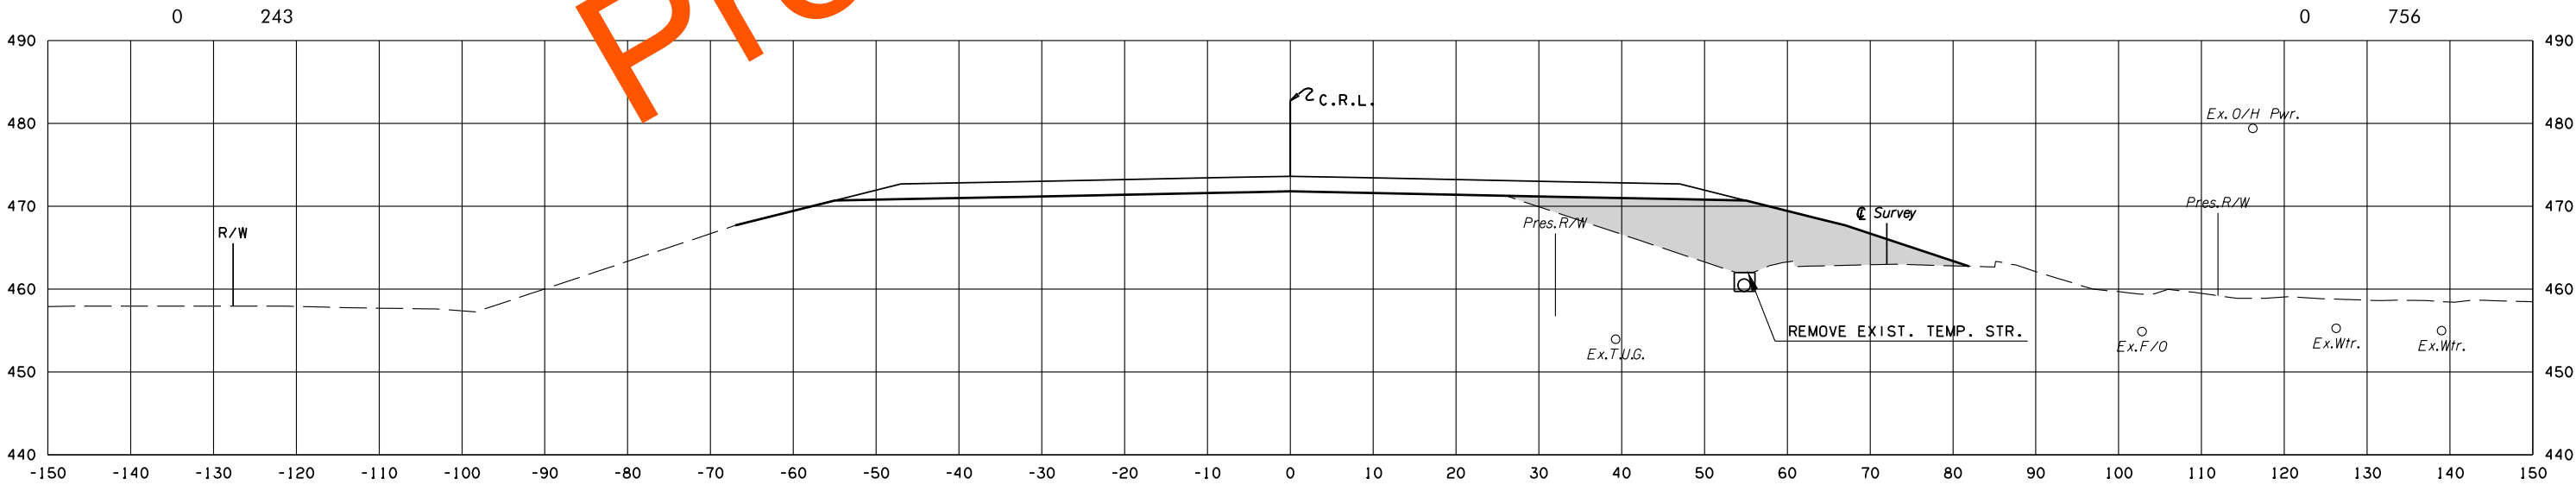

F.G.ELEV = 473.62
51 + 00.00

REMOVE EXIST. TEMP. STR.

8/3/2022 2:21:46 PM
G:\PROJECTS\202943 0001 US 59 LeFlore Co\Roadway\1712728 Surfacing\XSections\1712728-US59-XSECS.dgn


U.S. 59

STATE JOB NO. 17127(28)
LEFLORE COUNTY SHEET NO. X35


POB & ASSOCIATES, OKLAHOMA CITY, OK.						
FED. DIST. NO.	ROAD NO.	STATE	JOB PIECE NO.	FISCAL YEAR	SHEET NO.	TOTAL SHEETS
6		OKLA.				
DESCRIPTION			REVISIONS		DATE	

AREA
CUT FILL

VOLUME
CUT FILL

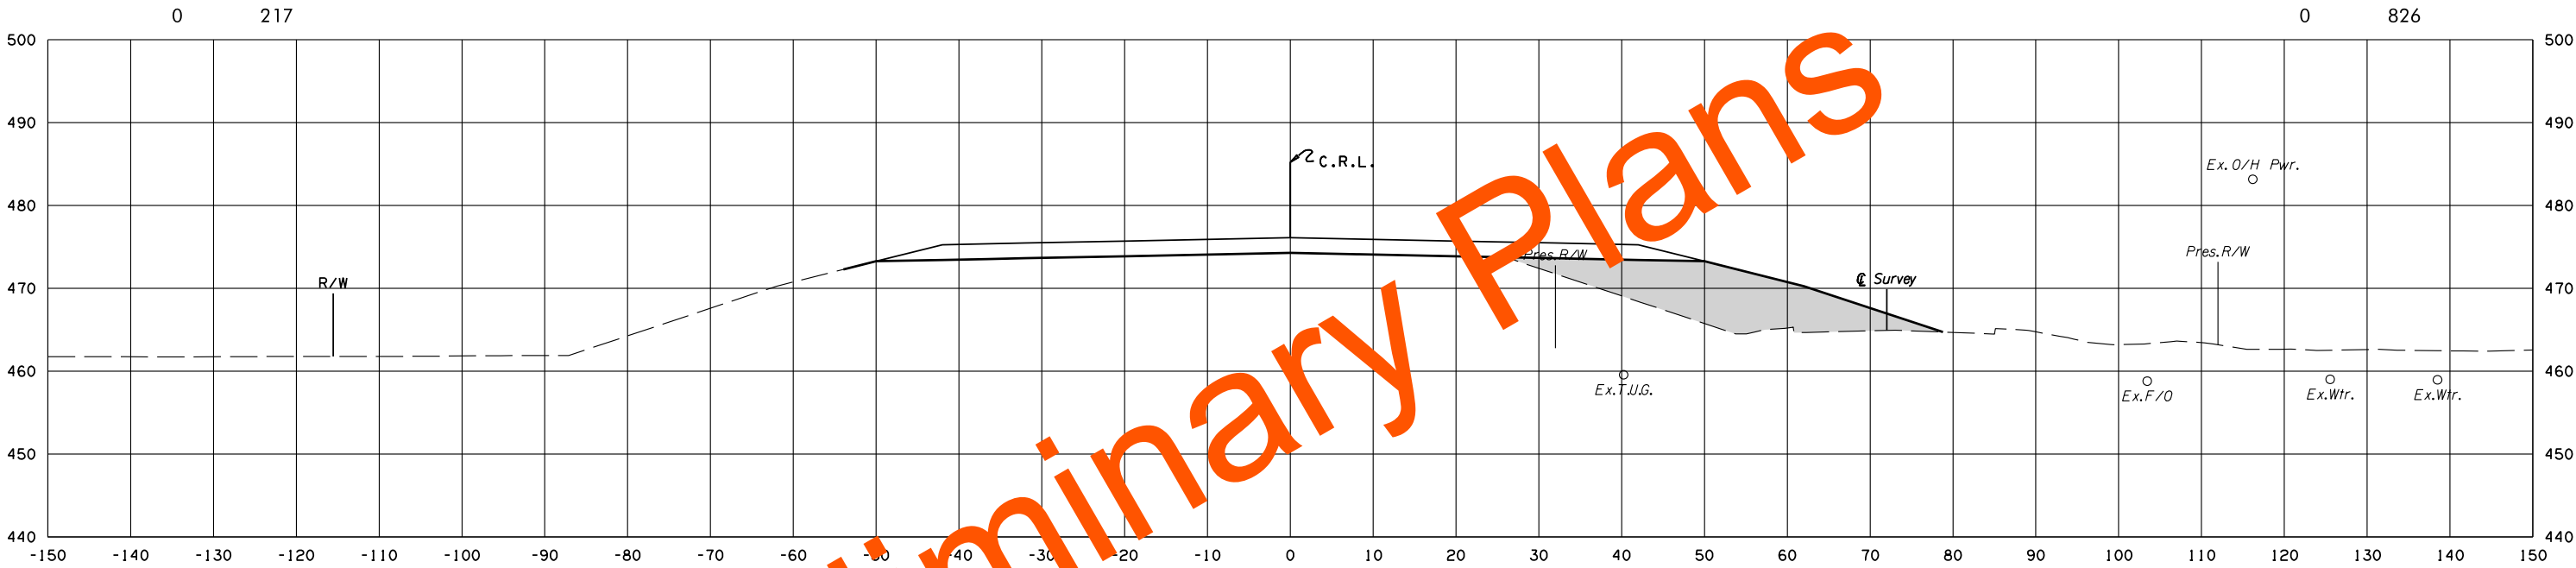

F.G.ELEV=476.11
54+00.00

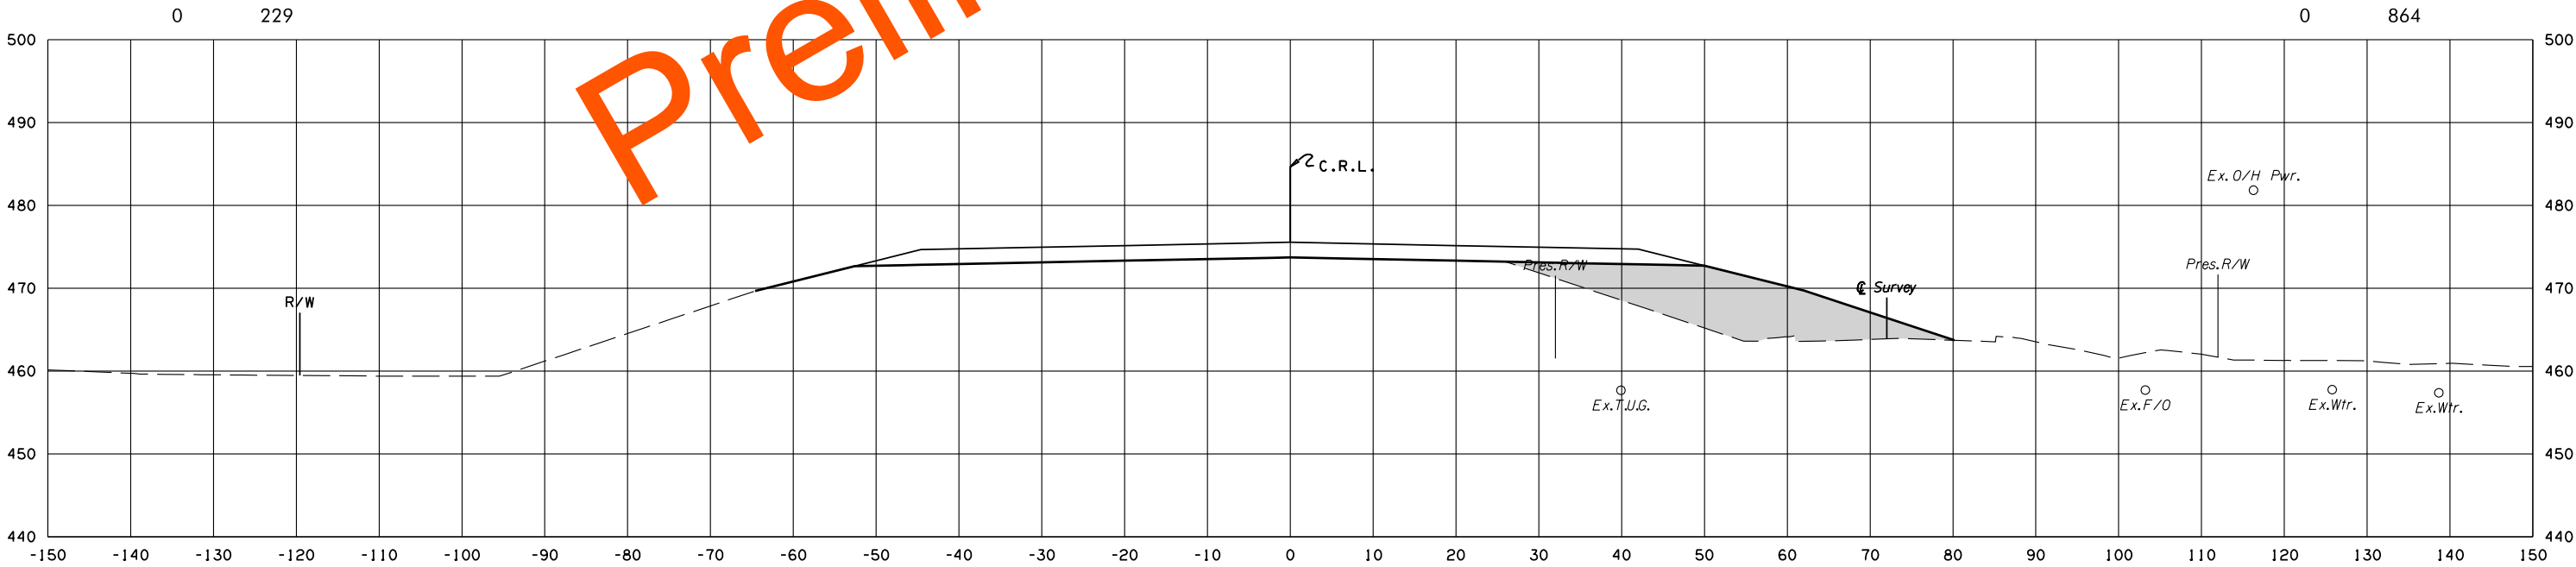



F.G.ELEV=475.54
53+00.00

8/3/2022 2:24:47 PM
G:\PROJECTS\202943_0001_US_59_Leflore_Co\Roadway\1712728_Surfacing\XSections\1712728-US59-XSECS.dgn

POB & ASSOCIATES, OKLAHOMA CITY, OK.						
FED. ROAD DIST. NO.	STATE	JOB PIECE NO.	FISCAL YEAR	SHEET NO.	TOTAL SHEETS	
6	OKLA.					
DESCRIPTION			REVISIONS		DATE	

AREA
CUT FILL

VOLUME
CUT FILL

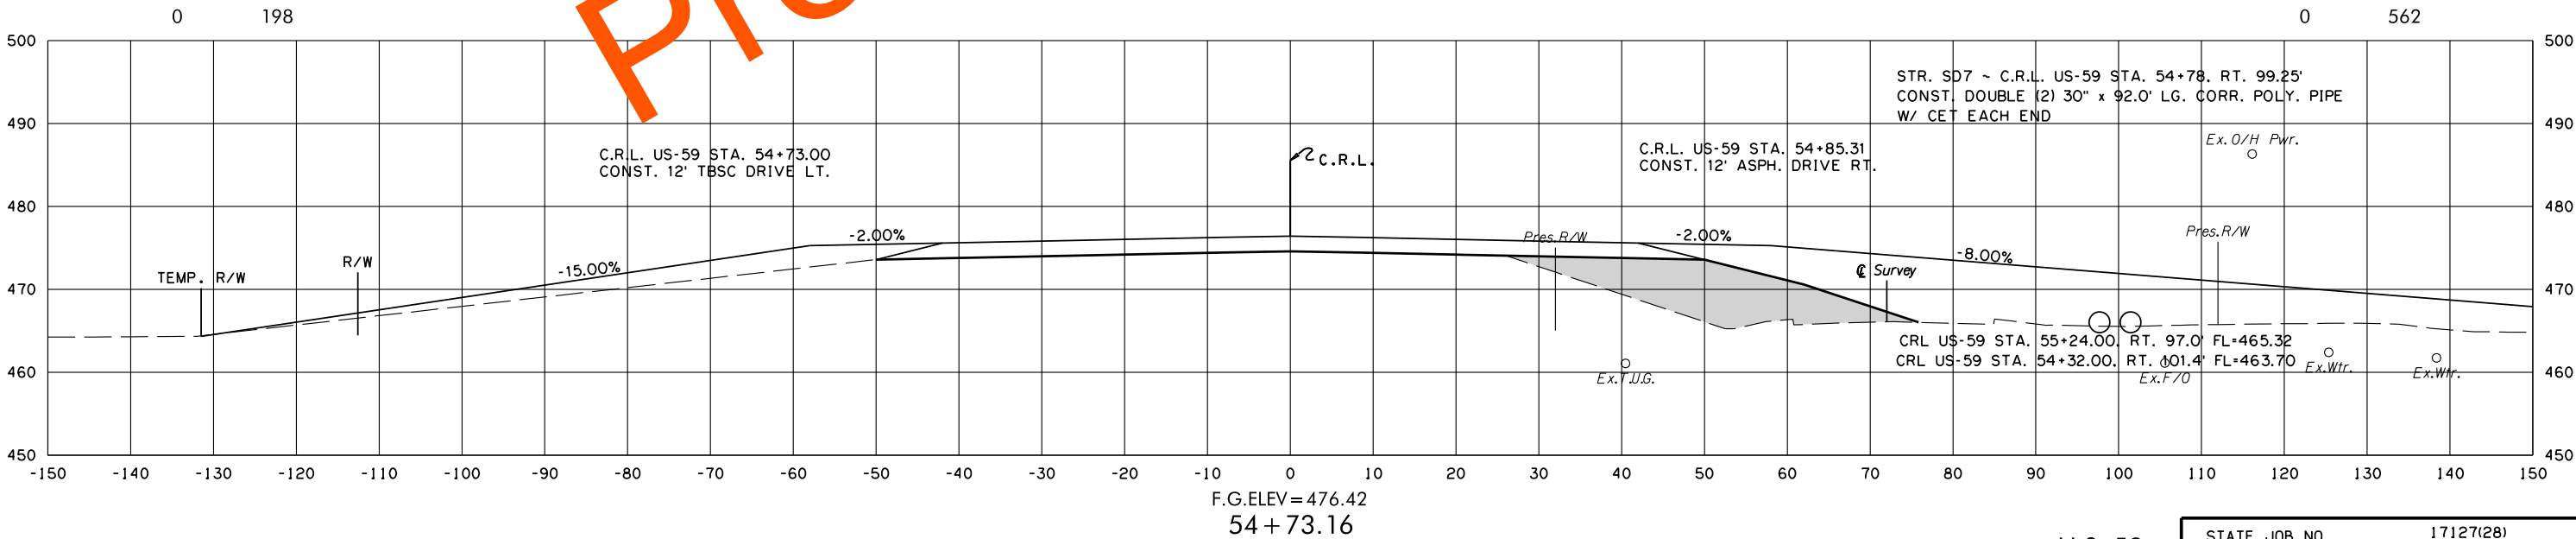
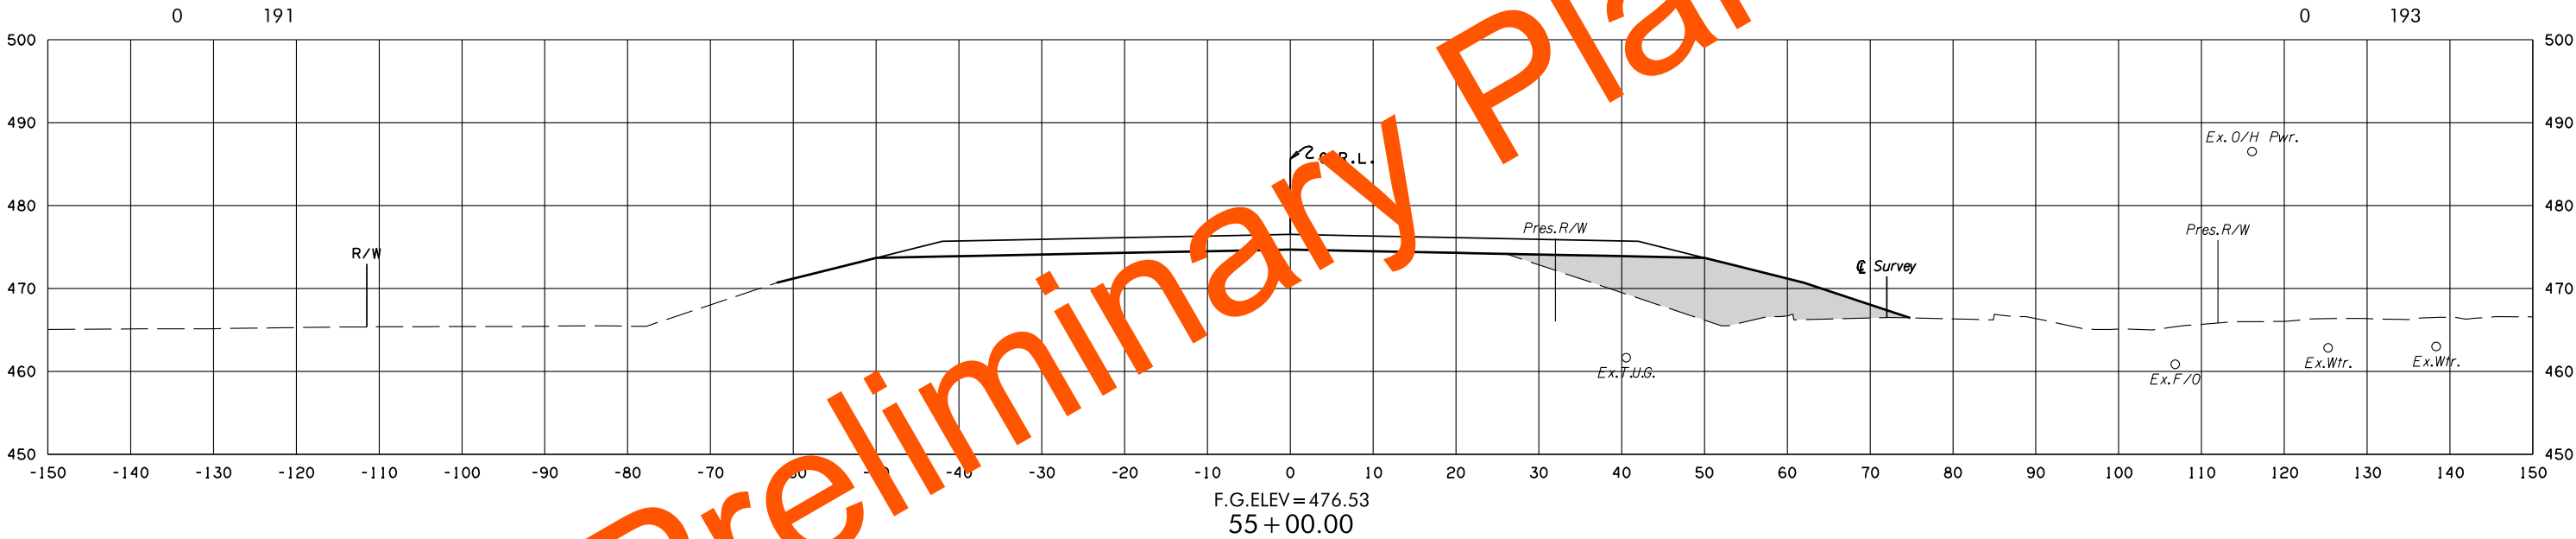


8/3/2022 2:21:48 PM G:\PROJECTS\202943 0001 US 59 Leflore Co\Roadway\1712728 Surfacing\Xsections\1712728-US59-XSECS.dgn

POB & ASSOCIATES, OKLAHOMA CITY, OK.						
FED. ROAD DIST. NO.	STATE	JOB PIECE NO.	FISCAL YEAR	SHEET NO.	TOTAL SHEETS	
6	OKLA.					
DESCRIPTION			REVISIONS		DATE	

AREA
CUT FILL

VOLUME
CUT FILL

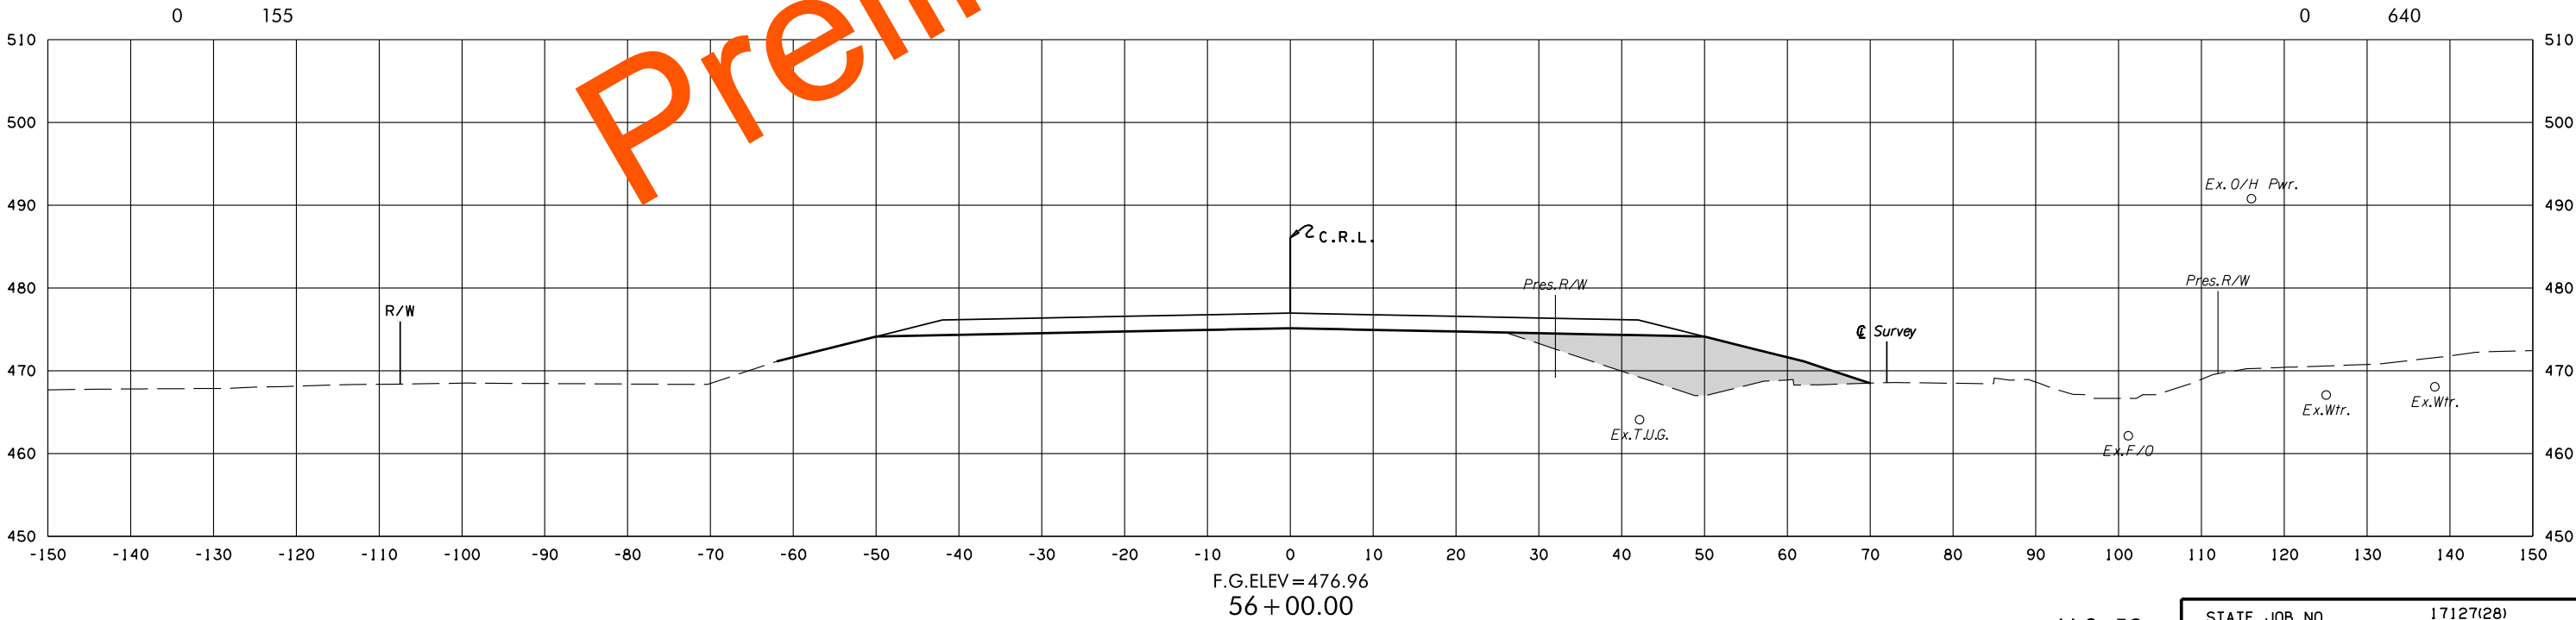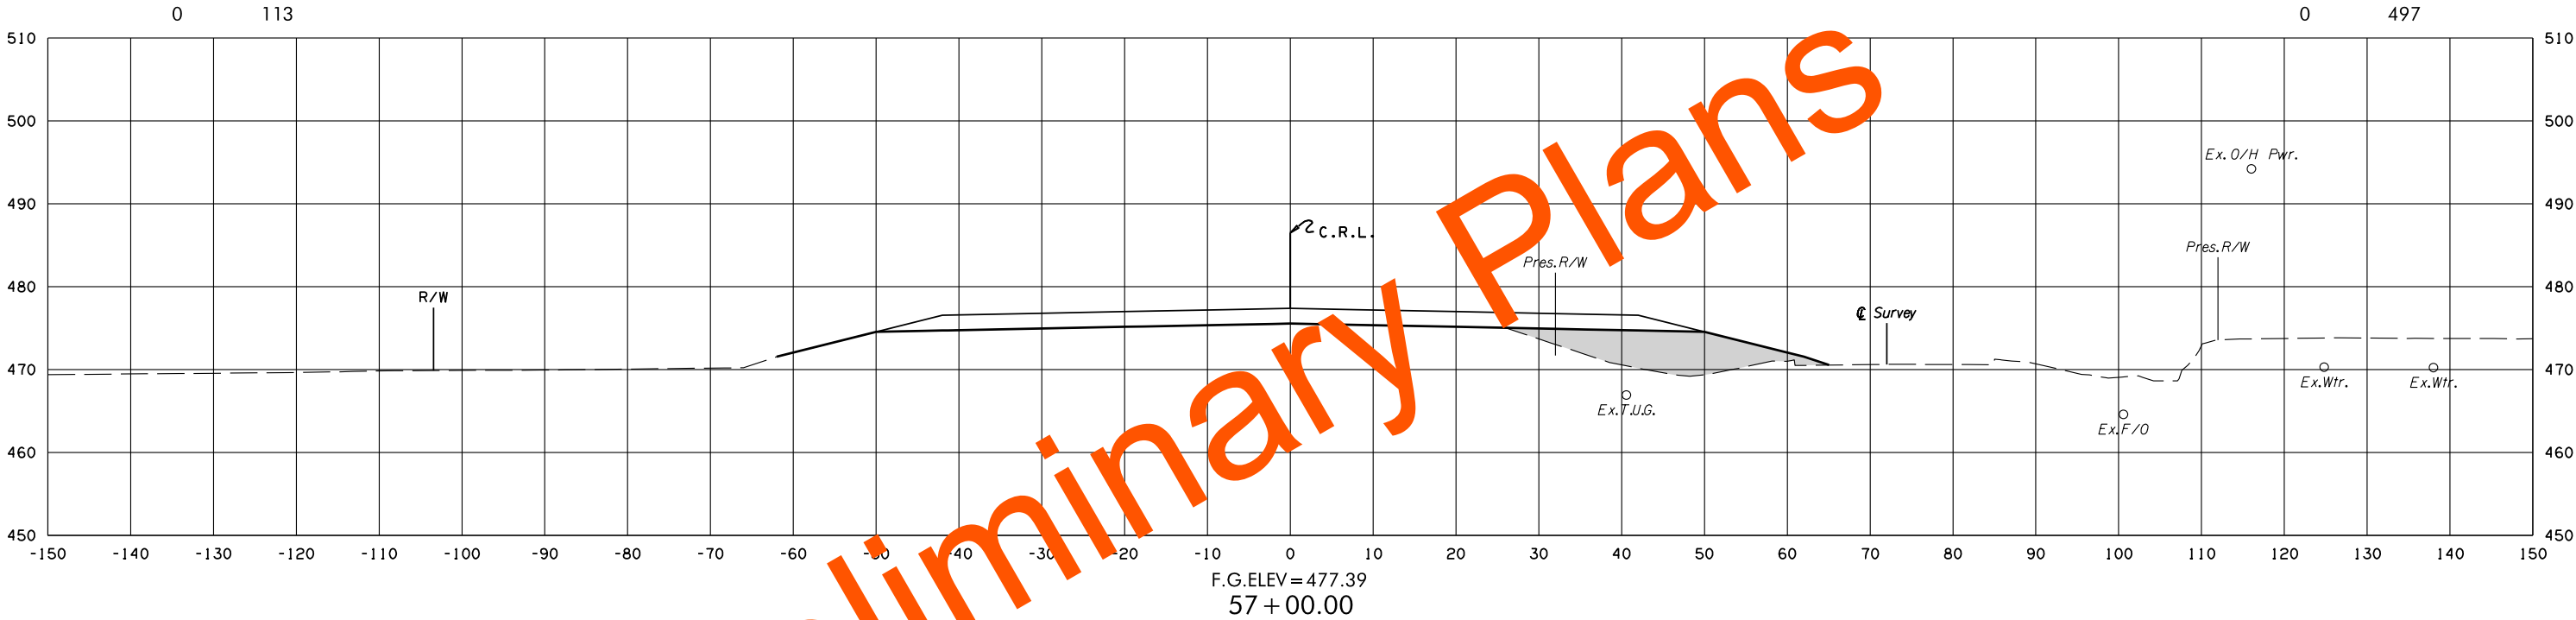


8/3/2022 2:21:50 PM
G:\PROJECTS\202943 0001 US 59 LeFlore Co\Roadway\1712728 Surfacing\Xsections\1712728-US59-XSECS.dgn


POB & ASSOCIATES, OKLAHOMA CITY, OK.						
FED. DIST. NO.	ROAD NO.	STATE	JOB PIECE NO.	FISCAL YEAR	SHEET NO.	TOTAL SHEETS
6		OKLA.				
DESCRIPTION			REVISIONS		DATE	

AREA
CUT FILL

VOLUME
CUT FILL

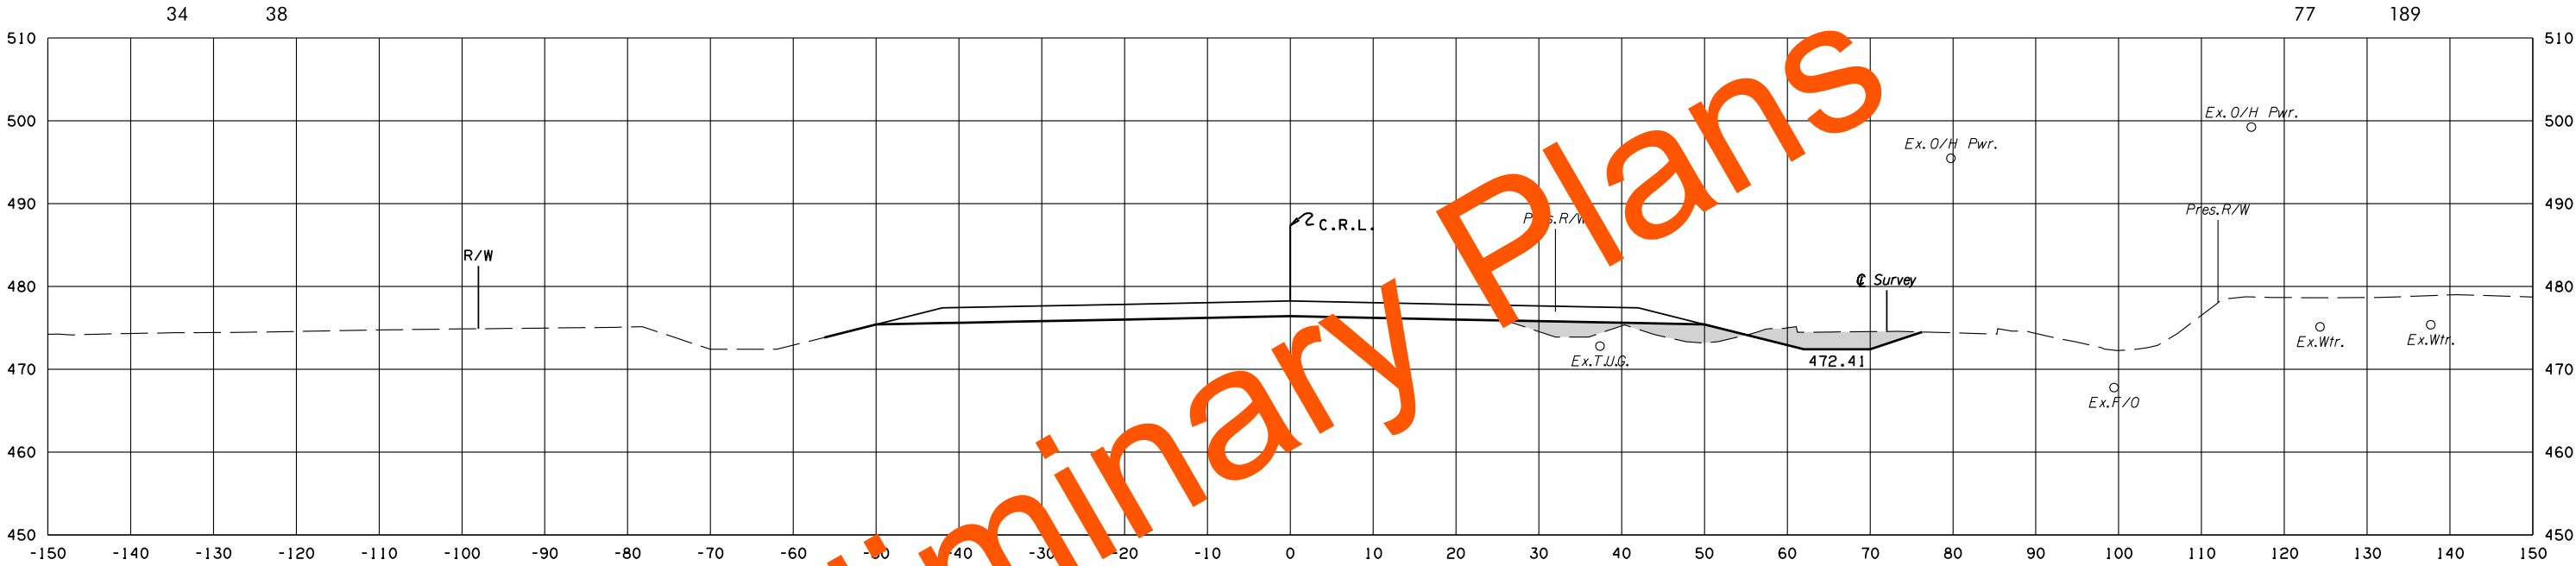

F.G.ELEV = 478.25
59+00.00

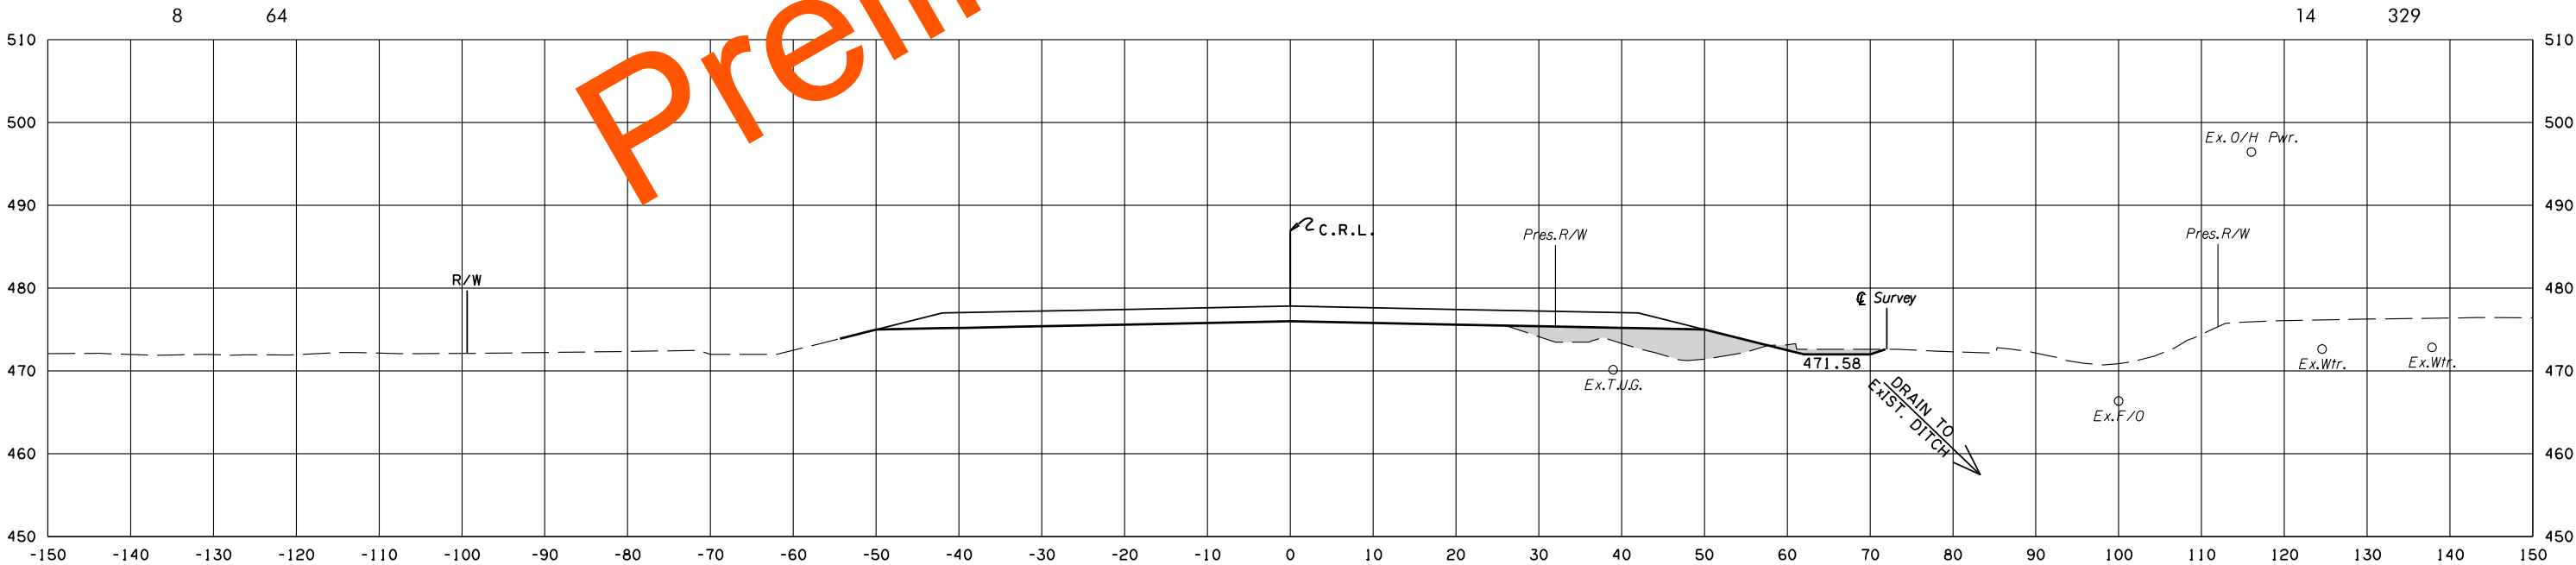

F.G.ELEV = 477.82
58+00.00

U.S. 59



STATE JOB NO.	17127(28)
LEFLORE COUNTY	SHEET NO. X39

8/3/2022 2:21:51PM
G:\PROJECTS\202943_0001_US 59 LeFlore Co\Roadway\1712728 Surfacing\Xsections\1712728-US59-XSECS.dgn

POB & ASSOCIATES, OKLAHOMA CITY, OK.						
FED. ROAD DIST. NO.	STATE	JOB PIECE NO.	FISCAL YEAR	SHEET NO.	TOTAL SHEETS	
6	OKLA.					
DESCRIPTION			REVISIONS		DATE	

AREA
CUT FILL

VOLUME
CUT FILL

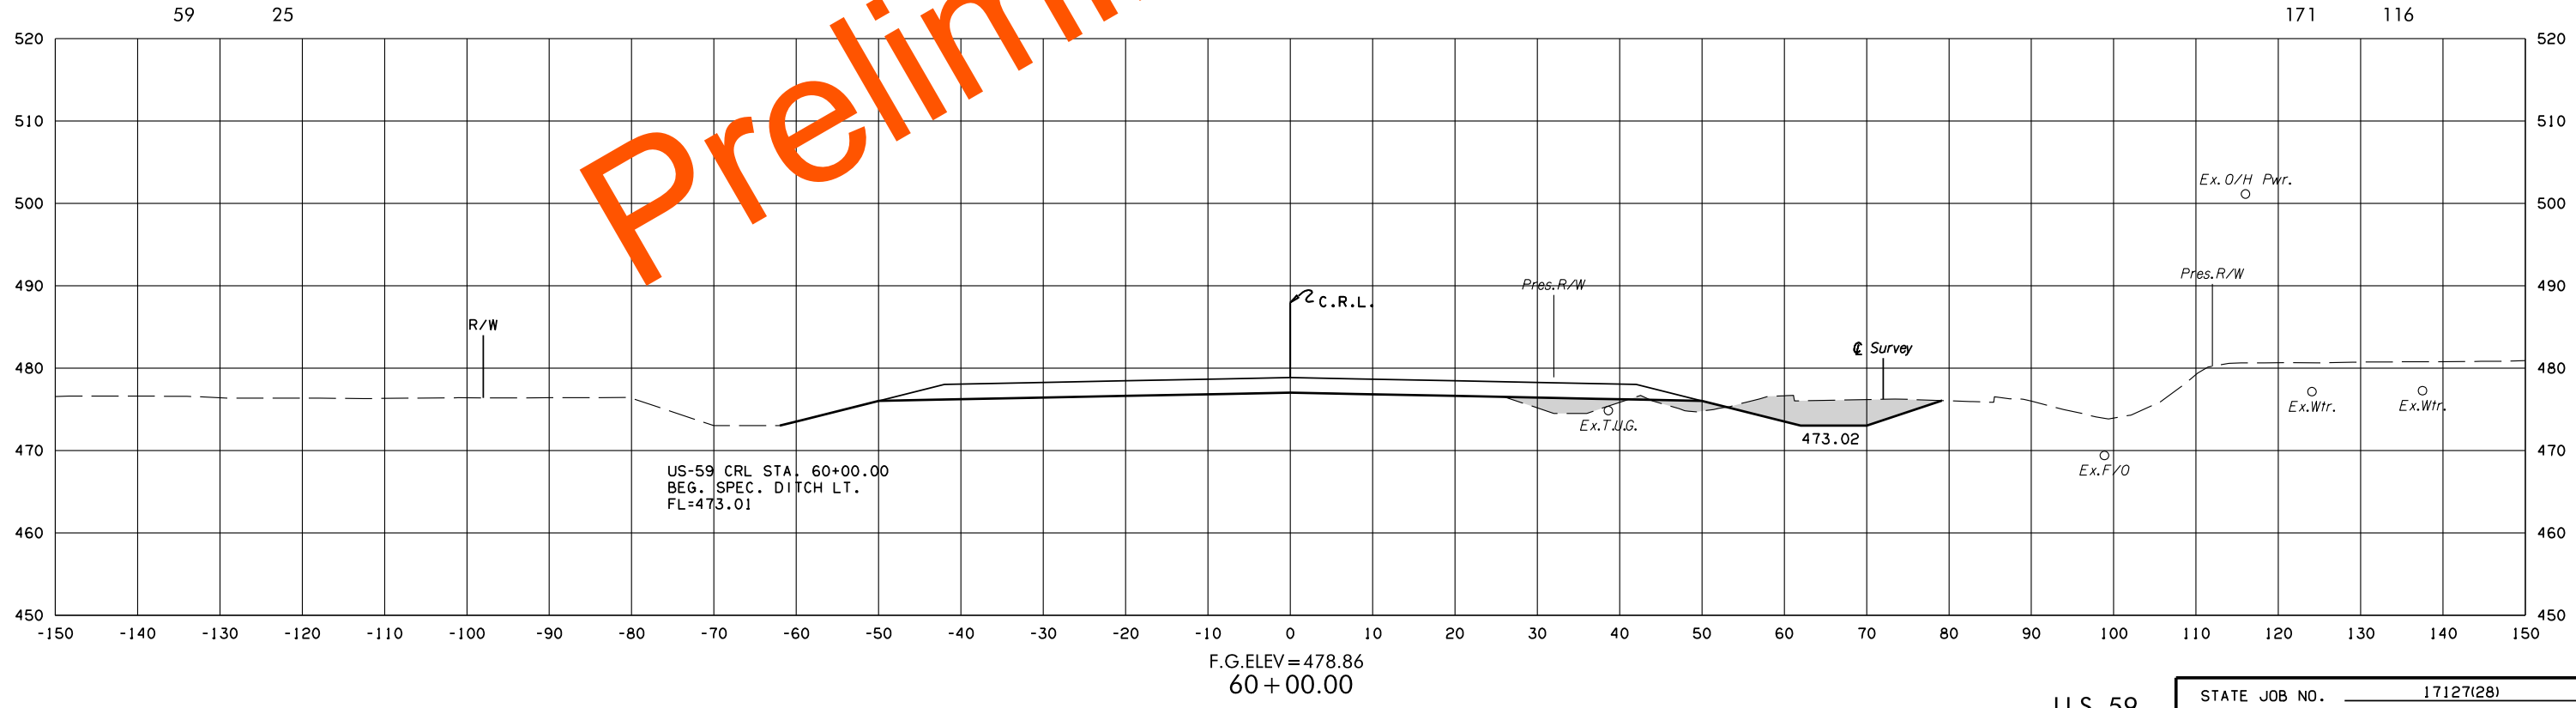
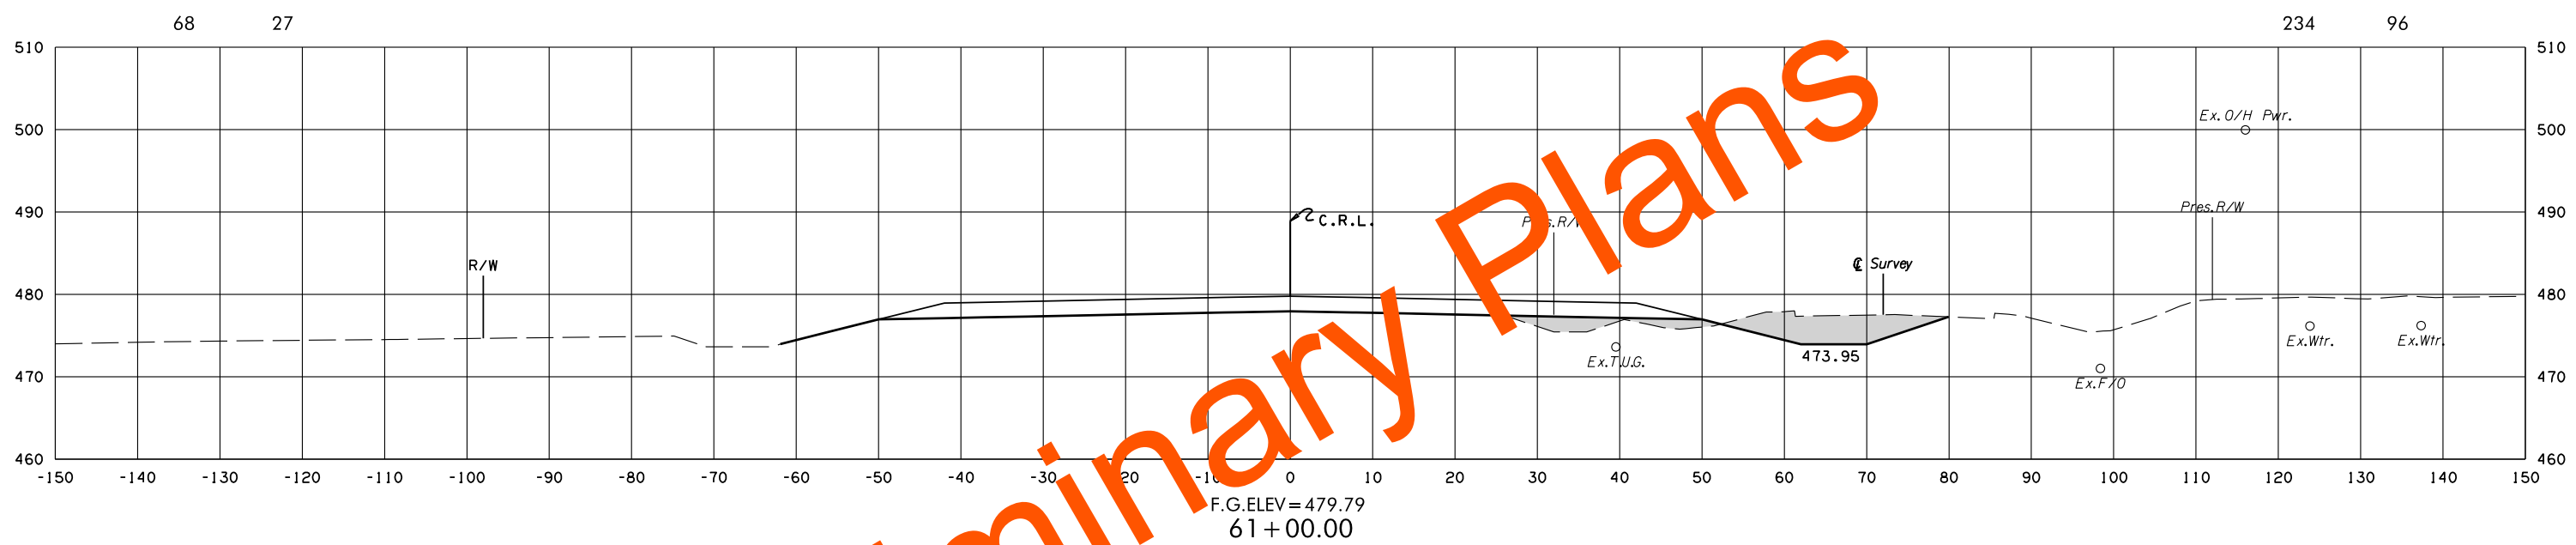


8/3/2022 2:24:53 PM G:\PROJECTS\202943 0001 US 59 LeFlore Co\Roadway\1712728 Surfacing\Xsections\1712728-US59-XSECS.dgn

POB & ASSOCIATES, OKLAHOMA CITY, OK.						
FED. ROAD DIST. NO.	STATE	JOB PIECE NO.	FISCAL YEAR	SHEET NO.	TOTAL SHEETS	
6	OKLA.					
DESCRIPTION			REVISIONS		DATE	

AREA
CUT FILL



VOLUME
CUT FILL

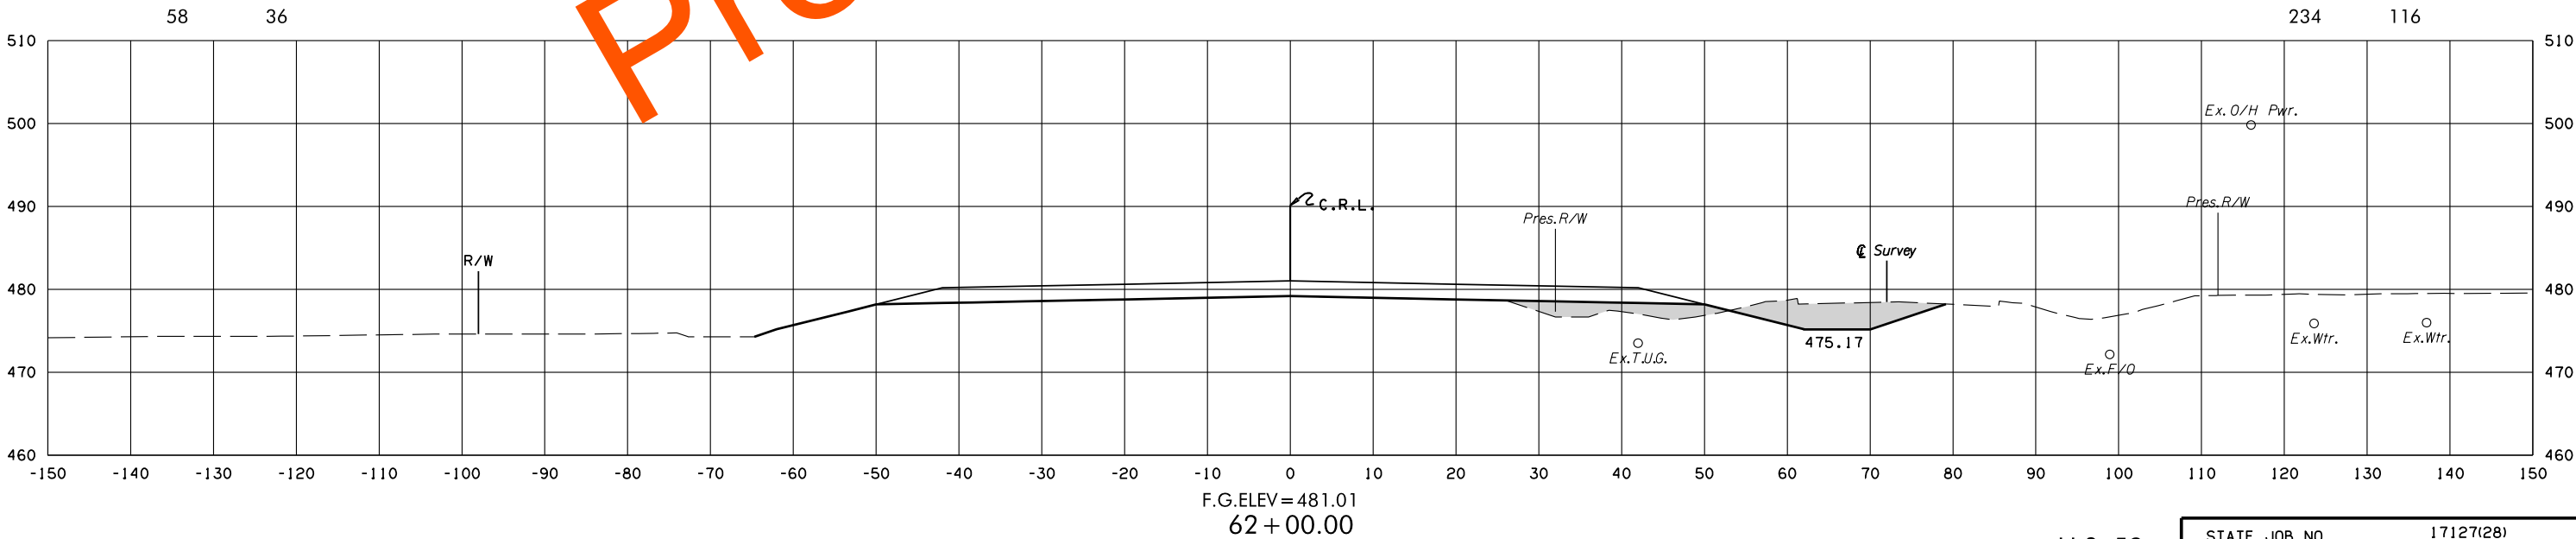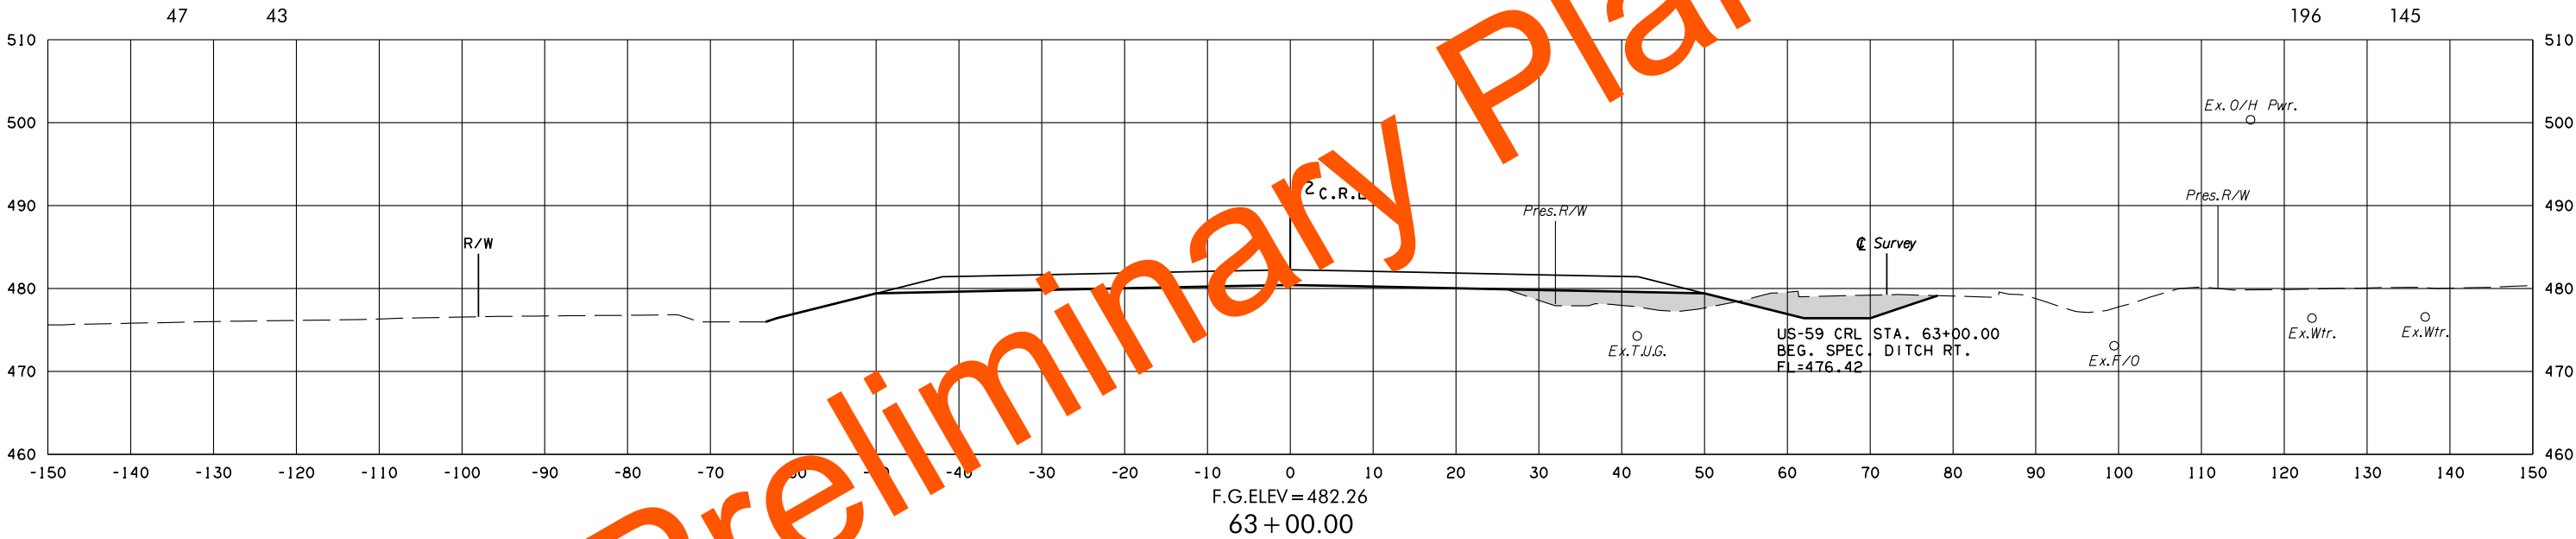

POB & ASSOCIATES, OKLAHOMA CITY, OK.						
FED. ROAD DIST. NO.	STATE	JOB PIECE NO.	FISCAL YEAR	SHEET NO.	TOTAL SHEETS	
6	OKLA.					
DESCRIPTION			REVISIONS		DATE	

AREA
CUT FILL

VOLUME
CUT FILL

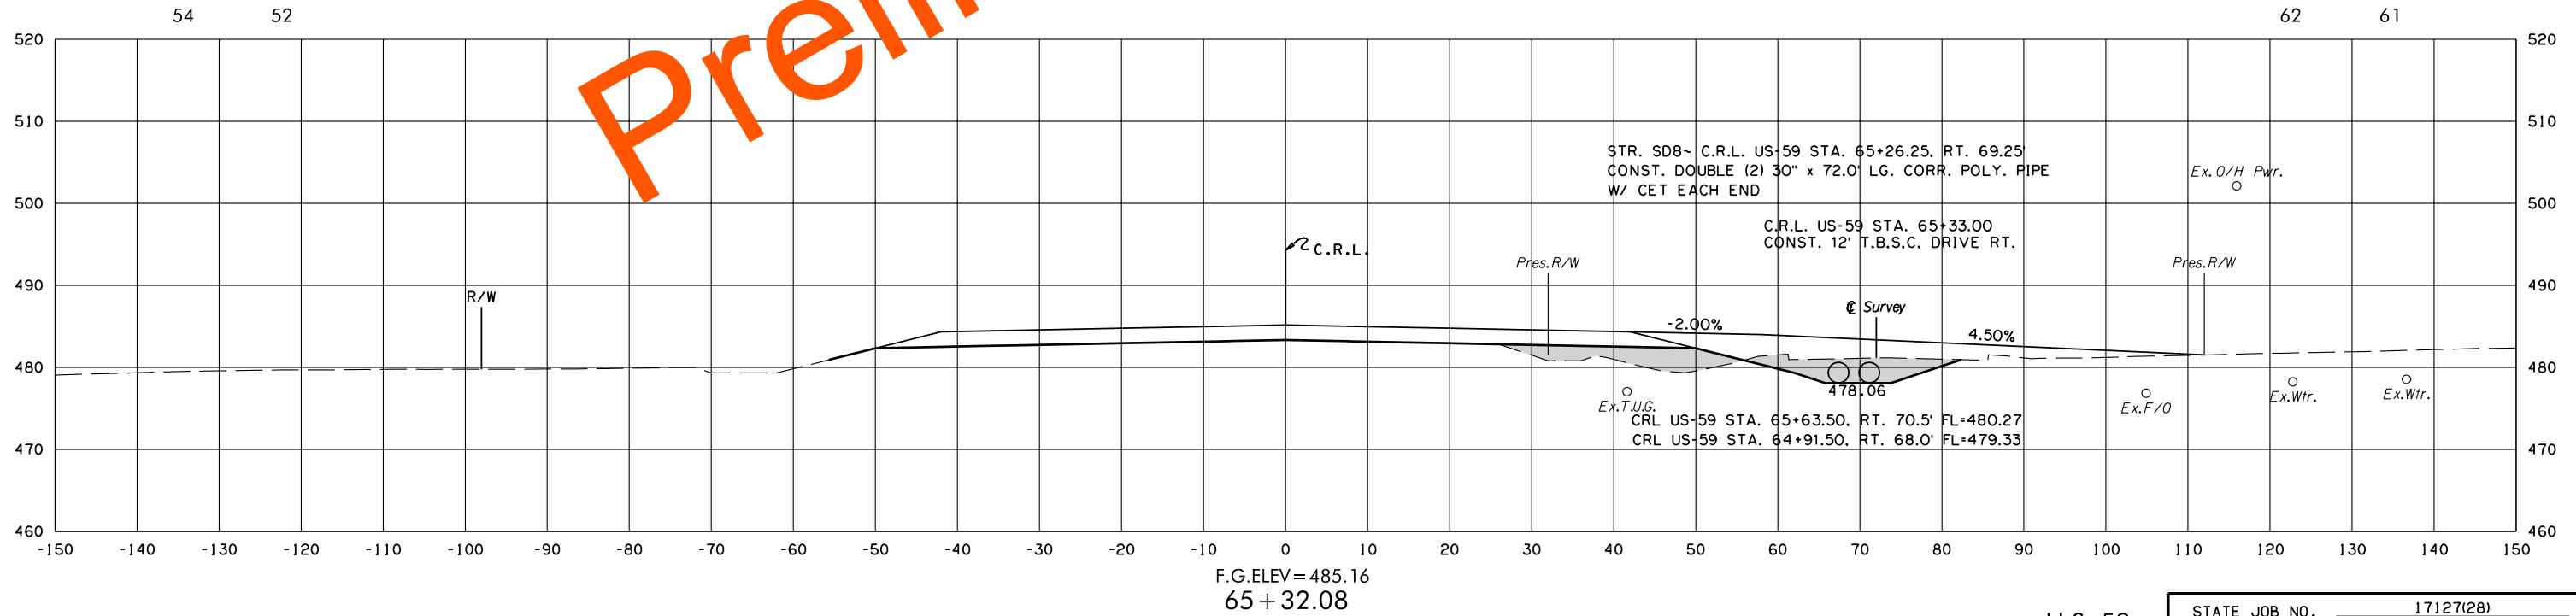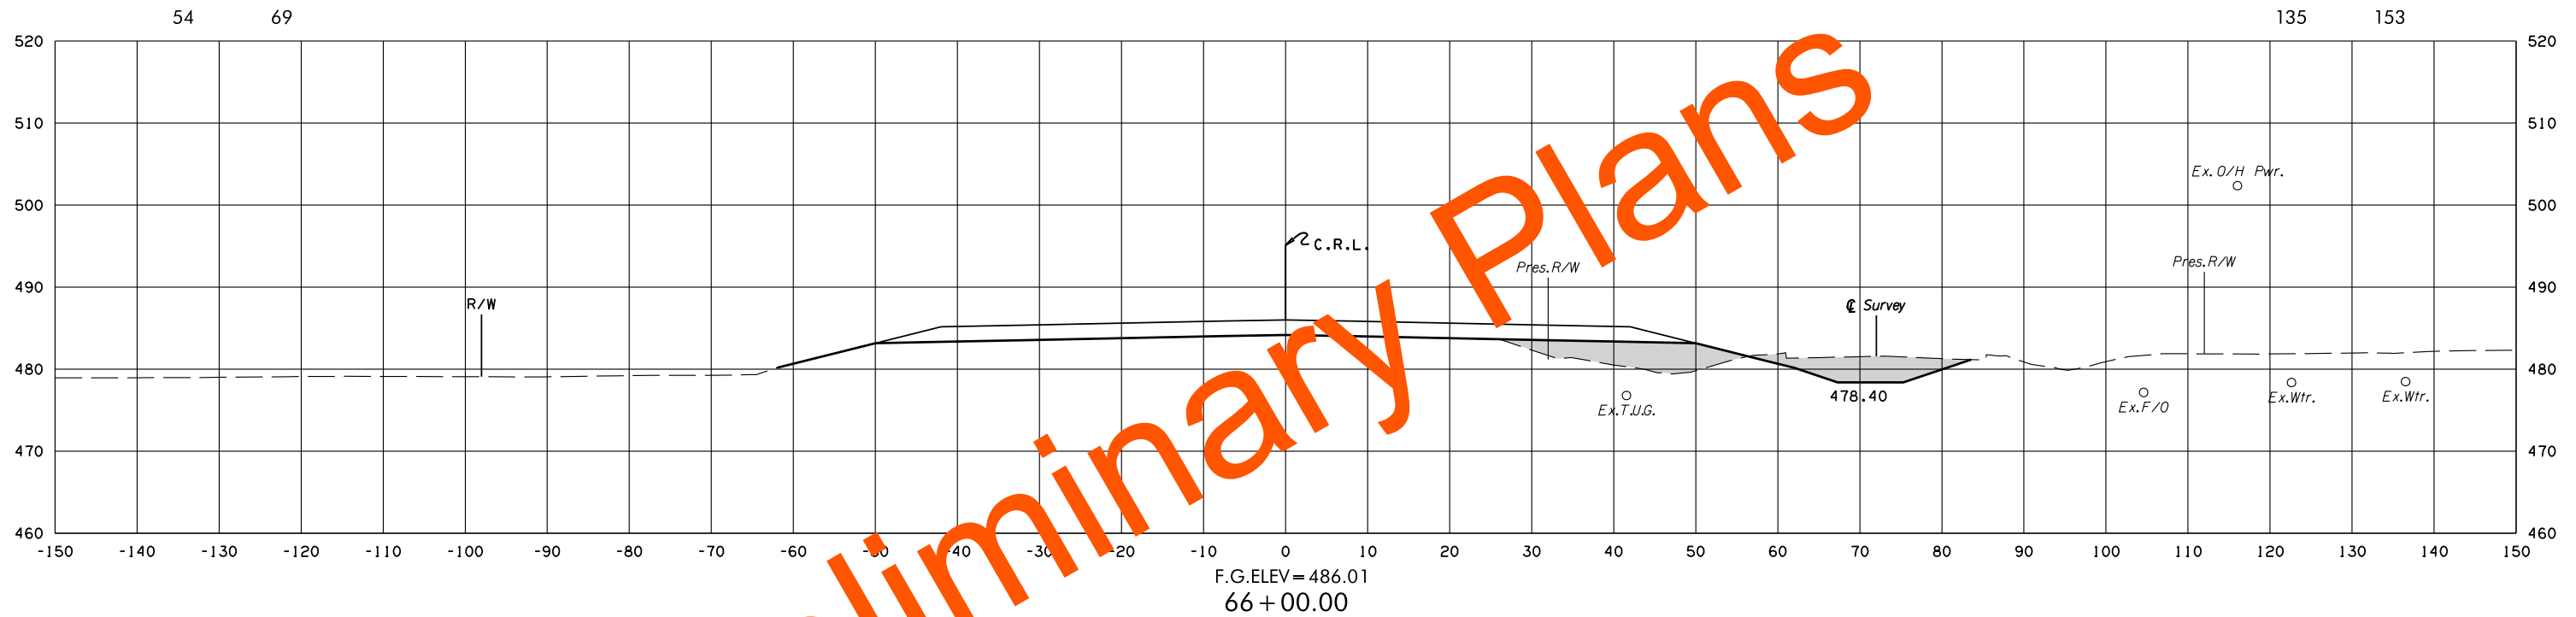



U.S. 59

STATE JOB NO.	17127(28)
LEFLORE COUNTY	SHEET NO. X43

POB & ASSOCIATES, OKLAHOMA CITY, OK.						
FED. ROAD DIST. NO.	STATE	JOB PIECE NO.	FISCAL YEAR	SHEET NO.	TOTAL SHEETS	
6	OKLA.					
DESCRIPTION			REVISIONS		DATE	

AREA
CUT FILL

VOLUME
CUT FILL

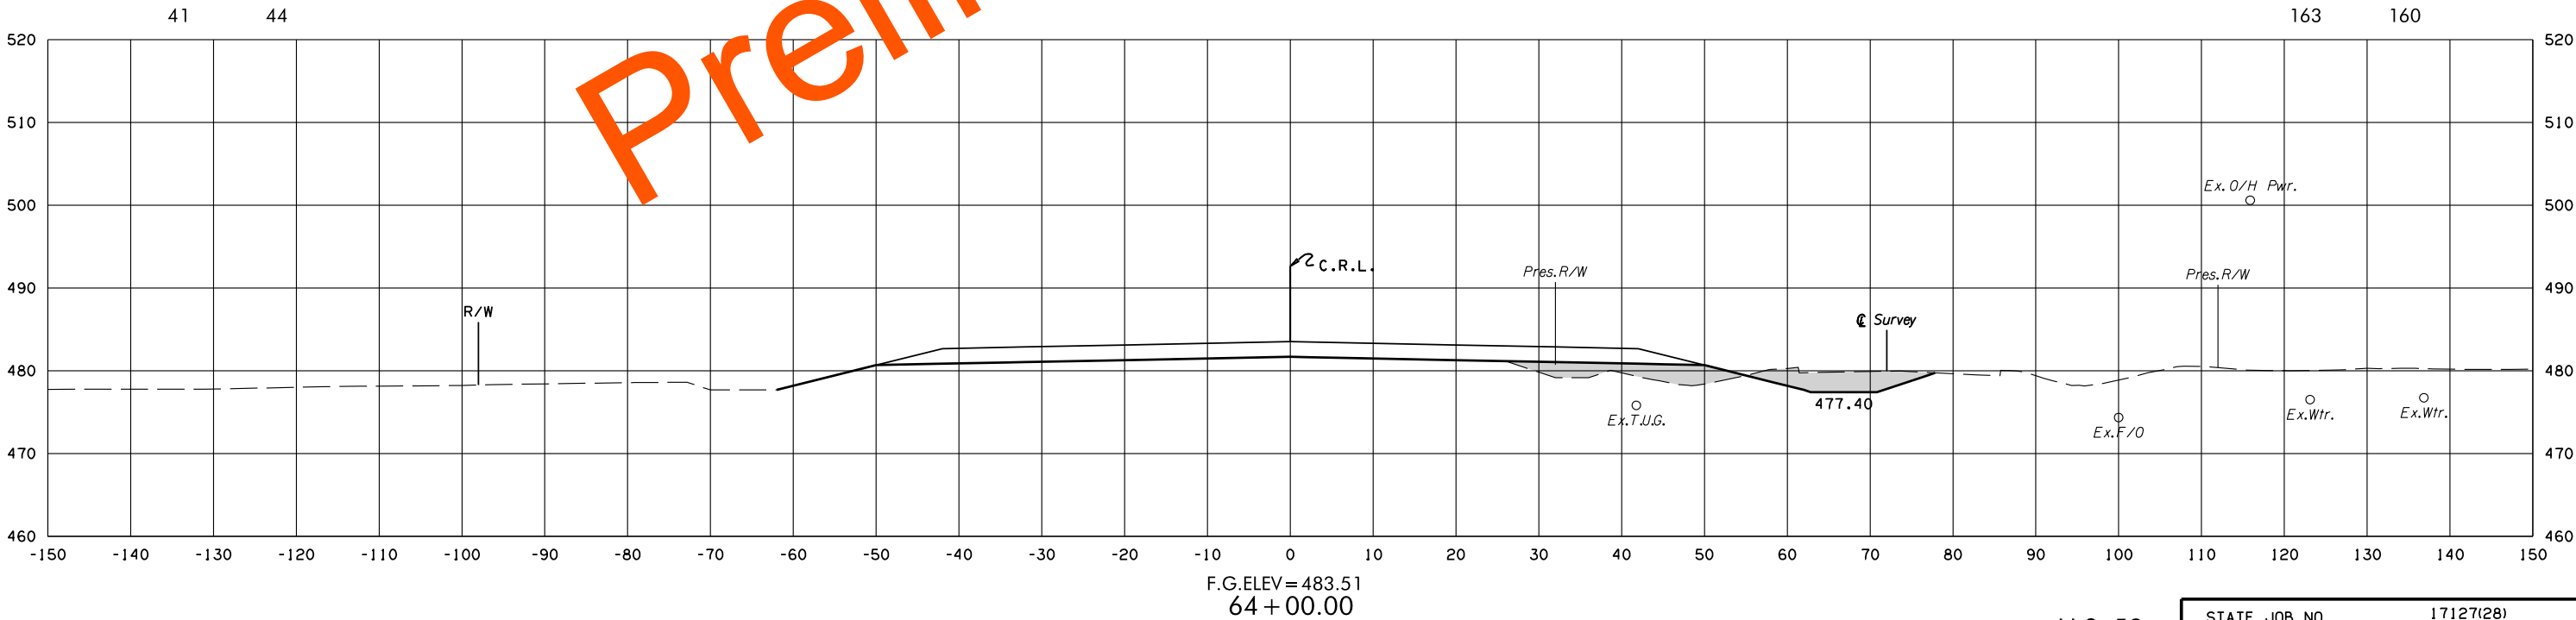
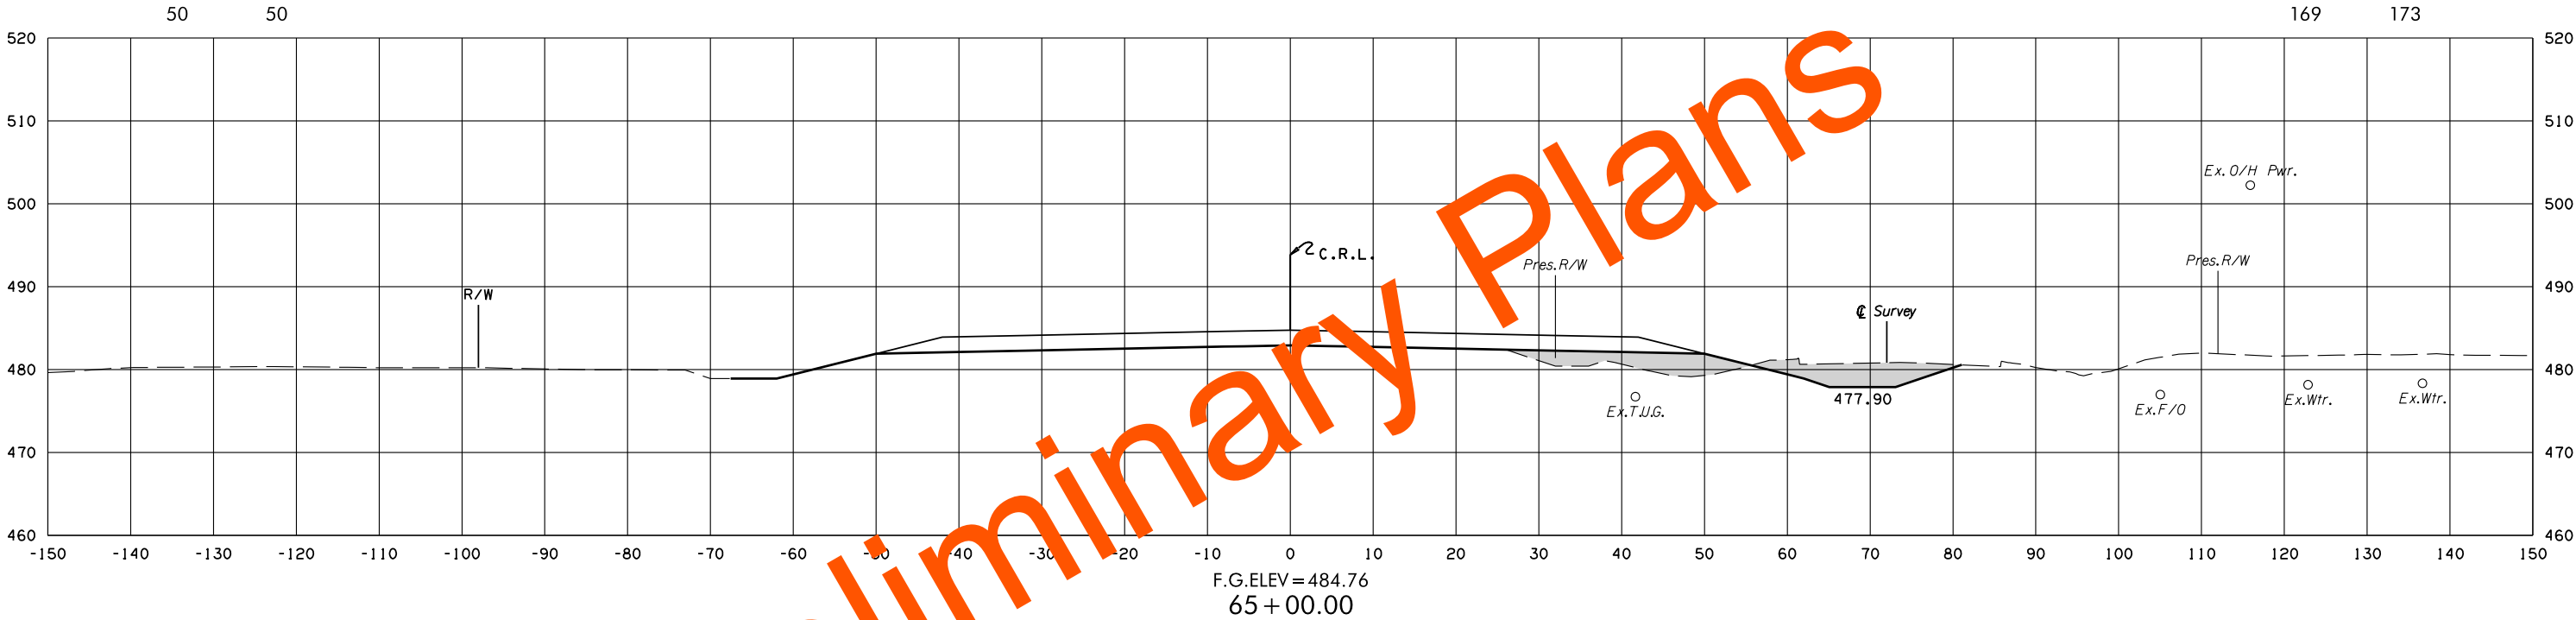


8/3/2022 2:24:57 PM
G:\PROJECTS\202943 0001 US 59 LeFlore Co\Roadway\1712728 Surfacing\Xsections\1712728-US59-XSECS.dgn

POB & ASSOCIATES, OKLAHOMA CITY, OK.						
FED. ROAD DIST. NO.	STATE	JOB PIECE NO.	FISCAL YEAR	SHEET NO.	TOTAL SHEETS	
6	OKLA.					
DESCRIPTION			REVISIONS		DATE	

AREA
CUT FILL

VOLUME
CUT FILL

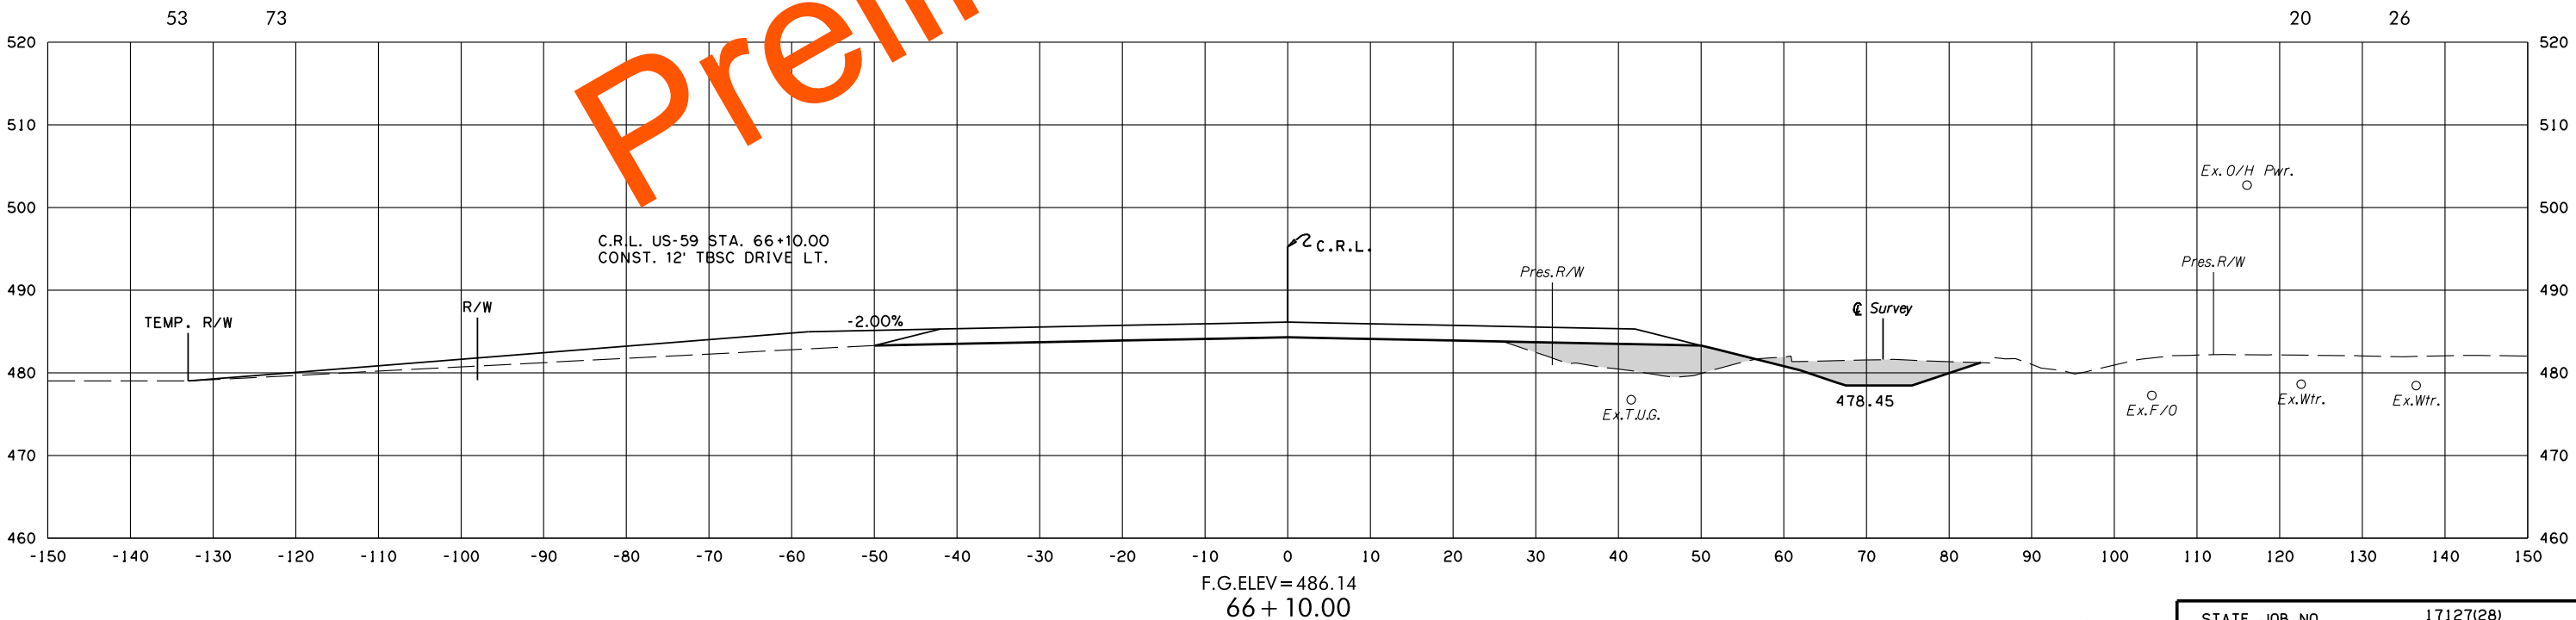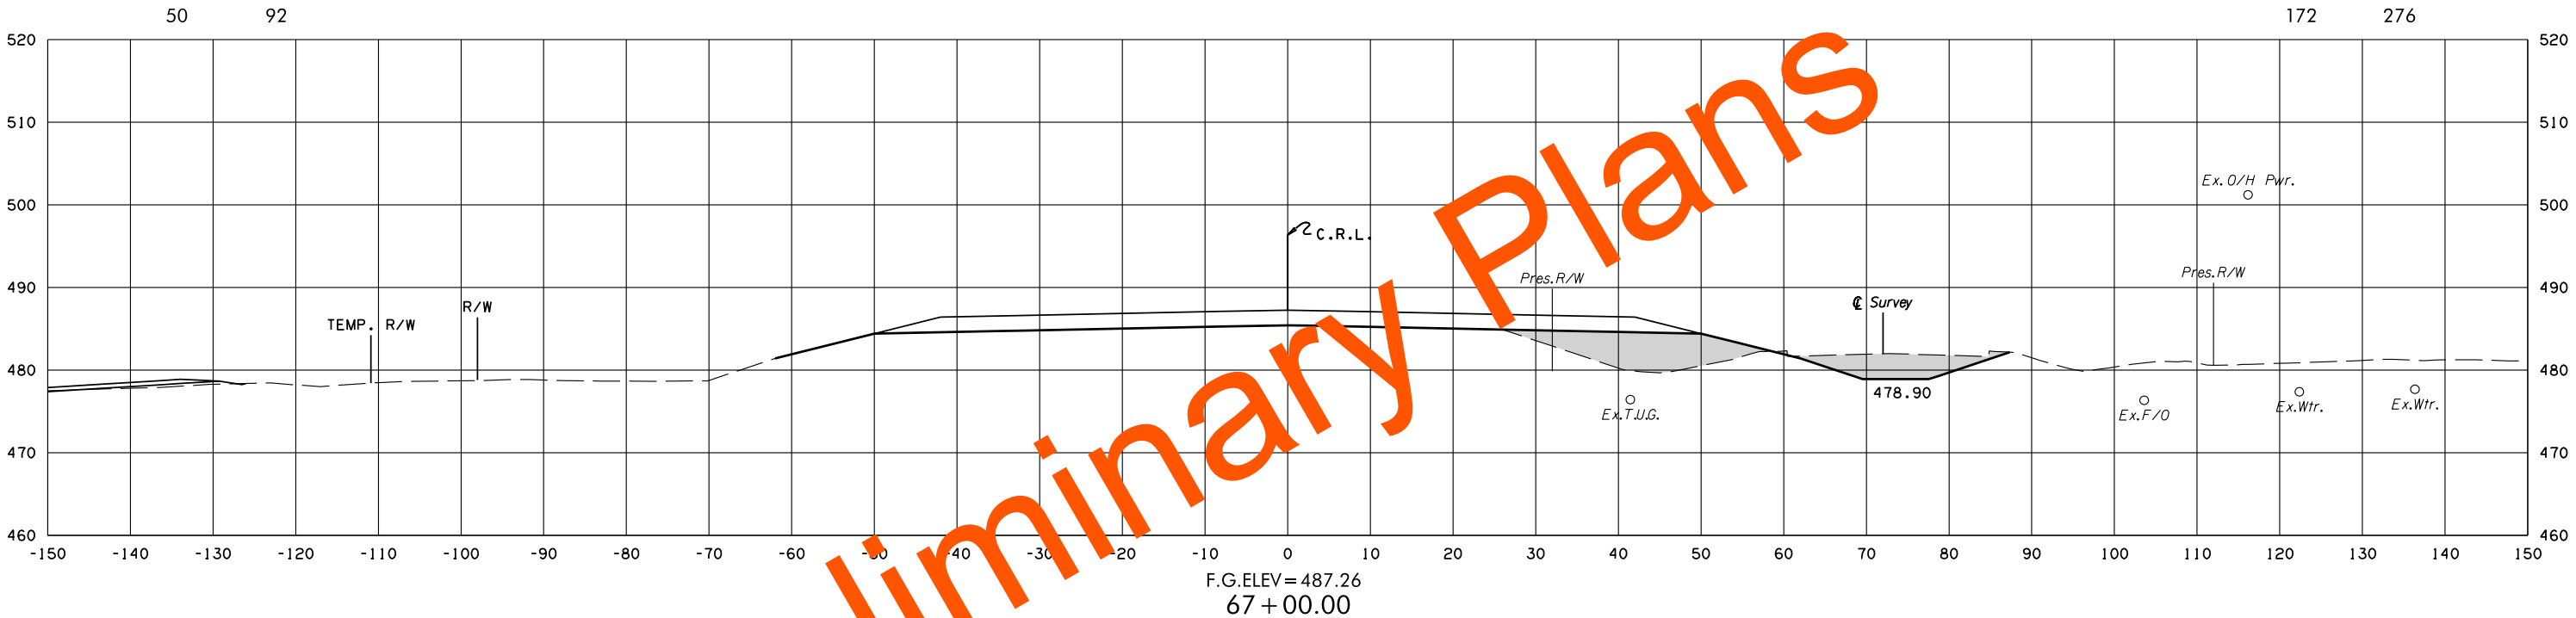

8/3/2022 2:21:58 PM
G:\PROJECTS\202943 0001 US 59 LeFlore Co\Roadway\1712728 Surfacing\Xsections\1712728-US59-XSECS.dgn



U.S. 59

STATE JOB NO. 17127(28)
LEFLORE COUNTY SHEET NO. X44

POB & ASSOCIATES, OKLAHOMA CITY, OK.						
FED. DIST. NO.	ROAD NO.	STATE	JOB PIECE NO.	FISCAL YEAR	SHEET NO.	TOTAL SHEETS
6		OKLA.				
DESCRIPTION			REVISIONS		DATE	

AREA
CUT FILL

VOLUME
CUT FILL

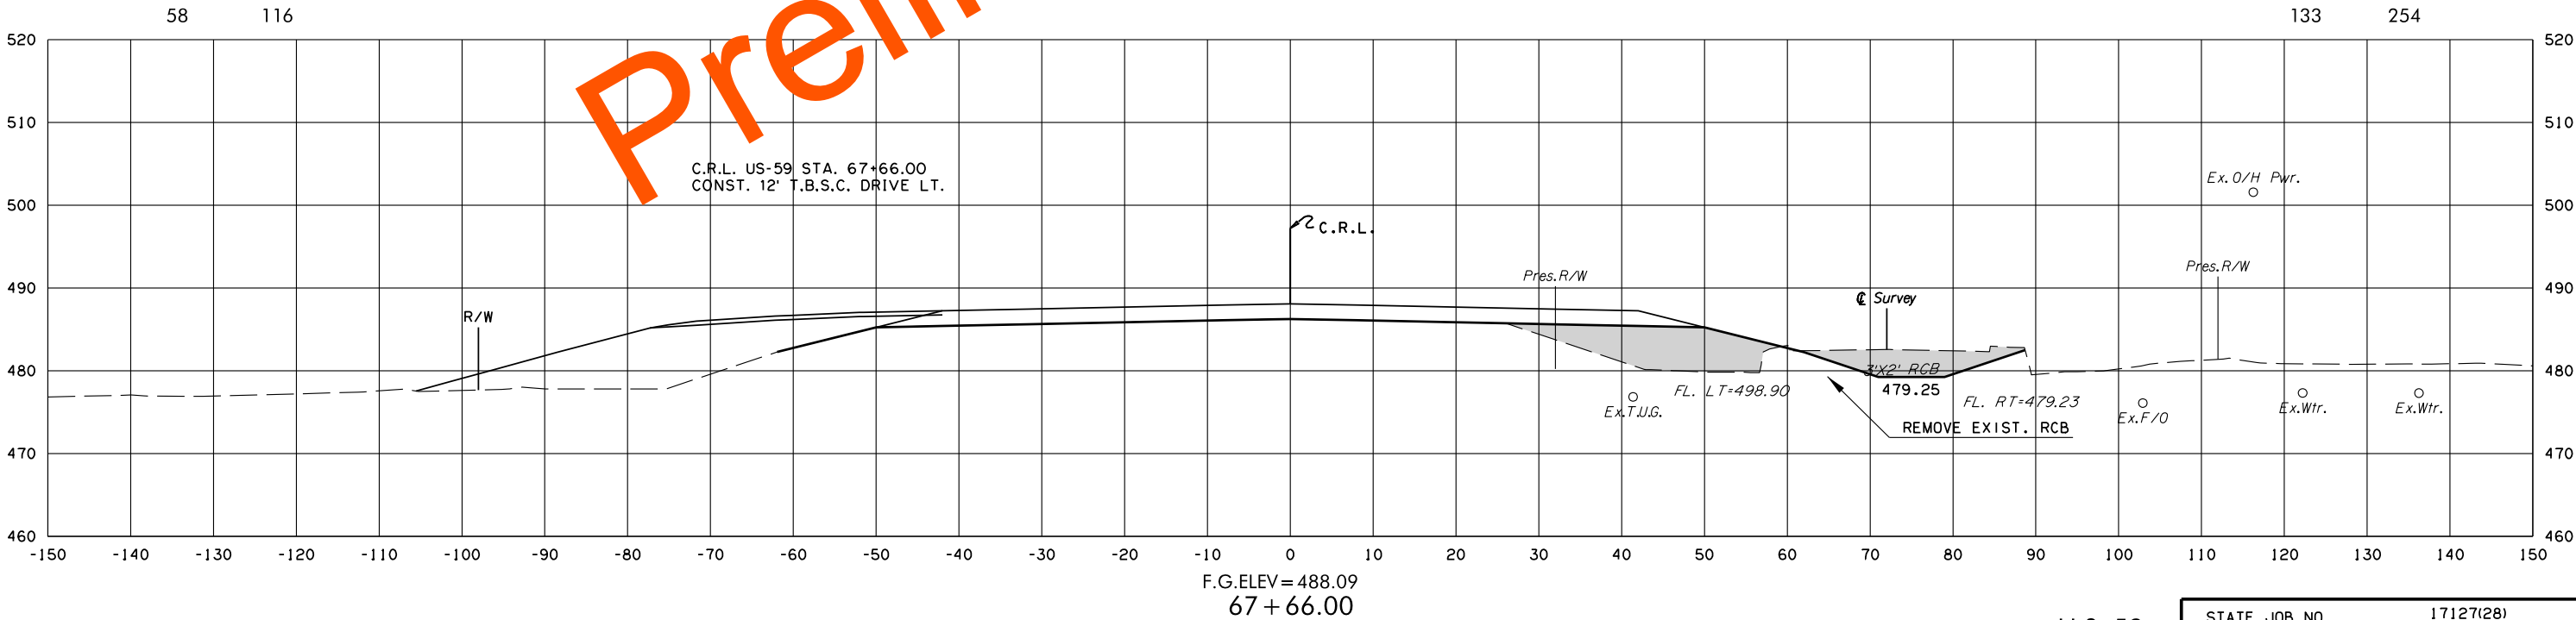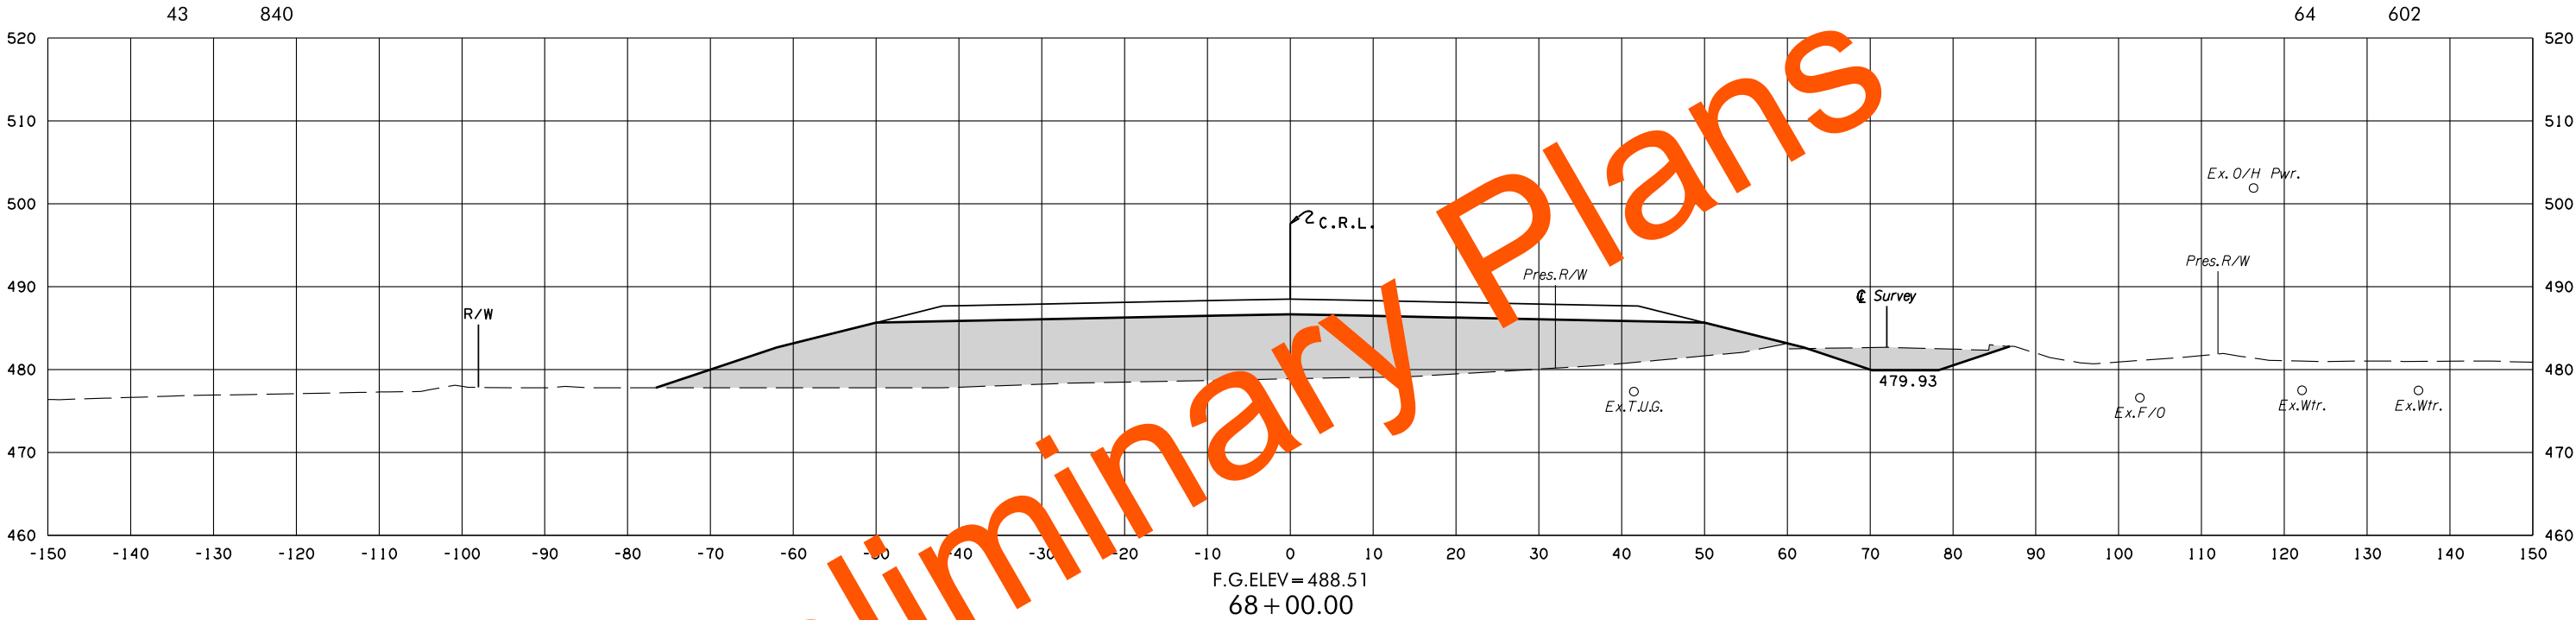


8/3/2022 2:22:00 PM
G:\PROJECTS\202943 0001 US 59 LeFlore Co\Roadway\1712728 Surfacing\XSections\1712728-US59-XSECS.dgn


POB & ASSOCIATES, OKLAHOMA CITY, OK.						
FED. ROAD DIST. NO.	STATE	JOB PIECE NO.	FISCAL YEAR	SHEET NO.	TOTAL SHEETS	
6	OKLA.					
DESCRIPTION			REVISIONS		DATE	

AREA
CUT FILL

VOLUME
CUT FILL

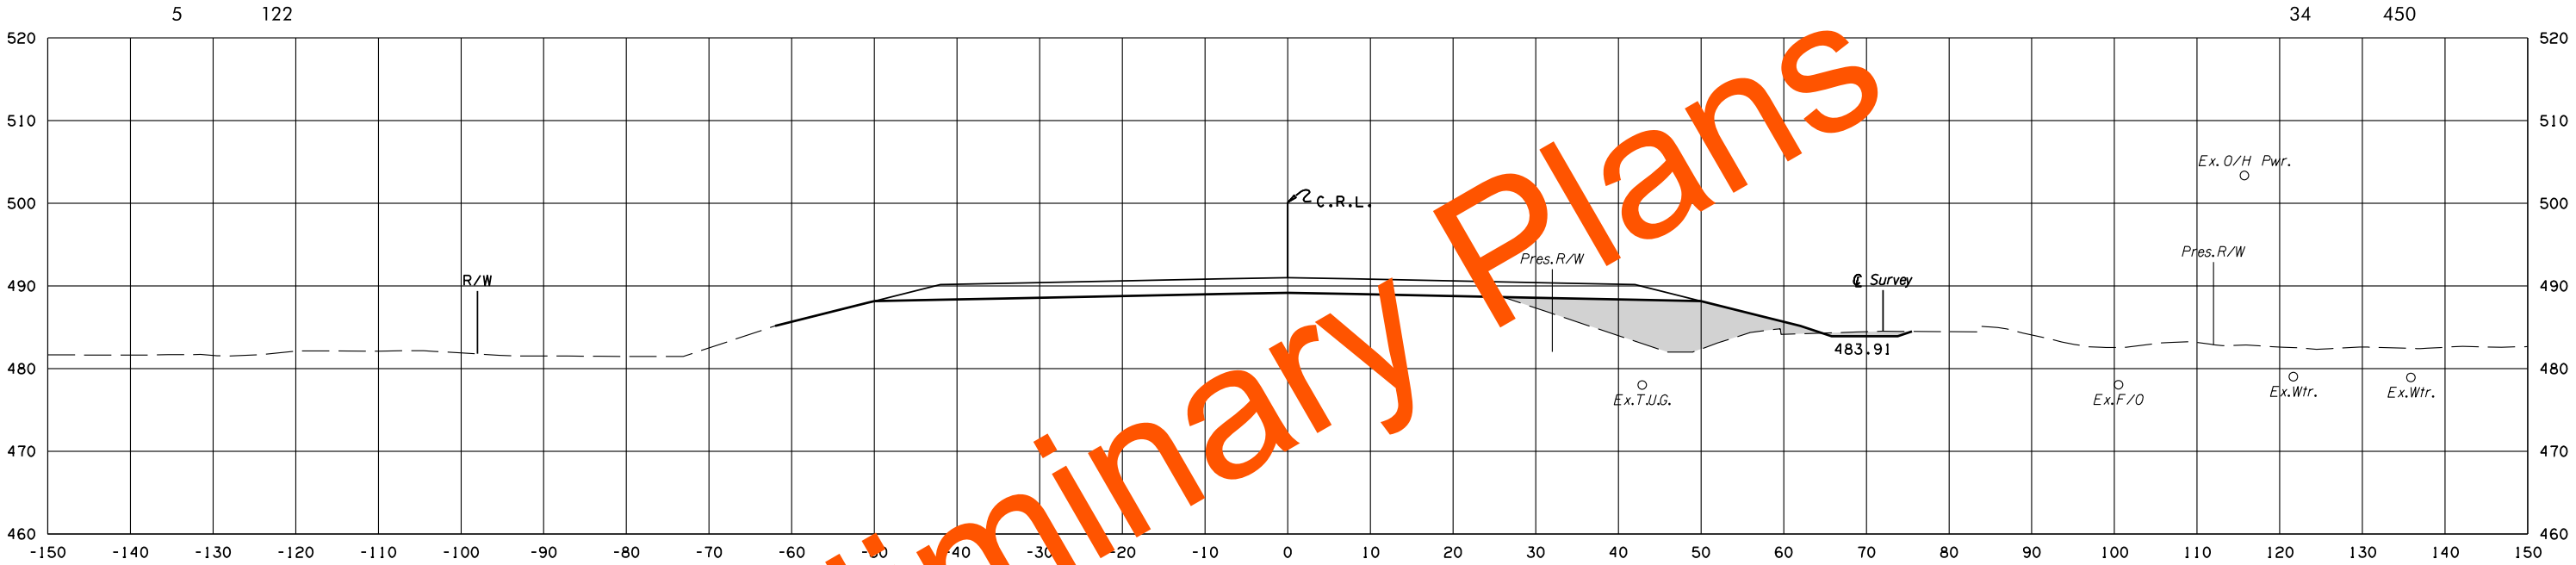

F.G.ELEV=491.01
70+00.00

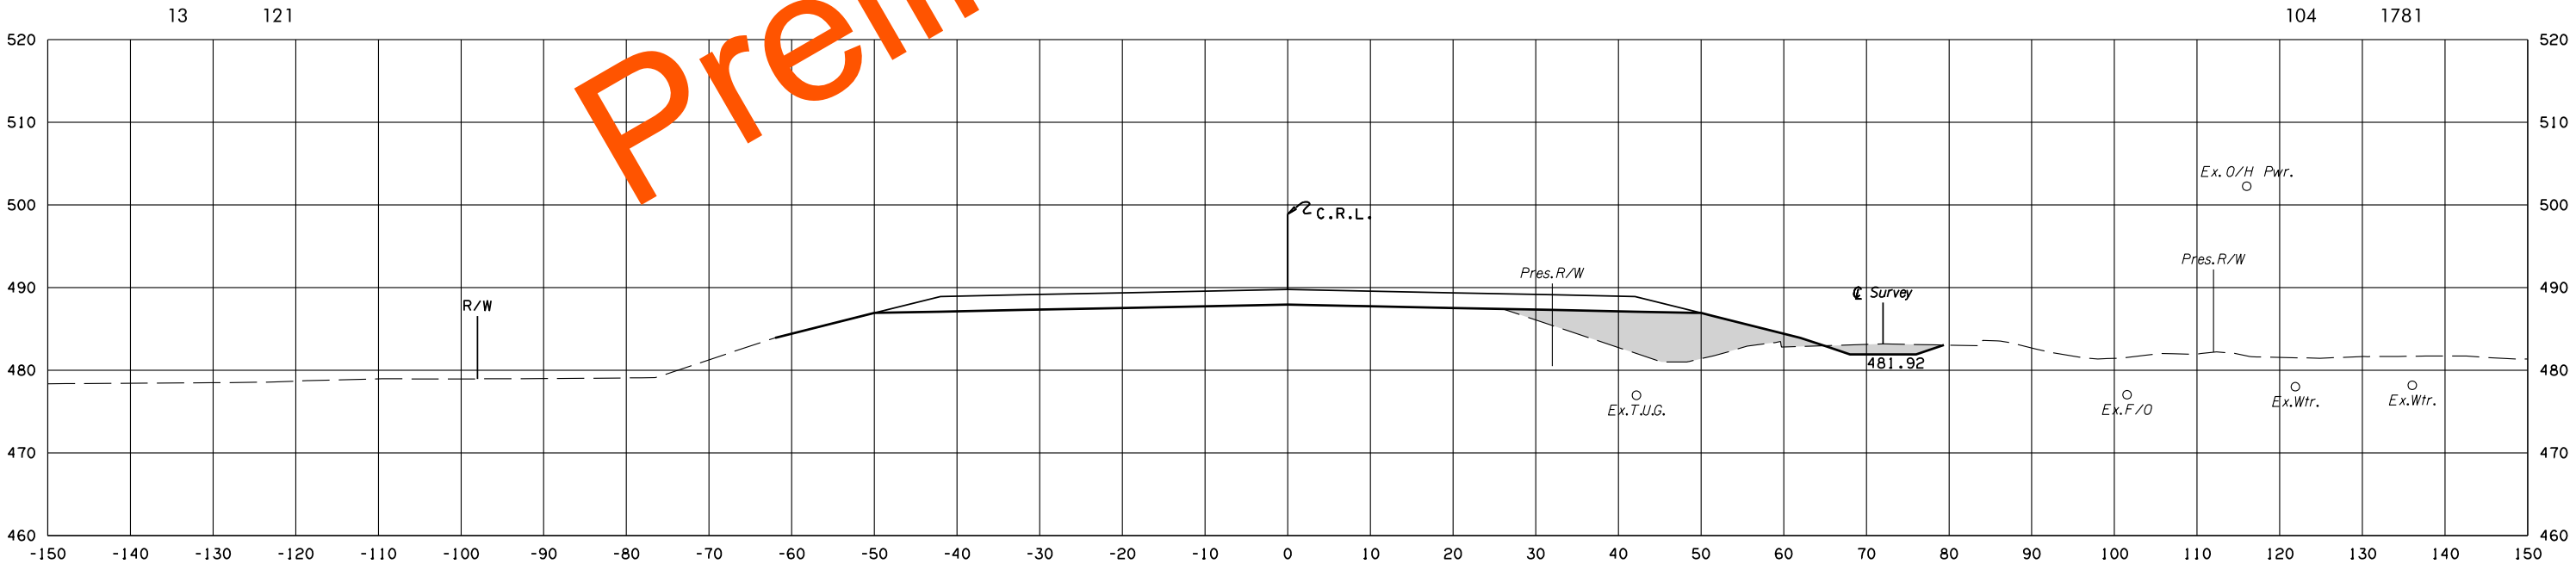

F.G.ELEV=489.76
69+00.00

8/3/2022 2:22:01 PM G:\PROJECTS\202943 0001 US 59 LeFlore Co\Roadway\1712728 Surfacing\XSections\1712728-US59-XSECS.dgn


U.S. 59

STATE JOB NO. 17127(28)
LEFLORE COUNTY SHEET NO. X46


POB & ASSOCIATES, OKLAHOMA CITY, OK.					
FED. ROAD DIST. NO.	STATE	JOB PIECE NO.	FISCAL YEAR	SHEET NO.	TOTAL SHEETS
6	OKLA.				
DESCRIPTION			REVISIONS		DATE

AREA
CUT FILL

VOLUME
CUT FILL

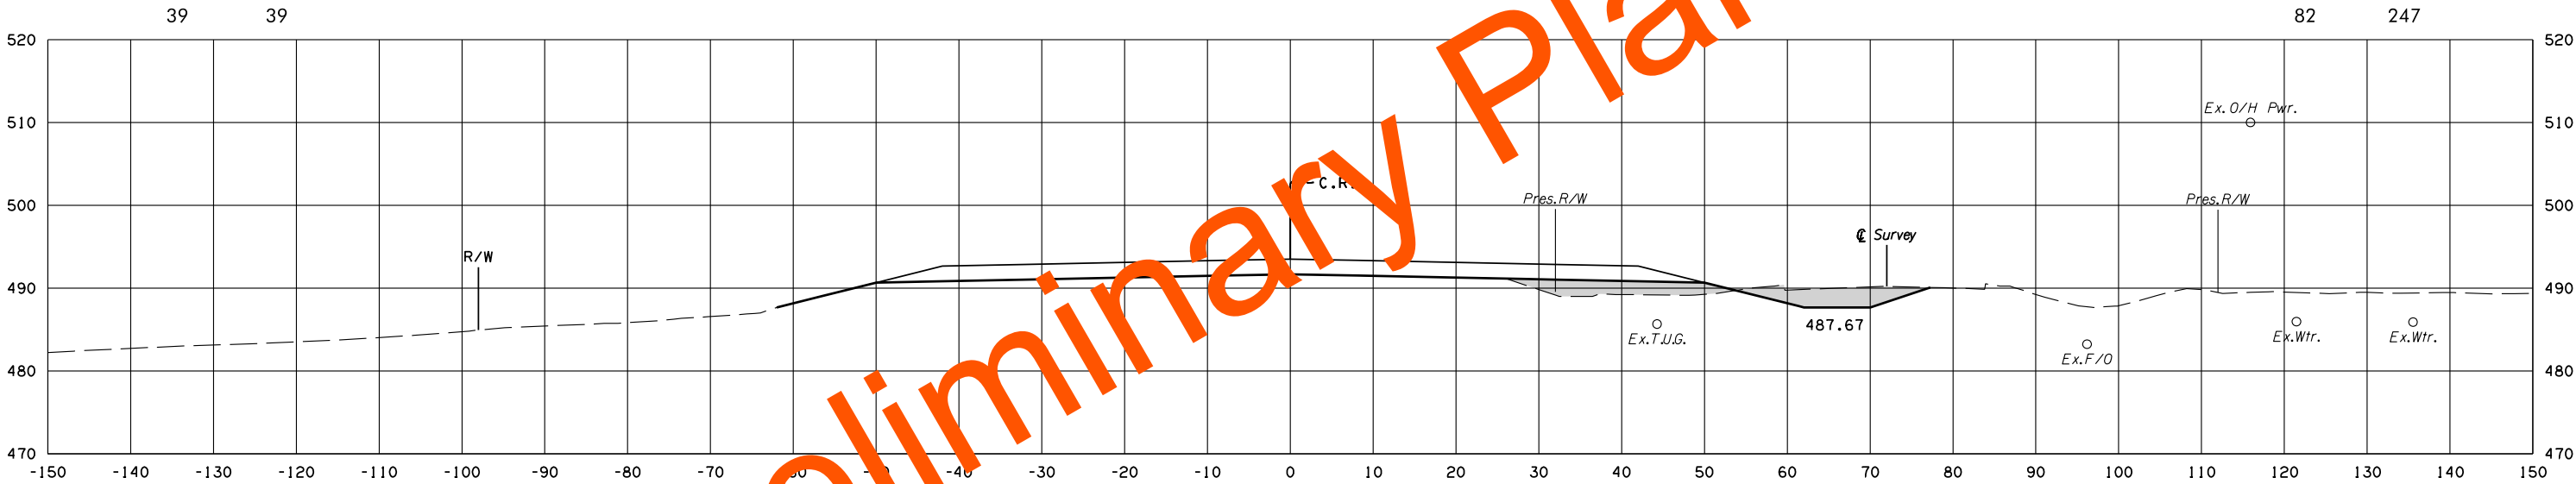

F.G.ELEV= 493.51
72+00.00

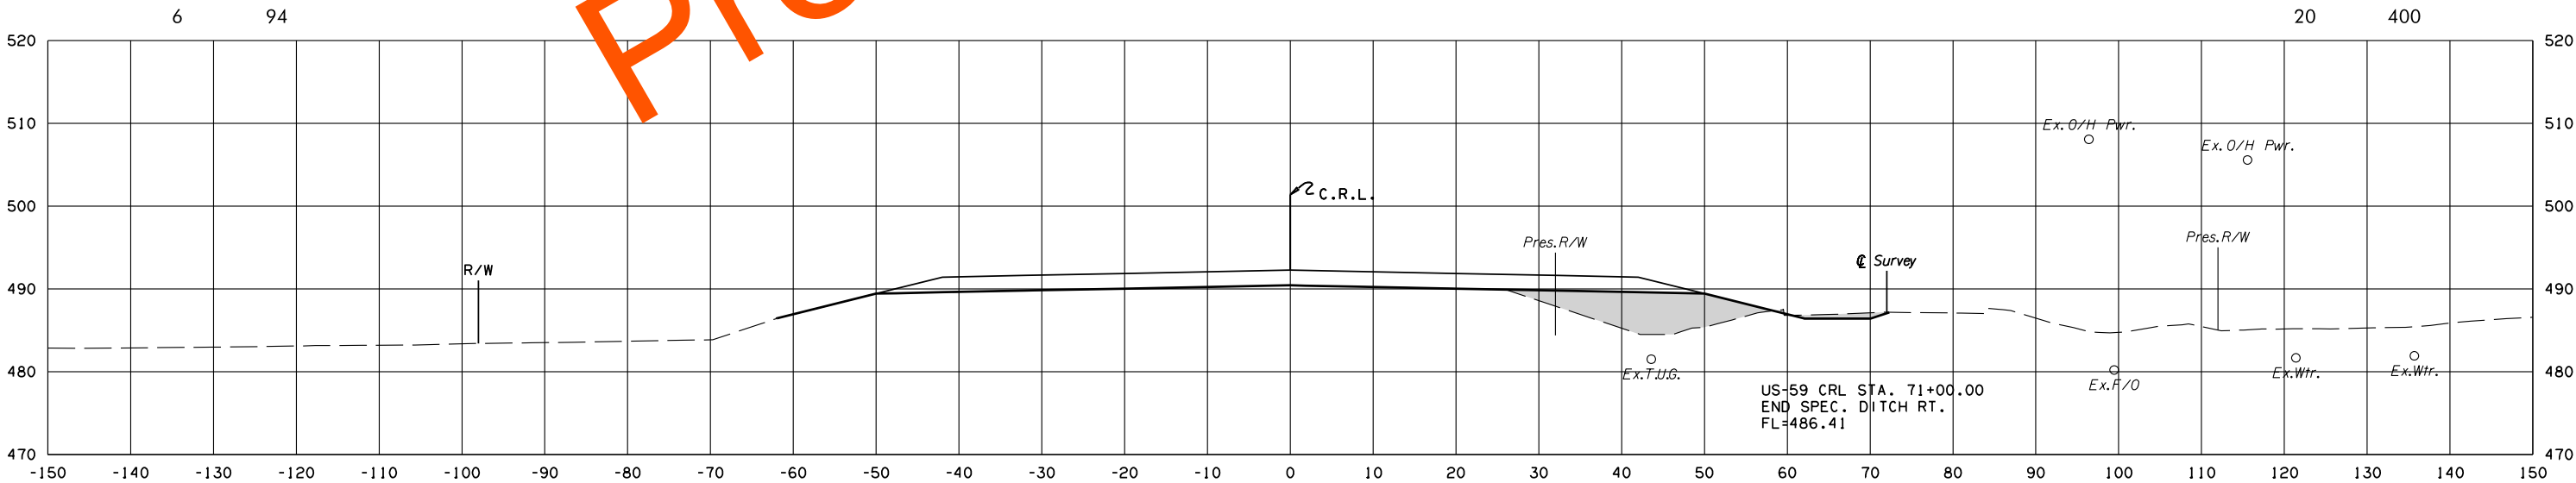

F.G.ELEV= 492.26
71+00.00

US-59 CRL STA. 71+00.00
END SPEC. DITCH RT.
FL=486.41



U.S. 59

STATE JOB NO. 17127(28)
LEFLORE COUNTY SHEET NO. X47

POB & ASSOCIATES, OKLAHOMA CITY, OK.						
FED. DIST. NO.	ROAD NO.	STATE	JOB PIECE NO.	FISCAL YEAR	SHEET NO.	TOTAL SHEETS
6		OKLA.				
DESCRIPTION			REVISIONS		DATE	

AREA
CUT FILL

VOLUME
CUT FILL

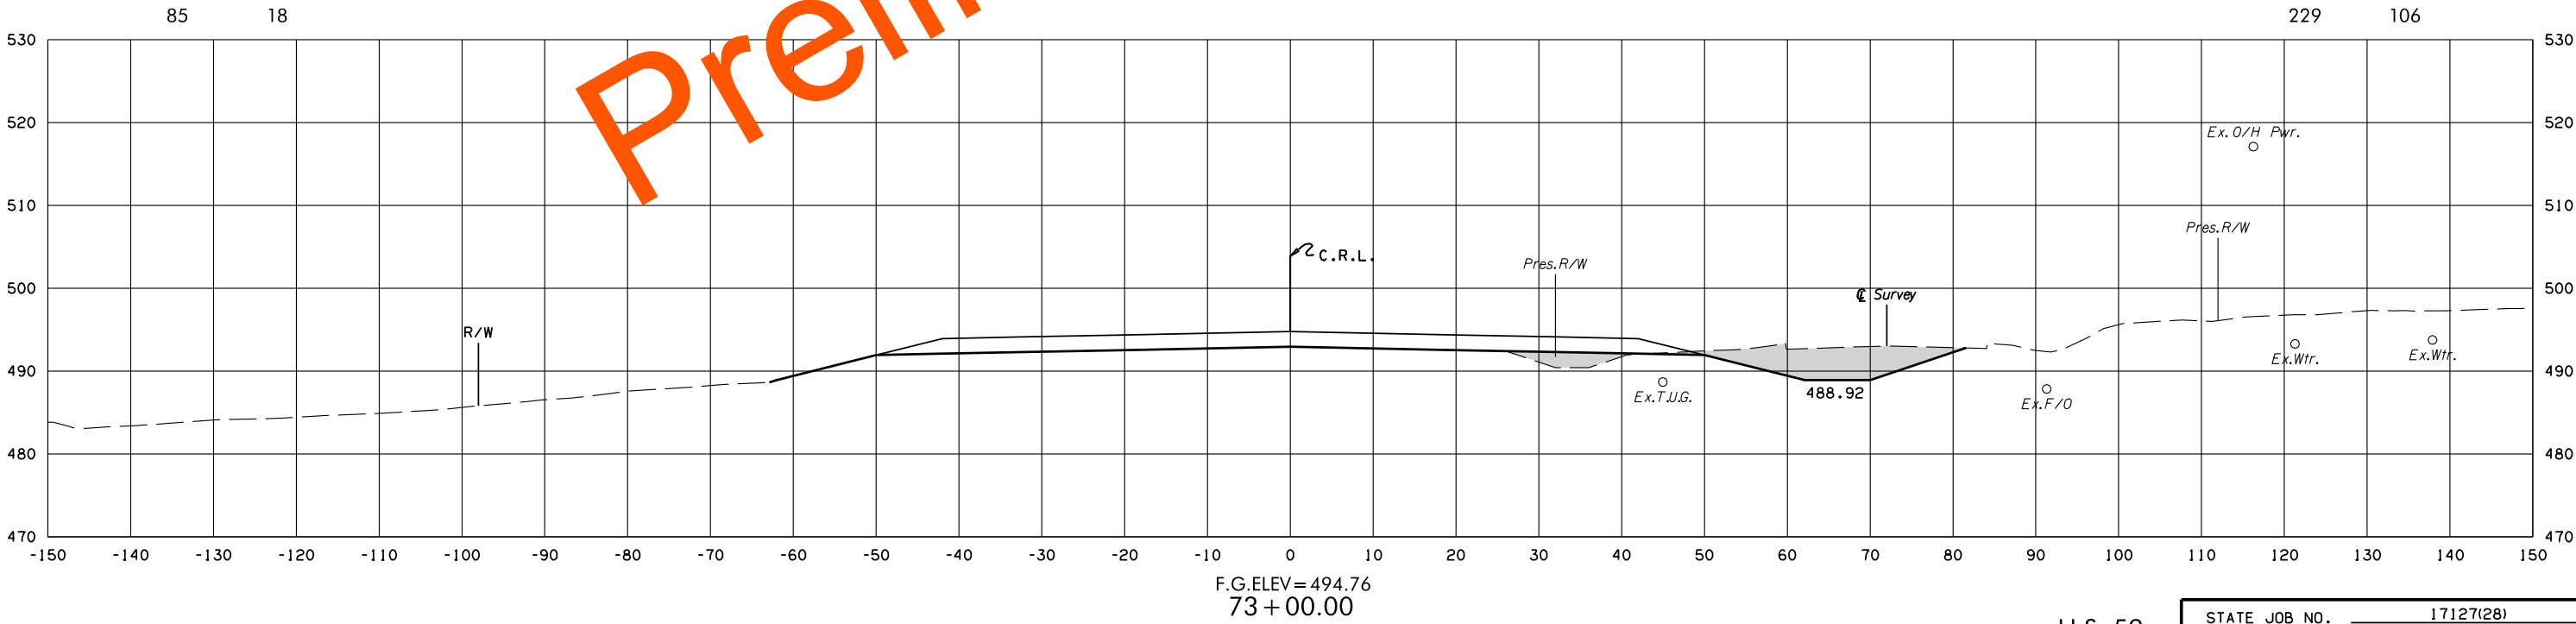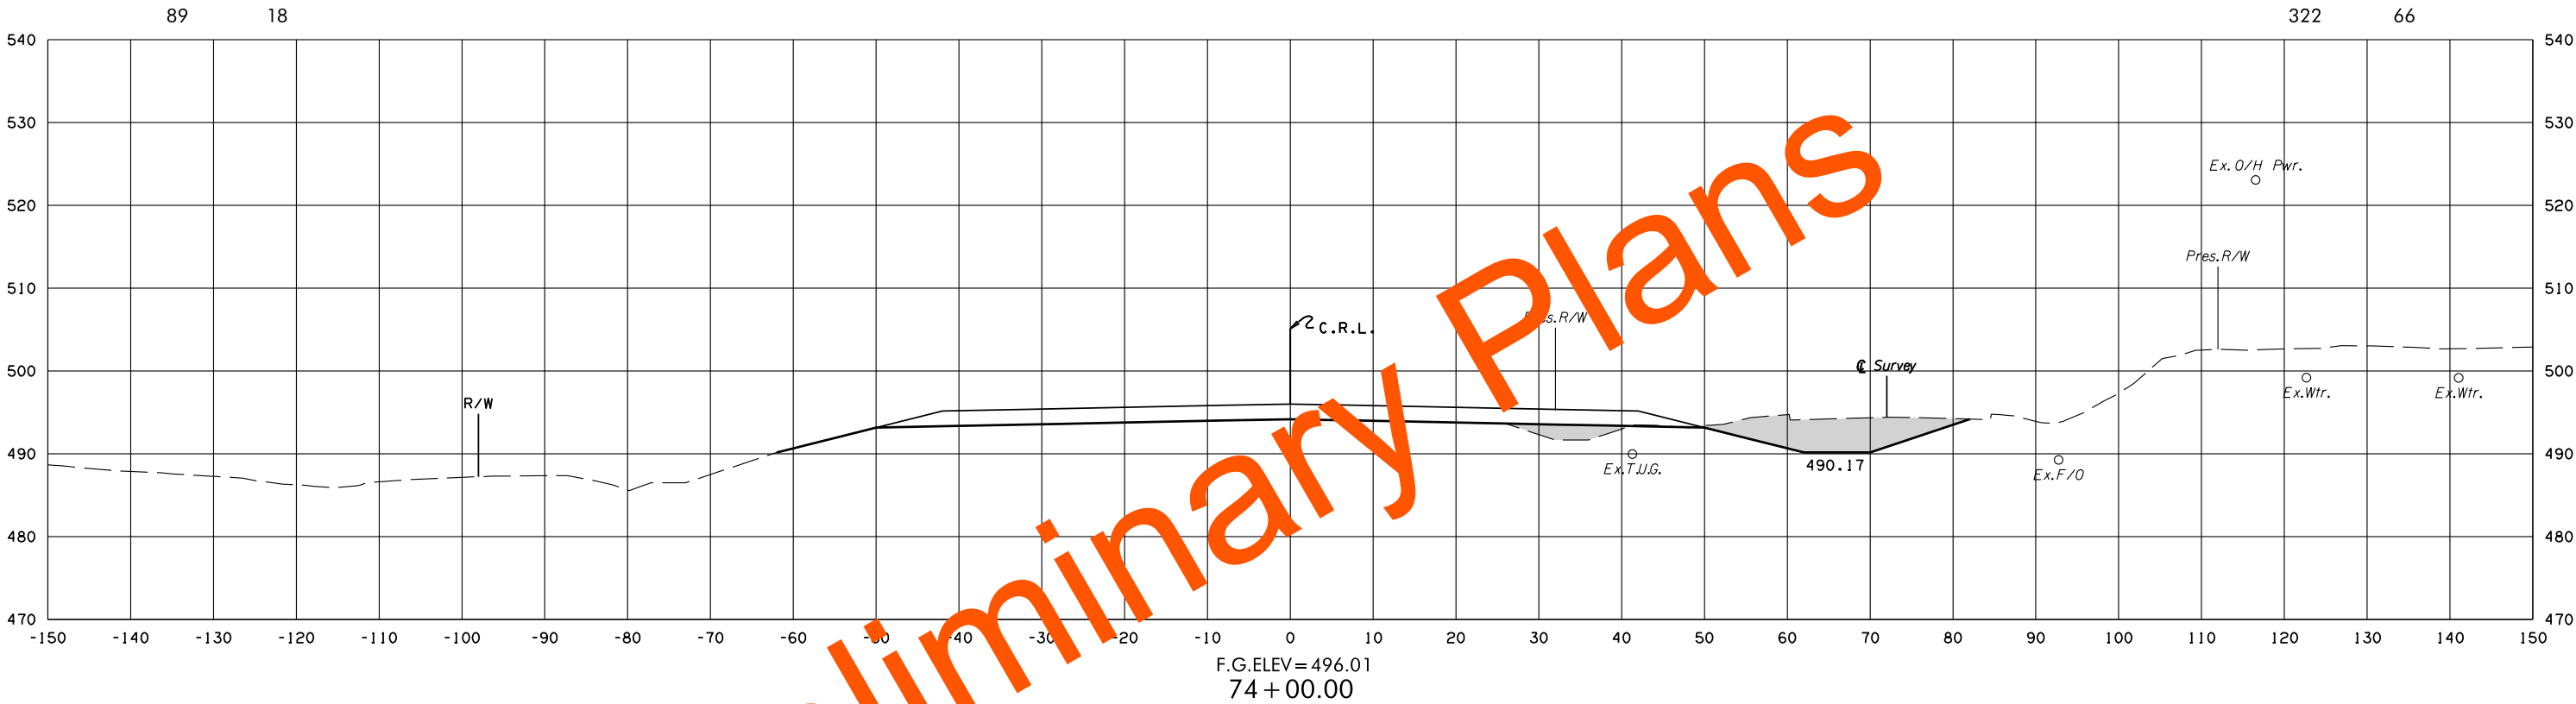


8/3/2022 2:22:04 PM
G:\PROJECTS\202943 0001 US 59 LeFlore Co\Roadway\1712728 Surfacing\Xsections\1712728-US59-XSECS.dgn


POB & ASSOCIATES, OKLAHOMA CITY, OK.						
FED. DIST. NO.	ROAD NO.	STATE	JOB PIECE NO.	FISCAL YEAR	SHEET NO.	TOTAL SHEETS
6		OKLA.				
DESCRIPTION			REVISIONS		DATE	

AREA
CUT FILL

VOLUME
CUT FILL

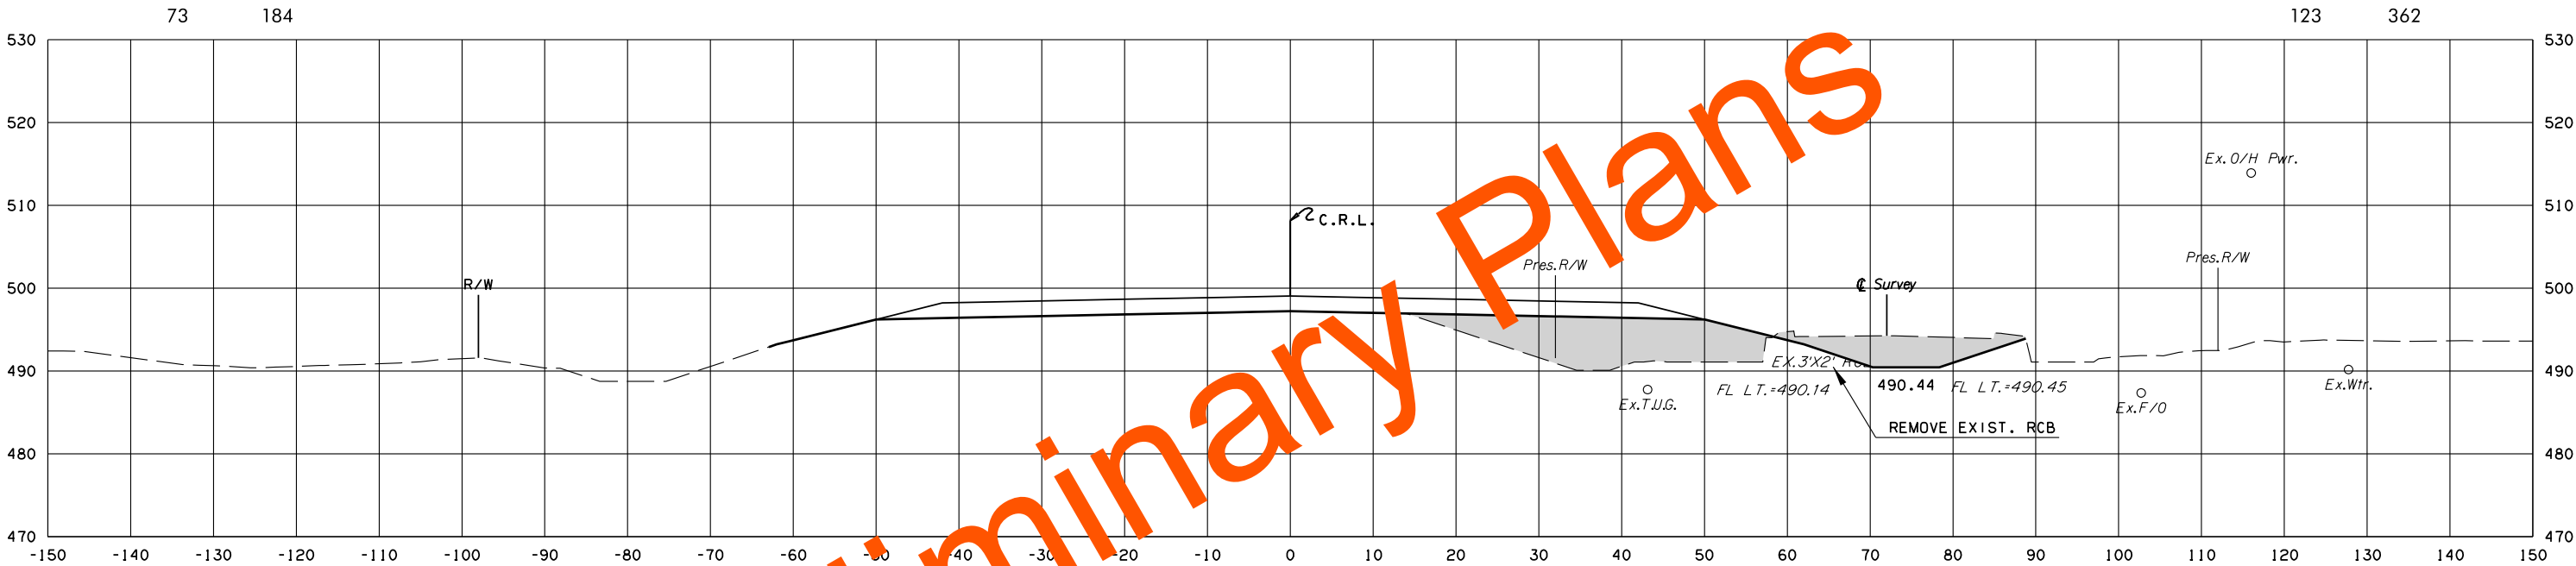

F.G.ELEV = 499.06
77+69.78

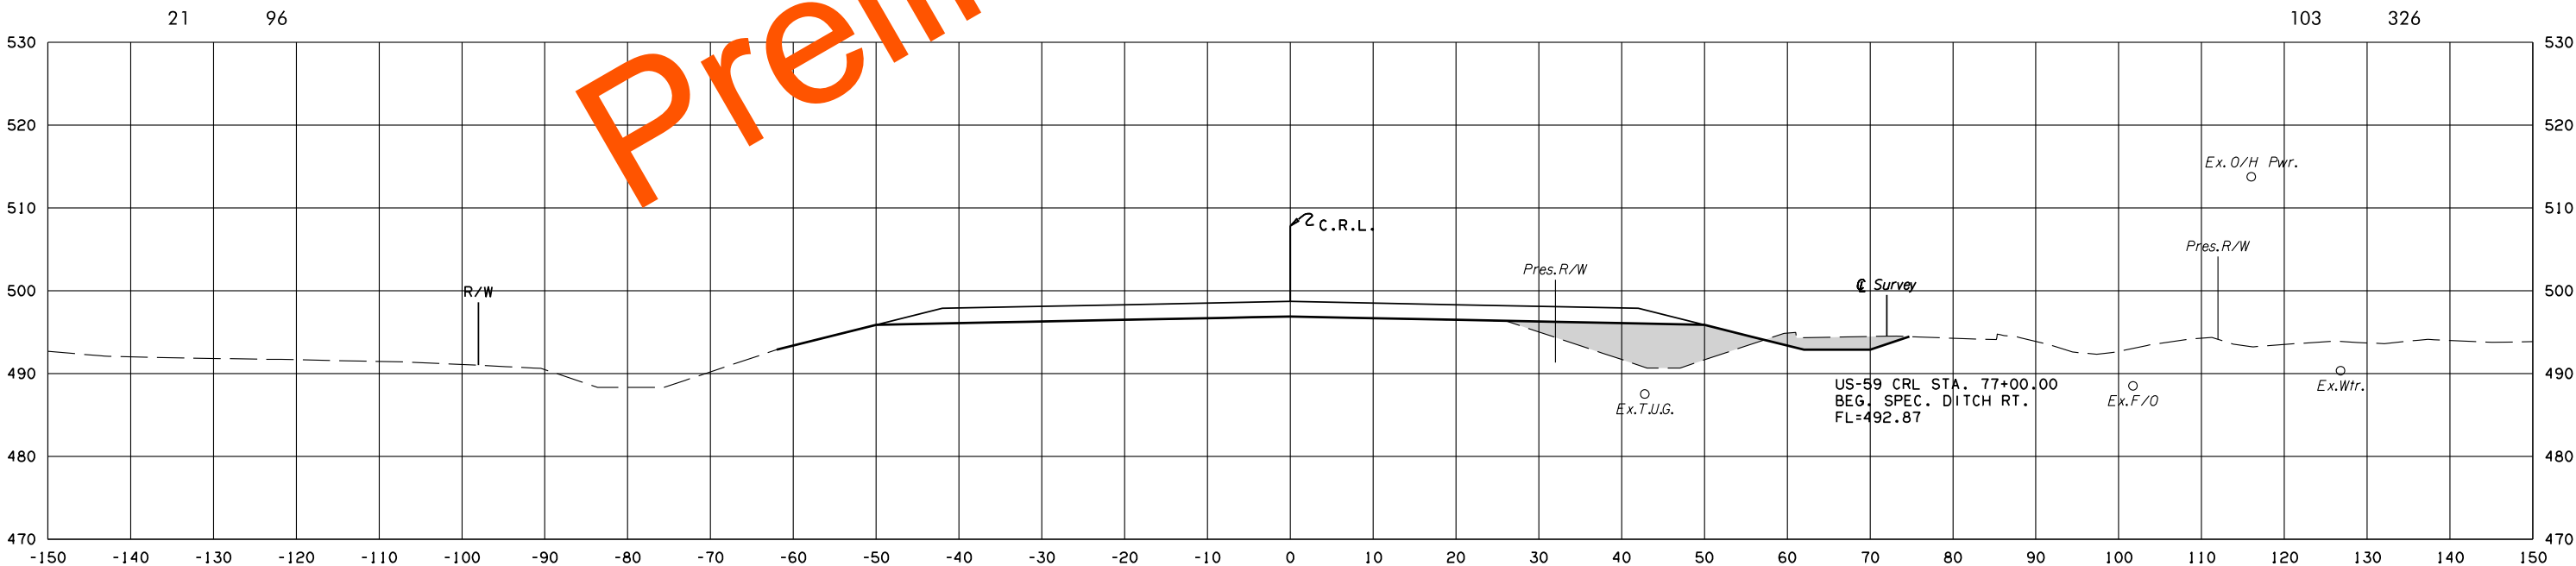

F.G.ELEV = 498.71
77+00.00

U.S. 59


STATE JOB NO.	17127(28)
LEFLORE COUNTY	SHEET NO. X50

8/3/2022 2:22:07 PM
G:\PROJECTS\202943 0001 US 59 LeFlore Co\Roadway\1712728 Surfacing\Xsections\1712728-US59-XSECS.dgn


POB & ASSOCIATES, OKLAHOMA CITY, OK.						
FED. DIST. NO.	ROAD NO.	STATE	JOB PIECE NO.	FISCAL YEAR	SHEET NO.	TOTAL SHEETS
6		OKLA.				
DESCRIPTION			REVISIONS		DATE	

AREA
CUT FILL

VOLUME
CUT FILL

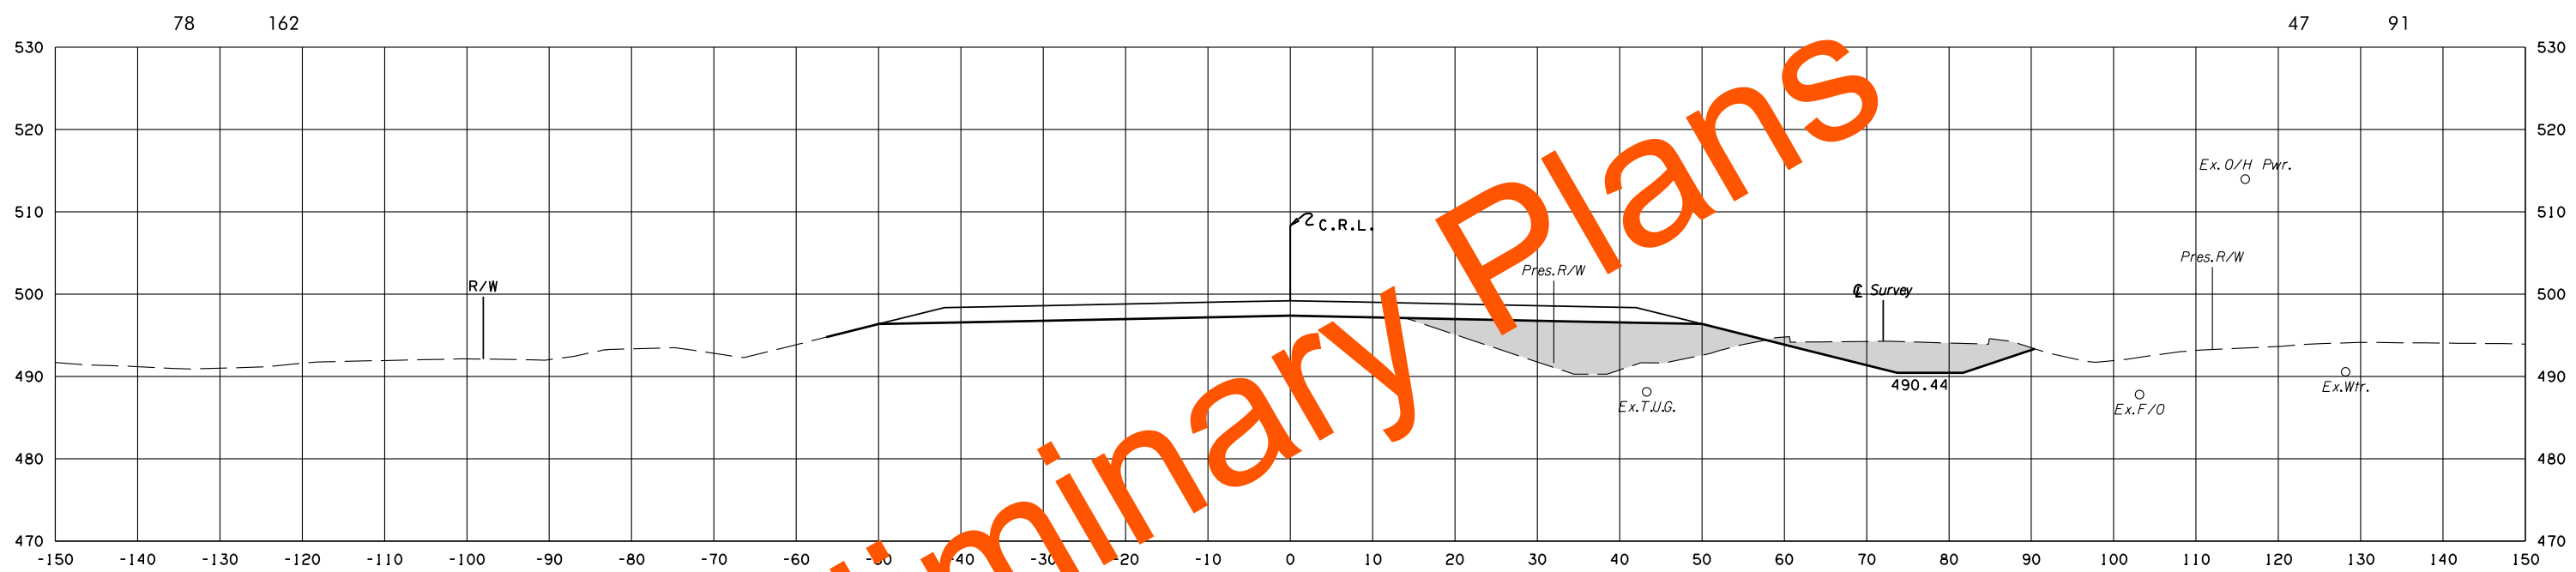

F.G.ELEV=499.21
78+00.00

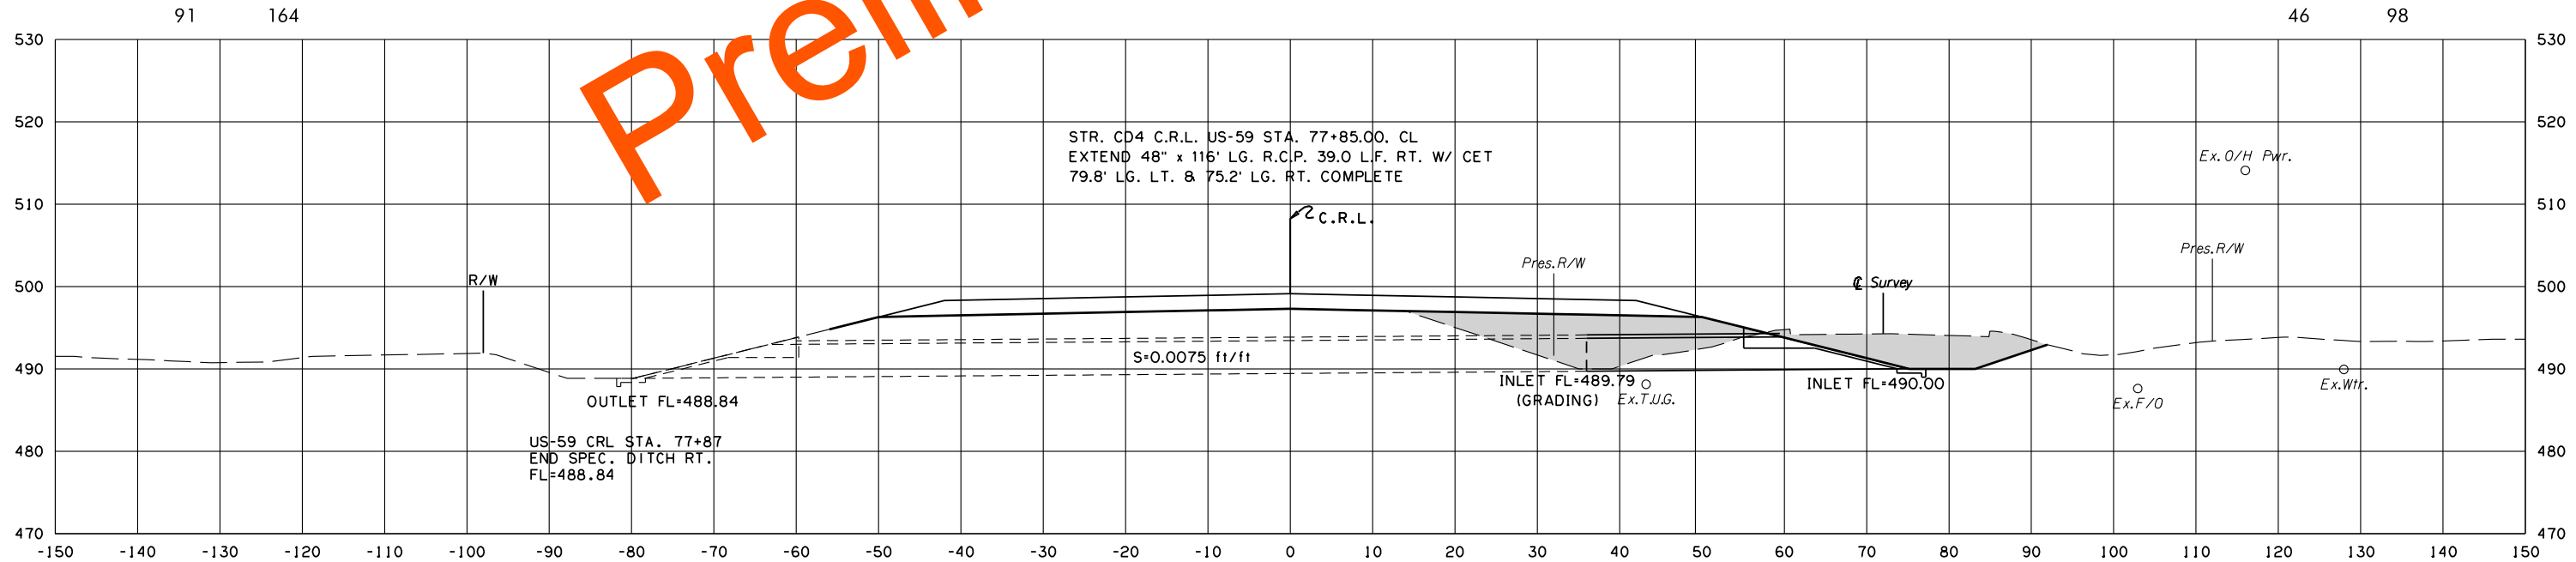

STR. CD4 C.R.L. US-59 STA. 77+85.00. CL
EXTEND 48" x 116' LG. R.C.P. 39.0 L.F. RT. W/ CET
79.8' LG. LT. & 75.2' LG. RT. COMPLETE

US-59 CRL STA. 77+87
END SPEC. DITCH RT.
FL=488.84



F.G.ELEV=499.14
77+85.00

8/3/2022 2:22:08 PM
G:\PROJECTS\202943 0001 US 59 LeFlore Co\Roadway\1712728 Surfacing\XSections\1712728-US59-XSECS.dgn

POB & ASSOCIATES, OKLAHOMA CITY, OK.						
FED. DIST. NO.	ROAD NO.	STATE	JOB PIECE NO.	FISCAL YEAR	SHEET NO.	TOTAL SHEETS
6		OKLA.				
DESCRIPTION			REVISIONS		DATE	

AREA
CUT FILL

VOLUME
CUT FILL

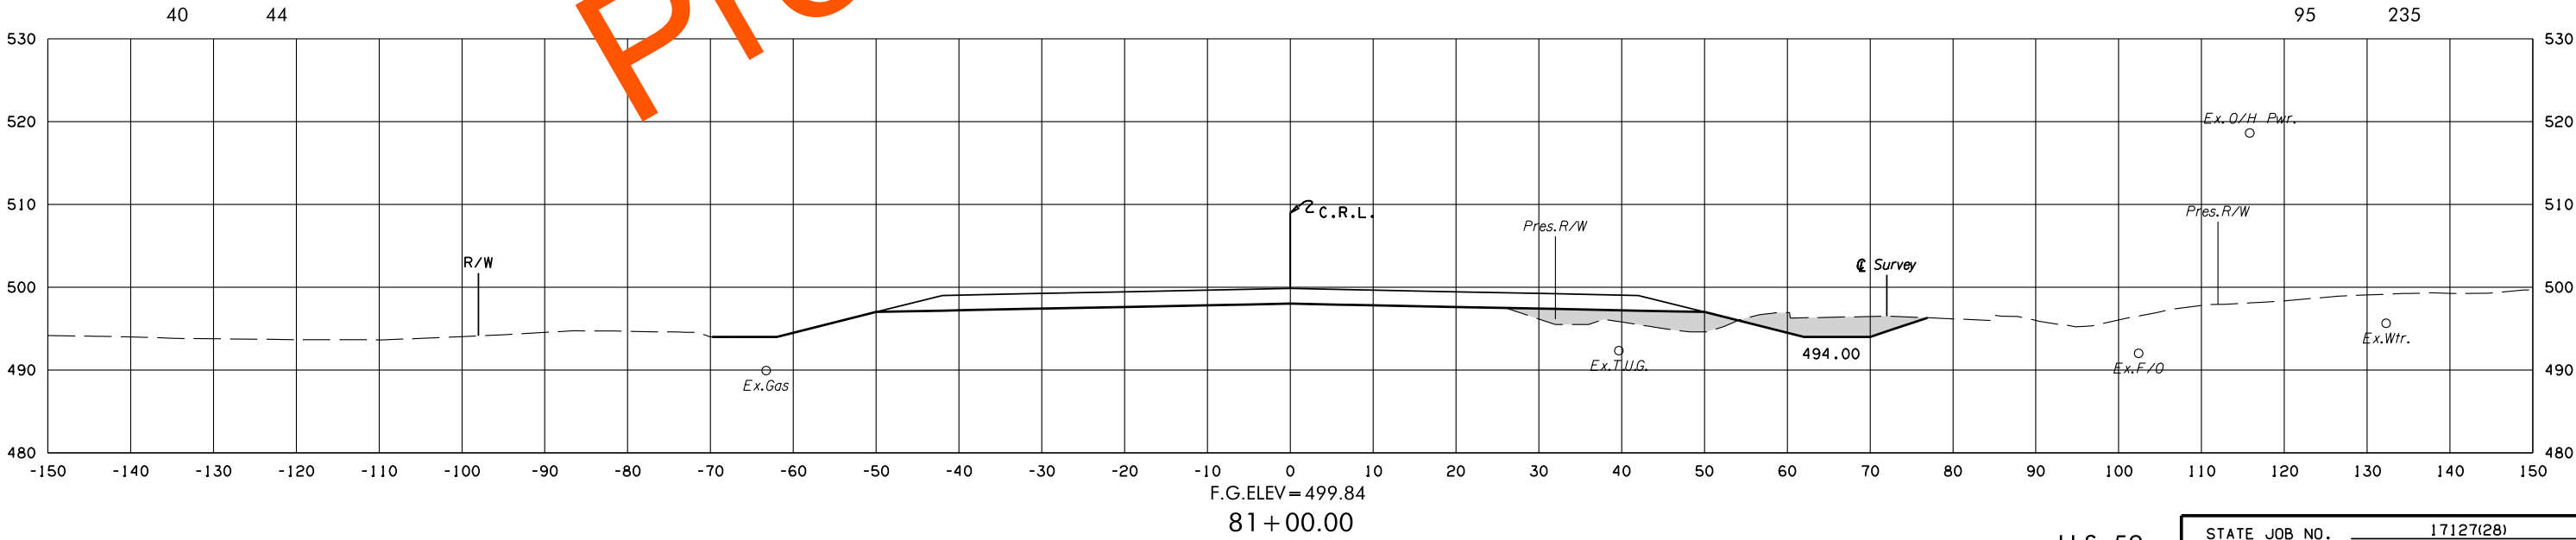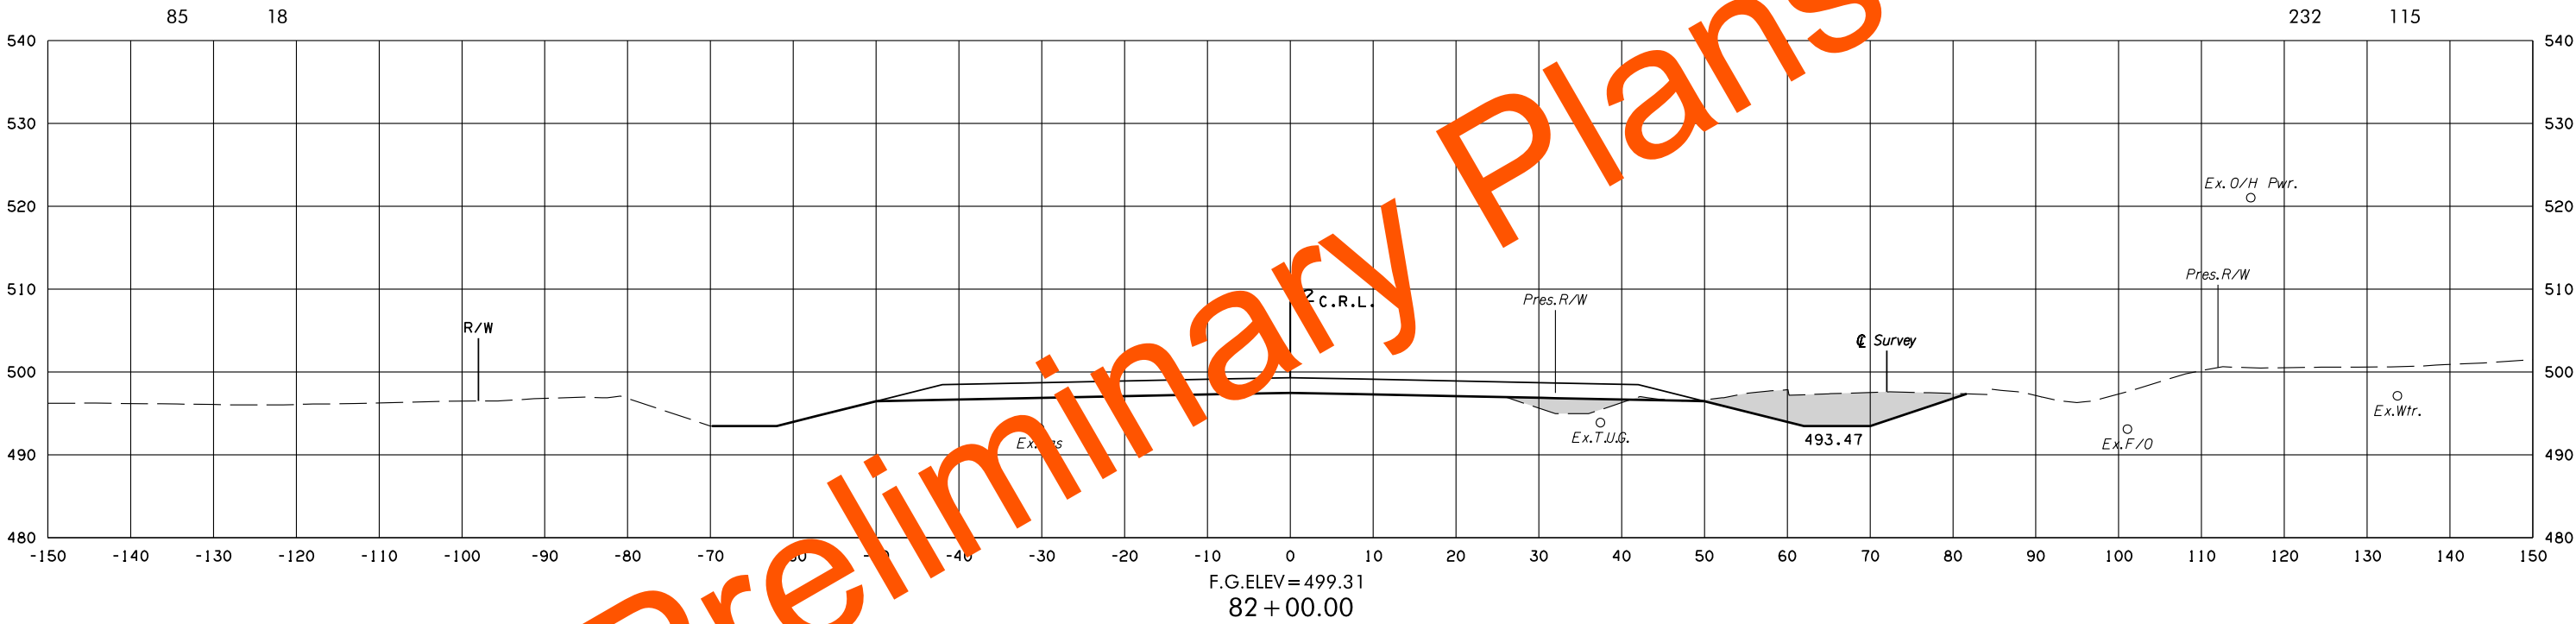


8/3/2022 2:22:09 PM
G:\PROJECTS\202943 0001 US 59 LeFlore Co\Roadway\1712728 Surfacing\XSections\1712728-US59-XSECS.dgn


POB & ASSOCIATES, OKLAHOMA CITY, OK.						
FED. ROAD DIST. NO.	STATE	JOB PIECE NO.	FISCAL YEAR	SHEET NO.	TOTAL SHEETS	
6	OKLA.					
DESCRIPTION			REVISIONS		DATE	

AREA
CUT FILL

VOLUME
CUT FILL

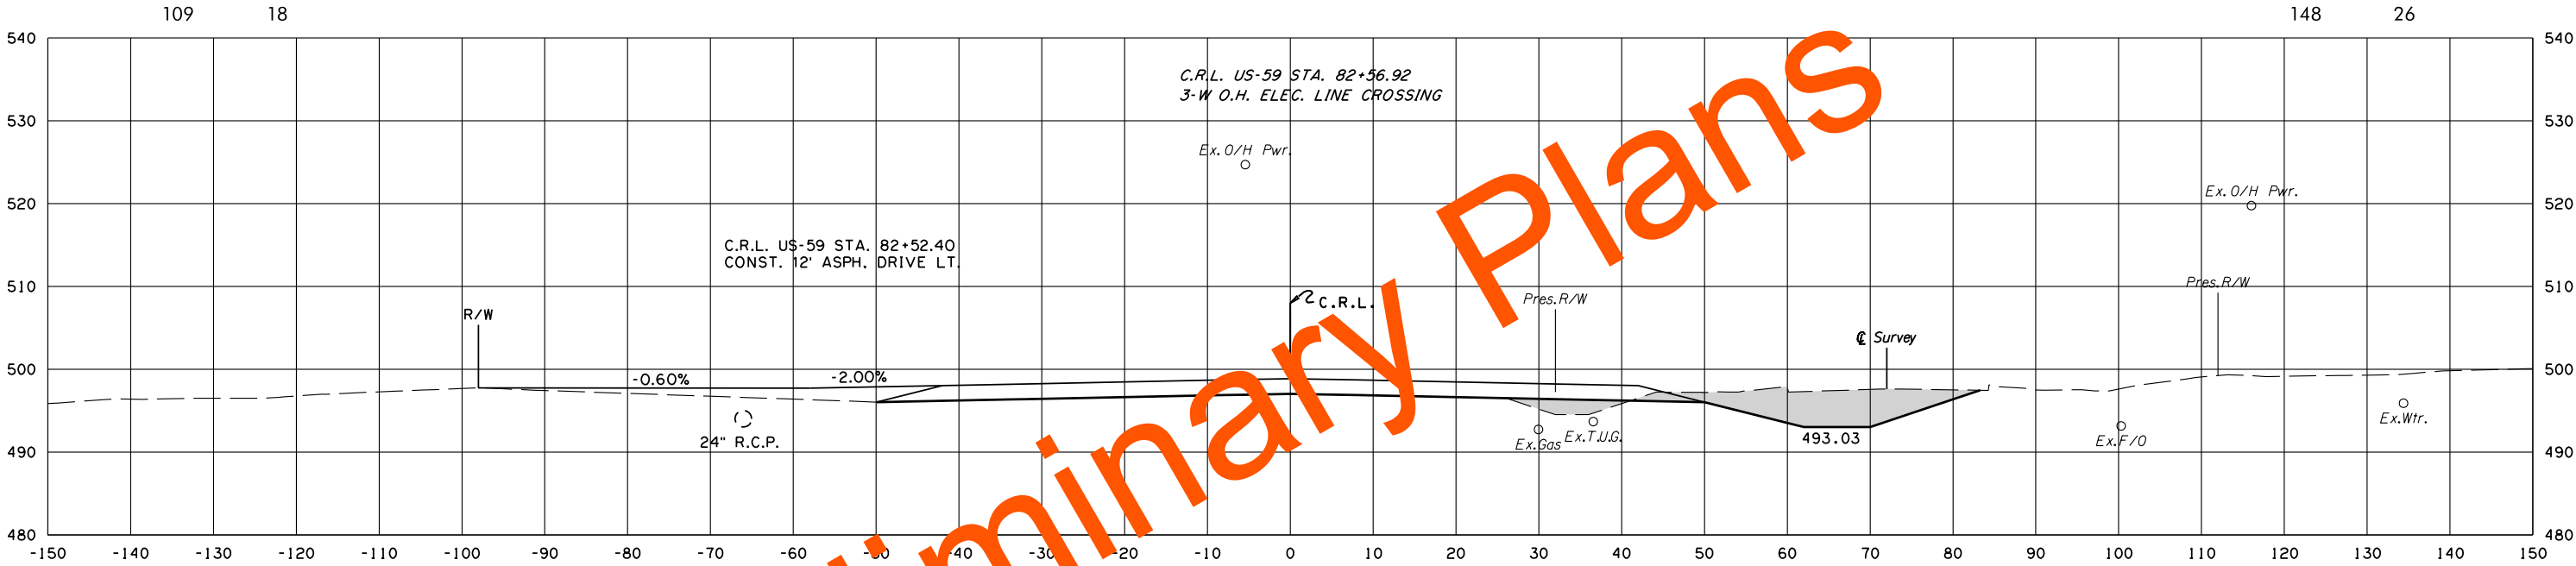

F.G.ELEV=498.87
82+52.92


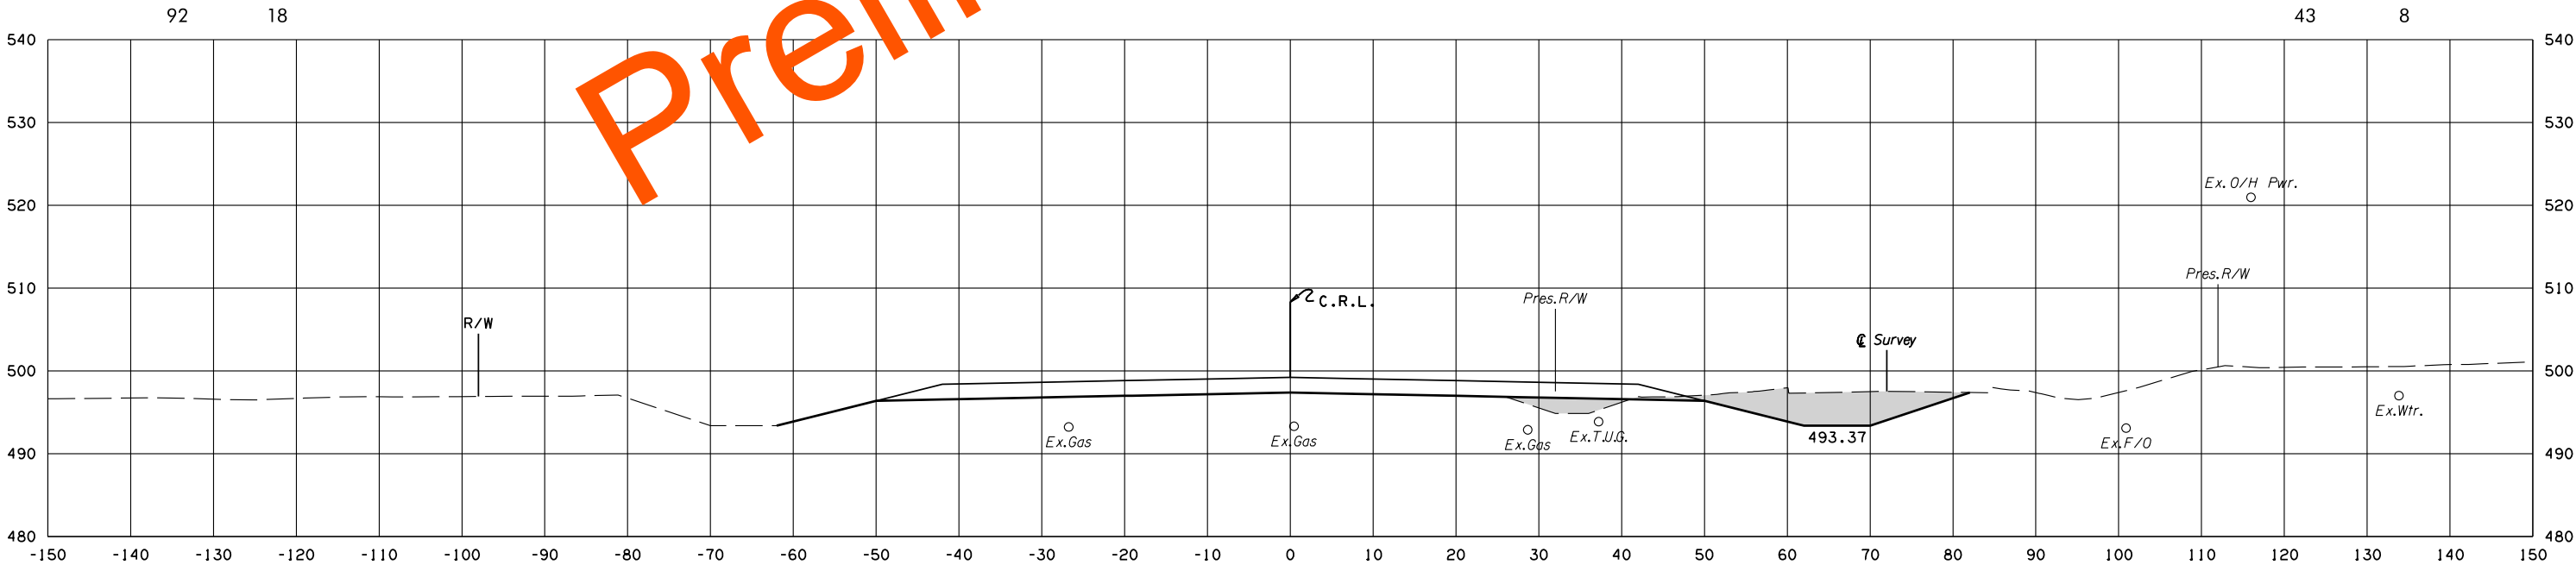


F.G.ELEV=499.21
82+13.02

POB & ASSOCIATES, OKLAHOMA CITY, OK.						
FED. ROAD DIST. NO.	STATE	JOB PIECE NO.	FISCAL YEAR	SHEET NO.	TOTAL SHEETS	
6	OKLA.					
DESCRIPTION			REVISIONS		DATE	

AREA
CUT FILL

VOLUME
CUT FILL

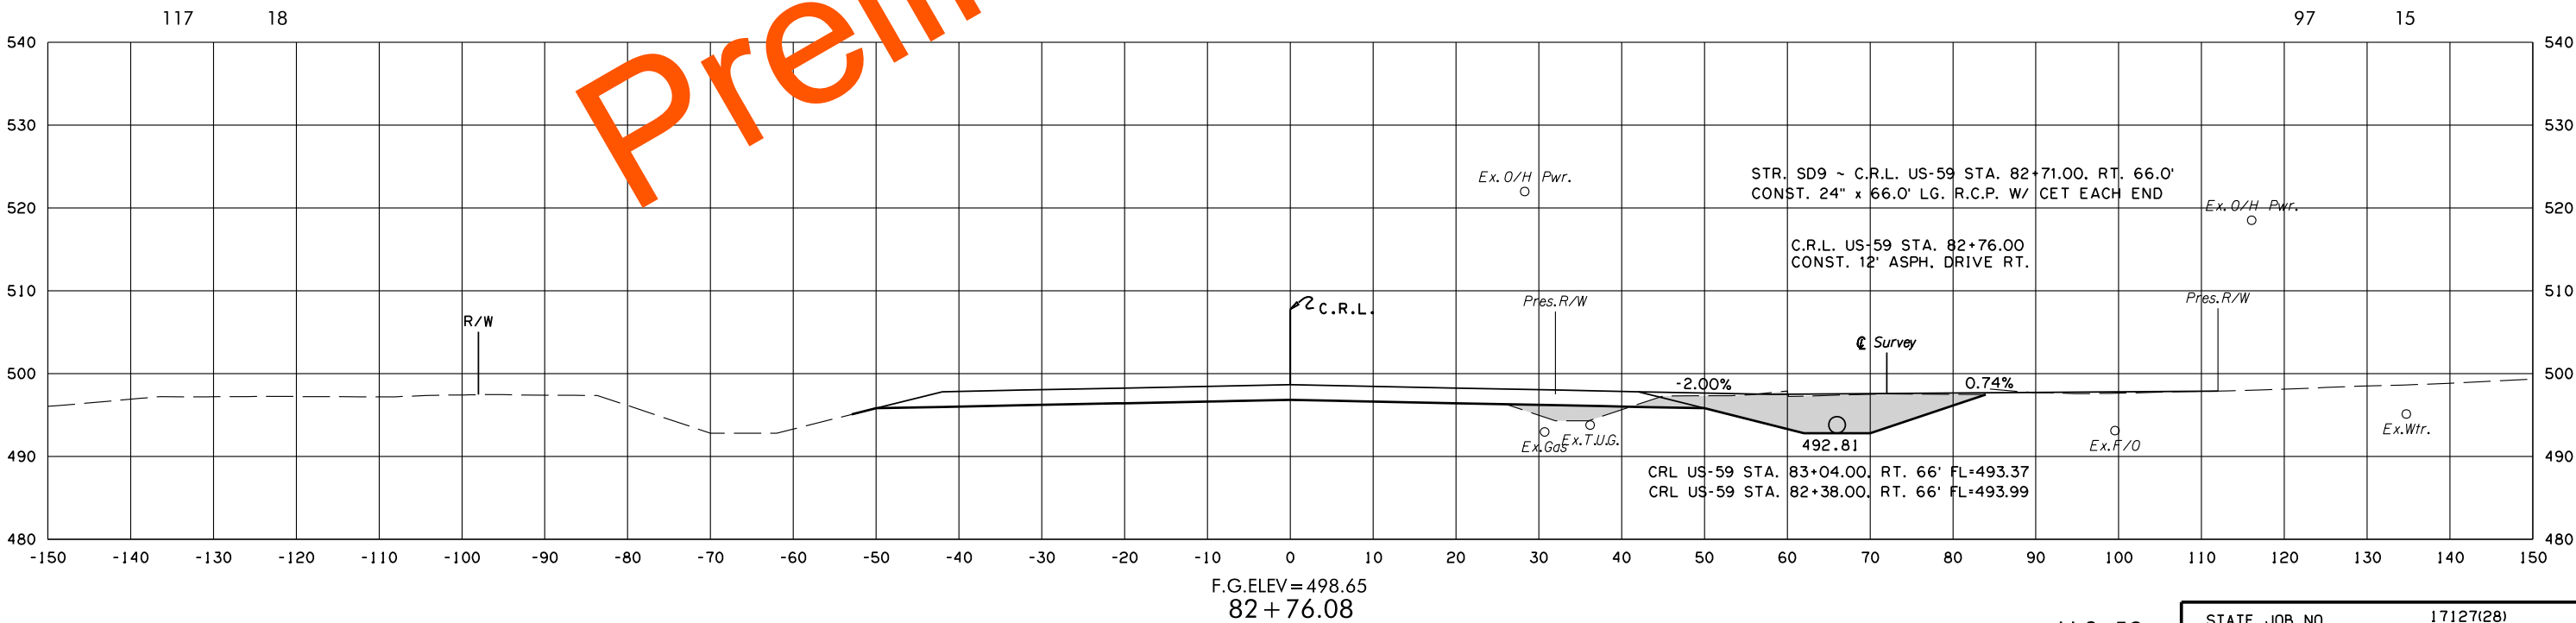
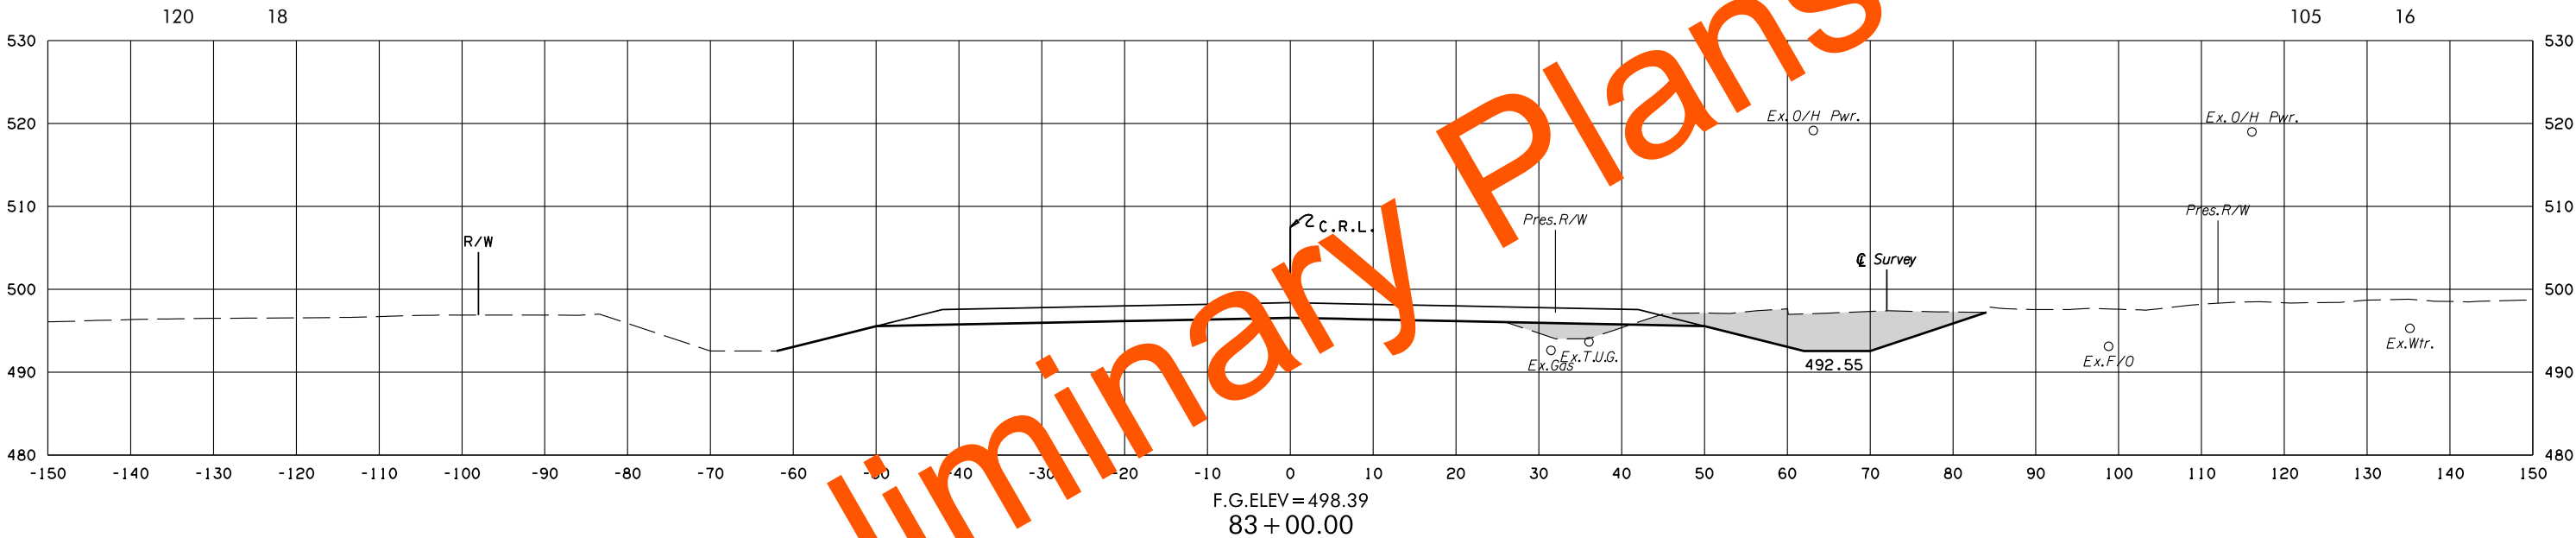


8/3/2022 2:22:42 PM
G:\PROJECTS\202943 0001 US 59 LeFlore Co\Roadway\1712728 Surfacing\XSections\1712728-US59-XSECS.dgn

POB & ASSOCIATES, OKLAHOMA CITY, OK.						
FED. ROAD DIST. NO.	STATE	JOB PIECE NO.	FISCAL YEAR	SHEET NO.	TOTAL SHEETS	
6	OKLA.					
DESCRIPTION			REVISIONS		DATE	

AREA
CUT FILL

VOLUME
CUT FILL

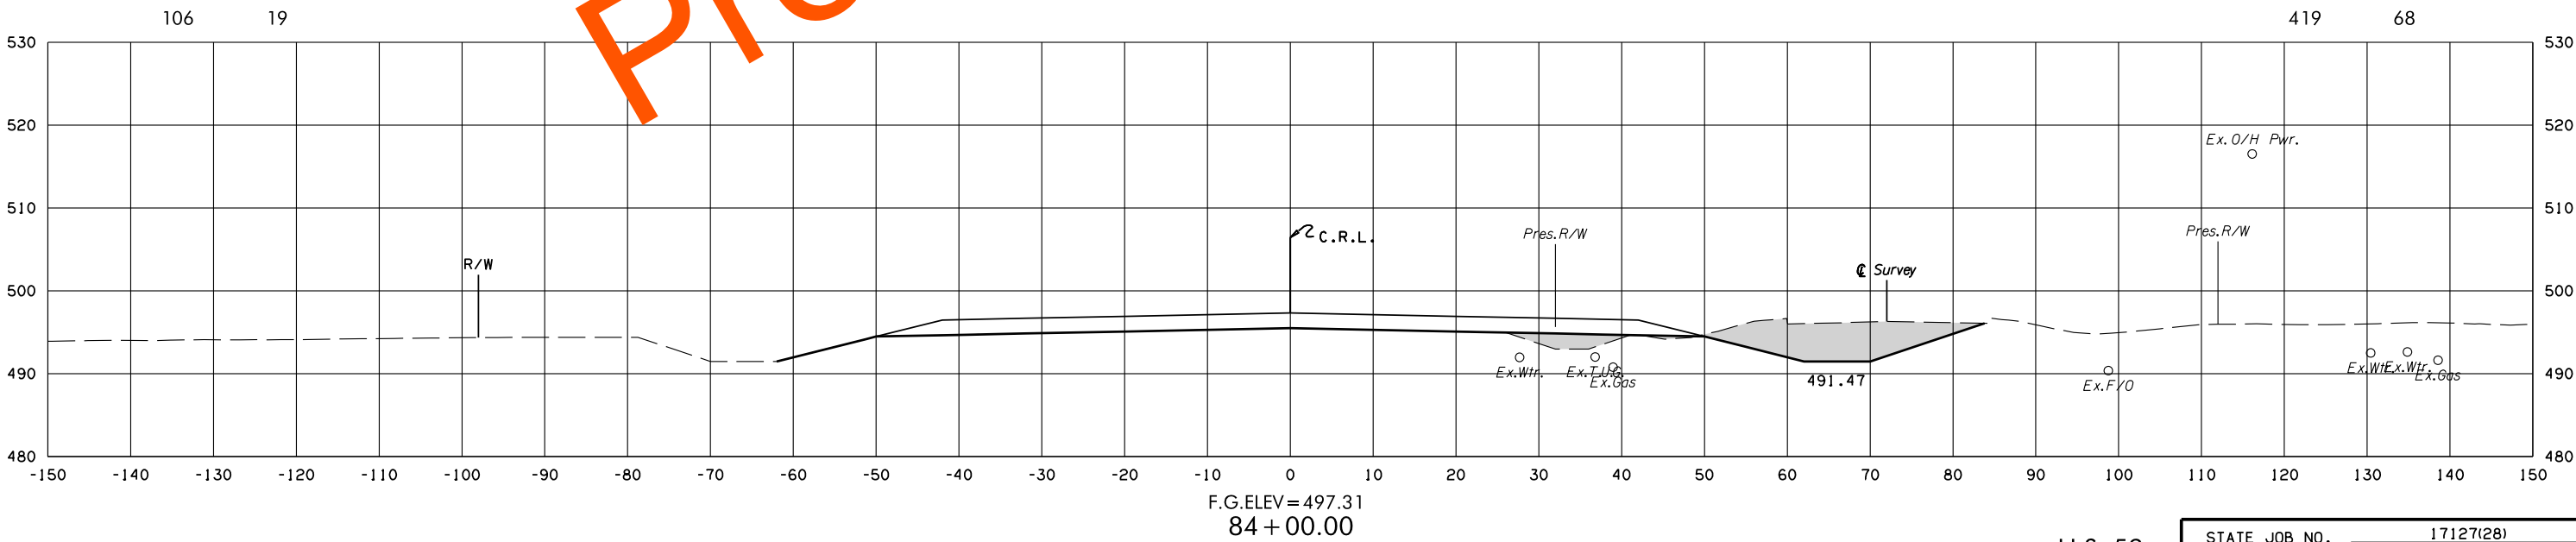
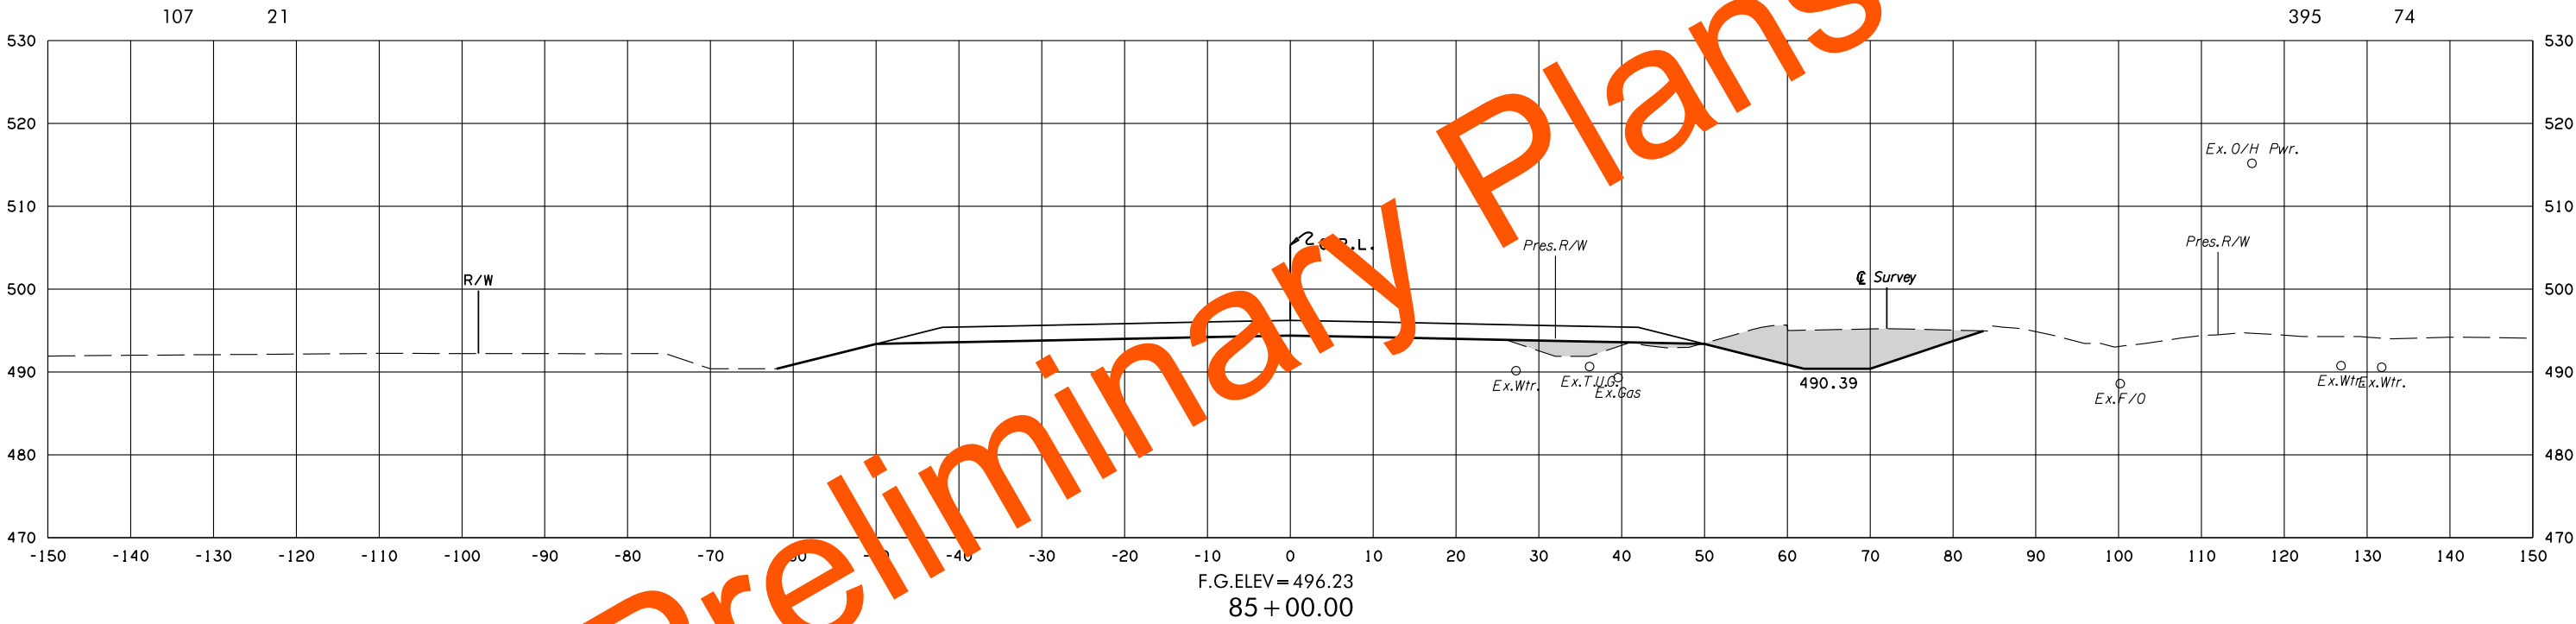


8/3/2022 2:22:14 PM
G:\PROJECTS\202943 0001 US 59 LeFlore Co\Roadway\1712728 Surfacing\XSections\1712728-US59-XSECS.dgn

POB & ASSOCIATES, OKLAHOMA CITY, OK.						
FED. DIST. NO.	ROAD NO.	STATE	JOB PIECE NO.	FISCAL YEAR	SHEET NO.	TOTAL SHEETS
6		OKLA.				
DESCRIPTION			REVISIONS		DATE	

AREA
CUT FILL

VOLUME
CUT FILL

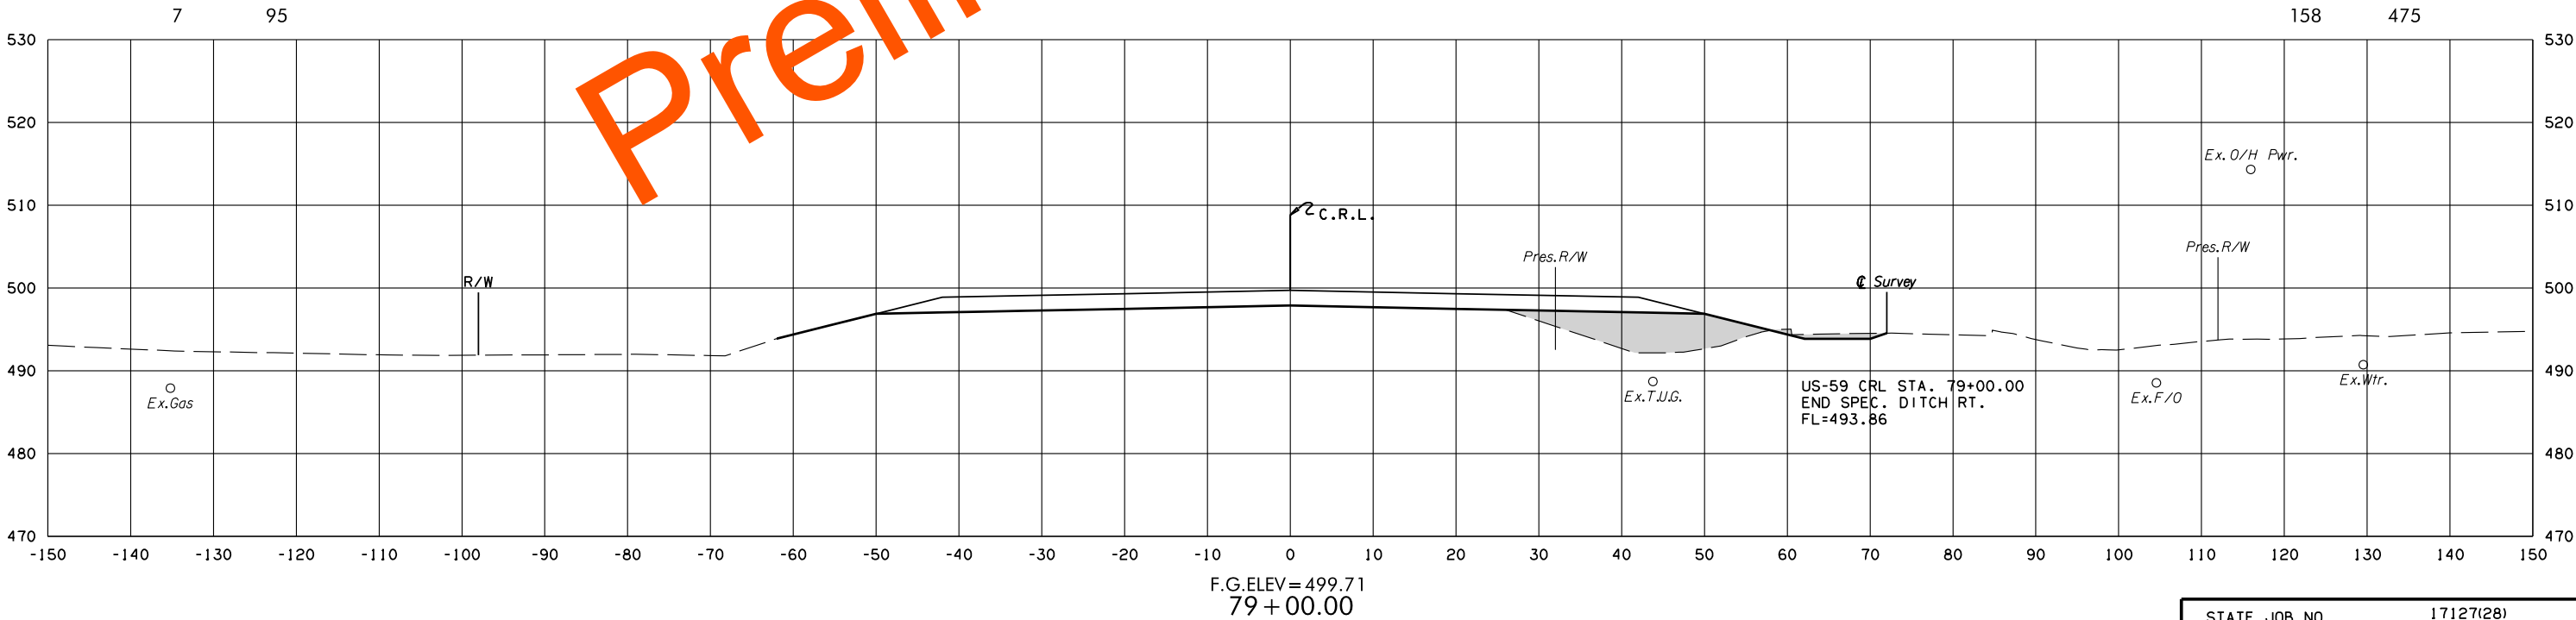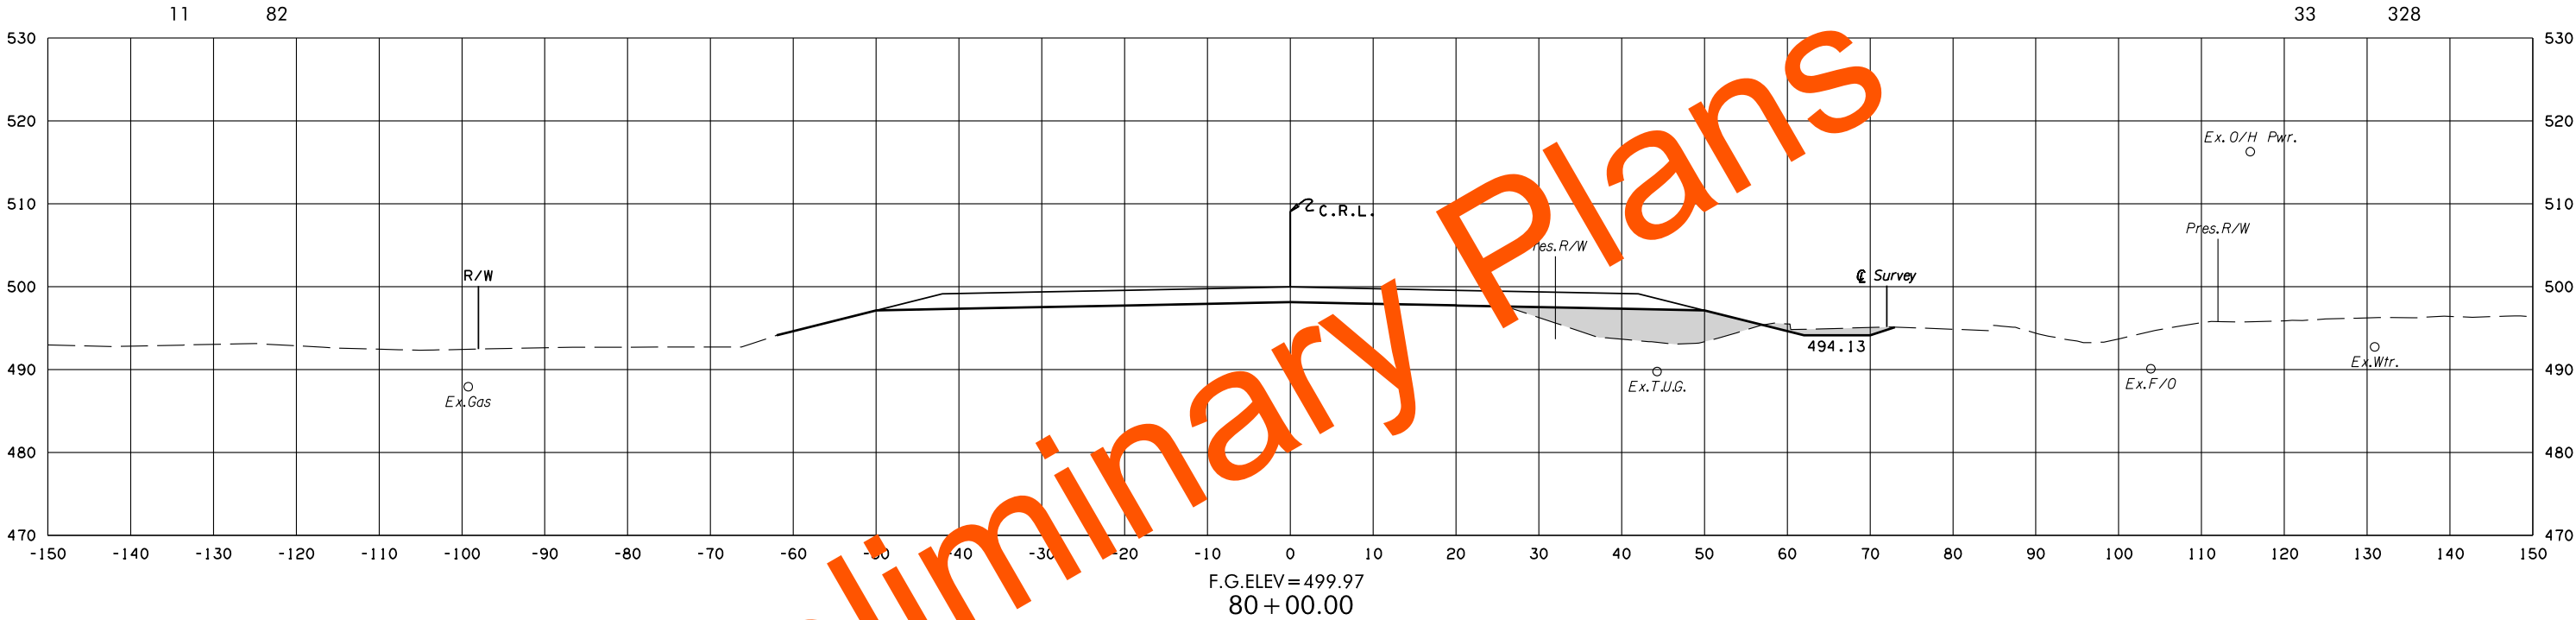



STATE JOB NO.	17127(28)
LEFLORE COUNTY	SHEET NO. X52

8/3/2022 2:22:45 PM G:\PROJECTS\202943 0001 US 59 LeFlore Co\Roadway\1712728 Surfacing\XSections\1712728-US59-XSECS.dgn

POB & ASSOCIATES, OKLAHOMA CITY, OK.						
FED. DIST. NO.	ROAD NO.	STATE	JOB PIECE NO.	FISCAL YEAR	SHEET NO.	TOTAL SHEETS
6		OKLA.				
DESCRIPTION			REVISIONS		DATE	

AREA
CUT FILL

VOLUME
CUT FILL

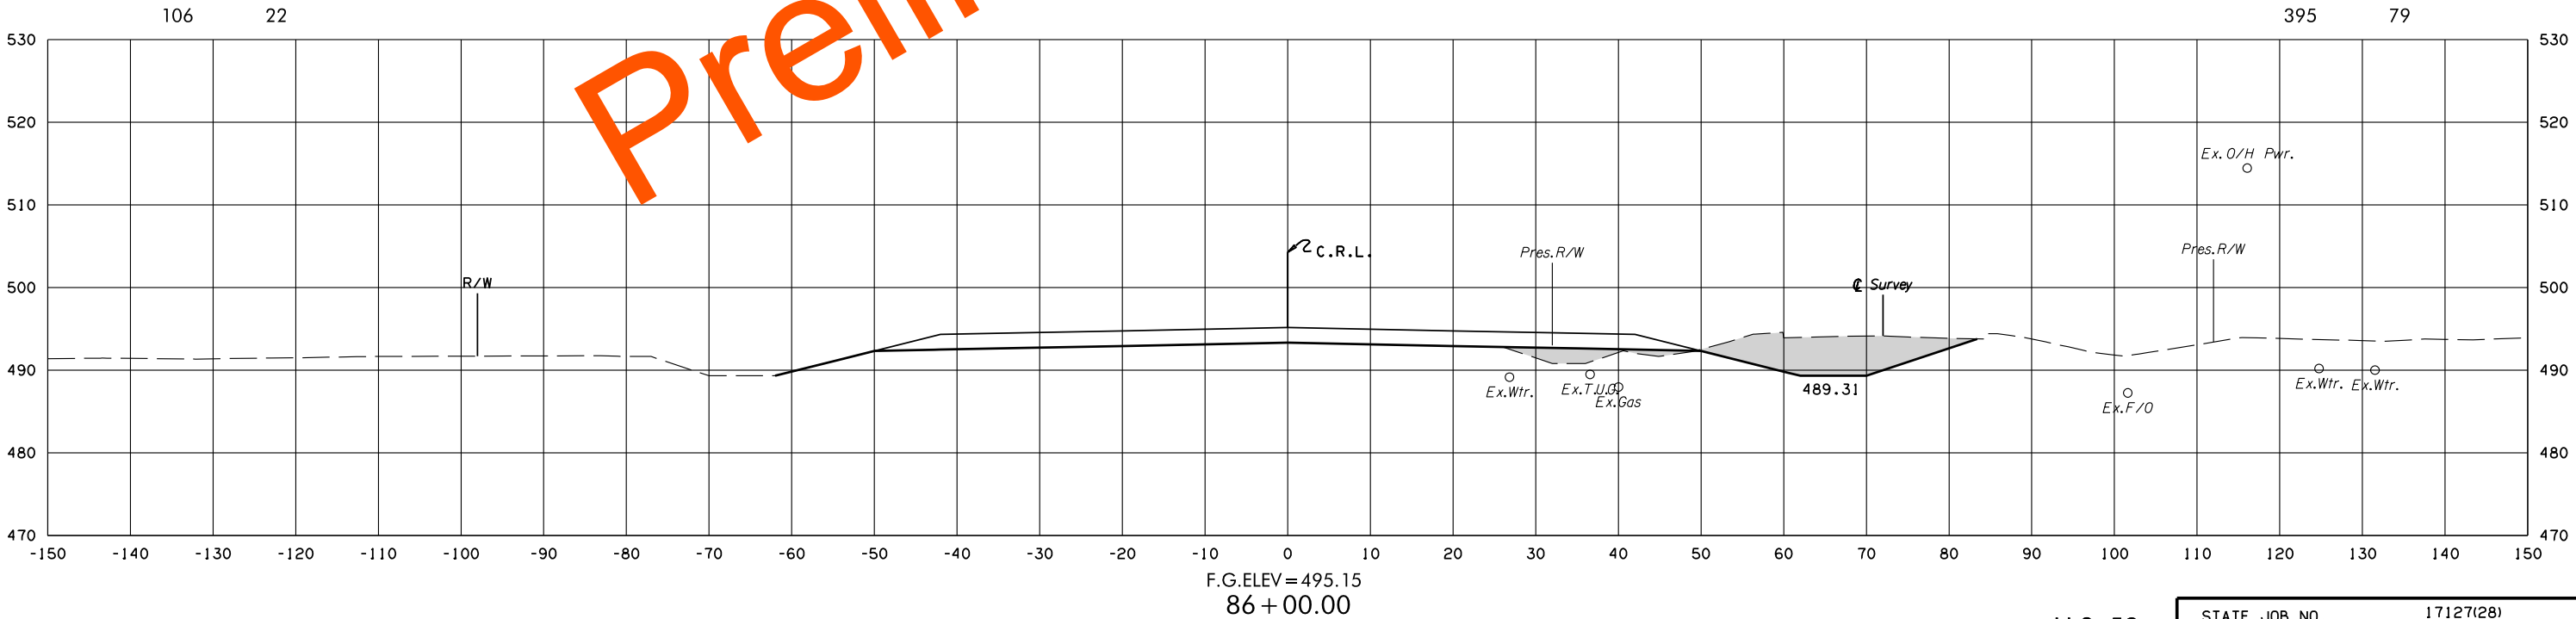
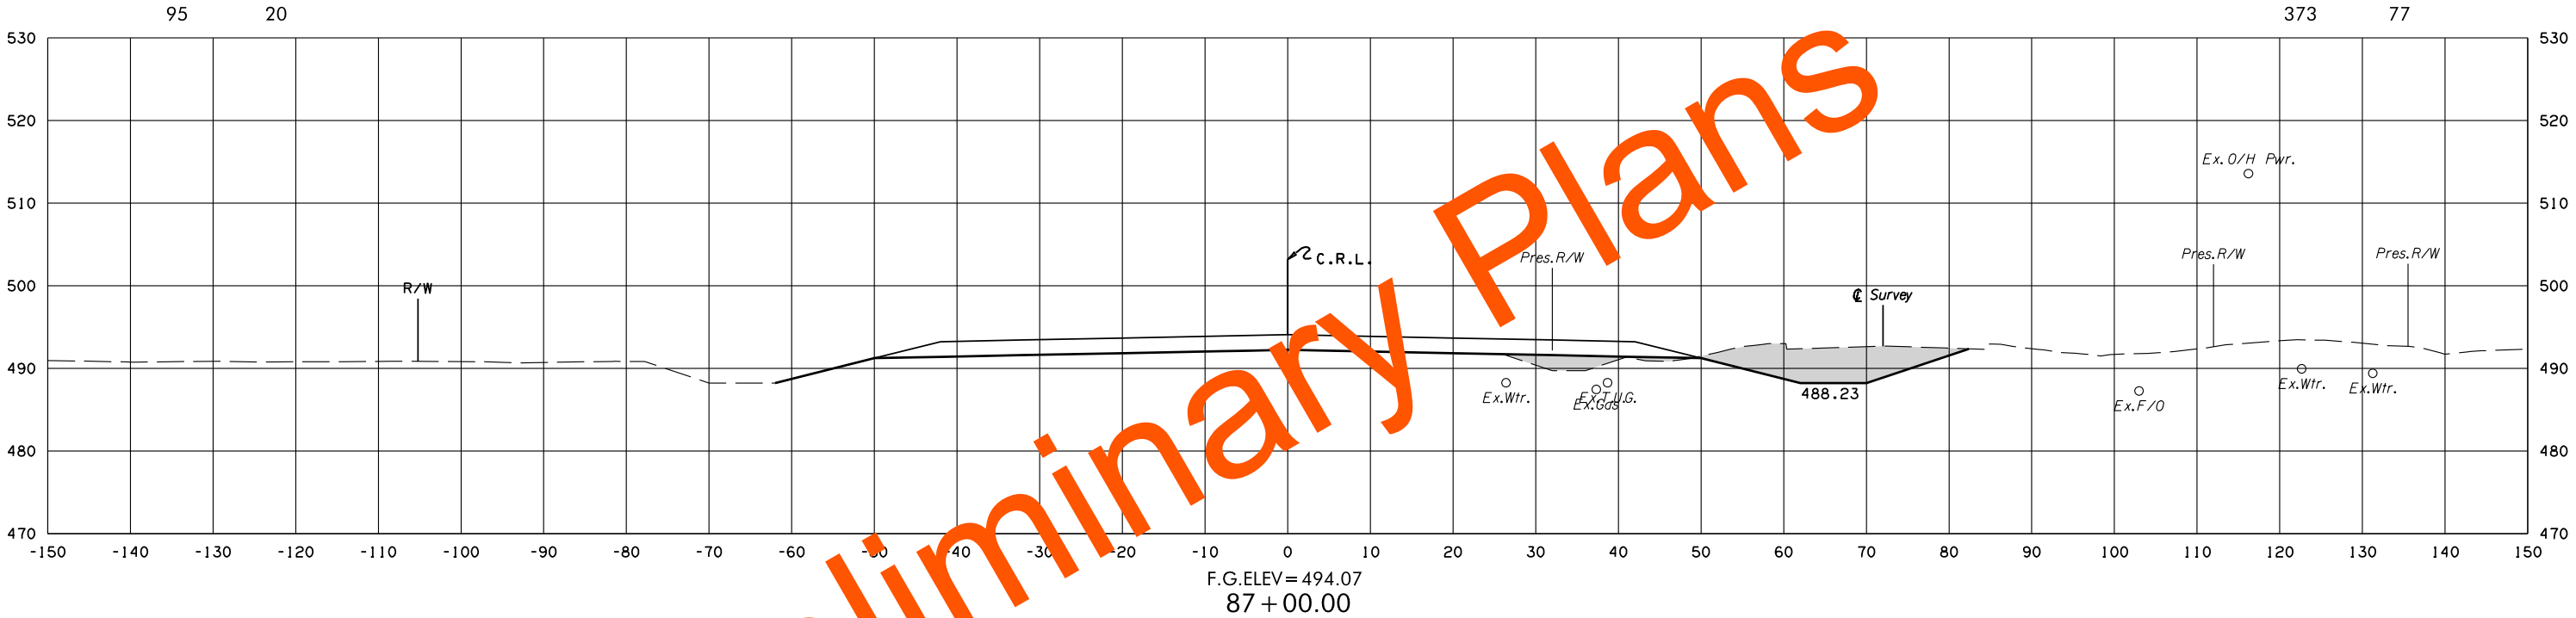


8/3/2022 2:22:16 PM G:\PROJECTS\202943 0001 US 59 LeFlore Co\Roadway\1712728 Surfacing\XSections\1712728-US59-XSECS.dgn

POB & ASSOCIATES, OKLAHOMA CITY, OK.						
FED. ROAD DIST. NO.	STATE	JOB PIECE NO.	FISCAL YEAR	SHEET NO.	TOTAL SHEETS	
6	OKLA.					
DESCRIPTION			REVISIONS		DATE	

AREA
CUT FILL

VOLUME
CUT FILL

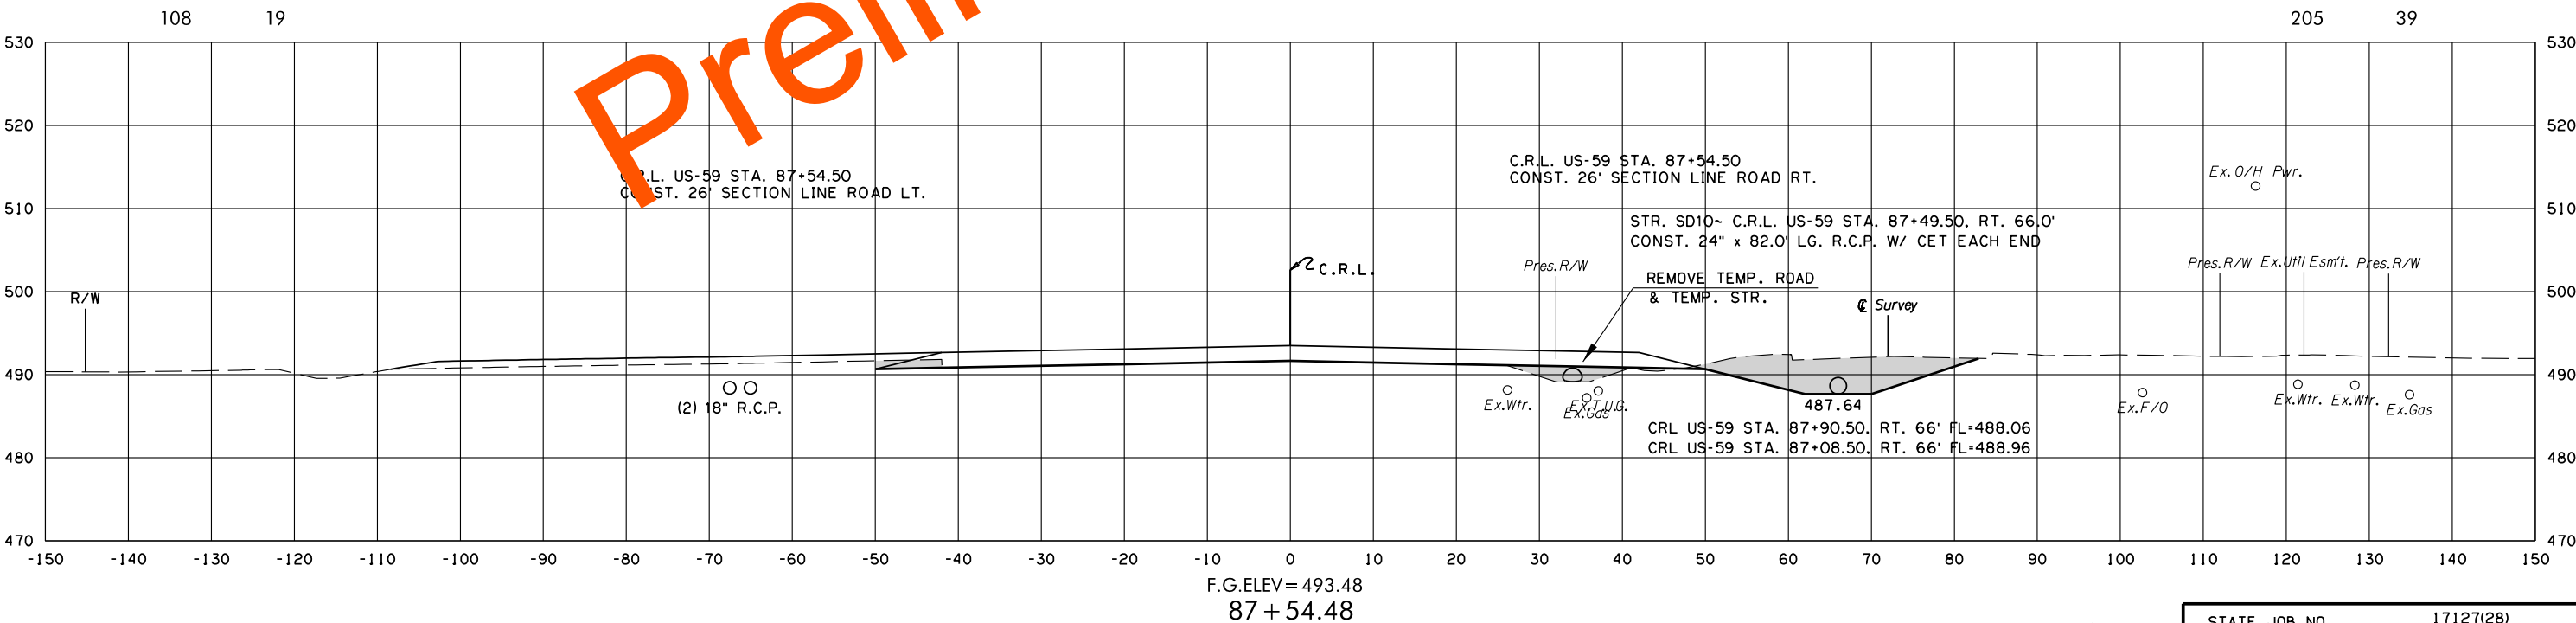
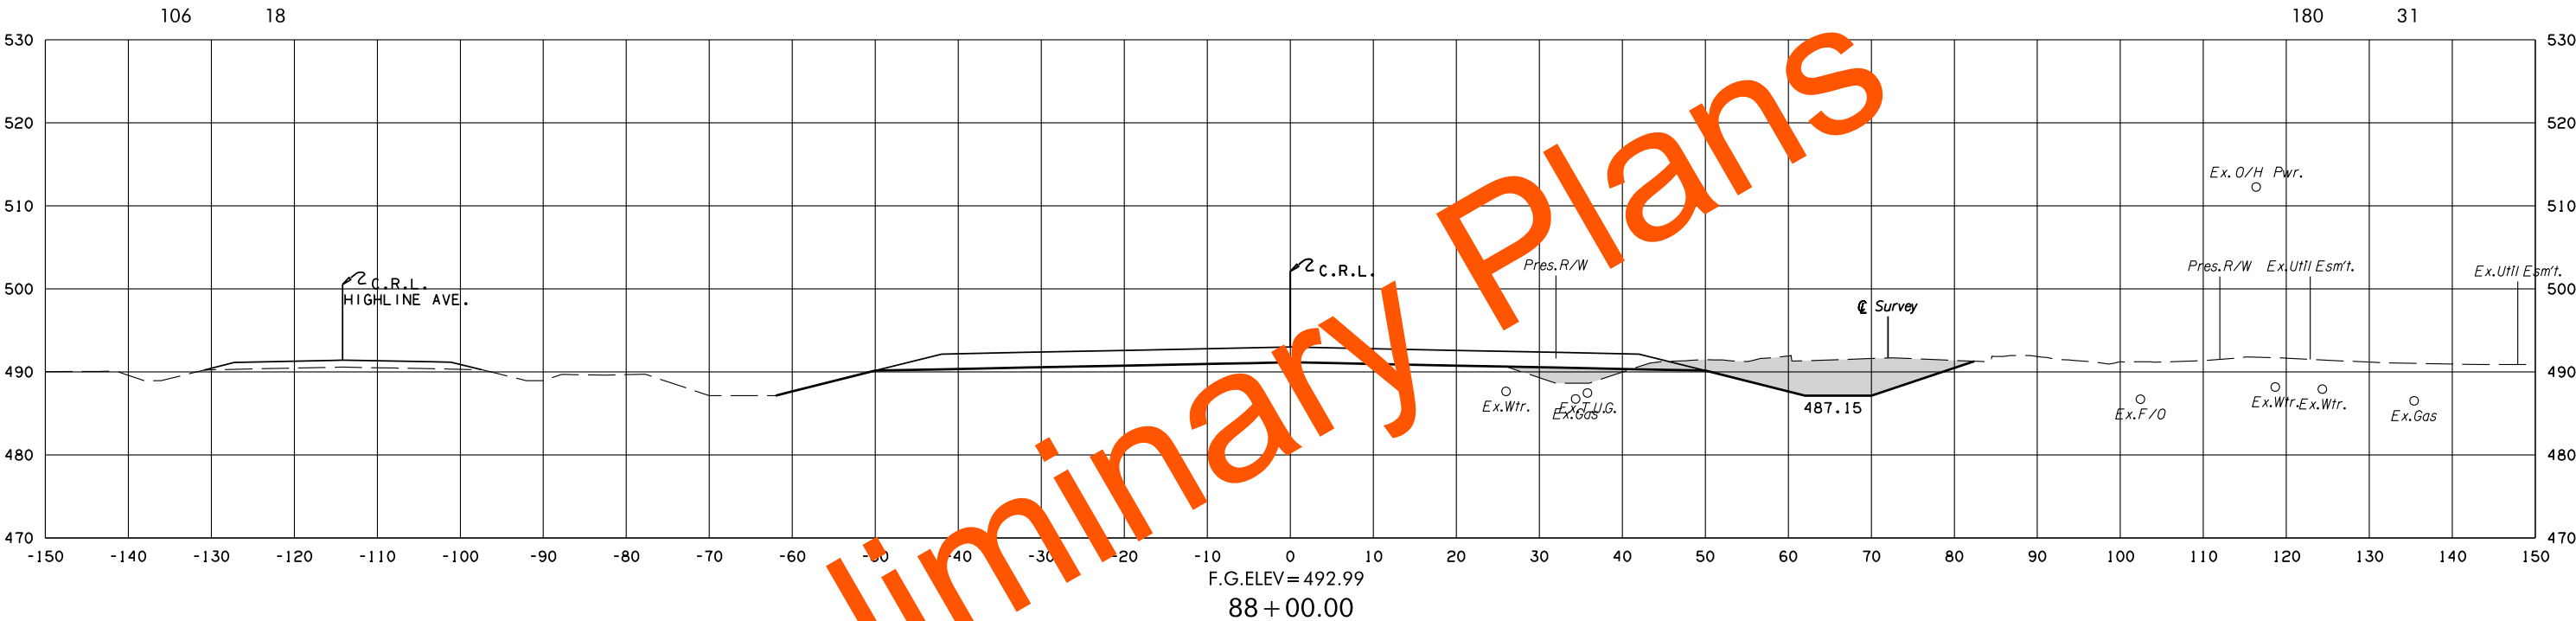


8/3/2022 2:22:48 PM
G:\PROJECTS\2024\3 0001 US 59 LeFlore Co\Roadway\1712728 Surfacing\XSections\1712728-US59-XSECS.dgn

POB & ASSOCIATES, OKLAHOMA CITY, OK.						
FED. ROAD DIST. NO.	STATE	JOB PIECE NO.	FISCAL YEAR	SHEET NO.	TOTAL SHEETS	
6	OKLA.					
DESCRIPTION			REVISIONS		DATE	

AREA
CUT FILL

VOLUME
CUT FILL

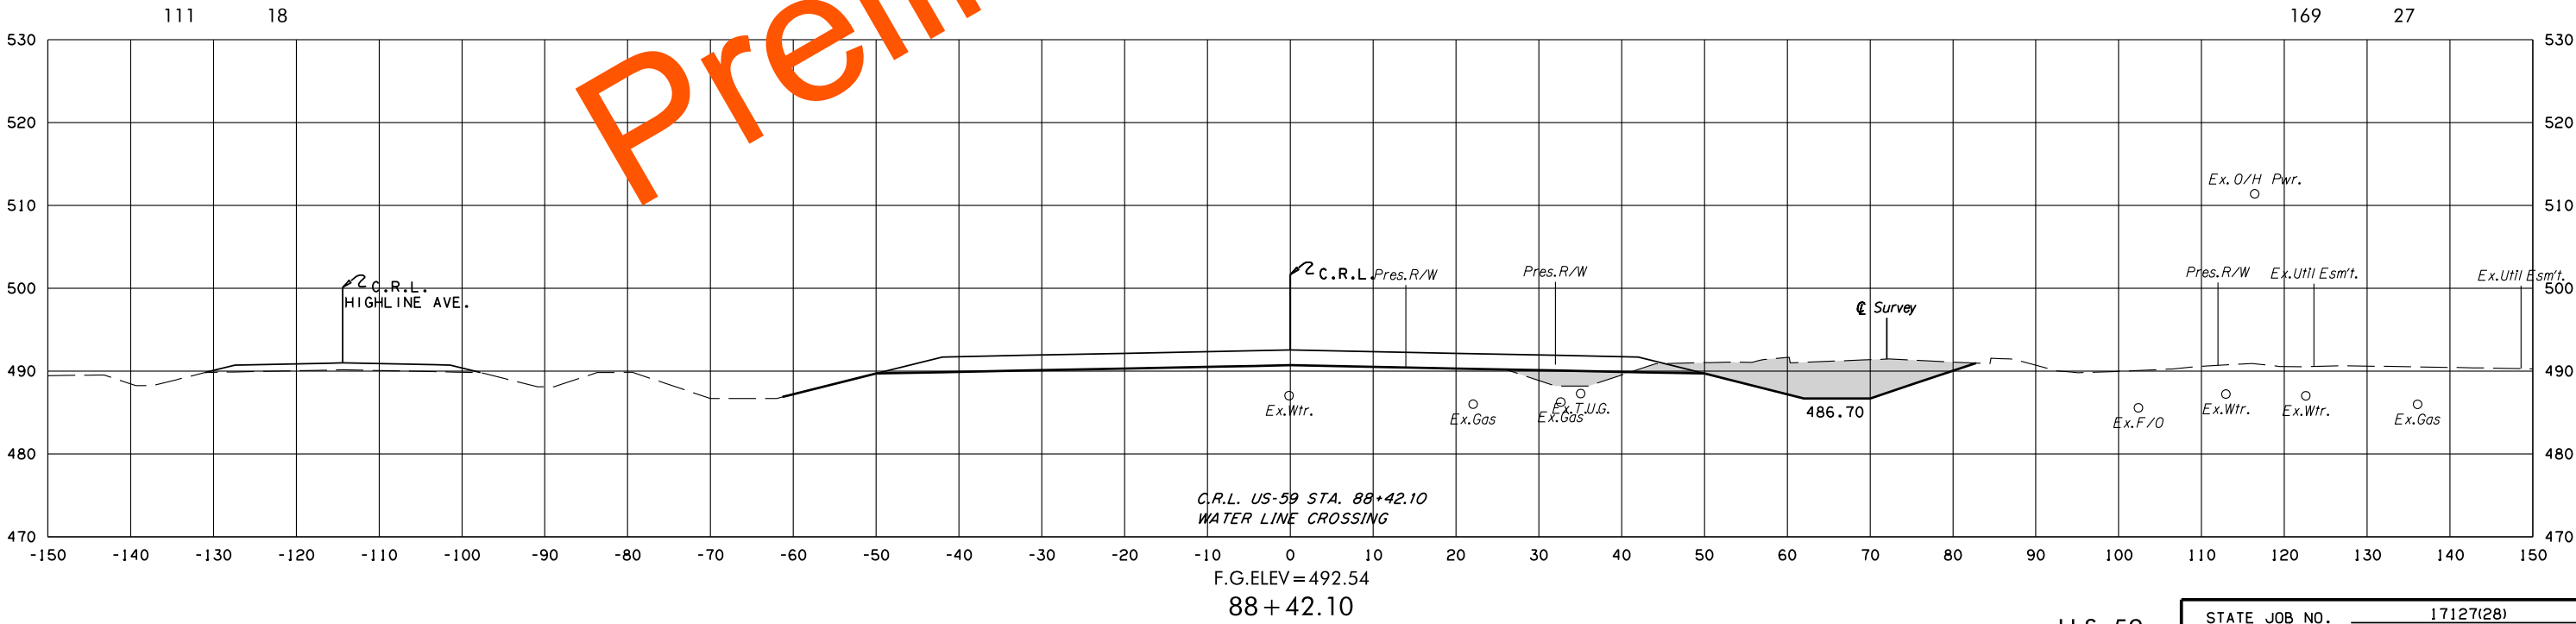
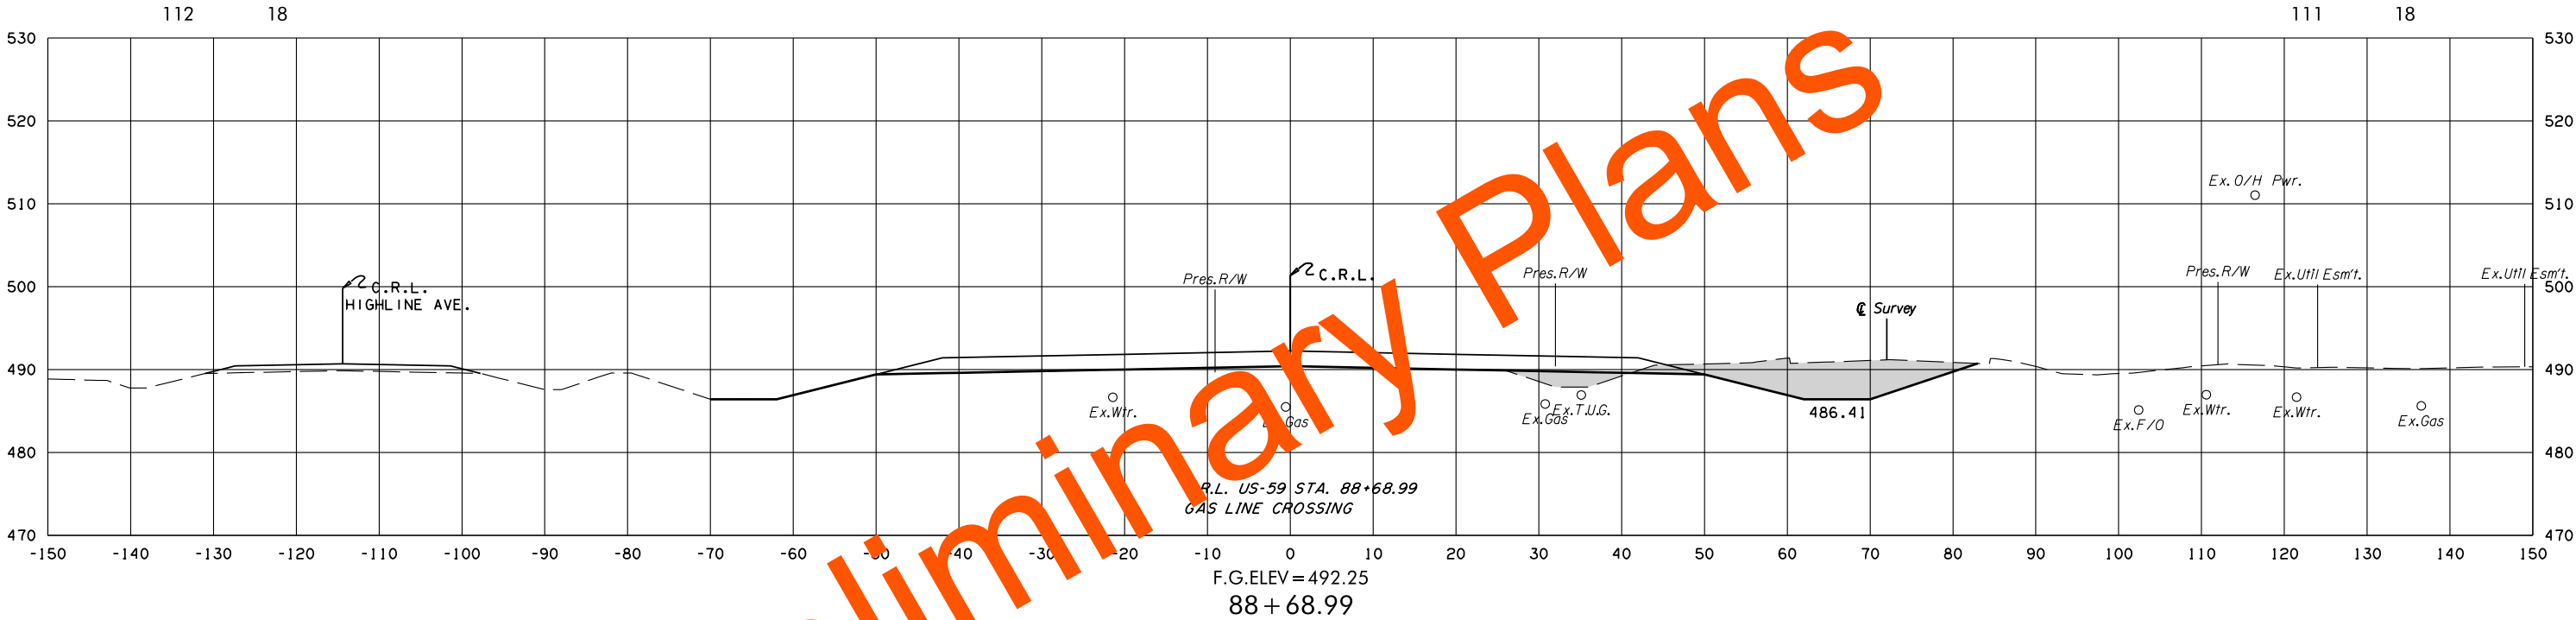


8/3/2022 2:22:49 PM G:\PROJECTS\202943 0001 US 59 LeFlore Co\Roadway\1712728 Surfacing\Xsections\1712728-US59-XSECS.dgn

POB & ASSOCIATES, OKLAHOMA CITY, OK.						
FED. ROAD DIST. NO.	STATE	JOB PIECE NO.	FISCAL YEAR	SHEET NO.	TOTAL SHEETS	
6	OKLA.					
DESCRIPTION			REVISIONS		DATE	

AREA
CUT FILL

VOLUME
CUT FILL

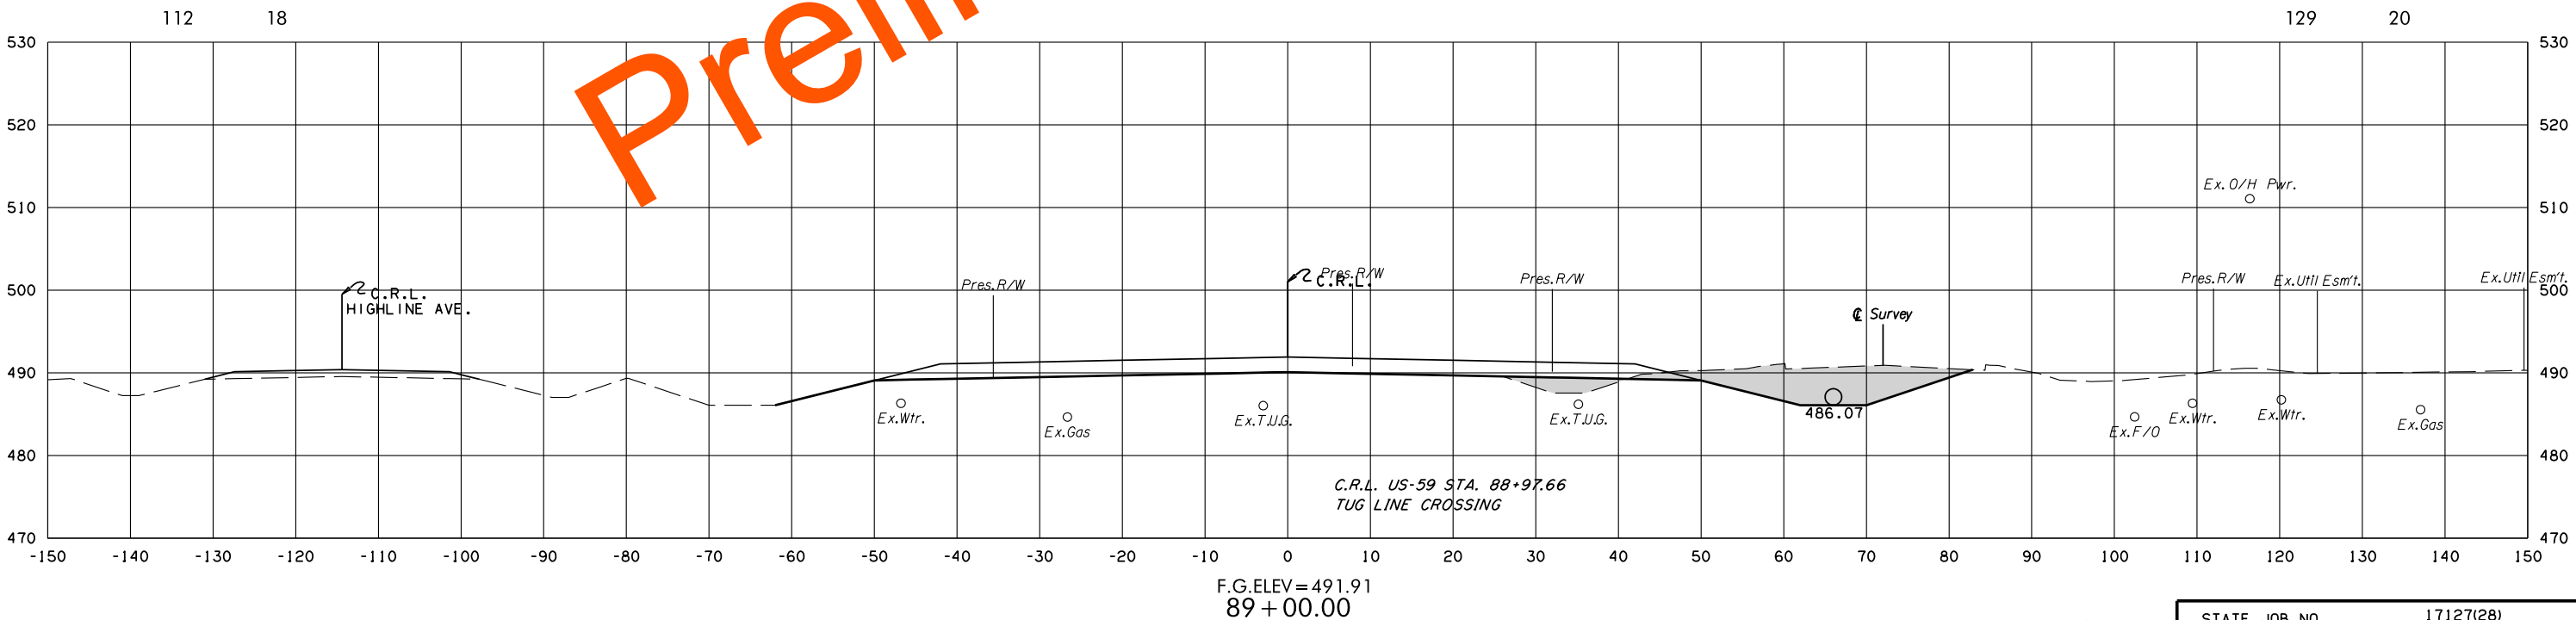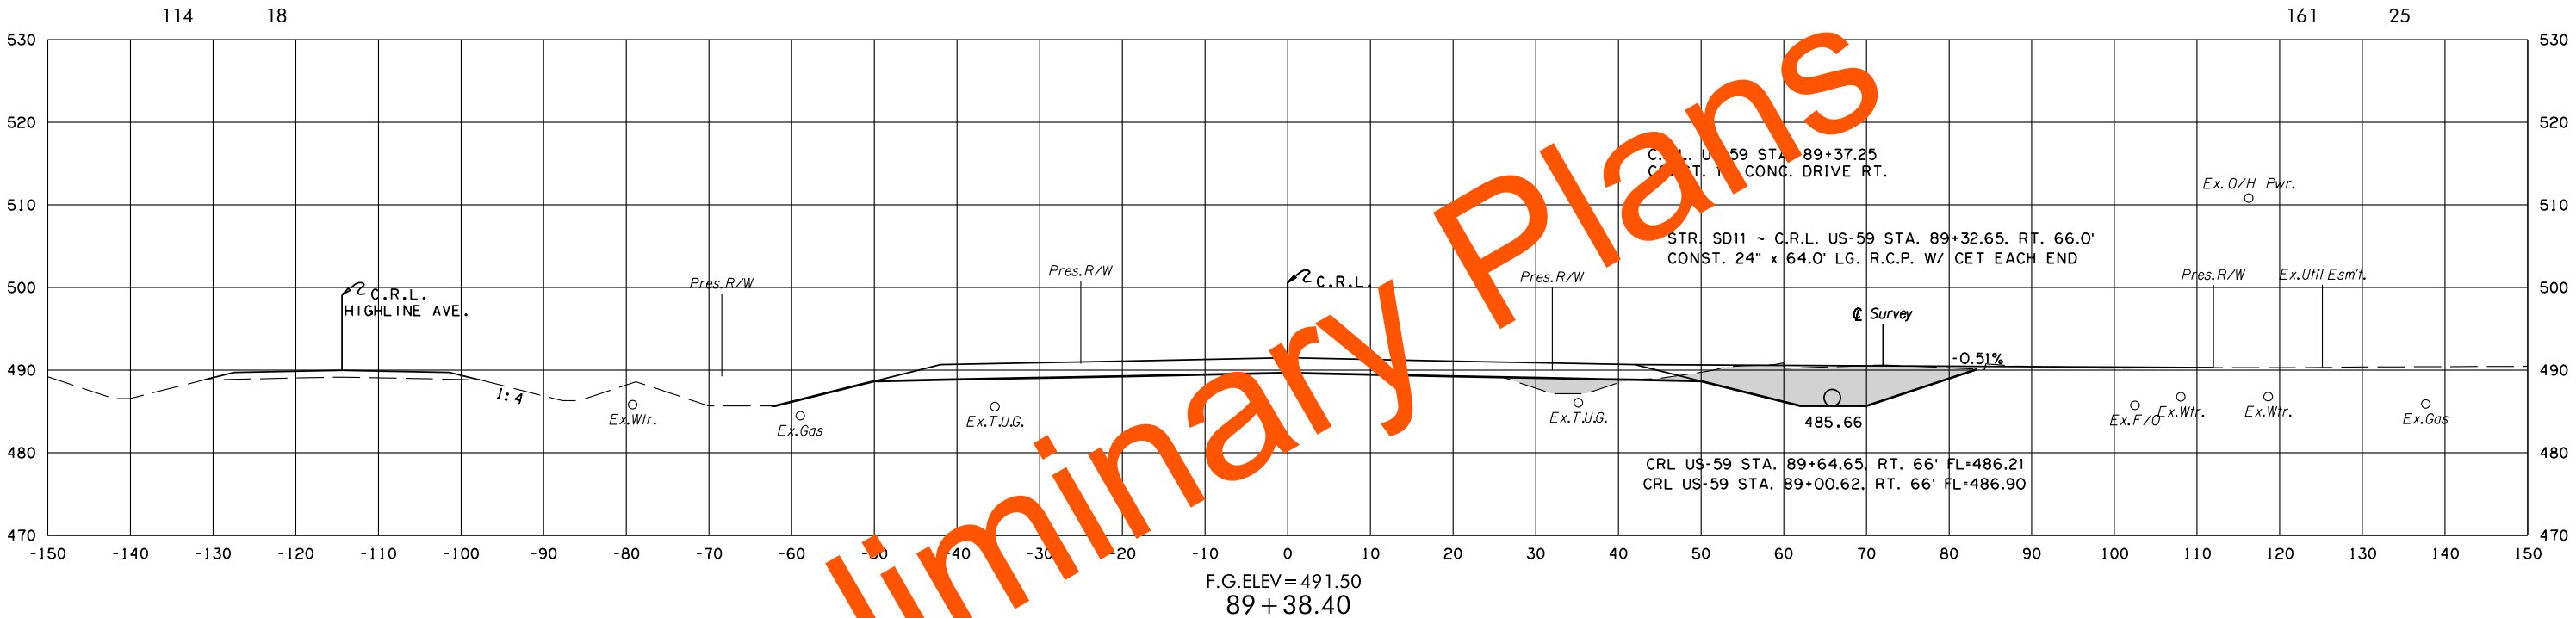

8/3/2022 2:22:21 PM
G:\PROJECTS\202943 0001 US 59 LeFlore Co\Roadway\1712728 Surfacing\Xsections\1712728-US59-XSECS.dgn



U.S. 59

STATE JOB NO. 17127(28)
LEFLORE COUNTY SHEET NO. X60

POB & ASSOCIATES, OKLAHOMA CITY, OK.						
FED. ROAD DIST. NO.	STATE	JOB PIECE NO.	FISCAL YEAR	SHEET NO.	TOTAL SHEETS	
6	OKLA.					
DESCRIPTION			REVISIONS		DATE	

AREA
CUT FILL

VOLUME
CUT FILL

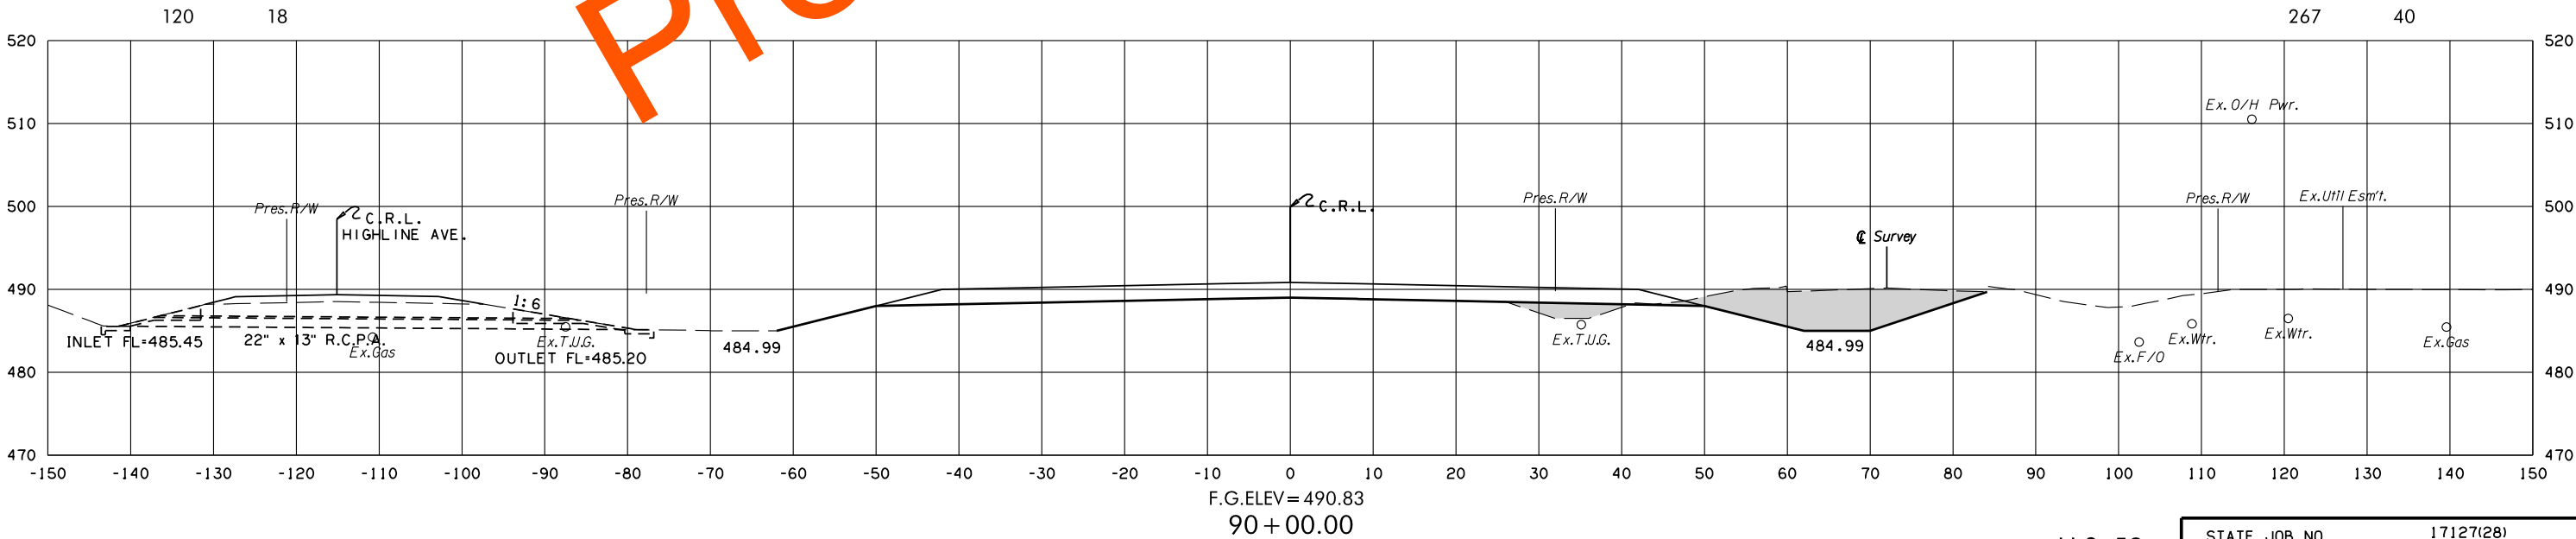
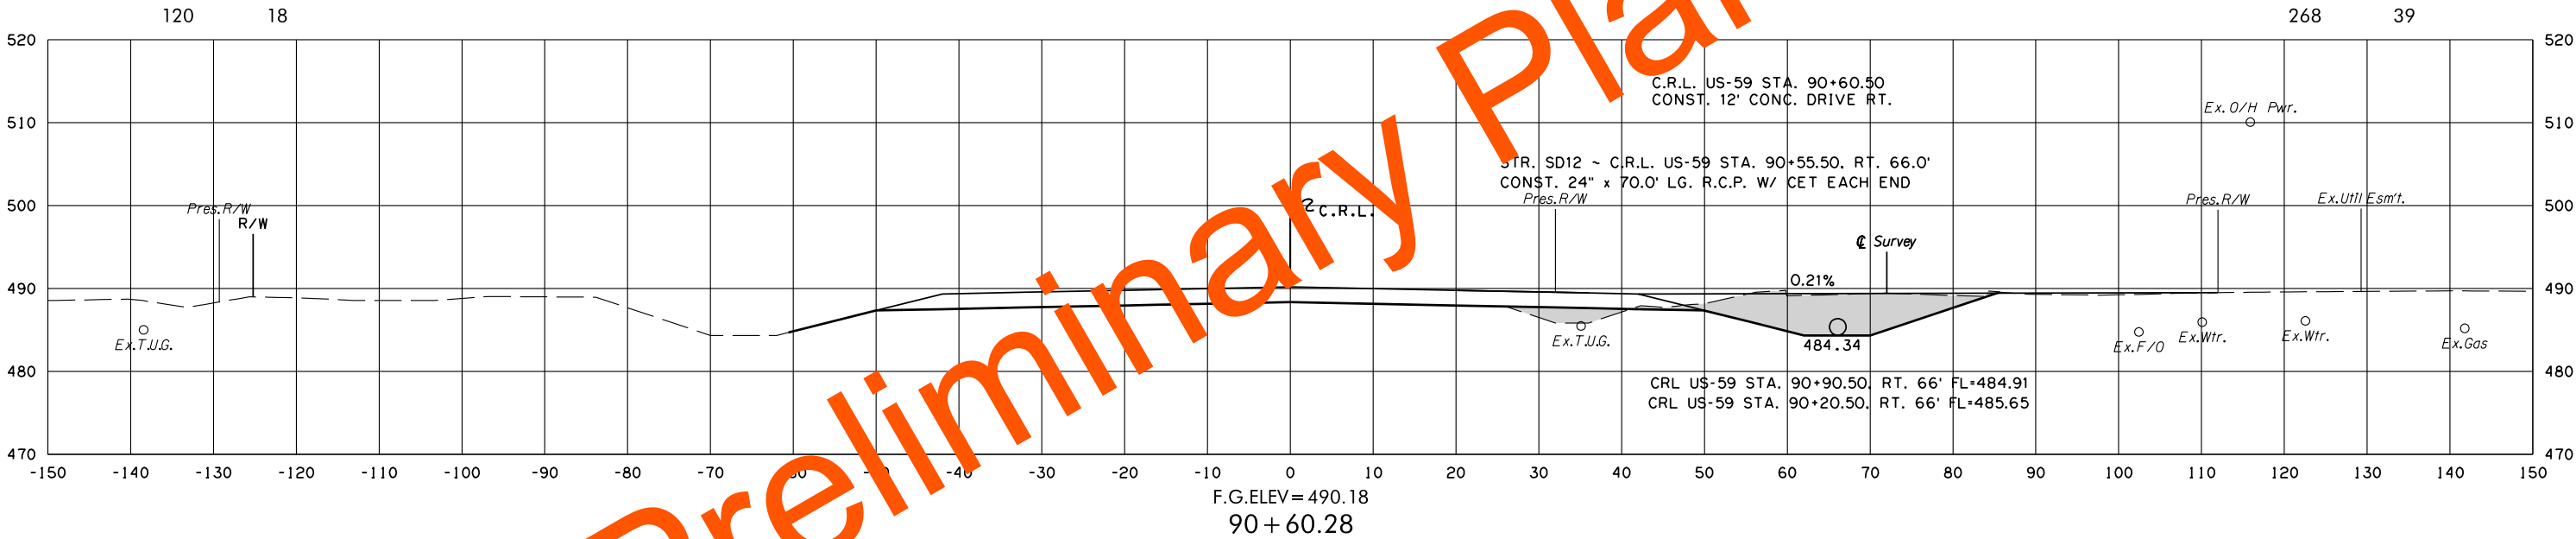


8/3/2022 2:22:22 PM
G:\PROJECTS\202943 0001 US 59 LeFlore Co\Roadway\1712728 Surfacing\XSections\1712728-US59-XSECS.dgn

POB & ASSOCIATES, OKLAHOMA CITY, OK.						
FED. ROAD DIST. NO.	STATE	JOB PIECE NO.	FISCAL YEAR	SHEET NO.	TOTAL SHEETS	
6	OKLA.					
DESCRIPTION			REVISIONS		DATE	

AREA
CUT FILL

VOLUME
CUT FILL

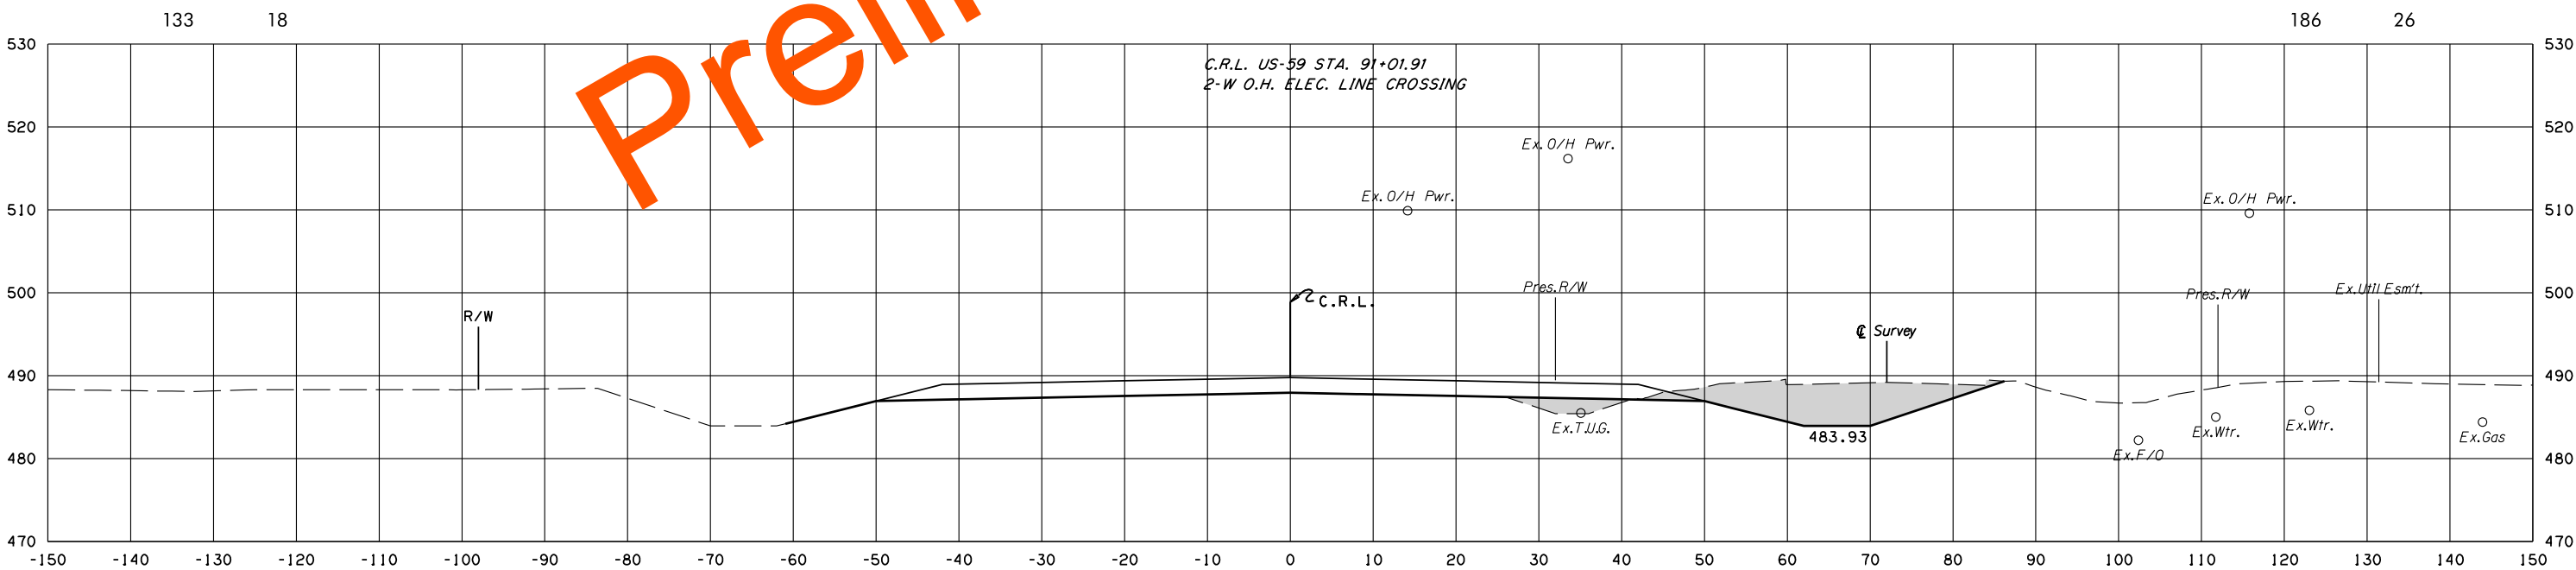
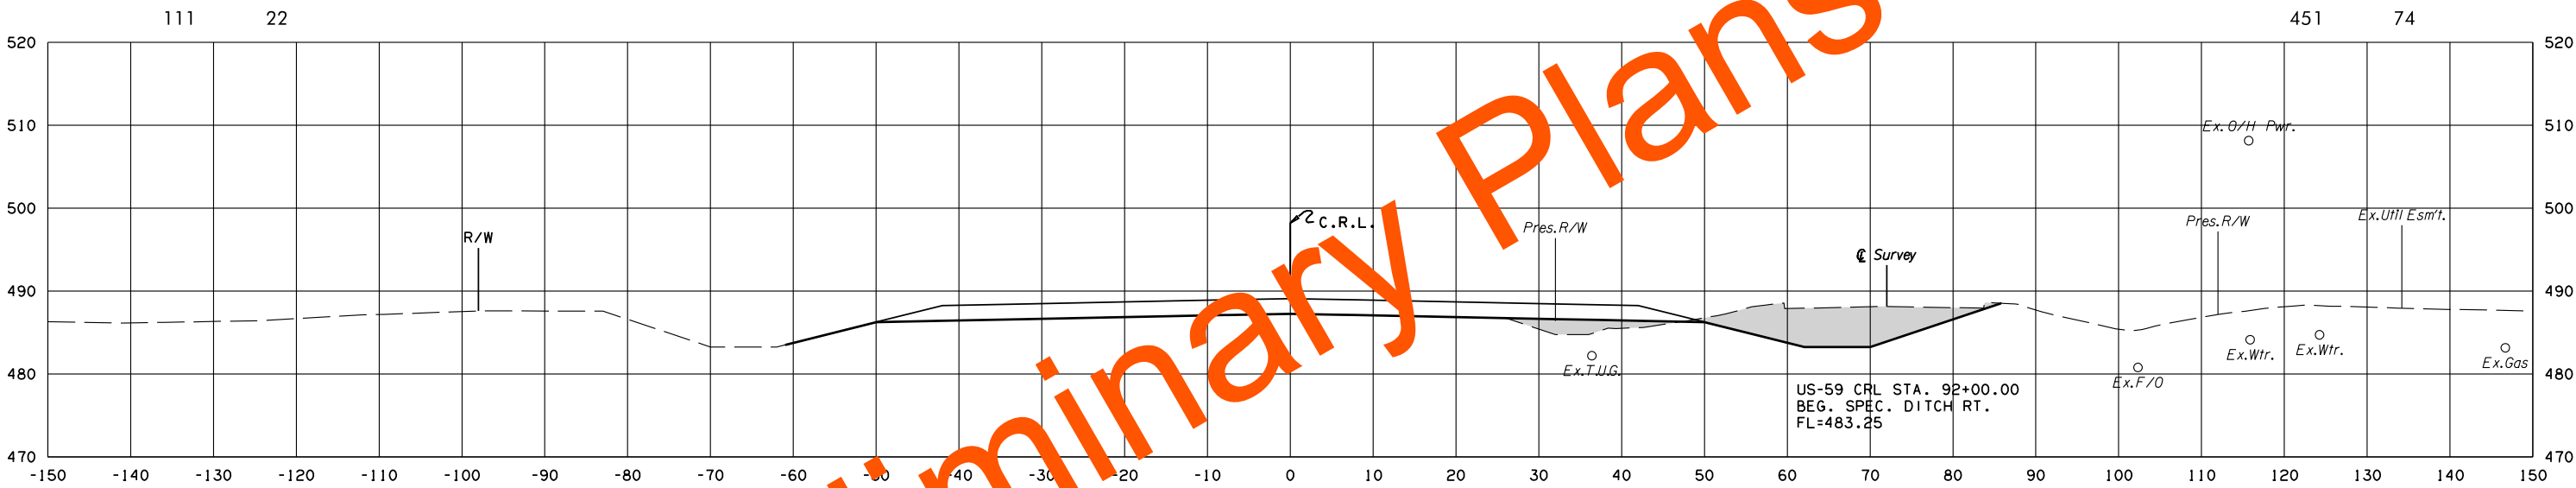


8/3/2022 2:22:23 PM G:\PROJECTS\202943 0001 US 59 LeFlore Co\Roadway\1712728 Surfacing\XSections\1712728-US59-XSECS.dgn

POB & ASSOCIATES, OKLAHOMA CITY, OK.						
FED. ROAD DIST. NO.	STATE	JOB PIECE NO.	FISCAL YEAR	SHEET NO.	TOTAL SHEETS	
6	OKLA.					
DESCRIPTION			REVISIONS		DATE	

AREA
CUT FILL

VOLUME
CUT FILL

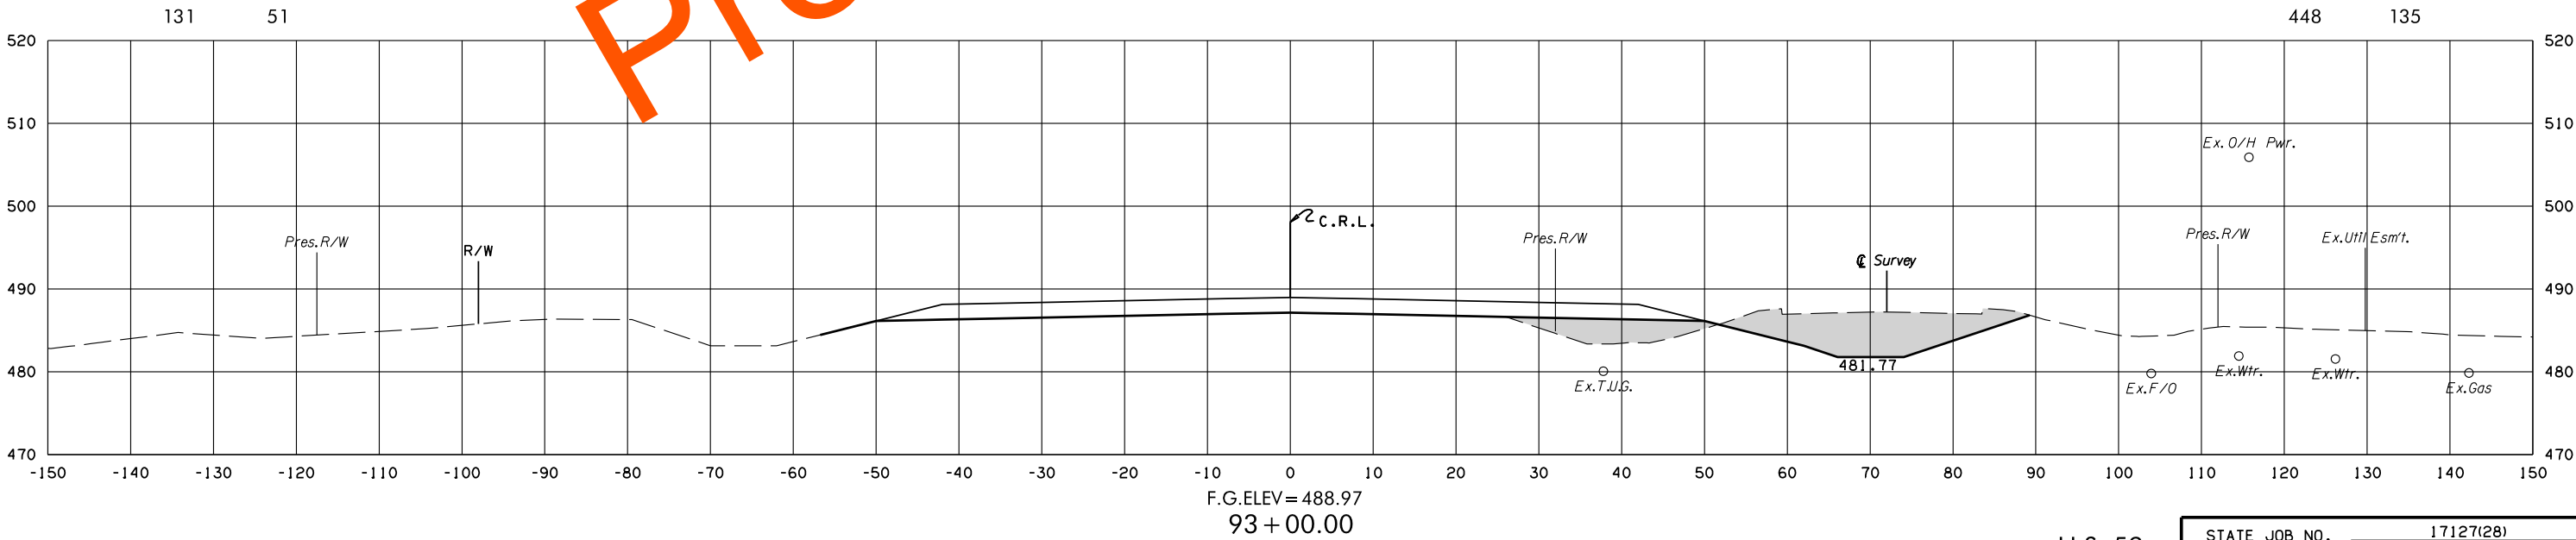
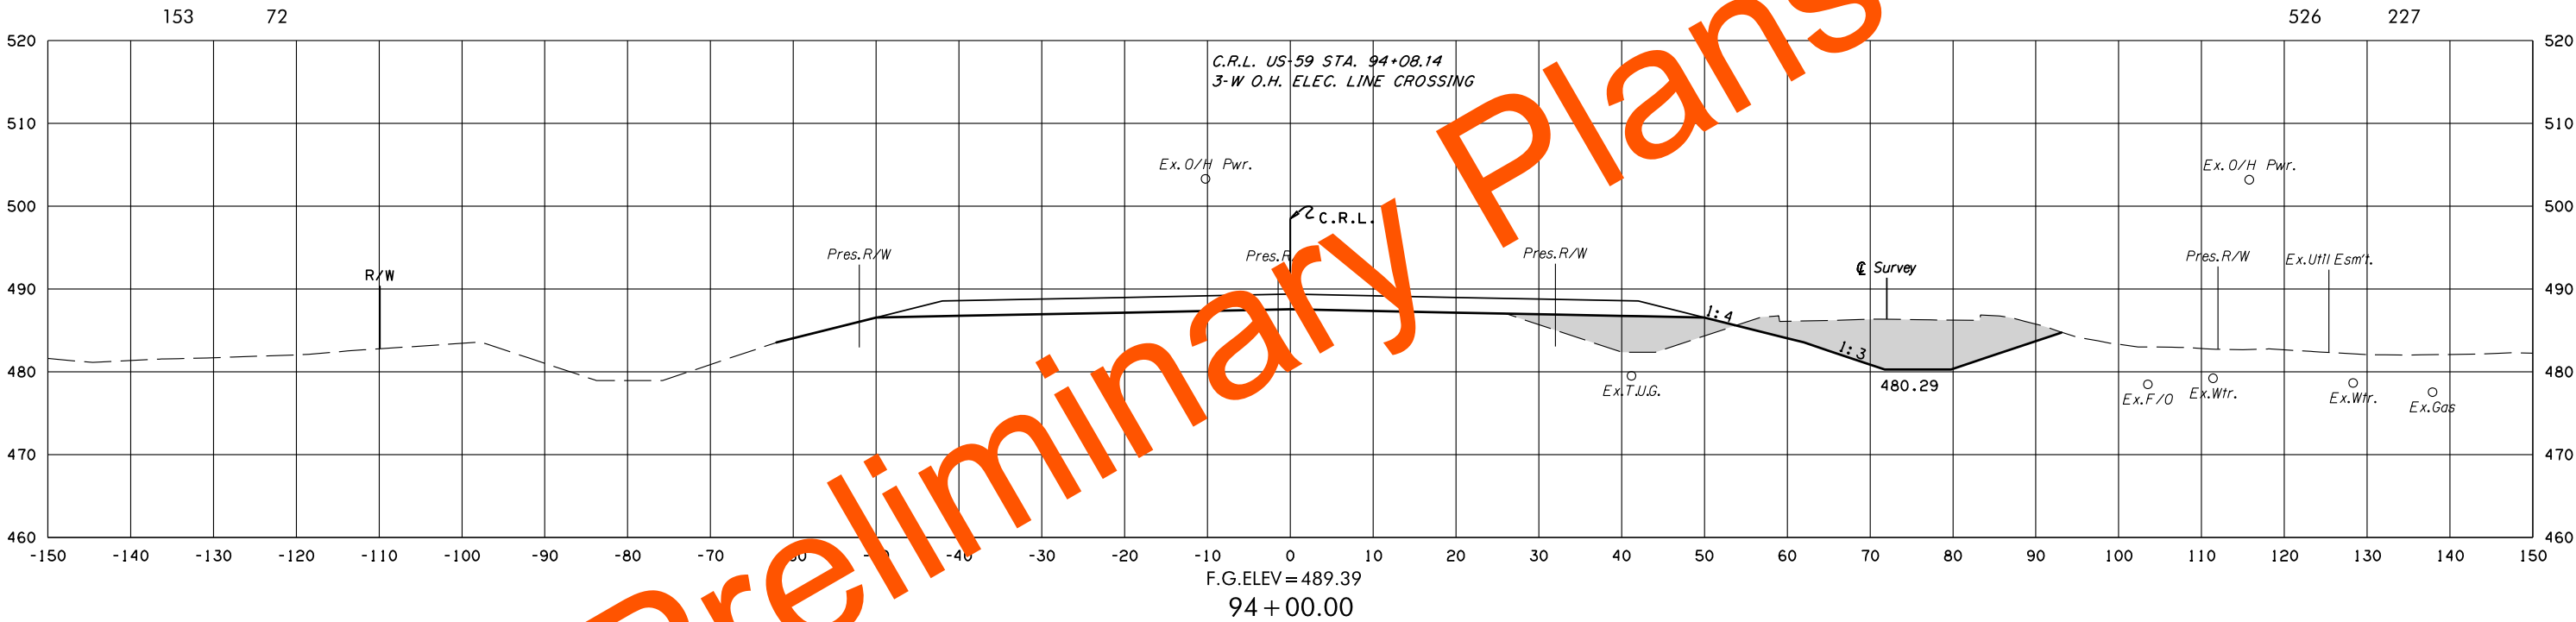


8/3/2022 2:22:25 PM
G:\PROJECTS\202943 0001 US 59 LeFlore Co\Roadway\1712728 Surfacing\Xsections\1712728-US59-XSECS.dgn

POB & ASSOCIATES, OKLAHOMA CITY, OK.						
FED. ROAD DIST. NO.	STATE	JOB PIECE NO.	FISCAL YEAR	SHEET NO.	TOTAL SHEETS	
6	OKLA.					
DESCRIPTION			REVISIONS		DATE	

AREA
CUT FILL

VOLUME
CUT FILL

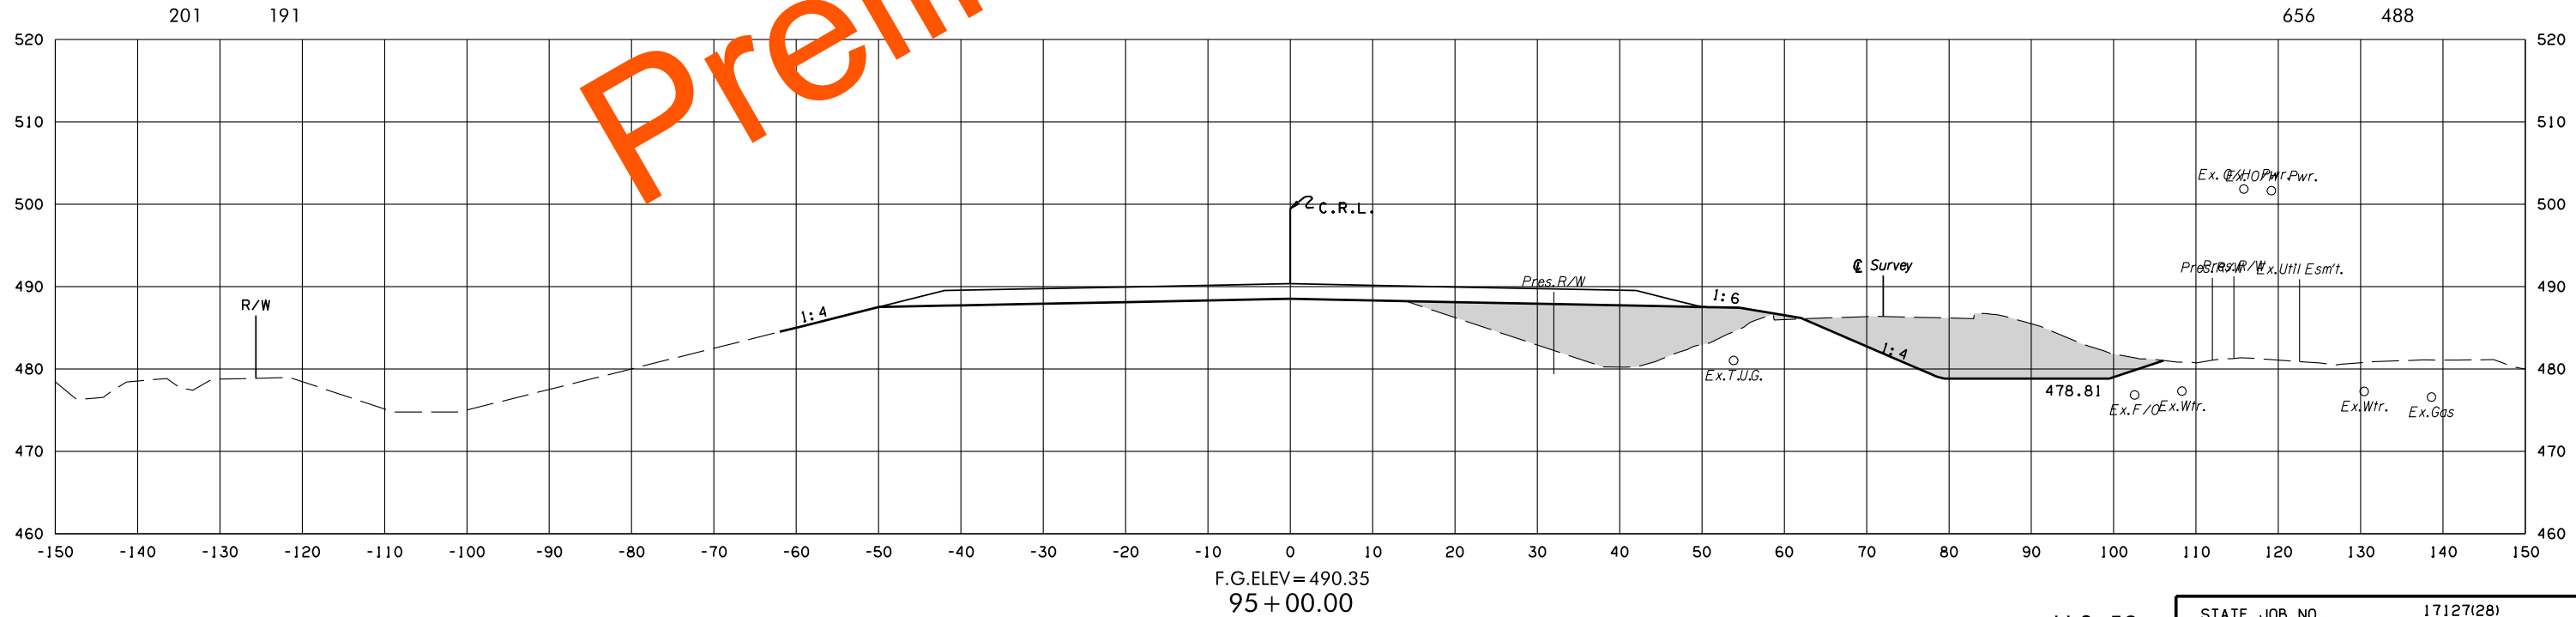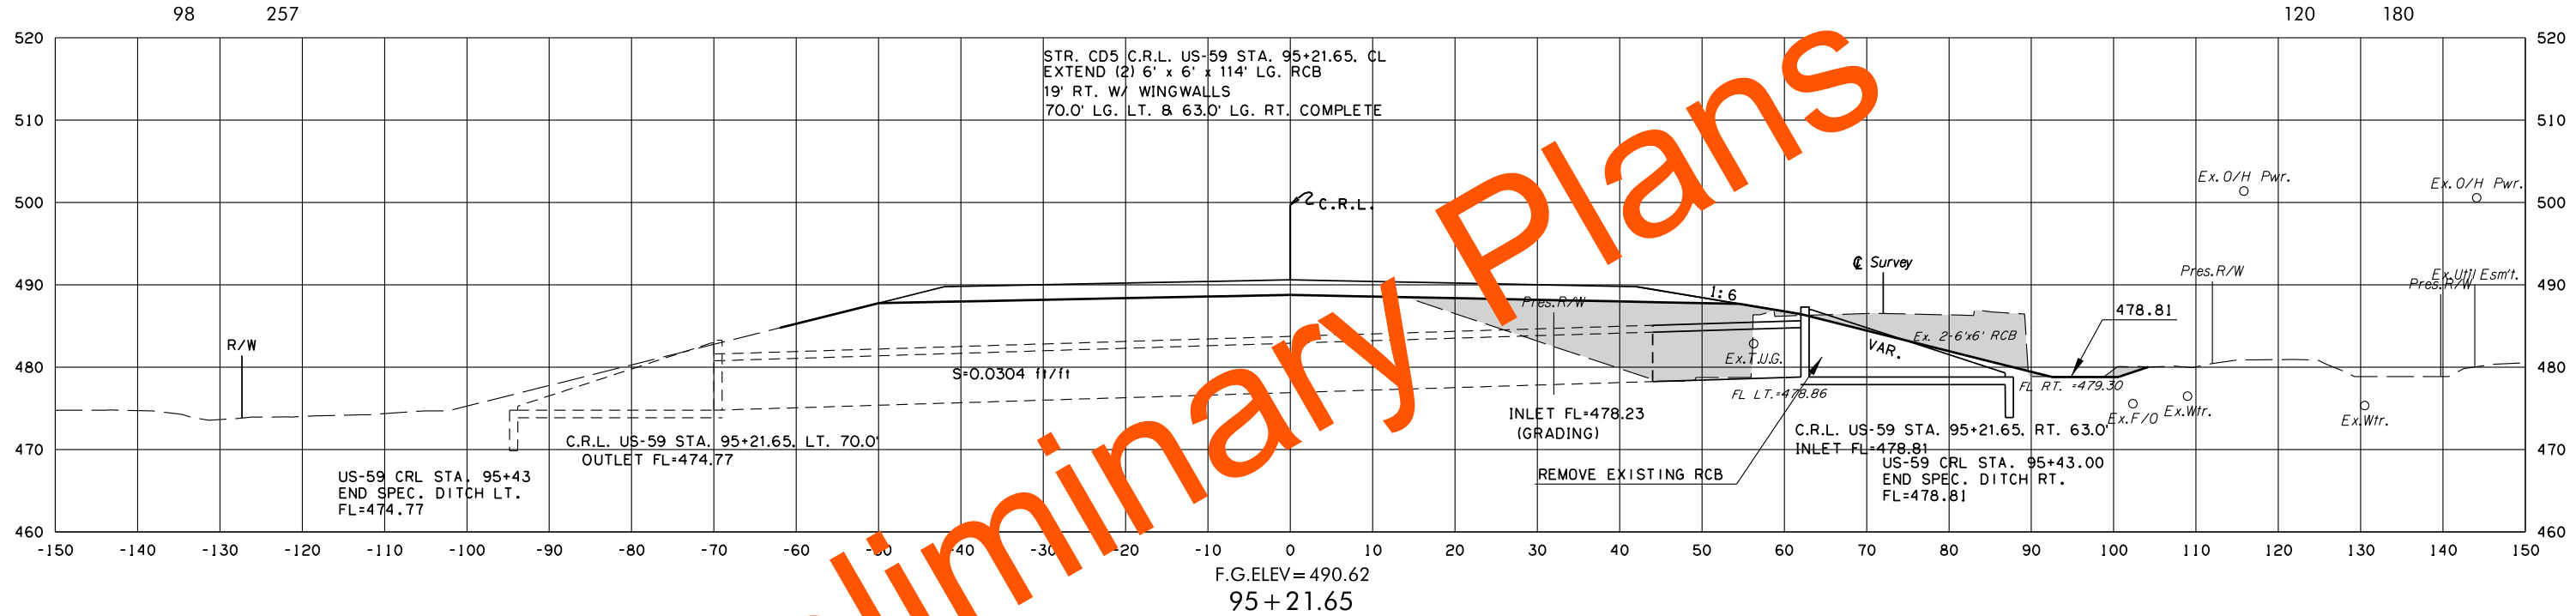


8/3/2022 2:22:26 PM
G:\PROJECTS\202943 0001 US 59 LeFlore Co\Roadway\1712728 Surfacing\XSections\1712728-US59-XSECS.dgn


POB & ASSOCIATES, OKLAHOMA CITY, OK.						
FED. DIST. NO.	ROAD NO.	STATE	JOB PIECE NO.	FISCAL YEAR	SHEET NO.	TOTAL SHEETS
6		OKLA.				
DESCRIPTION			REVISIONS		DATE	

AREA
CUT FILL

VOLUME
CUT FILL

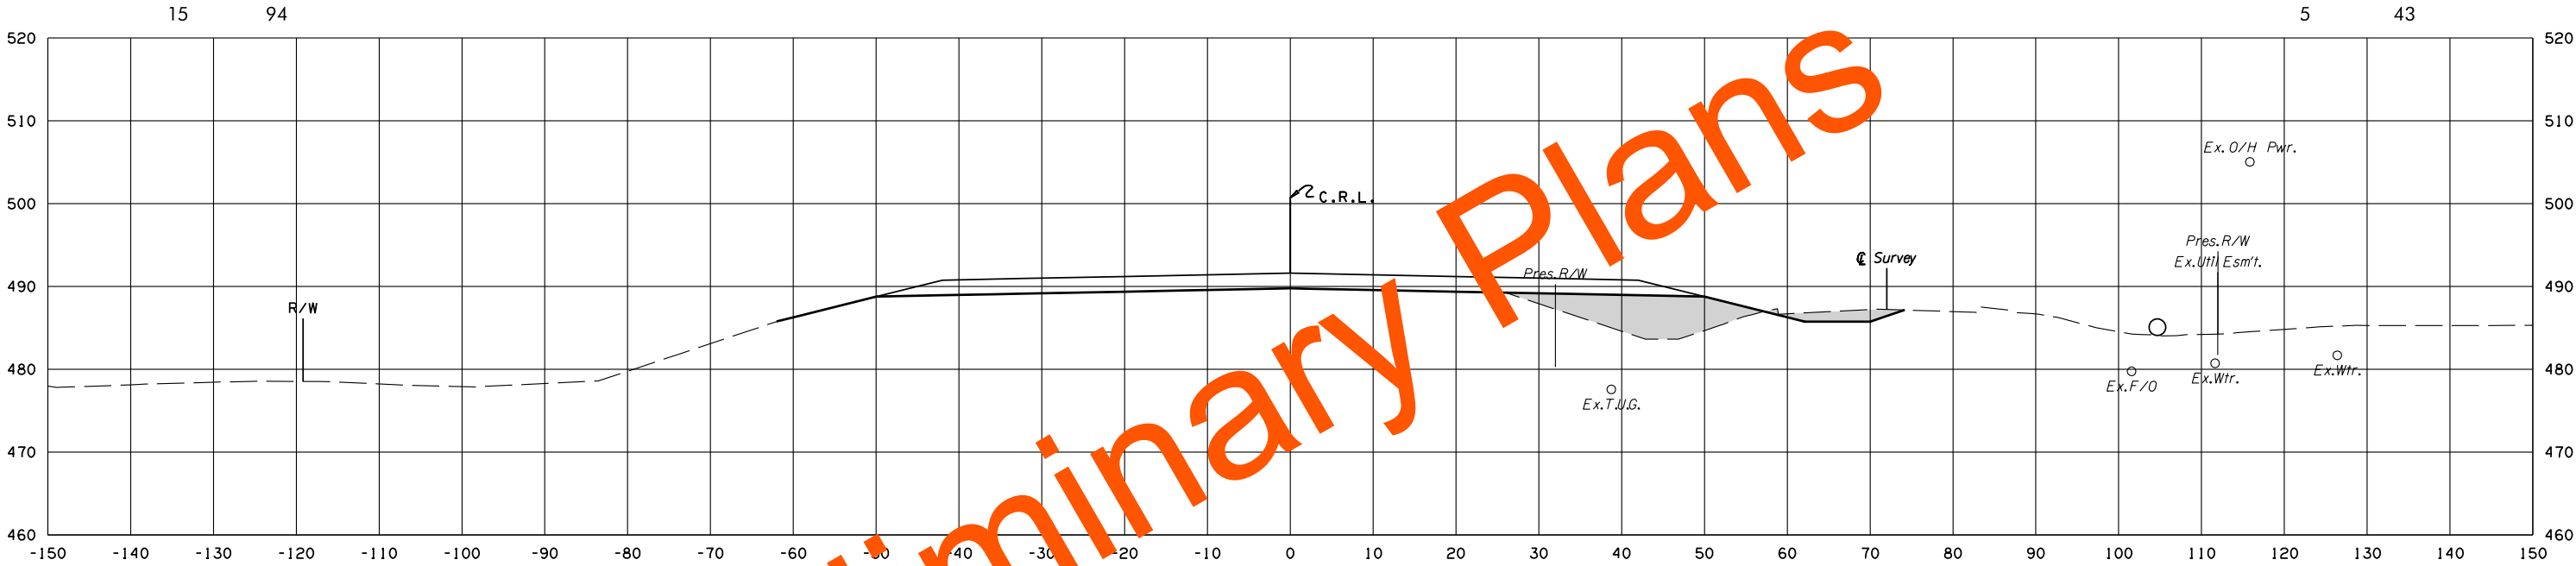

F.G.ELEV=491.61
96+00.00

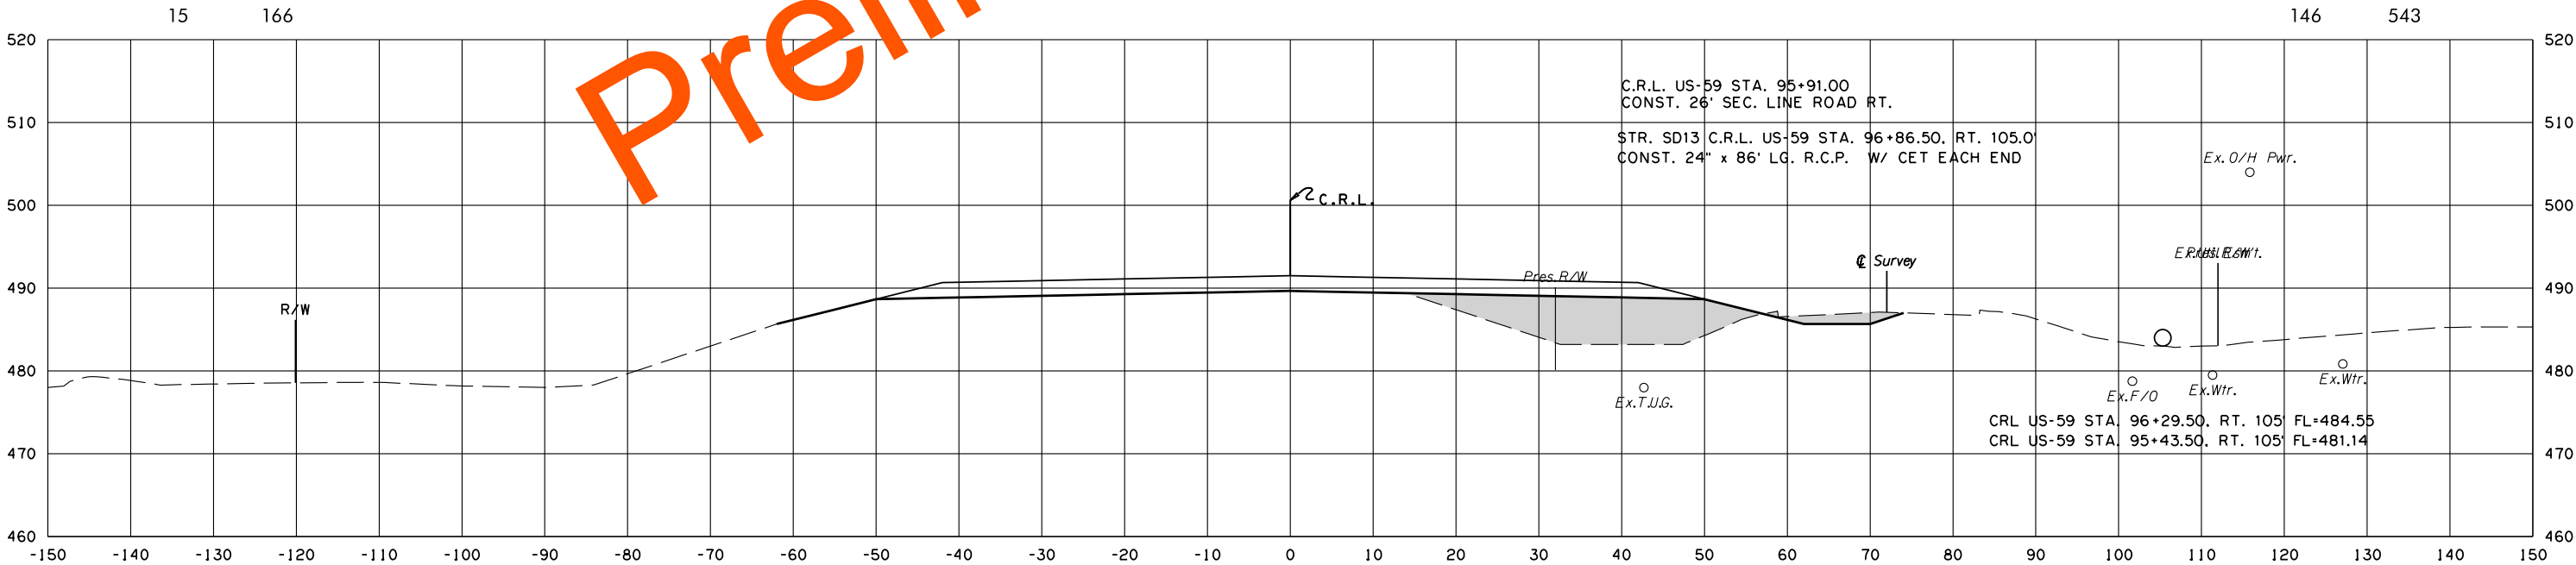

F.G.ELEV=491.49
95+91.04

C.R.L. US-59 STA. 95+91.00
CONST. 26' SEC. LINE ROAD RT.
STR. SD13 C.R.L. US-59 STA. 96+86.50, RT. 105.0'
CONST. 24" x 86' LG. R.C.P. W/ CET EACH END

CRL US-59 STA. 96+29.50, RT. 105' FL=484.55
CRL US-59 STA. 95+43.50, RT. 105' FL=481.14



U.S. 59

STATE JOB NO. 17127(28)
LEFLORE COUNTY SHEET NO. X65

POB & ASSOCIATES, OKLAHOMA CITY, OK.						
FED. ROAD DIST. NO.	STATE	JOB PIECE NO.	FISCAL YEAR	SHEET NO.	TOTAL SHEETS	
6	OKLA.					
DESCRIPTION			REVISIONS		DATE	

AREA
CUT FILL

VOLUME
CUT FILL

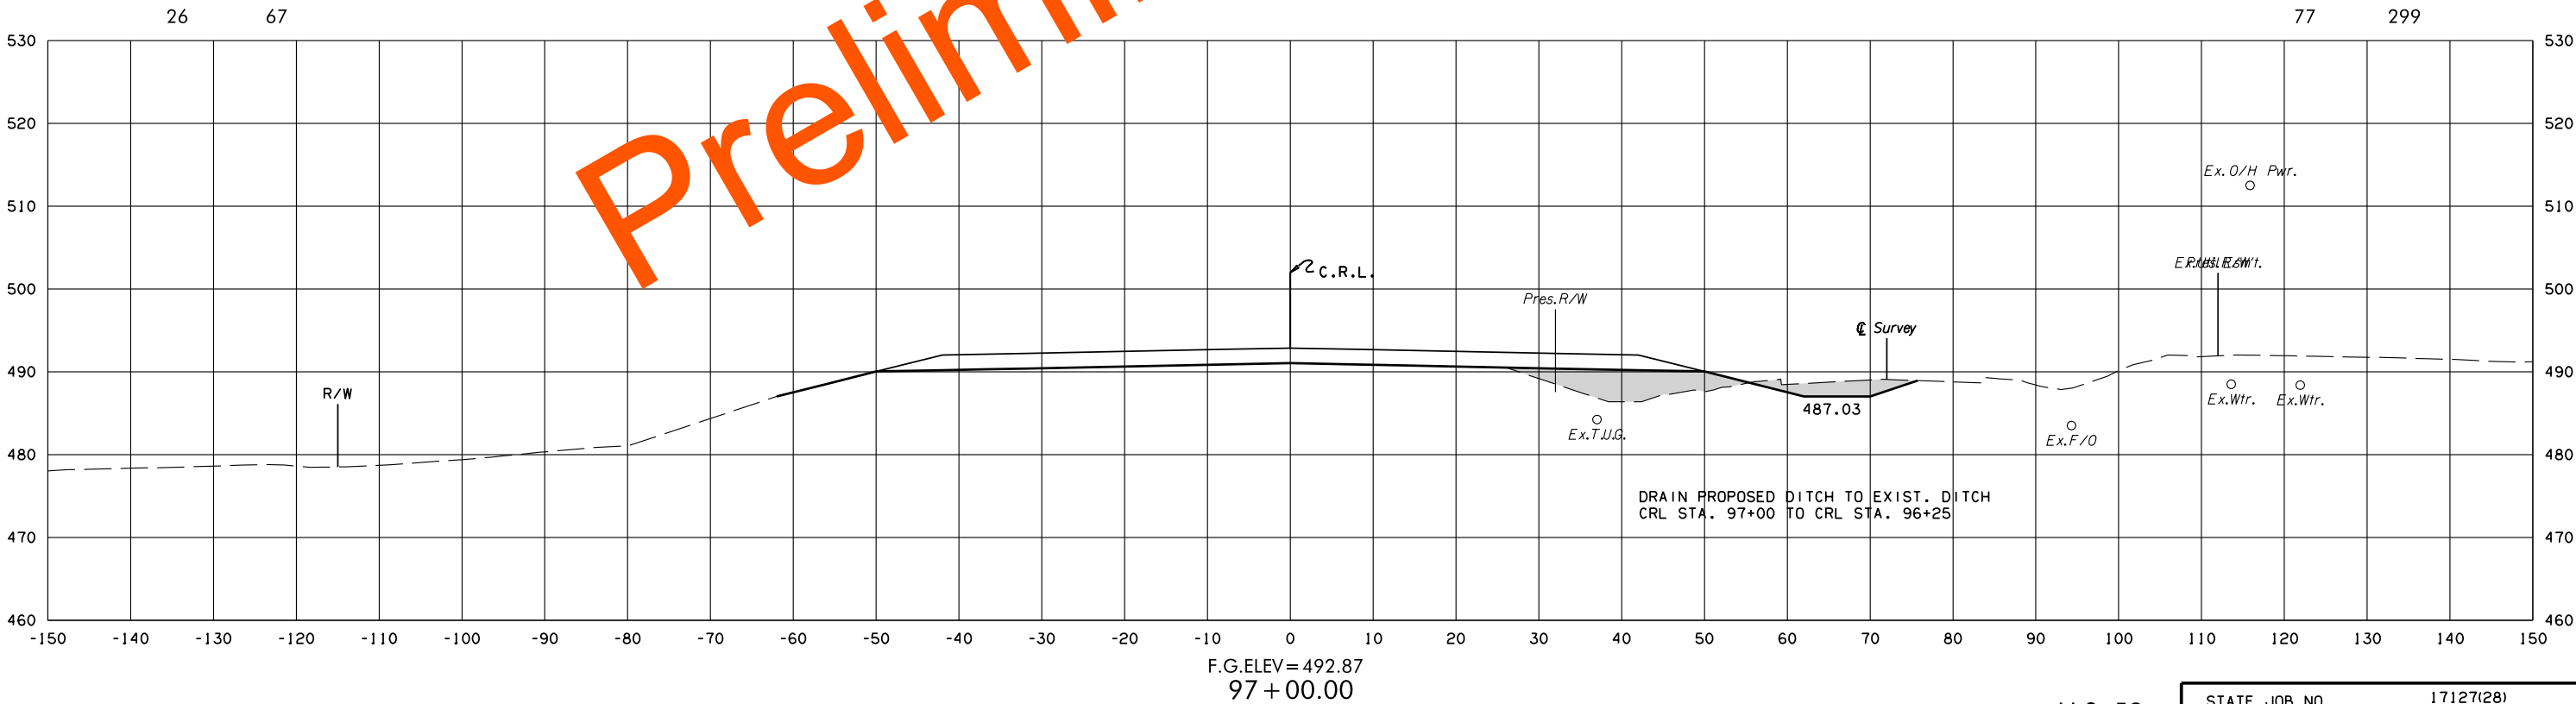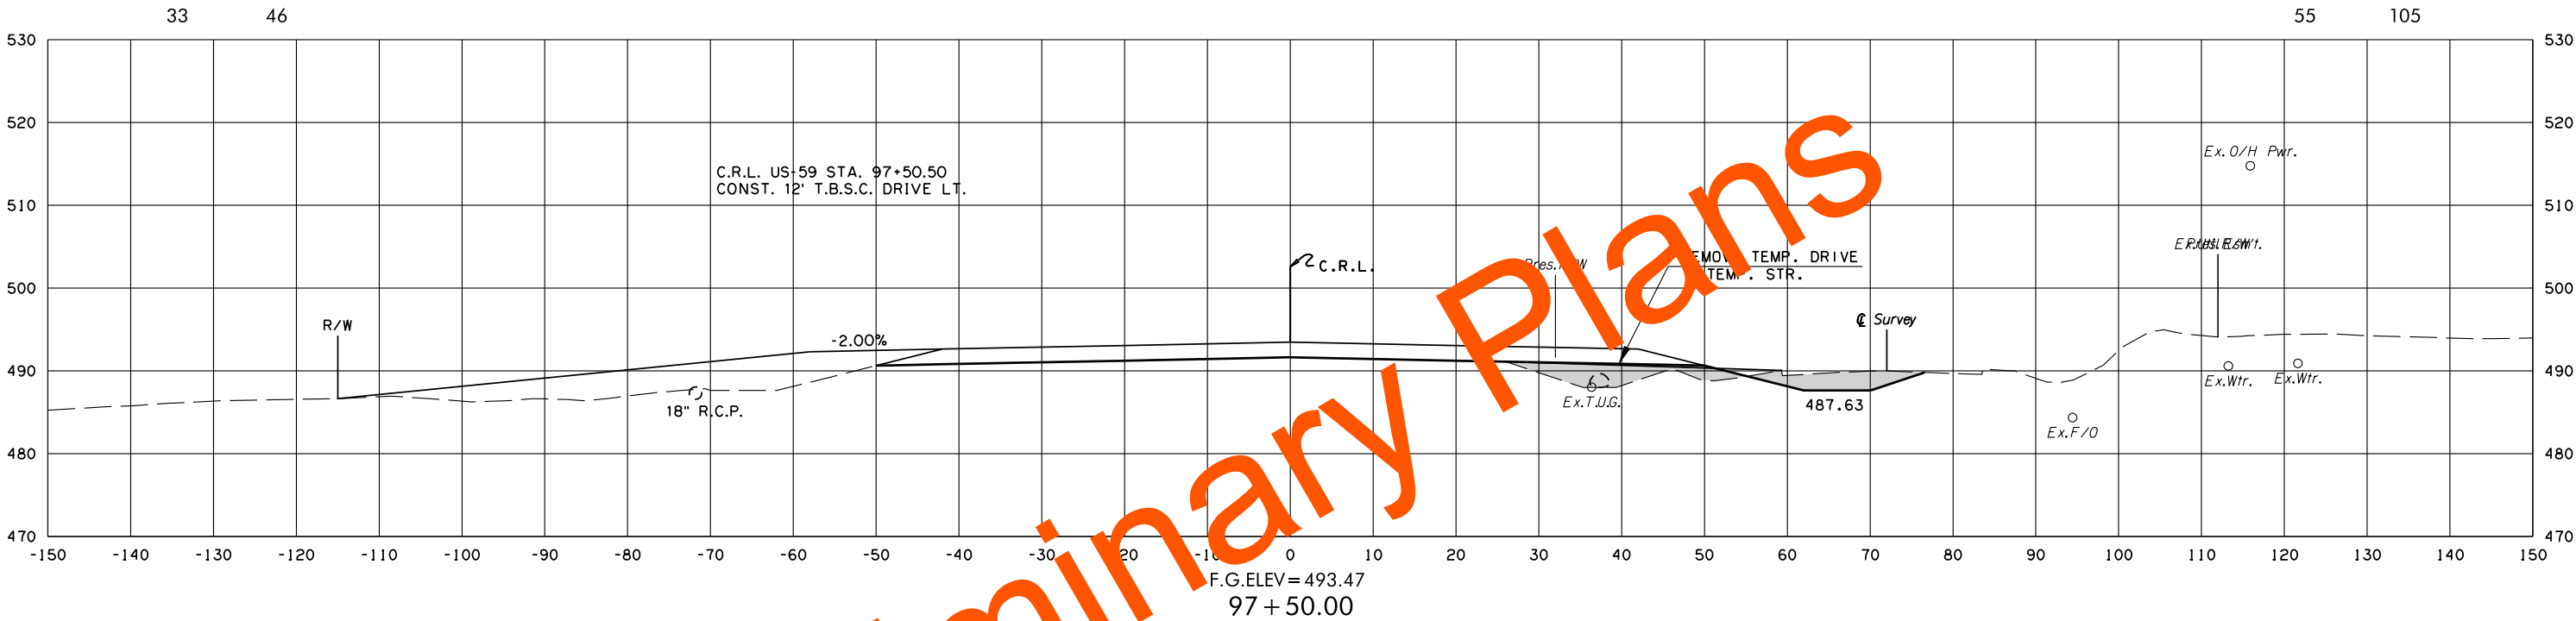

8/3/2022 2:22:29 PM
G:\PROJECTS\202943 0001 US 59 LeFlore Co\Roadway\1712728 Surfacing\Xsections\1712728-US59-XSECS.dgn



U.S. 59

STATE JOB NO. 17127(28)
LEFLORE COUNTY SHEET NO. X66

POB & ASSOCIATES, OKLAHOMA CITY, OK.						
FED. ROAD DIST. NO.	STATE	JOB PIECE NO.	FISCAL YEAR	SHEET NO.	TOTAL SHEETS	
6	OKLA.					
DESCRIPTION			REVISIONS		DATE	

AREA
CUT FILL

VOLUME
CUT FILL

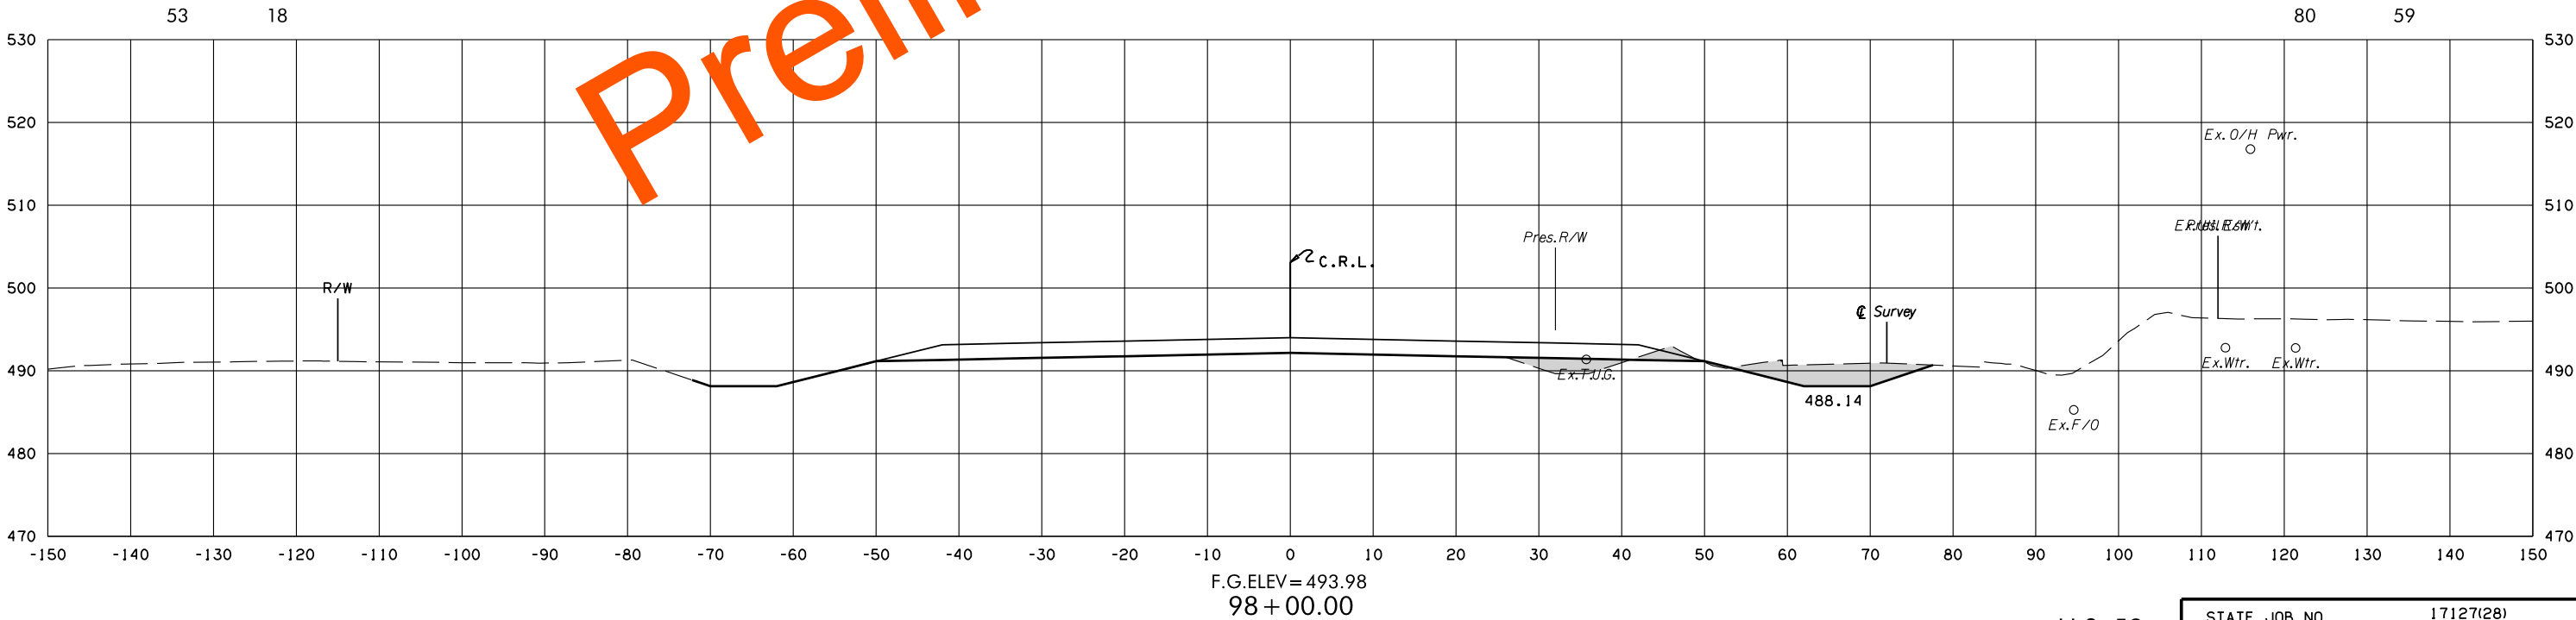
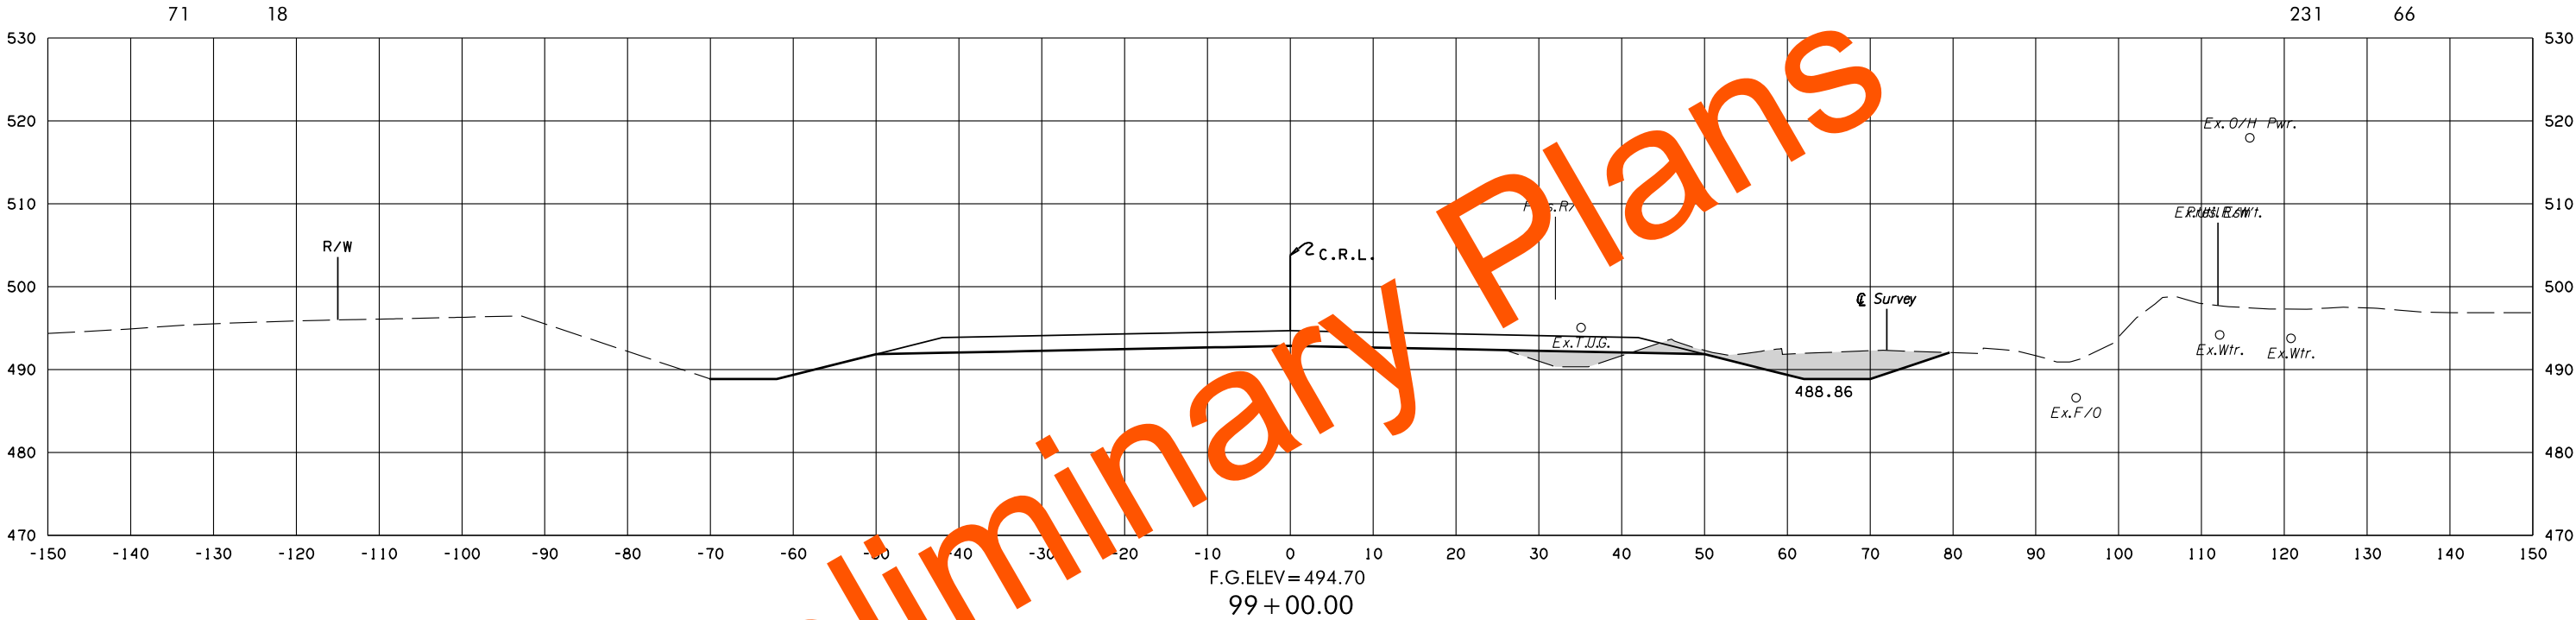


8/3/2022 2:22:30 PM
G:\PROJECTS\202943 0001 US 59 LeFlore Co\Roadway\1712728 Surfacing\Xsections\1712728-US59-XSECS.dgn

POB & ASSOCIATES, OKLAHOMA CITY, OK.						
FED. DIST. NO.	ROAD NO.	STATE	JOB PIECE NO.	FISCAL YEAR	SHEET NO.	TOTAL SHEETS
6		OKLA.				
DESCRIPTION			REVISIONS		DATE	

AREA
CUT FILL

VOLUME
CUT FILL

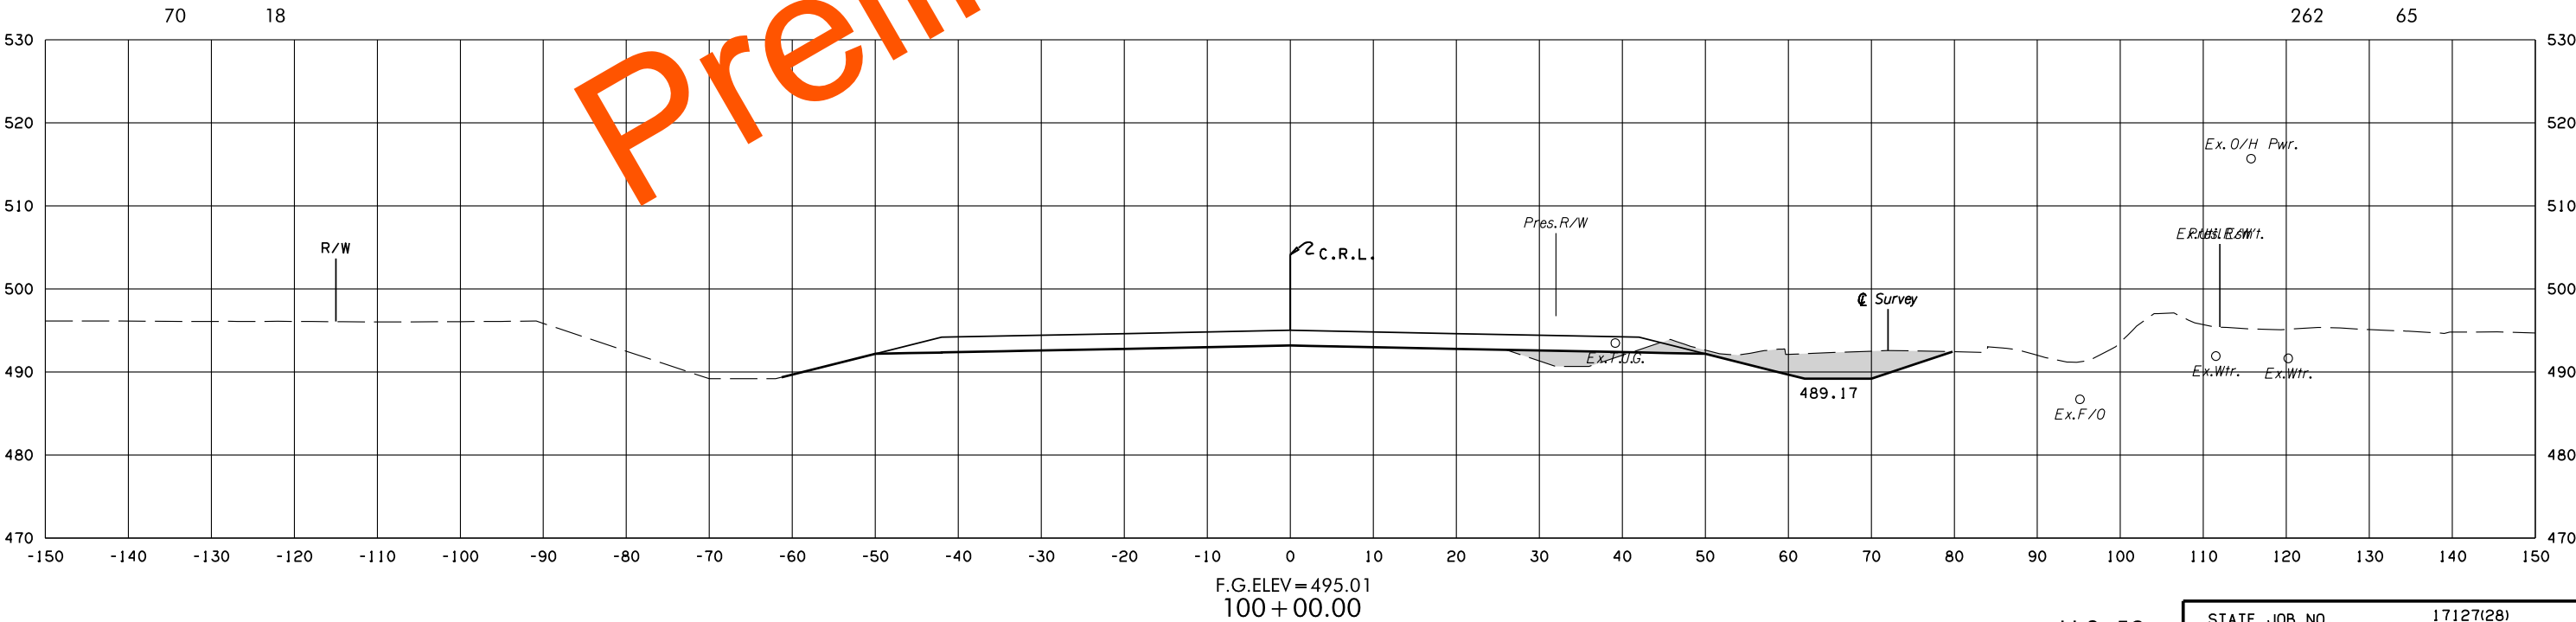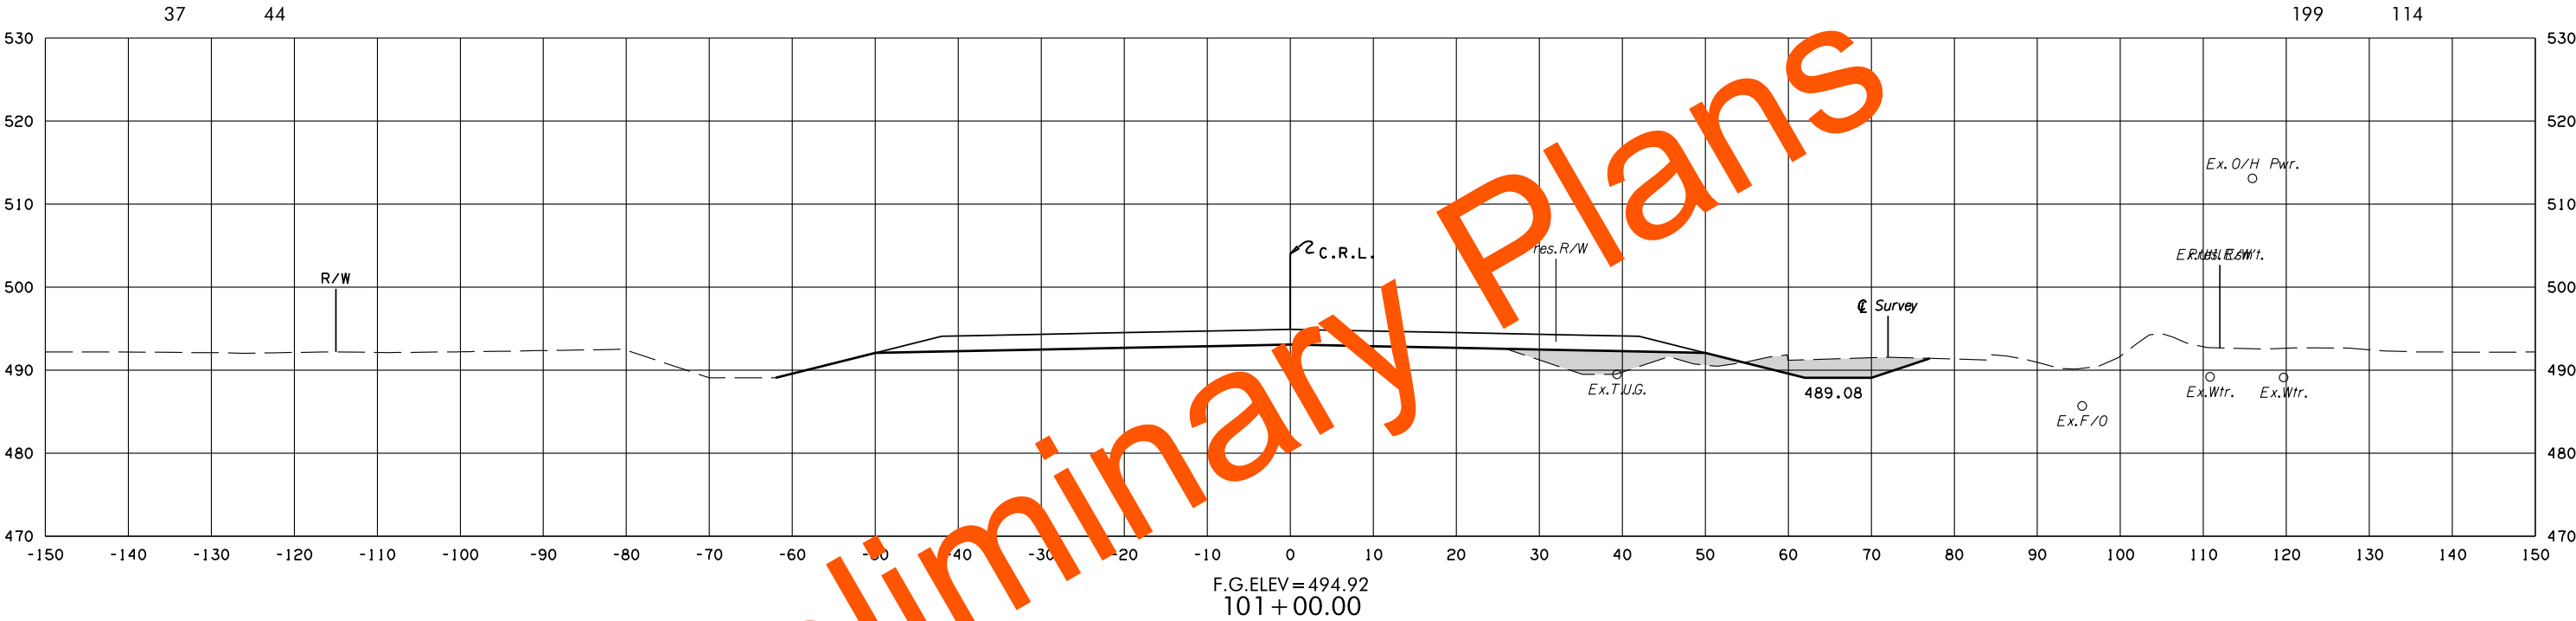

8/3/2022 2:22:32 PM
G:\PROJECTS\202943 0001 US 59 LeFlore Co\Roadway\1712728 Surfacing\Xsections\1712728-US59-XSECS.dgn

U.S. 59



STATE JOB NO.	17127(28)
LEFLORE COUNTY	SHEET NO. X68

POB & ASSOCIATES, OKLAHOMA CITY, OK.						
FED. DIST. NO.	ROAD NO.	STATE	JOB PIECE NO.	FISCAL YEAR	SHEET NO.	TOTAL SHEETS
6		OKLA.				
DESCRIPTION			REVISIONS		DATE	

AREA
CUT FILL

VOLUME
CUT FILL

8/3/2022 2:22:33 PM
G:\PROJECTS\202943 0001 US 59 LeFlore Co\Roadway\1712728 Surfacing\XSections\1712728-US59-XSECS.dgn

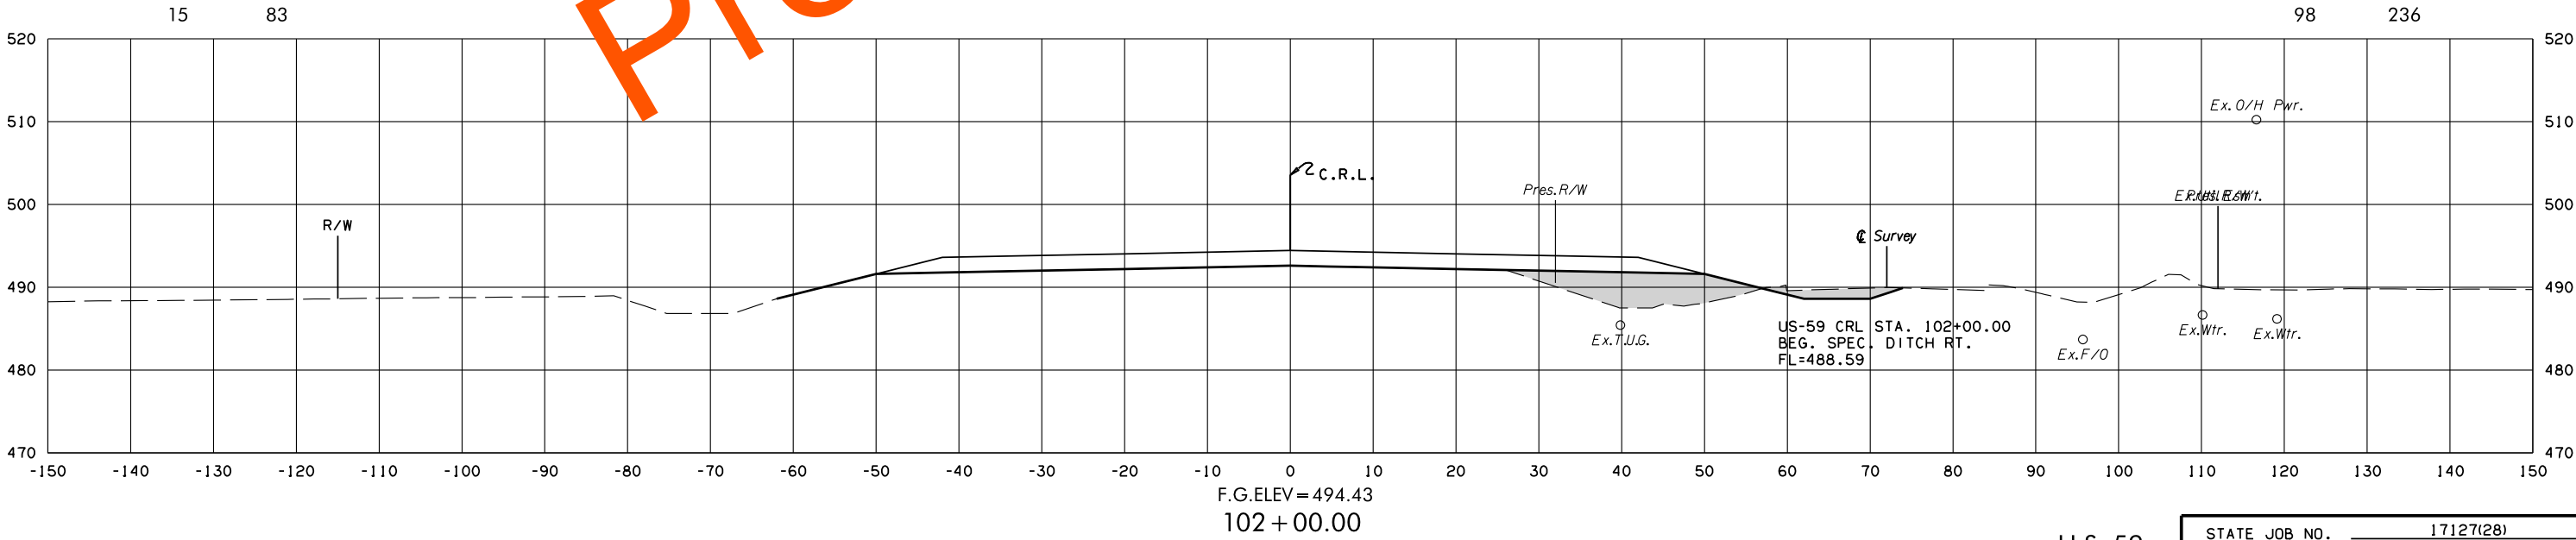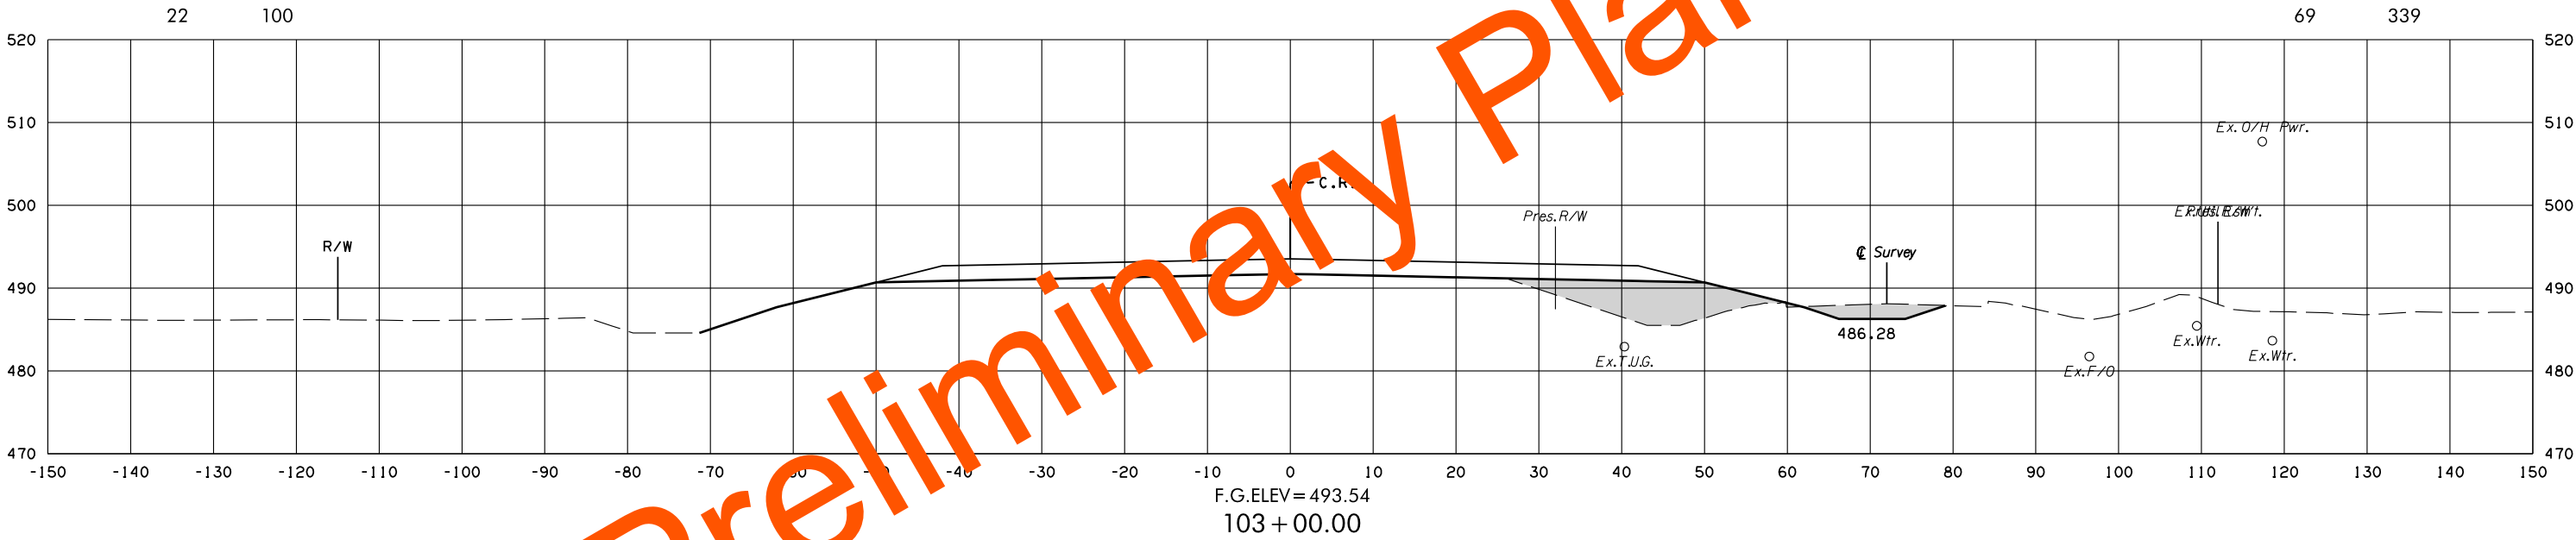



U.S. 59

STATE JOB NO.	17127(28)
LEFLORE COUNTY	SHEET NO. X69

POB & ASSOCIATES, OKLAHOMA CITY, OK.					
FED. ROAD DIST. NO.	STATE	JOB PIECE NO.	FISCAL YEAR	SHEET NO.	TOTAL SHEETS
6	OKLA.				
DESCRIPTION			REVISIONS		DATE

AREA
CUT FILL

VOLUME
CUT FILL

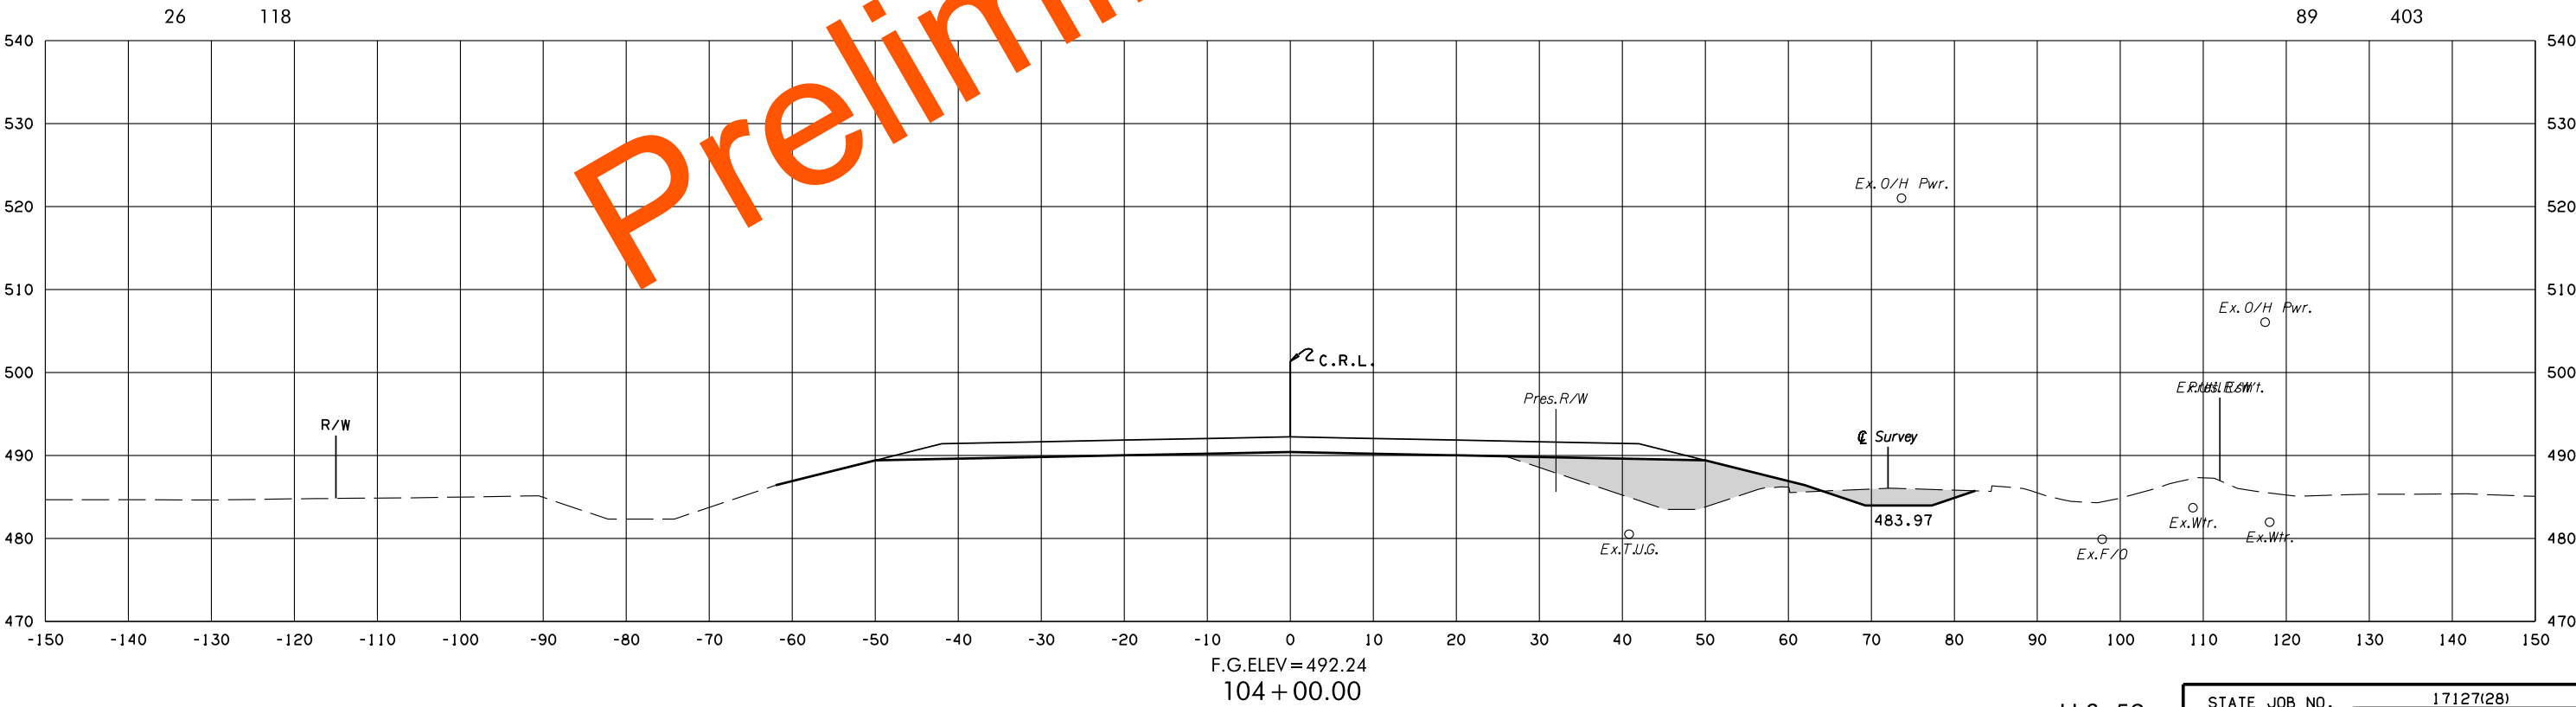
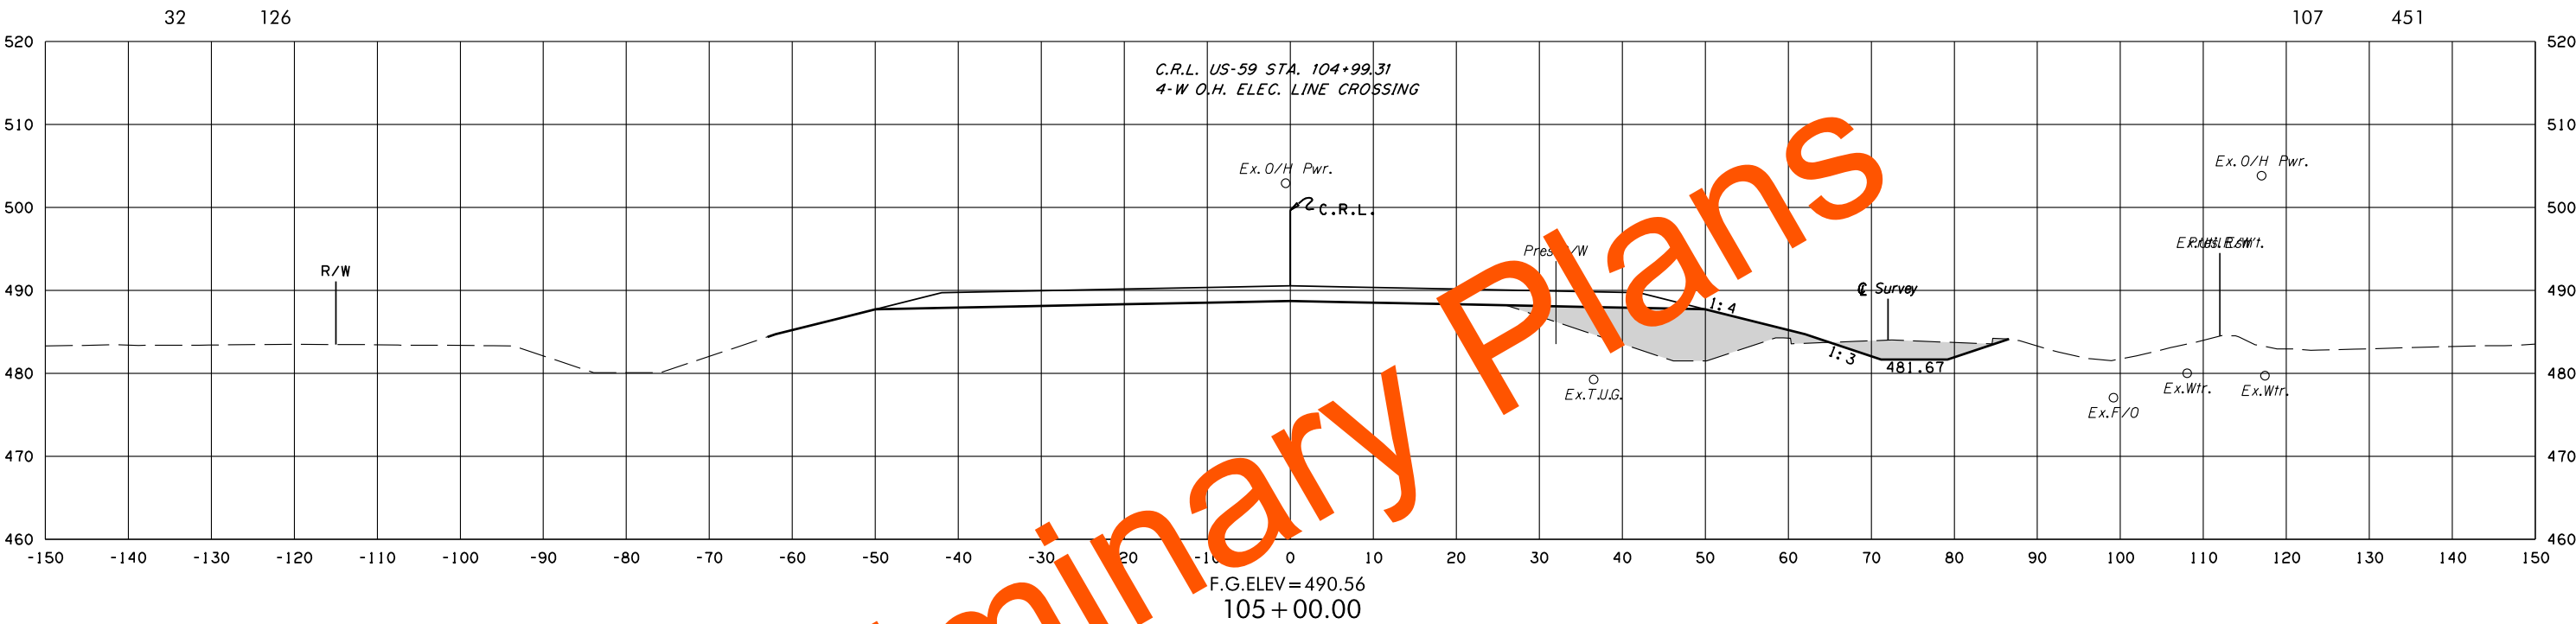


8/3/2022 2:22:35 PM
G:\PROJECTS\202943 0001 US 59 LeFlore Co\Roadway\1712728 Surfacing\Xsections\1712728-US59-XSECS.dgn

POB & ASSOCIATES, OKLAHOMA CITY, OK.						
FED. DIST. NO.	ROAD NO.	STATE	JOB PIECE NO.	FISCAL YEAR	SHEET NO.	TOTAL SHEETS
6		OKLA.				
DESCRIPTION			REVISIONS		DATE	

AREA
CUT FILL

VOLUME
CUT FILL

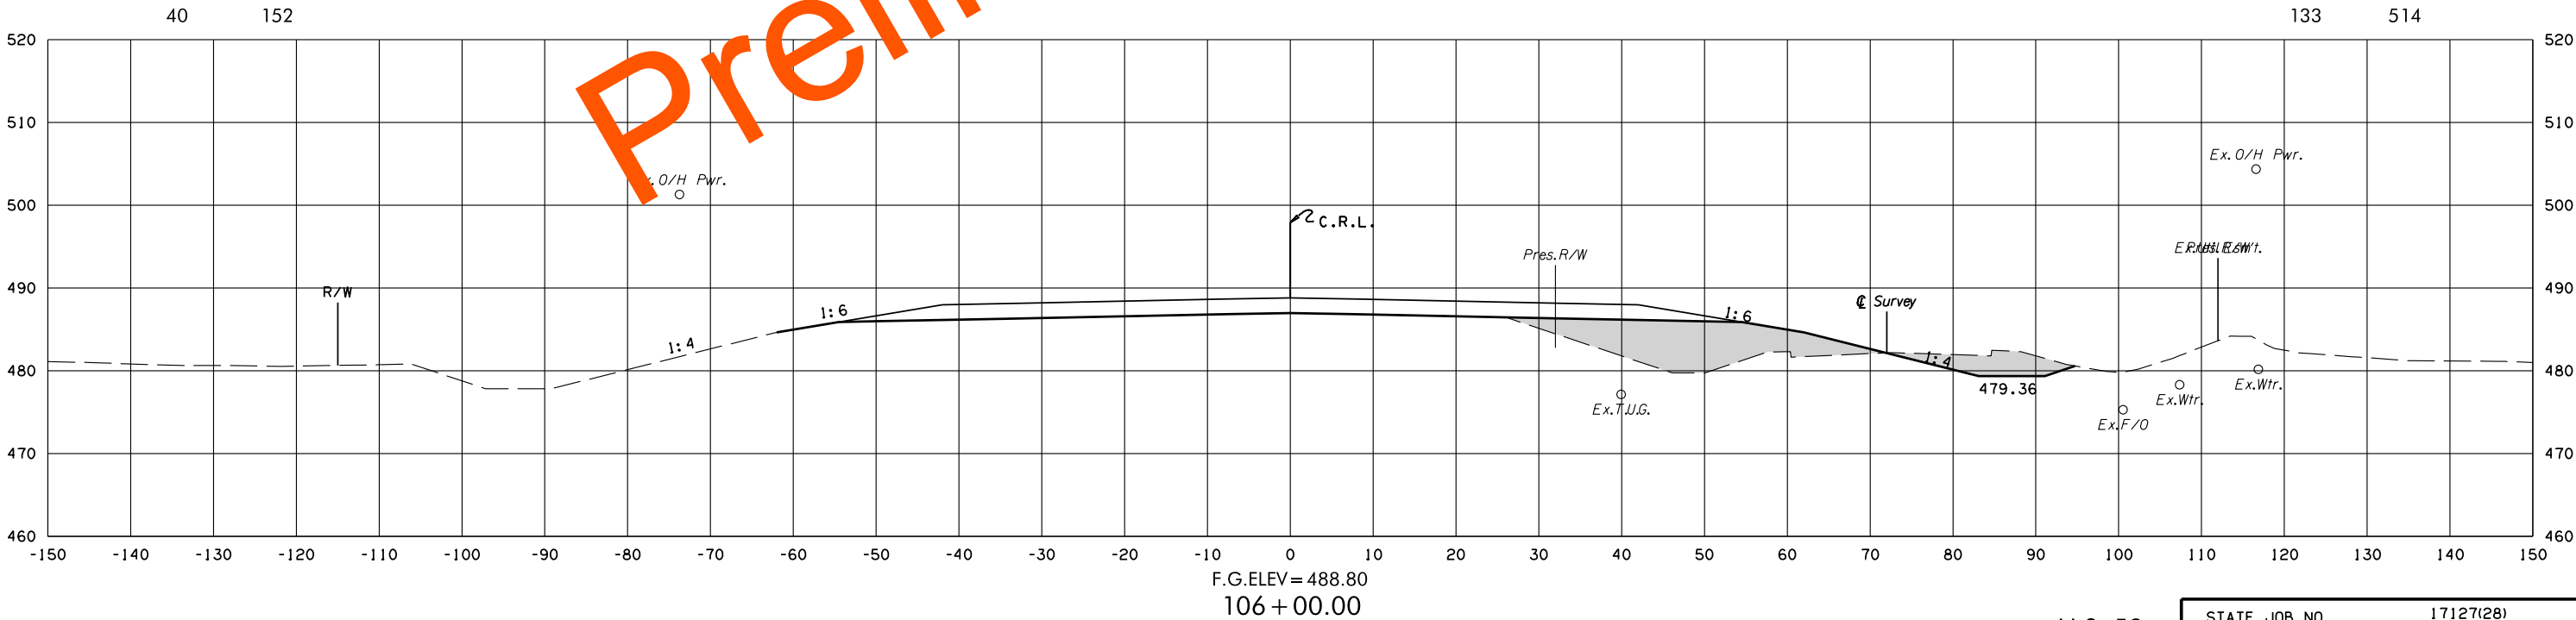
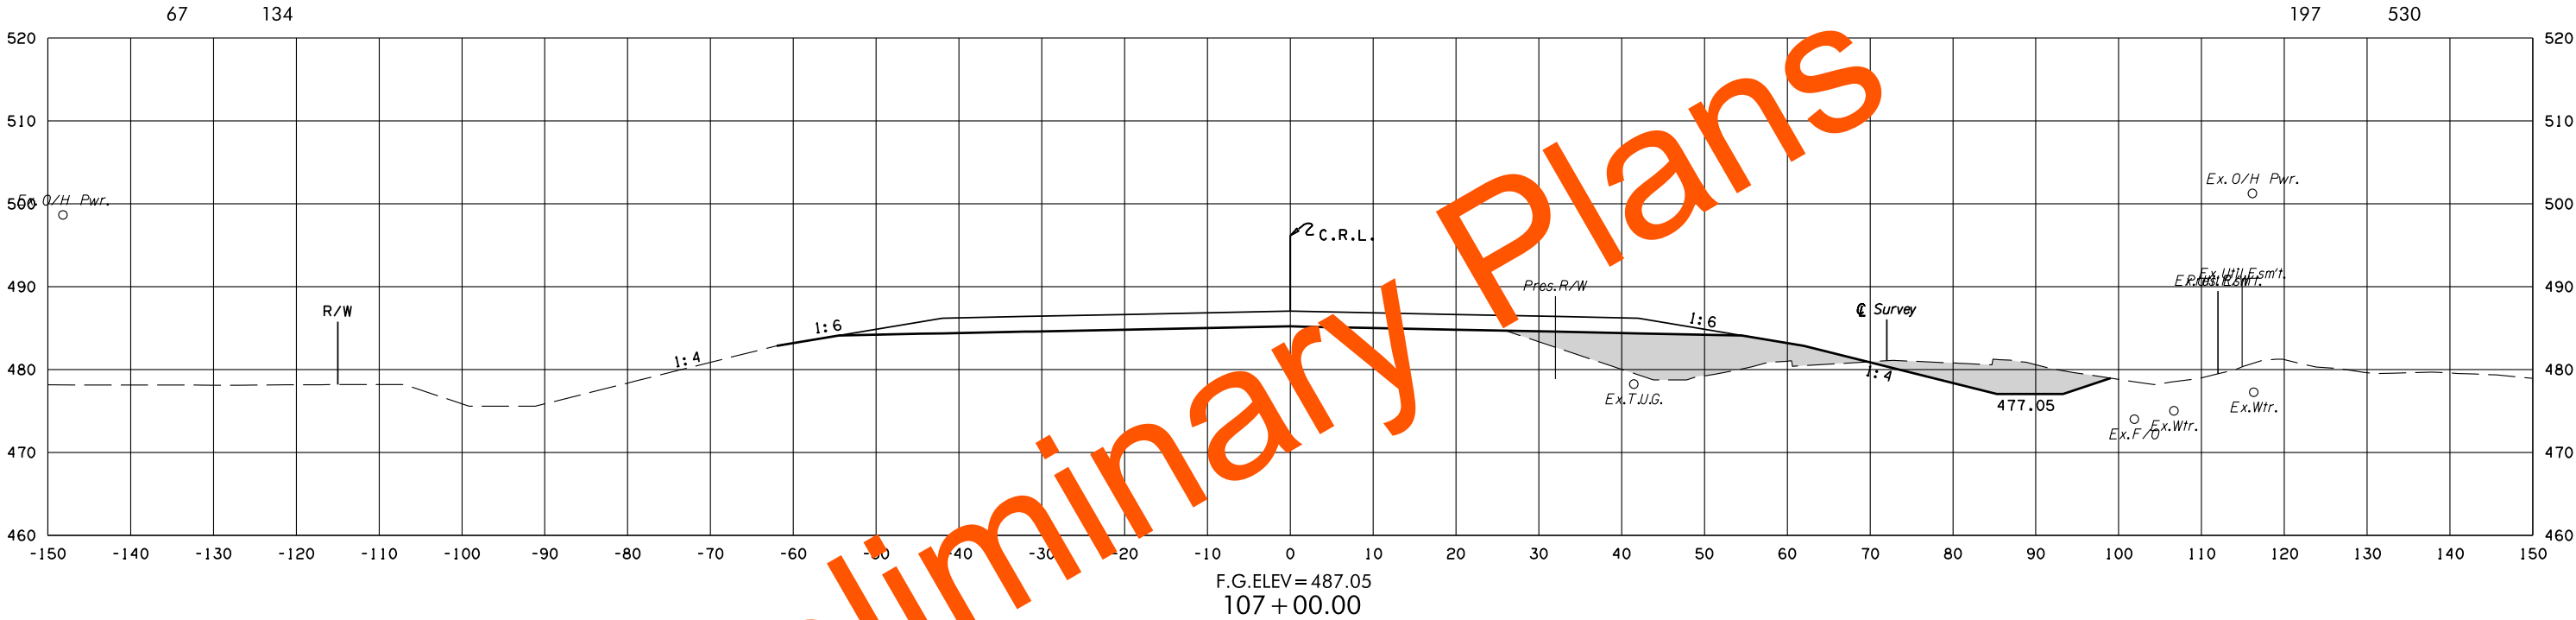


8/3/2022 2:22:36 PM
G:\PROJECTS\202943 0001 US 59 LeFlore Co\Roadway\1712728 Surfacing\Xsections\1712728-US59-XSECS.dgn

POB & ASSOCIATES, OKLAHOMA CITY, OK.						
FED. ROAD DIST. NO.	STATE	JOB PIECE NO.	FISCAL YEAR	SHEET NO.	TOTAL SHEETS	
6	OKLA.					
DESCRIPTION			REVISIONS		DATE	

AREA
CUT FILL

VOLUME
CUT FILL

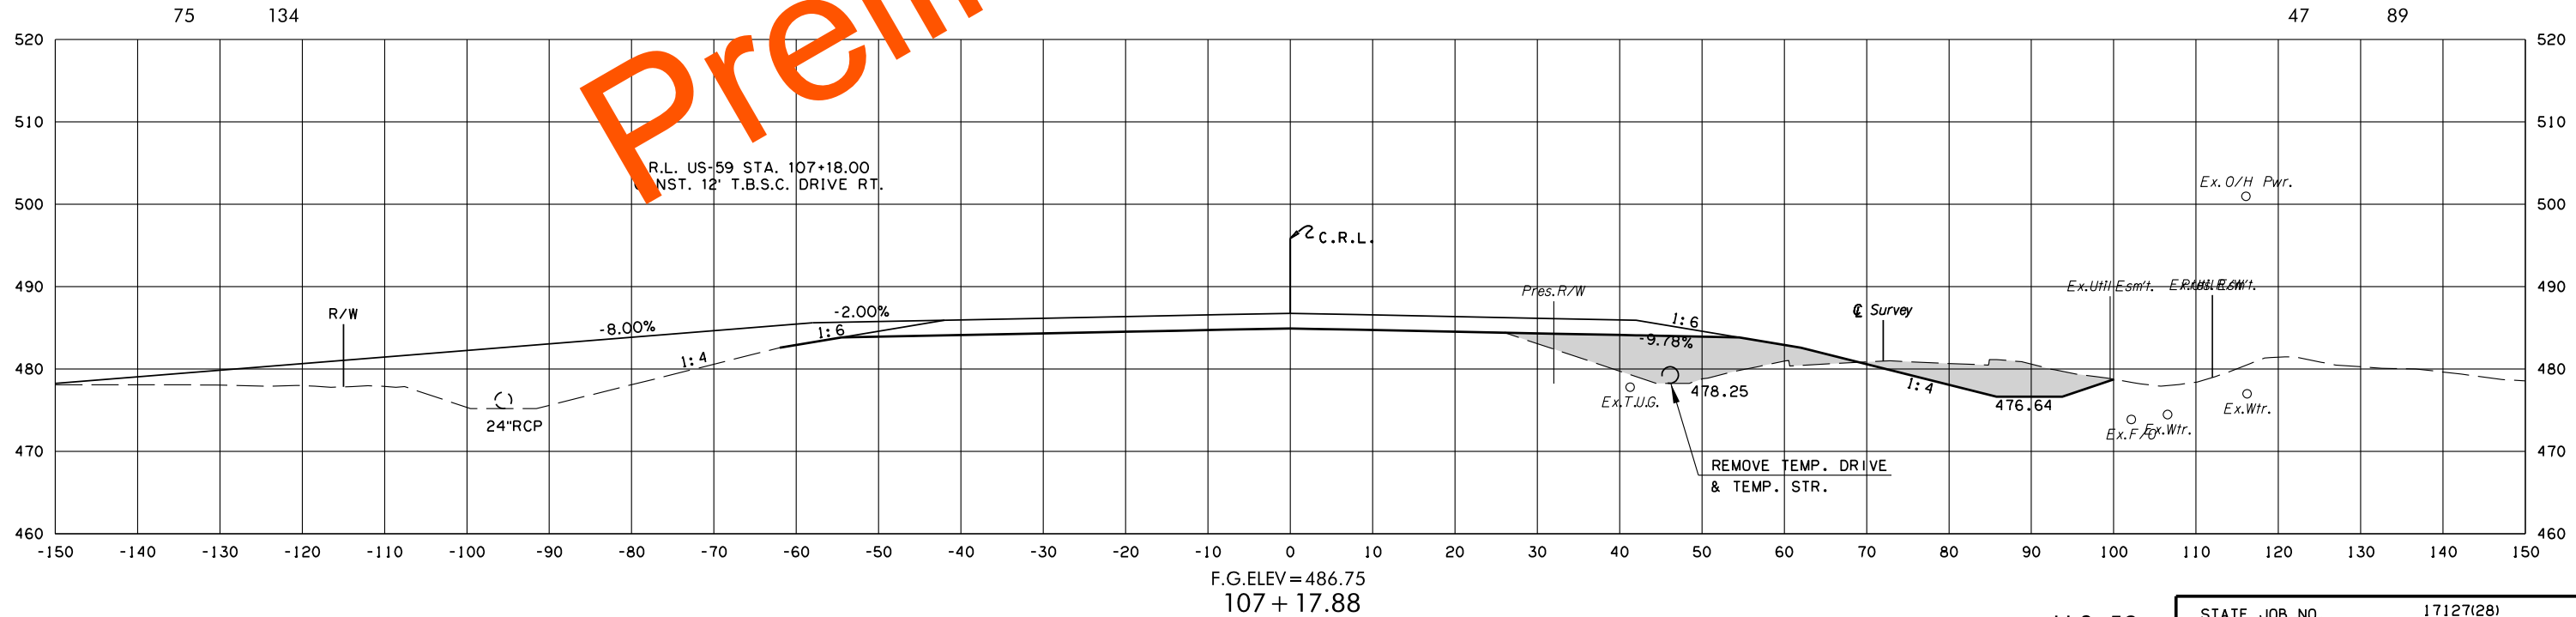
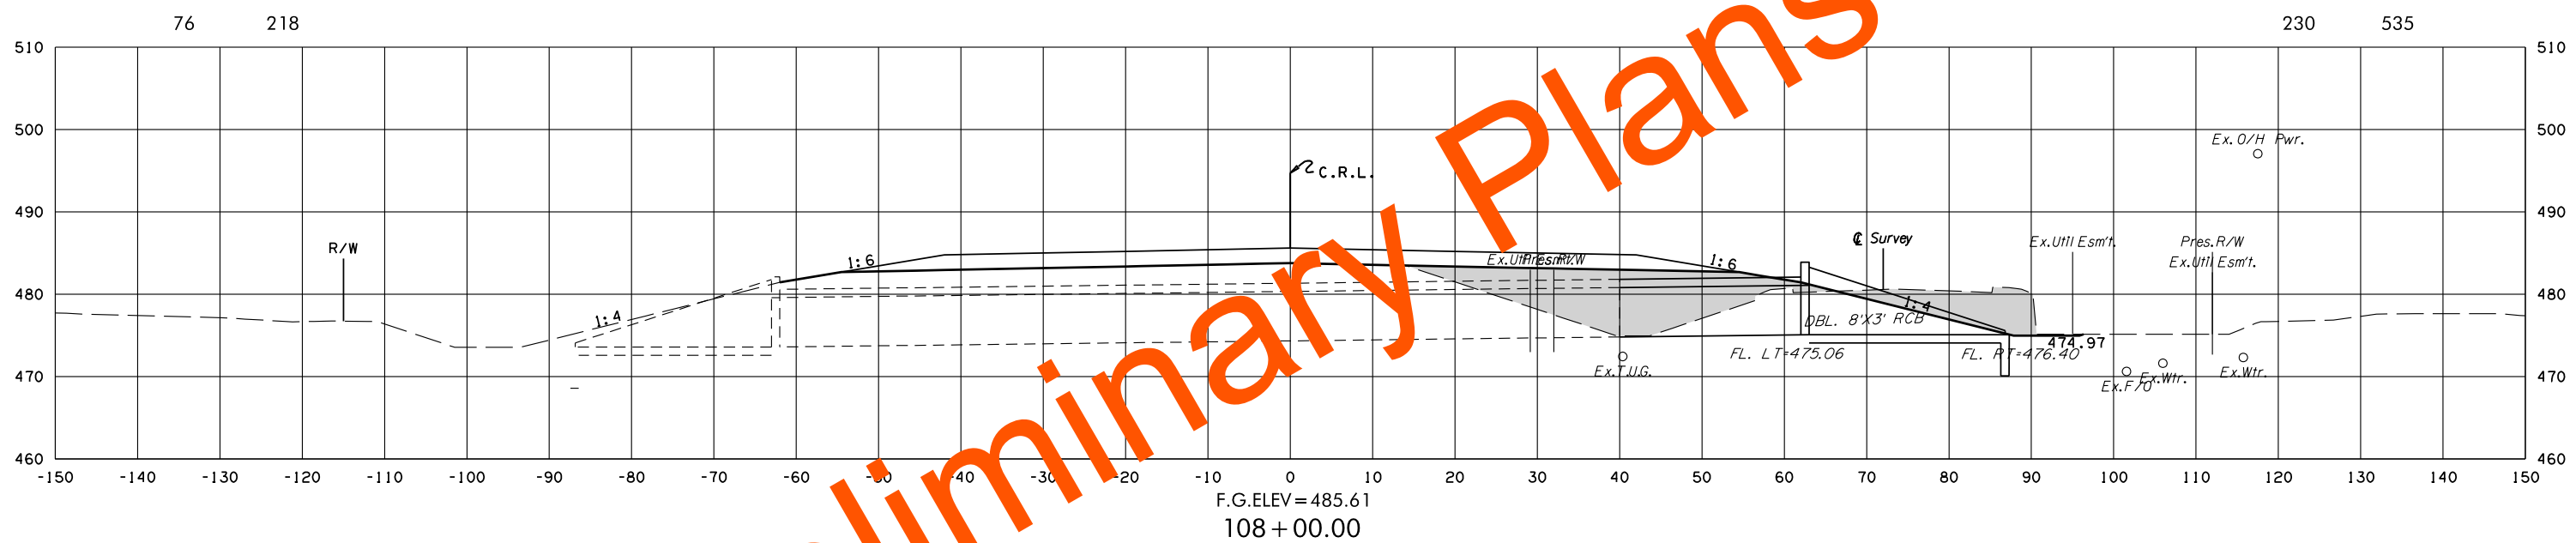


8/3/2022 2:22:37 PM
G:\PROJECTS\202943 0001 US 59 LeFlore Co\Roadway\1712728 Surfacing\Xsections\1712728-US59-XSECS.dgn

POB & ASSOCIATES, OKLAHOMA CITY, OK.						
FED. ROAD DIST. NO.	STATE	JOB PIECE NO.	FISCAL YEAR	SHEET NO.	TOTAL SHEETS	
6	OKLA.					
DESCRIPTION			REVISIONS		DATE	

AREA
CUT FILL

VOLUME
CUT FILL

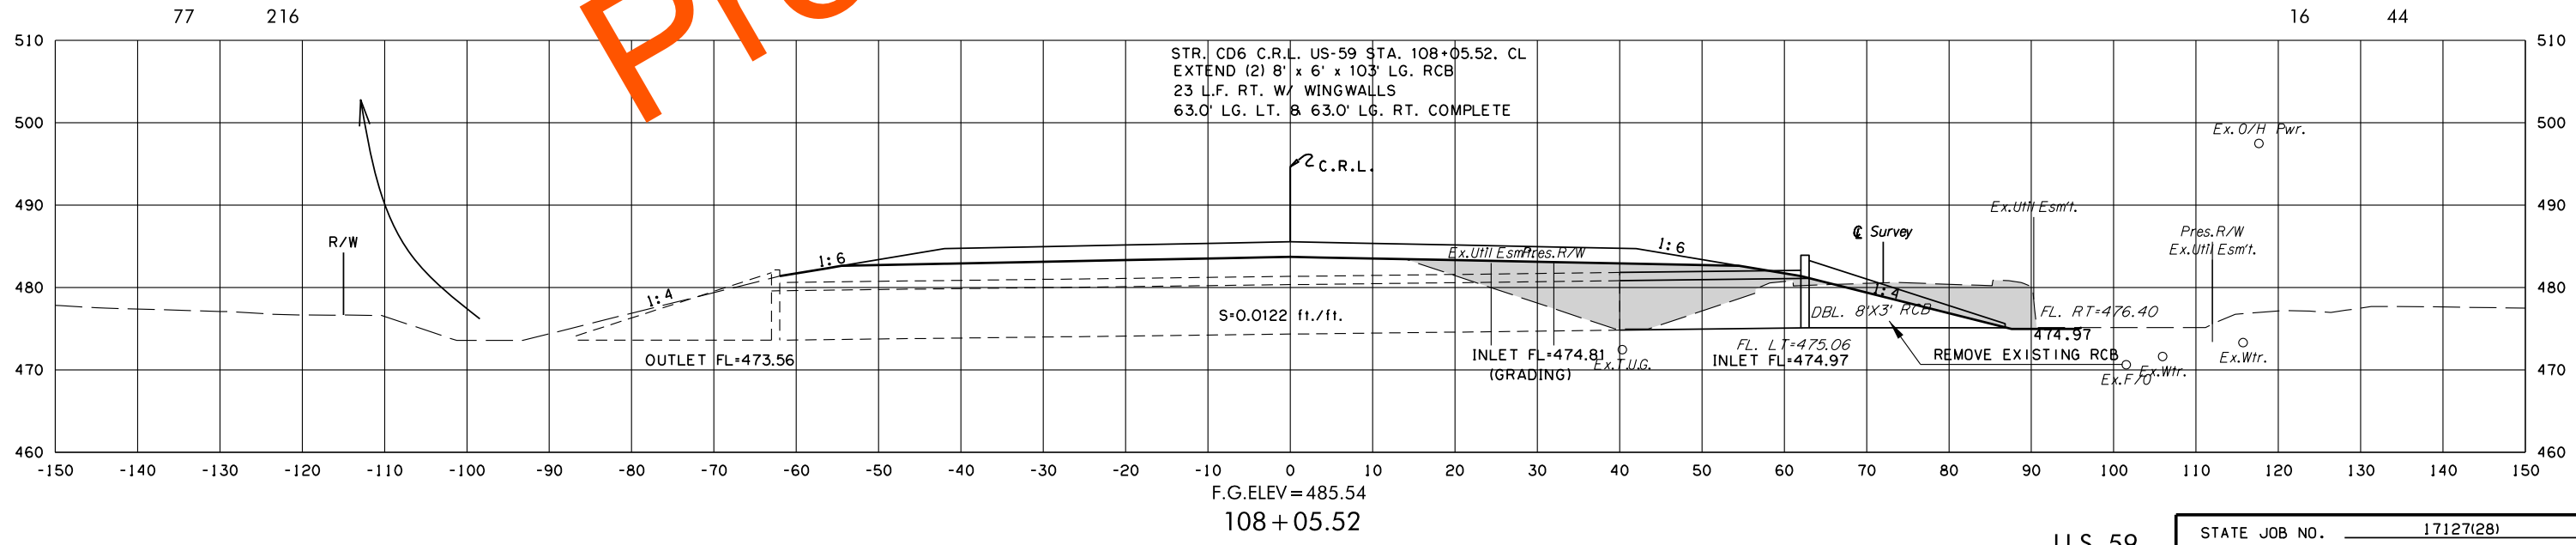
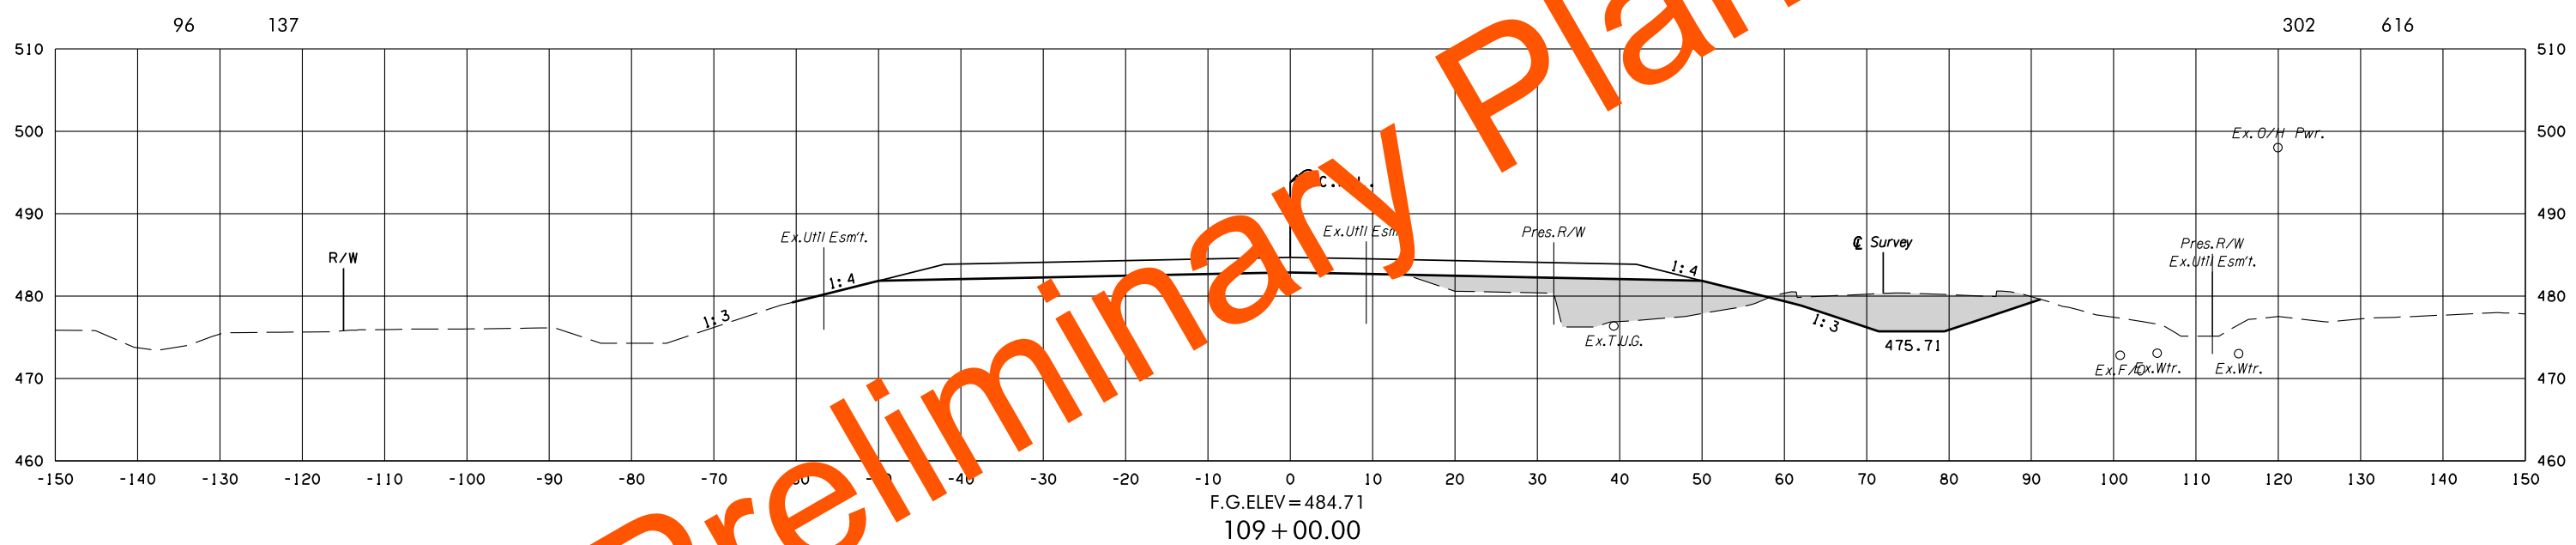


8/3/2022 2:22:39 PM
G:\PROJECTS\202943 0001 US 59 LeFlore Co\Roadway\1712728 Surfacing\XSections\1712728-US59-XSECS.dgn

POB & ASSOCIATES, OKLAHOMA CITY, OK.						
FED. DIST. NO.	ROAD NO.	STATE	JOB PIECE NO.	FISCAL YEAR	SHEET NO.	TOTAL SHEETS
6		OKLA.				
DESCRIPTION			REVISIONS		DATE	

AREA
CUT FILL

VOLUME
CUT FILL

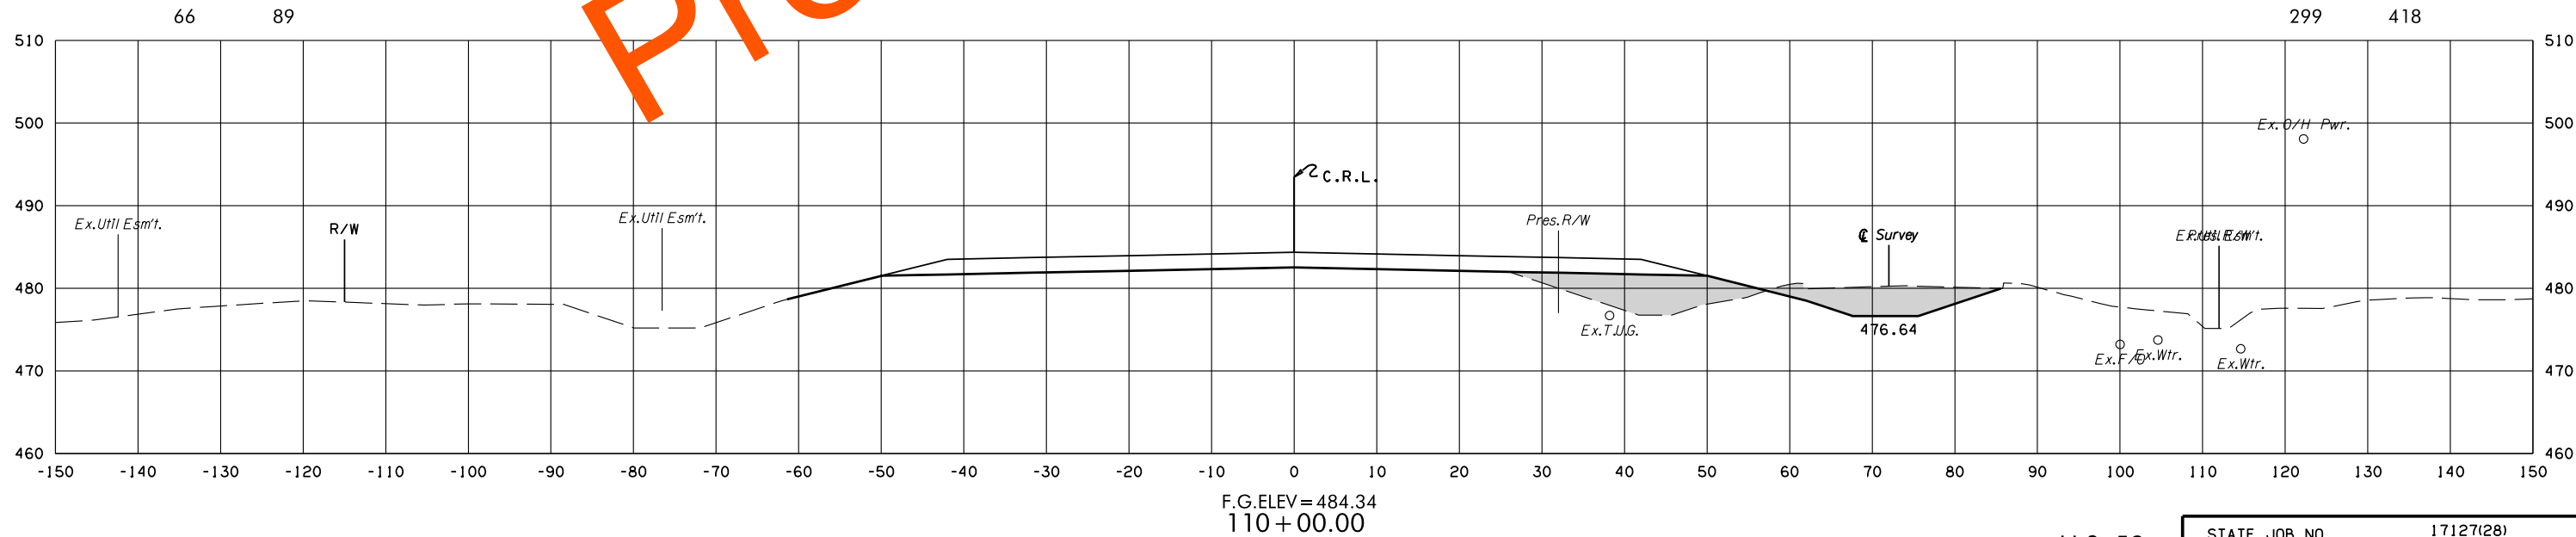
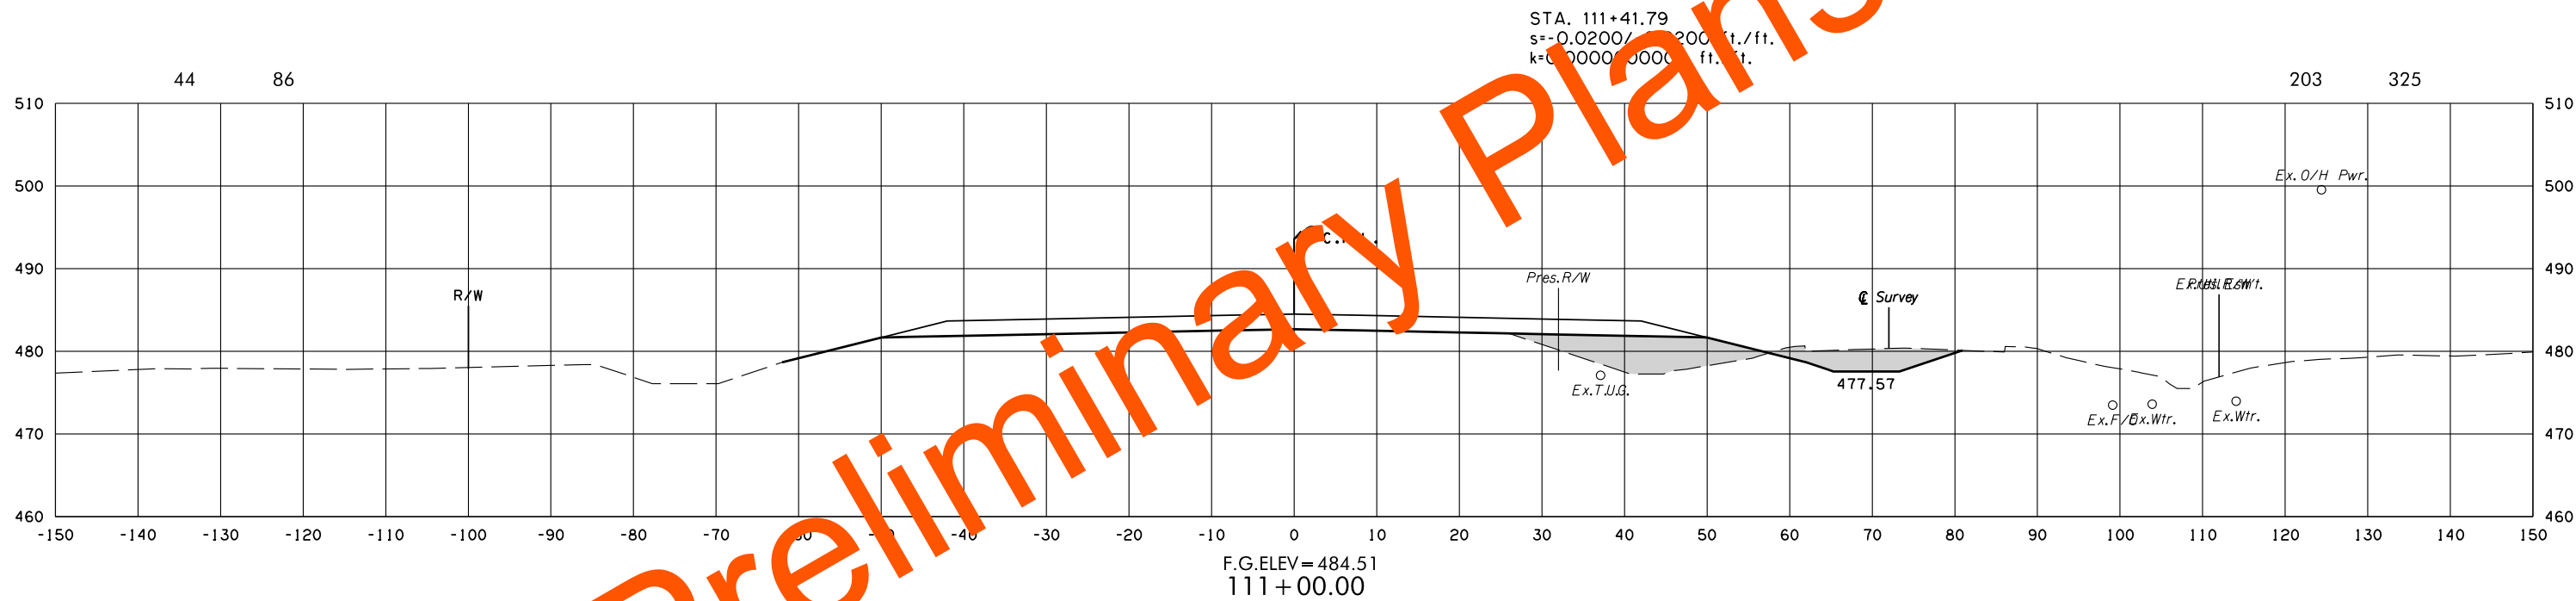


8/3/2022 2:22:40 PM
G:\PROJECTS\202943 0001 US 59 LeFlore Co\Roadway\1712728 Surfacing\XSections\1712728-US59-XSECS.dgn

POB & ASSOCIATES, OKLAHOMA CITY, OK.						
FED. DIST. NO.	ROAD NO.	STATE	JOB PIECE NO.	FISCAL YEAR	SHEET NO.	TOTAL SHEETS
6		OKLA.				
DESCRIPTION			REVISIONS		DATE	

AREA
CUT FILL

VOLUME
CUT FILL

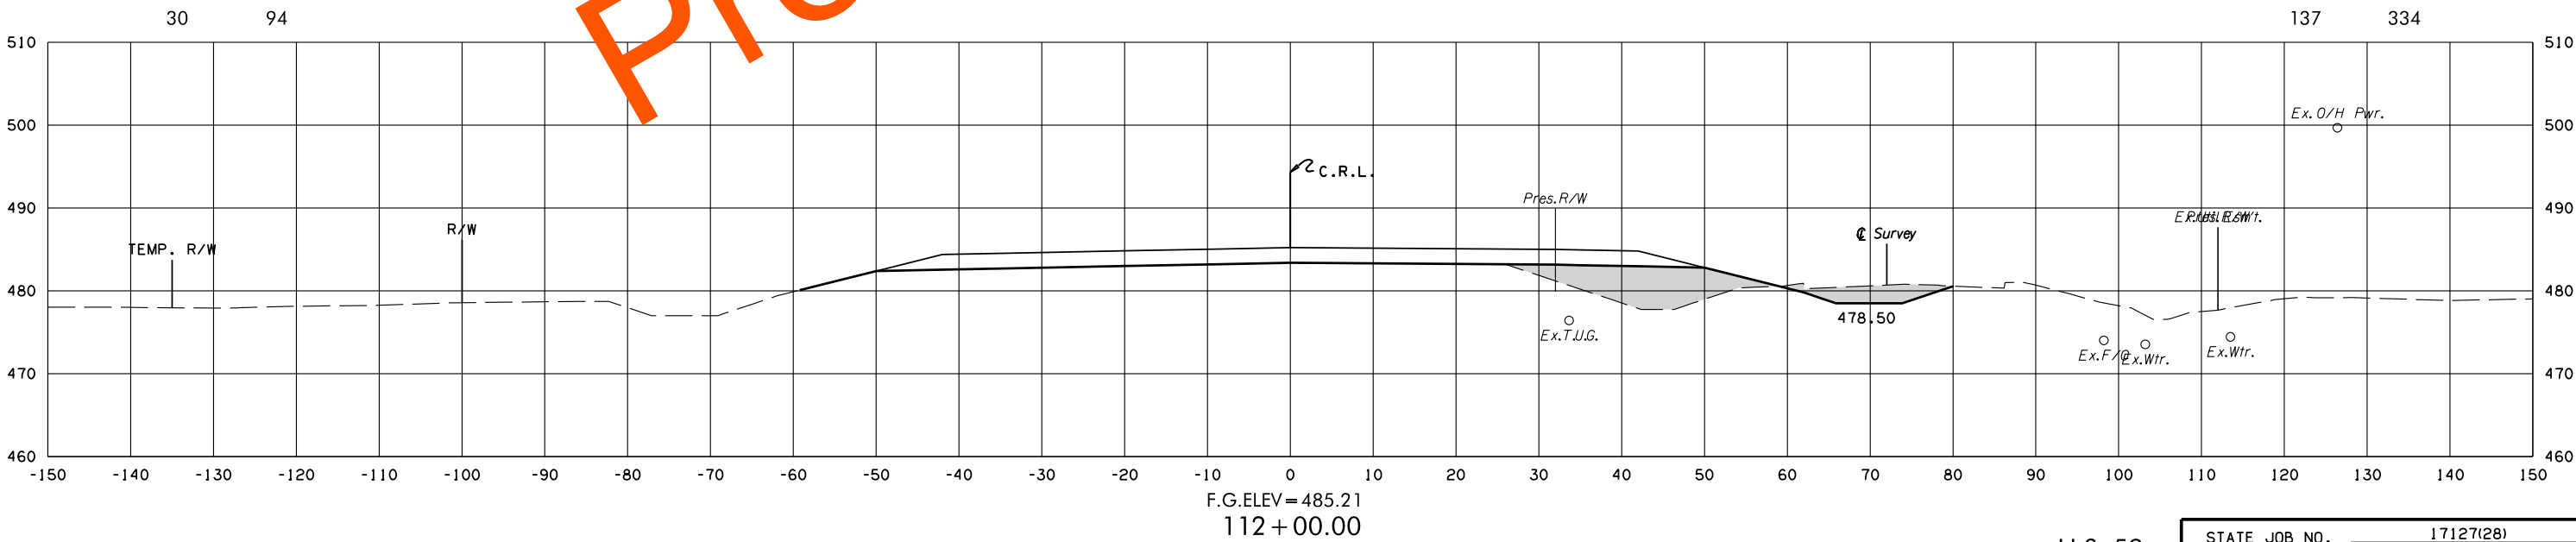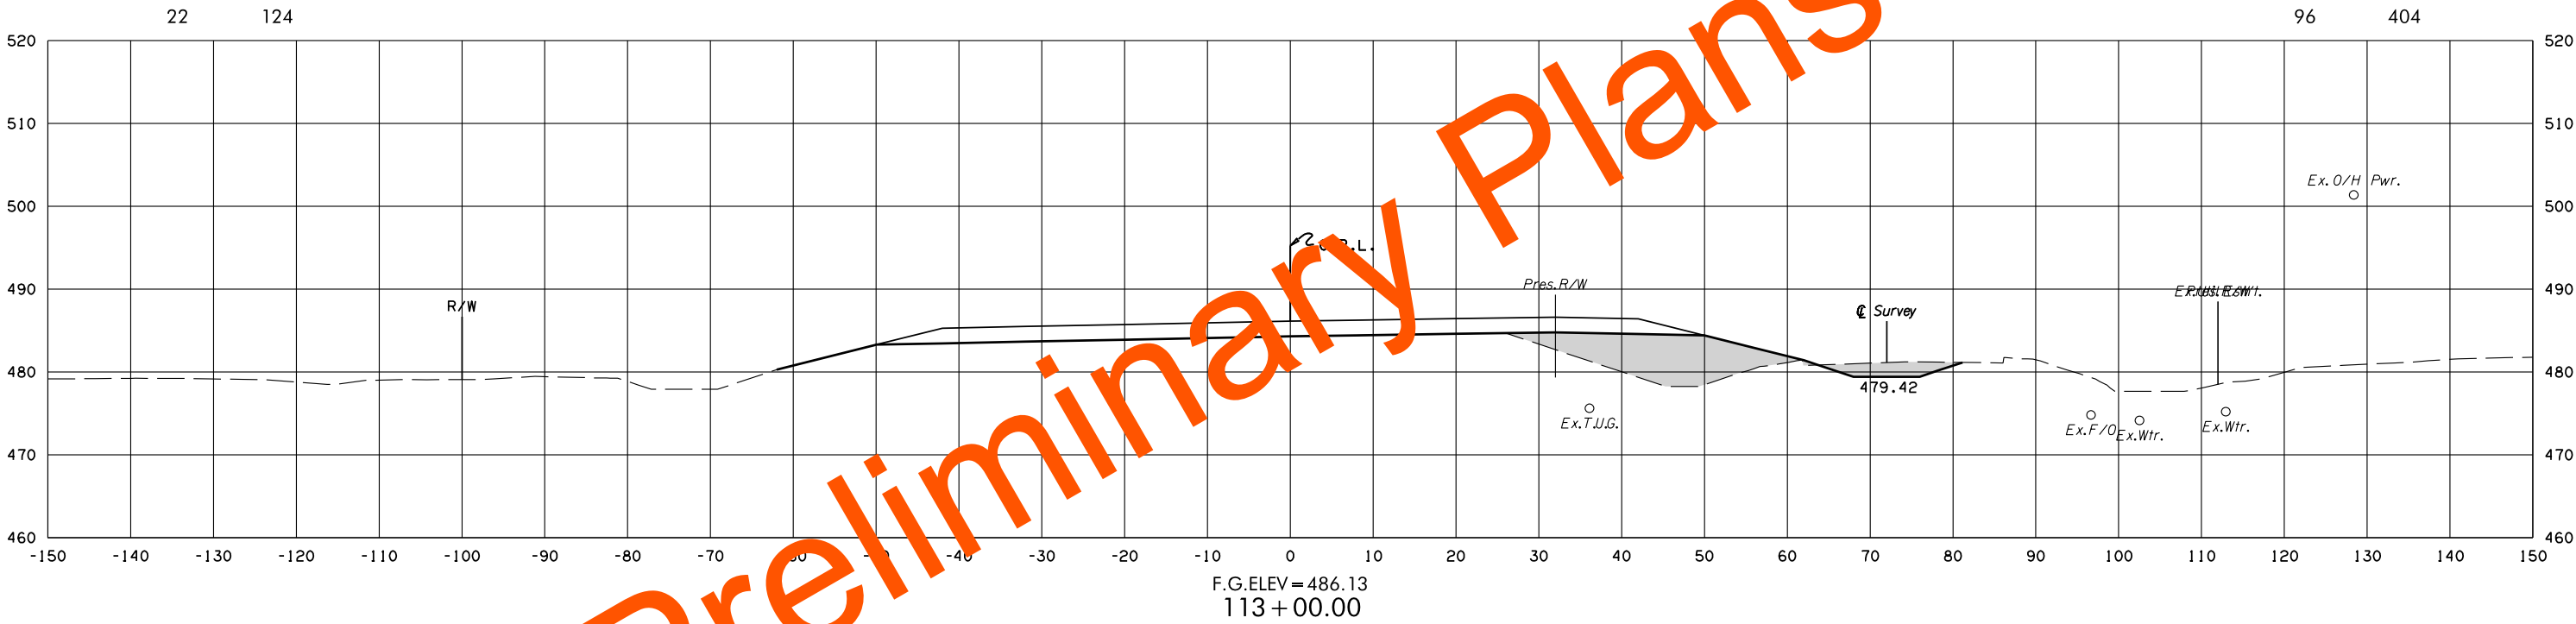

8/3/2022 2:22:42 PM
G:\PROJECTS\202943 0001 US 59 LeFlore Co\Roadway\1712728 Surfacing\XSections\1712728-US59-XSECS.dgn


POB & ASSOCIATES, OKLAHOMA CITY, OK.						
FED. ROAD DIST. NO.	STATE	JOB PIECE NO.	FISCAL YEAR	SHEET NO.	TOTAL SHEETS	
6	OKLA.					
DESCRIPTION			REVISIONS		DATE	

AREA
CUT FILL

VOLUME
CUT FILL

C.R.L. US-59 STA. 115+31.10
2-W O.H. ELEC. LINE CROSSING


C.R.L. US-59 STA. 115+21.79
s=-0.020 to 0.020 ft./ft.
k=0.00 222 222 ft./ft.

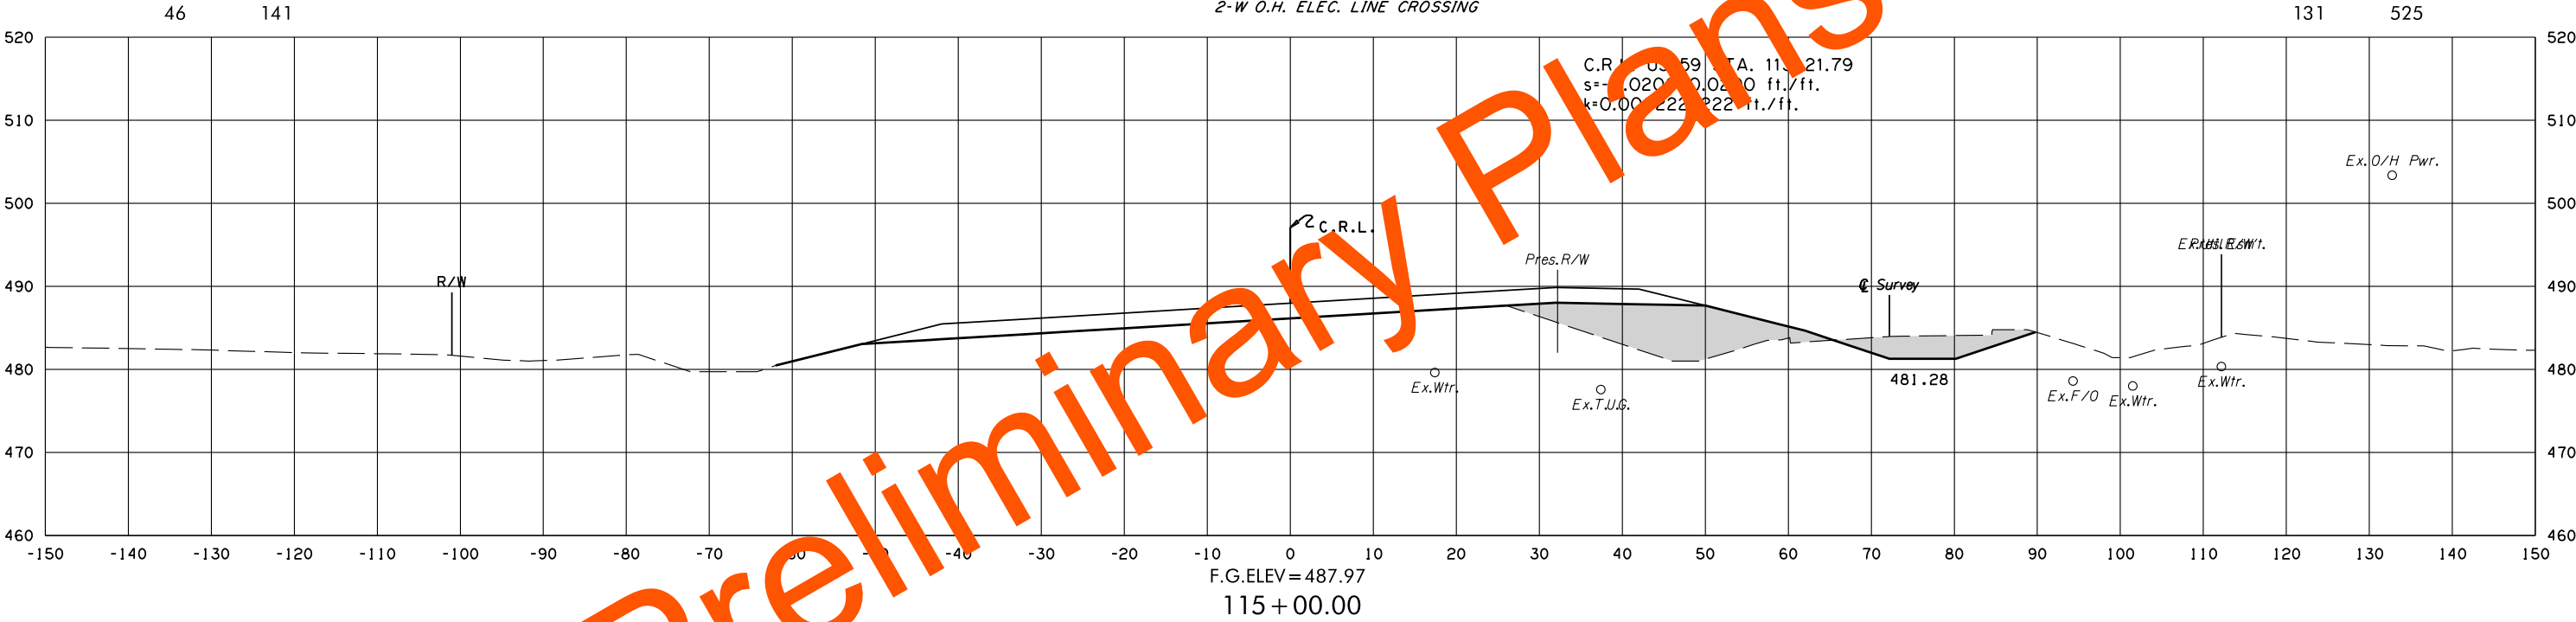

F.G.ELEV=487.97
115+00.00

25 143

86 494

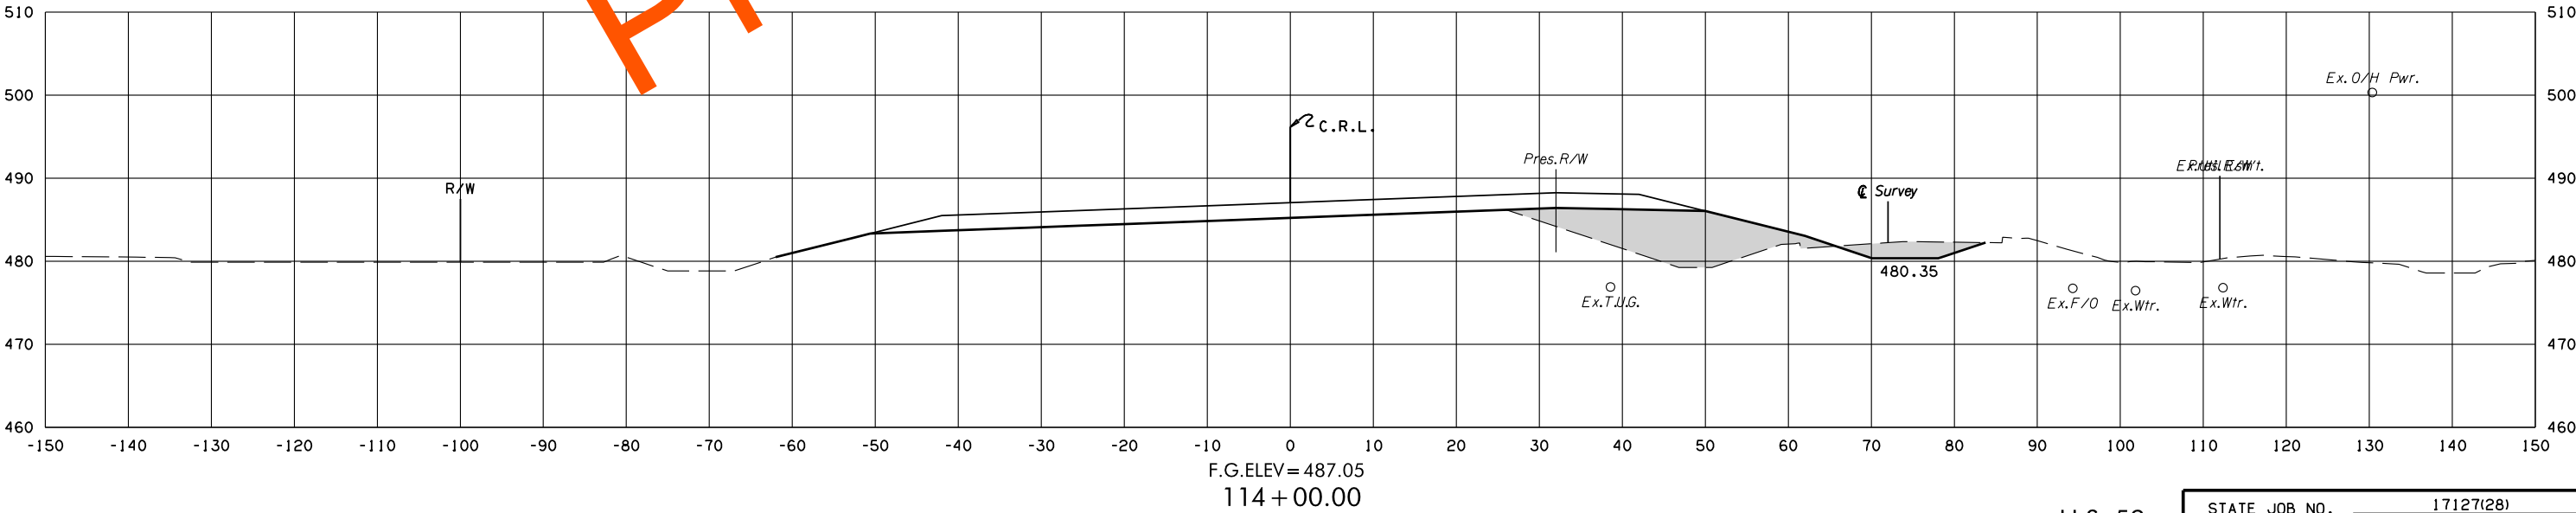

F.G.ELEV=487.05
114+00.00

U.S. 59



STATE JOB NO.	17127(28)
LEFLORE COUNTY	SHEET NO. X76

8/3/2022 2:22:43 PM
G:\PROJECTS\202943 0001 US 59 LeFlore Co\Roadway\1712728 Surfacing\XSections\1712728-US59-XSECS.dgn

POB & ASSOCIATES, OKLAHOMA CITY, OK.						
FED. ROAD DIST. NO.	STATE	JOB PIECE NO.	FISCAL YEAR	SHEET NO.	TOTAL SHEETS	
6	OKLA.					
DESCRIPTION			REVISIONS		DATE	

AREA
CUT FILL

VOLUME
CUT FILL


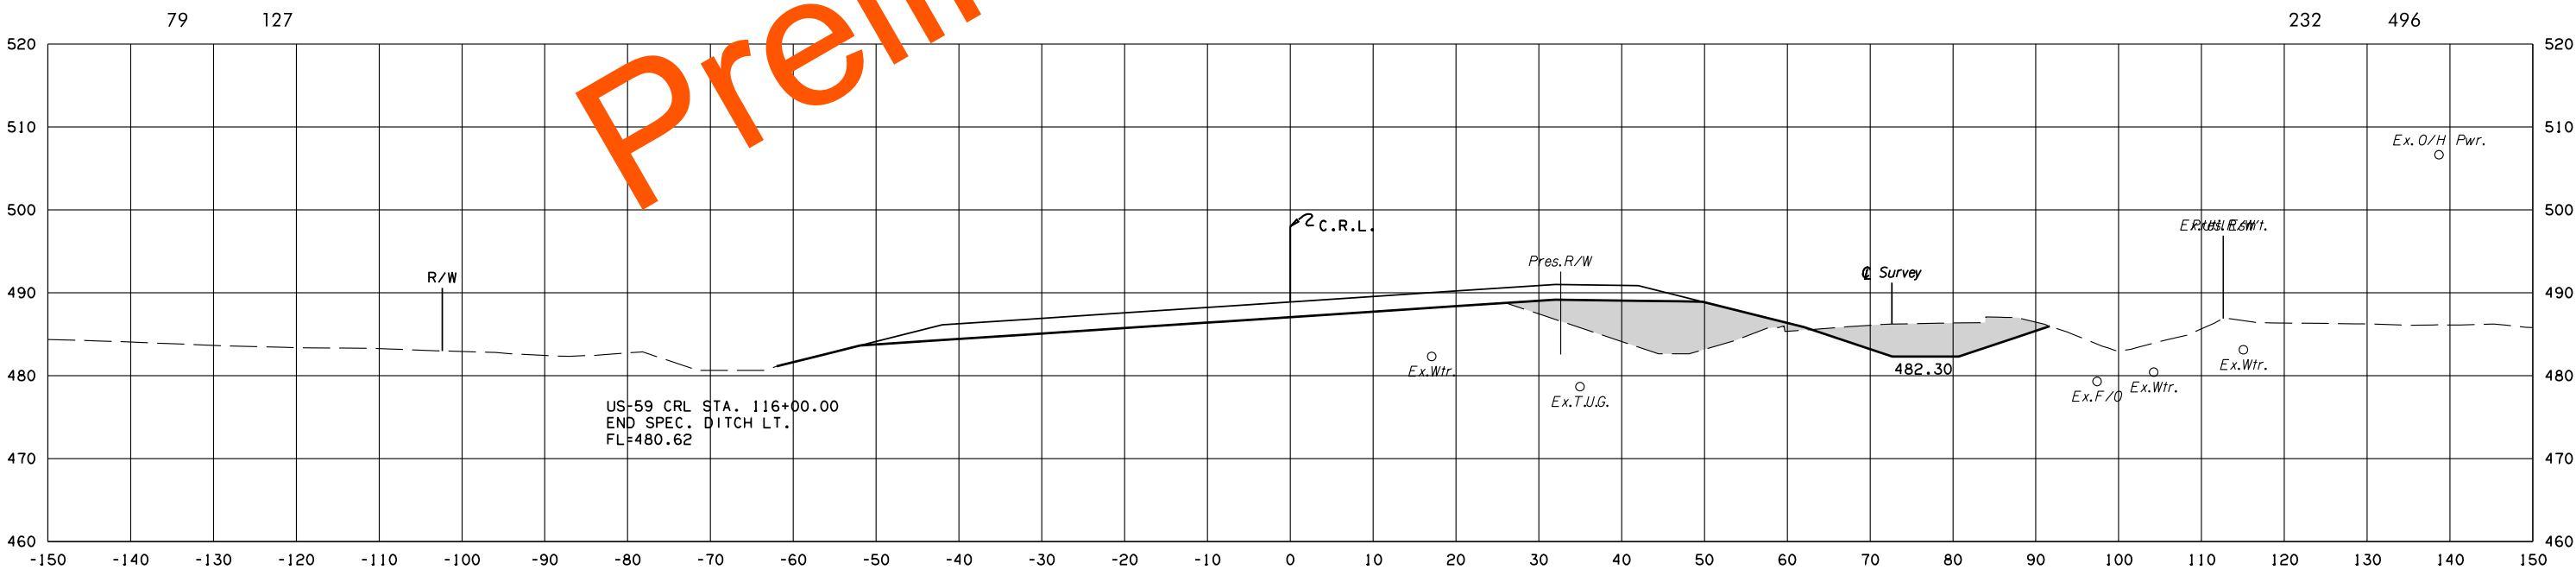
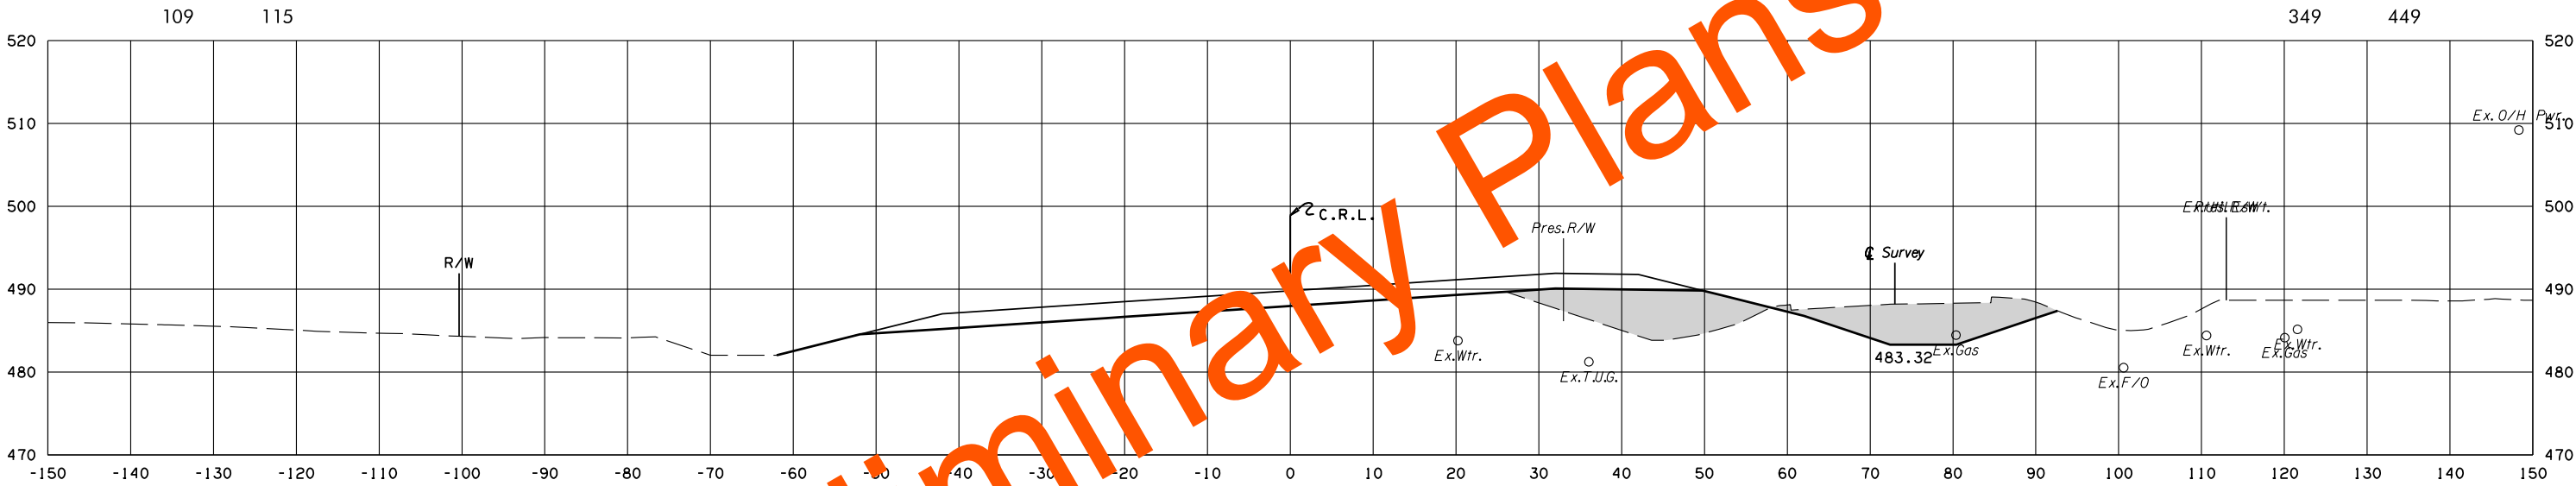


8/3/2022 2:22:45 PM
G:\PROJECTS\202943 0001 US 59 LeFlore Co\Roadway\1712728 Surfacing\Xsections\1712728-US59-XSECS.dgn

POB & ASSOCIATES, OKLAHOMA CITY, OK.						
FED. DIST. NO.	ROAD NO.	STATE	JOB PIECE NO.	FISCAL YEAR	SHEET NO.	TOTAL SHEETS
6		OKLA.				
DESCRIPTION			REVISIONS		DATE	

AREA
CUT FILL

VOLUME
CUT FILL

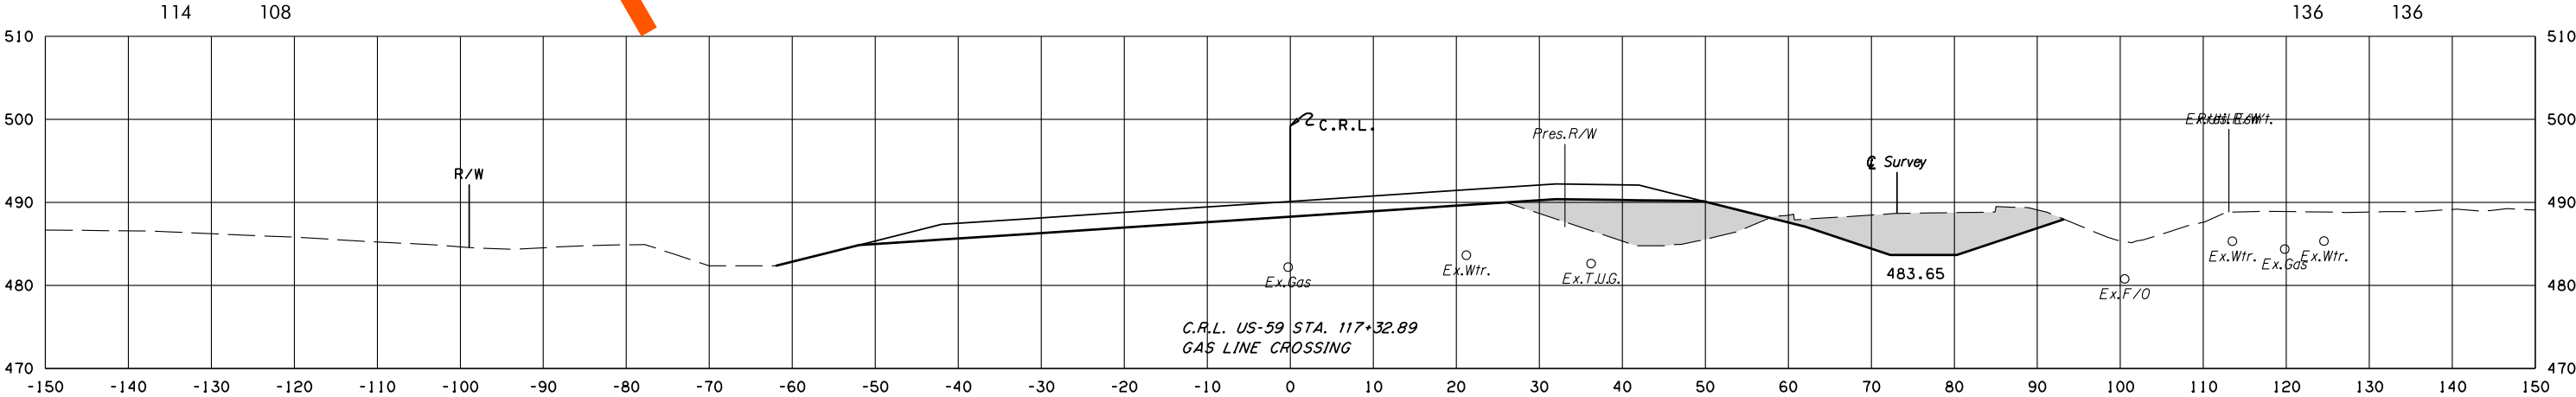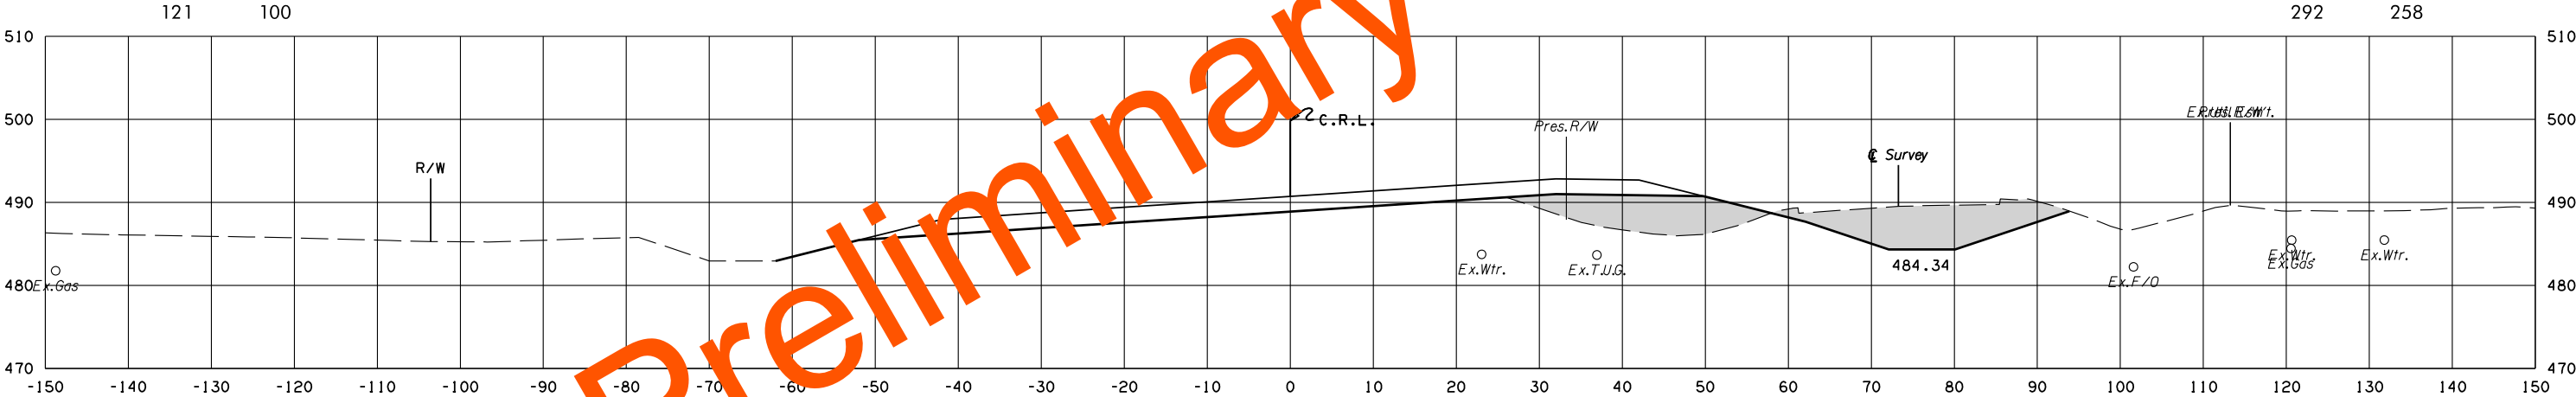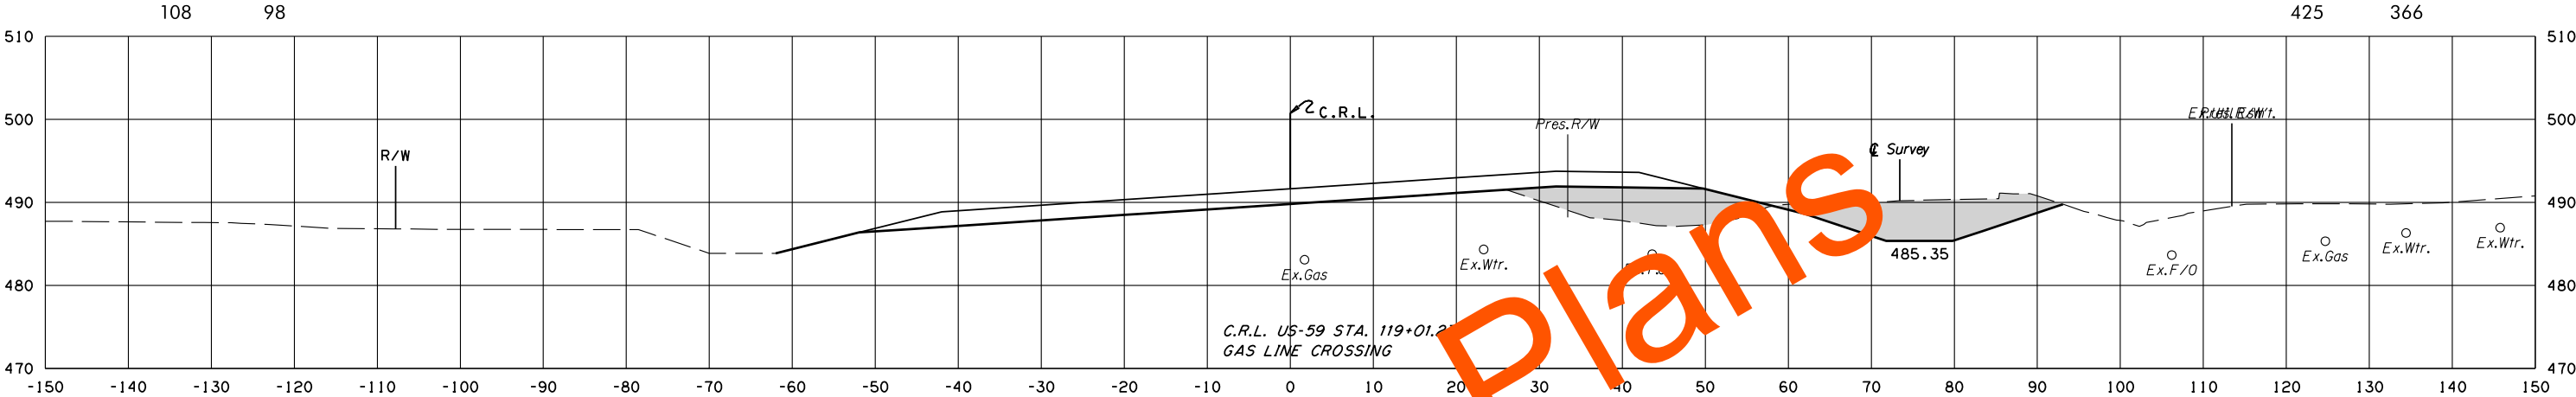

8/3/2022 2:22:46 PM
G:\PROJECTS\202943 0001 US 59 Leflore Co\Roadway\1712728 Surfacing\Xsections\1712728-US59-XSECS.dgn

U.S. 59



STATE JOB NO. 17127(28)
LEFLORE COUNTY SHEET NO. X78

POB & ASSOCIATES, OKLAHOMA CITY, OK.						
FED. DIST. NO.	ROAD NO.	STATE	JOB PIECE NO.	FISCAL YEAR	SHEET NO.	TOTAL SHEETS
6		OKLA.				
DESCRIPTION			REVISIONS		DATE	

AREA
CUT FILL

VOLUME
CUT FILL



8/3/2022 2:22:47 PM G:\PROJECTS\202943 0001 US 59 LeFlore Co\Roadway\1712728 Surfacing\XSections\1712728-US59-XSECS.dgn

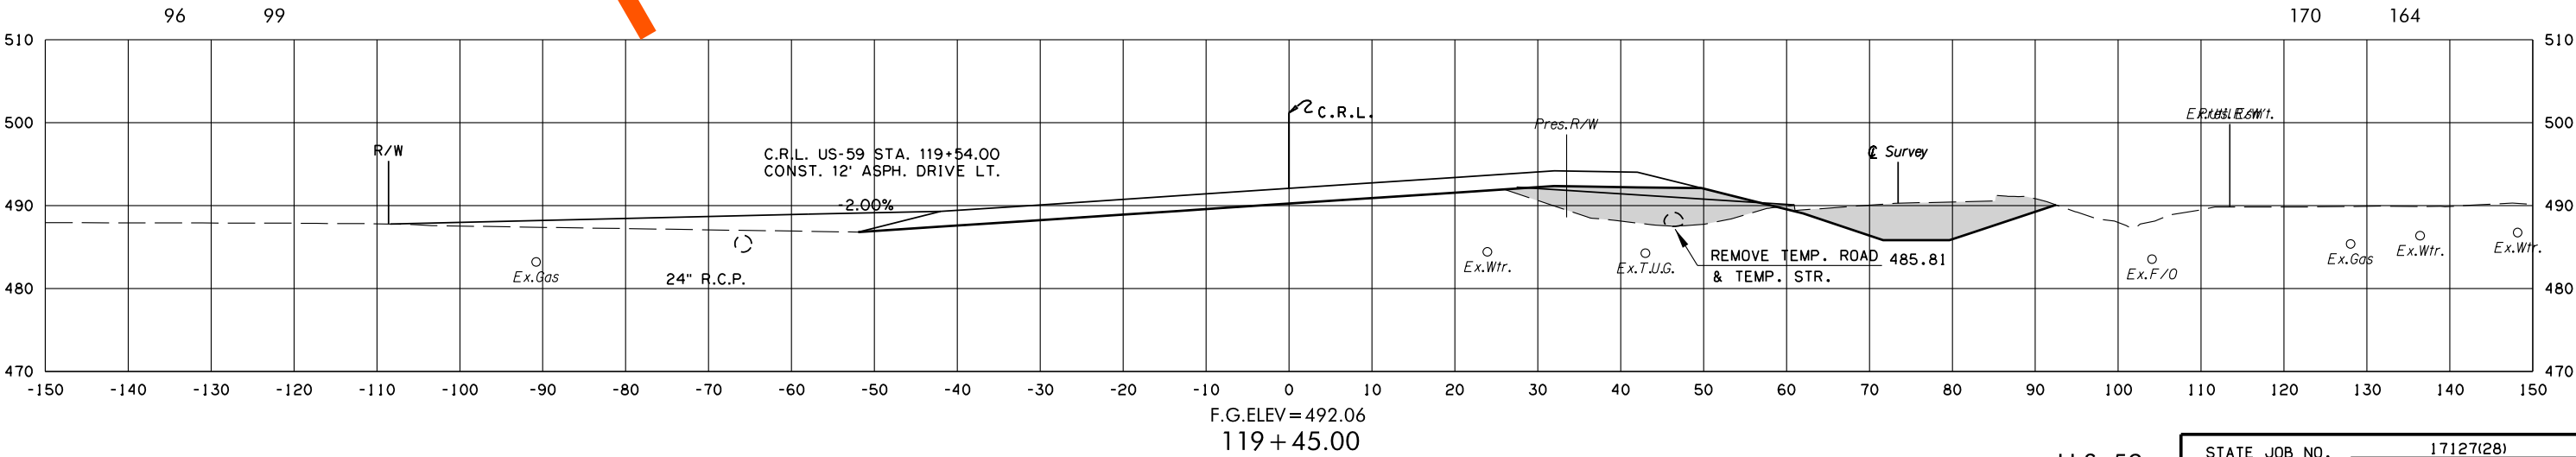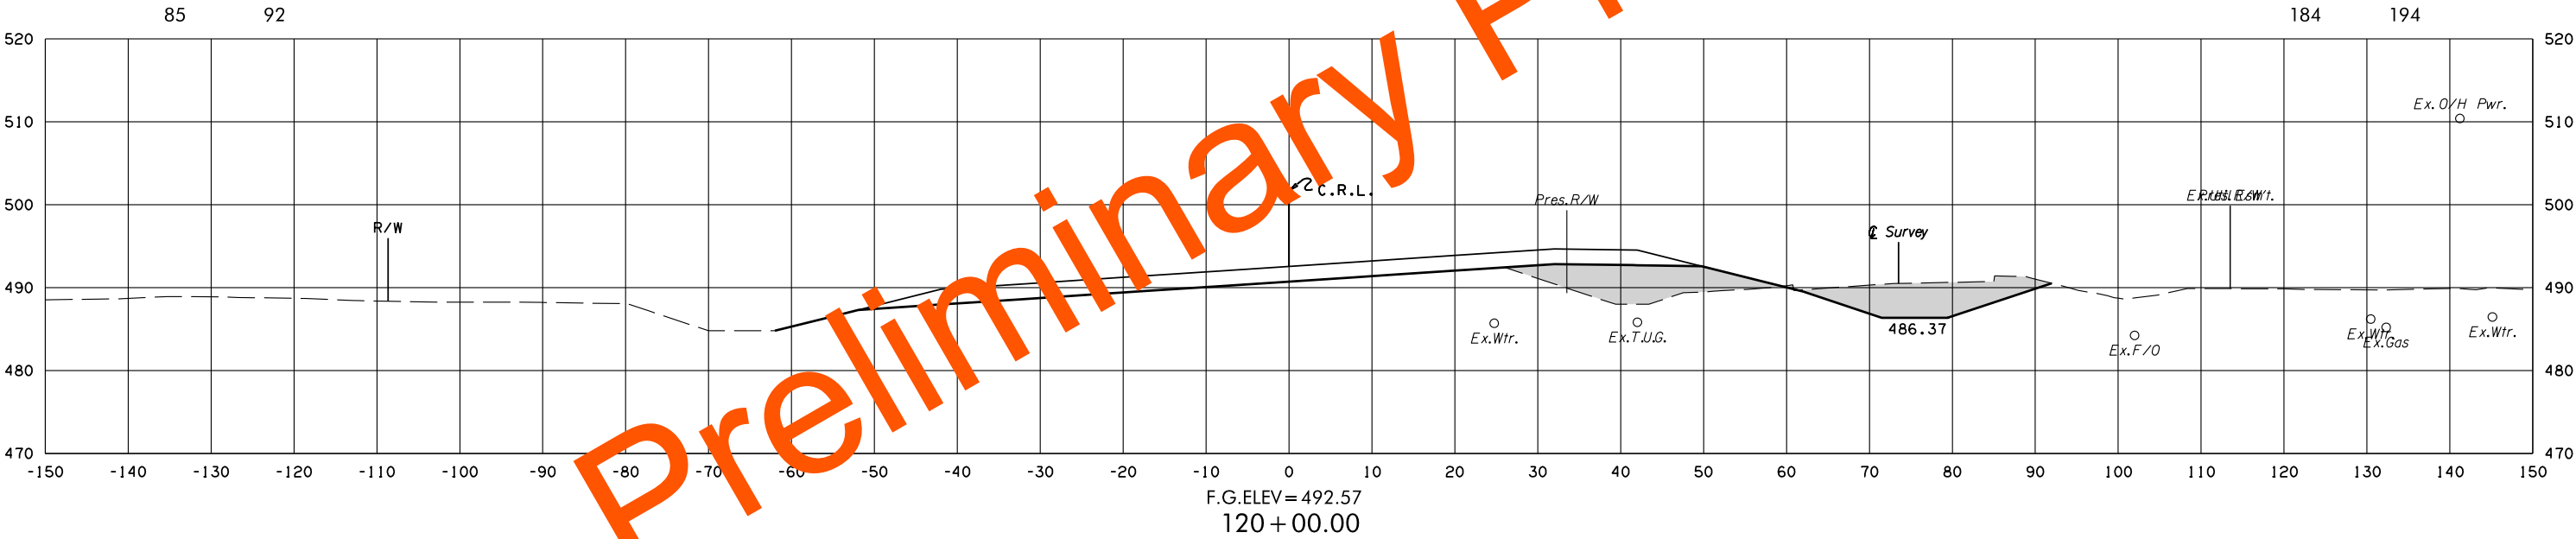

POB & ASSOCIATES, OKLAHOMA CITY, OK.						
FED. ROAD DIST. NO.	STATE	JOB PIECE NO.	FISCAL YEAR	SHEET NO.	TOTAL SHEETS	
6	OKLA.					
DESCRIPTION			REVISIONS		DATE	

AREA
CUT FILL

VOLUME
CUT FILL

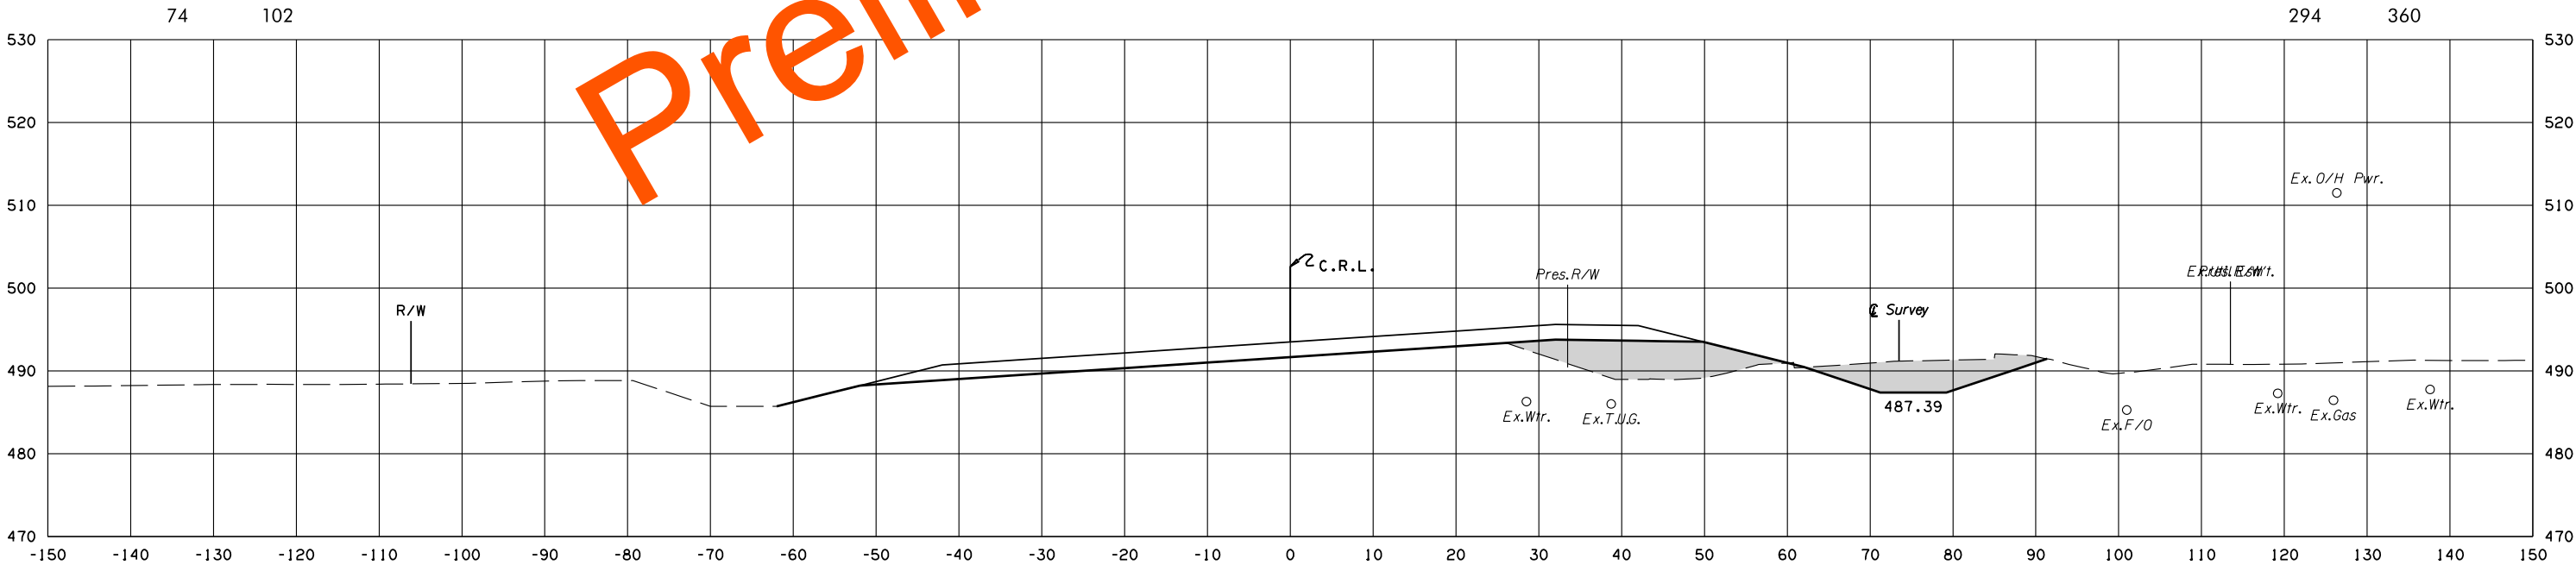
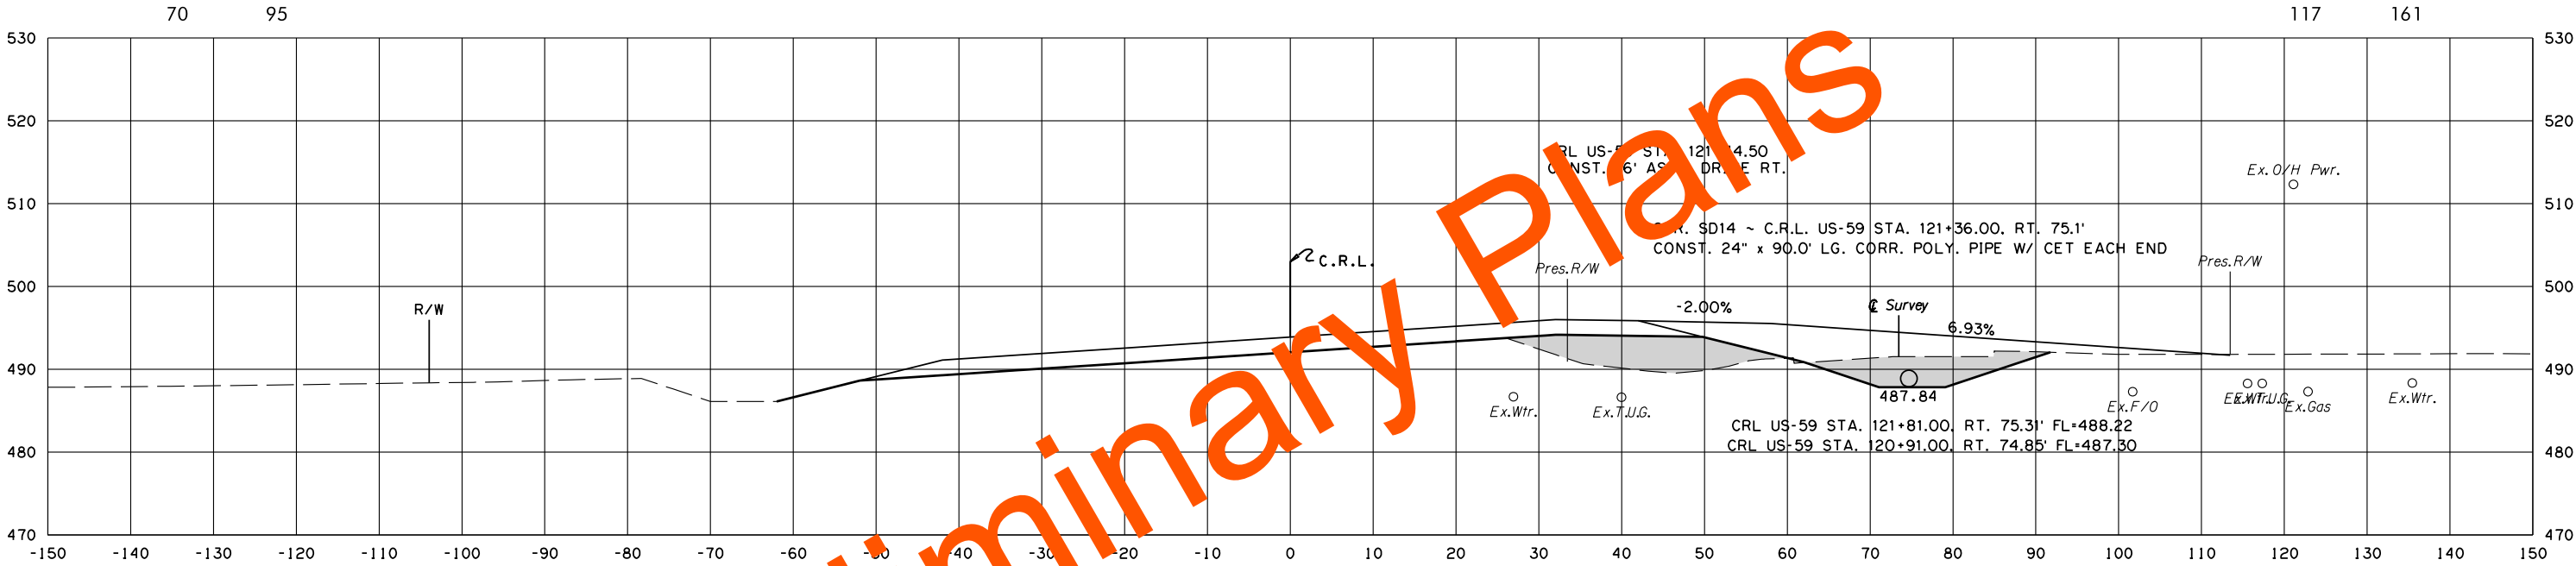


8/3/2022 2:22:49 PM
G:\PROJECTS\202943 0001 US 59 LeFlore Co\Roadway\1712728 Surfacing\XSections\1712728-US59-XSECS.dgn

POB & ASSOCIATES, OKLAHOMA CITY, OK.						
FED. DIST. NO.	ROAD NO.	STATE	JOB PIECE NO.	FISCAL YEAR	SHEET NO.	TOTAL SHEETS
6		OKLA.				
DESCRIPTION			REVISIONS		DATE	

AREA
CUT FILL

VOLUME
CUT FILL

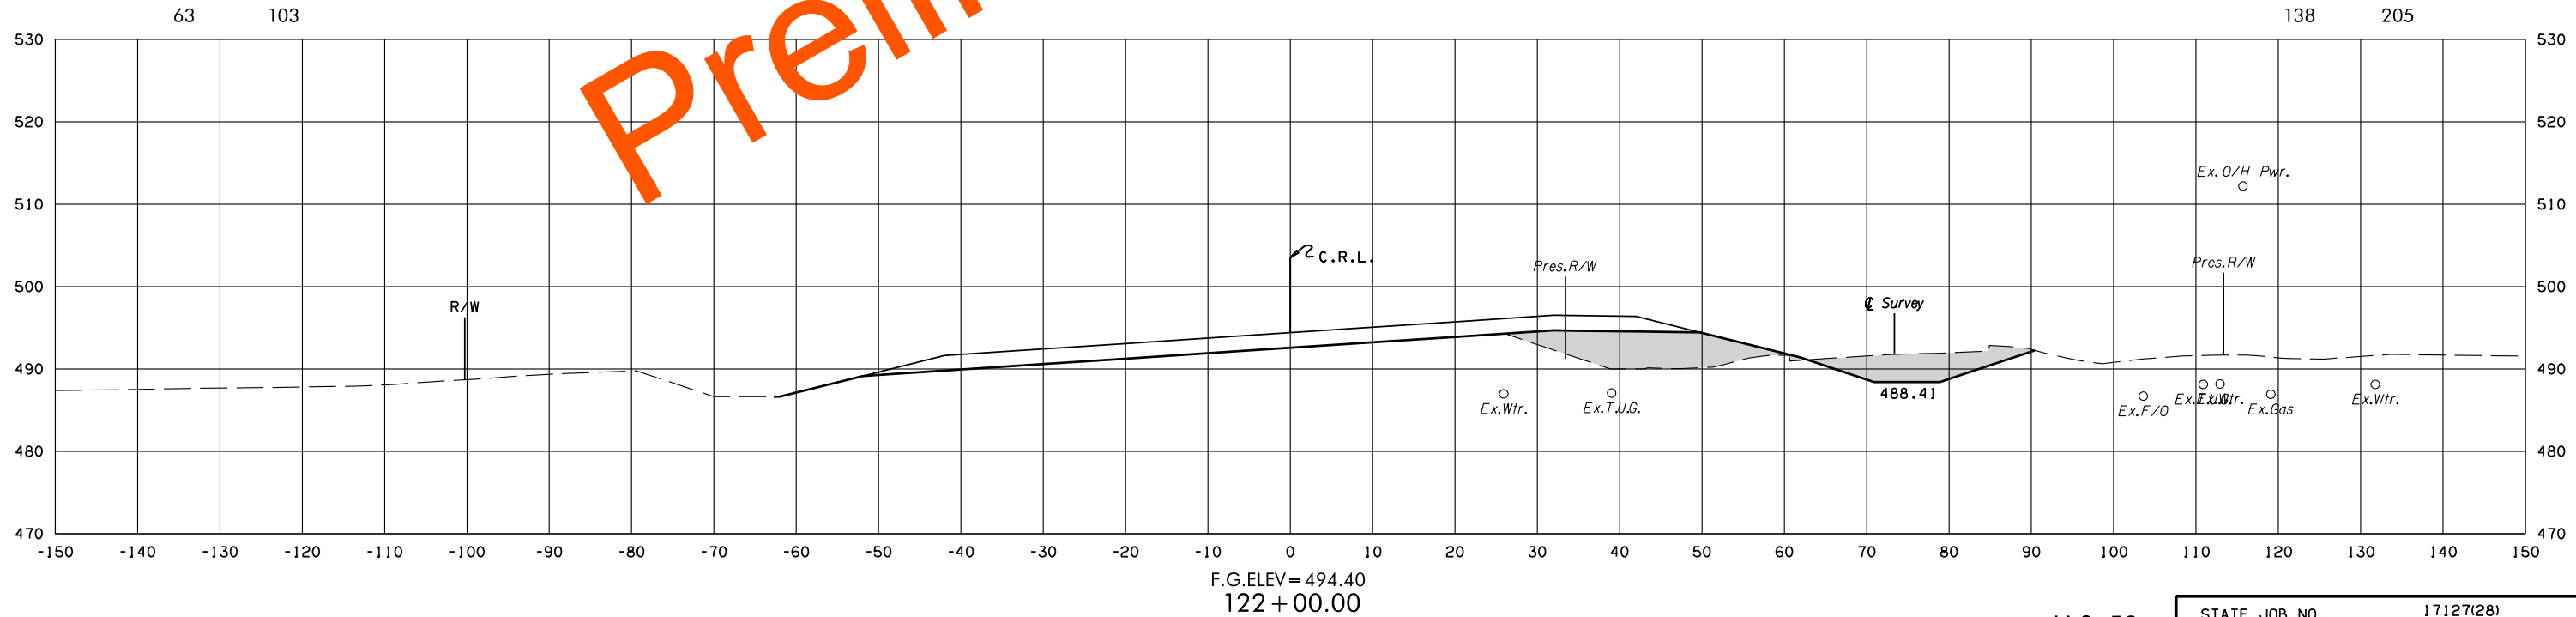
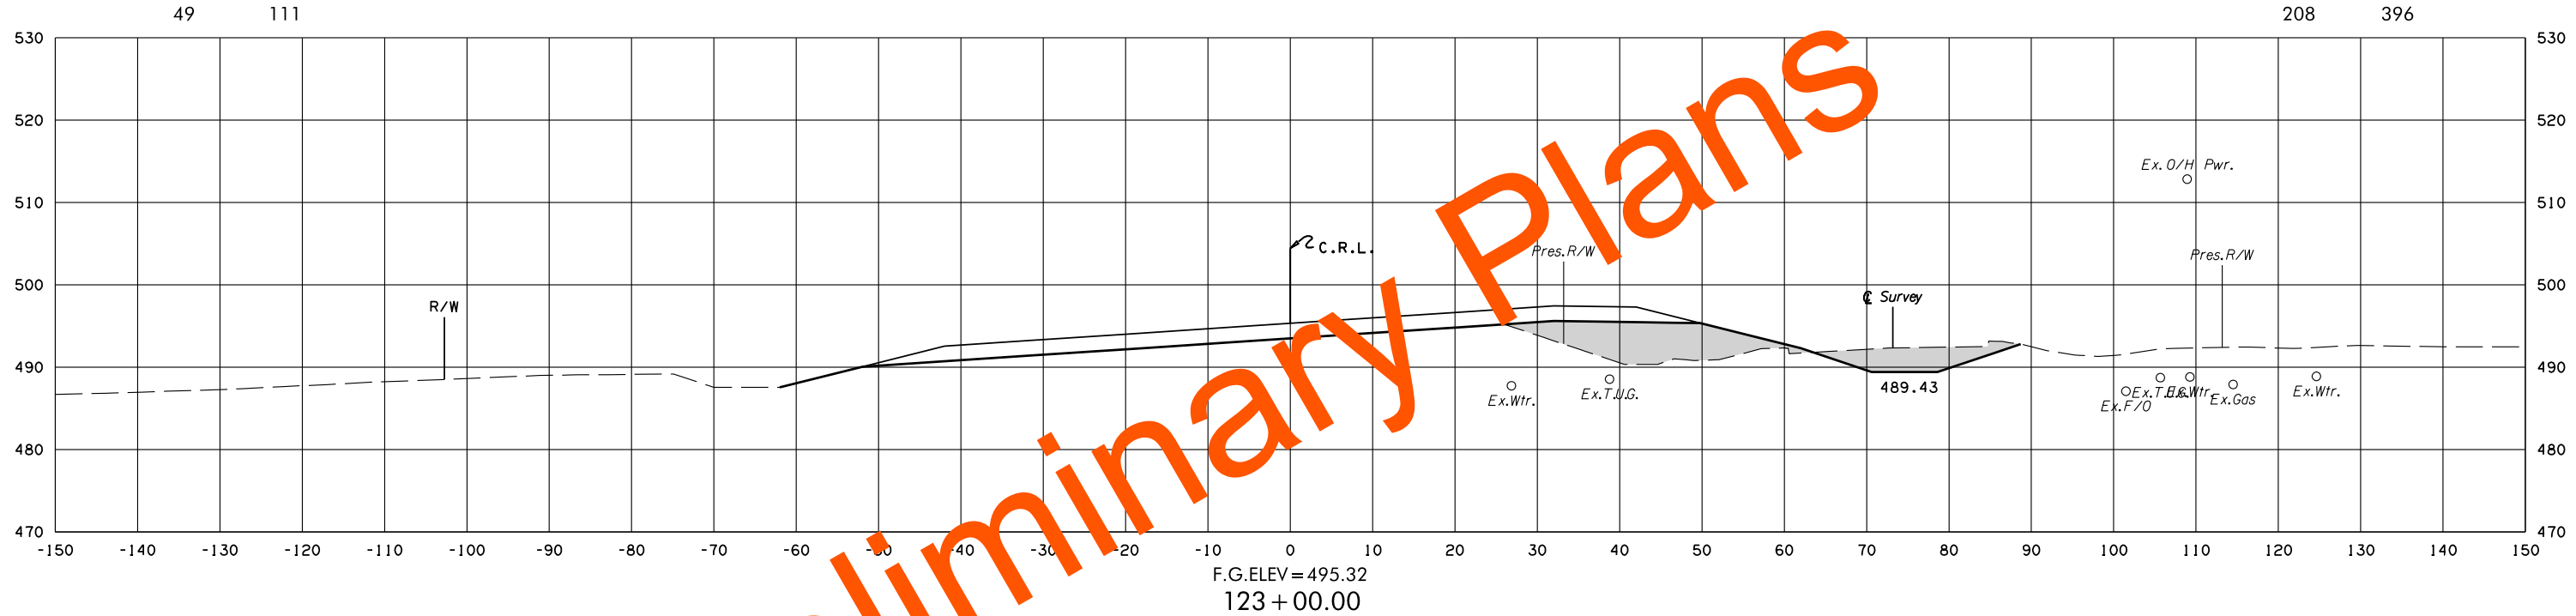


8/3/2022 2:22:50 PM
G:\PROJECTS\2024\3 0001 US 59 LeFlore Co\Roadway\1712728 Surfacing\Xsections\1712728-US59-XSECS.dgn

POB & ASSOCIATES, OKLAHOMA CITY, OK.						
FED. DIST. NO.	ROAD NO.	STATE	JOB PIECE NO.	FISCAL YEAR	SHEET NO.	TOTAL SHEETS
6		OKLA.				
DESCRIPTION			REVISIONS		DATE	

AREA
CUT FILL

VOLUME
CUT FILL

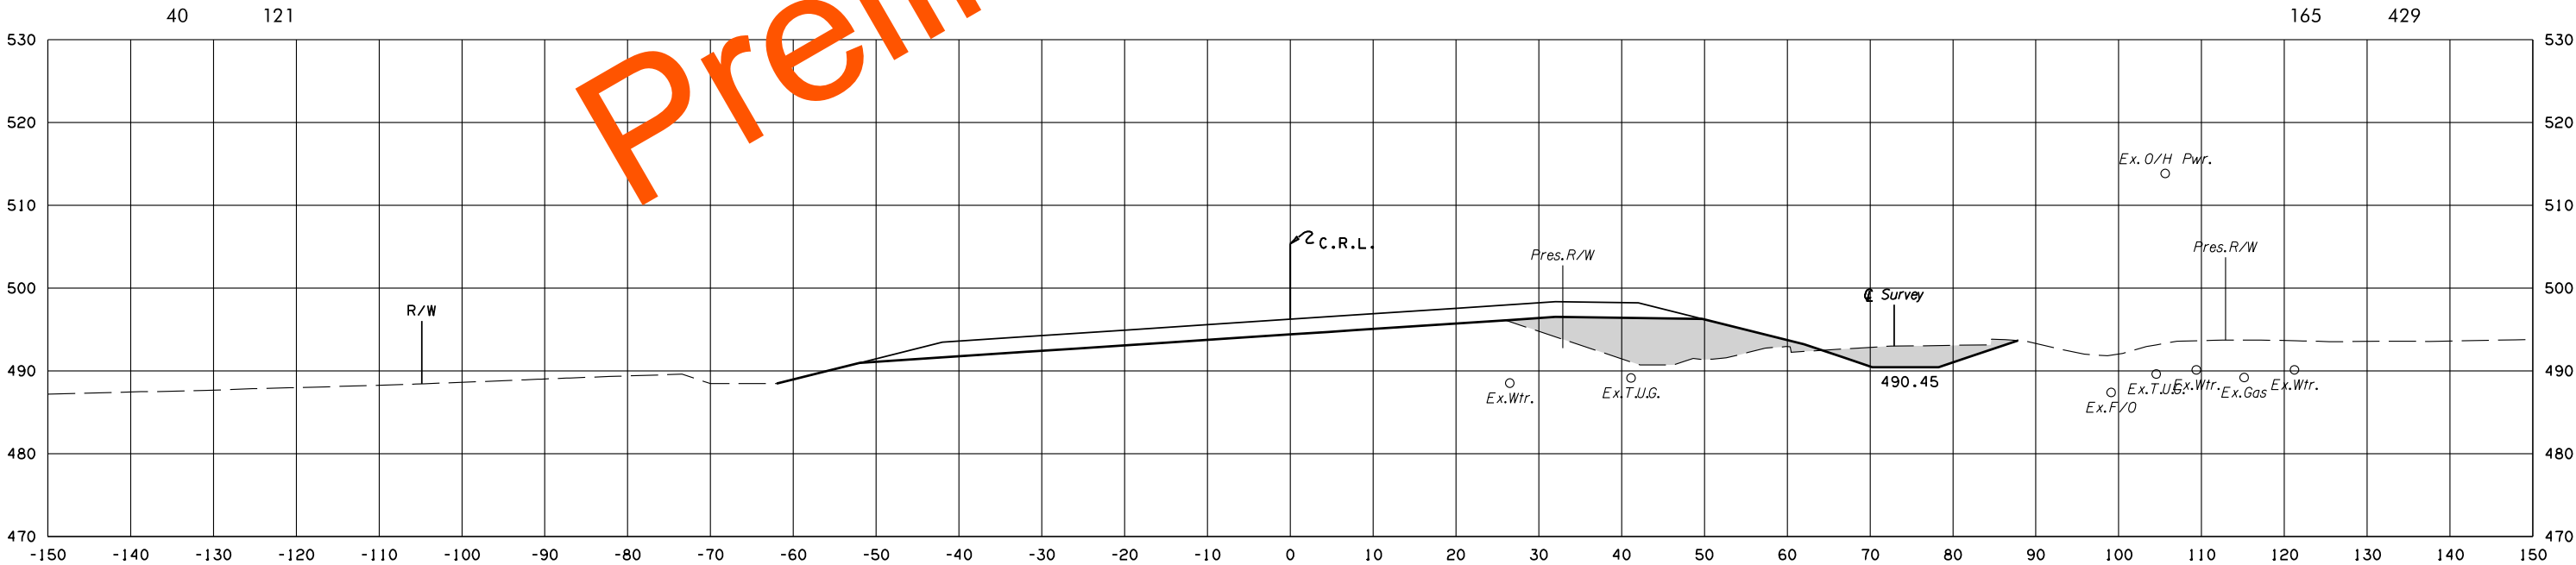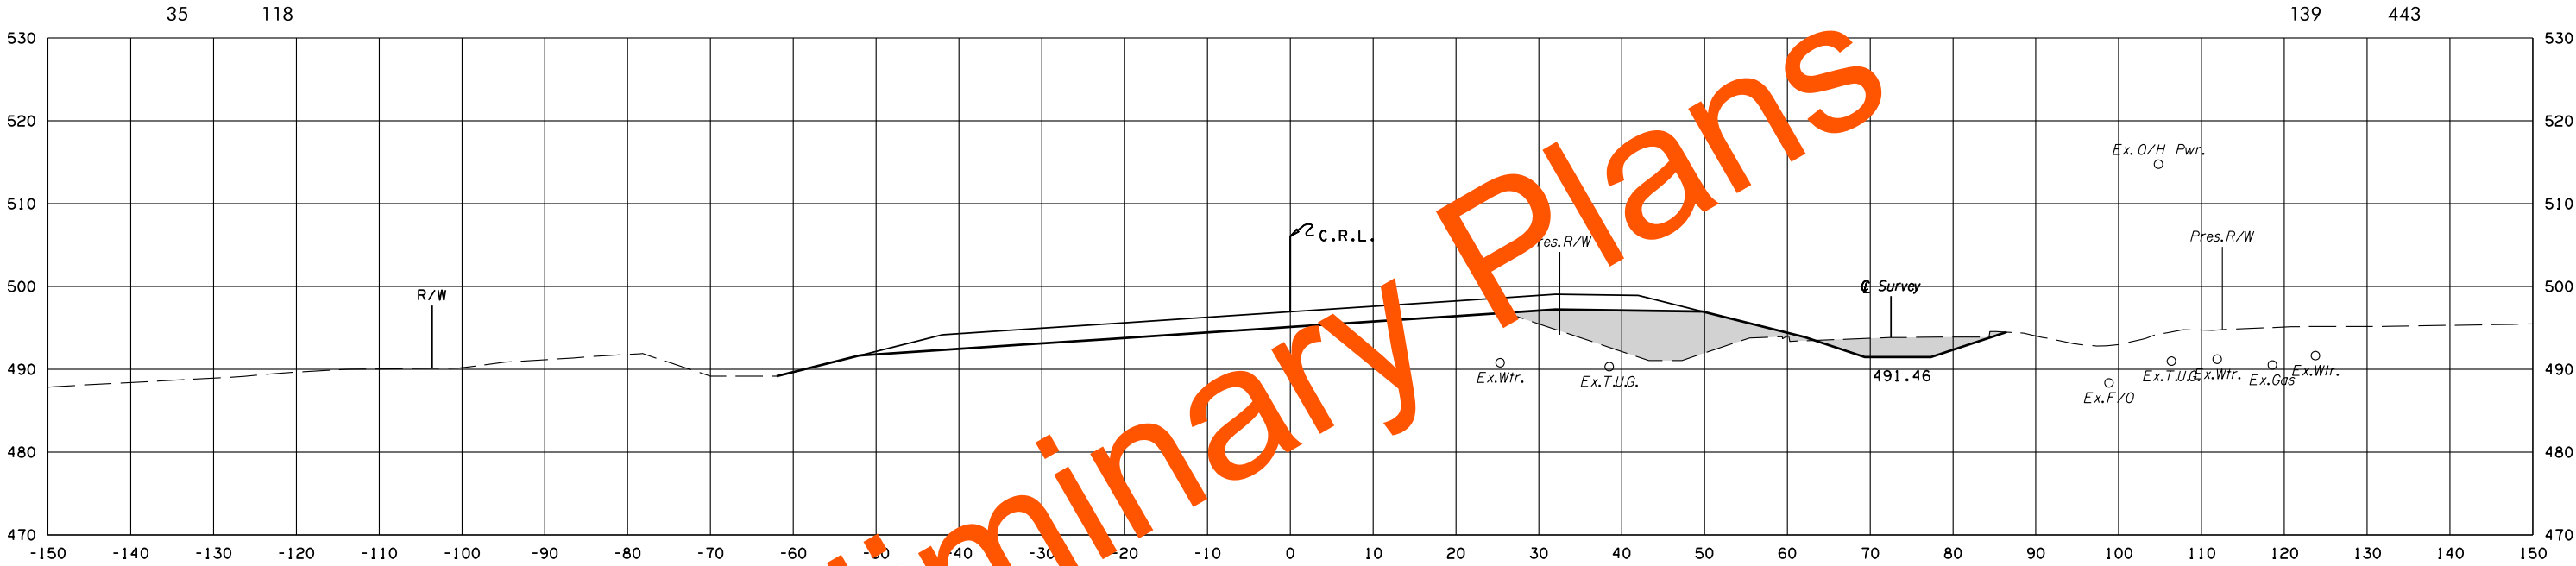


8/3/2022 2:22:52 PM
G:\PROJECTS\2024\3 0001 US 59 LeFlore Co\Roadway\1712728 Surfacing\Xsections\1712728-US59-XSECS.dgn

POB & ASSOCIATES, OKLAHOMA CITY, OK.						
FED. DIST. NO.	ROAD NO.	STATE	JOB PIECE NO.	FISCAL YEAR	SHEET NO.	TOTAL SHEETS
6		OKLA.				
DESCRIPTION			REVISIONS		DATE	


AREA
CUT FILL

VOLUME
CUT FILL

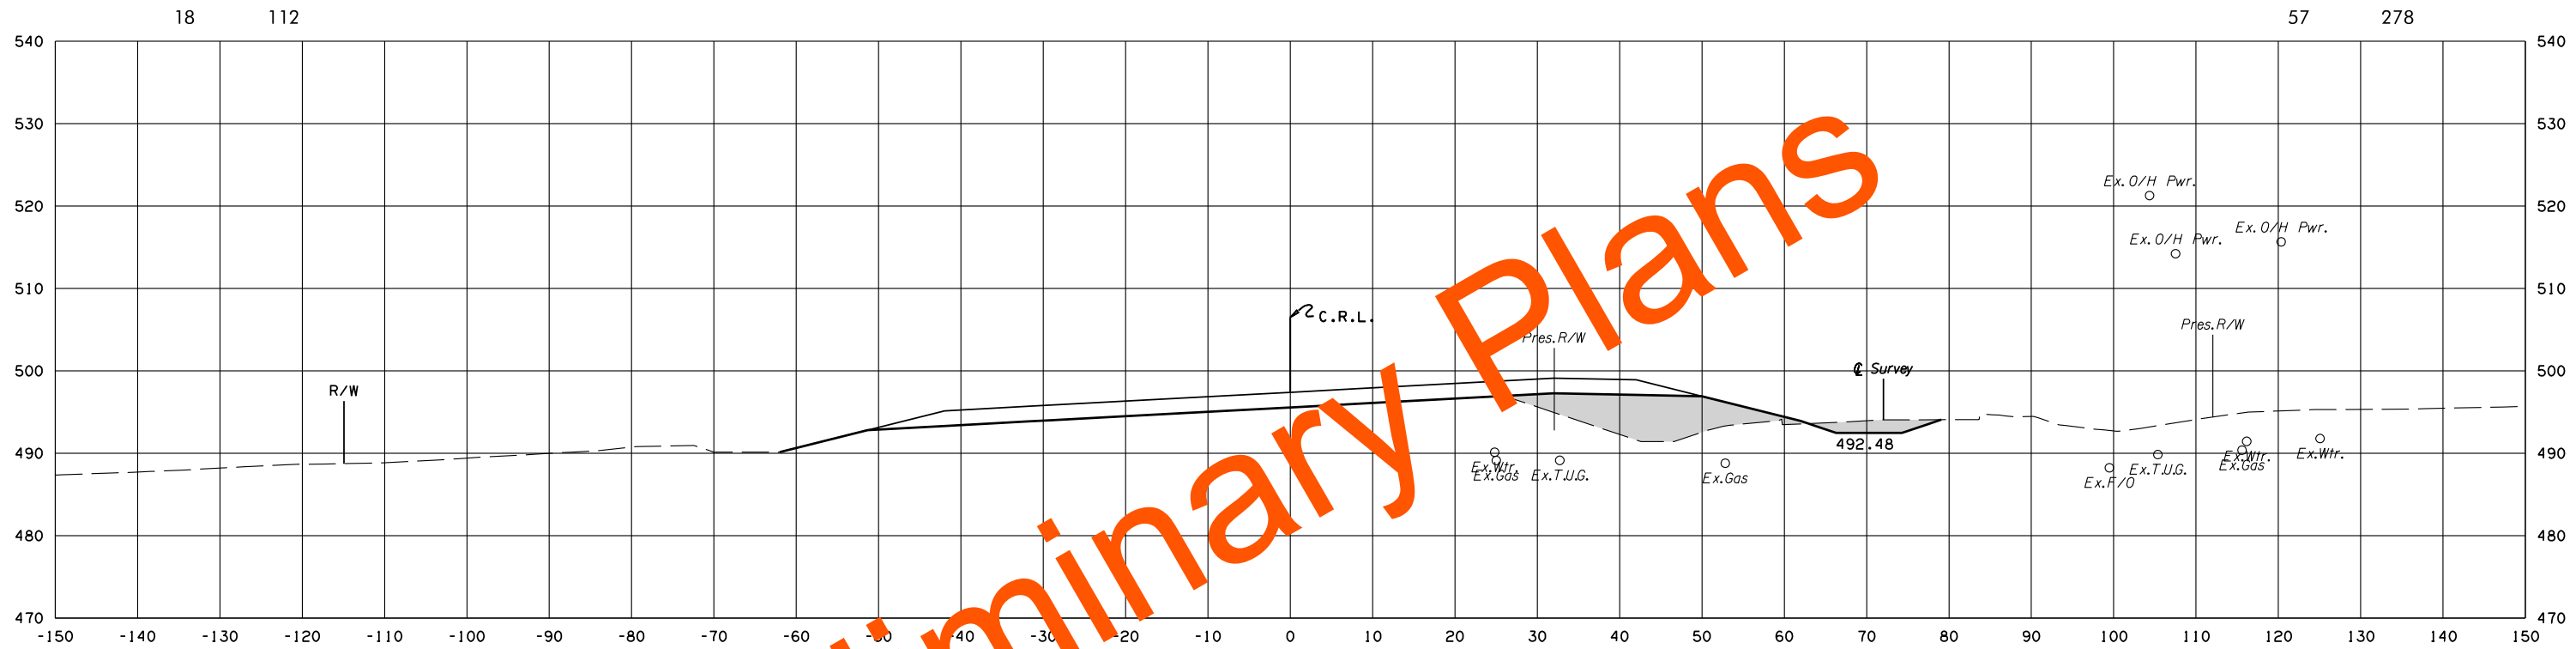

F.G. ELEV = 497.40
126 + 00.00

C.R.L. US-59 STA. 125+44.00
s=-0.0660/0.0660 ft./ft.
k=0.0000000000 ft./ft.

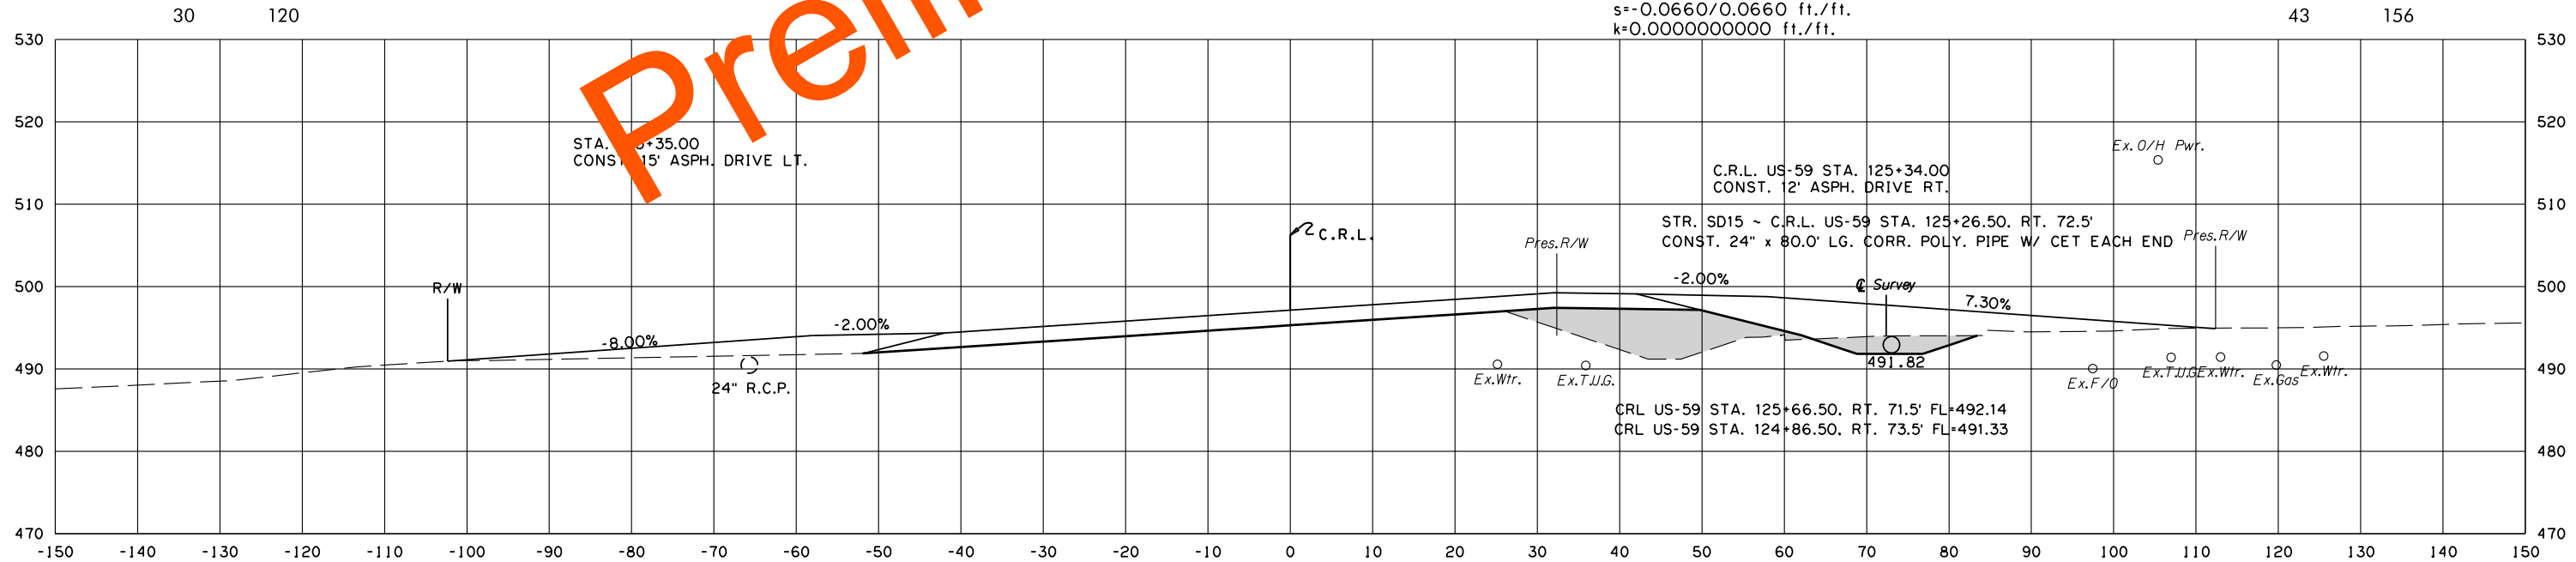



F.G. ELEV = 497.13
125 + 35.37

8/3/2022 2:22:53 PM G:\PROJECTS\202943 0001 US 59 LeFlore Co\Roadway\1712728 Surfacing\Xsections\1712728-US59-XSECS.dgn

POB & ASSOCIATES, OKLAHOMA CITY, OK.						
FED. ROAD DIST. NO.	STATE	JOB PIECE NO.	FISCAL YEAR	SHEET NO.	TOTAL SHEETS	
6	OKLA.					
DESCRIPTION			REVISIONS		DATE	

AREA
CUT FILL

VOLUME
CUT FILL

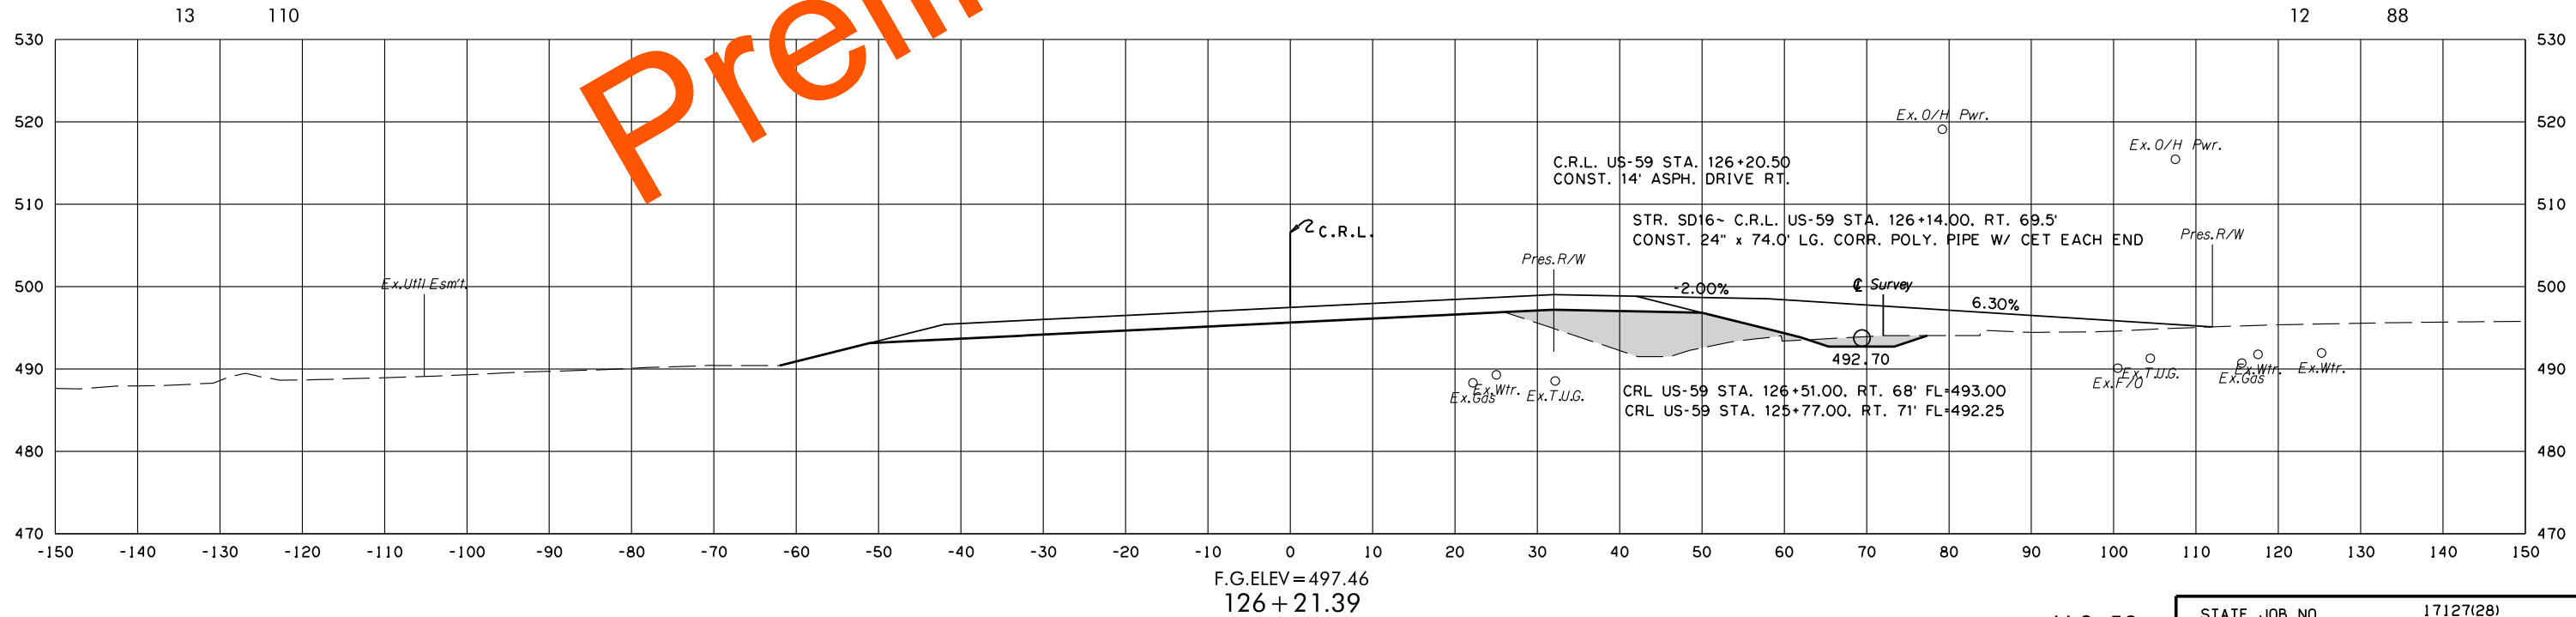
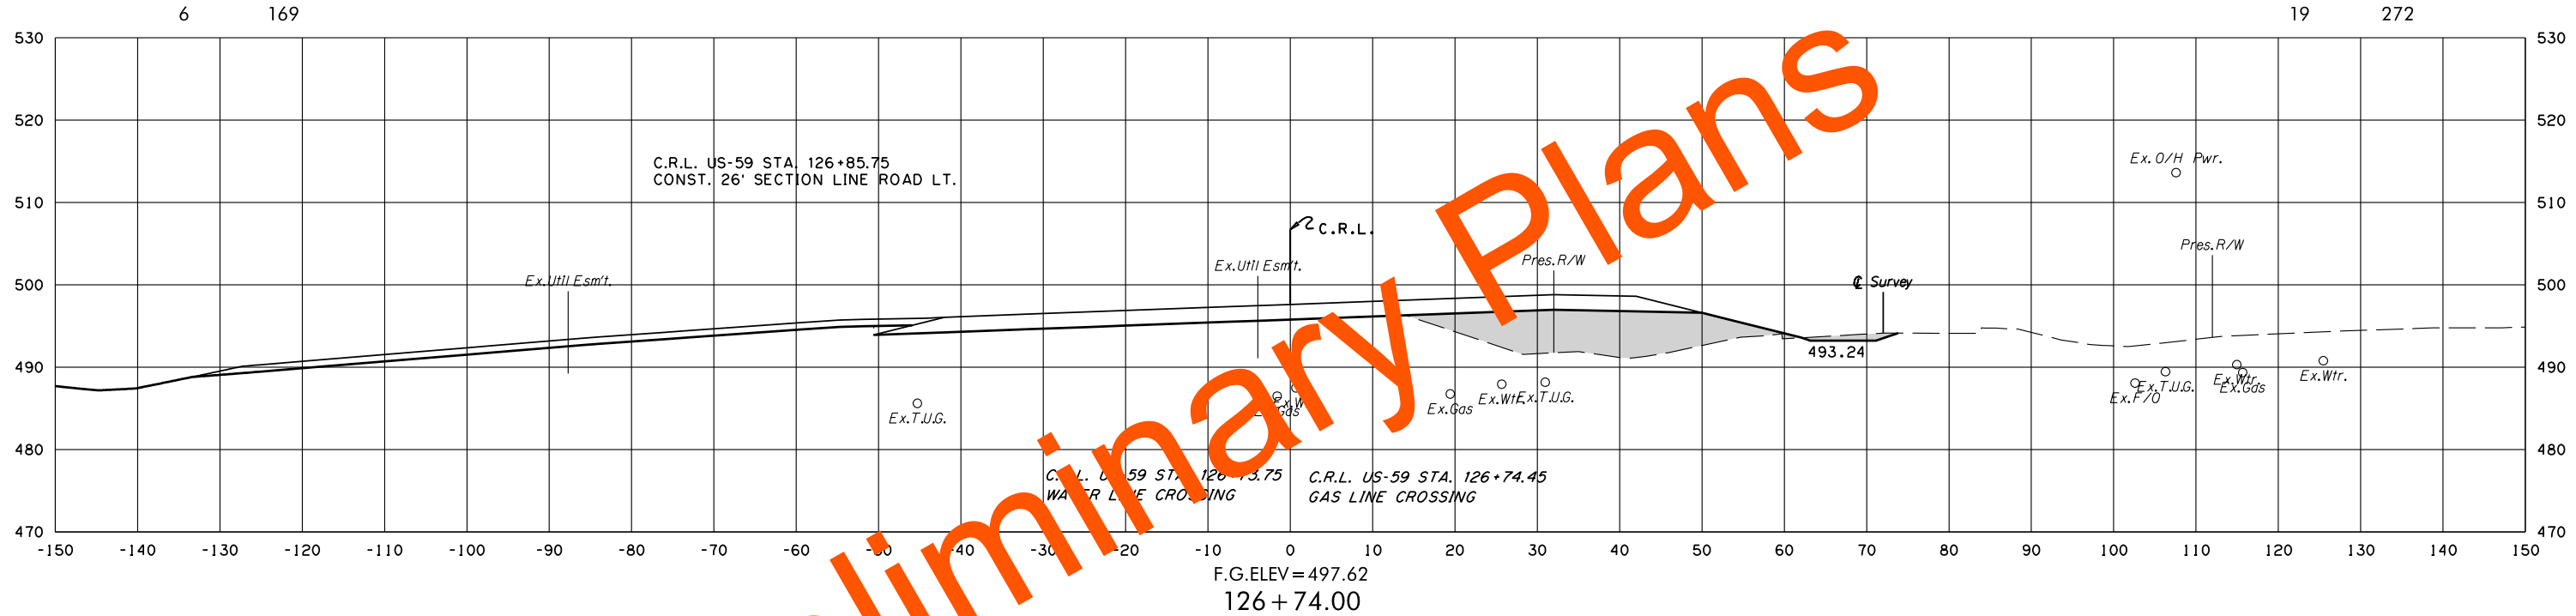


8/3/2022 2:22:54 PM
G:\PROJECTS\202943 0001 US 59 LeFlore Co\Roadway\1712728 Surfacing\Xsections\1712728-US59-XSECS.dgn

POB & ASSOCIATES, OKLAHOMA CITY, OK.						
FED. DIST. NO.	ROAD NO.	STATE	JOB PIECE NO.	FISCAL YEAR	SHEET NO.	TOTAL SHEETS
6		OKLA.				
DESCRIPTION			REVISIONS		DATE	

AREA
CUT FILL

VOLUME
CUT FILL

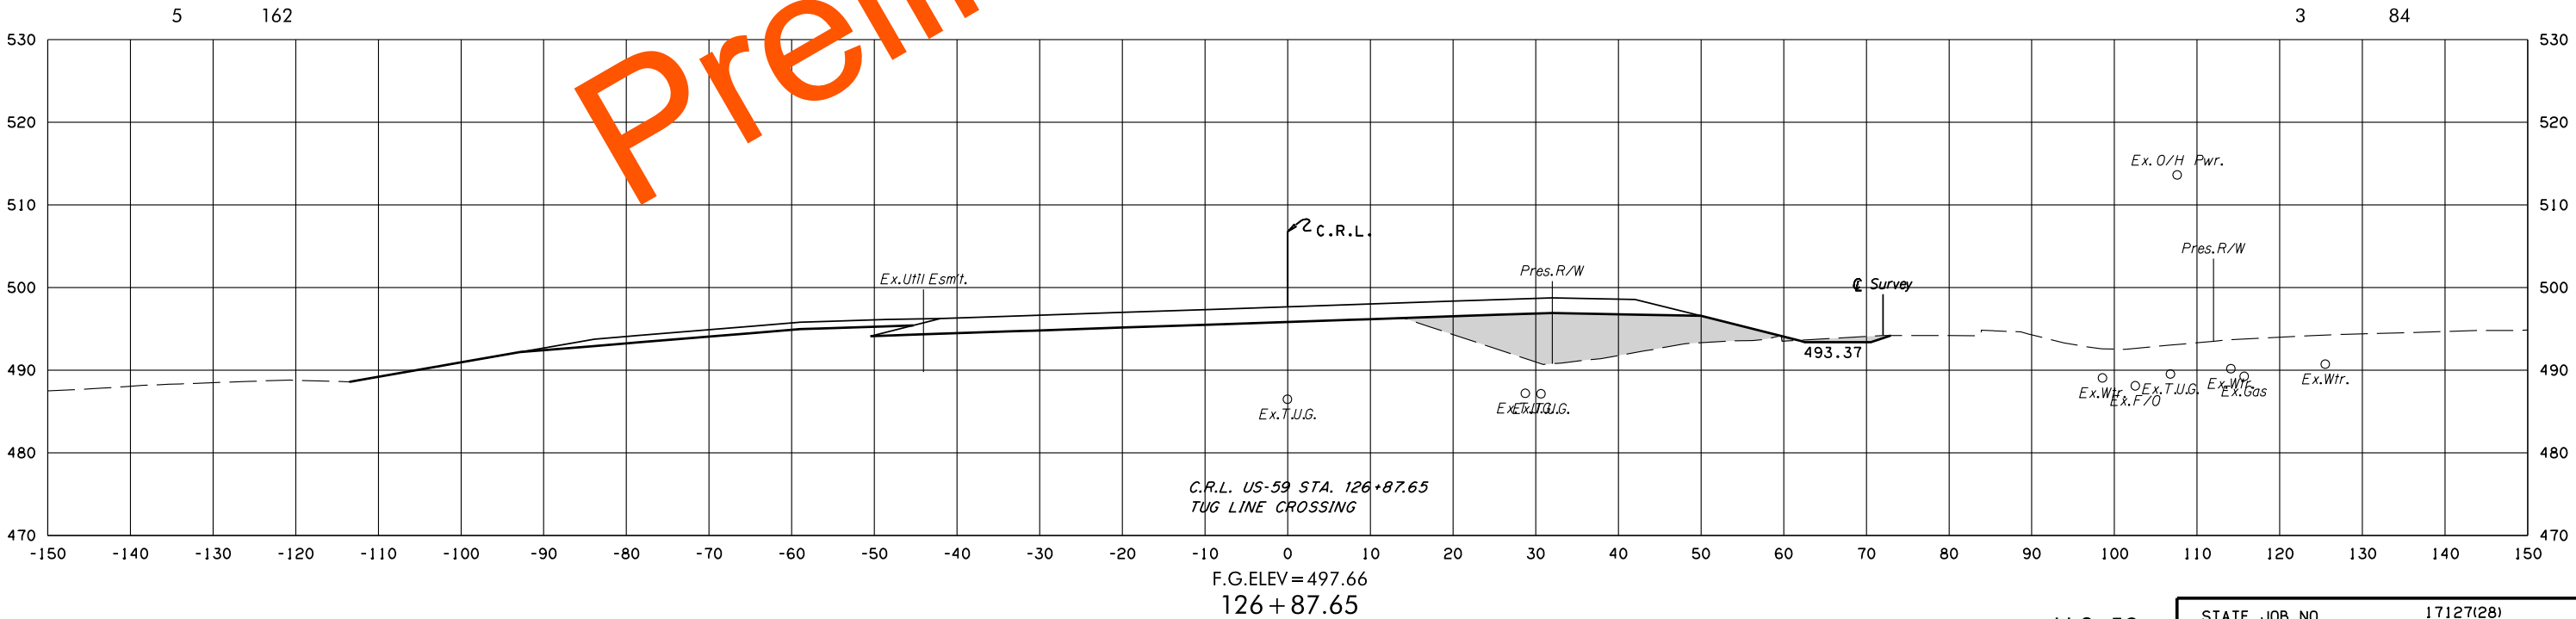
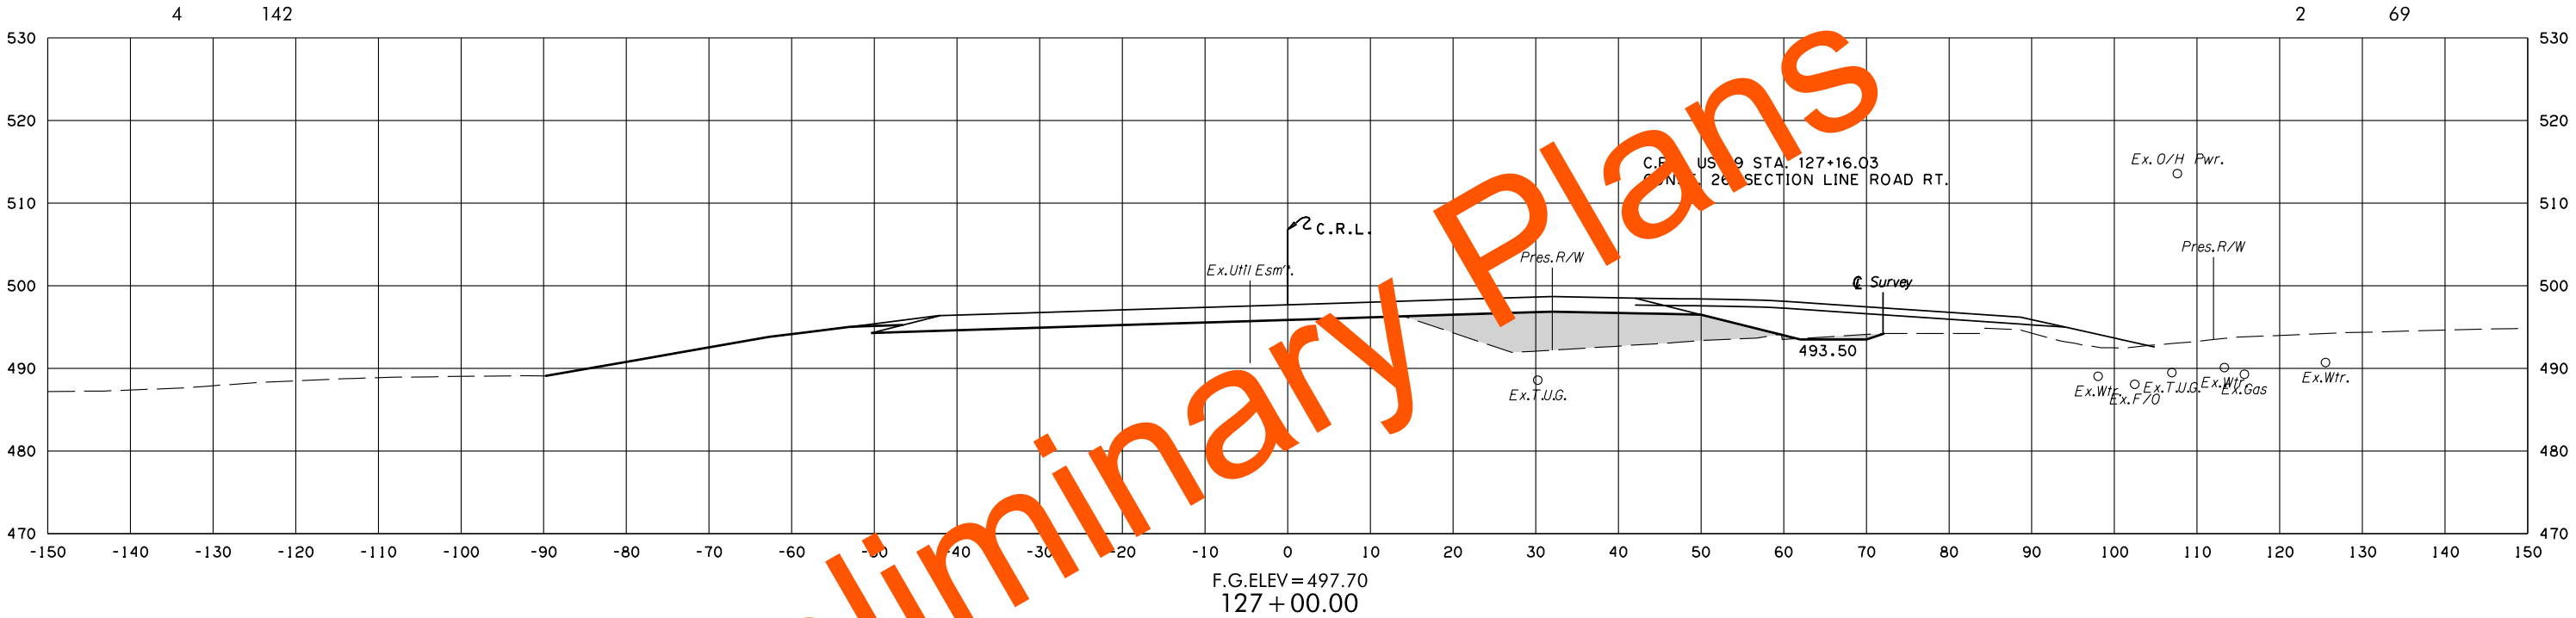


8/3/2022 2:22:56 PM
G:\PROJECTS\202943 0001 US 59 LeFlore Co\Roadway\1712728 Surfacing\Xsections\1712728-US59-XSECS.dgn

POB & ASSOCIATES, OKLAHOMA CITY, OK.						
FED. DIST. NO.	ROAD NO.	STATE	JOB PIECE NO.	FISCAL YEAR	SHEET NO.	TOTAL SHEETS
6		OKLA.				
DESCRIPTION			REVISIONS		DATE	

AREA
CUT FILL

VOLUME
CUT FILL

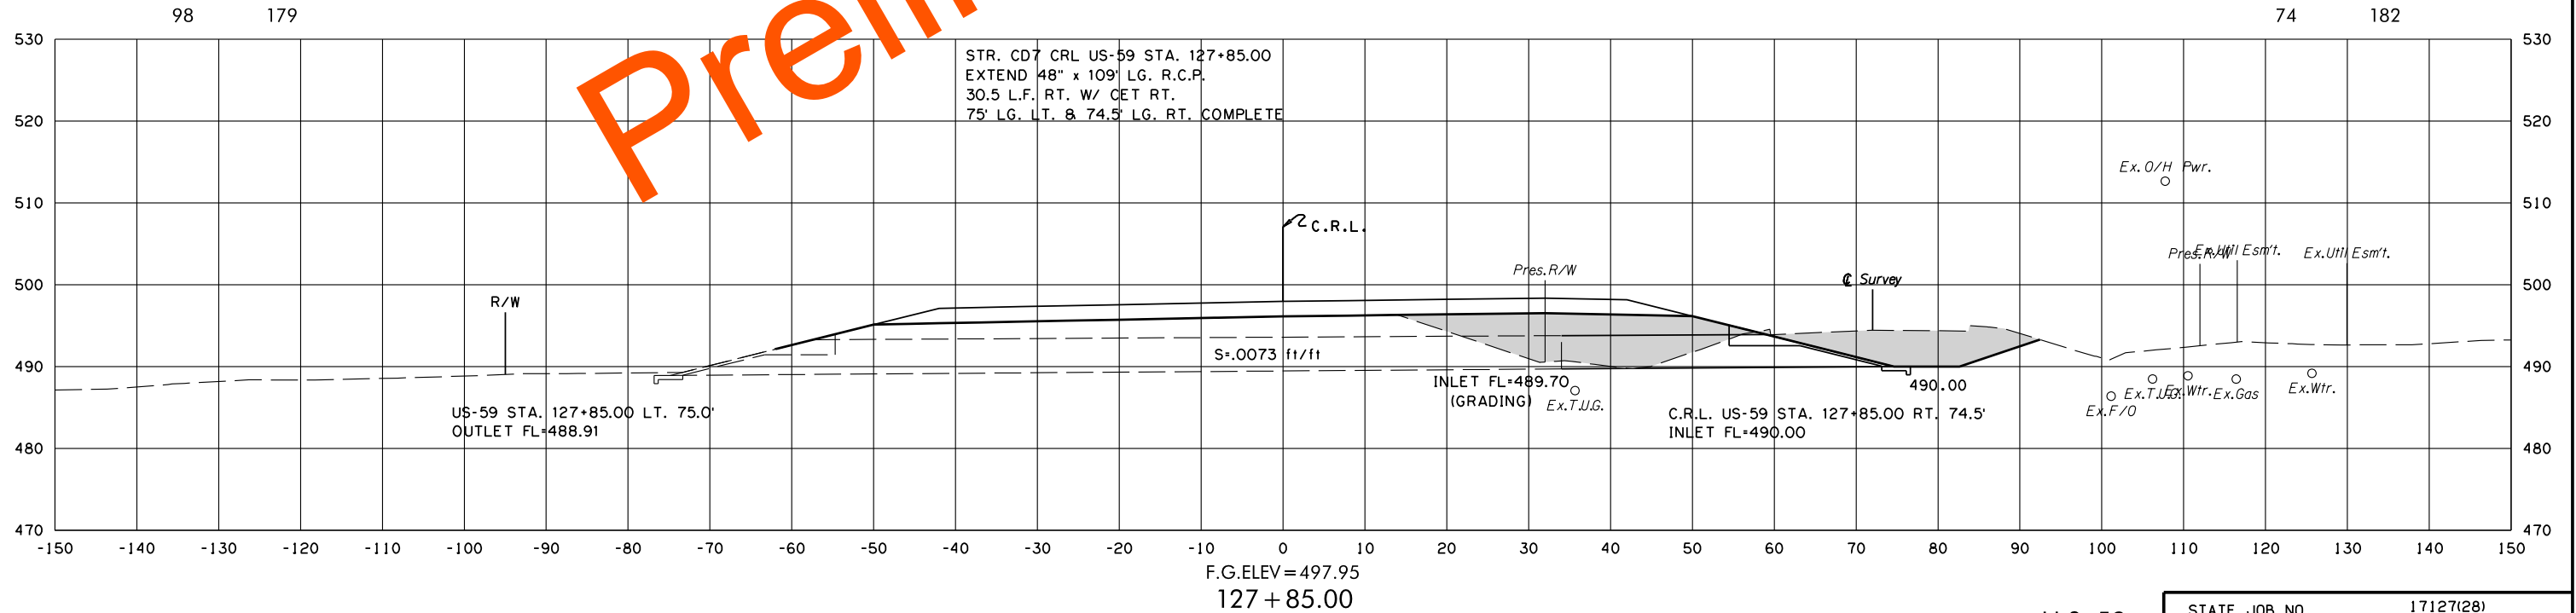
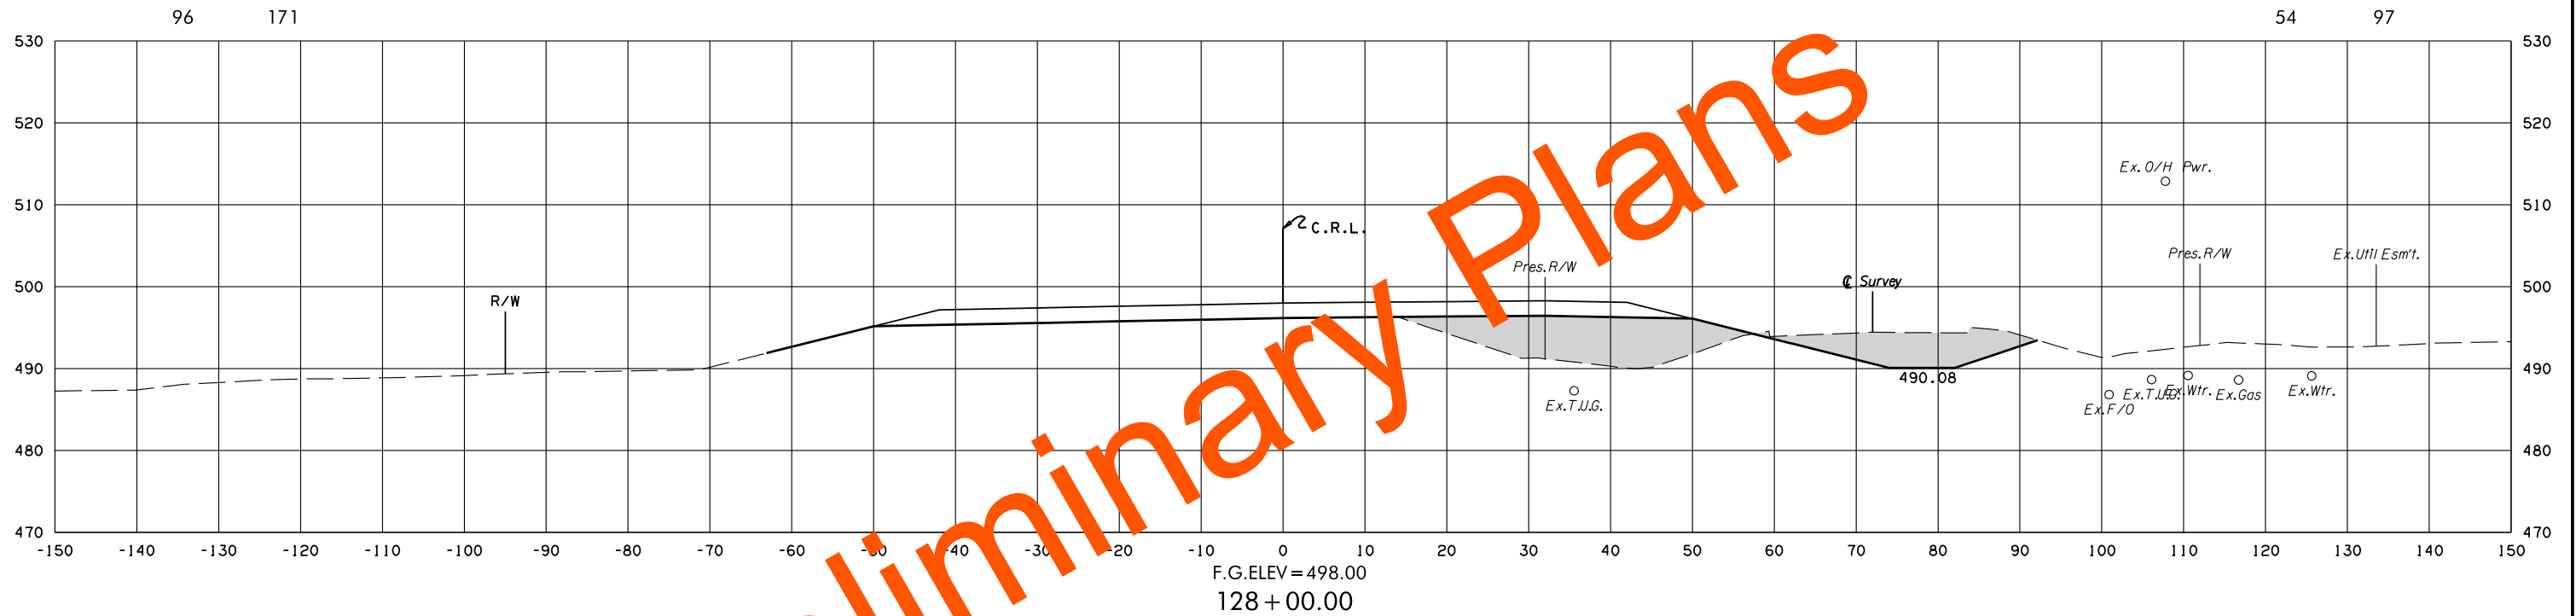


8/3/2022 2:22:59 PM
G:\PROJECTS\202943 0001 US 59 LeFlore Co\Roadway\1712728 Surfacing\XSections\1712728-US59-XSECS.dgn

POB & ASSOCIATES, OKLAHOMA CITY, OK.						
FED. ROAD DIST. NO.	STATE	JOB PIECE NO.	FISCAL YEAR	SHEET NO.	TOTAL SHEETS	
6	OKLA.					
DESCRIPTION			REVISIONS		DATE	

AREA
CUT FILL

VOLUME
CUT FILL

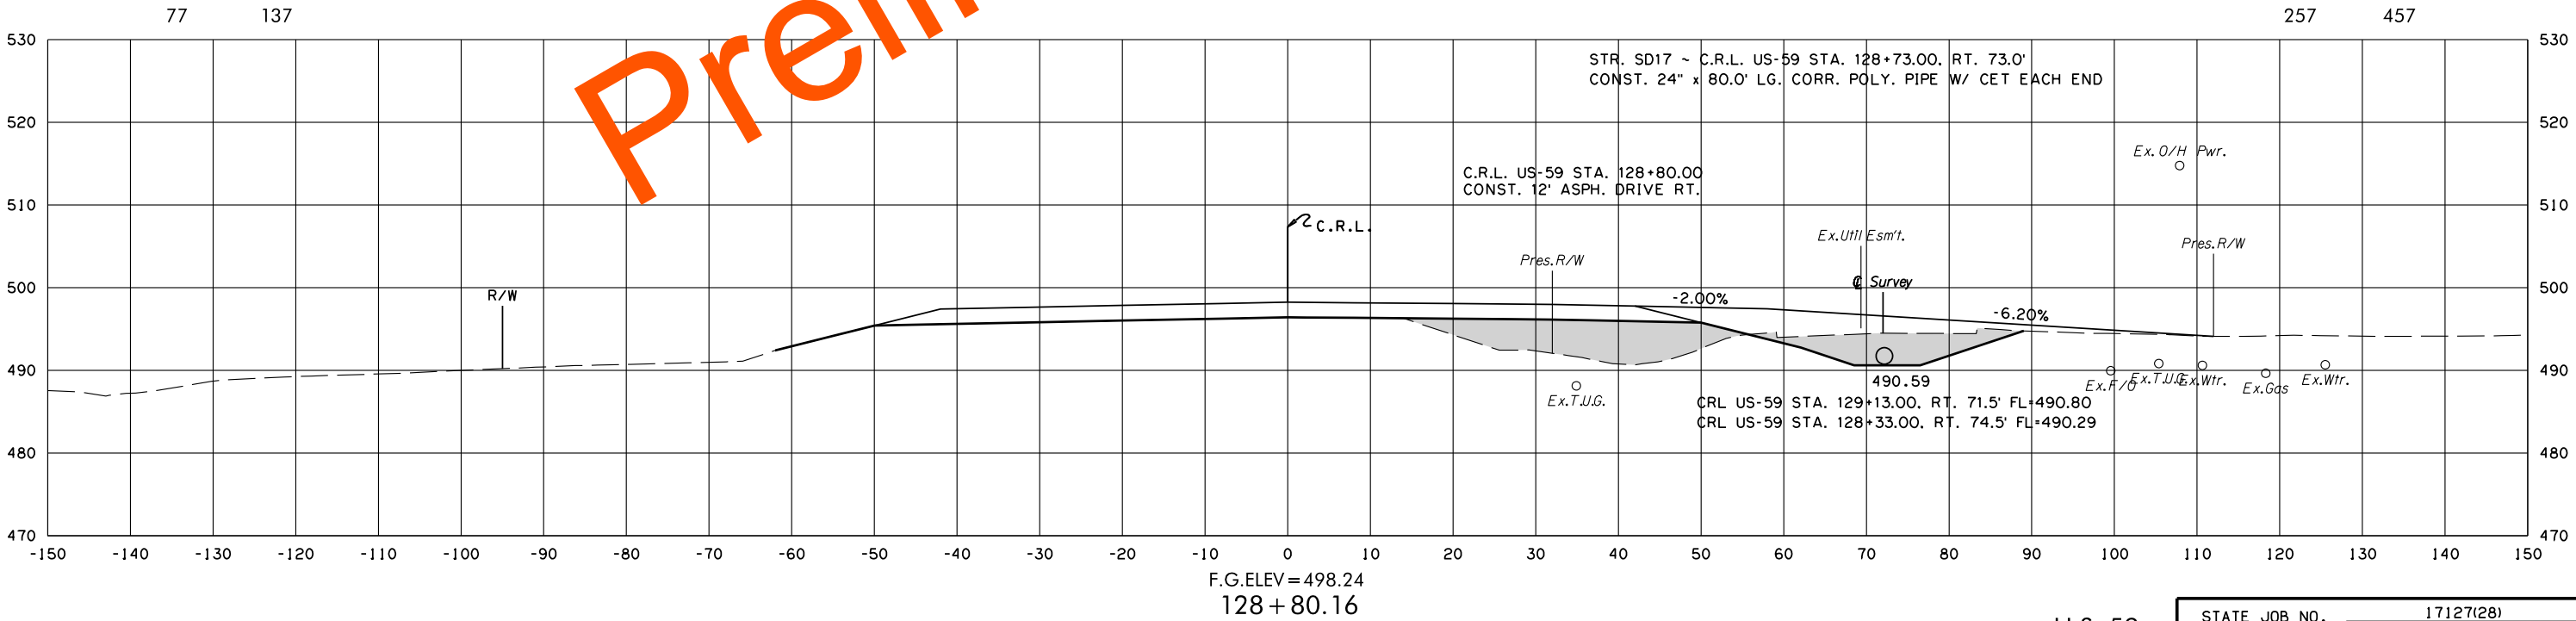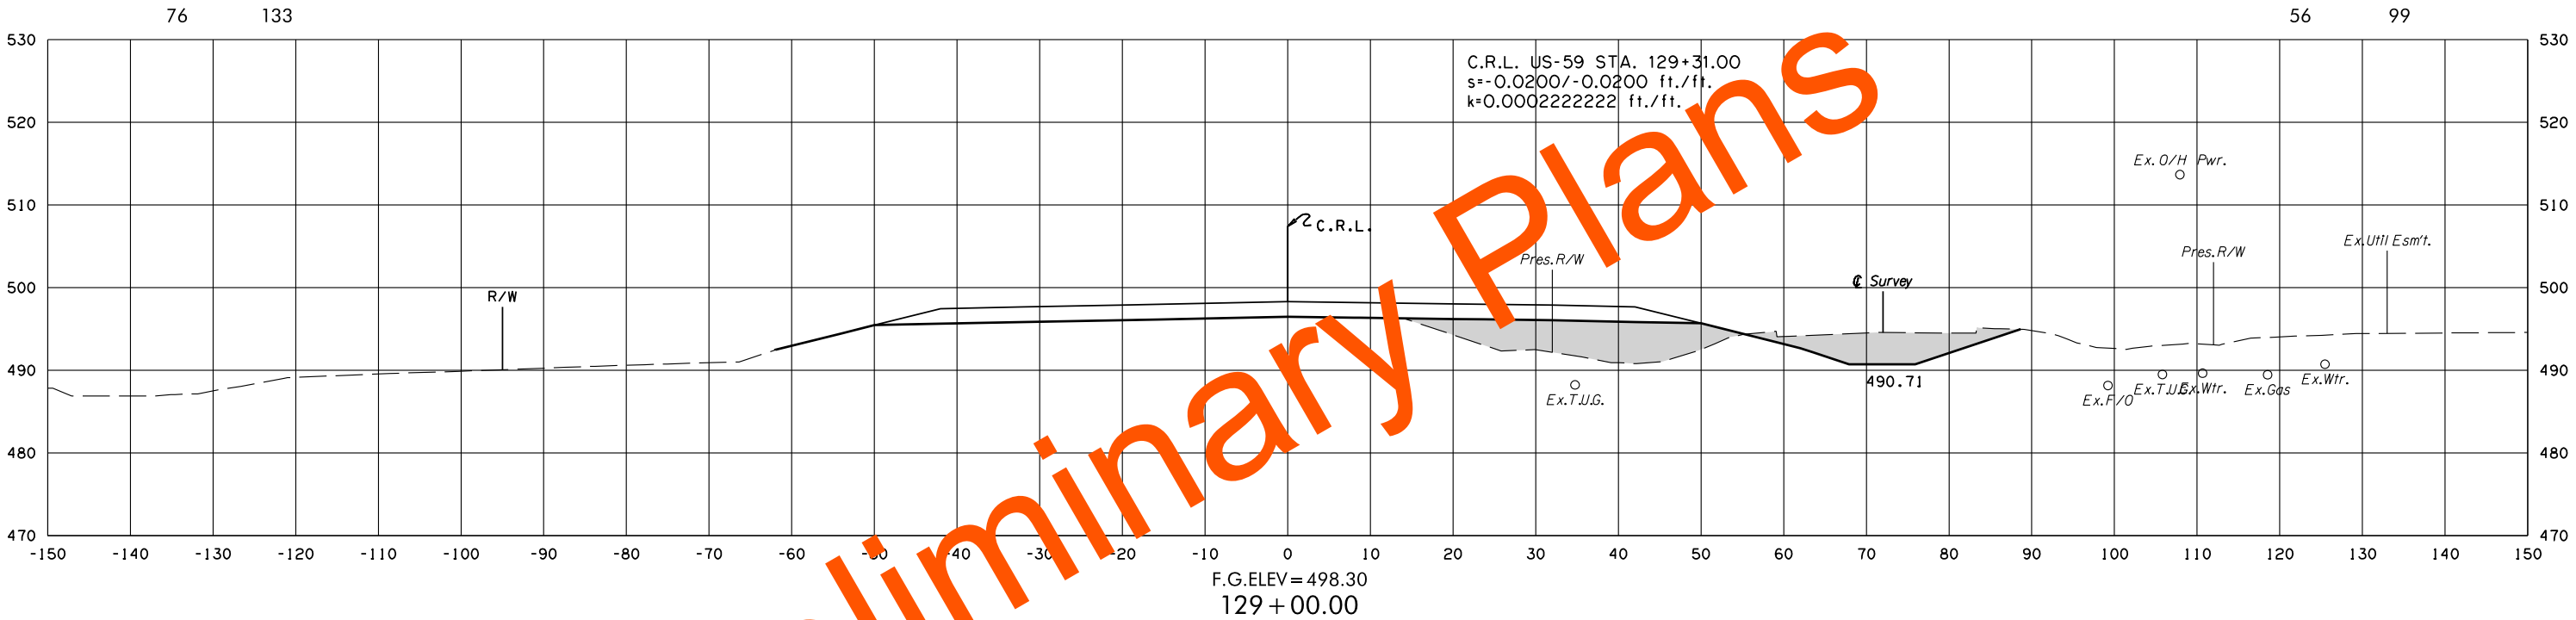


U.S. 59

STATE JOB NO. 17127(28)
LEFLORE COUNTY SHEET NO. X88


POB & ASSOCIATES, OKLAHOMA CITY, OK.						
FED. DIST. NO.	ROAD NO.	STATE	JOB PIECE NO.	FISCAL YEAR	SHEET NO.	TOTAL SHEETS
6		OKLA.				
DESCRIPTION			REVISIONS		DATE	

AREA
CUT FILL

VOLUME
CUT FILL

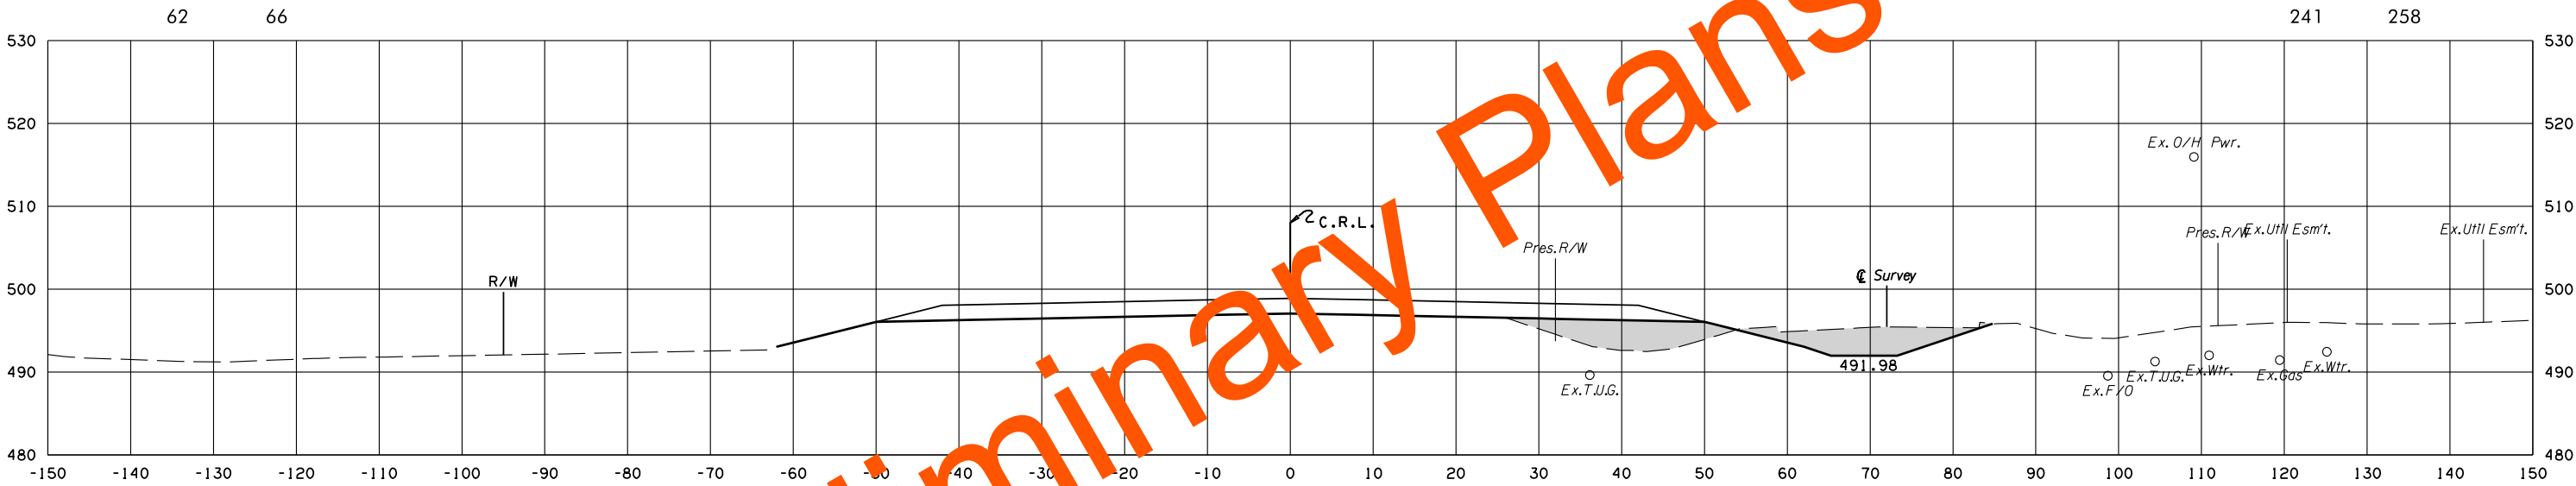

F.G.ELEV = 498.90
131+00.00

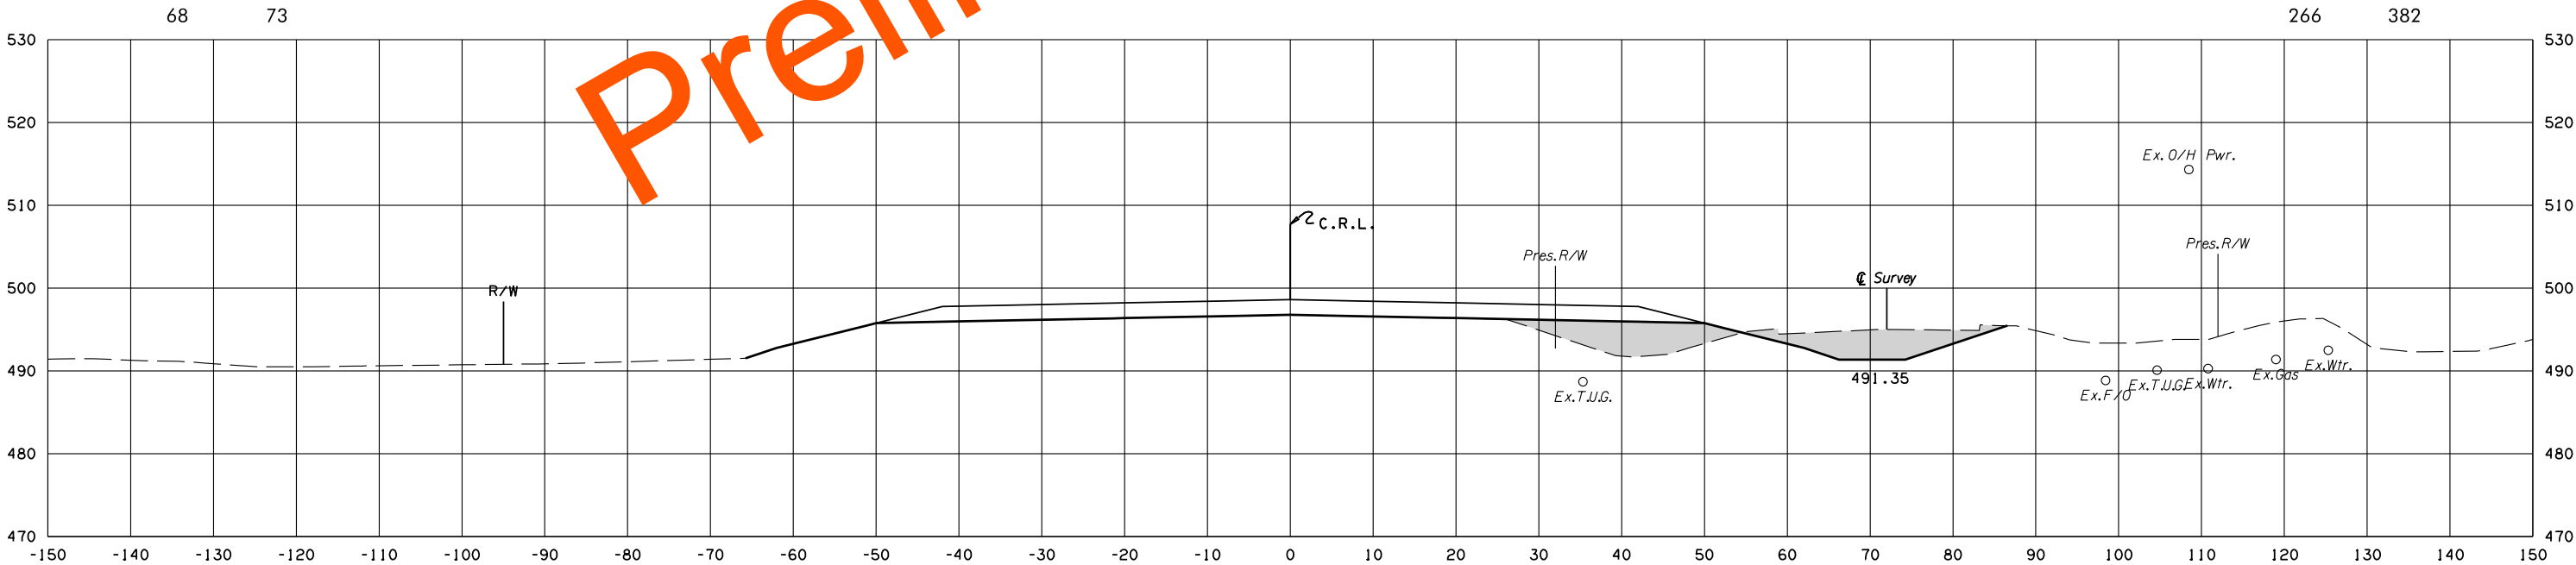

F.G.ELEV = 498.60
130+00.00



8/3/2022 2:23:01 PM
G:\PROJECTS\202943 0001 US 59 LeFlore Co\Roadway\1712728 Surfacing\Xsections\1712728-US59-XSECS.dgn

POB & ASSOCIATES, OKLAHOMA CITY, OK.						
FED. ROAD DIST. NO.	STATE	JOB PIECE NO.	FISCAL YEAR	SHEET NO.	TOTAL SHEETS	
6	OKLA.					
DESCRIPTION			REVISIONS		DATE	

AREA
CUT FILL

VOLUME
CUT FILL



8/3/2022 2:23:03 PM G:\PROJECTS\202943 0001 US 59 LeFlore Co\Roadway\1712728 Surfacing\XSections\1712728-US59-XSECS.dgn

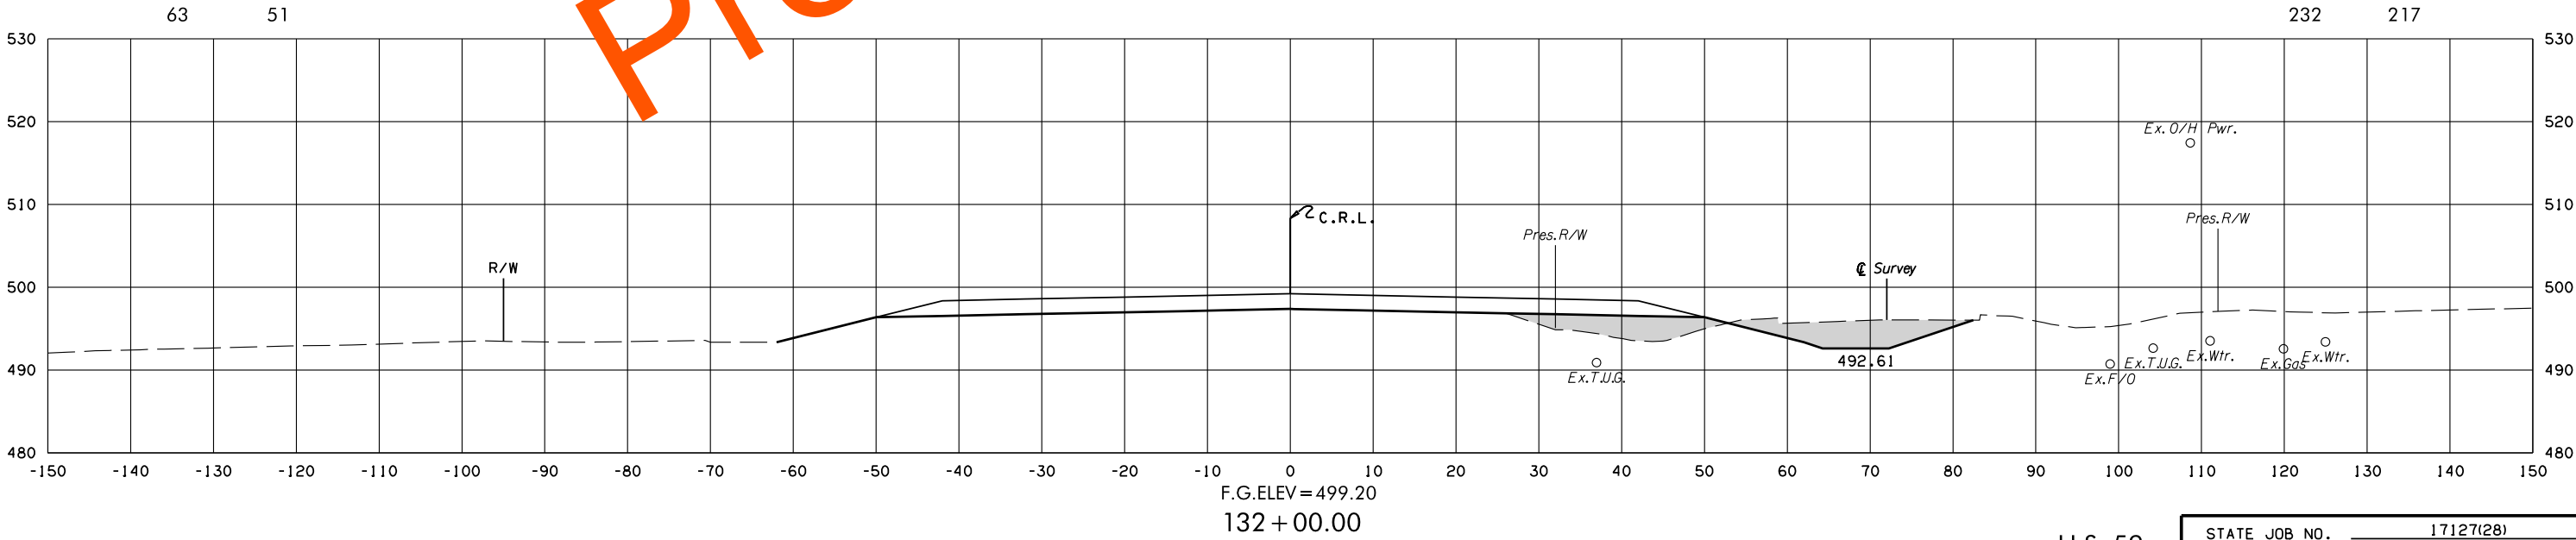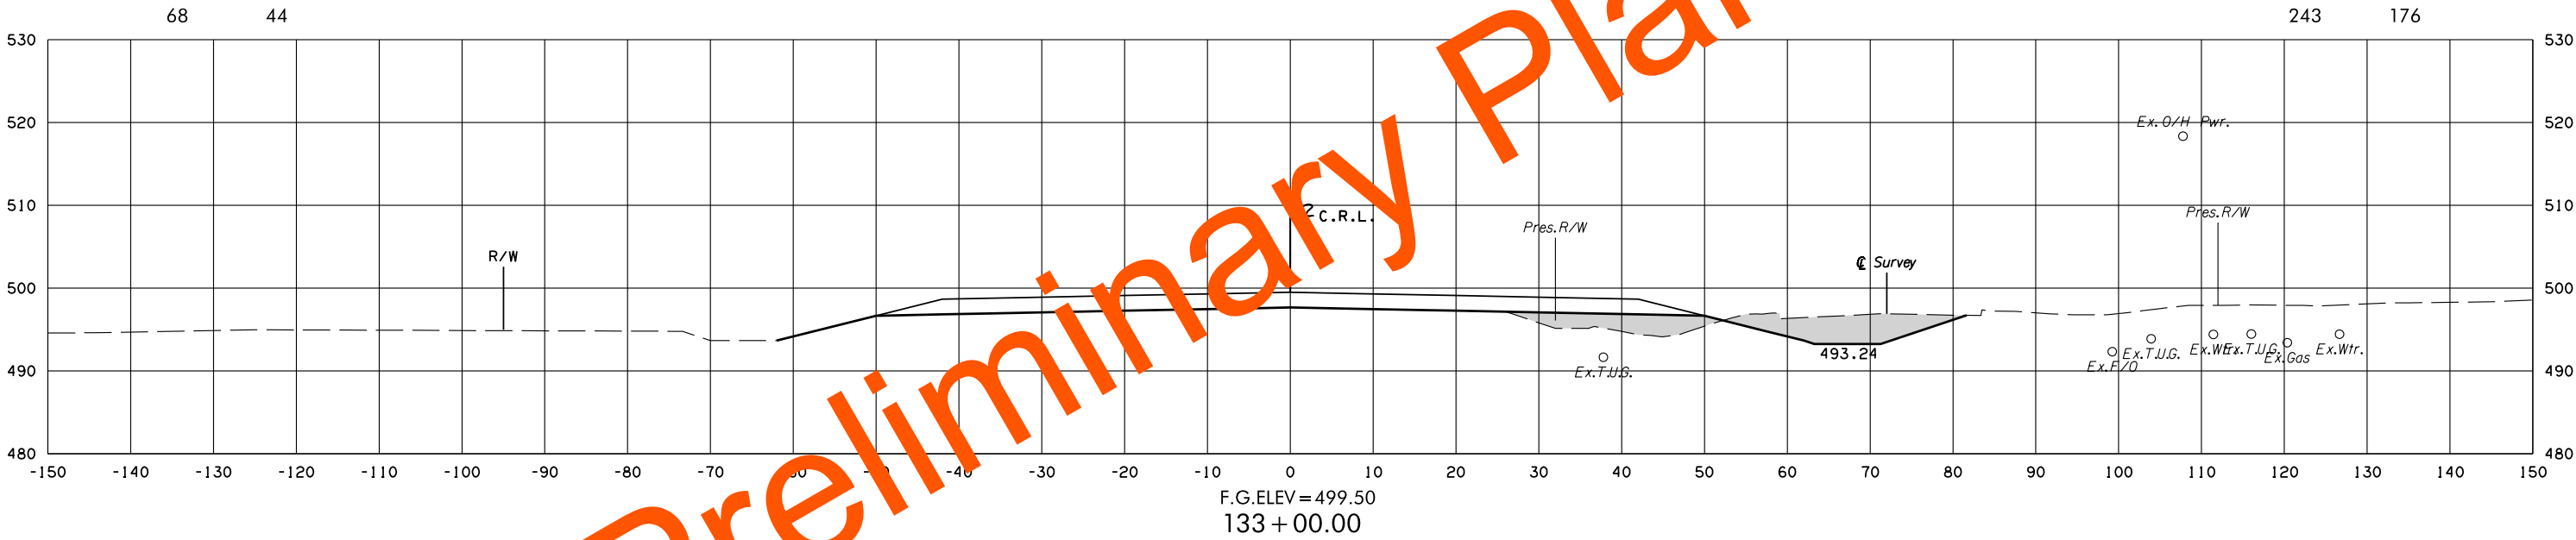

POB & ASSOCIATES, OKLAHOMA CITY, OK.						
FED. ROAD DIST. NO.	STATE	JOB PIECE NO.	FISCAL YEAR	SHEET NO.	TOTAL SHEETS	
6	OKLA.					
DESCRIPTION			REVISIONS		DATE	

AREA
CUT FILL

VOLUME
CUT FILL

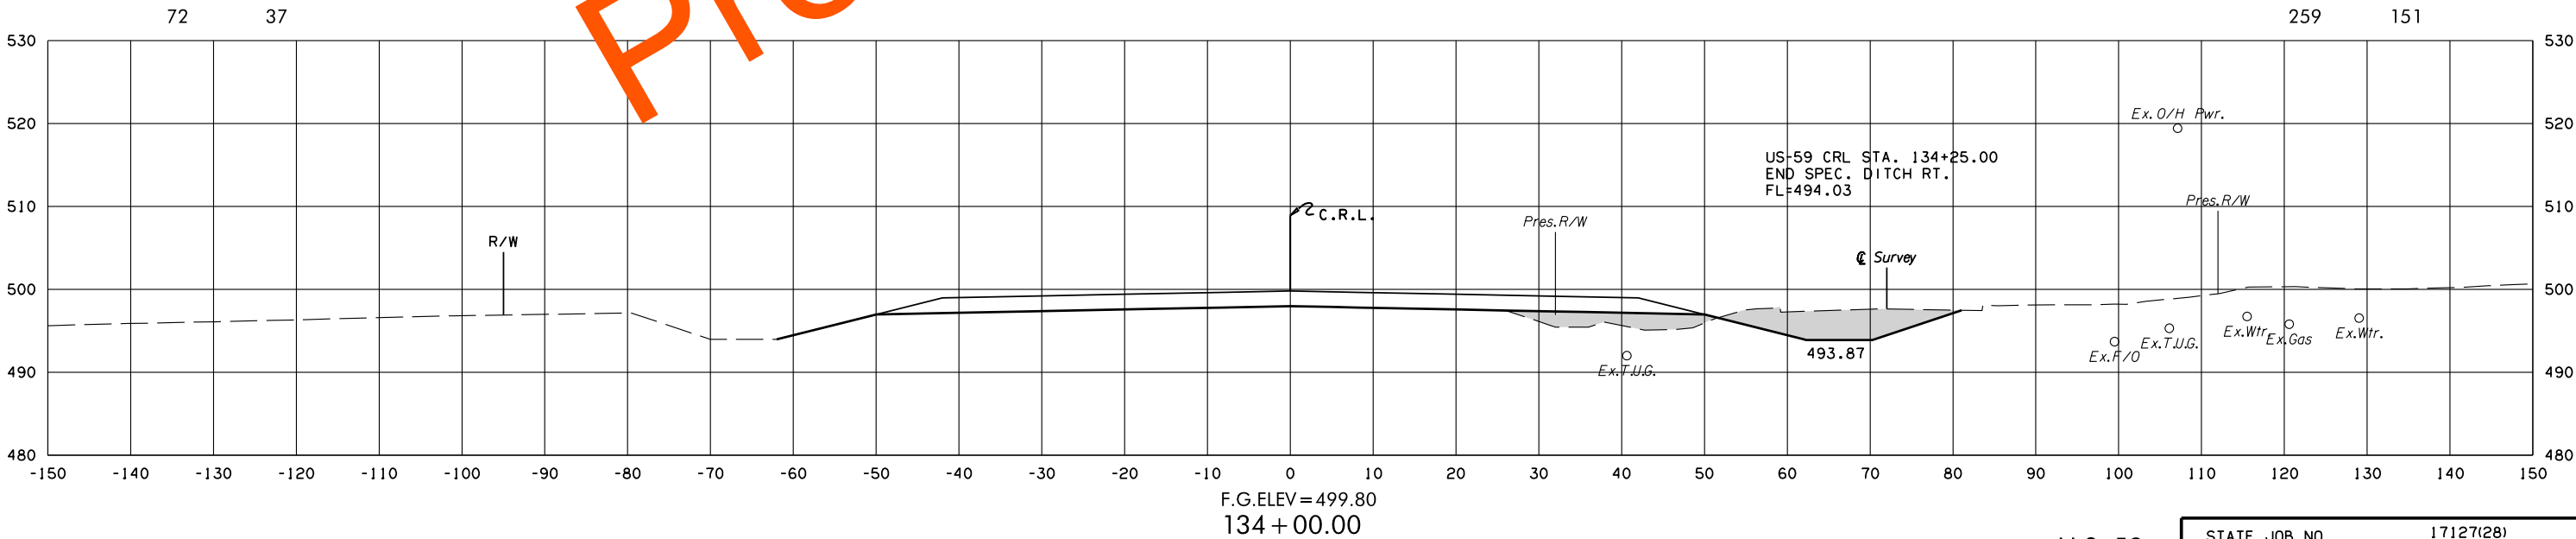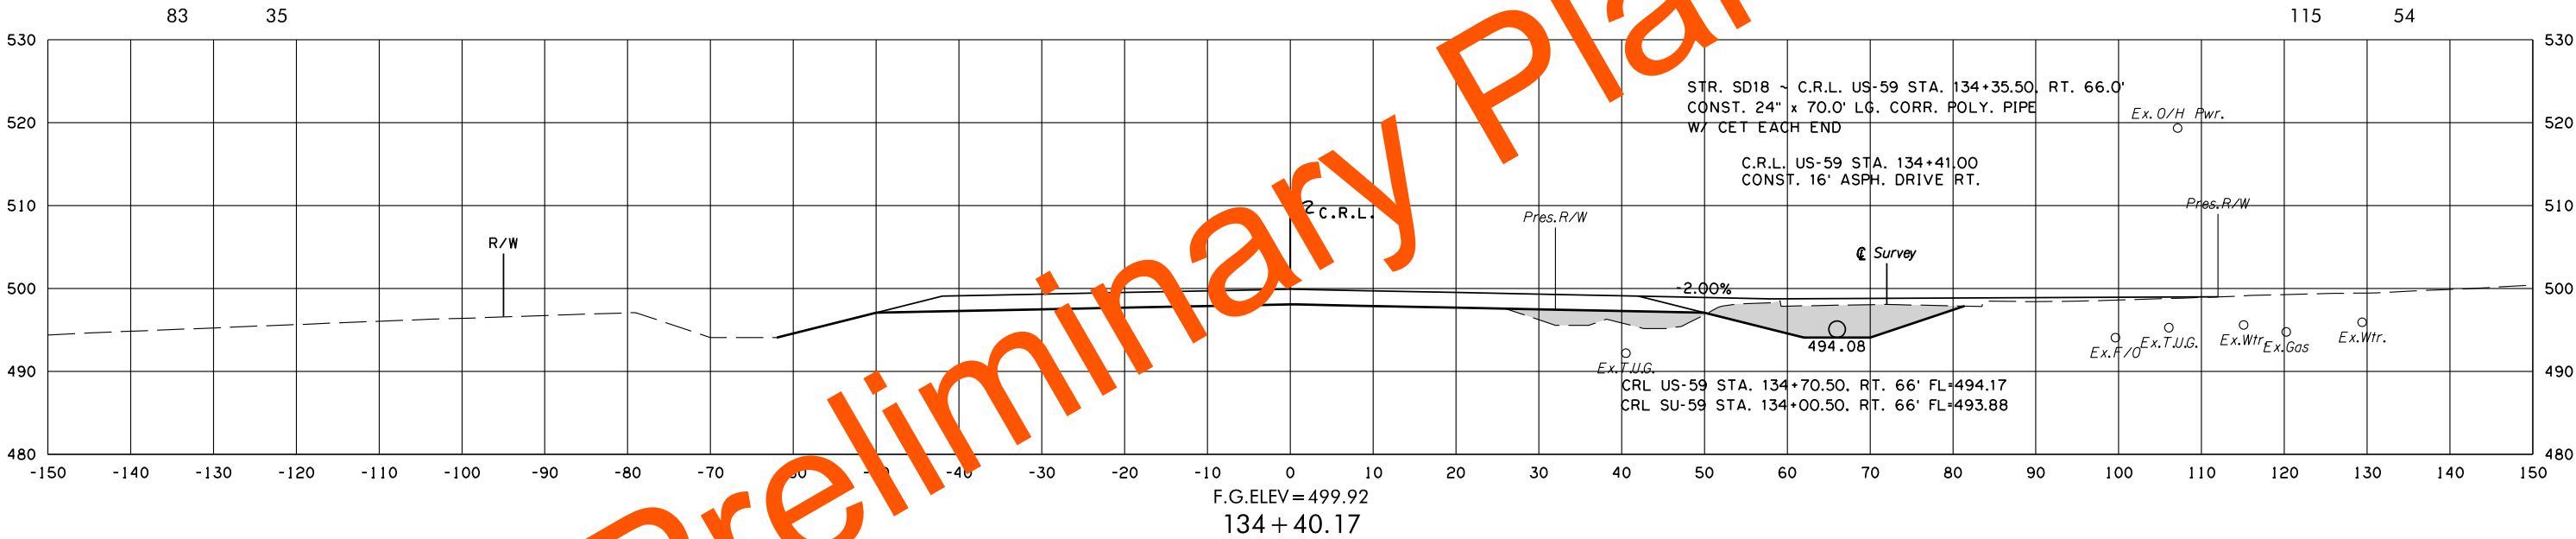

U.S. 59



STATE JOB NO.	17127(28)
LEFLORE COUNTY	SHEET NO. X91

8/3/2022 2:23:04 PM
G:\PROJECTS\2024\3 0001 US 59 LeFlore Co\Roadway\1712728 Surfacing\Xsections\1712728-US59-XSECS.dgn

POB & ASSOCIATES, OKLAHOMA CITY, OK.						
FED. DIST. NO.	ROAD NO.	STATE	JOB PIECE NO.	FISCAL YEAR	SHEET NO.	TOTAL SHEETS
6		OKLA.				
DESCRIPTION			REVISIONS		DATE	

AREA
CUT FILL

VOLUME
CUT FILL

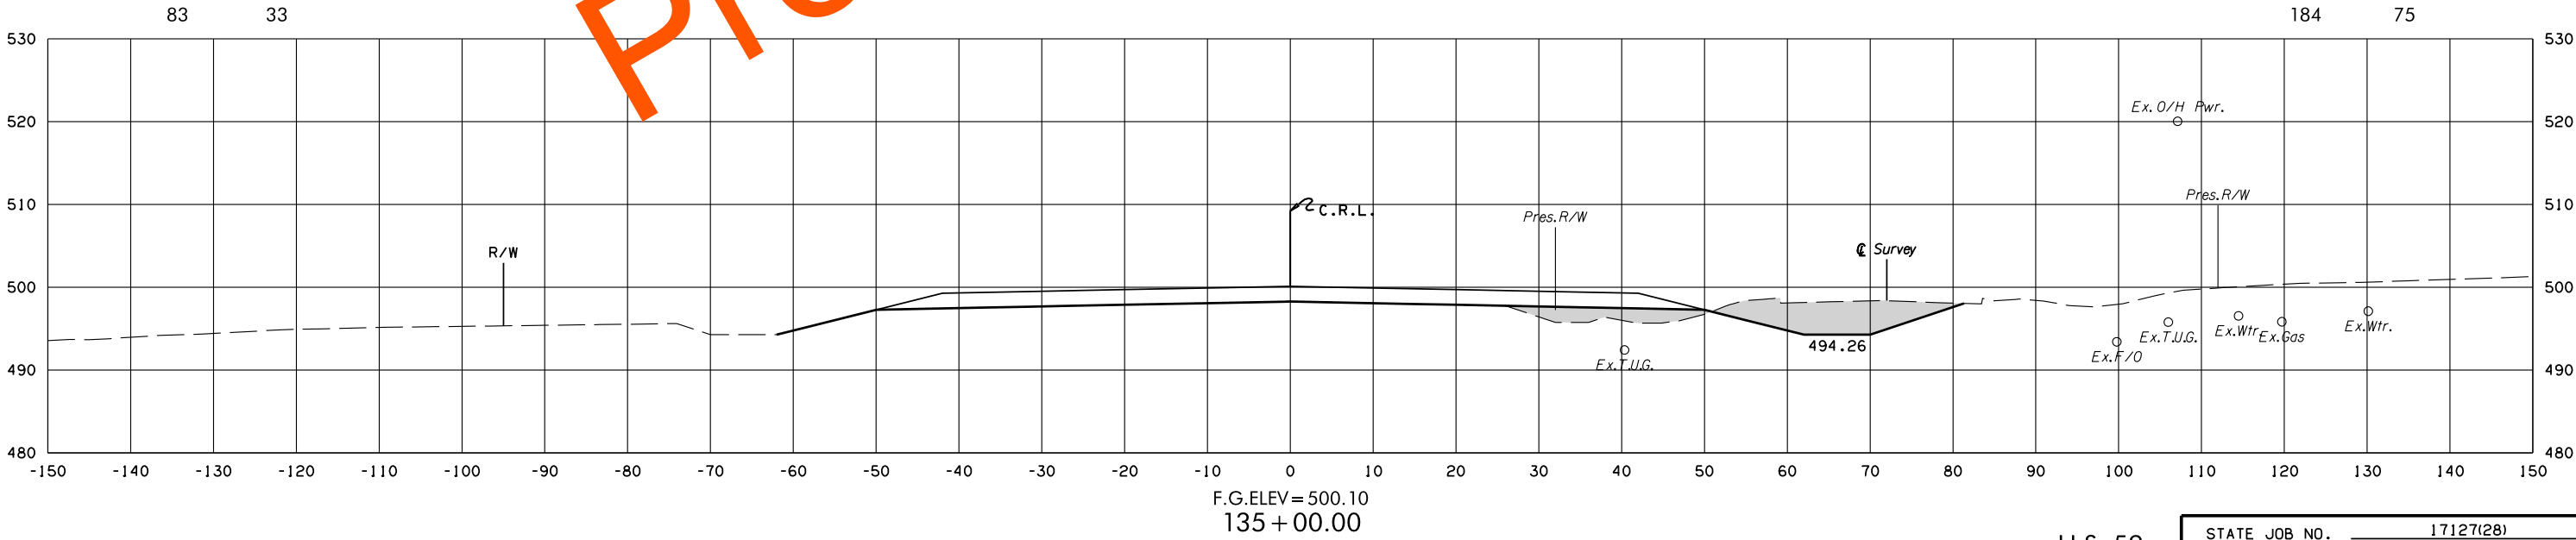
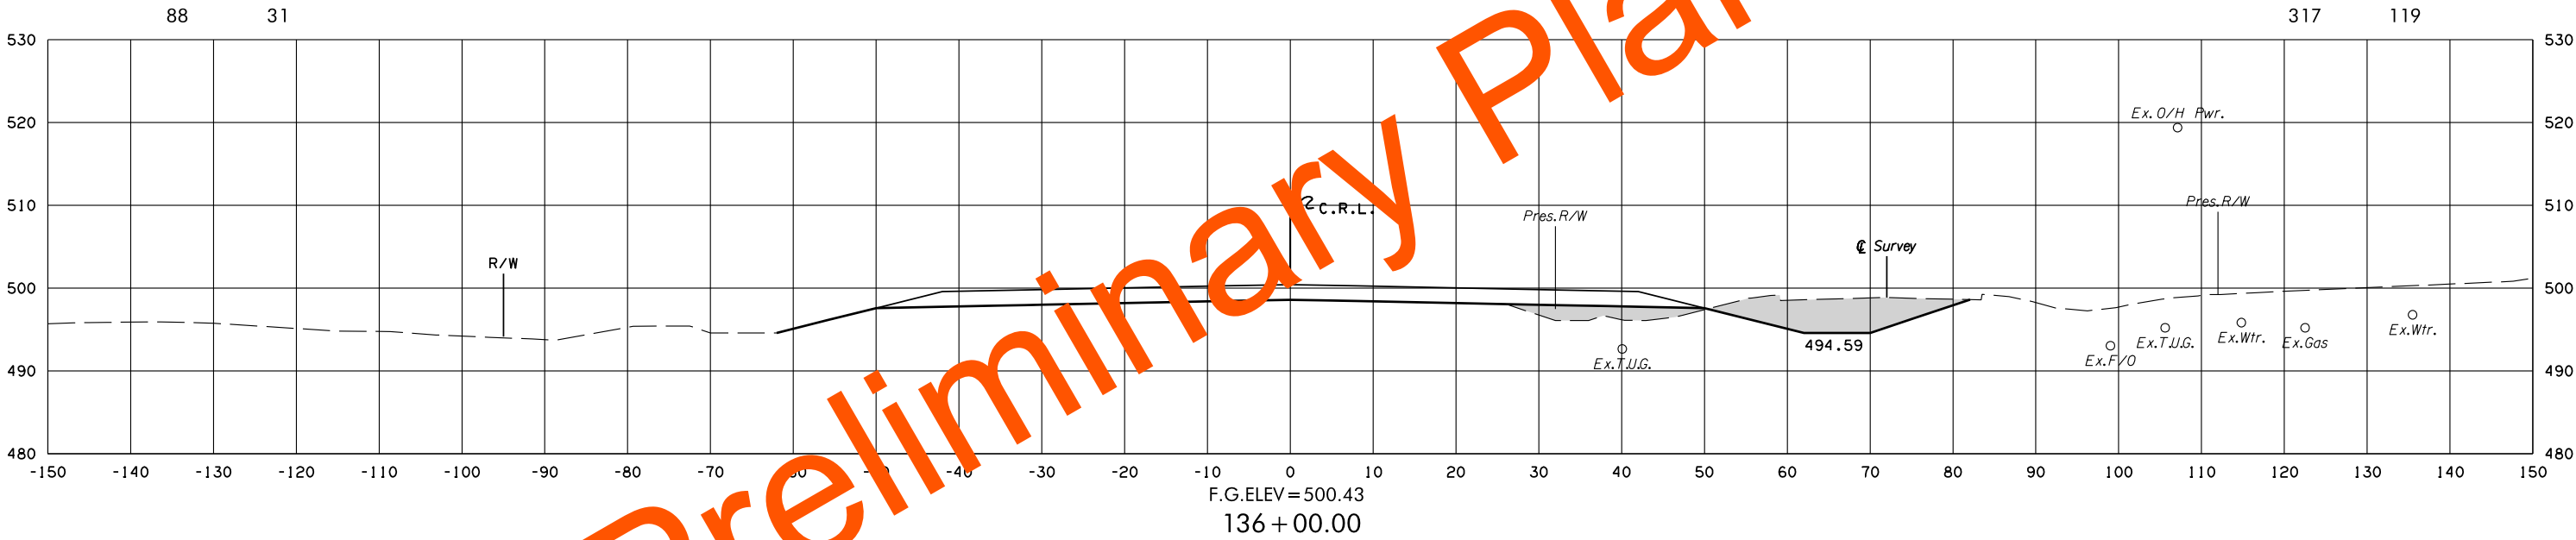


8/3/2022 2:23:06 PM
G:\PROJECTS\202943 0001 US 59 LeFlore Co\Roadway\1712728 Surfacing\XSections\1712728-US59-XSECS.dgn

POB & ASSOCIATES, OKLAHOMA CITY, OK.						
FED. ROAD DIST. NO.	STATE	JOB PIECE NO.	FISCAL YEAR	SHEET NO.	TOTAL SHEETS	
6	OKLA.					
DESCRIPTION			REVISIONS		DATE	

AREA
CUT FILL

VOLUME
CUT FILL

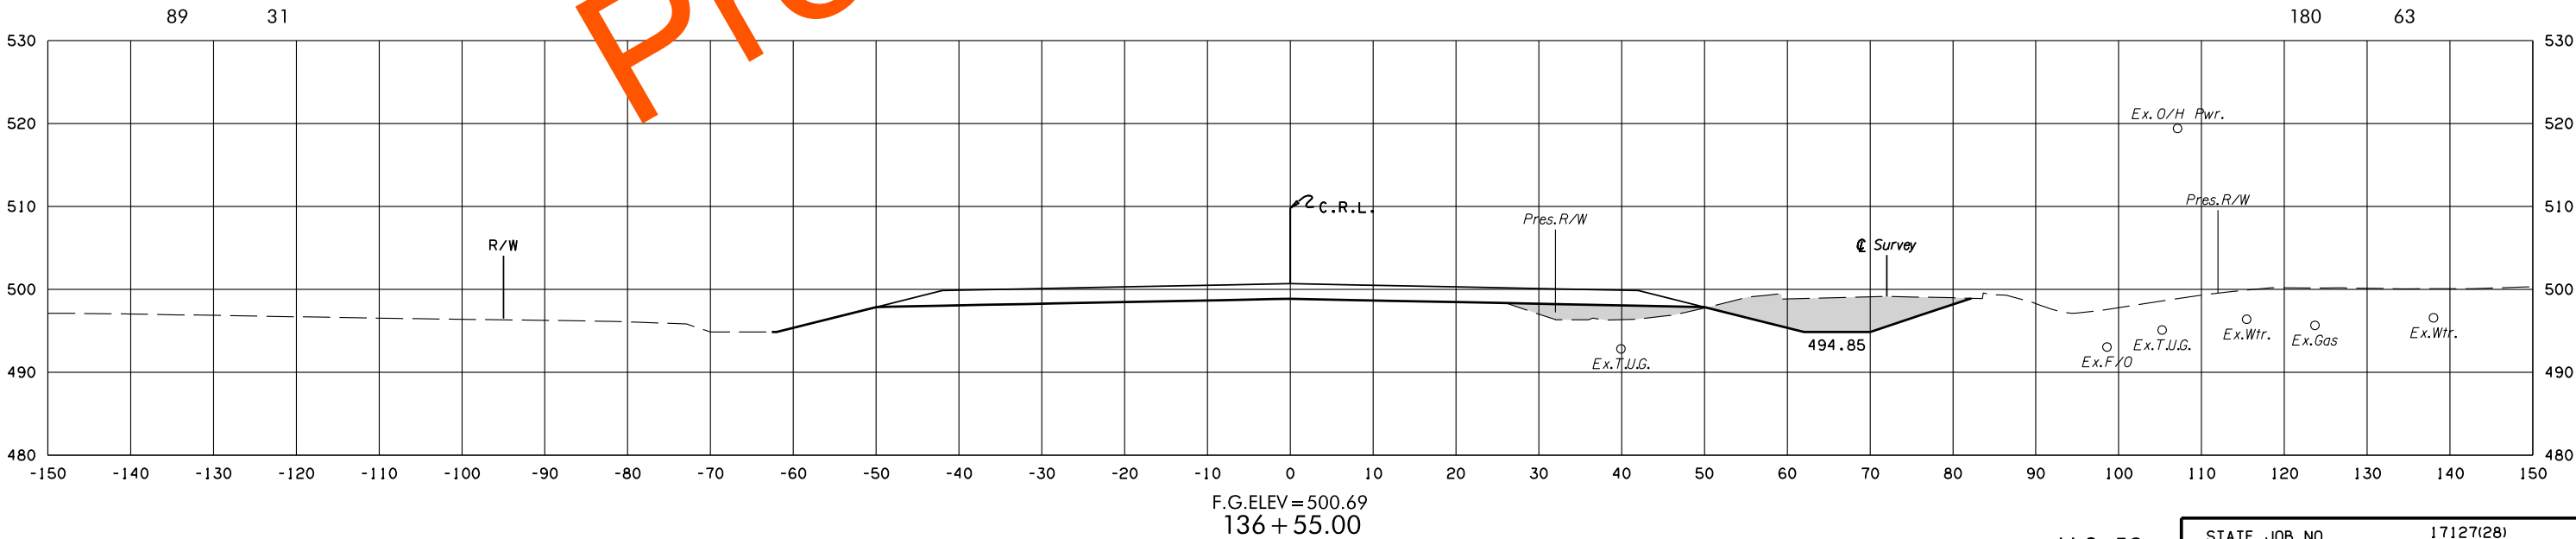
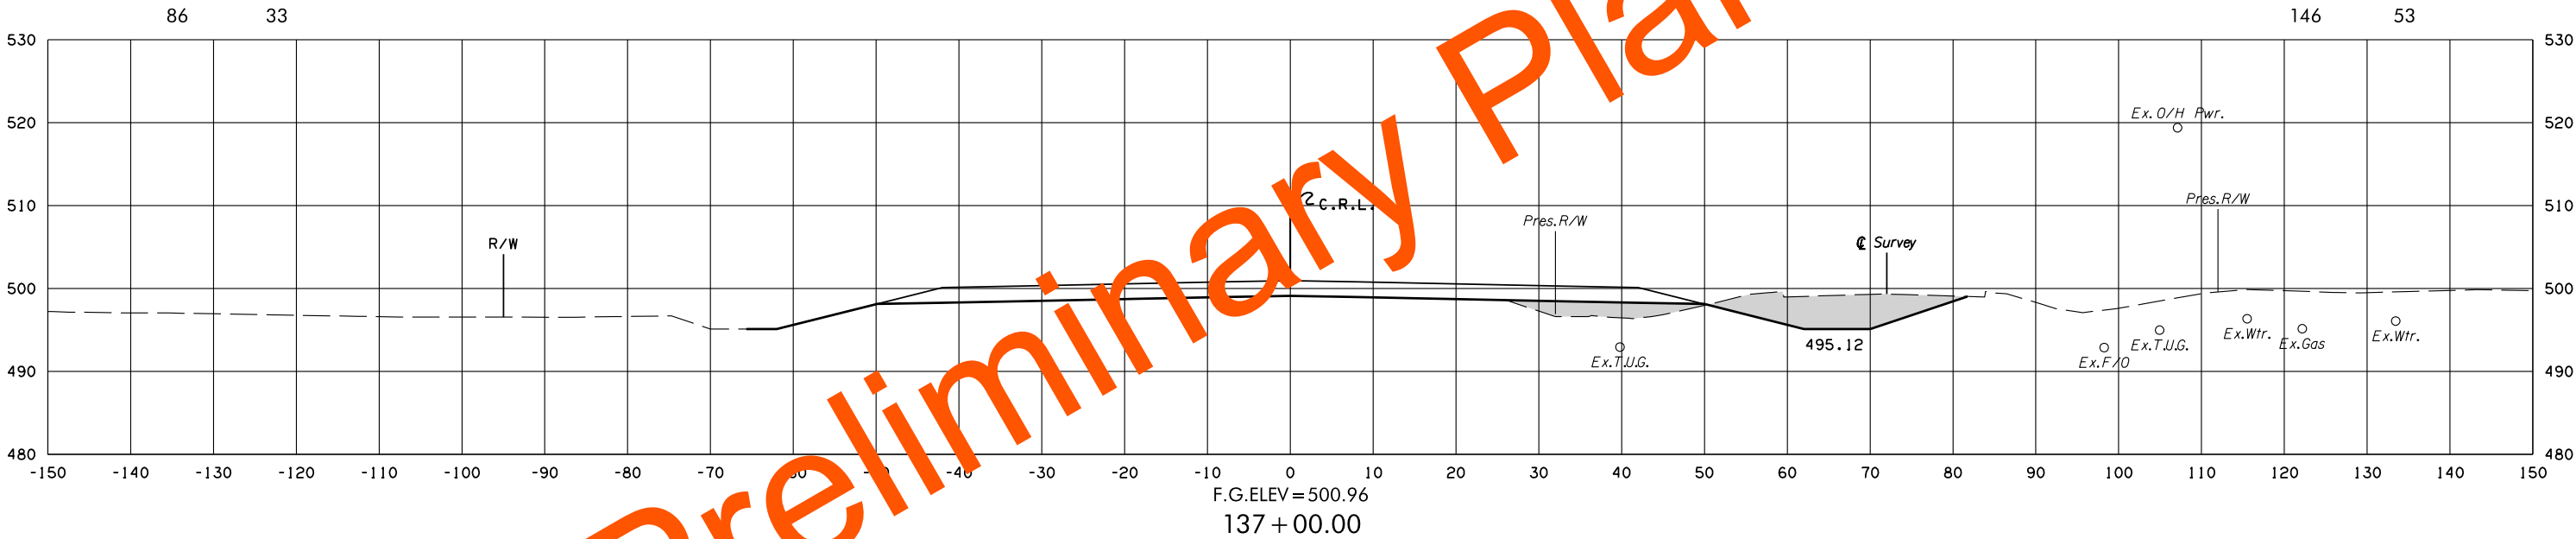


8/3/2022 2:23:07 PM
G:\PROJECTS\202943 0001 US 59 LeFlore Co\Roadway\1712728 Surfacing\XSections\1712728-US59-XSECS.dgn

POB & ASSOCIATES, OKLAHOMA CITY, OK.						
FED. ROAD DIST. NO.	STATE	JOB PIECE NO.	FISCAL YEAR	SHEET NO.	TOTAL SHEETS	
6	OKLA.					
DESCRIPTION			REVISIONS		DATE	

AREA
CUT FILL

VOLUME
CUT FILL

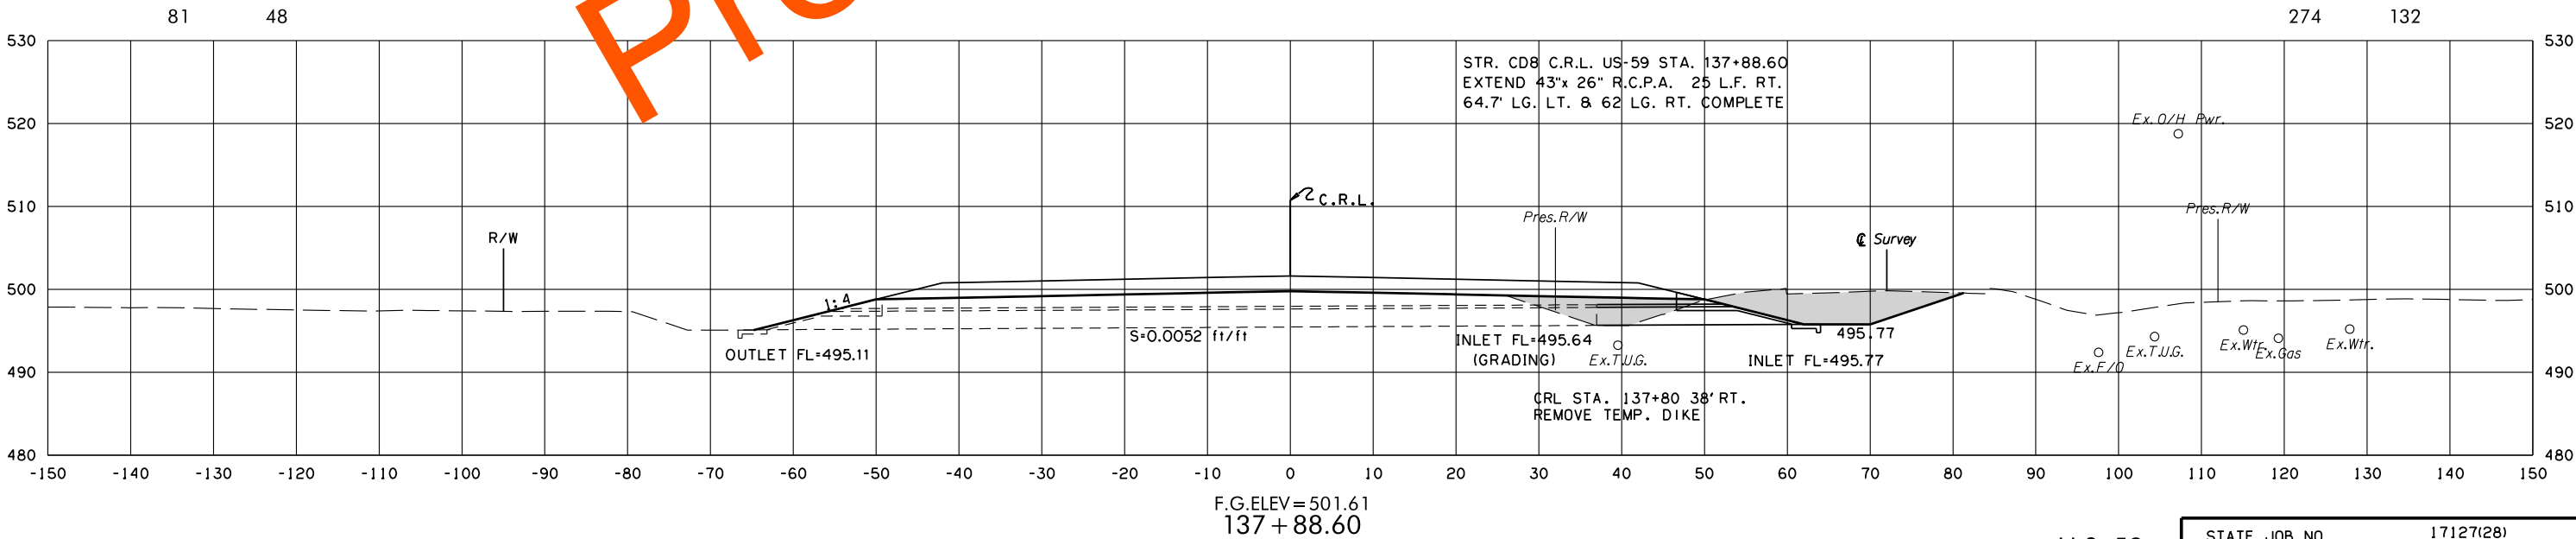
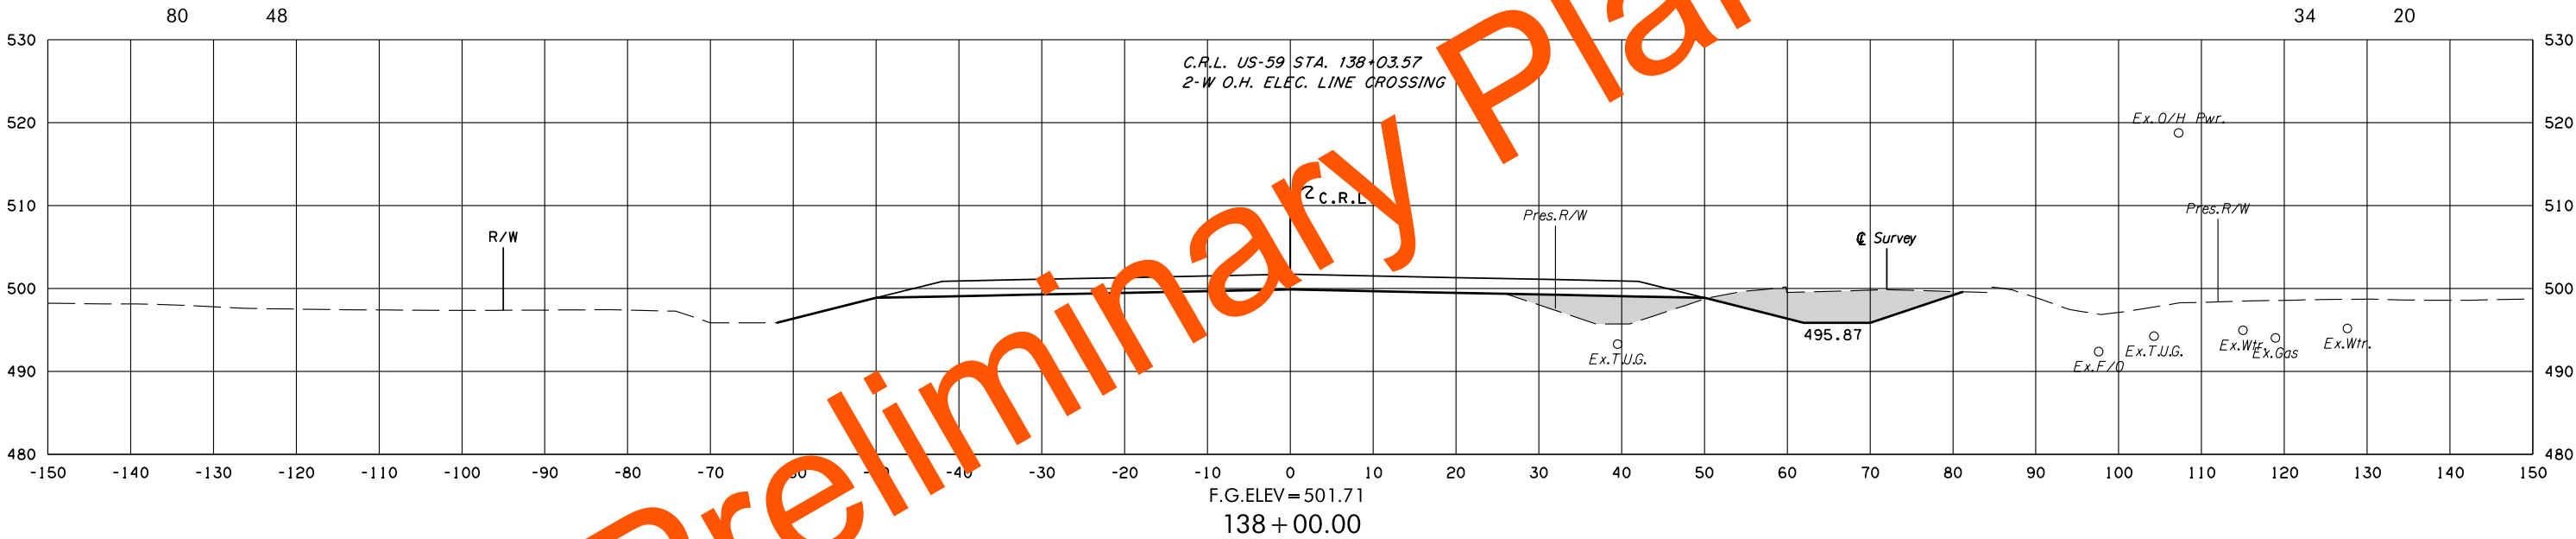


8/3/2022 2:23:08 PM
G:\PROJECTS\202943 0001 US 59 LeFlore Co\Roadway\1712728 Surfacing\XSections\1712728-US59-XSECS.dgn

POB & ASSOCIATES, OKLAHOMA CITY, OK.						
FED. ROAD DIST. NO.	STATE	JOB PIECE NO.	FISCAL YEAR	SHEET NO.	TOTAL SHEETS	
6	OKLA.					
DESCRIPTION			REVISIONS		DATE	

AREA
CUT FILL

VOLUME
CUT FILL

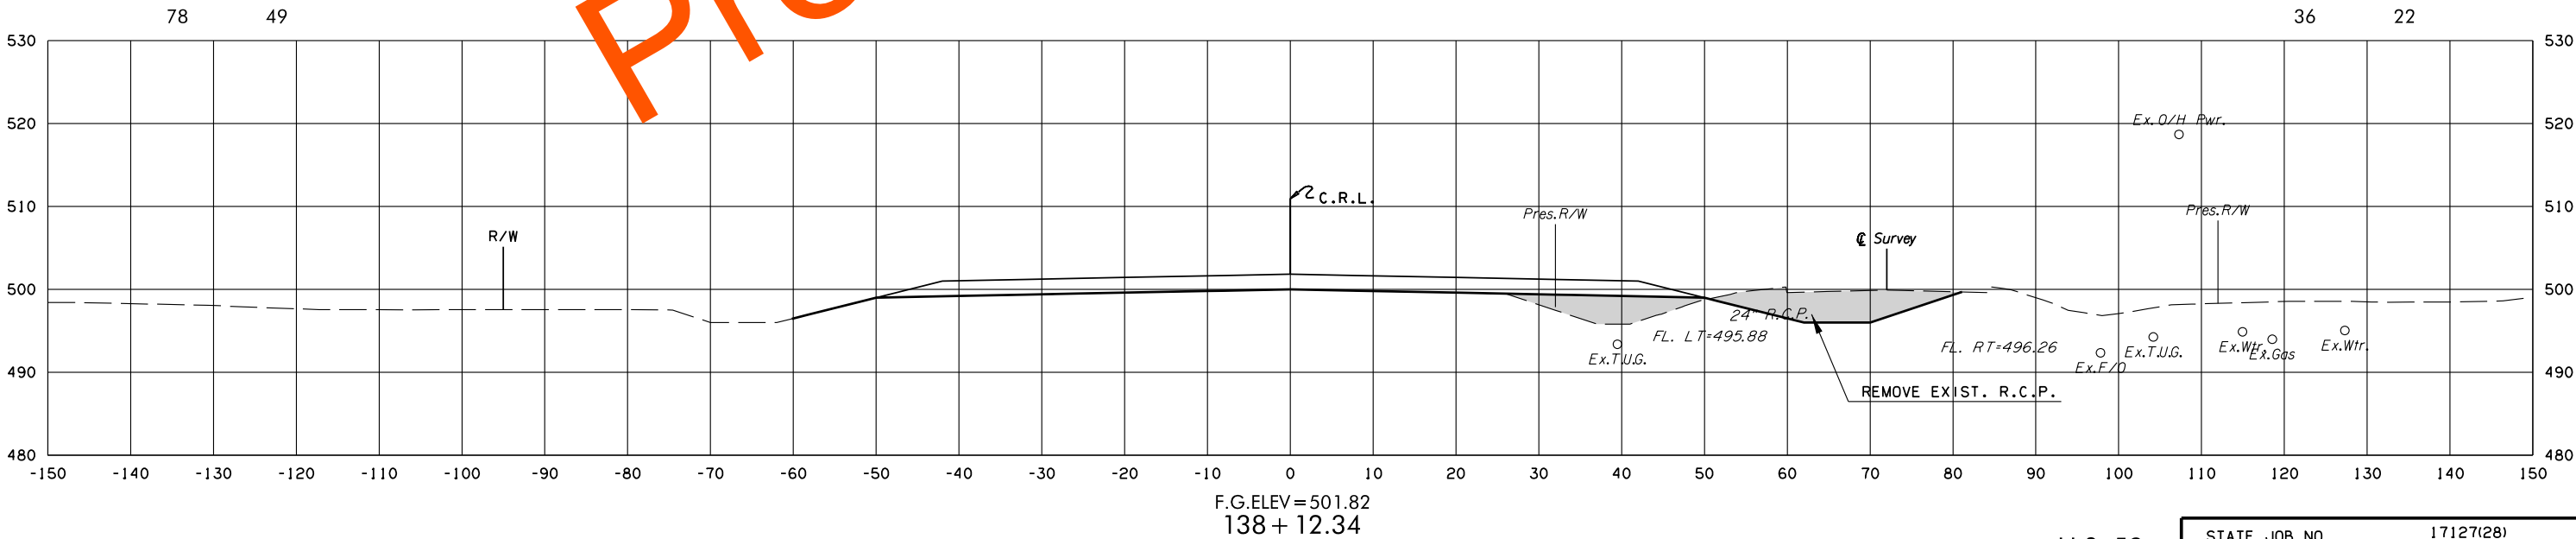
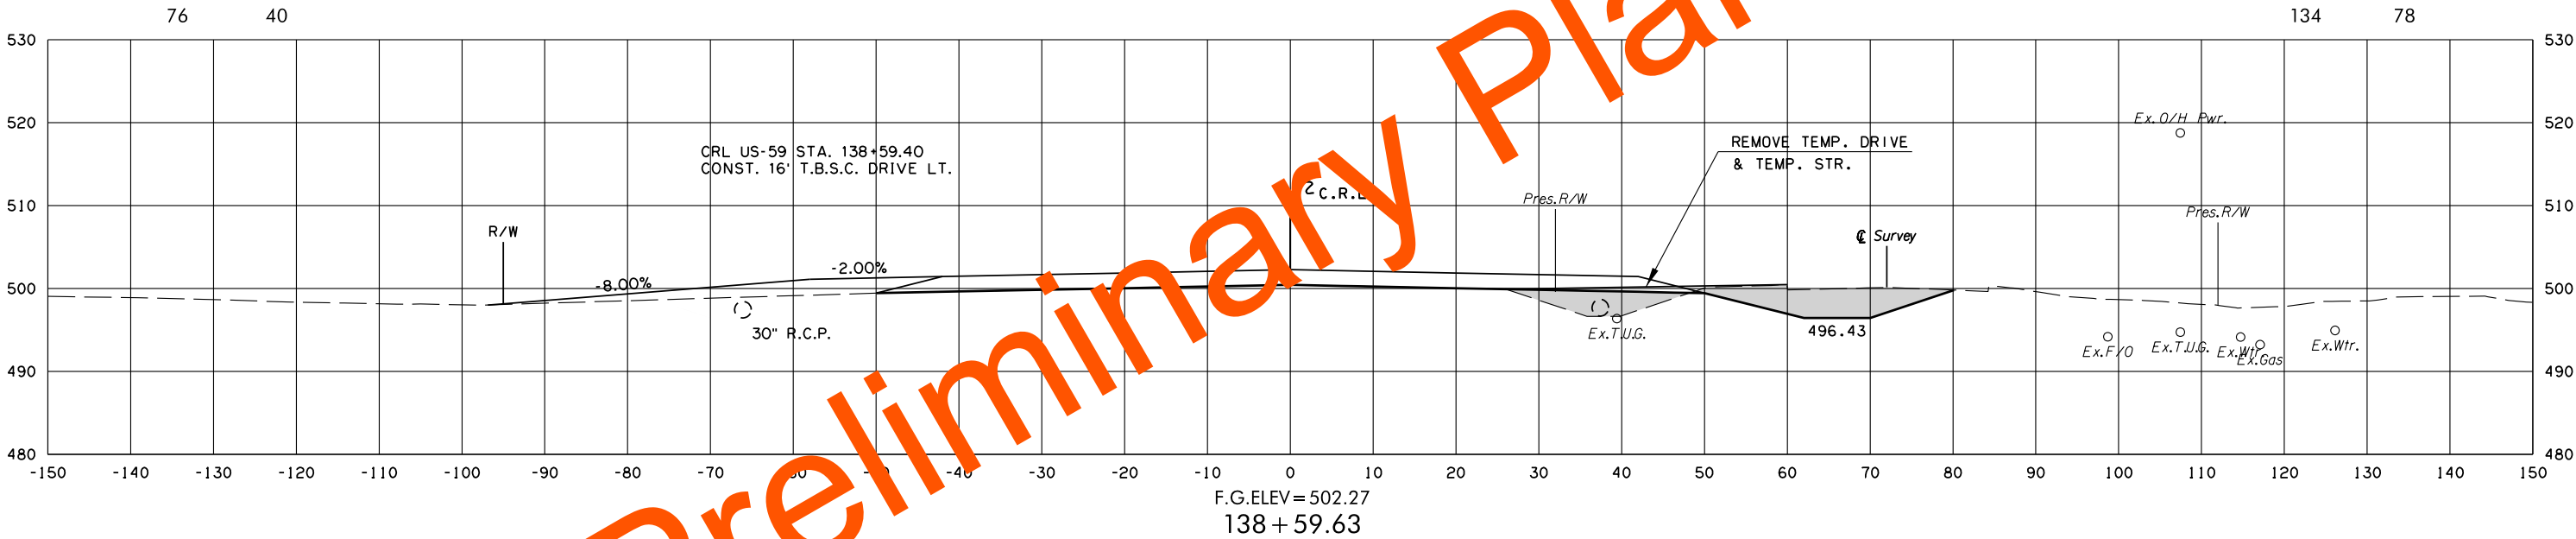


8/3/2022 2:23:40 PM G:\PROJECTS\202943 0001 US 59 LeFlore Co\Roadway\1712728 Surfacing\Xsections\1712728-US59-XSECS.dgn

POB & ASSOCIATES, OKLAHOMA CITY, OK.						
FED. ROAD DIST. NO.	STATE	JOB PIECE NO.	FISCAL YEAR	SHEET NO.	TOTAL SHEETS	
6	OKLA.					
DESCRIPTION			REVISIONS		DATE	

AREA
CUT FILL

VOLUME
CUT FILL

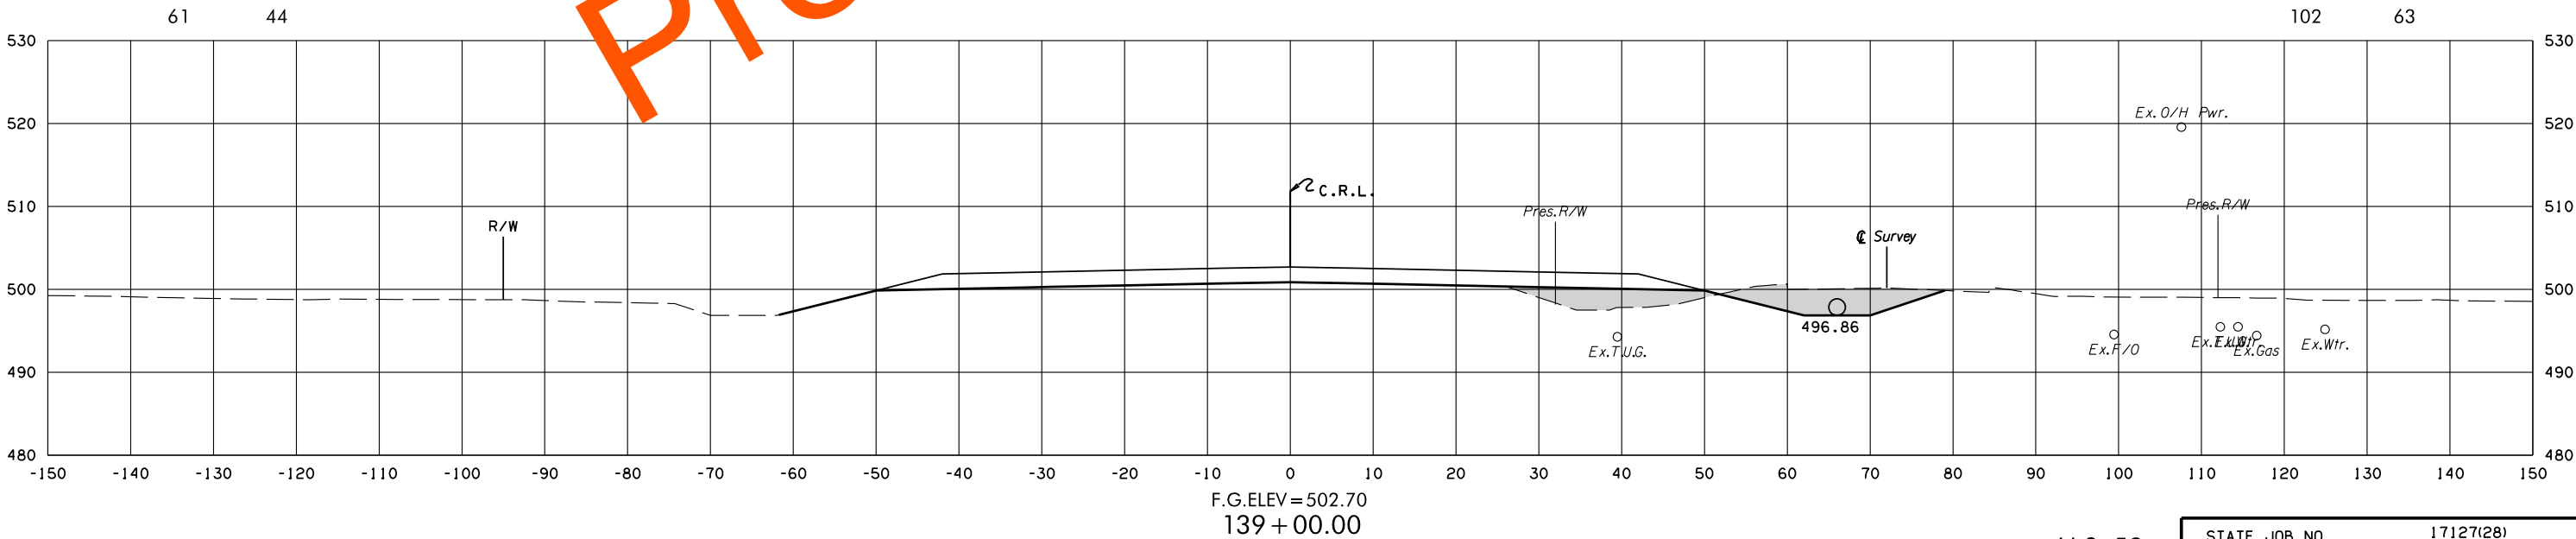
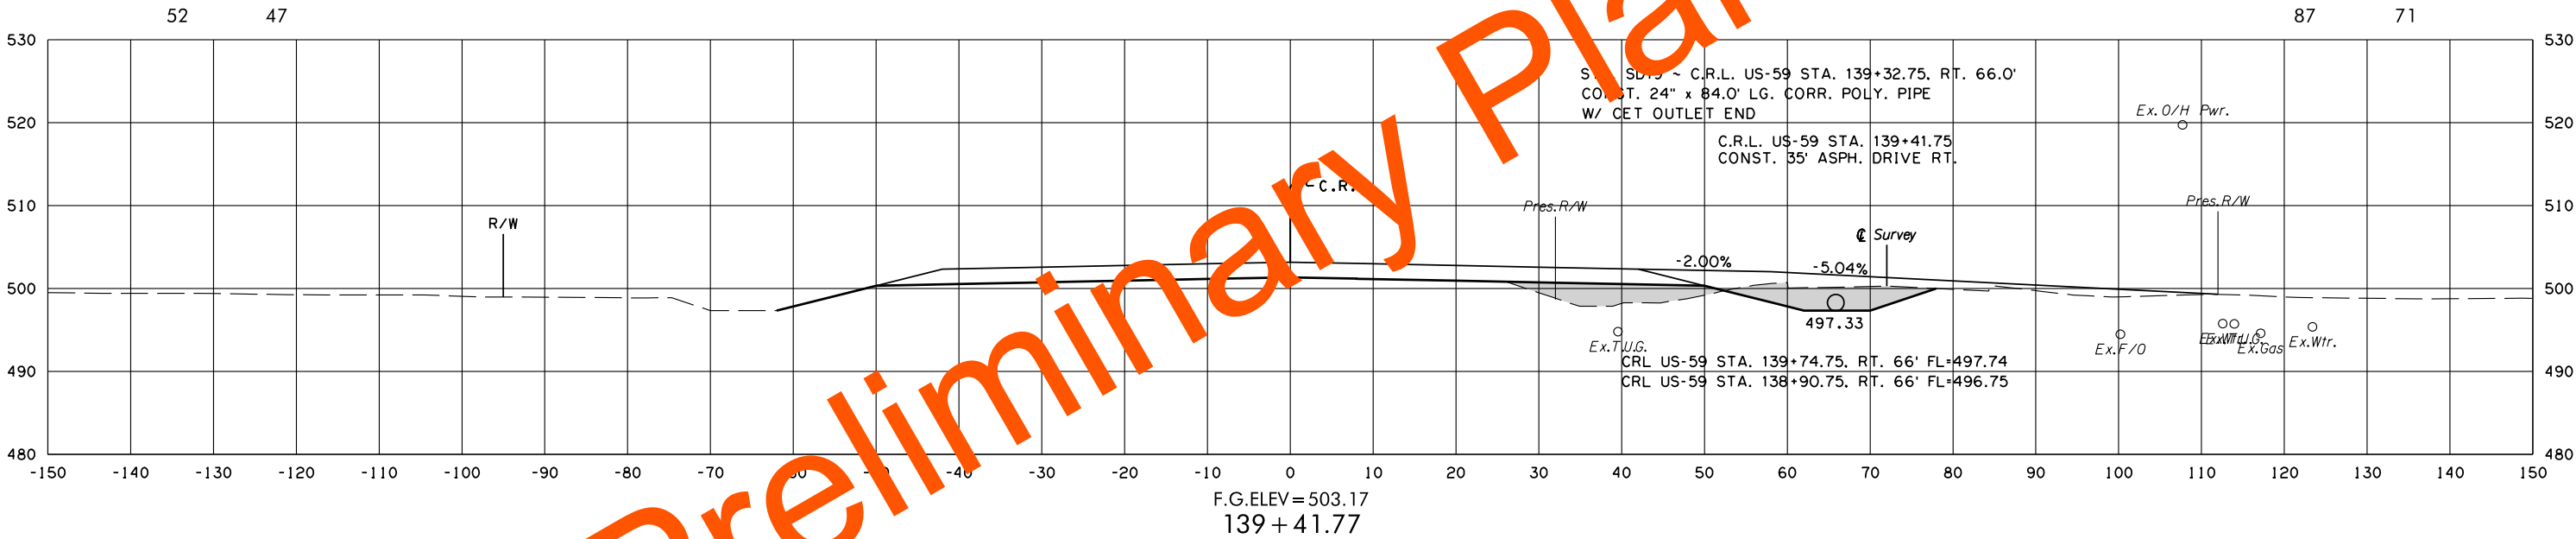


8/3/2022 2:23:11PM G:\PROJECTS\202943 0001 US 59 LeFlore Co\Roadway\1712728 Surfacing\XSections\1712728-US59-XSECS.dgn

POB & ASSOCIATES, OKLAHOMA CITY, OK.						
FED. ROAD DIST. NO.	STATE	JOB PIECE NO.	FISCAL YEAR	SHEET NO.	TOTAL SHEETS	
6	OKLA.					
DESCRIPTION			REVISIONS		DATE	

AREA
CUT FILL

VOLUME
CUT FILL

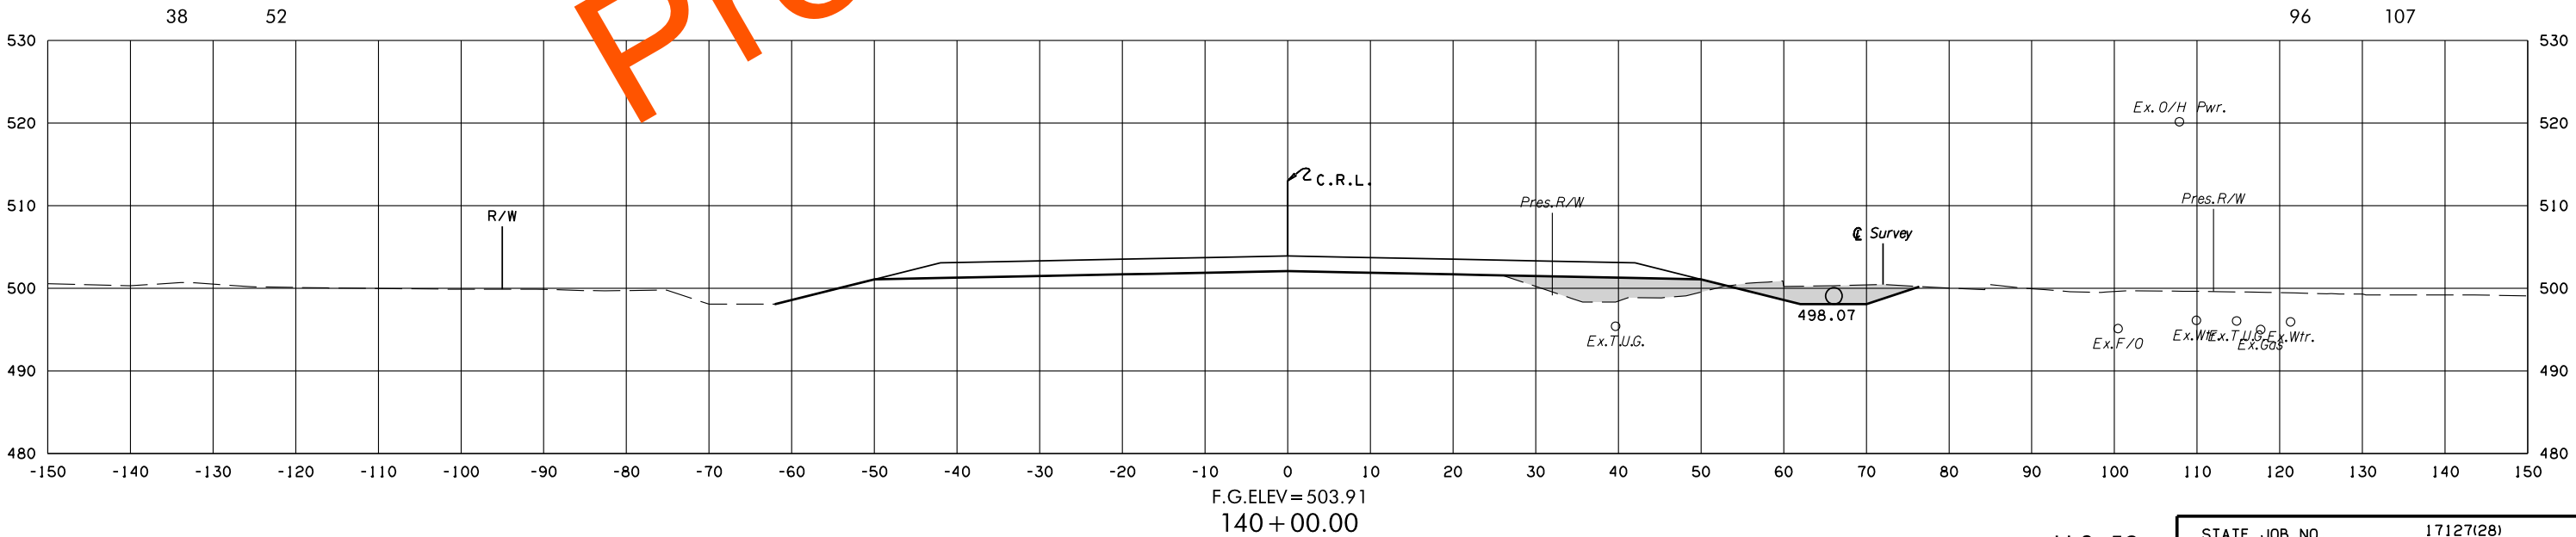
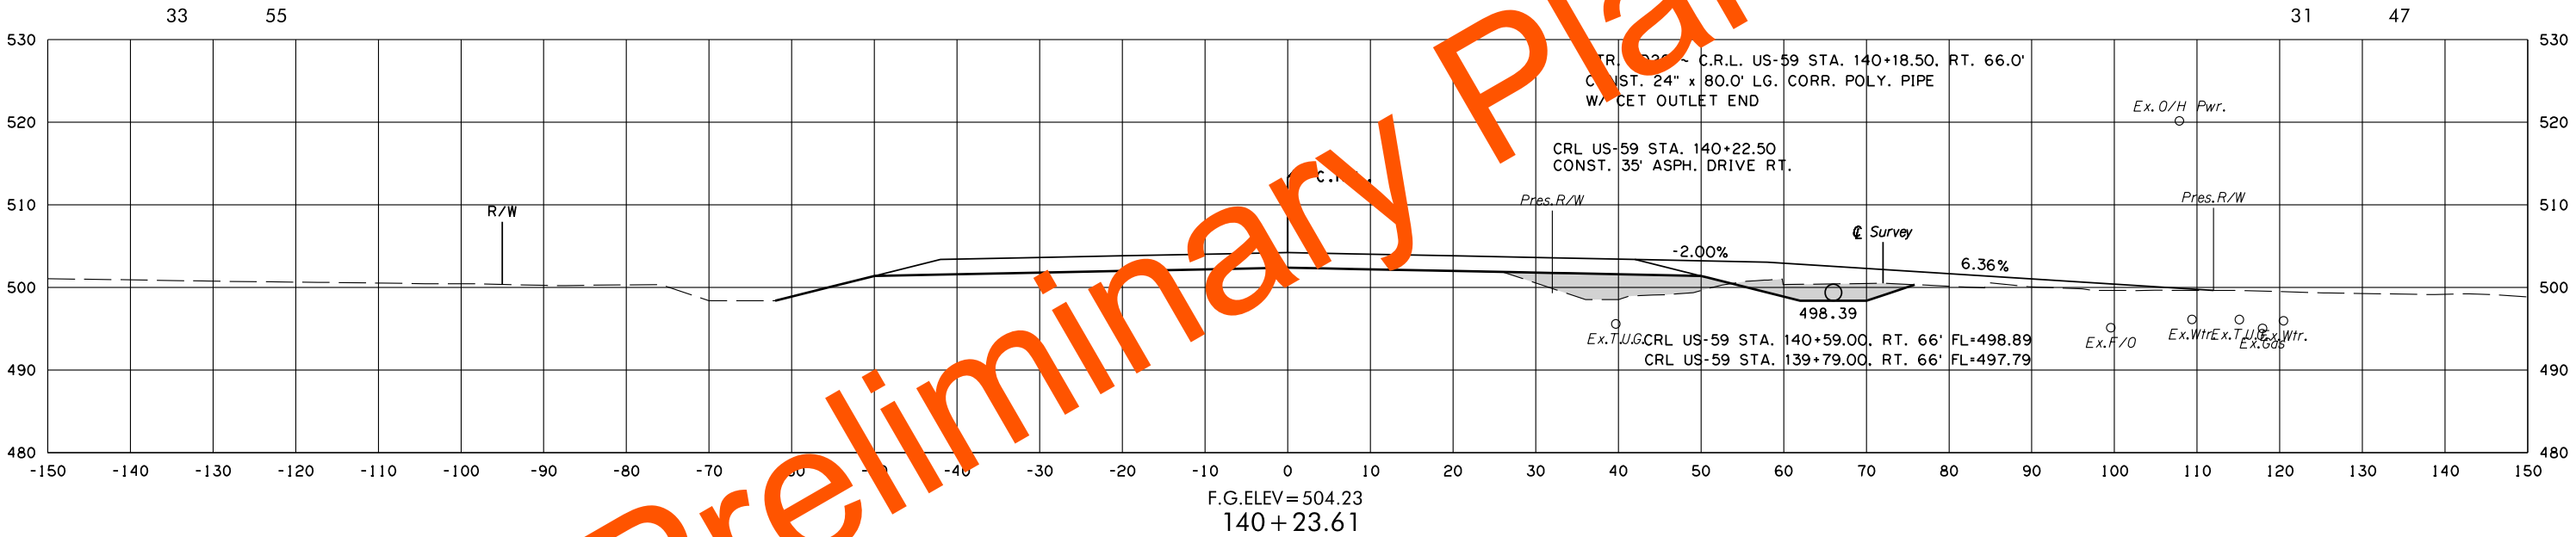


8/3/2022 2:23:43 PM G:\PROJECTS\202943 0001 US 59 LeFlore Co\Roadway\1712728 Surfacing\XSections\1712728-US59-XSECS.dgn

POB & ASSOCIATES, OKLAHOMA CITY, OK.						
FED. ROAD DIST. NO.	STATE	JOB PIECE NO.	FISCAL YEAR	SHEET NO.	TOTAL SHEETS	
6	OKLA.					
DESCRIPTION			REVISIONS		DATE	

AREA
CUT FILL

VOLUME
CUT FILL

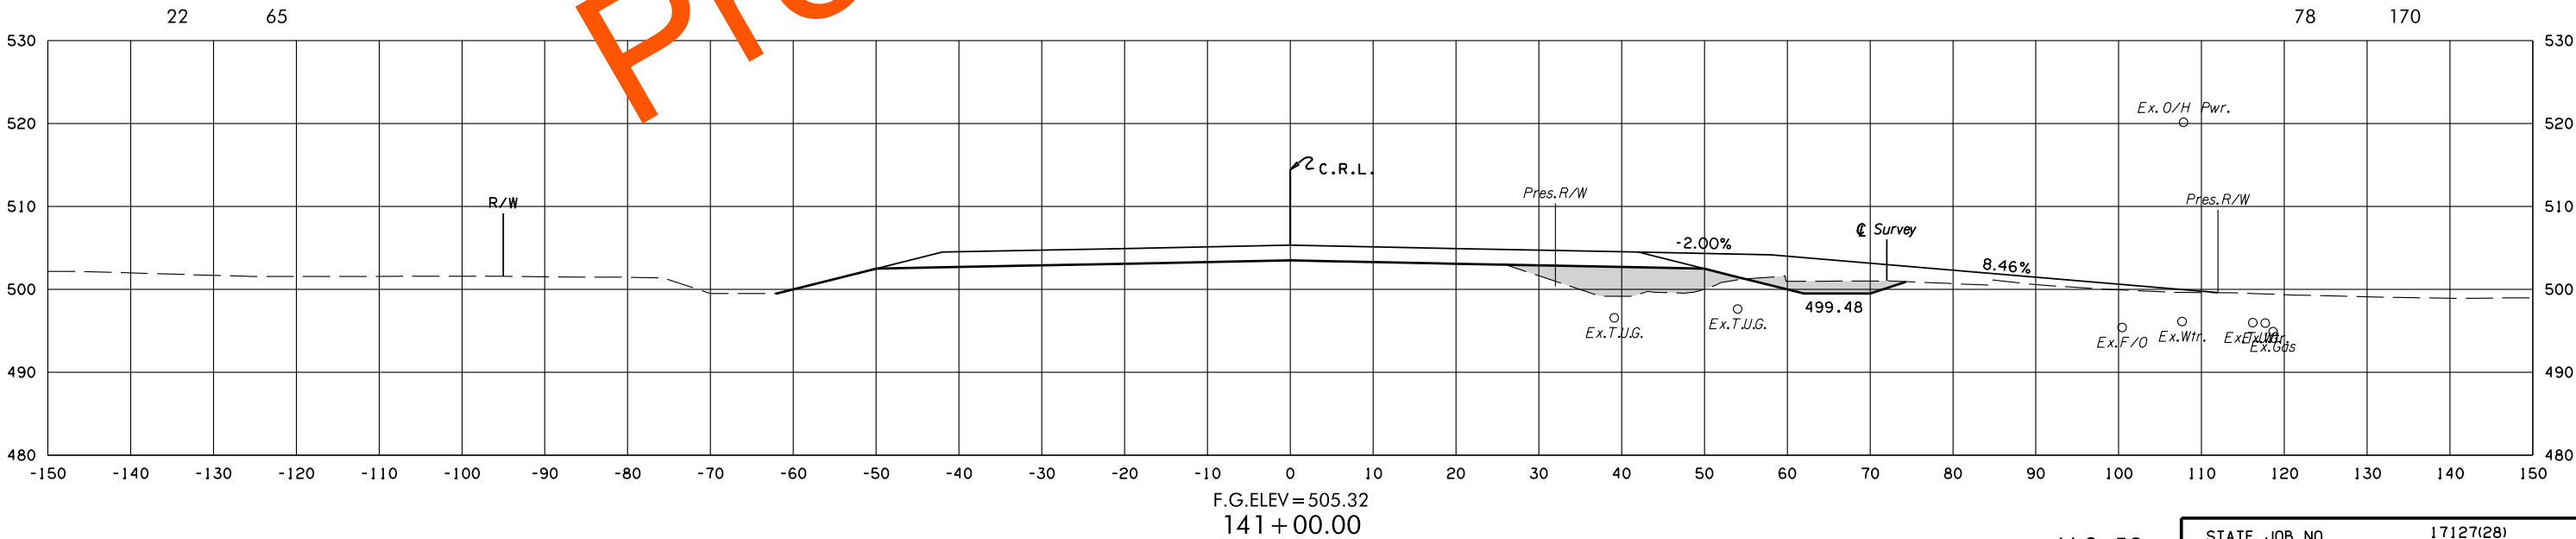
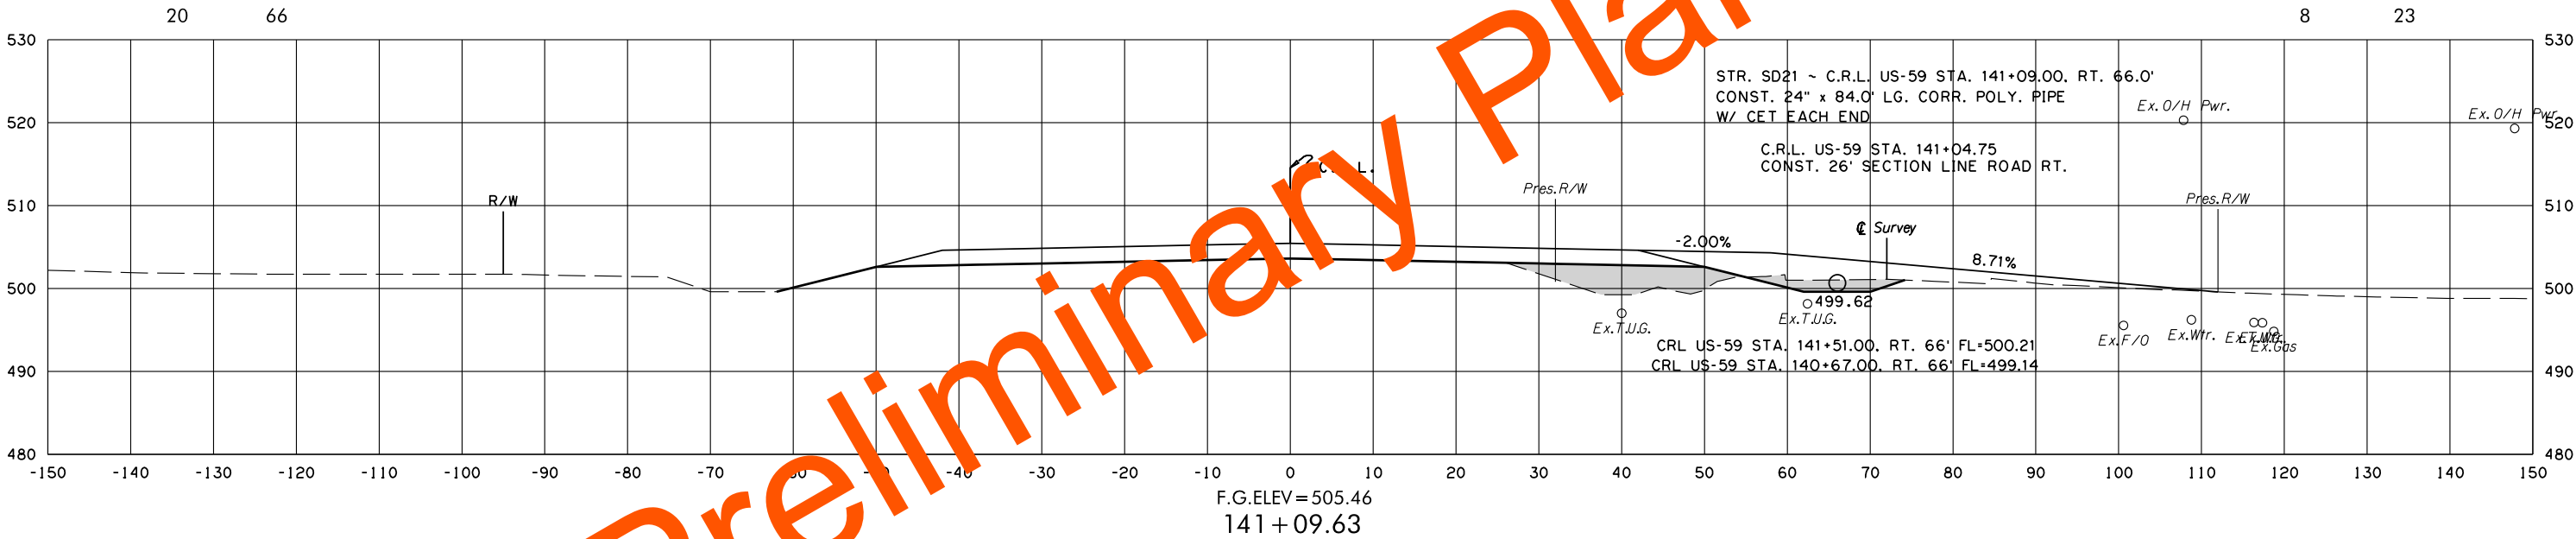


8/3/2022 2:23:44 PM G:\PROJECTS\202943 0001 US 59 LeFlore Co\Roadway\1712728 Surfacing\XSections\1712728-US59-XSECS.dgn

POB & ASSOCIATES, OKLAHOMA CITY, OK.						
FED. DIST. NO.	ROAD NO.	STATE	JOB PIECE NO.	FISCAL YEAR	SHEET NO.	TOTAL SHEETS
6		OKLA.				
DESCRIPTION			REVISIONS		DATE	

AREA
CUT FILL

VOLUME
CUT FILL

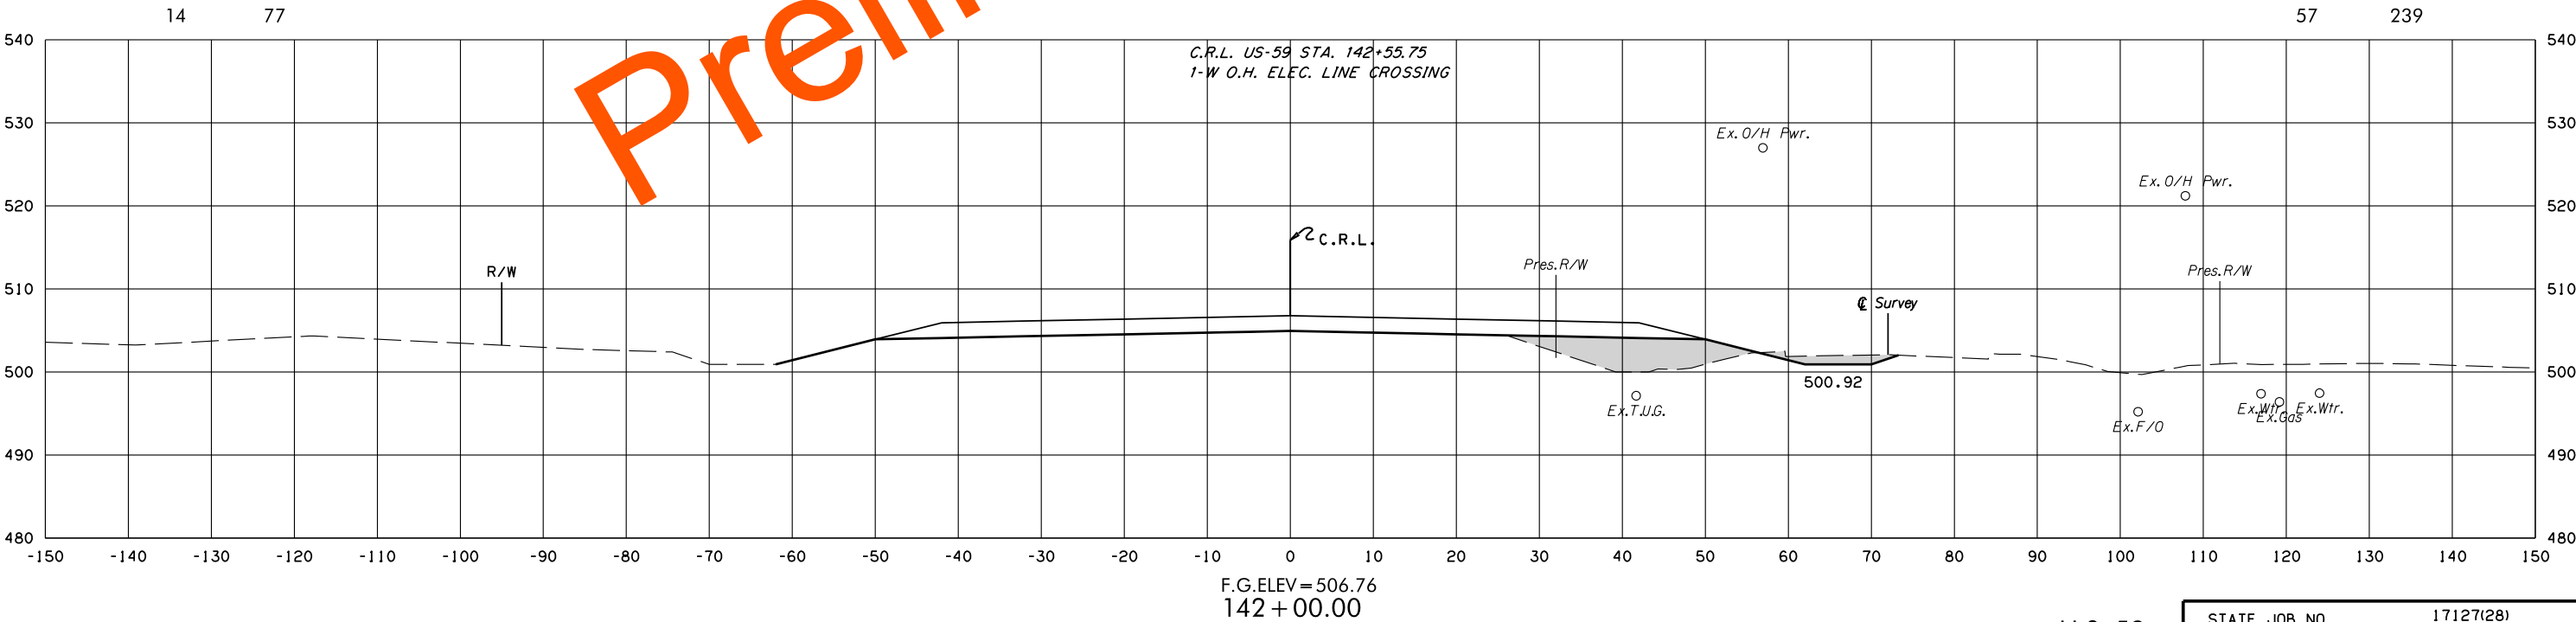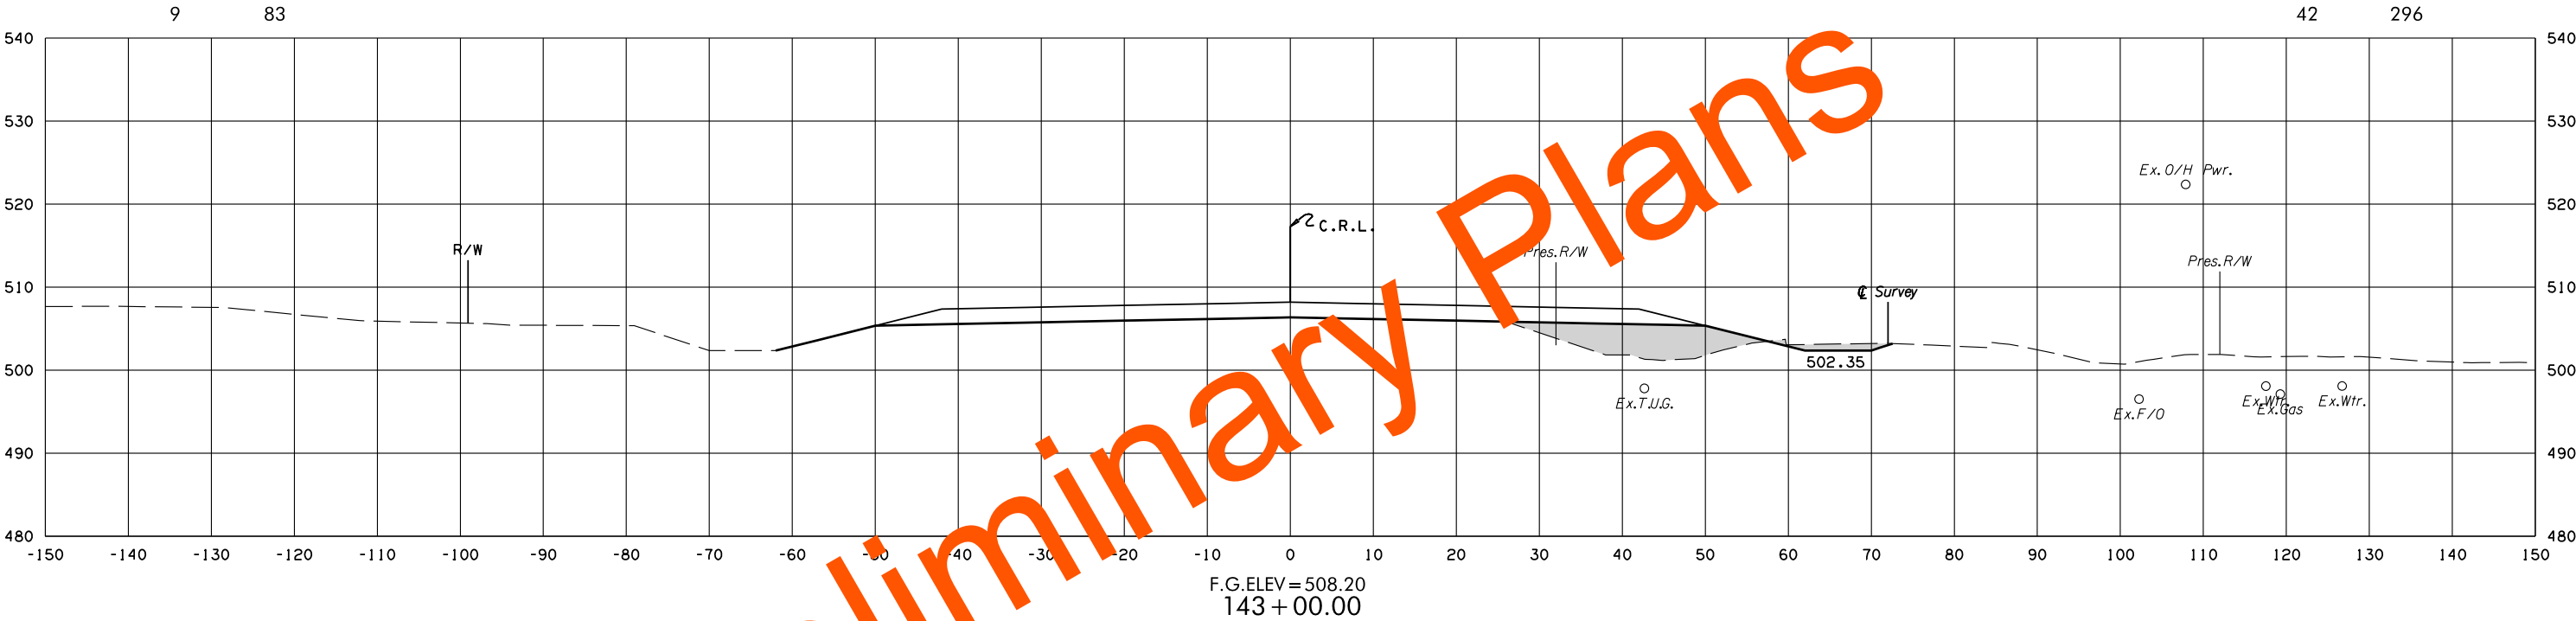


8/3/2022 2:23:45 PM G:\PROJECTS\202943 0001 US 59 LeFlore Co\Roadway\1712728 Surfacing\XSections\1712728-US59-XSECS.dgn


POB & ASSOCIATES, OKLAHOMA CITY, OK.						
FED. ROAD DIST. NO.	STATE	JOB PIECE NO.	FISCAL YEAR	SHEET NO.	TOTAL SHEETS	
6	OKLA.					
DESCRIPTION			REVISIONS		DATE	

AREA
CUT FILL

VOLUME
CUT FILL

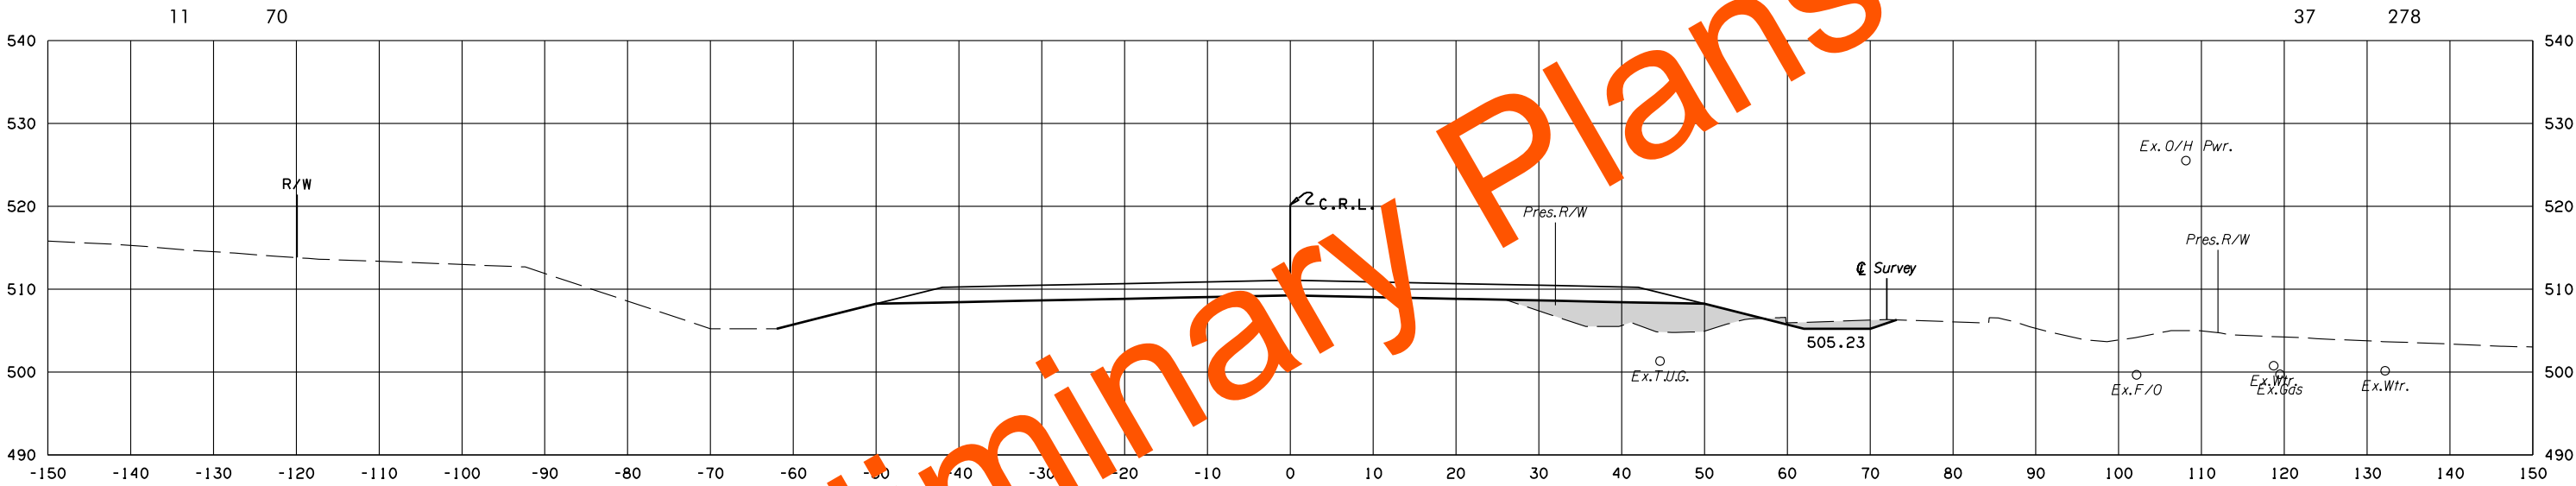

F.G.ELEV=511.07
145+00.00

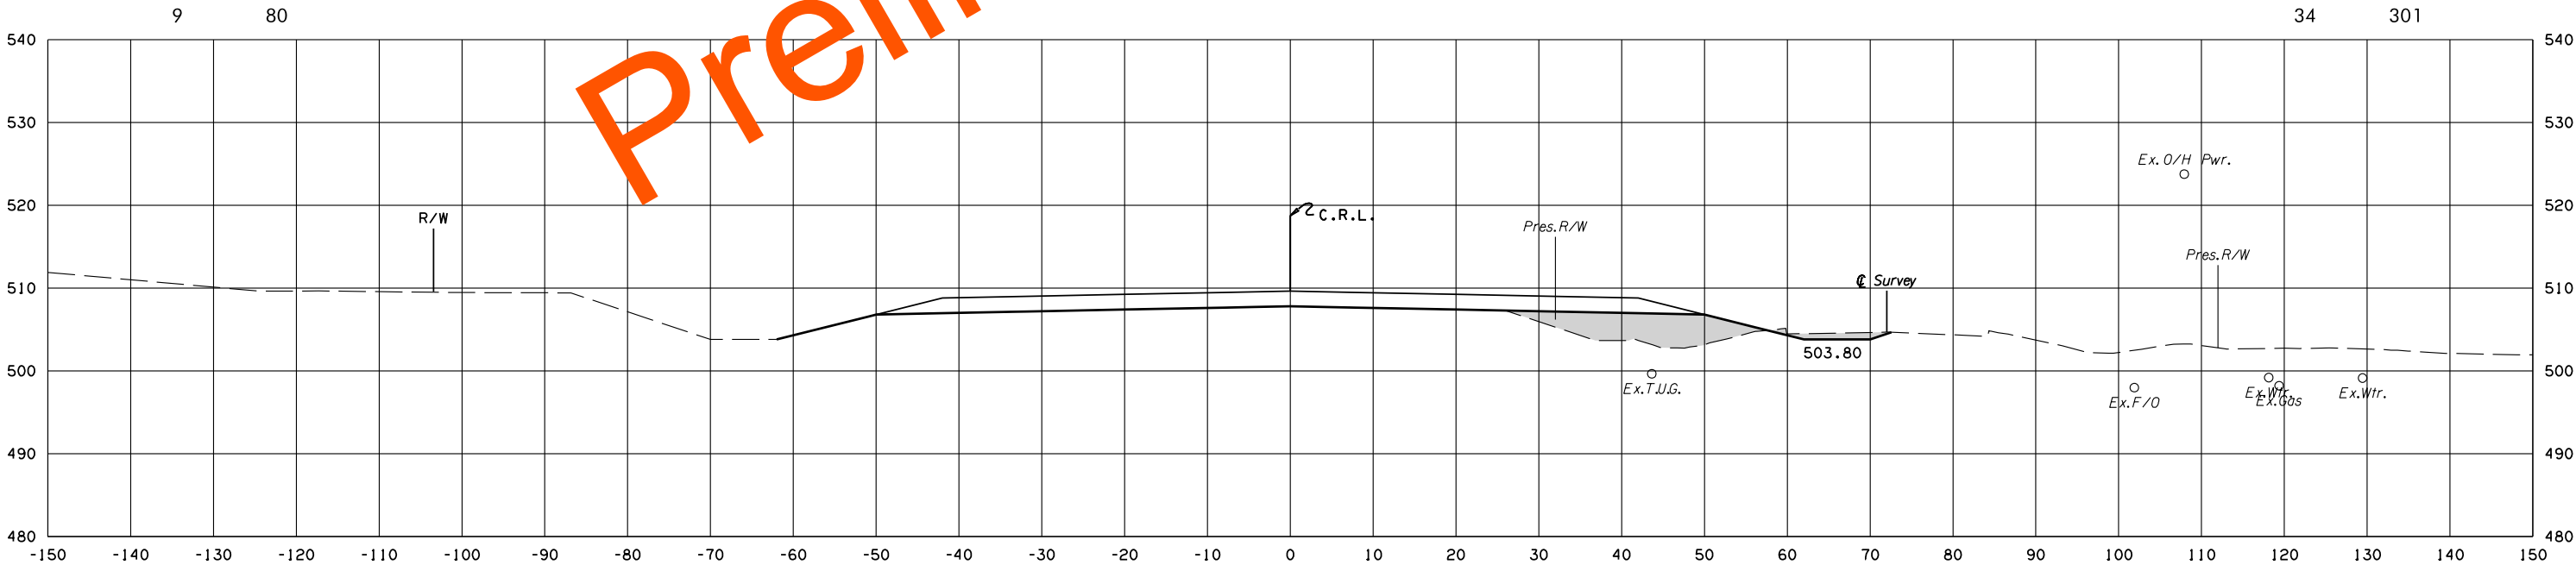

F.G.ELEV=509.63
144+00.00

U.S. 59



STATE JOB NO. 17127(28)
LEFLORE COUNTY SHEET NO. X100

8/3/2022 2:23:17 PM G:\PROJECTS\202943 0001 US 59 LeFlore Co\Roadway\1712728 Surfacing\XSections\1712728-US59-XSECS.dgn

POB & ASSOCIATES, OKLAHOMA CITY, OK.						
FED. ROAD DIST. NO.	STATE	JOB PIECE NO.	FISCAL YEAR	SHEET NO.	TOTAL SHEETS	
6	OKLA.					
DESCRIPTION			REVISIONS		DATE	

AREA
CUT FILL

VOLUME
CUT FILL

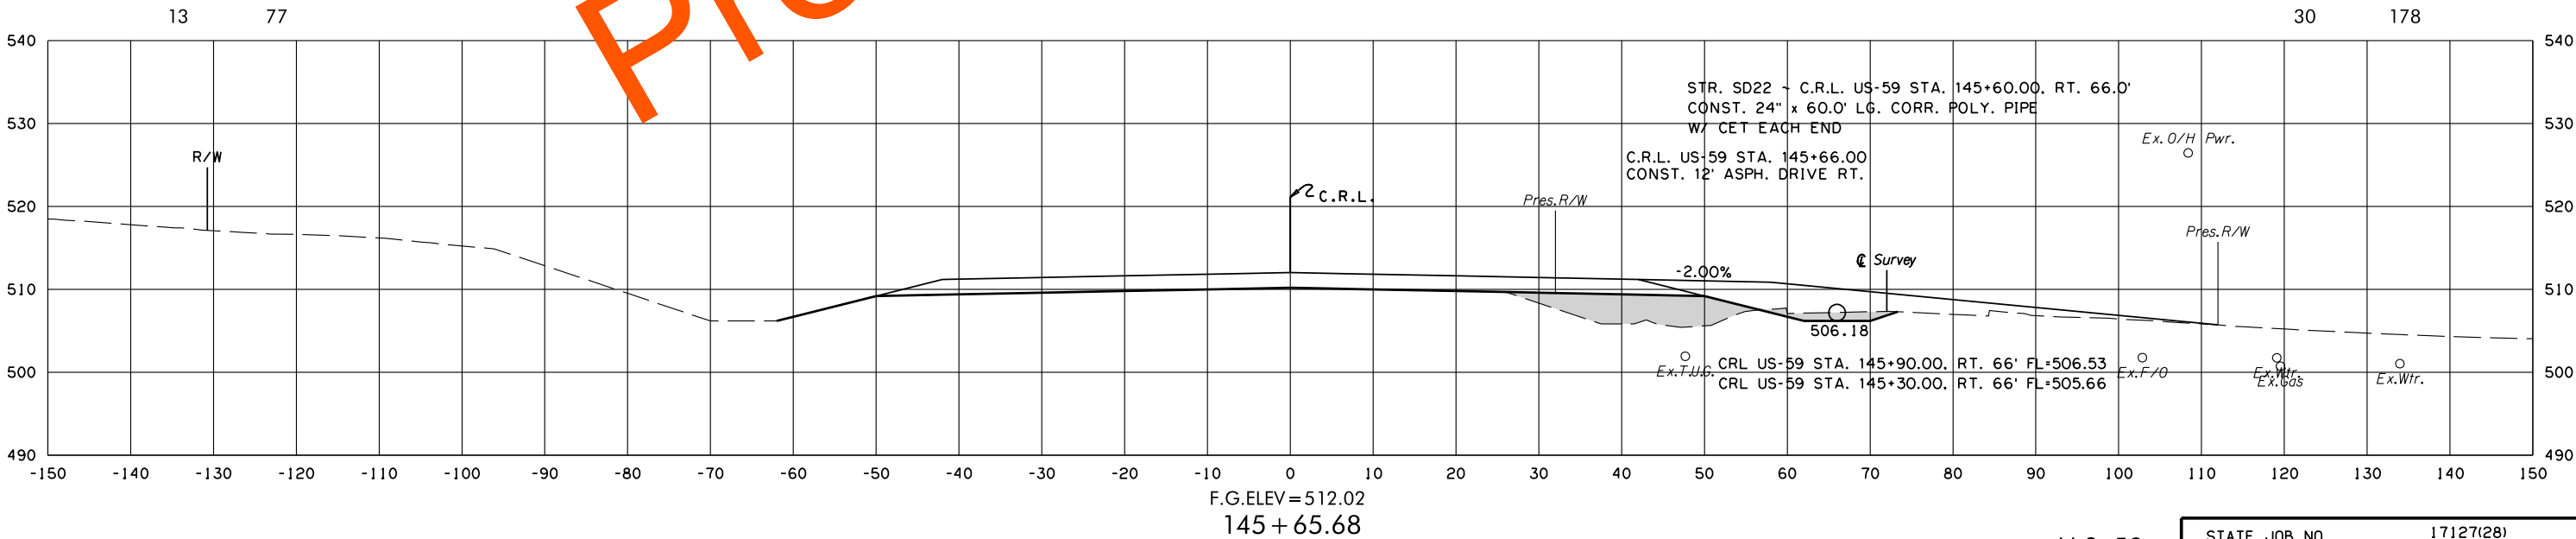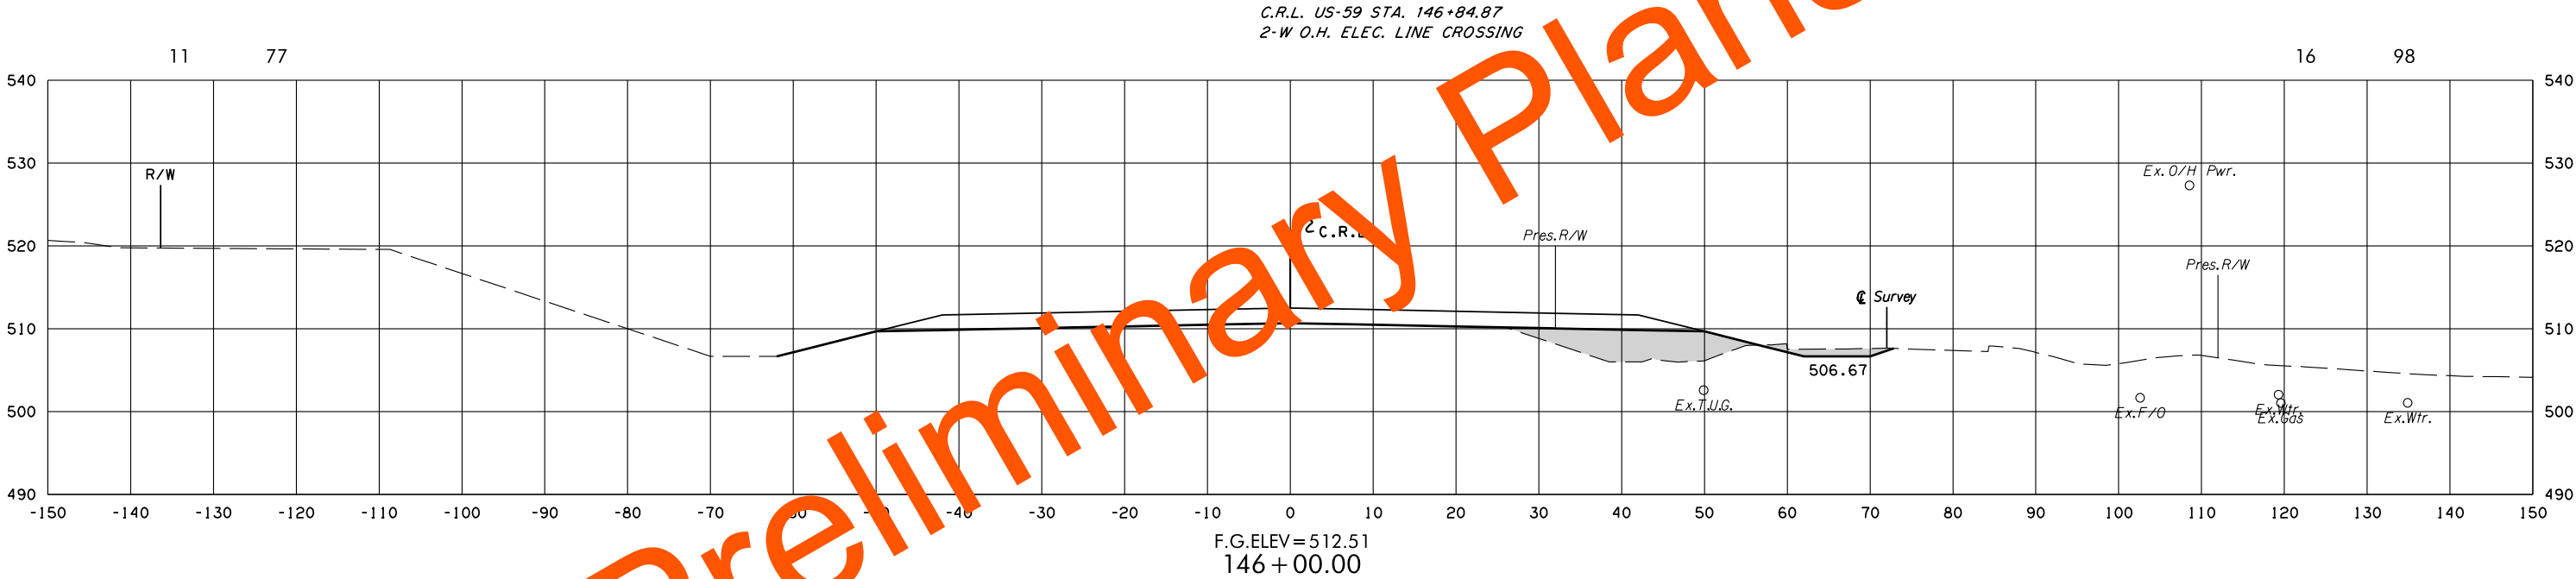



U.S. 59

STATE JOB NO. 17127(28)
LEFLORE COUNTY SHEET NO. X101

POB & ASSOCIATES, OKLAHOMA CITY, OK.						
FED. ROAD DIST. NO.	STATE	JOB PIECE NO.	FISCAL YEAR	SHEET NO.	TOTAL SHEETS	
6	OKLA.					
DESCRIPTION			REVISIONS		DATE	

AREA
CUT FILL

VOLUME
CUT FILL

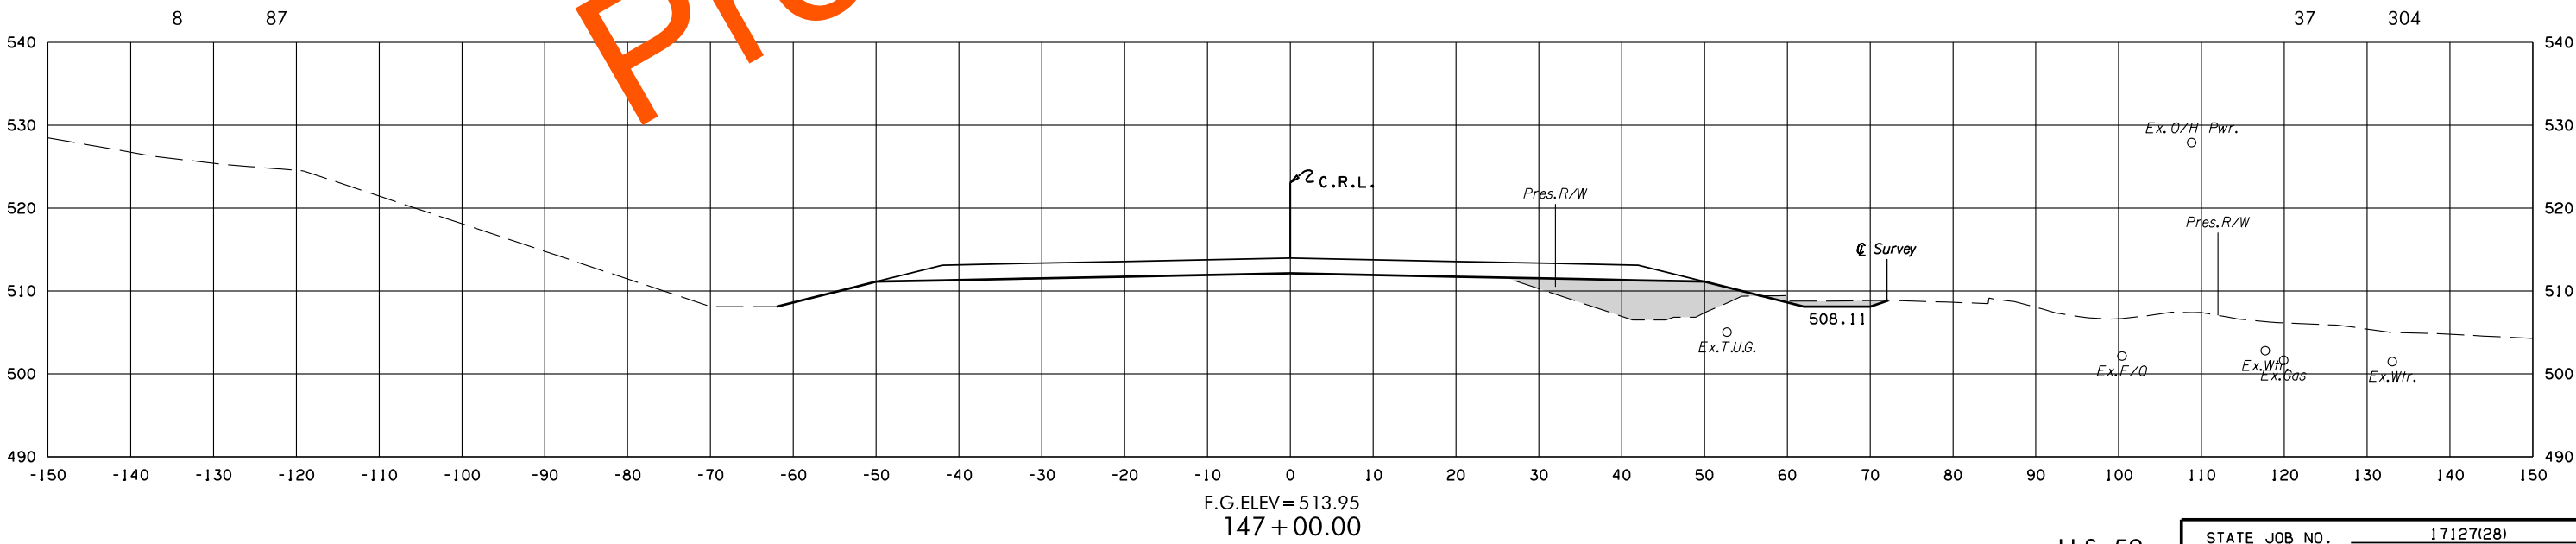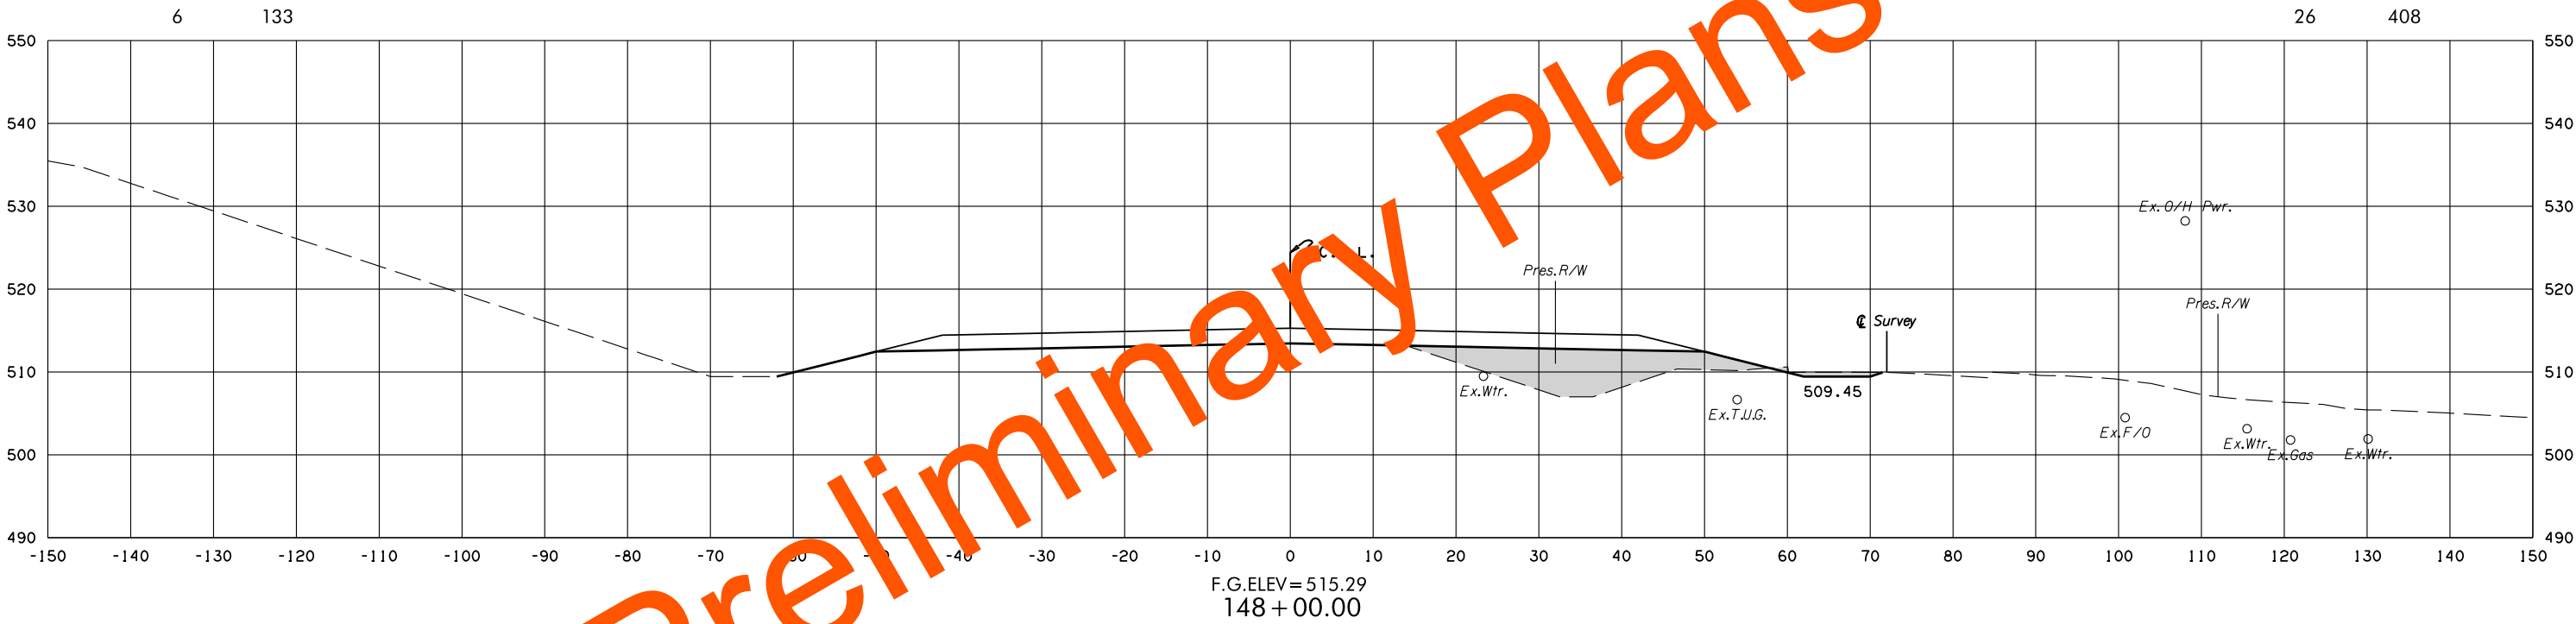

8/3/2022 2:23:27 PM
G:\PROJECTS\202943 0001 US 59 LeFlore Co\Roadway\1712728 Surfacing\XSections\1712728-US59-XSECS.dgn



U.S. 59

STATE JOB NO. 17127(28)
LEFLORE COUNTY SHEET NO. X102

POB & ASSOCIATES, OKLAHOMA CITY, OK.						
FED. ROAD DIST. NO.	STATE	JOB PIECE NO.	FISCAL YEAR	SHEET NO.	TOTAL SHEETS	
6	OKLA.					
DESCRIPTION			REVISIONS		DATE	

AREA
CUT FILL

VOLUME
CUT FILL

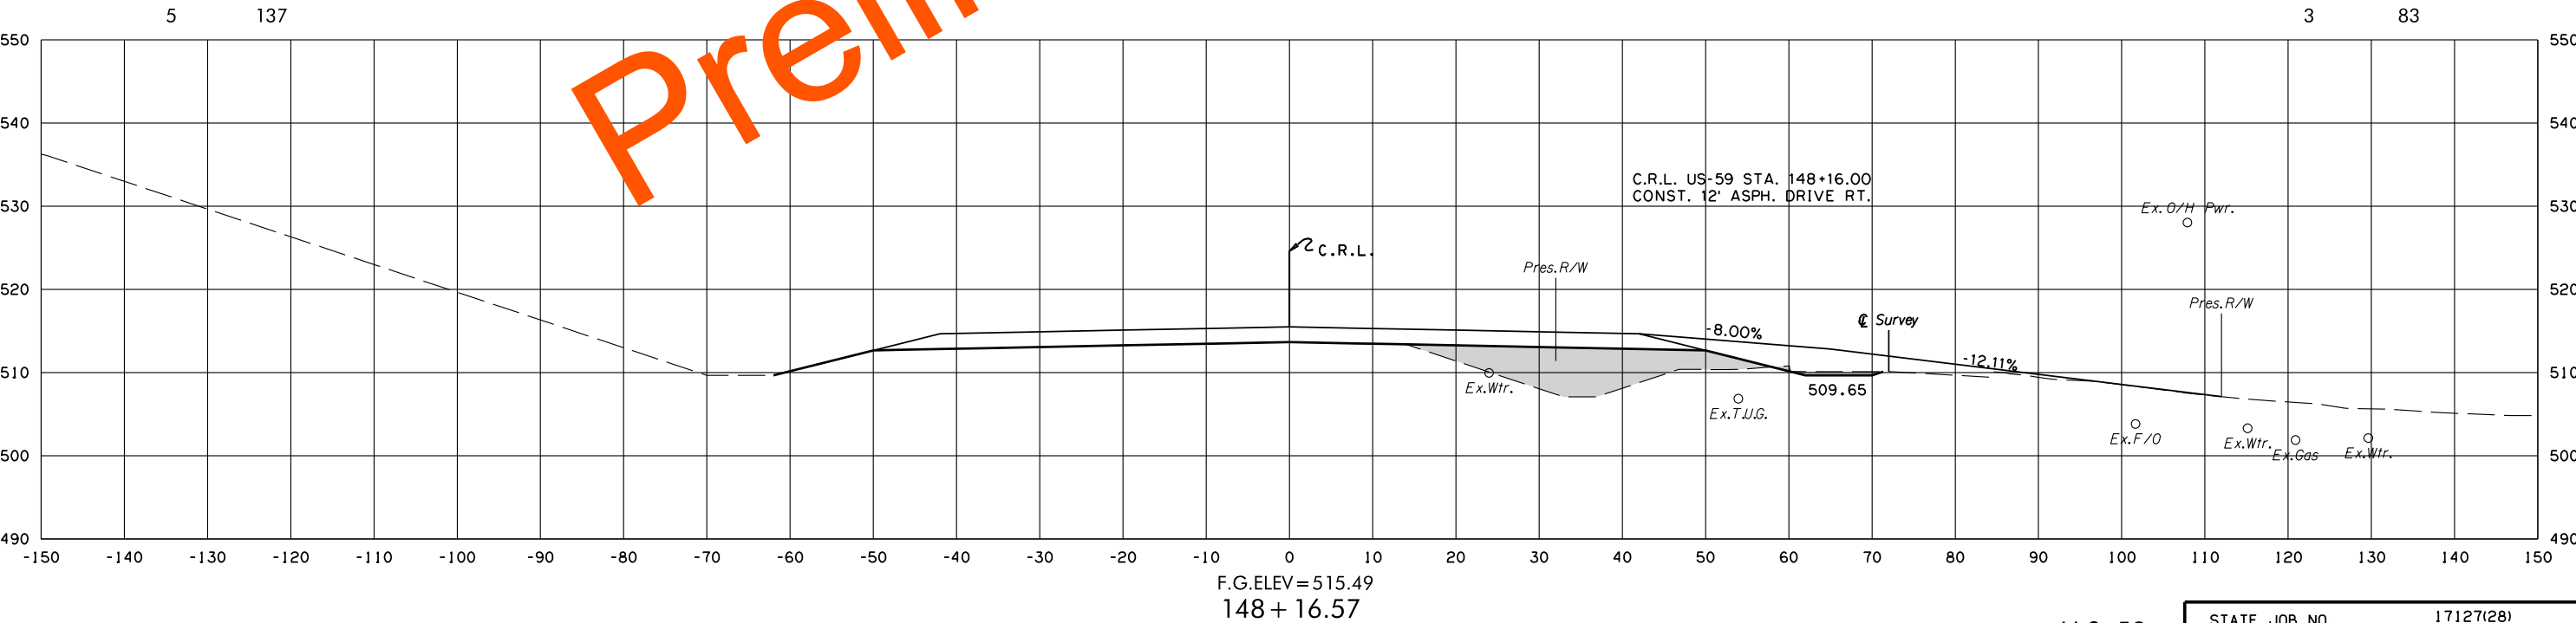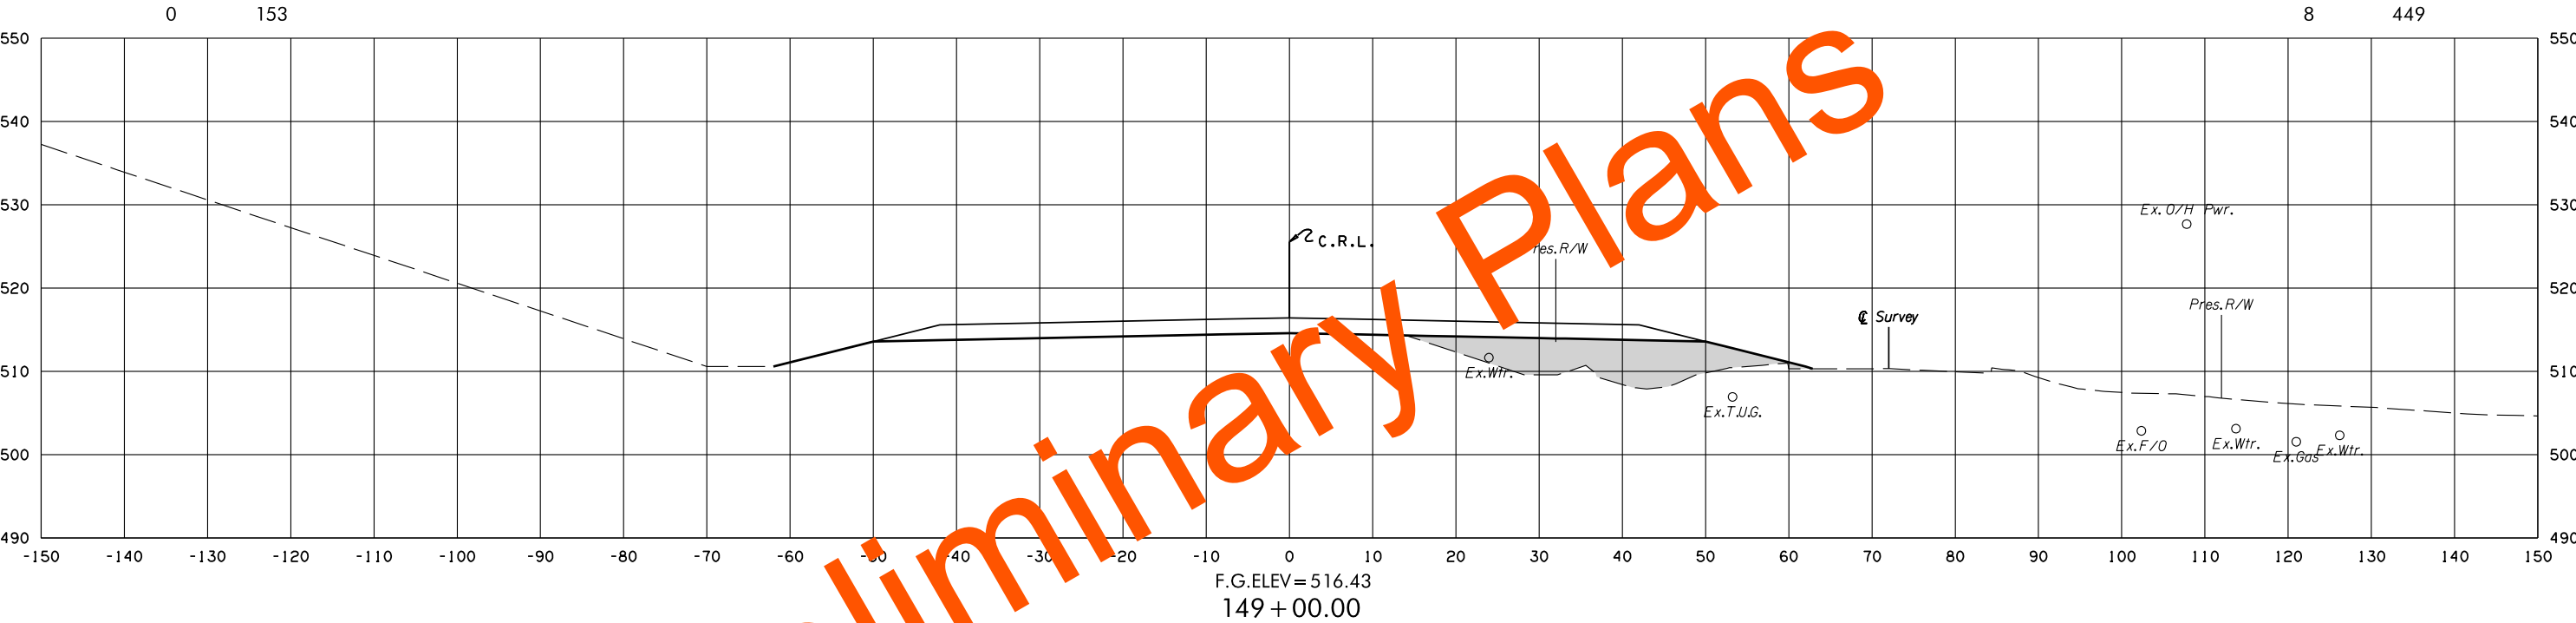


8/3/2022 2:23:28 PM
G:\PROJECTS\202943 0001 US 59 LeFlore Co\Roadway\1712728 Surfacing\XSections\1712728-US59-XSECS.dgn

POB & ASSOCIATES, OKLAHOMA CITY, OK.						
FED. ROAD DIST. NO.	STATE	JOB PIECE NO.	FISCAL YEAR	SHEET NO.	TOTAL SHEETS	
6	OKLA.					
DESCRIPTION			REVISIONS		DATE	


AREA
CUT FILL

VOLUME
CUT FILL

C.R.L. US-59 STA. 151+75.15
s=-0.0200/0.0200 ft./ft.
k=0.000222222 ft./ft.

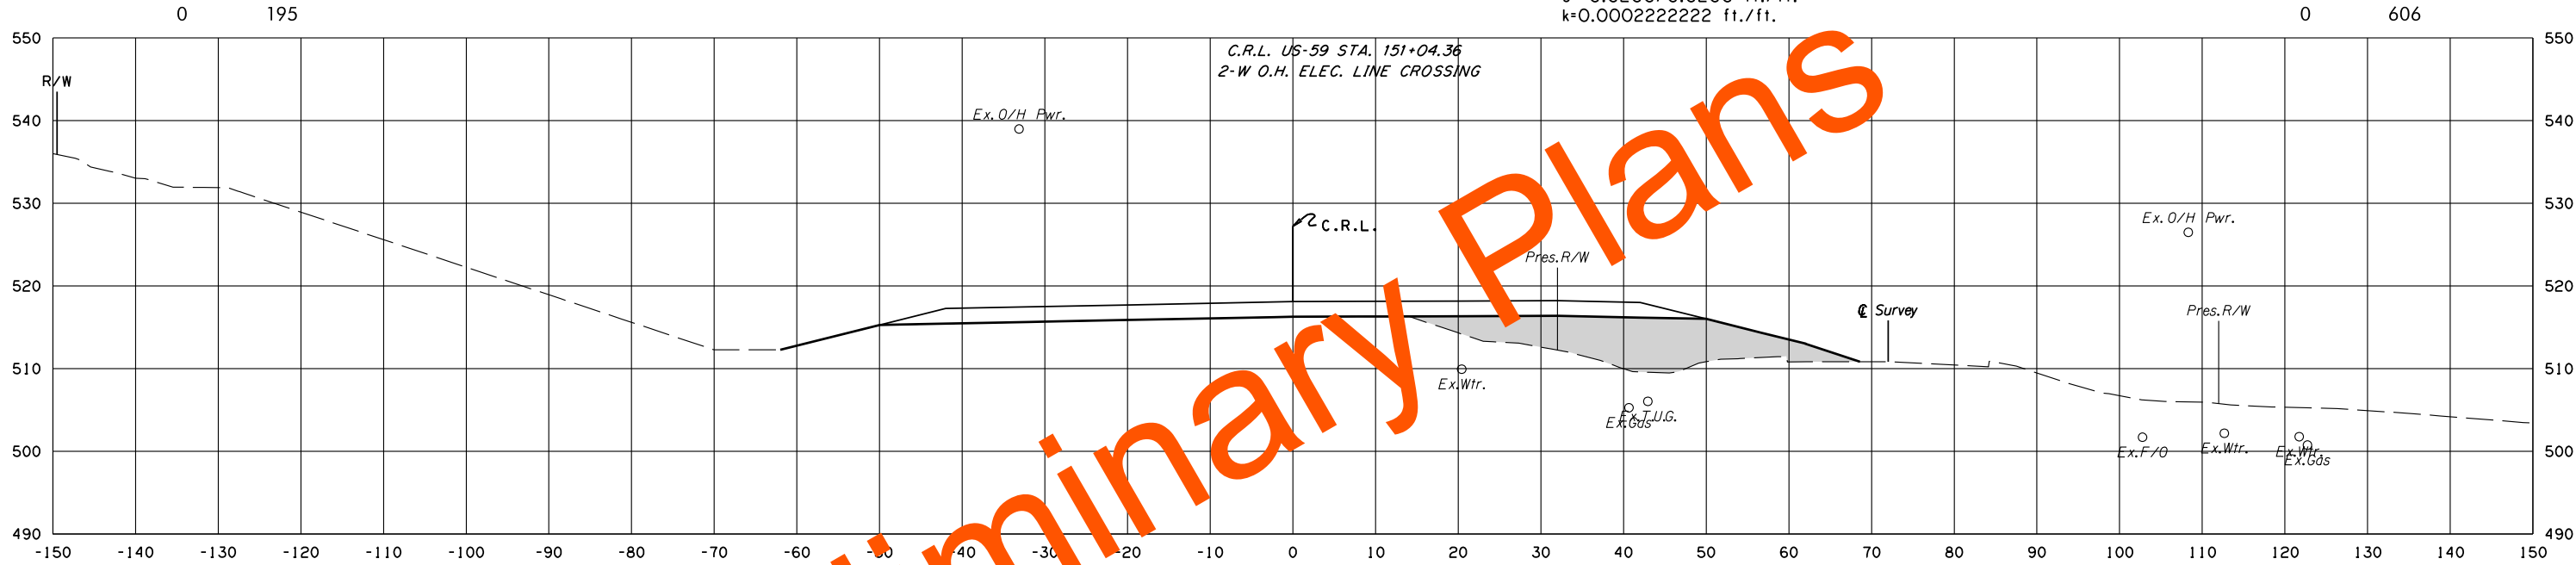

F.G.ELEV=518.11
151+00.00

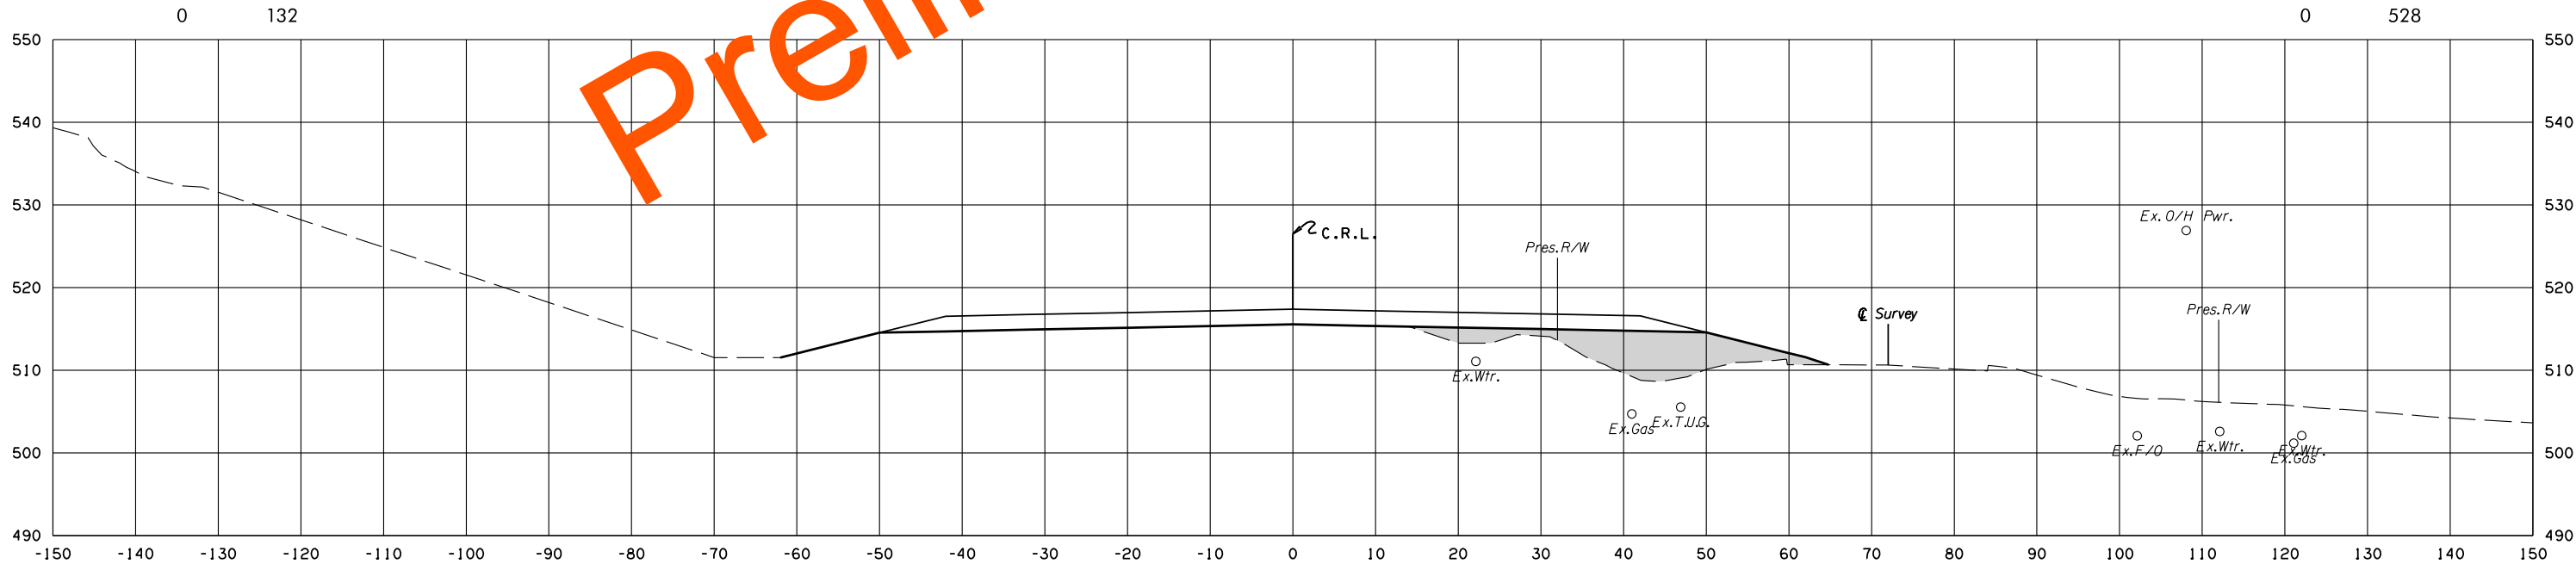

F.G.ELEV=517.37
150+00.00

C.R.L. US-59 STA. 149+95.15
s=-0.0200/-0.0200 ft./ft.
k=0.0000000000 ft./ft.

U.S. 59

STATE JOB NO. 17127(28)
LEFLORE COUNTY SHEET NO. X104

POB & ASSOCIATES, OKLAHOMA CITY, OK.						
FED. DIST. NO.	ROAD NO.	STATE	JOB PIECE NO.	FISCAL YEAR	SHEET NO.	TOTAL SHEETS
6		OKLA.				
DESCRIPTION			REVISIONS		DATE	

AREA
CUT FILL

VOLUME
CUT FILL


C.R.L. US-59 STA. 153+82.15
s=-0.0660/0.0660 ft./ft.
k=0.0002222222 ft./ft.

C.R.L. US-59 STA. 153+25.88
POWER POLE 0.3' RT.



F.G.ELEV=518.70
153+00.00

C.R.L. US-59 STA. 152+00
CONST. 18' T.S.C. DRIVE LT.
AS DIKE

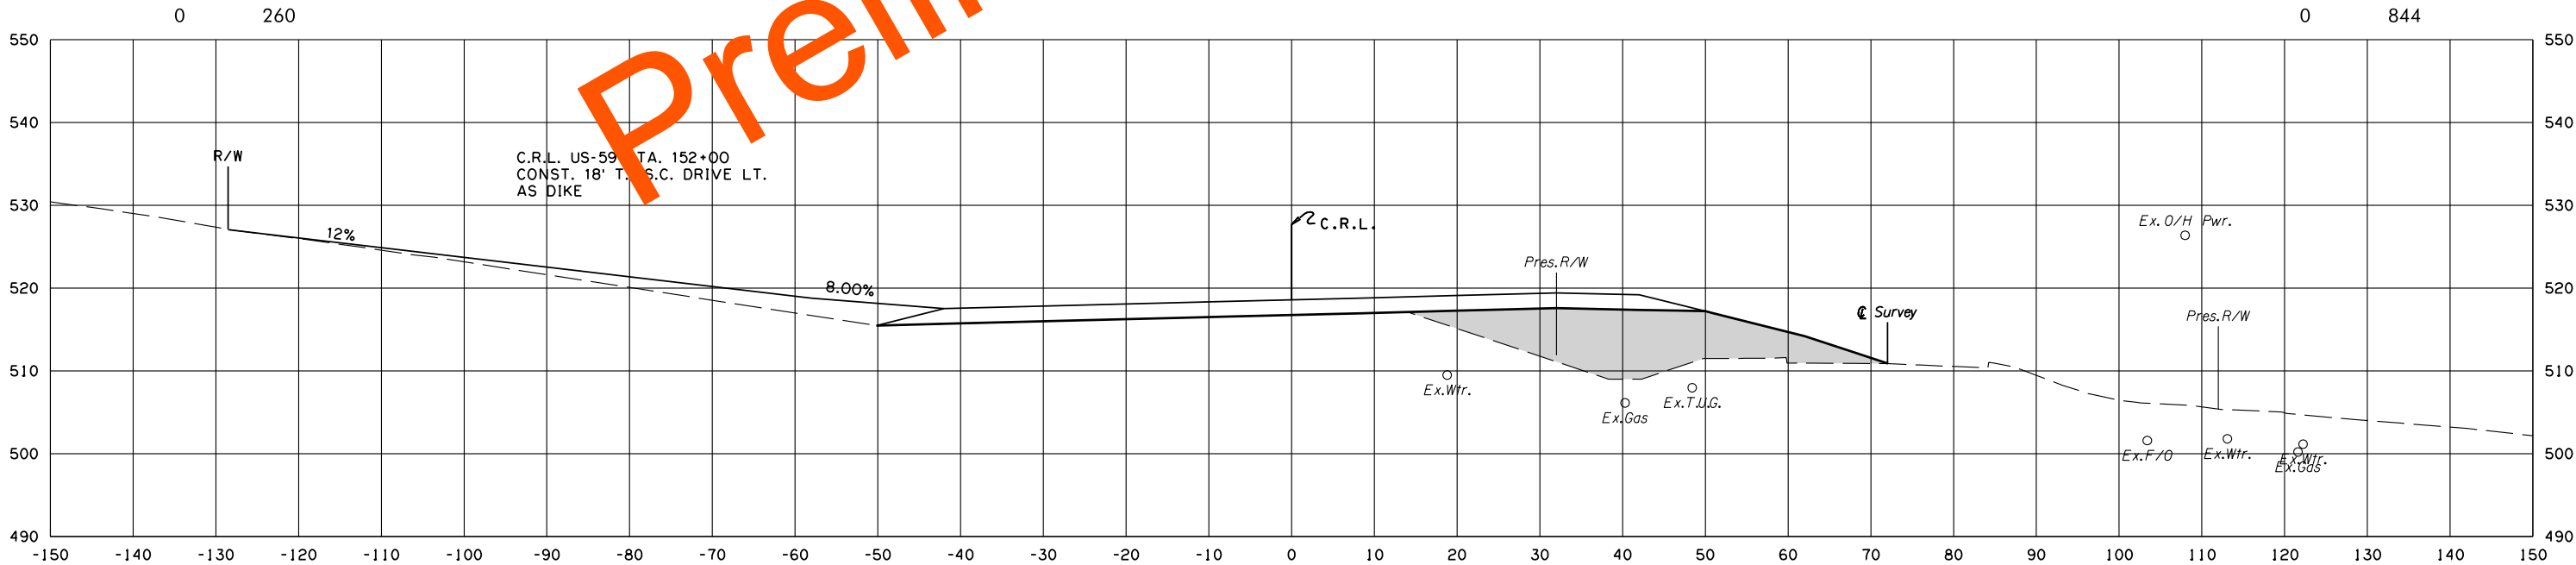

F.G.ELEV=518.58
152+00.00

U.S. 59



STATE JOB NO. 17127(28)
LEFLORE COUNTY SHEET NO. X105

8/3/2022 2:23:31 PM
G:\PROJECTS\202943 0001 US 59 LeFlore Co\Roadway\1712728 Surfacing\Xsections\1712728-US59-XSECS.dgn

POB & ASSOCIATES, OKLAHOMA CITY, OK.						
FED. ROAD DIST. NO.	STATE	JOB PIECE NO.	FISCAL YEAR	SHEET NO.	TOTAL SHEETS	
6	OKLA.					
DESCRIPTION			REVISIONS		DATE	

AREA
CUT FILL

VOLUME
CUT FILL

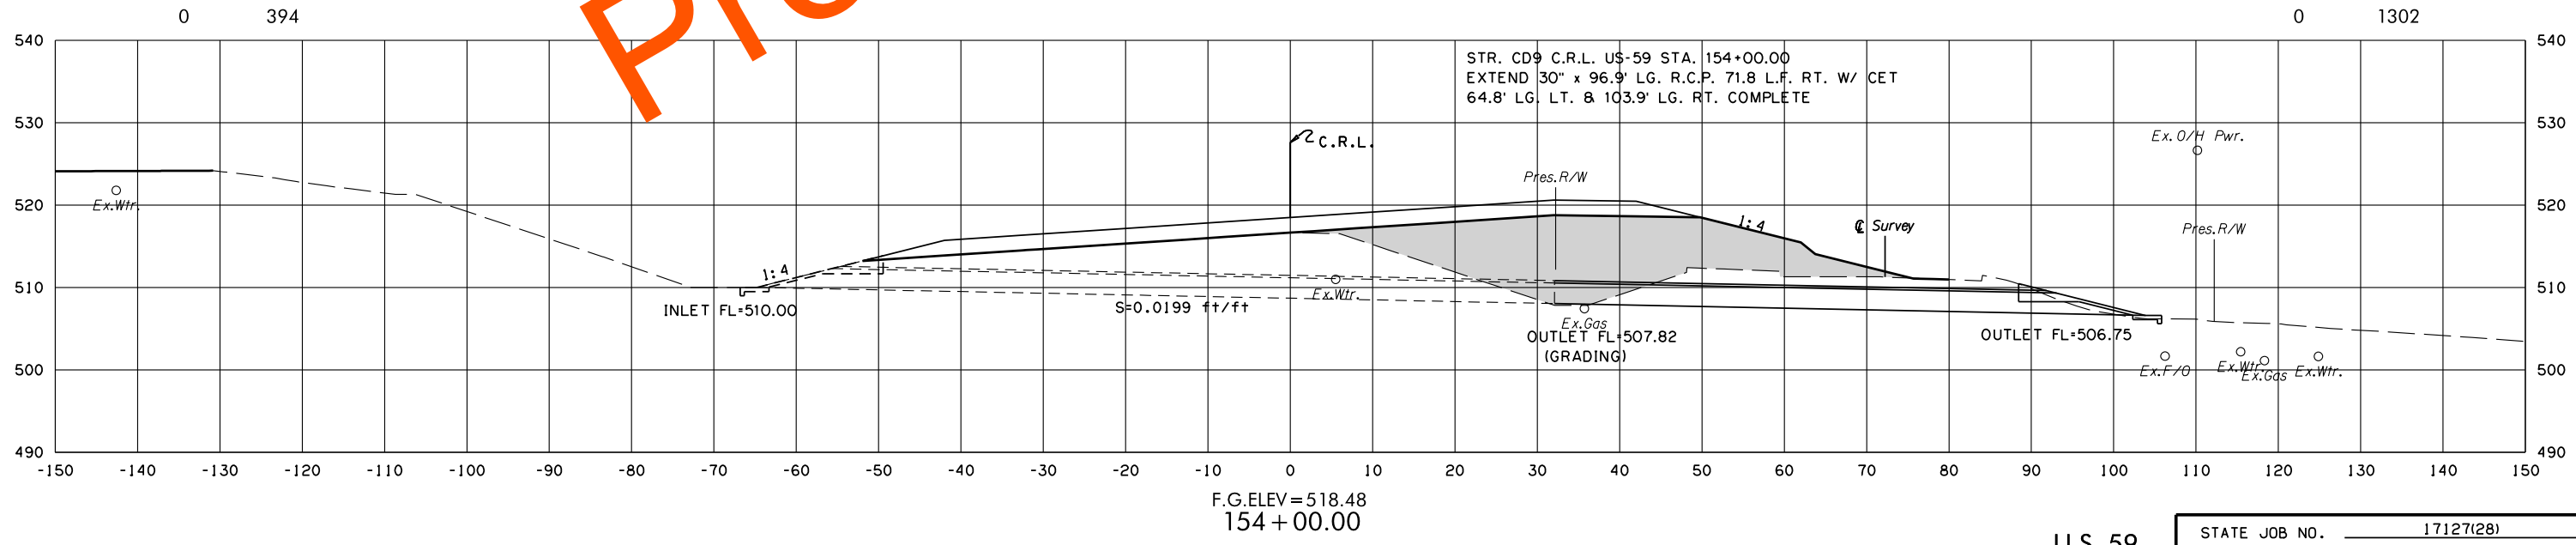
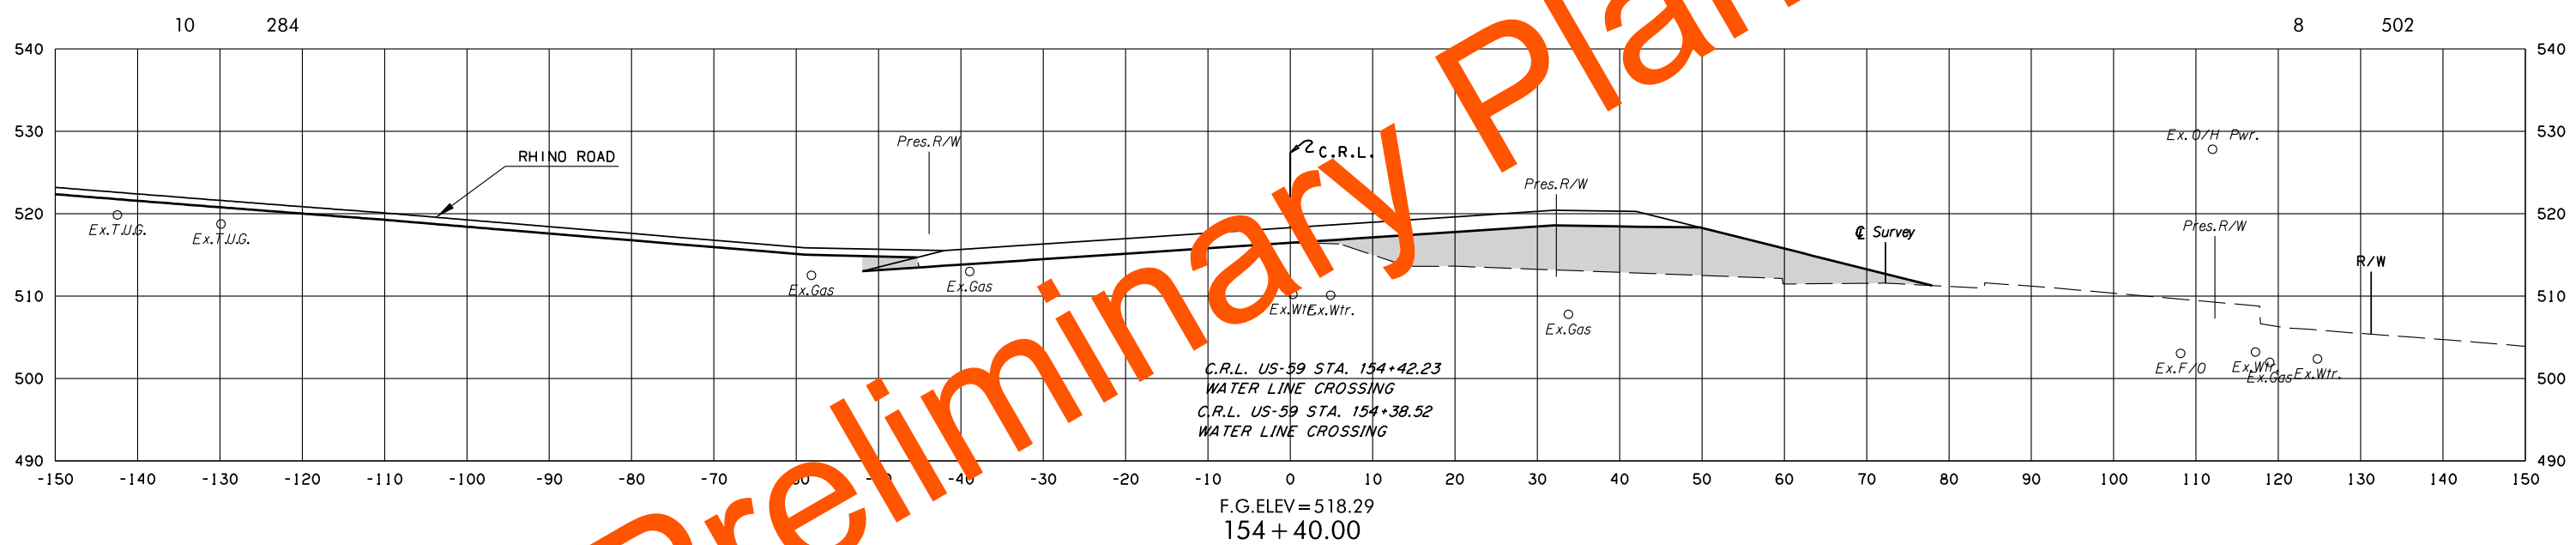


8/3/2022 2:23:33 PM G:\PROJECTS\202943 0001 US 59 LeFlore Co\Roadway\1712728 Surfacing\XSections\1712728-US59-XSECS.dgn

POB & ASSOCIATES, OKLAHOMA CITY, OK.						
FED. ROAD DIST. NO.	STATE	JOB PIECE NO.	FISCAL YEAR	SHEET NO.	TOTAL SHEETS	
6	OKLA.					
DESCRIPTION			REVISIONS		DATE	

AREA
CUT FILL

VOLUME
CUT FILL

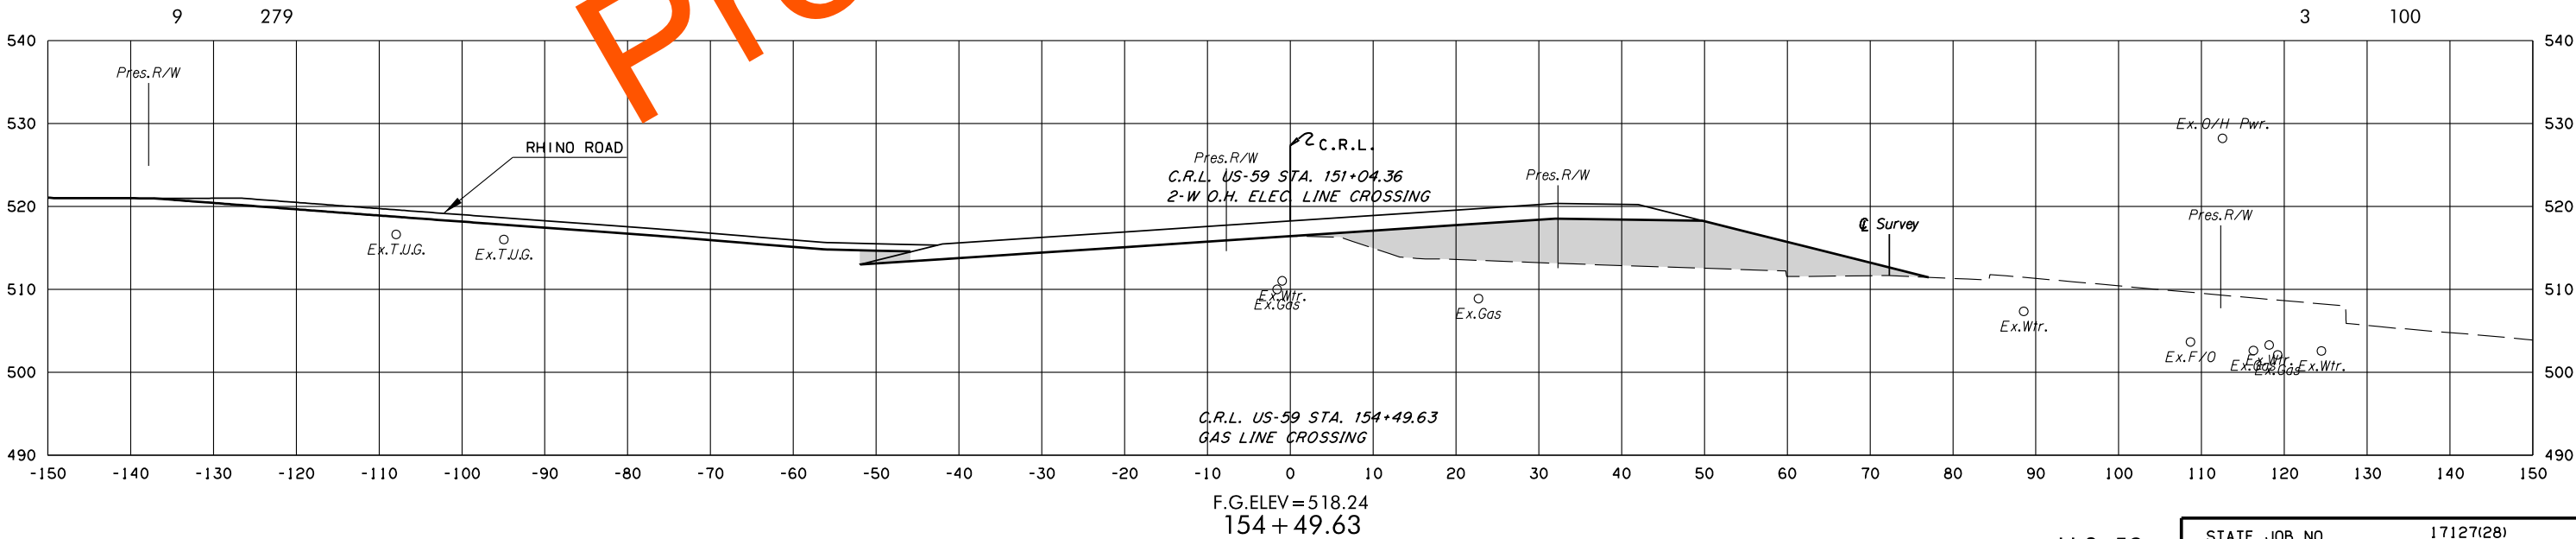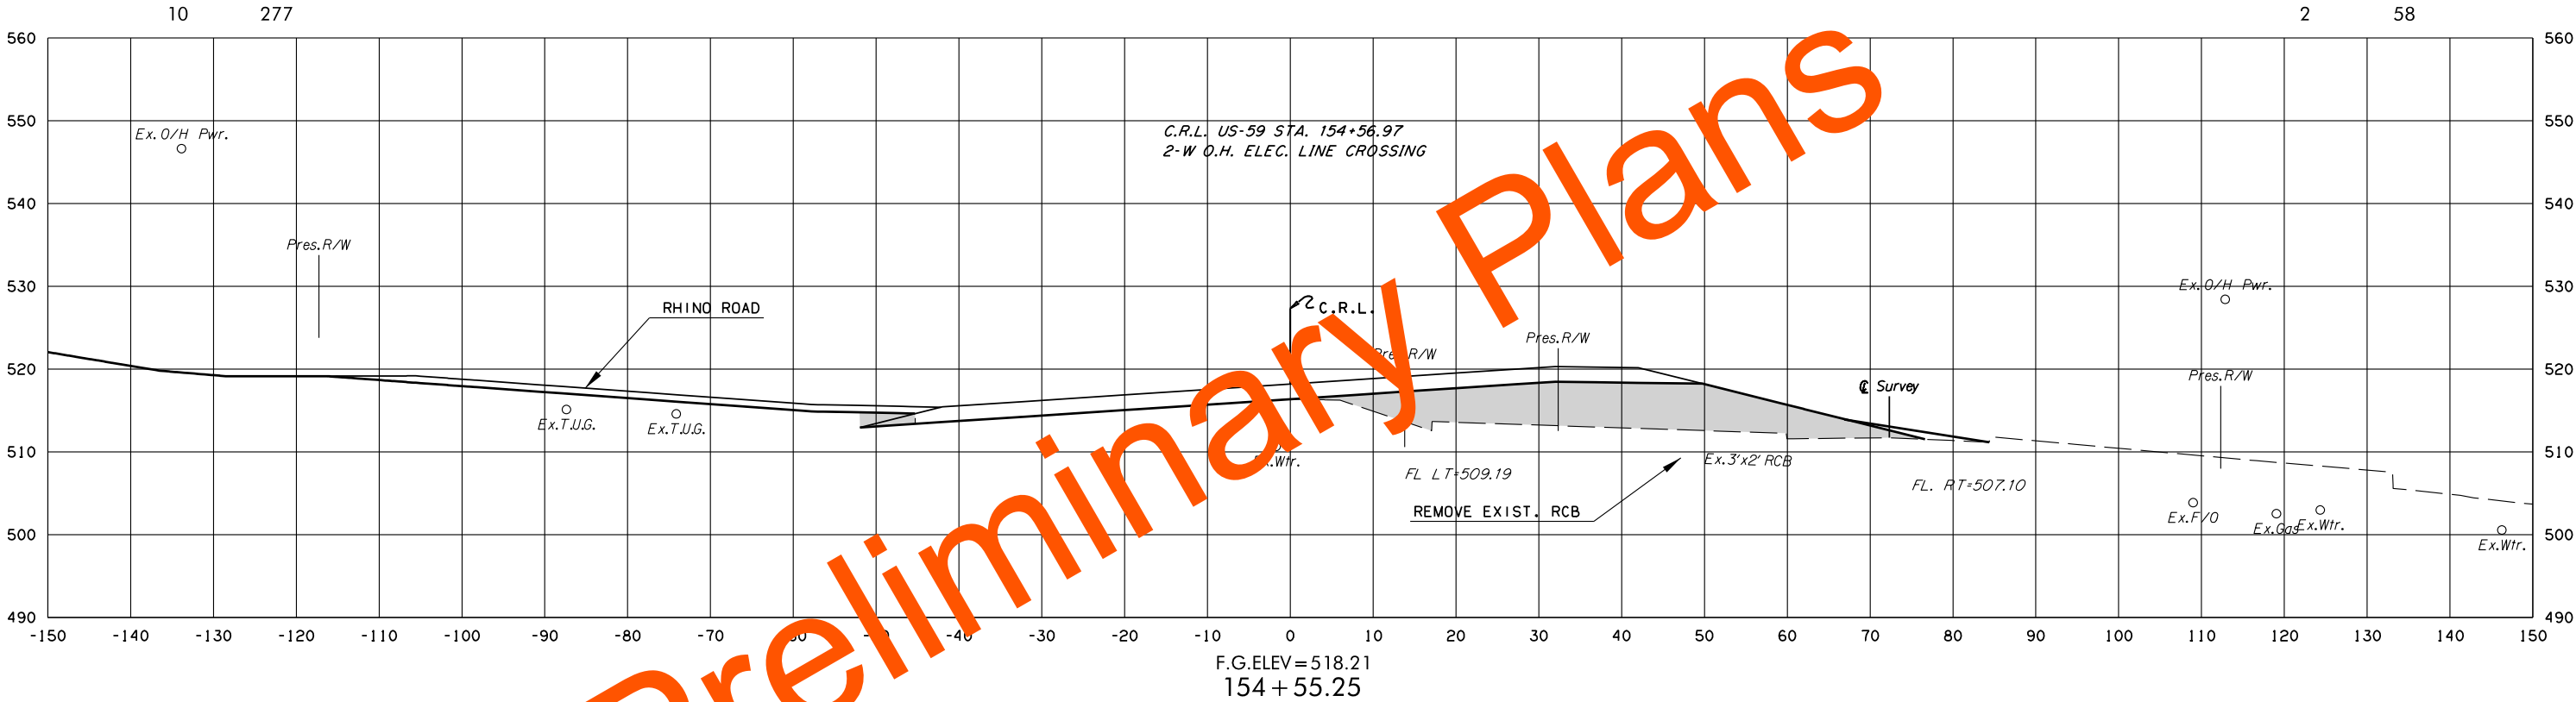

8/3/2022 2:23:34 PM G:\PROJECTS\202943 0001 US 59 LeFlore Co\Roadway\1712728 Surfacing\Xsections\1712728-US59-XSECS.dgn

POB & ASSOCIATES, OKLAHOMA CITY, OK.						
FED. ROAD DIST. NO.	STATE	JOB PIECE NO.	FISCAL YEAR	SHEET NO.	TOTAL SHEETS	
6	OKLA.					
DESCRIPTION			REVISIONS		DATE	

AREA
CUT FILL

VOLUME
CUT FILL

C.R.L. US-59 STA. 154+56.97
2-W O.H. ELEC. LINE CROSSING

C.R.L. US-59 STA. 154+88.41
TUG LINE CROSSING
C.R.L. US-59 STA. 154+83.50
TUG LINE CROSSING

C.R.L. US-59 STA. 154+79.84
CONST. 26' SECTION LINE ROAD RT.
SEE RHINO RD/CARTER LAKE RD
CROSS-SECTIONS

C.R.L. US-59 STA. 154+42.23
WATER LINE CROSSING
C.R.L. US-59 STA. 154+38.52
WATER LINE CROSSING
C.R.L. US-59 STA. 154+49.63
GAS LINE CROSSING

F.G.ELEV=518.12
154+70.00

F.G.ELEV=518.13
154+68.80

8/3/2022 2:23:35 PM G:\PROJECTS\202943 0001 US 59 LeFlore Co\Roadway\1712728 Surfacing\XSections\1712728-US59-XSECS.dgn



U.S. 59

STATE JOB NO. 17127(28)
LEFLORE COUNTY SHEET NO. X108

POB & ASSOCIATES, OKLAHOMA CITY, OK.						
FED. DIST. NO.	ROAD NO.	STATE	JOB PIECE NO.	FISCAL YEAR	SHEET NO.	TOTAL SHEETS
6		OKLA.				
DESCRIPTION			REVISIONS		DATE	

AREA
CUT FILL

VOLUME
CUT FILL

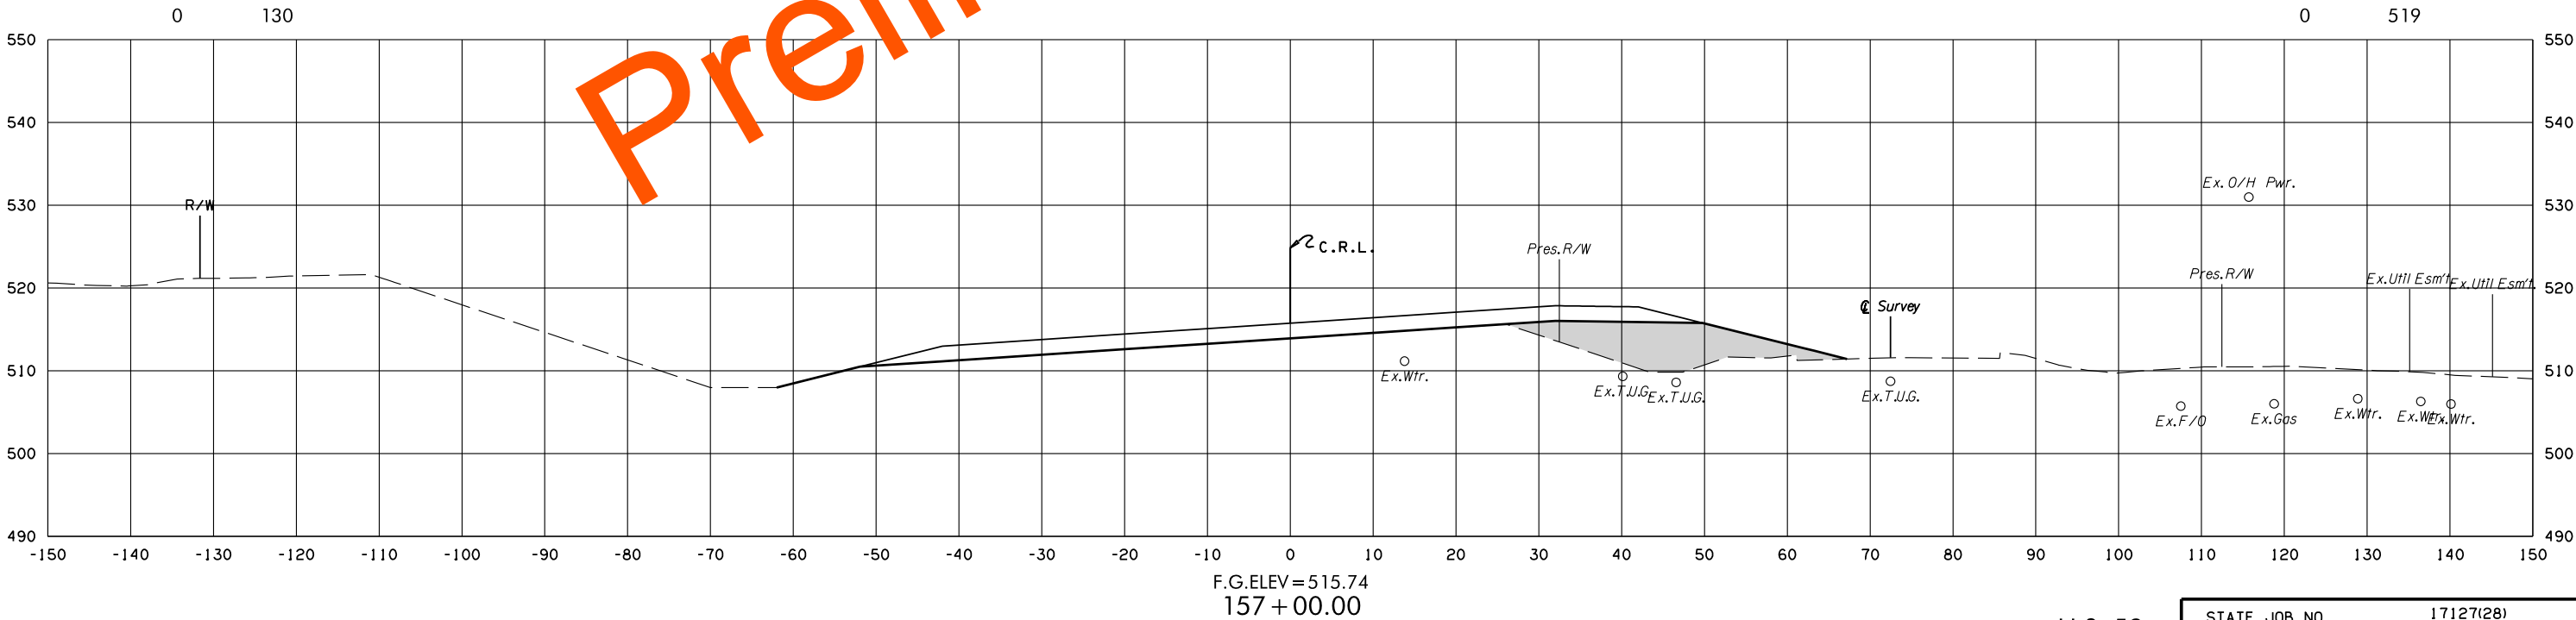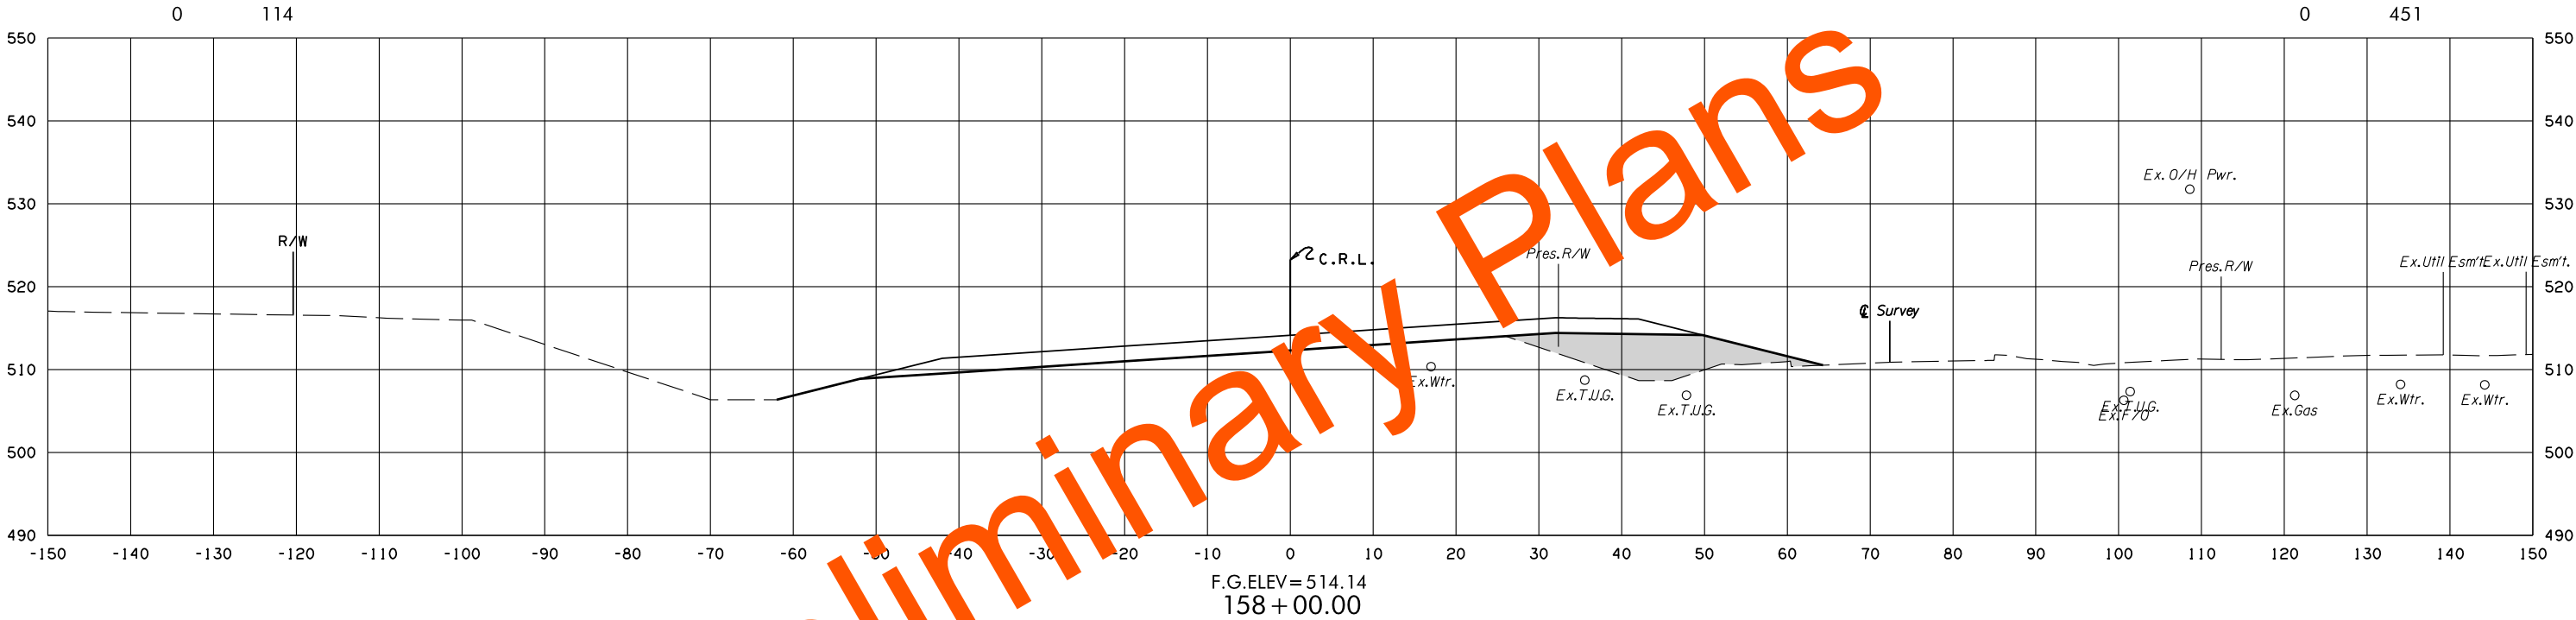


8/3/2022 2:23:38 PM
G:\PROJECTS\2024\3 0001 US 59 LeFlore Co\Roadway\1712728 Surfacing\XSections\1712728-US59-XSECS.dgn

POB & ASSOCIATES, OKLAHOMA CITY, OK.						
FED. ROAD DIST. NO.	STATE	JOB PIECE NO.	FISCAL YEAR	SHEET NO.	TOTAL SHEETS	
6	OKLA.					
DESCRIPTION			REVISIONS		DATE	

AREA
CUT FILL

VOLUME
CUT FILL


C.R.L. US-59 STA. 159+58.89
2-W O.H. ELEC. LINE CROSSING
C.R.L. US-59 STA. 159+16.86
1-W O.H. ELEC. LINE CROSSING

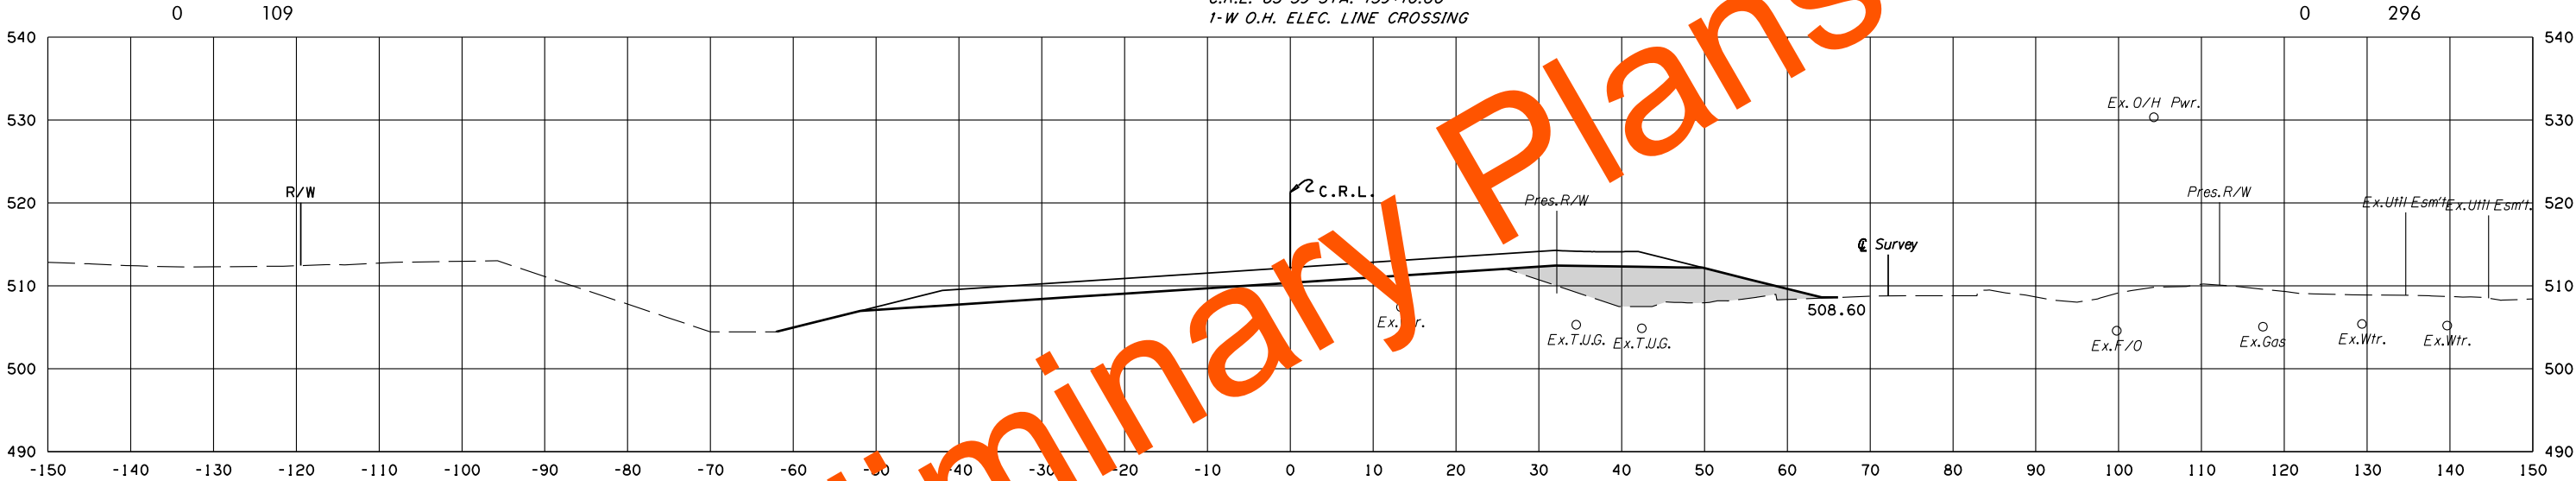

F.G.ELEV=512.19
159+00.00
C.R.L. US-59 STA. 158+96.51
s=-0.0660/0.0660 ft./ft.
k=0.0000000000 ft./ft.

US-59 CRL STA. 158+50.00
BEG. SPEC. DITCH RT.
FL=510.50

C.R.L. US-59 STA. 158+27.00
CONST. 12' ASPH. DRIVE RT.
AS DIKE

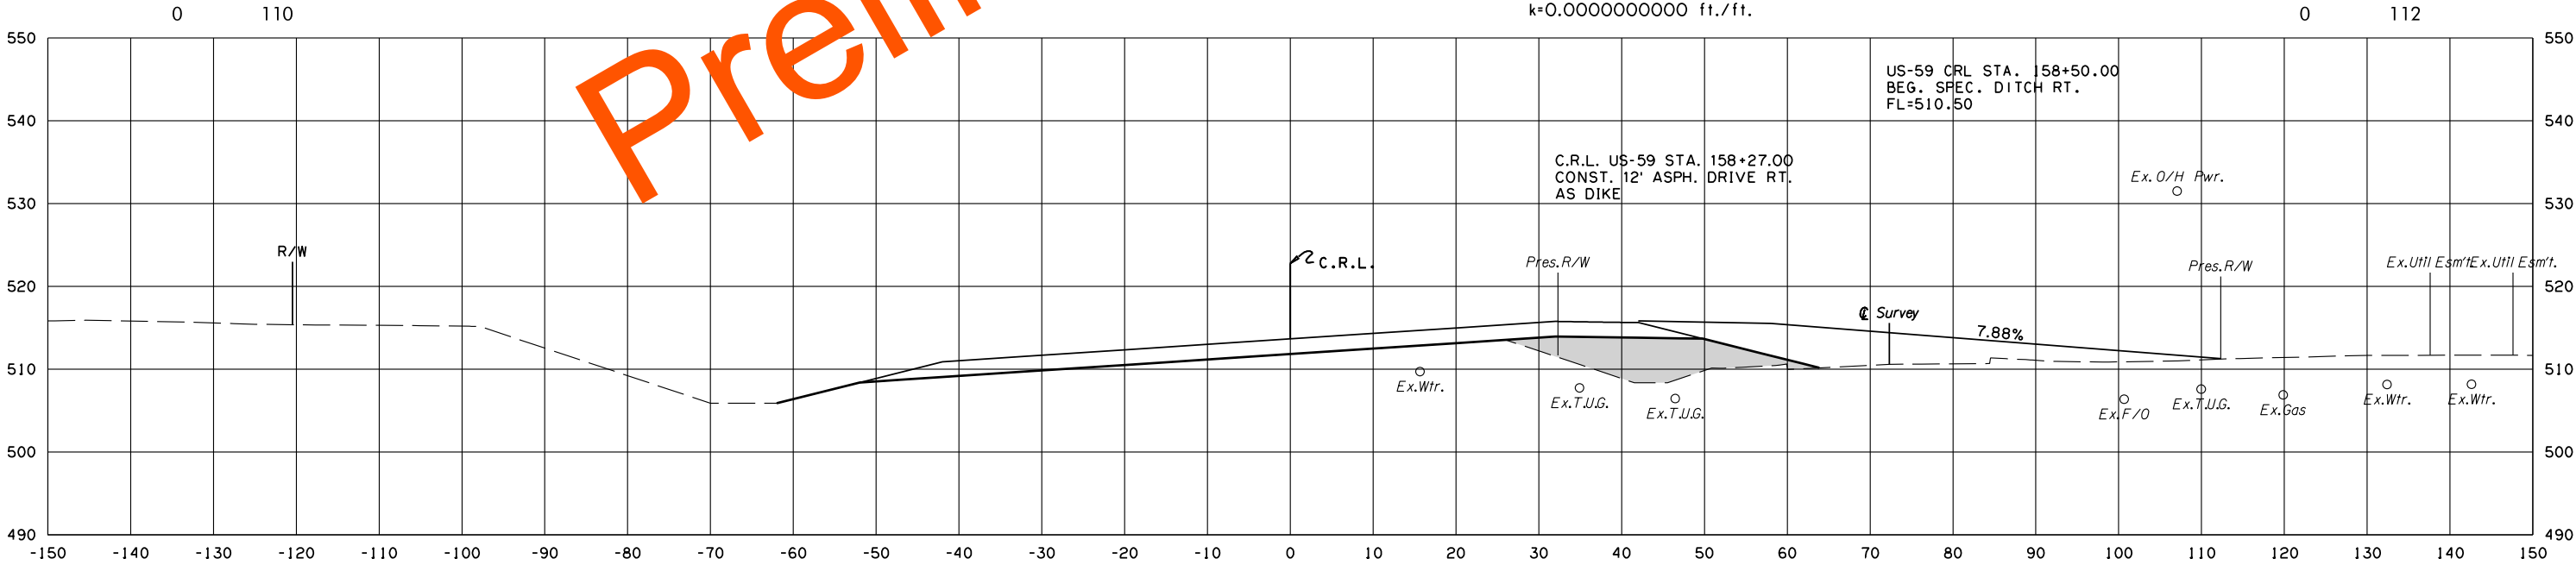

F.G.ELEV=513.65
158+27.10

7.88%

8/3/2022 2:23:40 PM
G:\PROJECTS\202943 0001 US 59 LeFlore Co\Roadway\1712728 Surfacing\XSections\1712728-US59-XSECS.dgn


U.S. 59

STATE JOB NO. 17127(28)
LEFLORE COUNTY SHEET NO. 111


POB & ASSOCIATES, OKLAHOMA CITY, OK.						
FED. ROAD DIST. NO.	STATE	JOB PIECE NO.	FISCAL YEAR	SHEET NO.	TOTAL SHEETS	
6	OKLA.					
DESCRIPTION			REVISIONS		DATE	

AREA
CUT FILL

VOLUME
CUT FILL

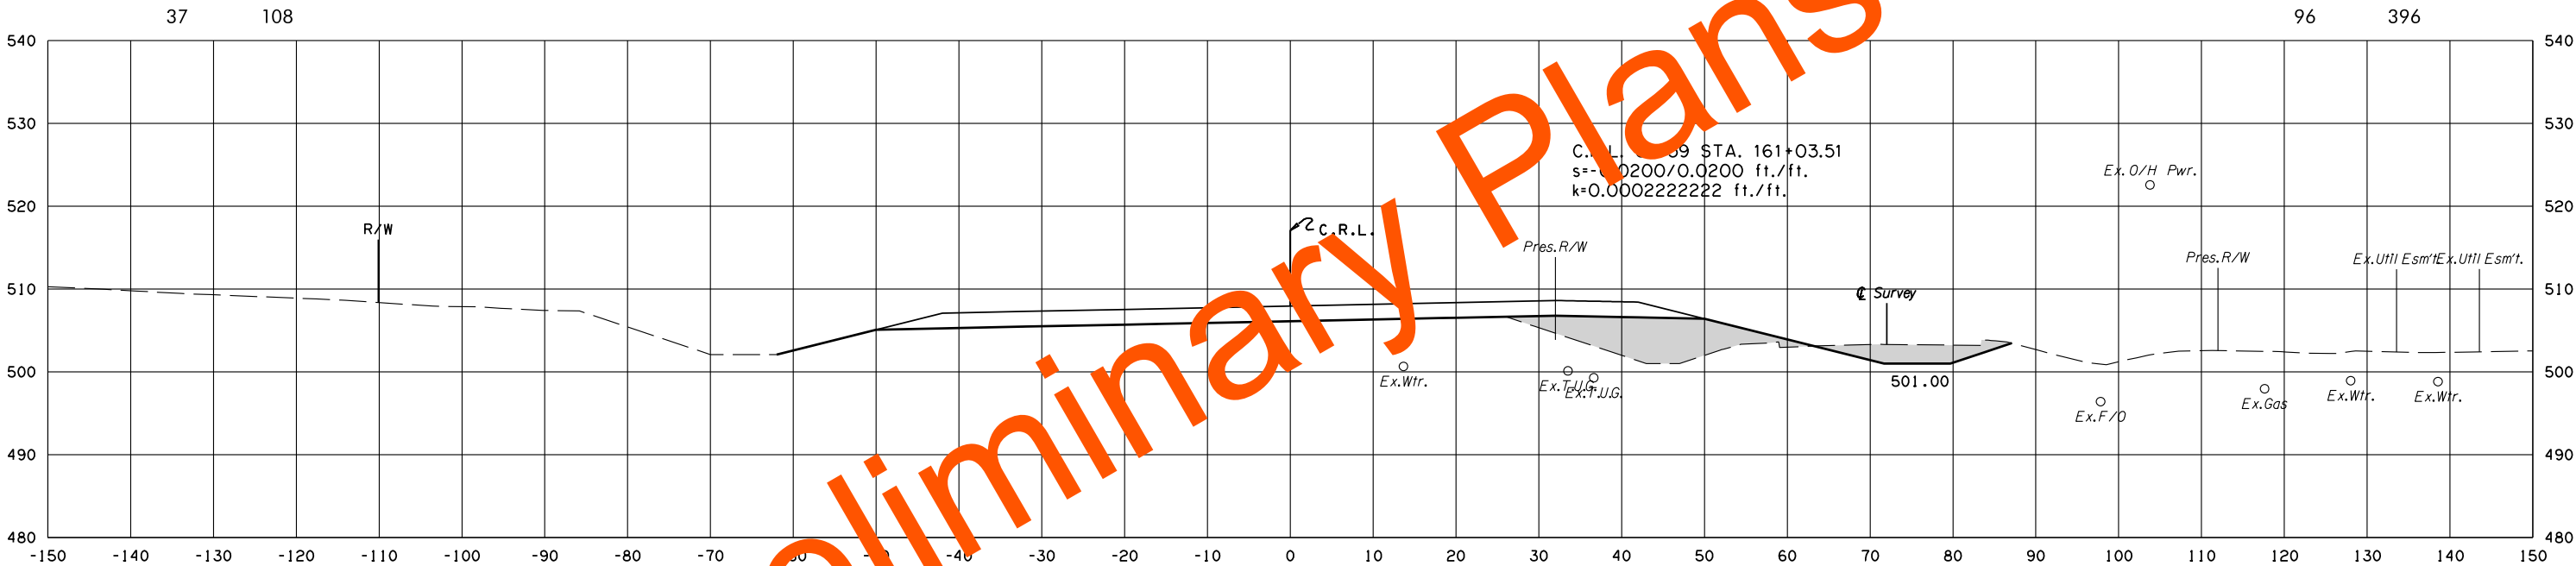

F.G.ELEV=507.96
161+00.00
C.R.L. US-59 STA. 160+89
POSSIBLE GAS LINE CROSSING

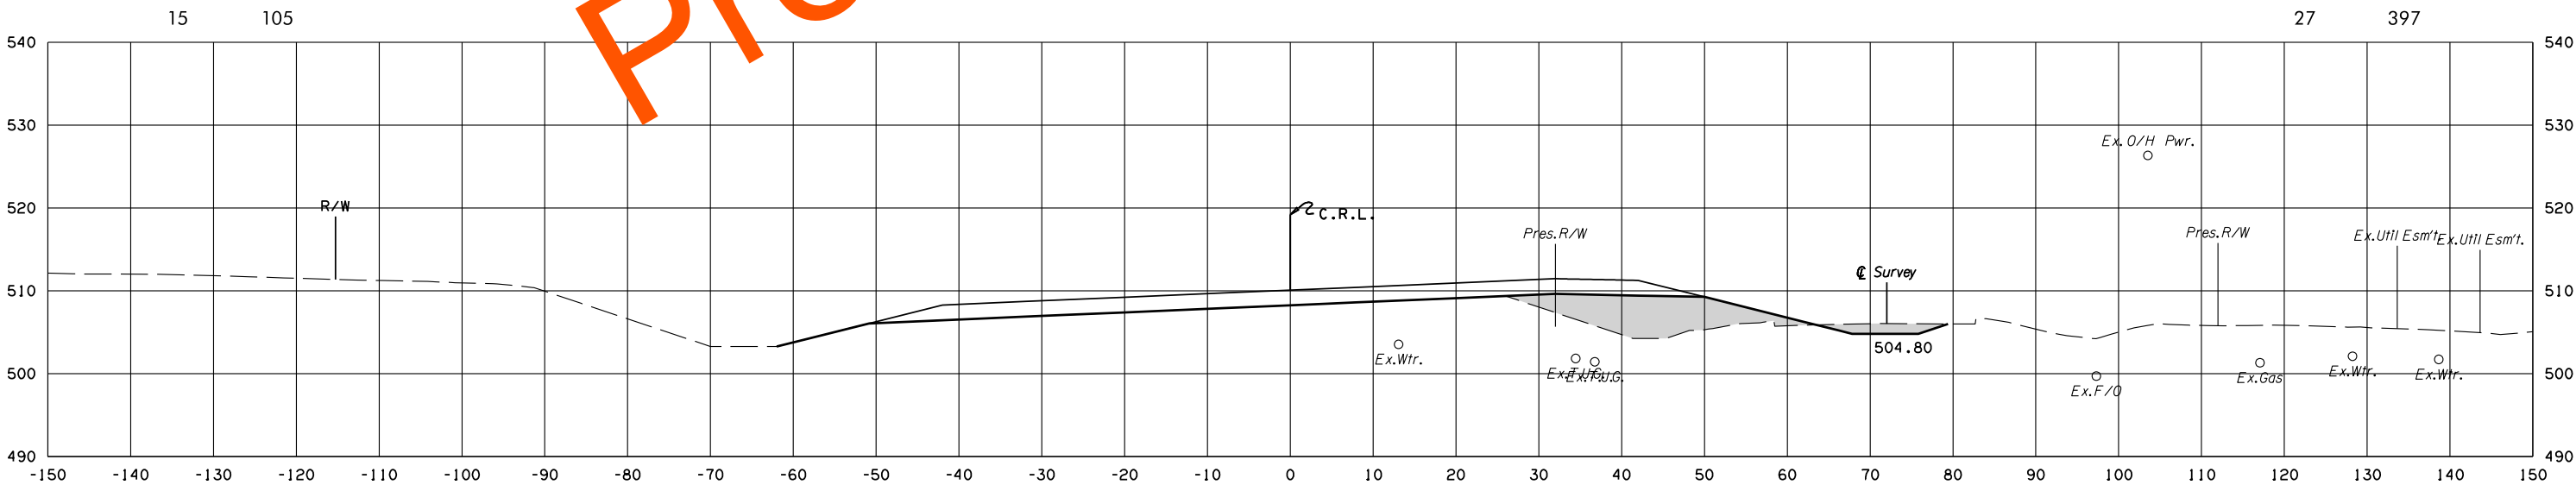

F.G.ELEV=510.08
160+00.00



U.S. 59

STATE JOB NO. 17127(28)
LEFLORE COUNTY SHEET NO. X112

POB & ASSOCIATES, OKLAHOMA CITY, OK.						
FED. ROAD DIST. NO.	STATE	JOB PIECE NO.	FISCAL YEAR	SHEET NO.	TOTAL SHEETS	
6	OKLA.					
DESCRIPTION			REVISIONS		DATE	

AREA
CUT FILL

VOLUME
CUT FILL

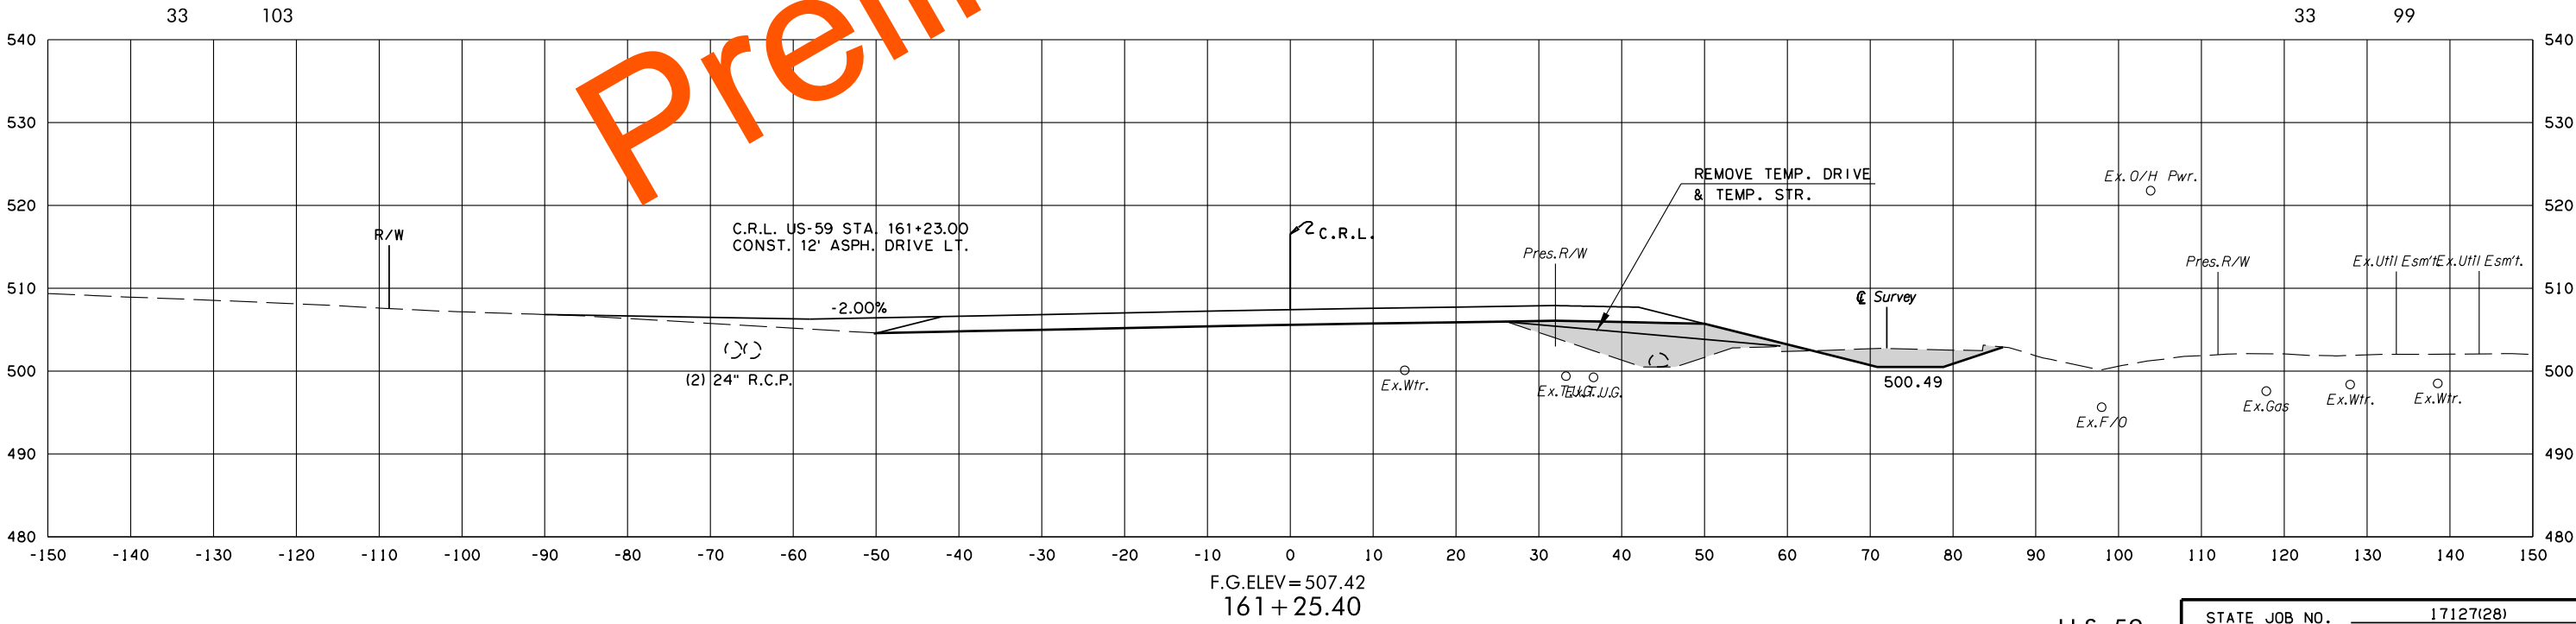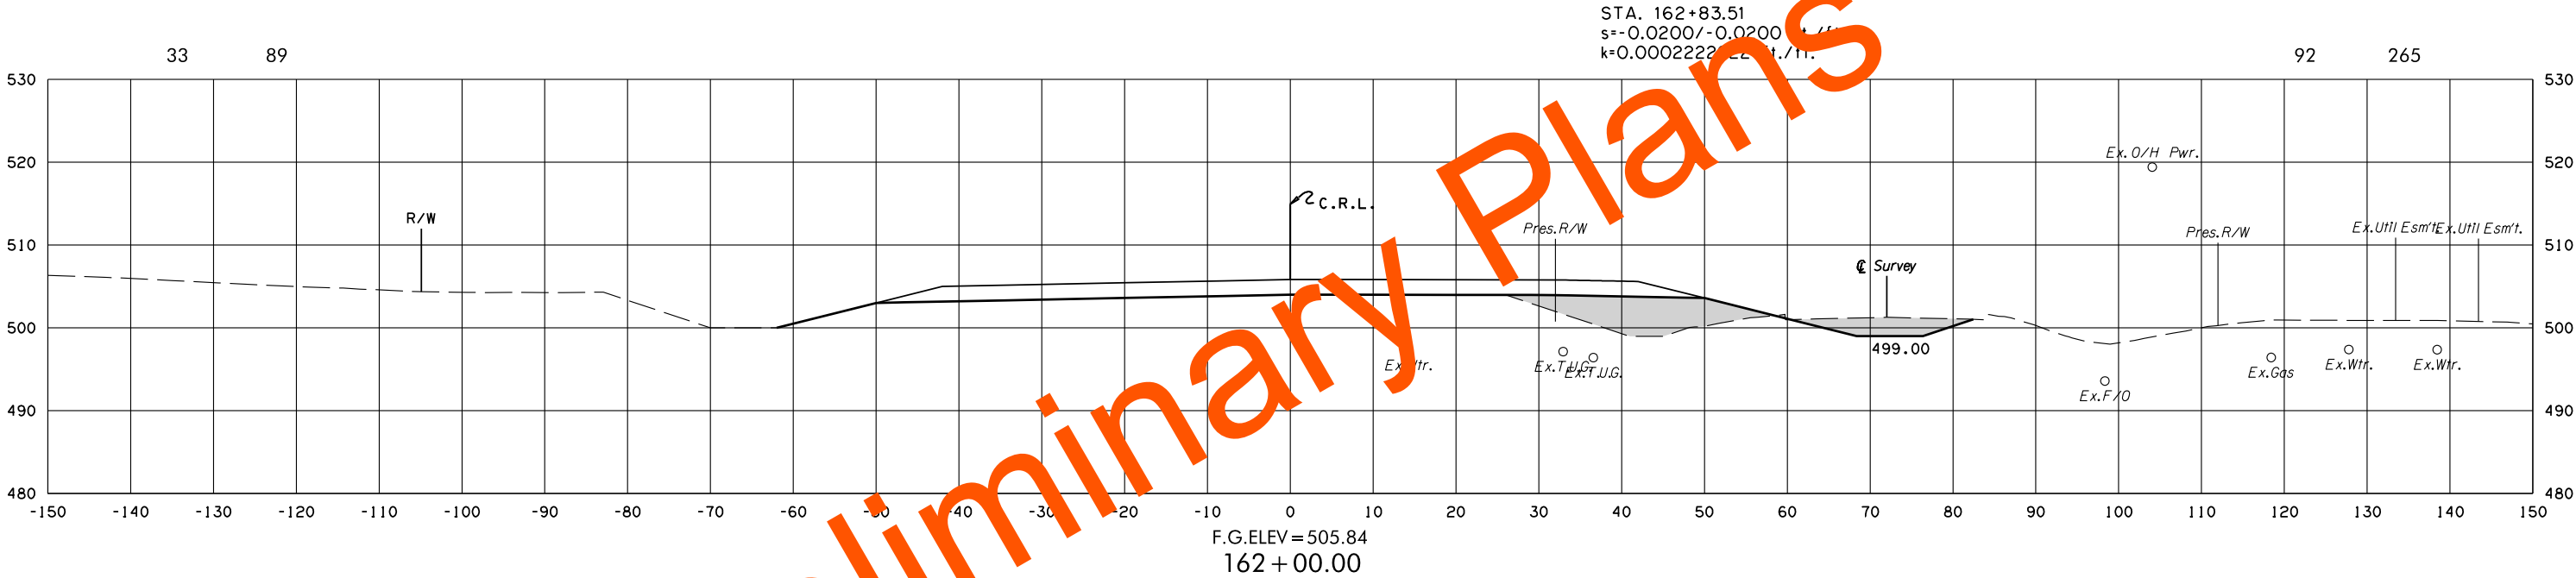



8/3/2022 2:23:43 PM
G:\PROJECTS\202943 0001 US 59 LeFlore Co\Roadway\1712728 Surfacing\XSections\1712728-US59-XSECS.dgn

POB & ASSOCIATES, OKLAHOMA CITY, OK.						
FED. ROAD DIST. NO.	STATE	JOB PIECE NO.	FISCAL YEAR	SHEET NO.	TOTAL SHEETS	
6	OKLA.					
DESCRIPTION			REVISIONS		DATE	

AREA
CUT FILL

VOLUME
CUT FILL

8/3/2022 2:23:44 PM G:\PROJECTS\202943 0001 US 59 LeFlore Co\Roadway\1712728 Surfacing\XSections\1712728-US59-XSECS.dgn

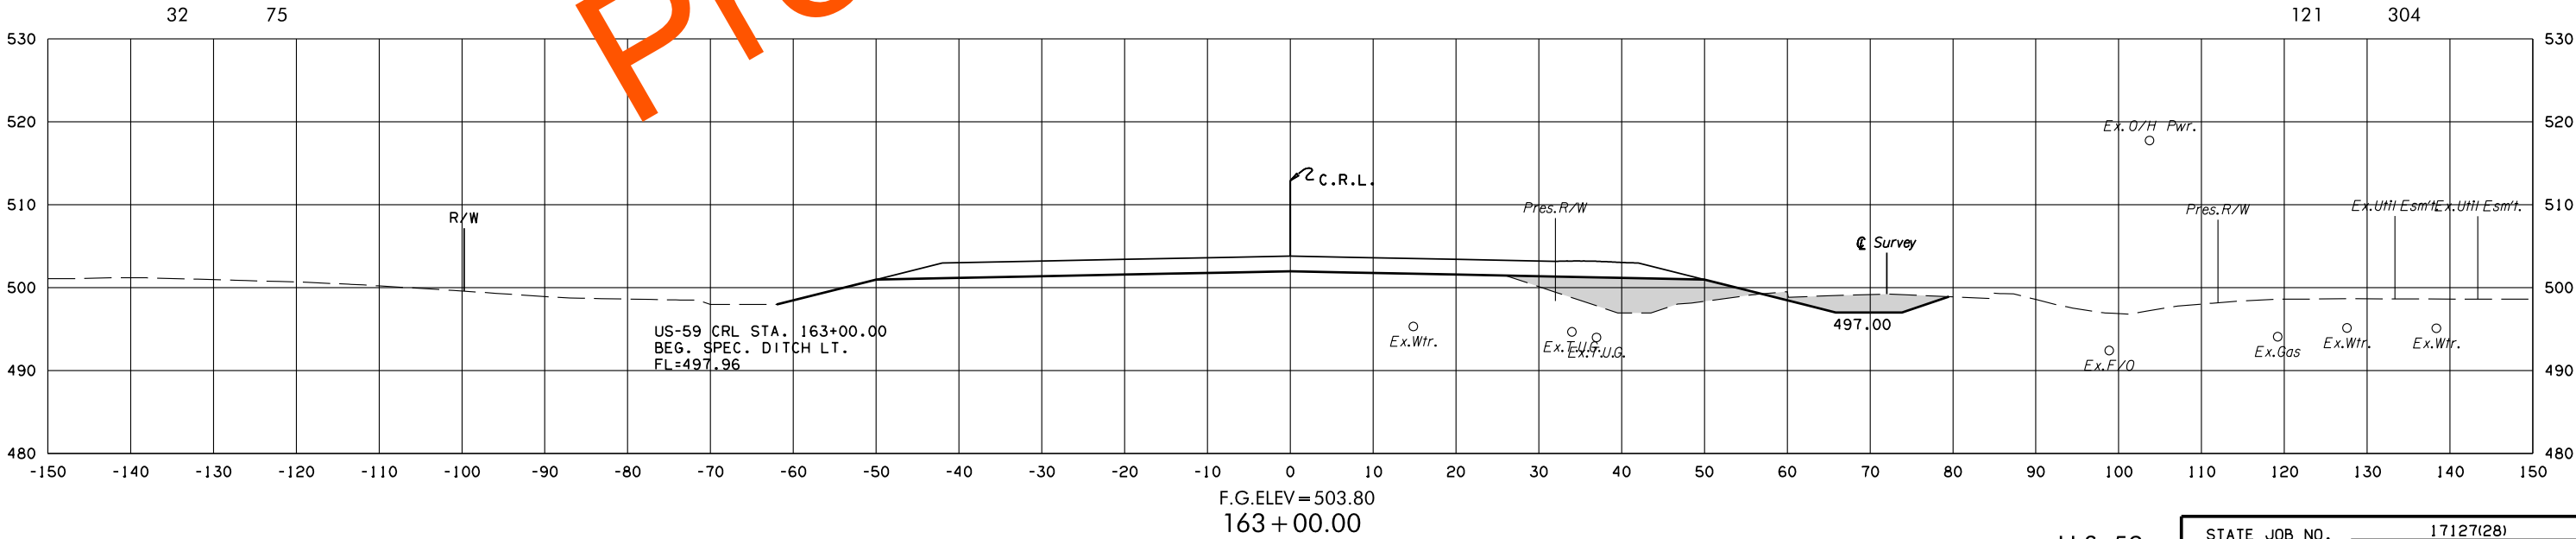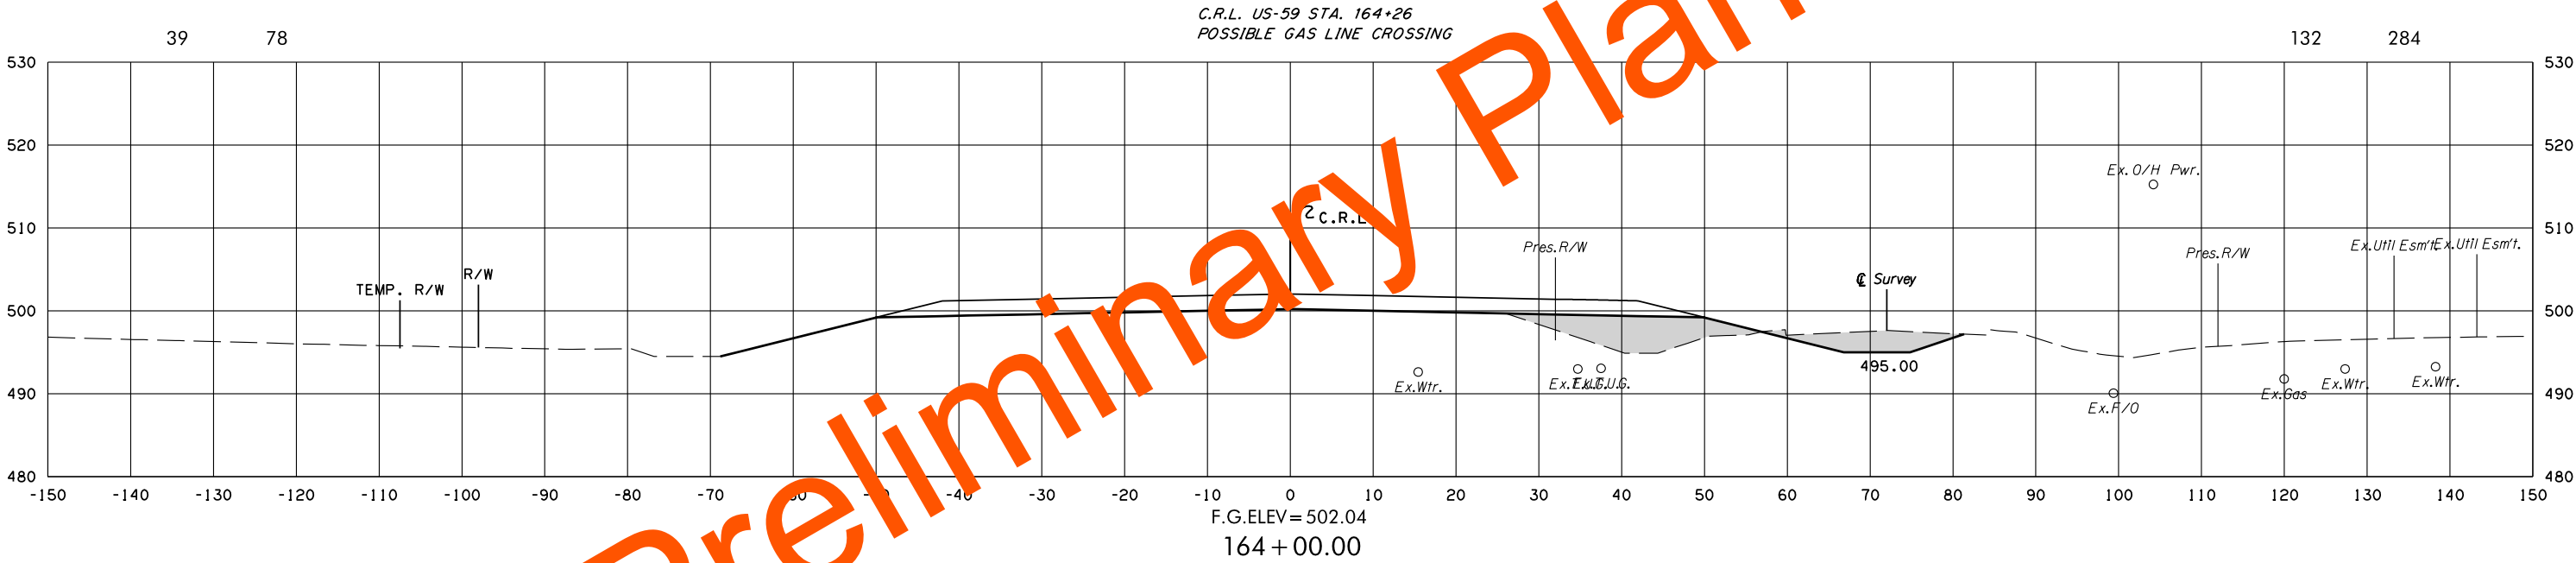



U.S. 59

STATE JOB NO. 17127(28)
LEFLORE COUNTY SHEET NO. 114

POB & ASSOCIATES, OKLAHOMA CITY, OK.						
FED. ROAD DIST. NO.	STATE	JOB PIECE NO.	FISCAL YEAR	SHEET NO.	TOTAL SHEETS	
6	OKLA.					
DESCRIPTION			REVISIONS		DATE	

AREA
CUT FILL

VOLUME
CUT FILL

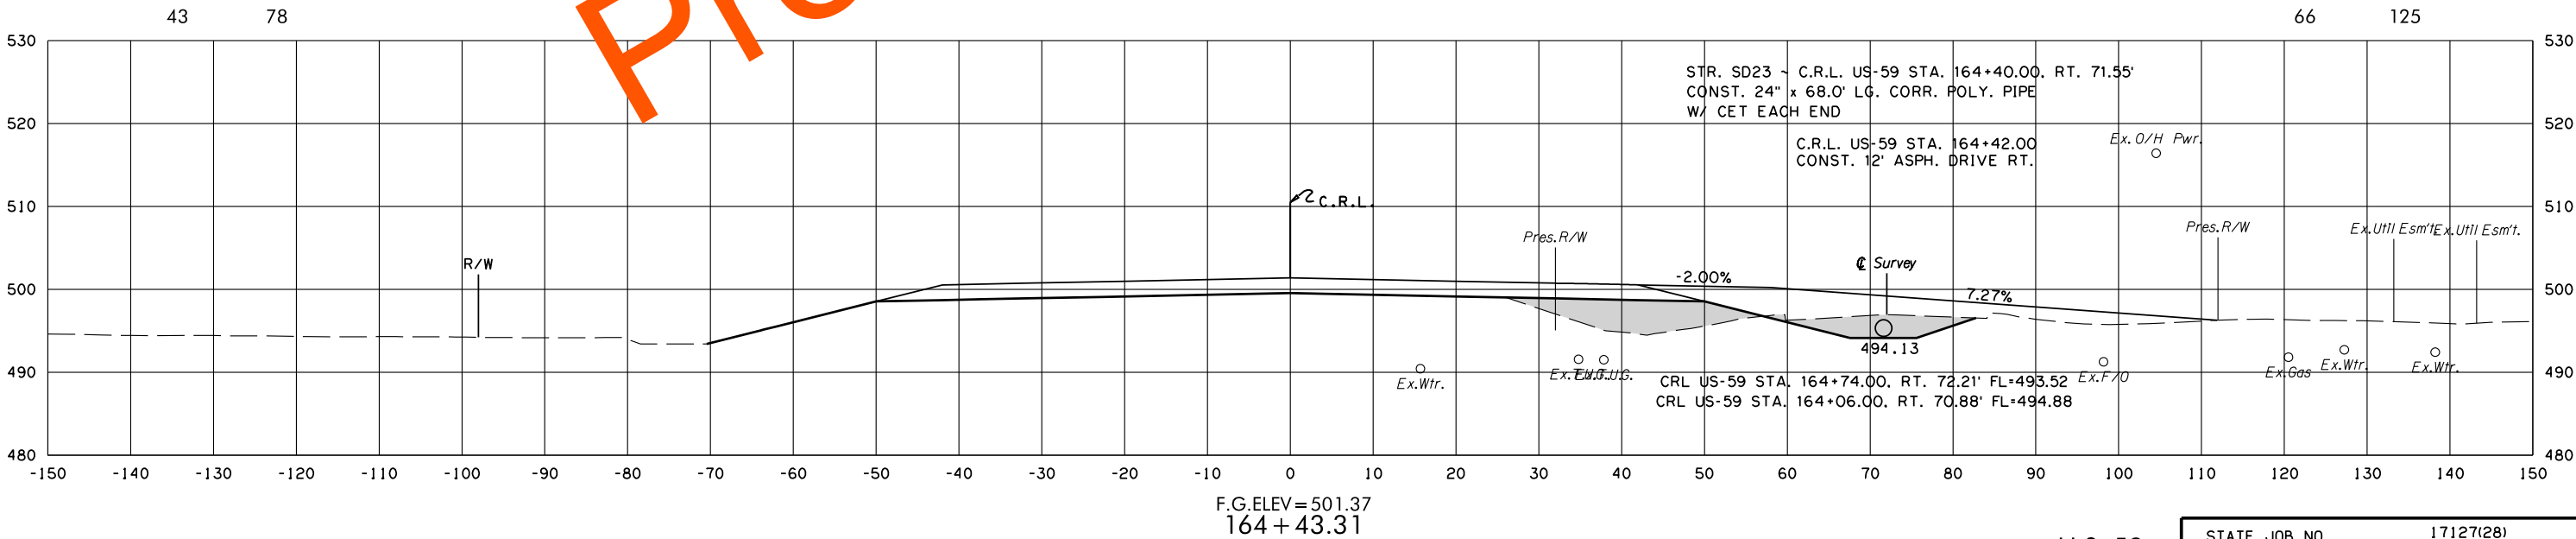
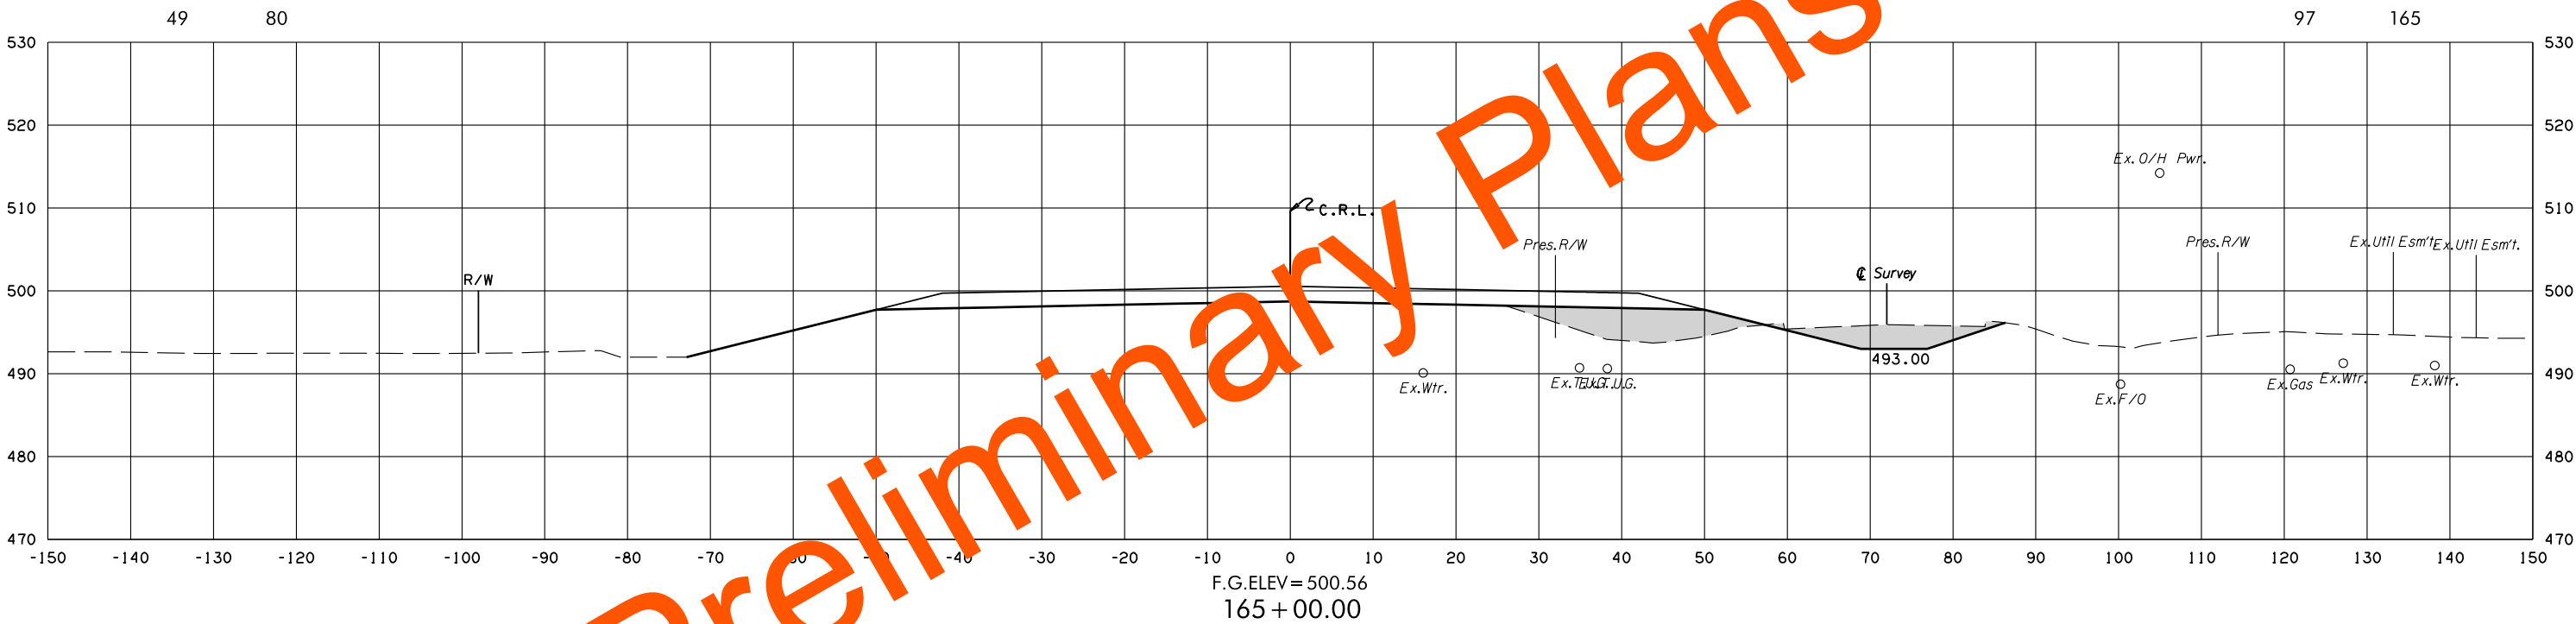


8/3/2022 2:23:45 PM G:\PROJECTS\202943 0001 US 59 LeFlore Co\Roadway\1712728 Surfacing\XSections\1712728-US59-XSECS.dgn

POB & ASSOCIATES, OKLAHOMA CITY, OK.						
FED. DIST. NO.	ROAD NO.	STATE	JOB PIECE NO.	FISCAL YEAR	SHEET NO.	TOTAL SHEETS
6		OKLA.				
DESCRIPTION			REVISIONS		DATE	

AREA
CUT FILL

VOLUME
CUT FILL

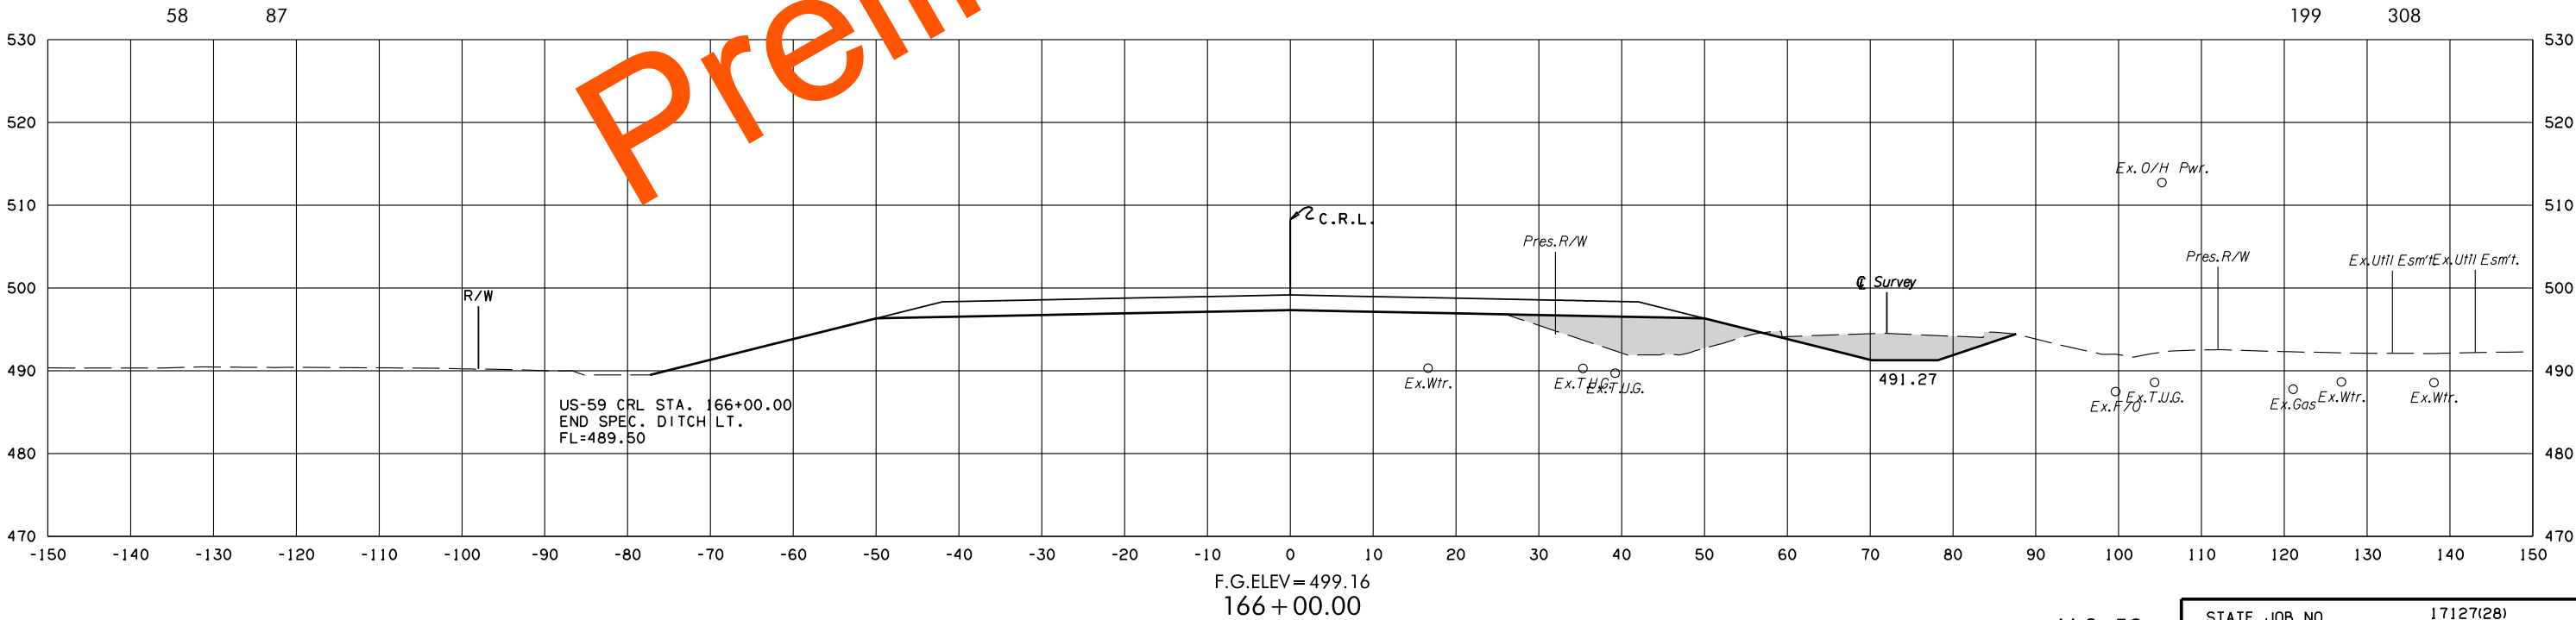
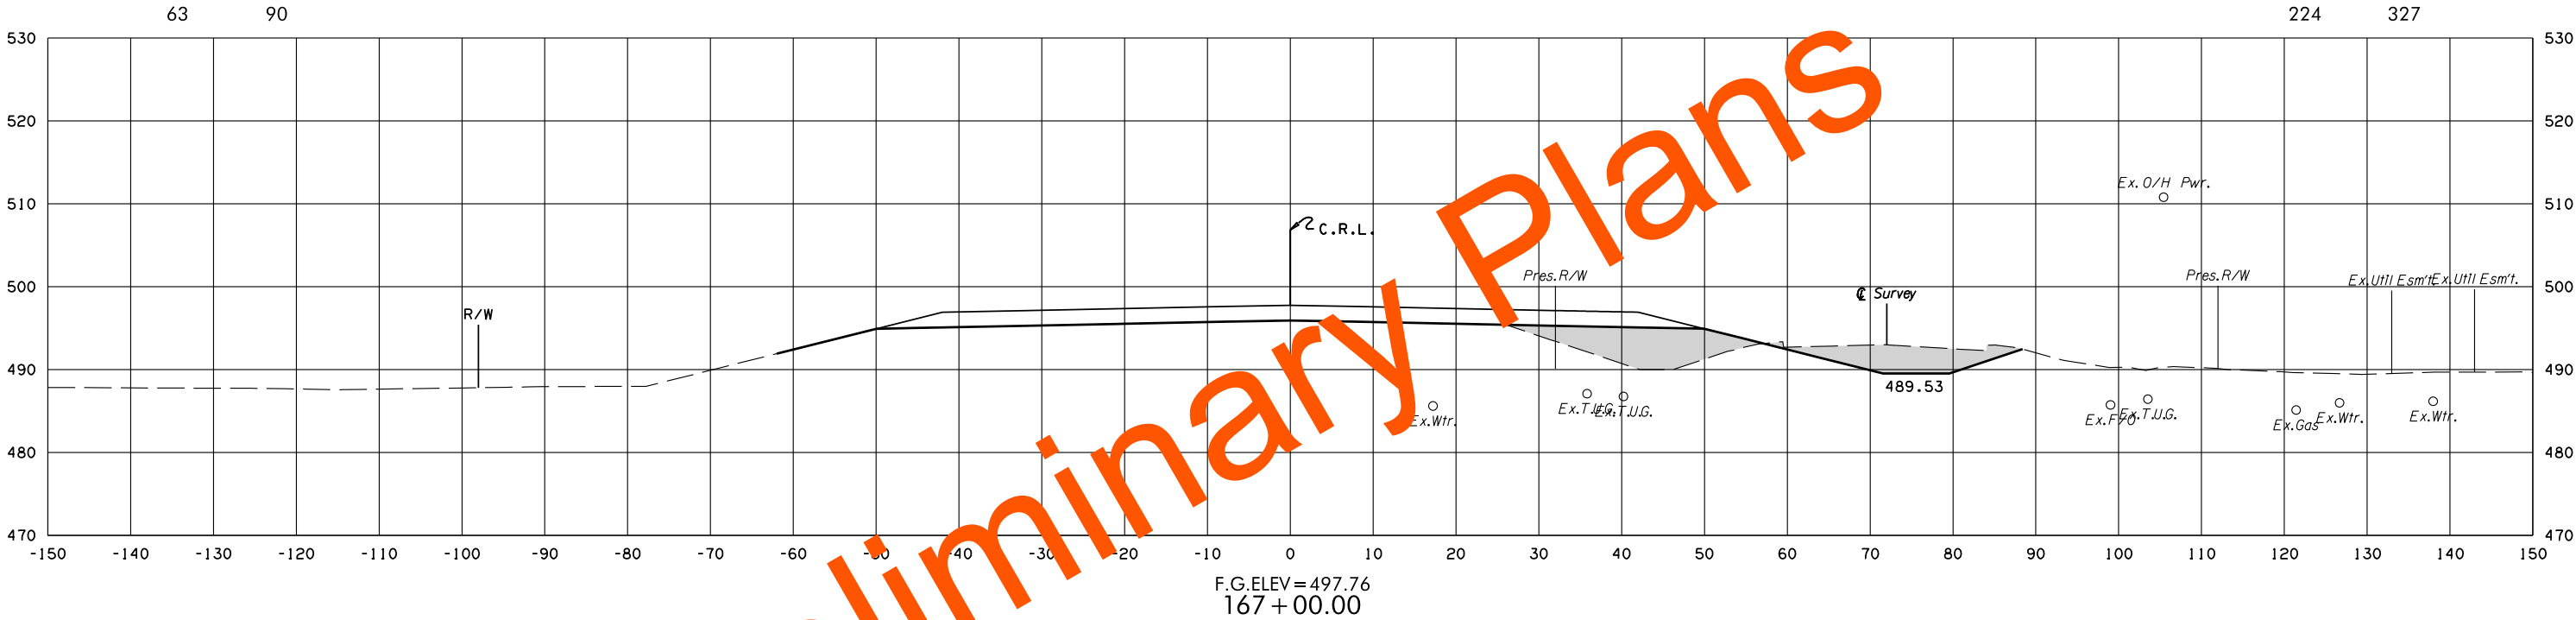


8/3/2022 2:23:47 PM
G:\PROJECTS\202943 0001 US 59 LeFlore Co\Roadway\1712728 Surfacing\XSections\1712728-US59-XSECS.dgn

POB & ASSOCIATES, OKLAHOMA CITY, OK.						
FED. ROAD DIST. NO.	STATE	JOB PIECE NO.	FISCAL YEAR	SHEET NO.	TOTAL SHEETS	
6	OKLA.					
DESCRIPTION			REVISIONS		DATE	

AREA
CUT FILL

VOLUME
CUT FILL

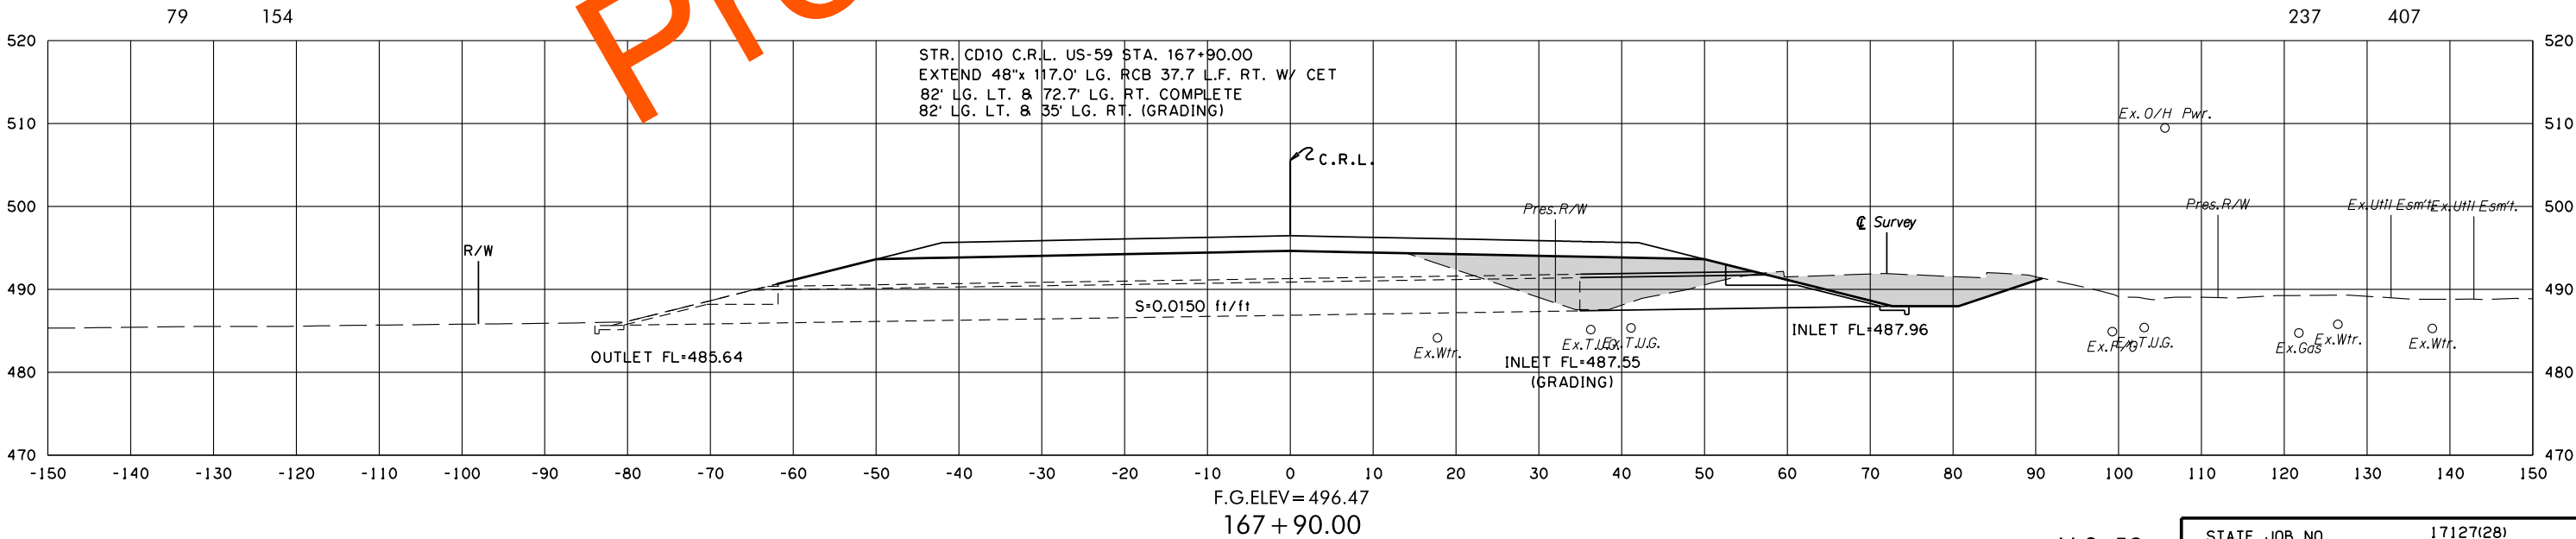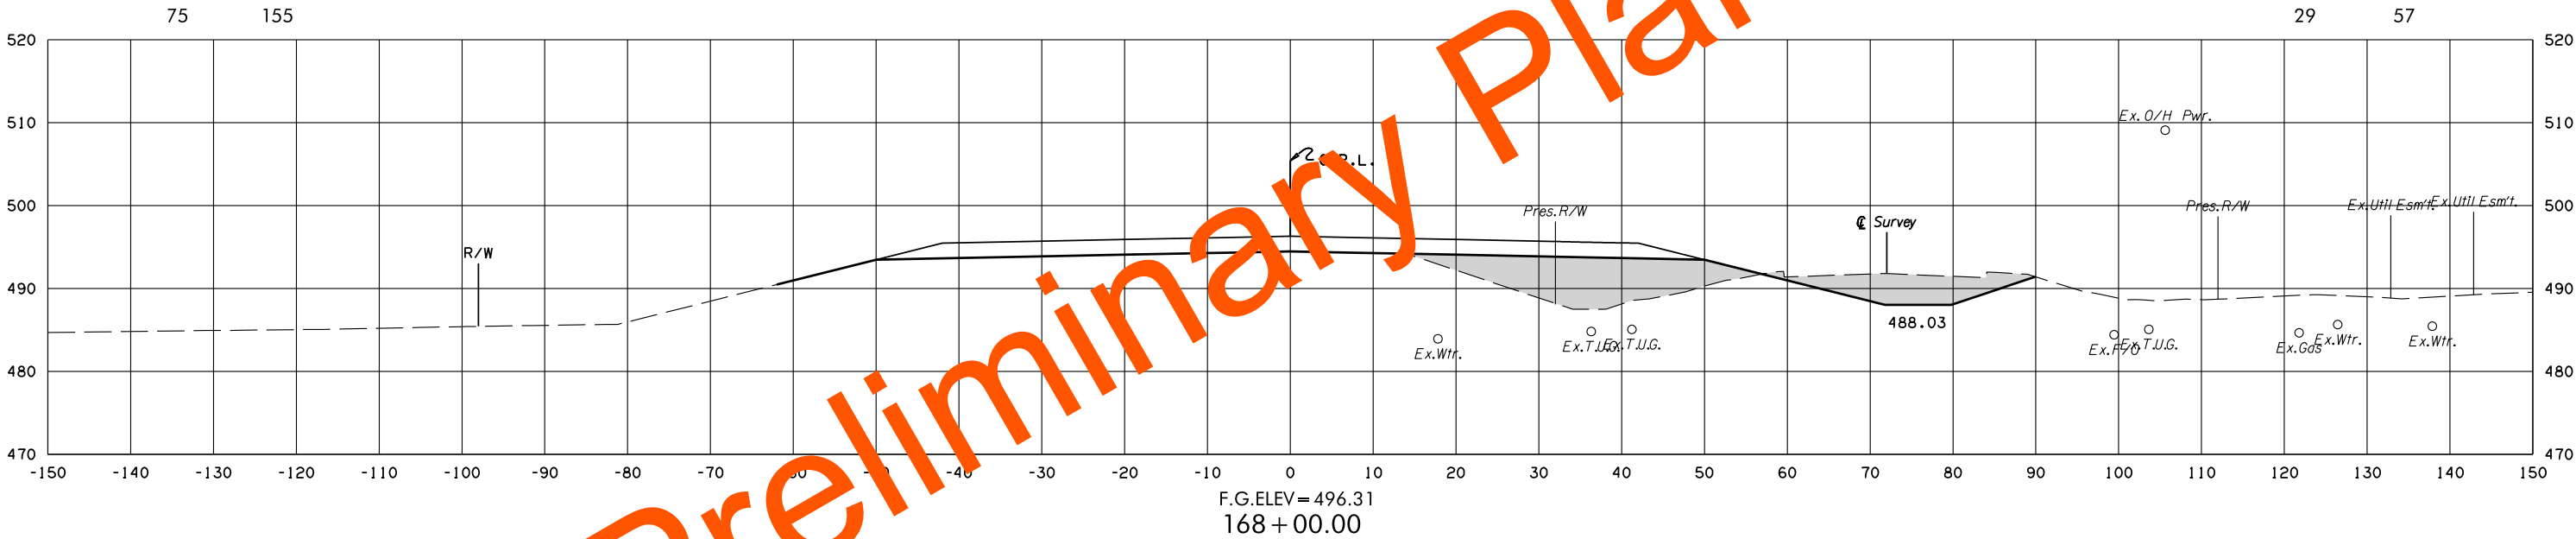


8/3/2022 2:23:48 PM
G:\PROJECTS\202943 0001 US 59 Leflore Co\Roadway\1712728 Surfacing\XSections\1712728-US59-XSECS.dgn


POB & ASSOCIATES, OKLAHOMA CITY, OK.						
FED. ROAD DIST. NO.	STATE	JOB PIECE NO.	FISCAL YEAR	SHEET NO.	TOTAL SHEETS	
6	OKLA.					
DESCRIPTION			REVISIONS		DATE	

AREA
CUT FILL

VOLUME
CUT FILL

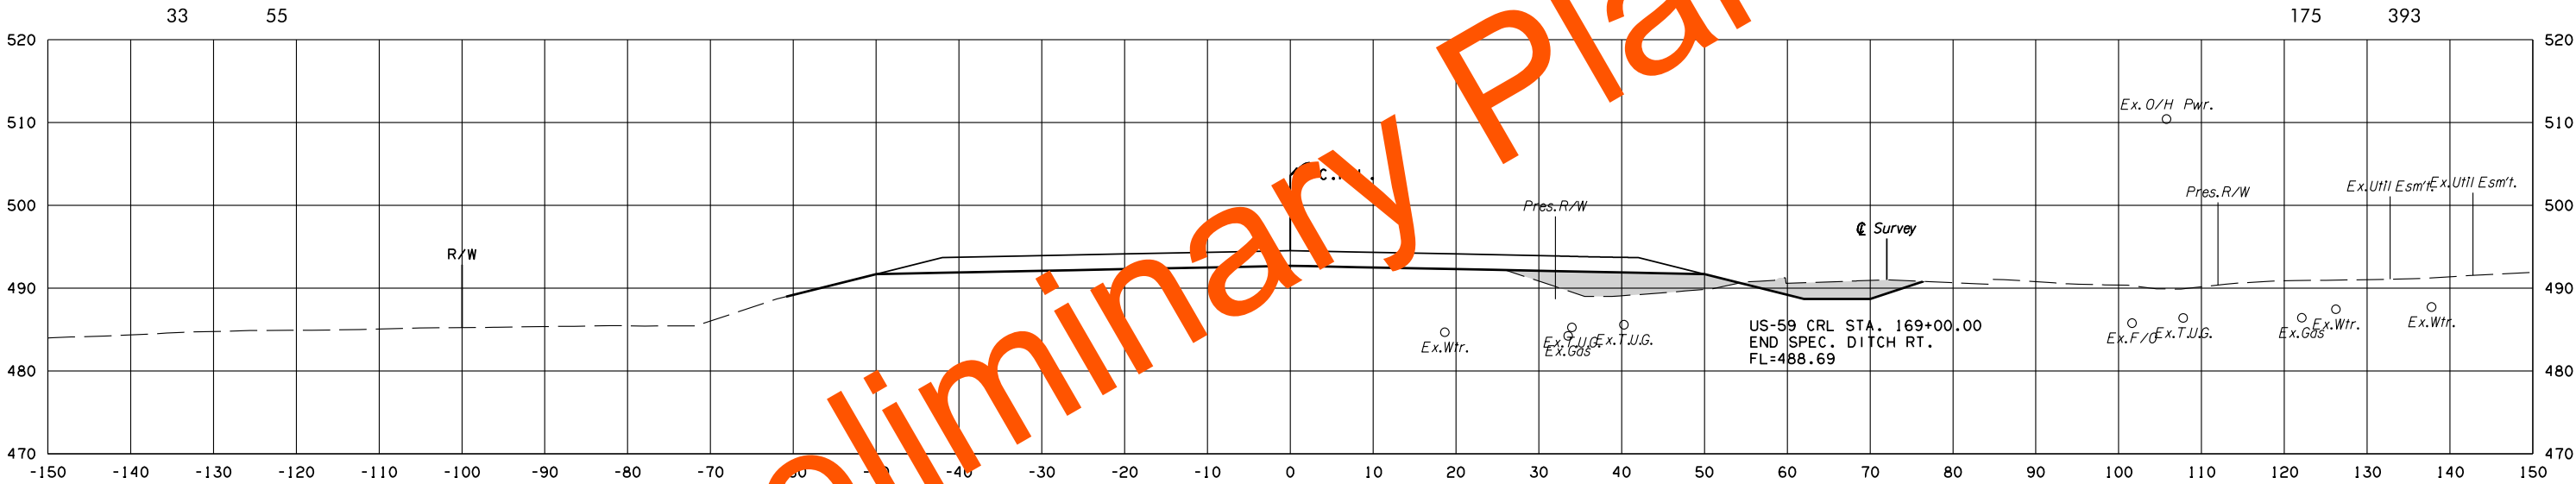

F.G.ELEV=494.53
169+00.00
C.R.L. US-59 STA. 168+93
POSSIBLE GAS LINE CROSSING

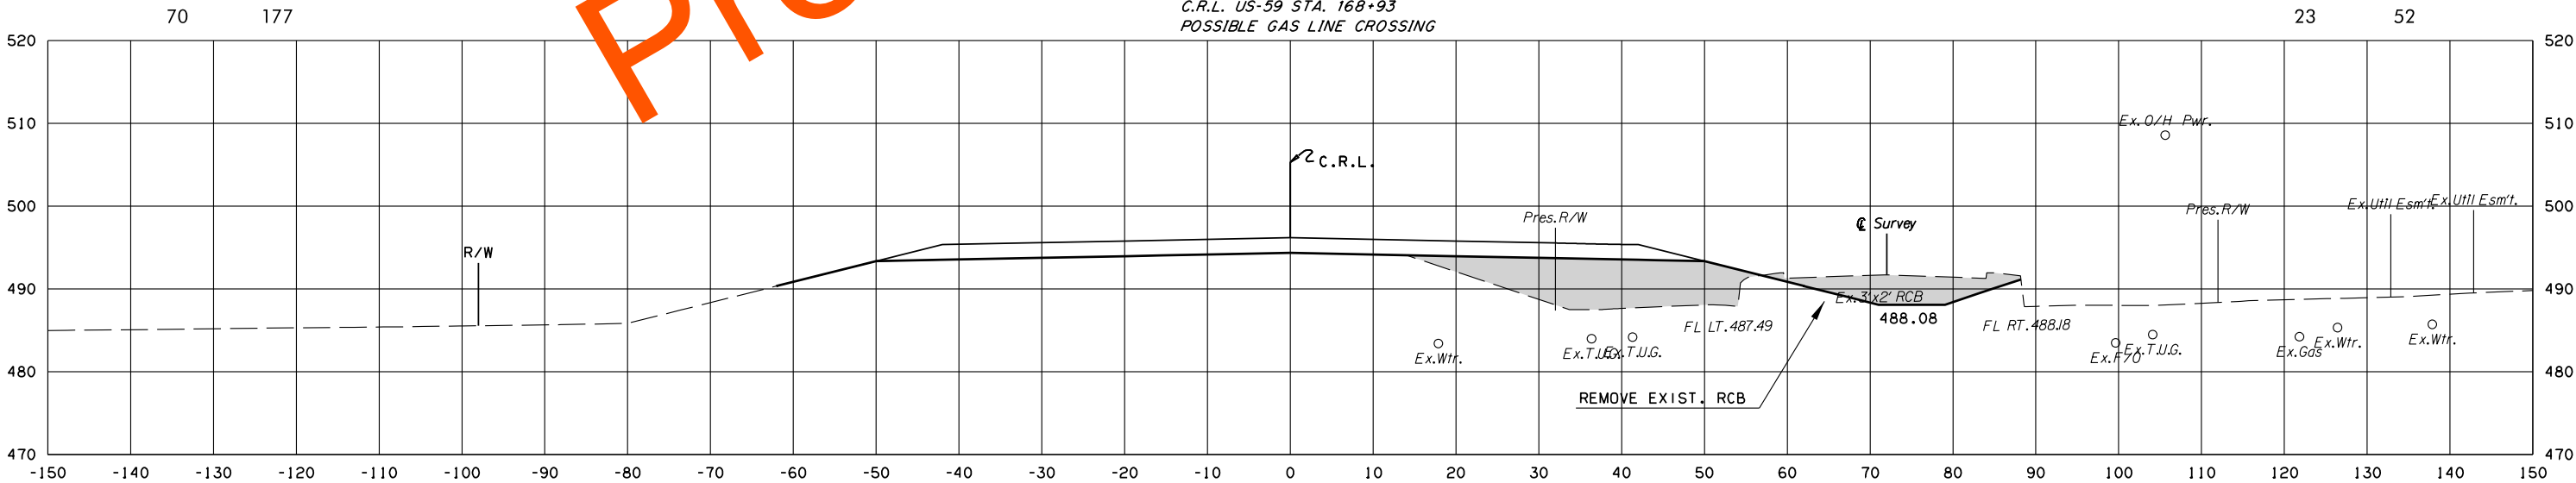

F.G.ELEV=496.18
168+08.41



U.S. 59

STATE JOB NO. 17127(28)
LEFLORE COUNTY SHEET NO. X118

POB & ASSOCIATES, OKLAHOMA CITY, OK.						
FED. DIST. NO.	ROAD NO.	STATE	JOB PIECE NO.	FISCAL YEAR	SHEET NO.	TOTAL SHEETS
6		OKLA.				
DESCRIPTION			REVISIONS		DATE	

AREA
CUT FILL

VOLUME
CUT FILL

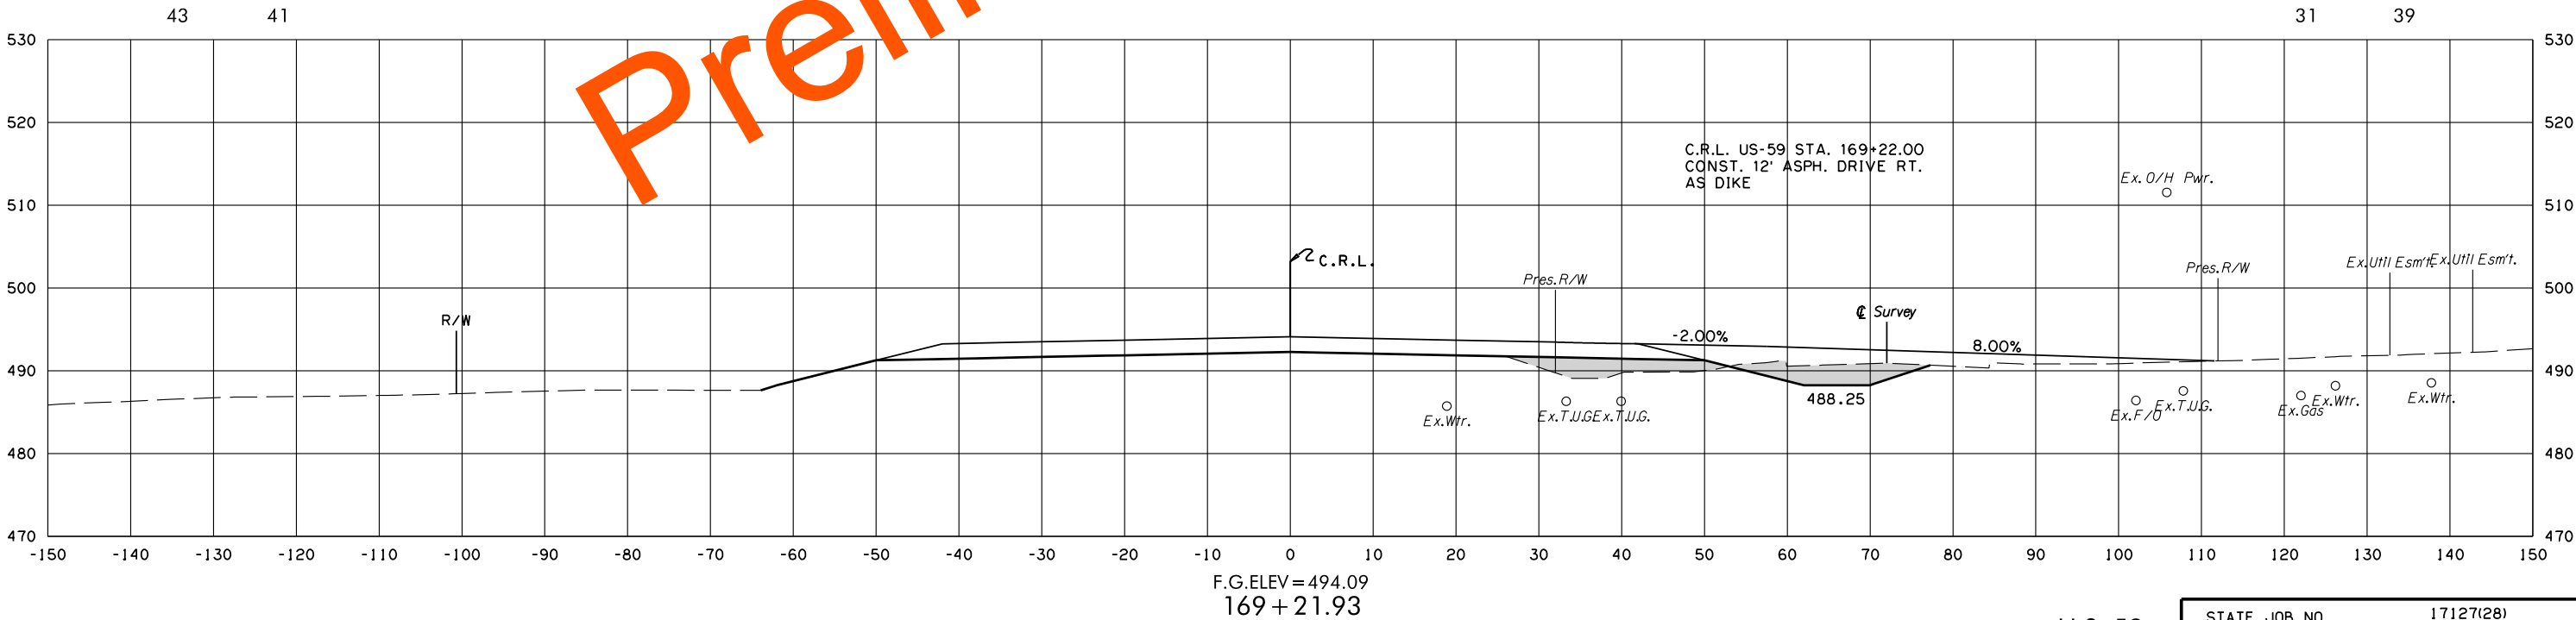
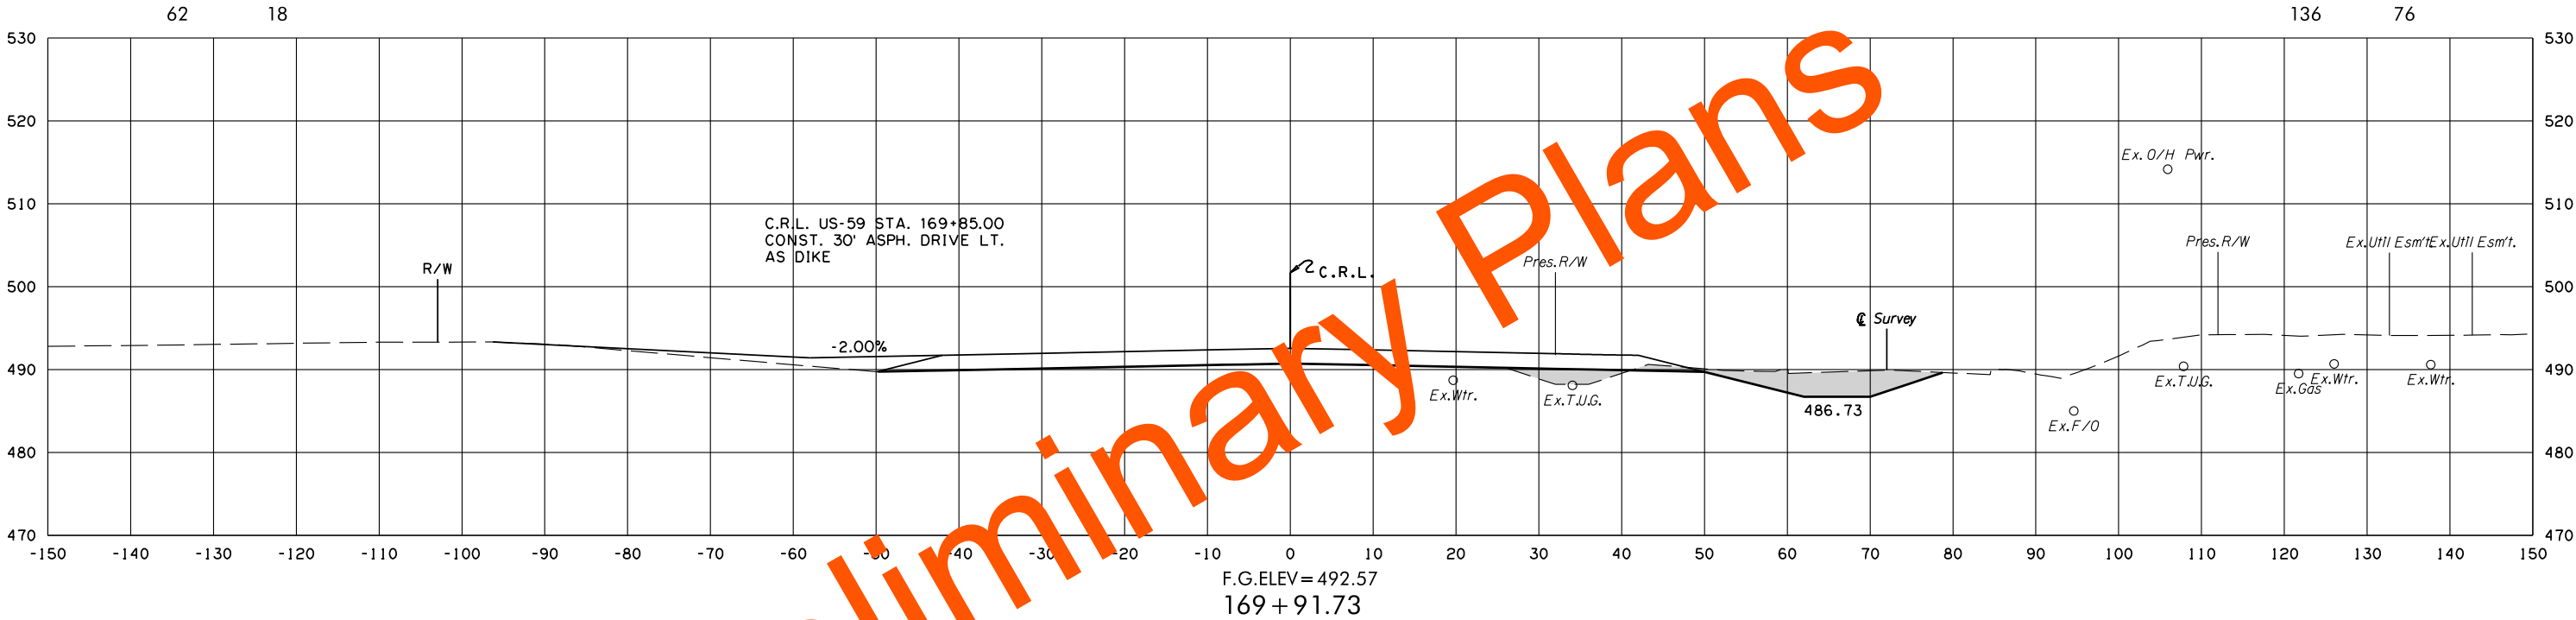


8/3/2022 2:23:51 PM
G:\PROJECTS\202943 0001 US 59 LeFlore Co\Roadway\1712728 Surfacing\Xsections\1712728-US59-XSECS.dgn

POB & ASSOCIATES, OKLAHOMA CITY, OK.						
FED. DIST. NO.	ROAD NO.	STATE	JOB PIECE NO.	FISCAL YEAR	SHEET NO.	TOTAL SHEETS
6		OKLA.				
DESCRIPTION			REVISIONS		DATE	

AREA
CUT FILL

VOLUME
CUT FILL

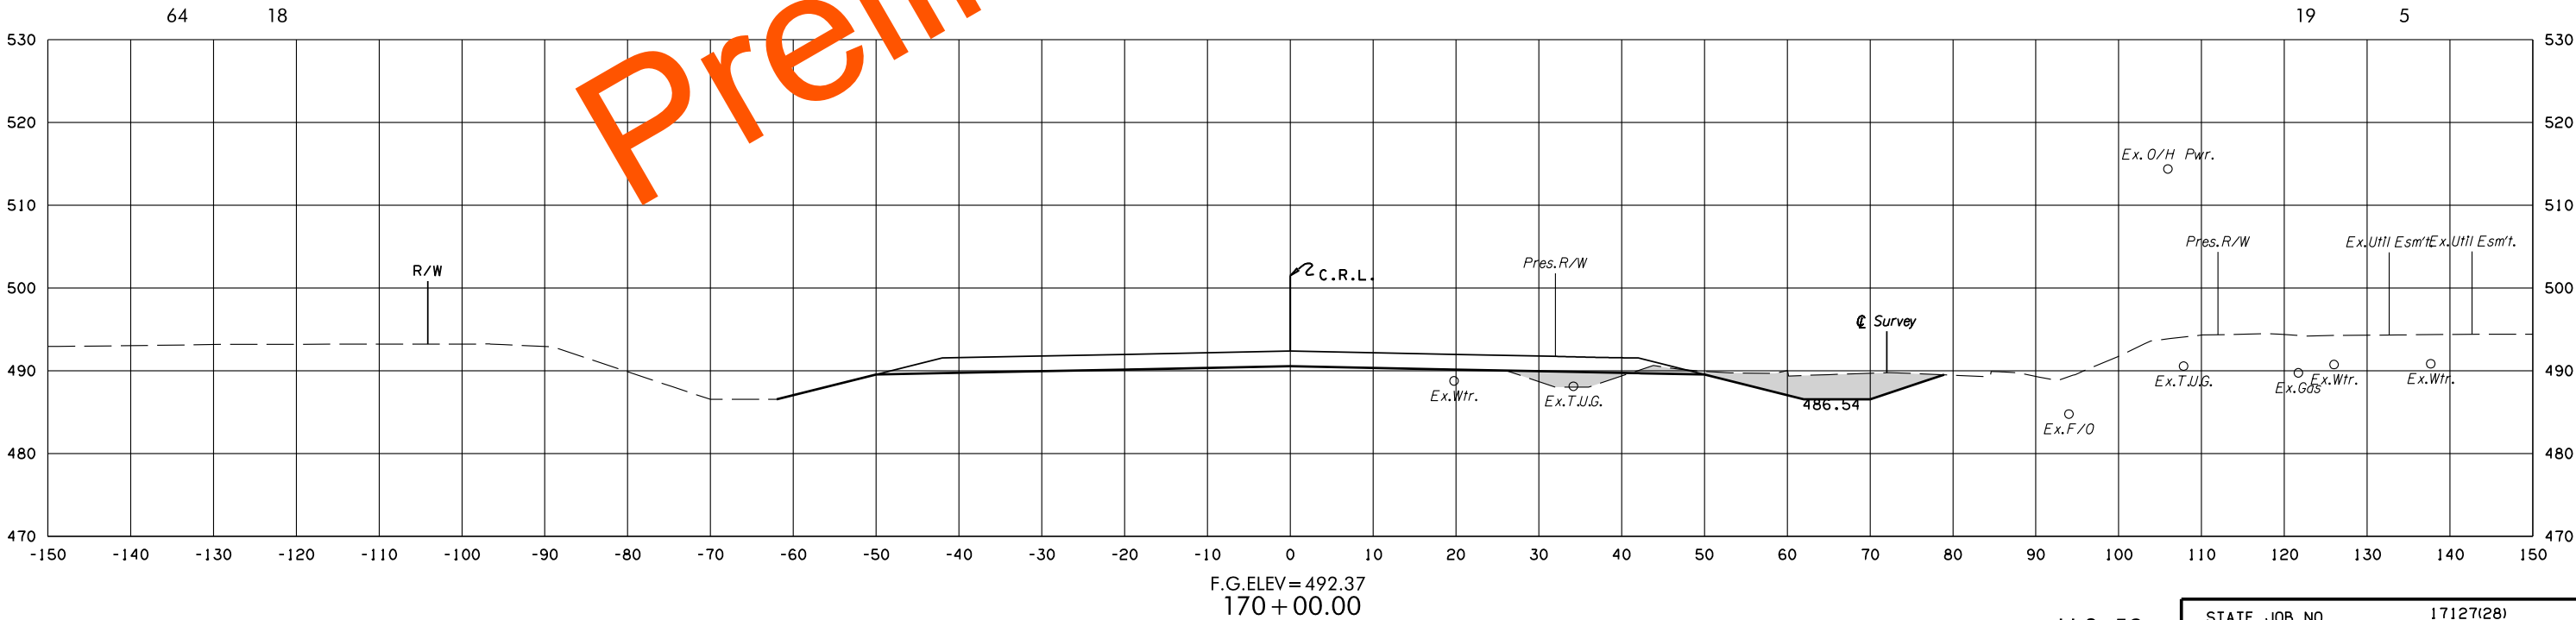
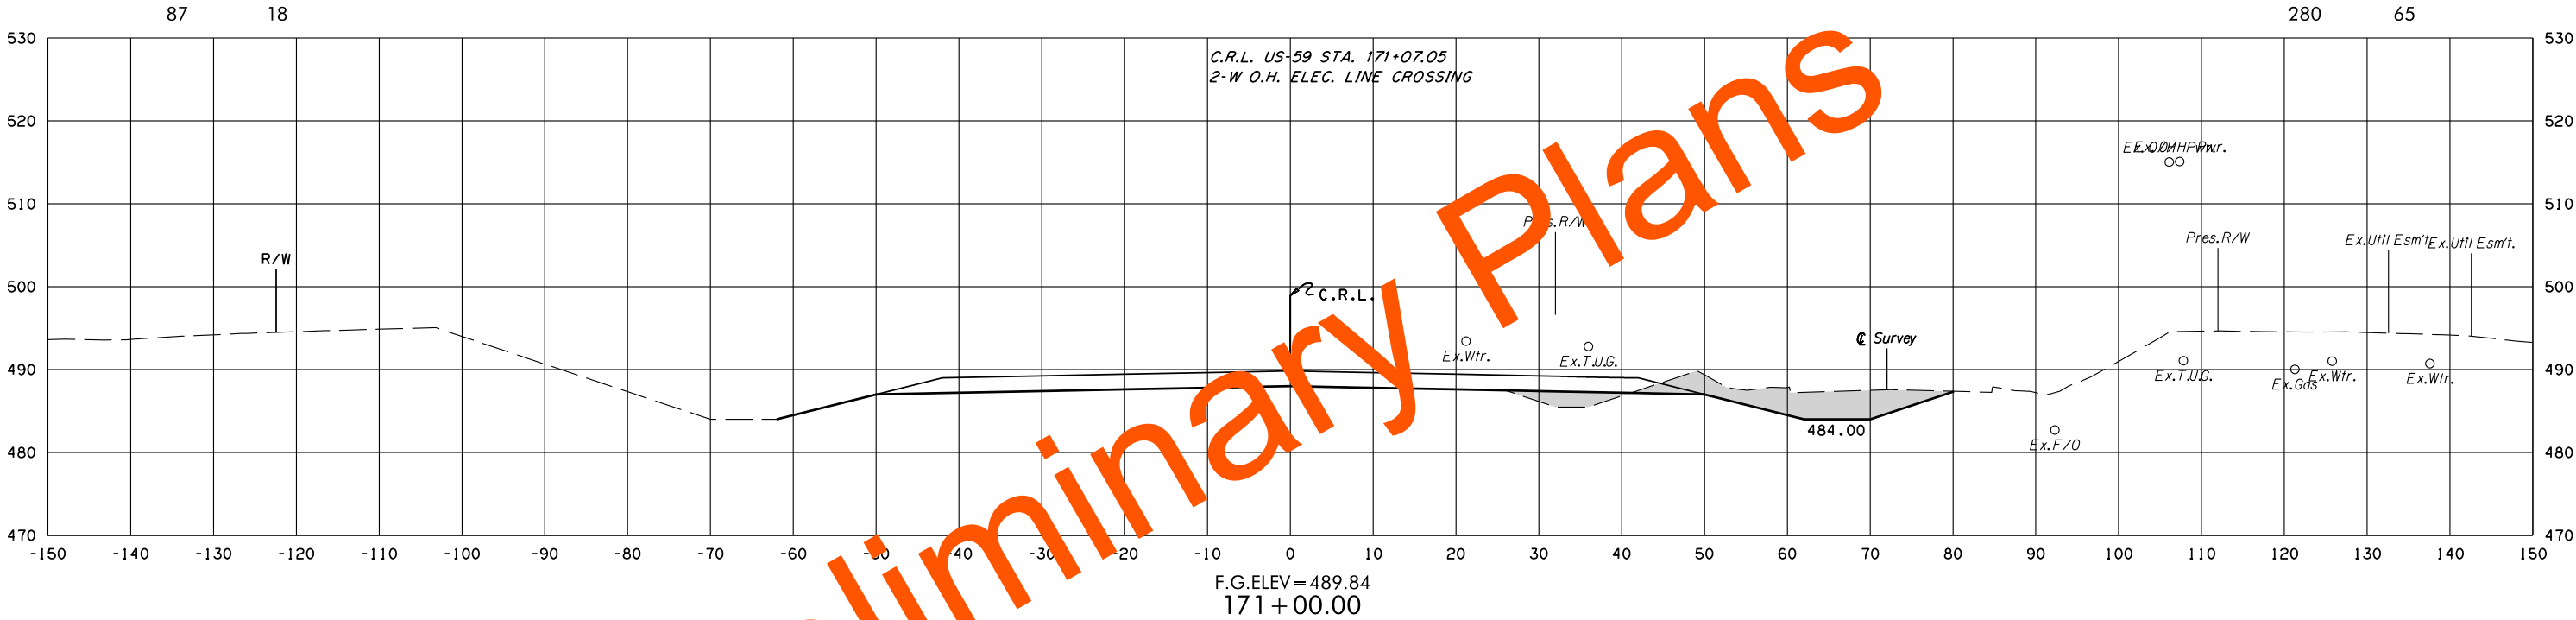


8/3/2022 2:23:52 PM
G:\PROJECTS\202943 0001 US 59 LeFlore Co\Roadway\1712728 Surfacing\Xsections\1712728-US59-XSECS.dgn

POB & ASSOCIATES, OKLAHOMA CITY, OK.						
FED. ROAD DIST. NO.	STATE	JOB PIECE NO.	FISCAL YEAR	SHEET NO.	TOTAL SHEETS	
6	OKLA.					
DESCRIPTION			REVISIONS		DATE	

AREA
CUT FILL

VOLUME
CUT FILL

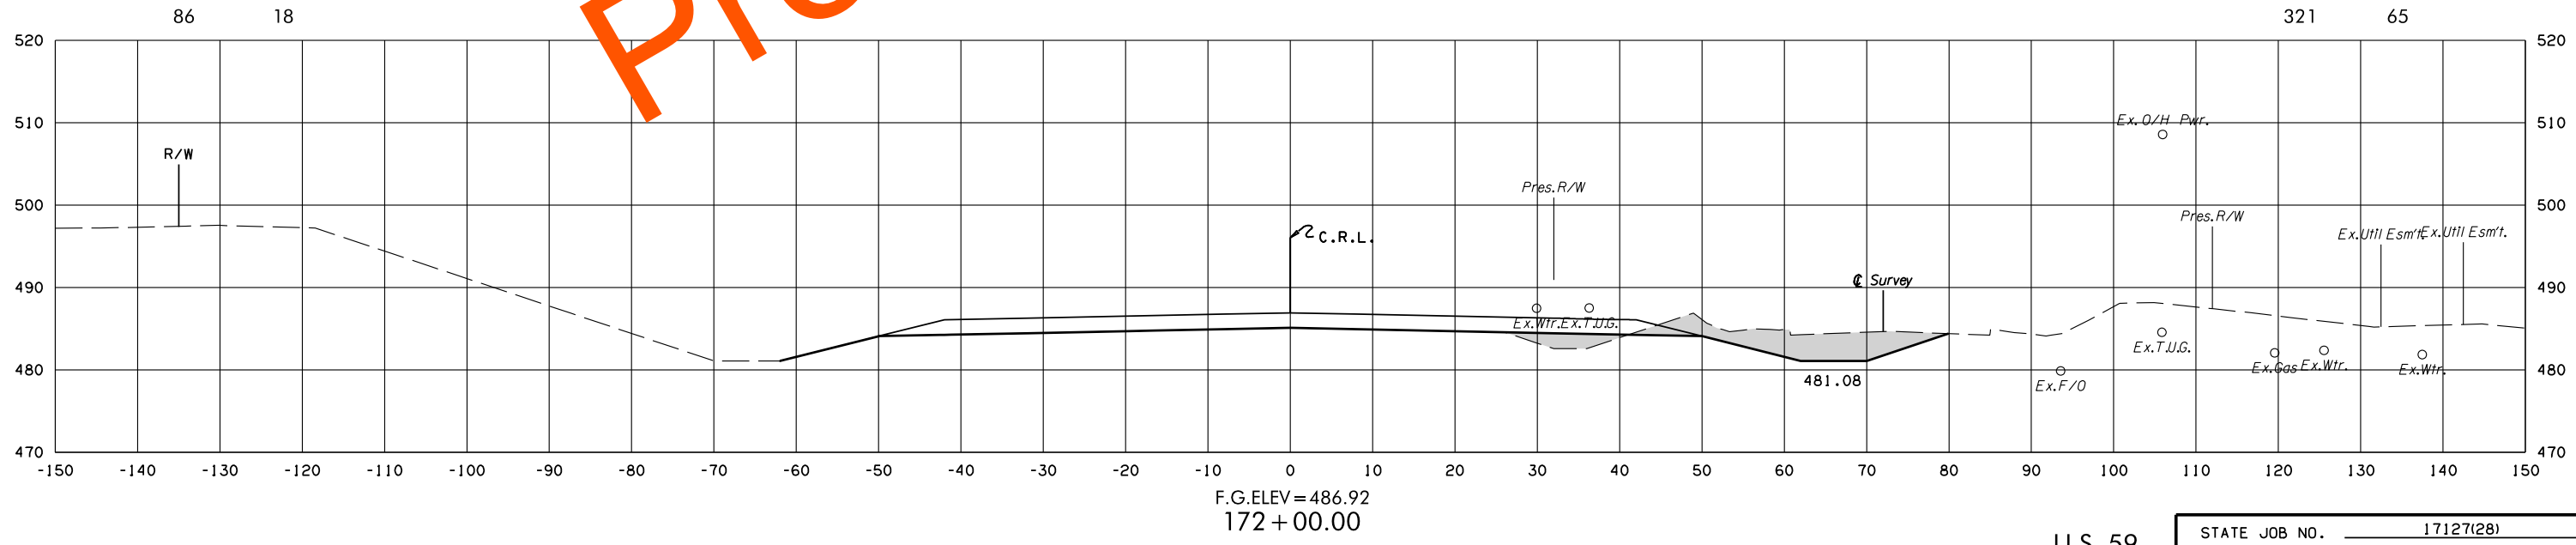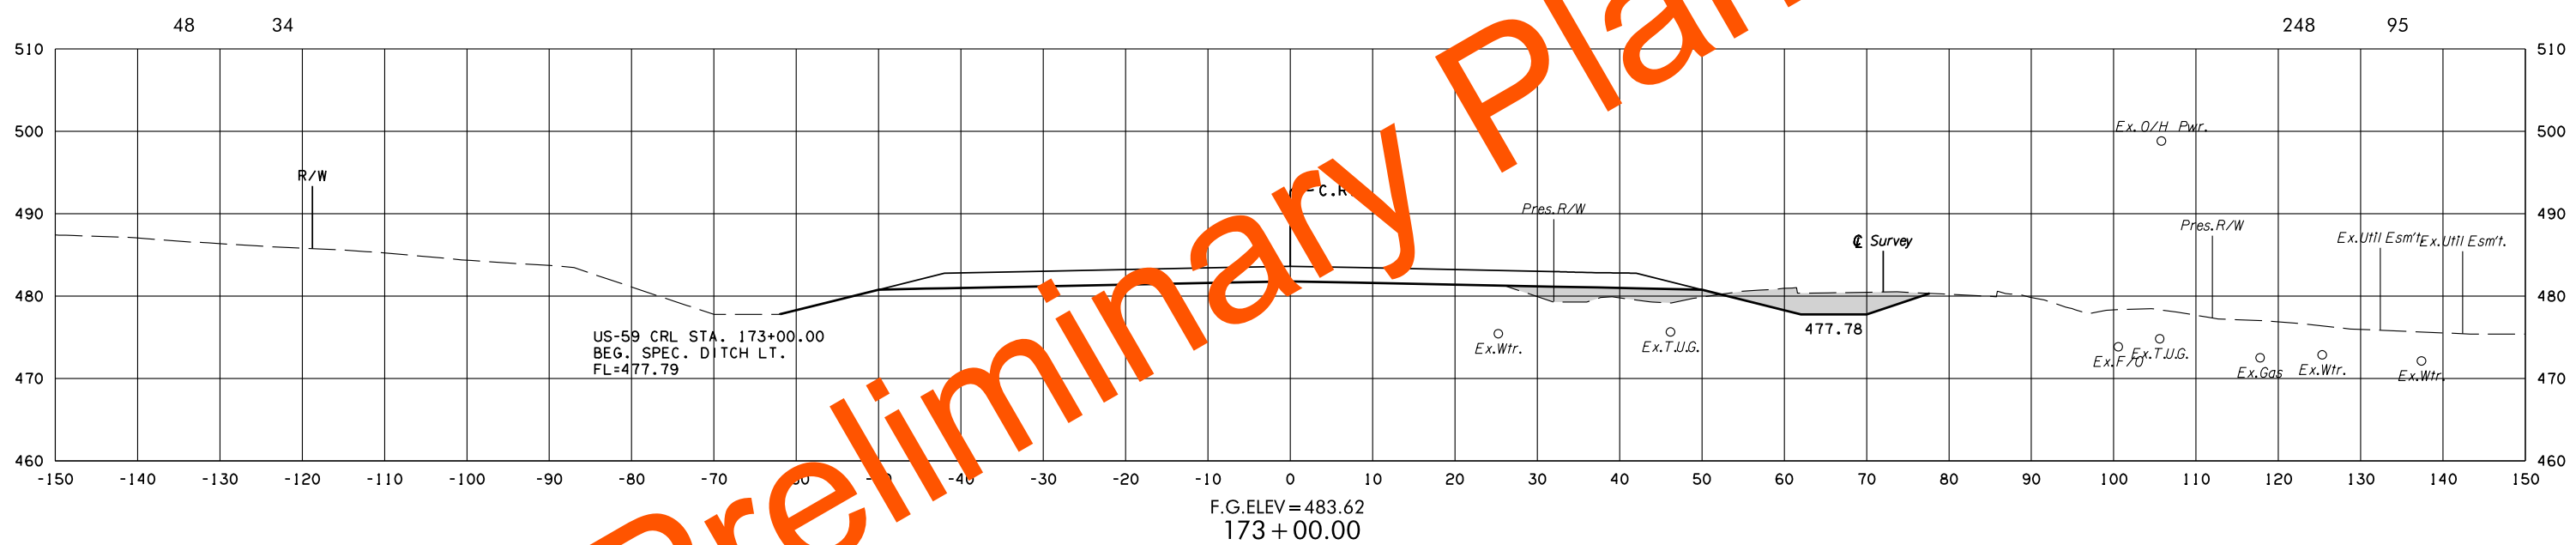


8/3/2022 2:23:54 PM G:\PROJECTS\202943 0001 US 59 LeFlore Co\Roadway\1712728 Surfacing\Xsections\1712728-US59-XSECS.dgn


POB & ASSOCIATES, OKLAHOMA CITY, OK.						
FED. DIST. NO.	ROAD NO.	STATE	JOB PIECE NO.	FISCAL YEAR	SHEET NO.	TOTAL SHEETS
6		OKLA.				
DESCRIPTION			REVISIONS		DATE	

AREA
CUT FILL

VOLUME
CUT FILL

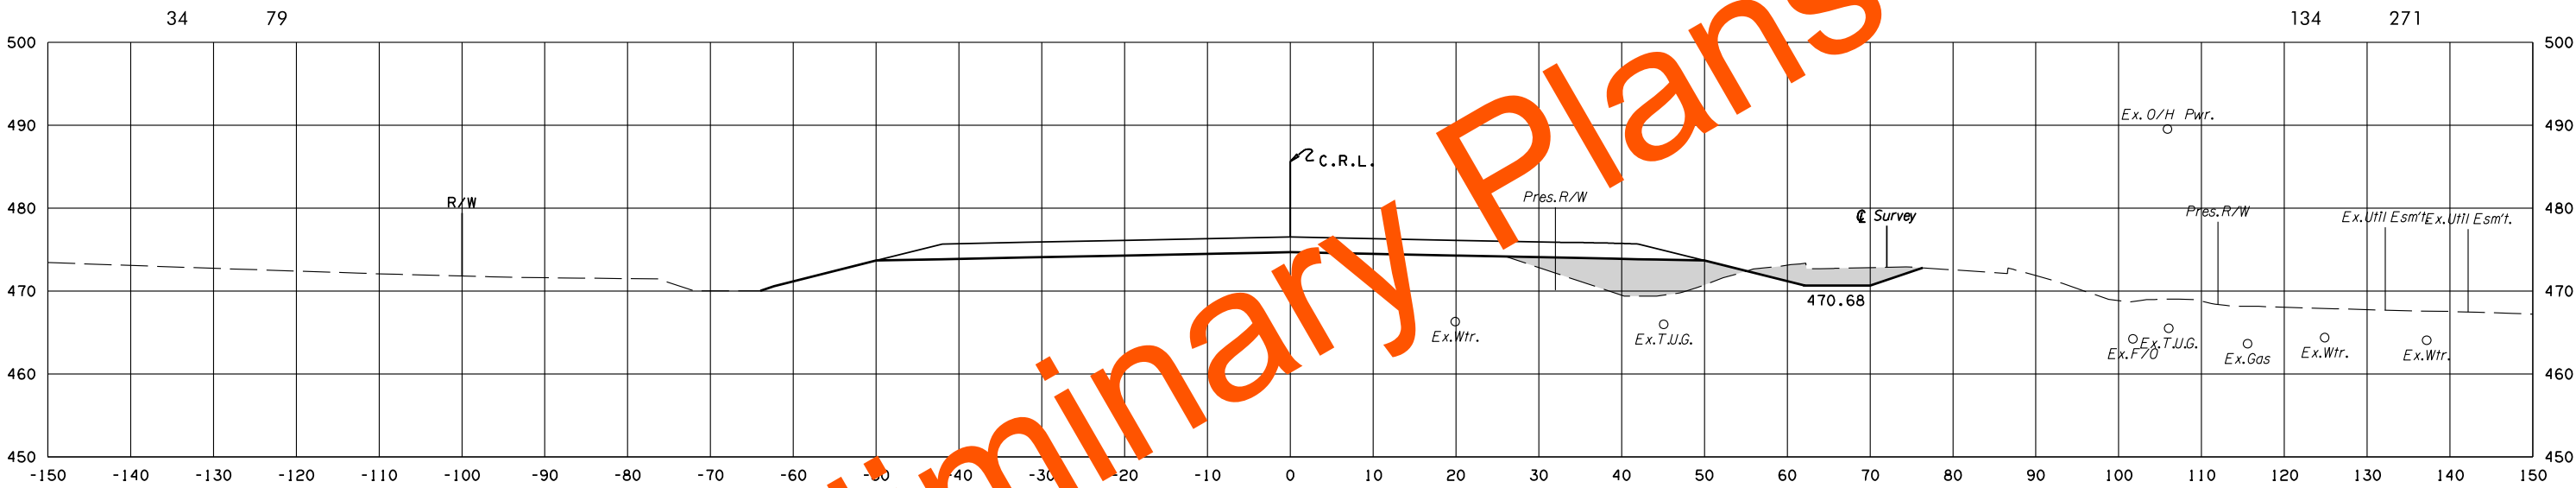

F.G. ELEV = 476.52
175+00.00

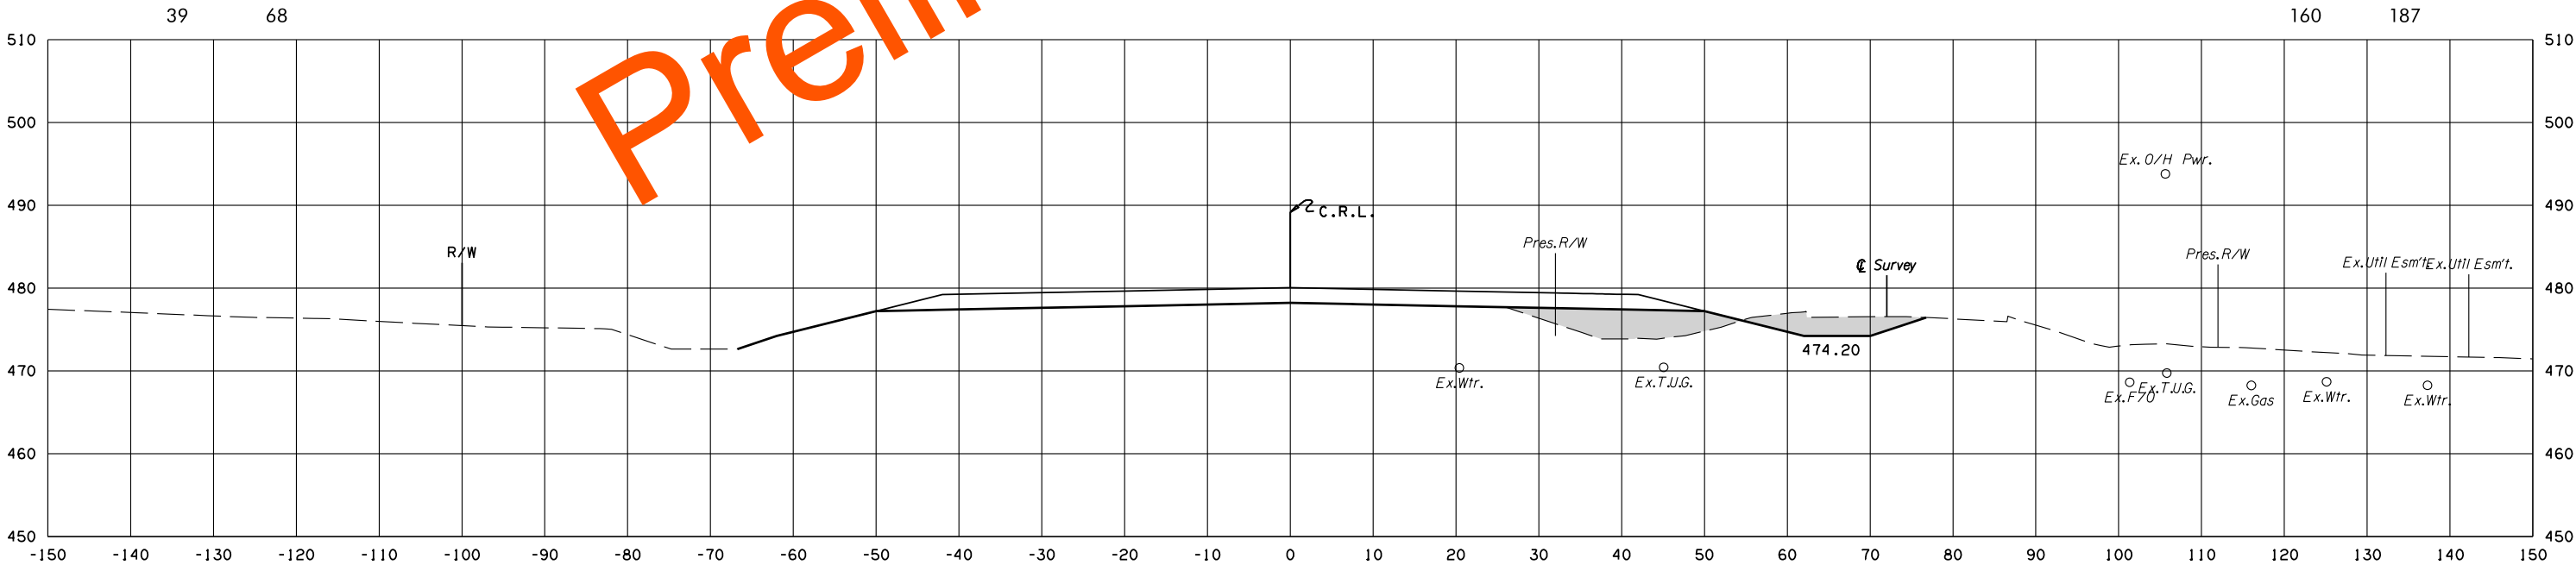

F.G. ELEV = 480.04
174+00.00



U.S. 59

STATE JOB NO. 17127(28)
LEFLORE COUNTY SHEET NO. 1122

POB & ASSOCIATES, OKLAHOMA CITY, OK.						
FED. ROAD DIST. NO.	STATE	JOB PIECE NO.	FISCAL YEAR	SHEET NO.	TOTAL SHEETS	
6	OKLA.					
DESCRIPTION			REVISIONS		DATE	

AREA
CUT FILL

VOLUME
CUT FILL

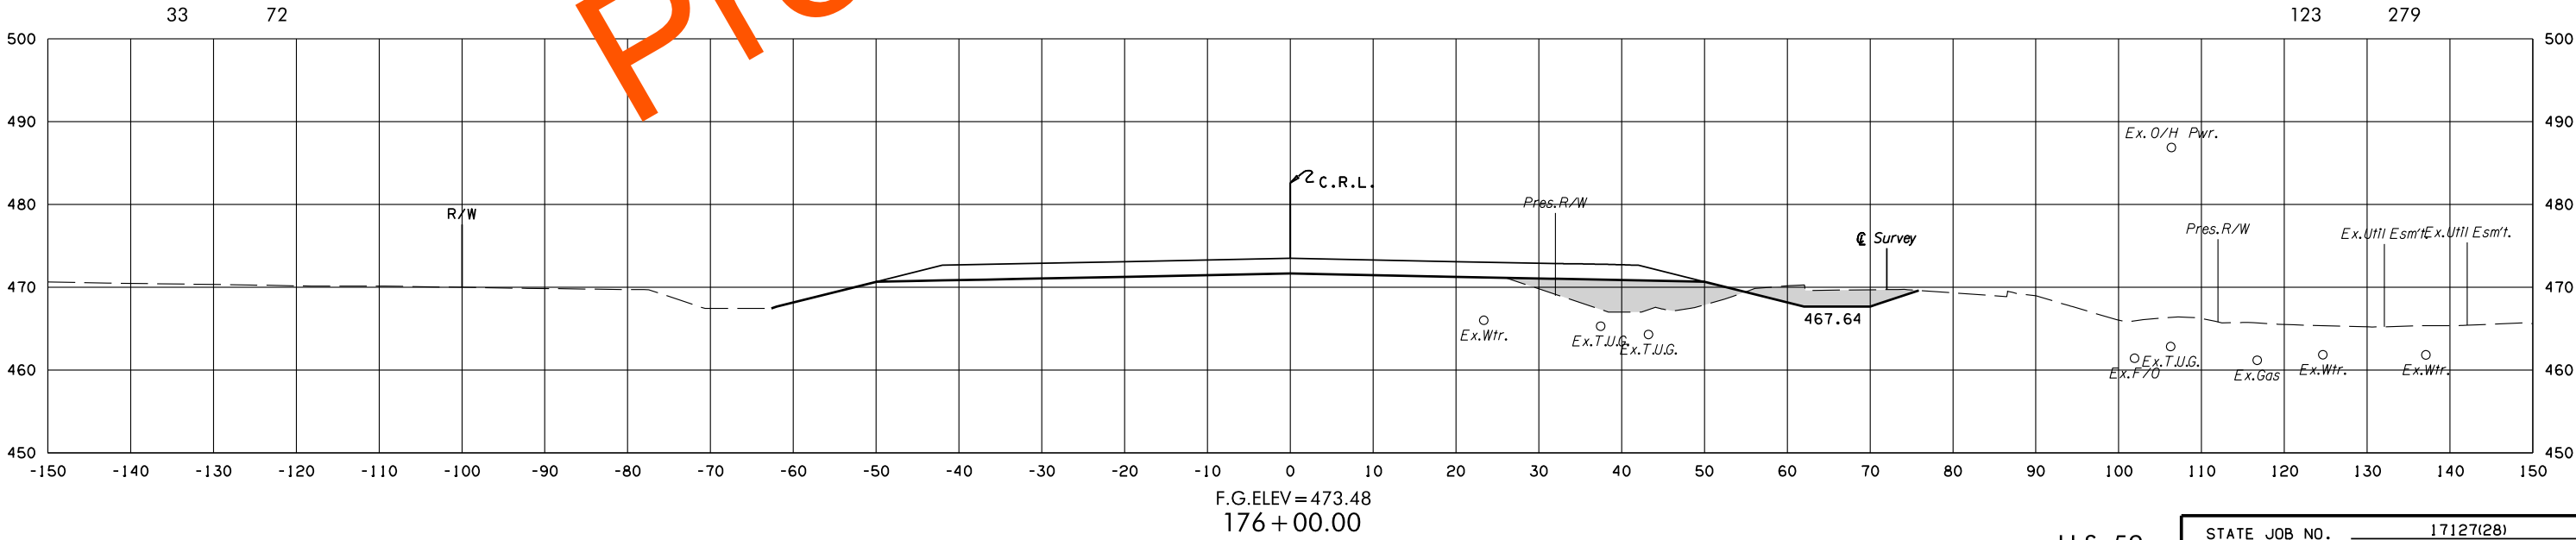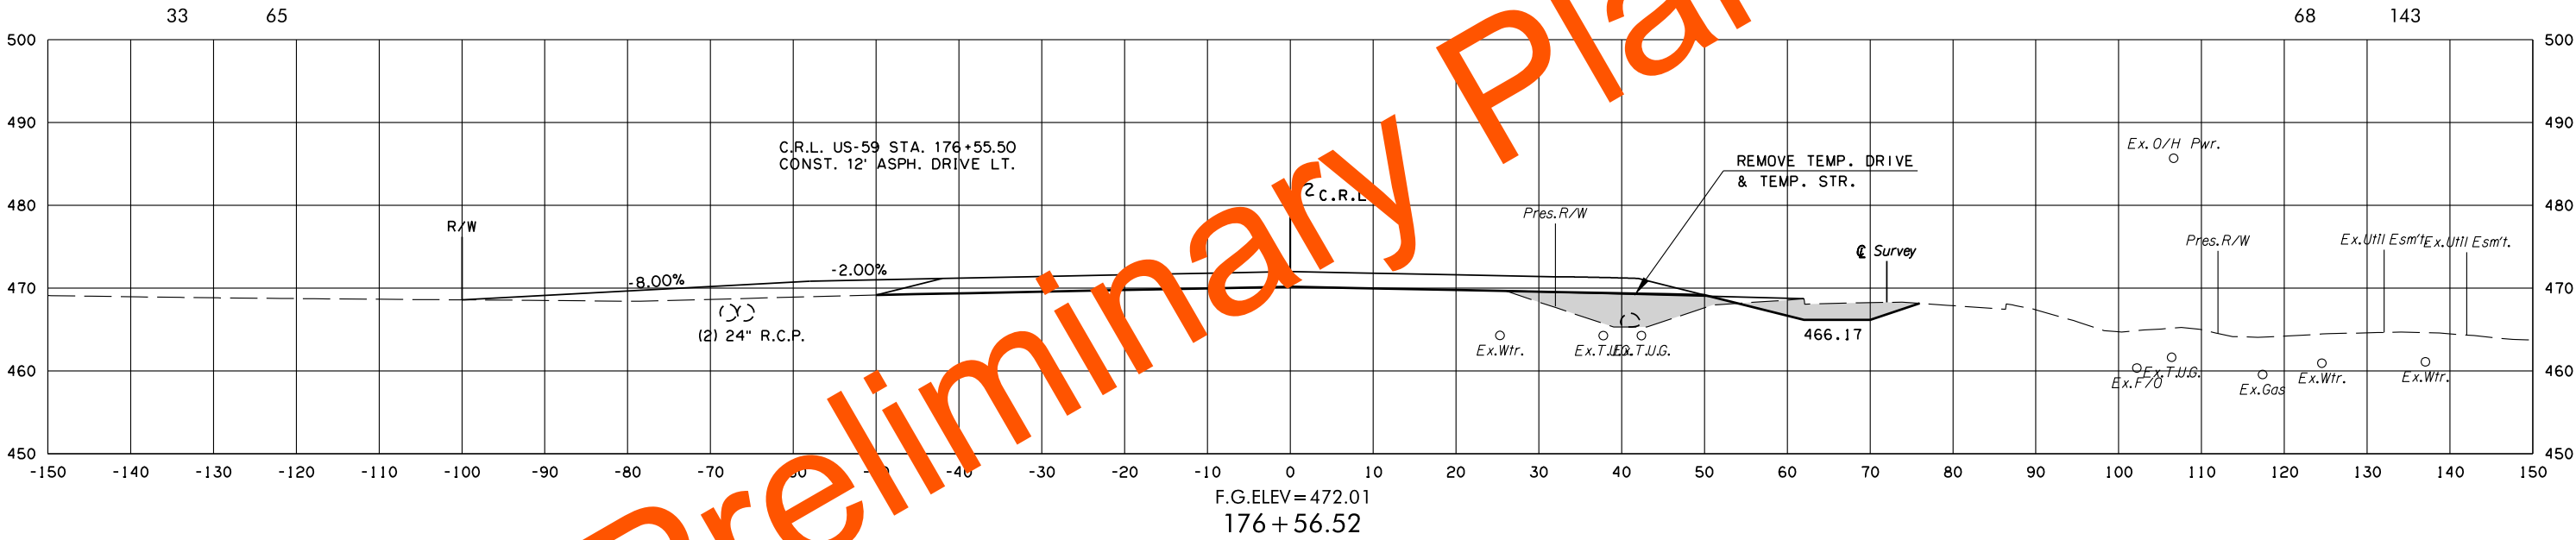


8/3/2022 2:23:57 PM
G:\PROJECTS\202943 0001 US 59 Leflore Co\Roadway\1712728 Surfacing\Xsections\1712728-US59-XSECS.dgn


POB & ASSOCIATES, OKLAHOMA CITY, OK.						
FED. DIST. NO.	ROAD NO.	STATE	JOB PIECE NO.	FISCAL YEAR	SHEET NO.	TOTAL SHEETS
6		OKLA.				
DESCRIPTION			REVISIONS		DATE	

AREA
CUT FILL

VOLUME
CUT FILL

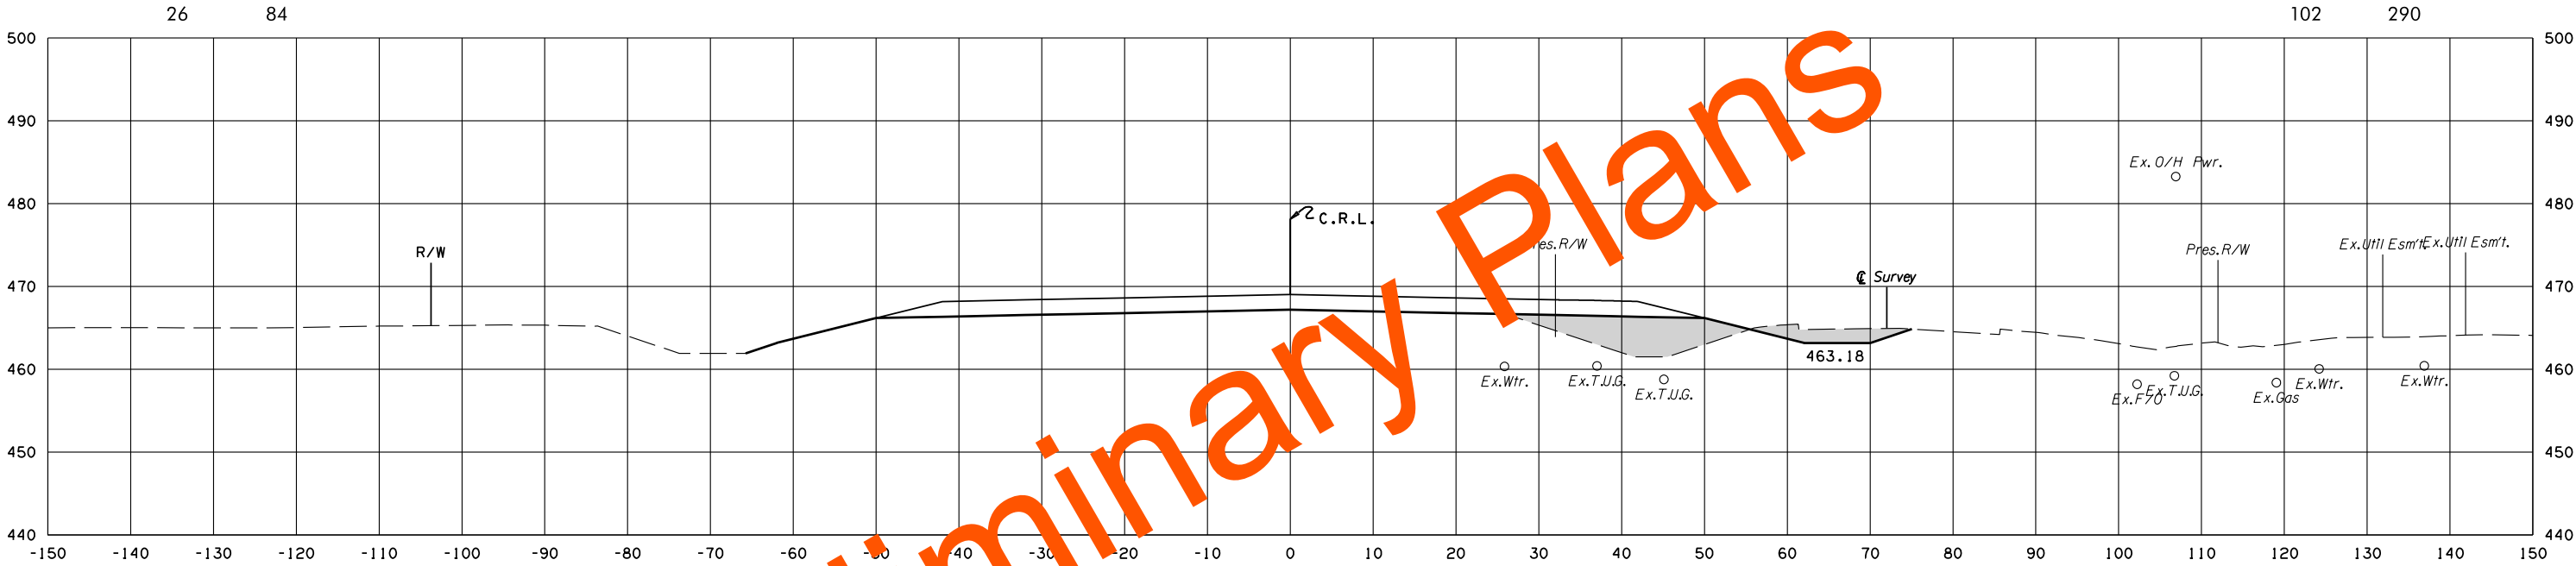

F.G.ELEV = 469.02
178 + 00.00

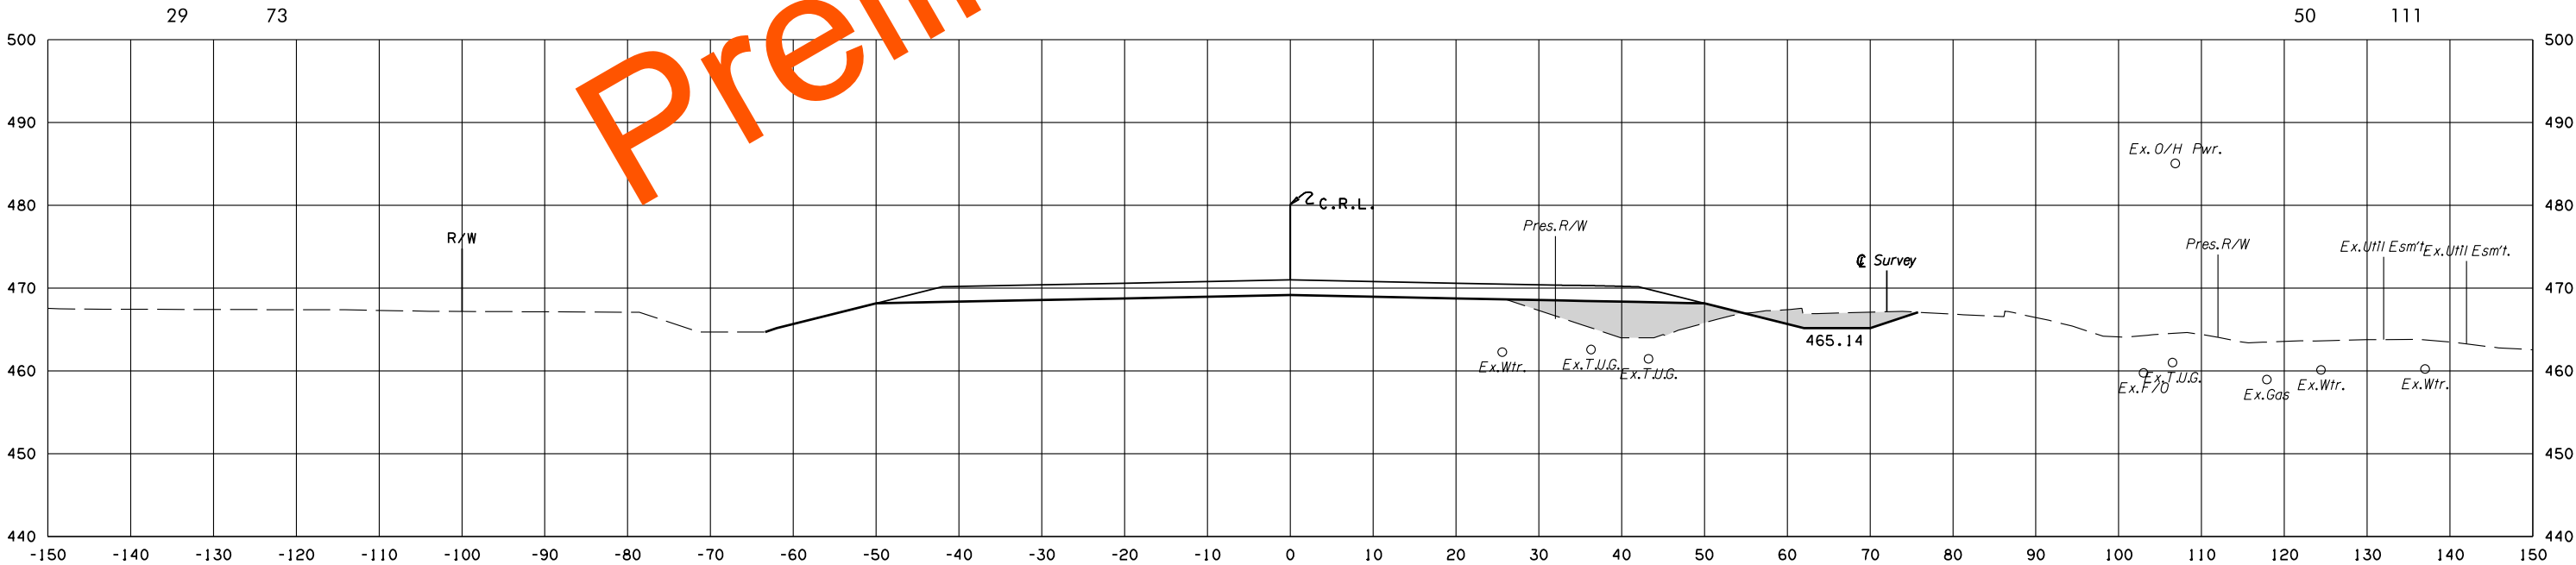

F.G.ELEV = 470.98
177 + 00.00

U.S. 59


STATE JOB NO. 17127(28)
LEFLORE COUNTY SHEET NO. 124

8/3/2022 2:23:58 PM
G:\PROJECTS\2024\3 0001 US 59 LeFlore Co\Roadway\1712728 Surfacing\XSections\1712728-US59-XSECS.dgn


POB & ASSOCIATES, OKLAHOMA CITY, OK.						
FED. ROAD DIST. NO.	STATE	JOB PIECE NO.	FISCAL YEAR	SHEET NO.	TOTAL SHEETS	
6	OKLA.					
DESCRIPTION			REVISIONS		DATE	

AREA
CUT FILL

VOLUME
CUT FILL

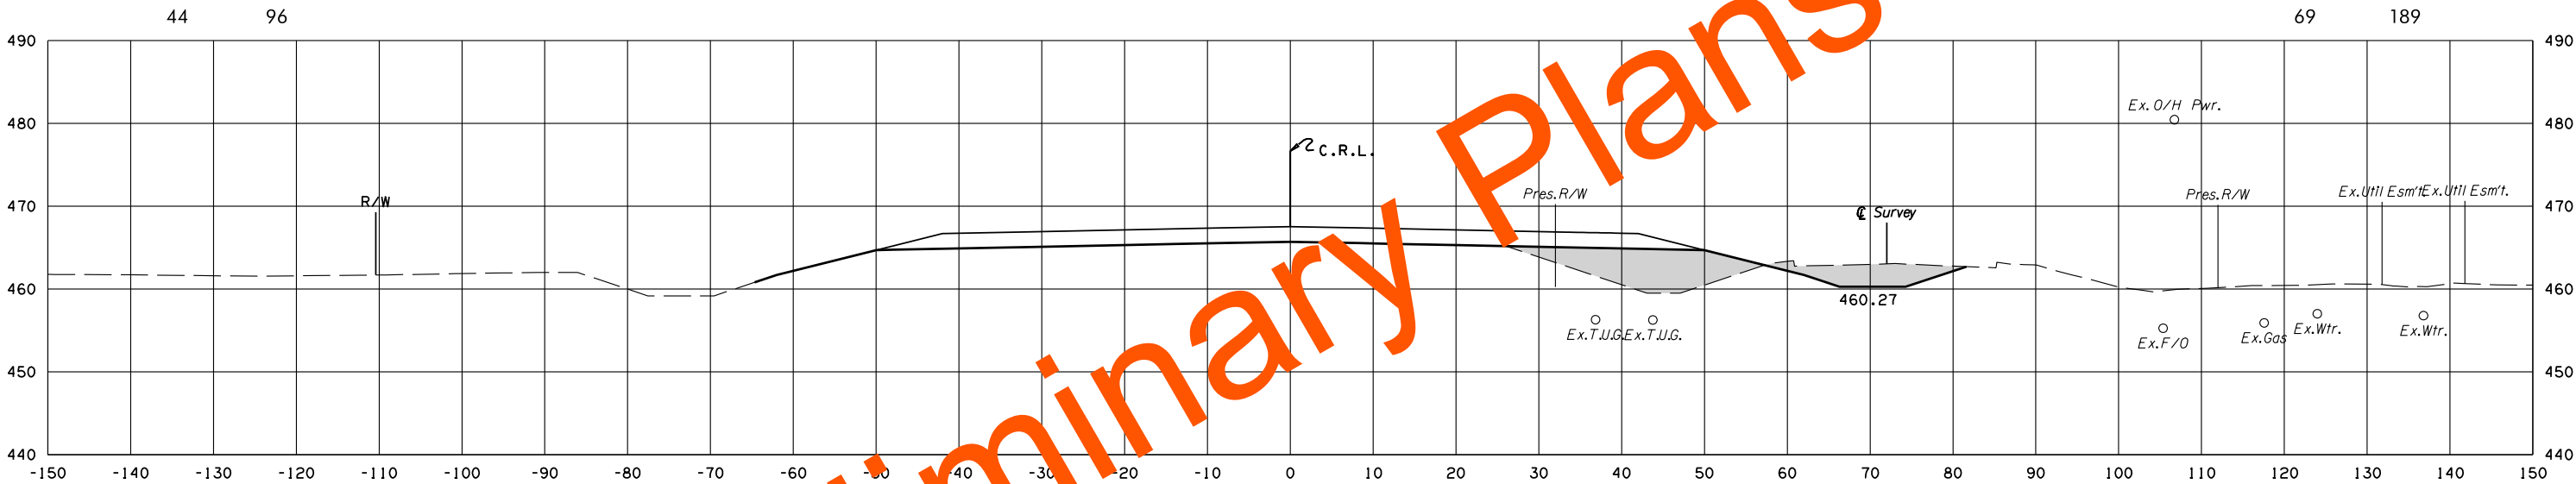

F.G. ELEV = 467.54
179 + 00.00

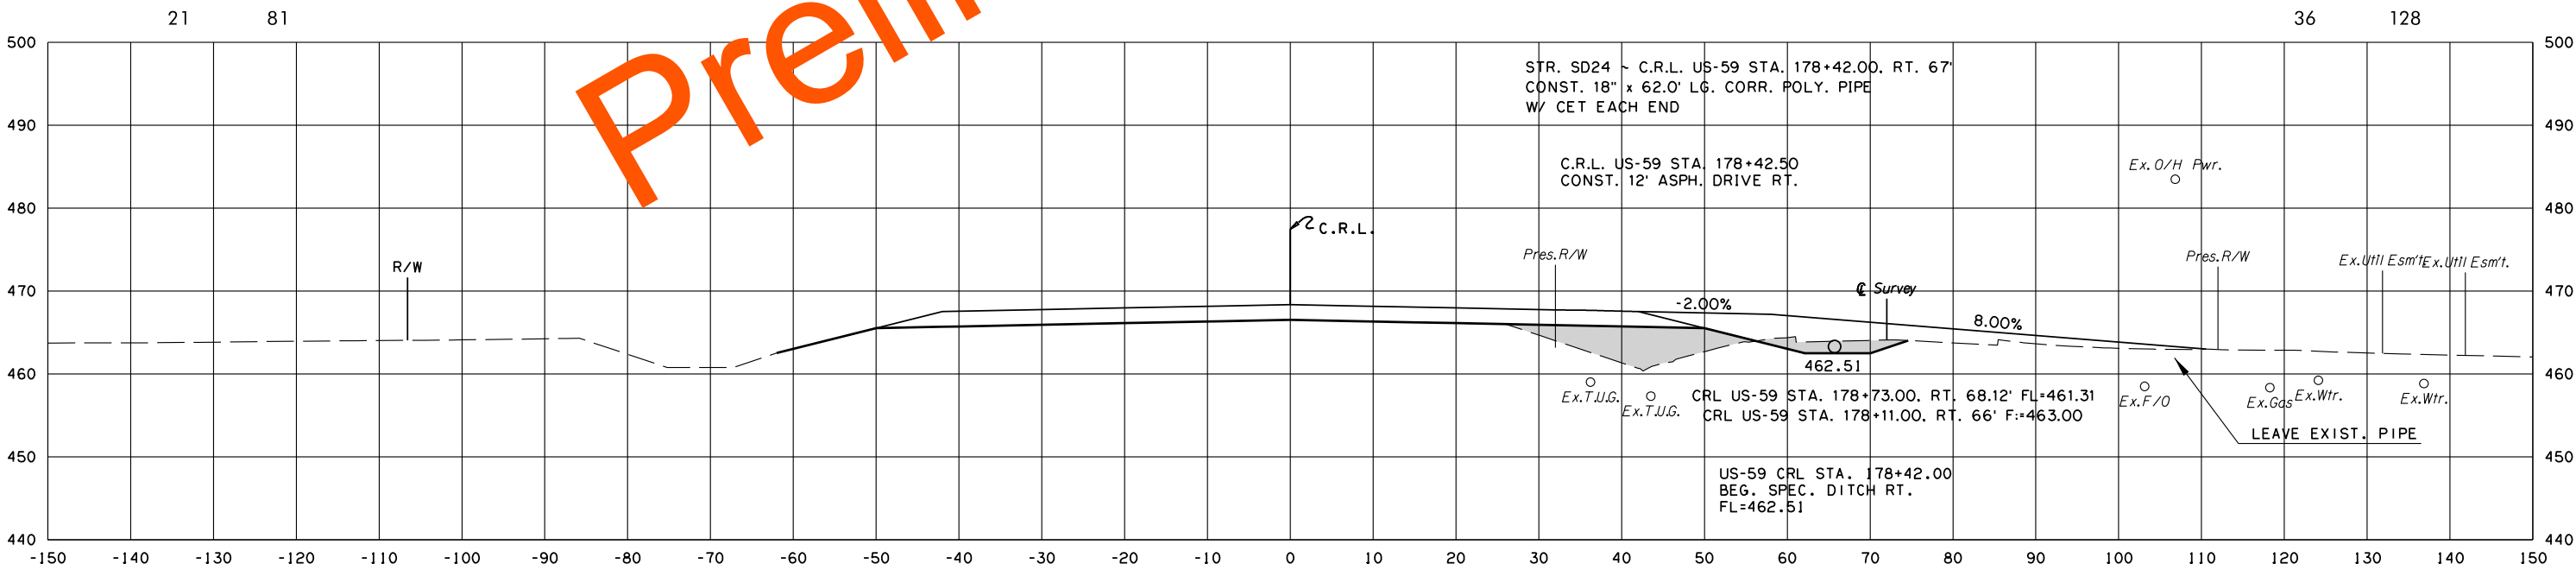

F.G. ELEV = 468.35
178 + 42.22



U.S. 59

STATE JOB NO. 17127(28)
LEFLORE COUNTY SHEET NO. 125

POB & ASSOCIATES, OKLAHOMA CITY, OK.						
FED. ROAD DIST. NO.	STATE	JOB PIECE NO.	FISCAL YEAR	SHEET NO.	TOTAL SHEETS	
6	OKLA.					
DESCRIPTION			REVISIONS		DATE	

AREA
CUT FILL

VOLUME
CUT FILL

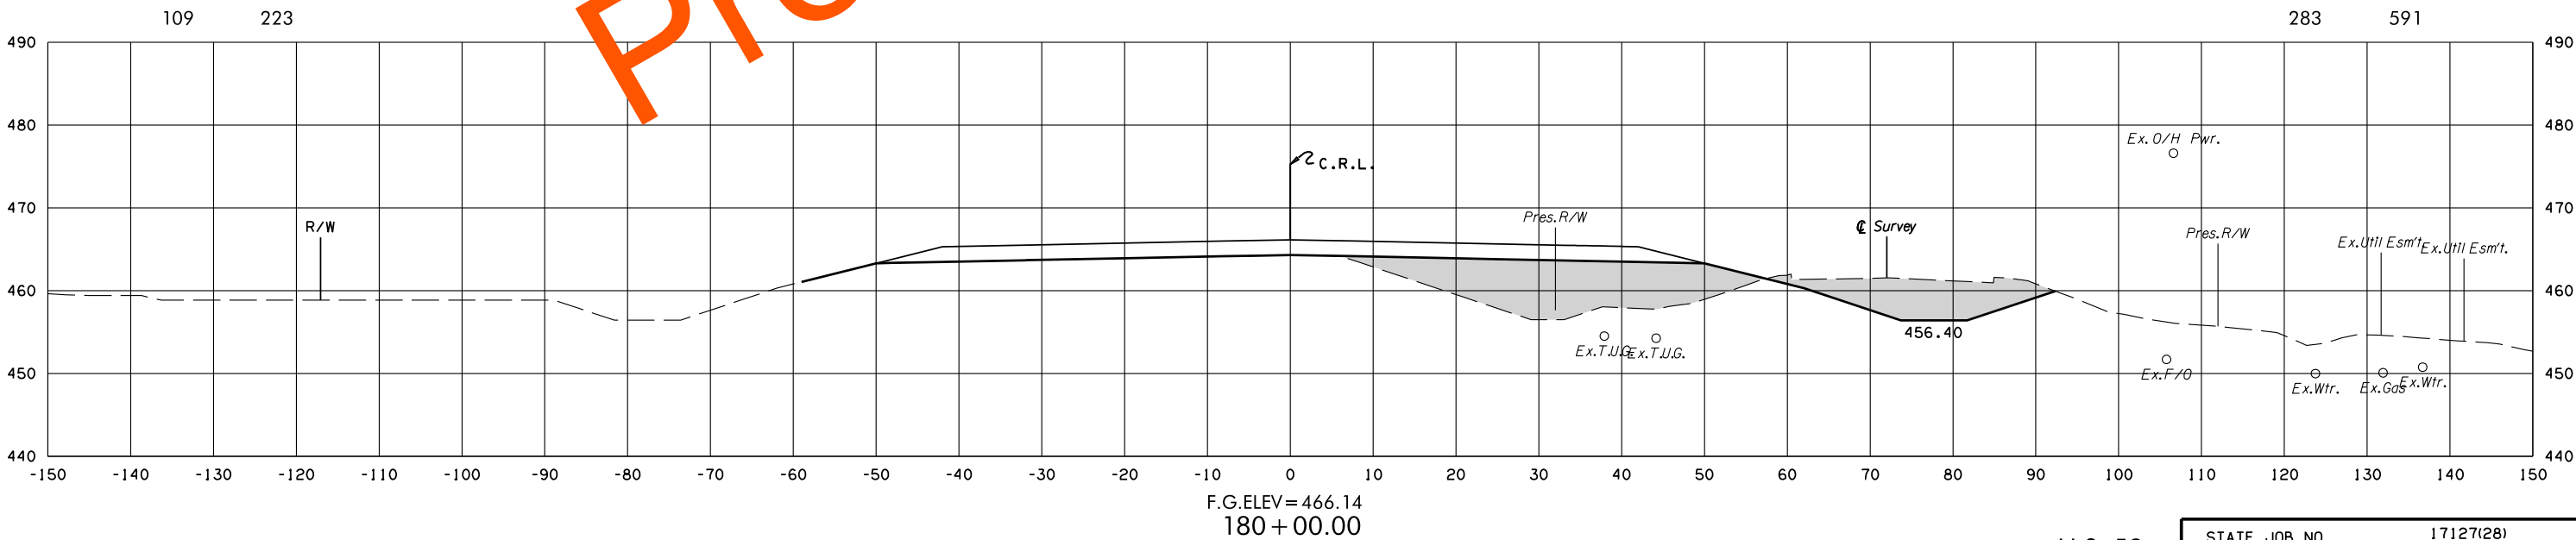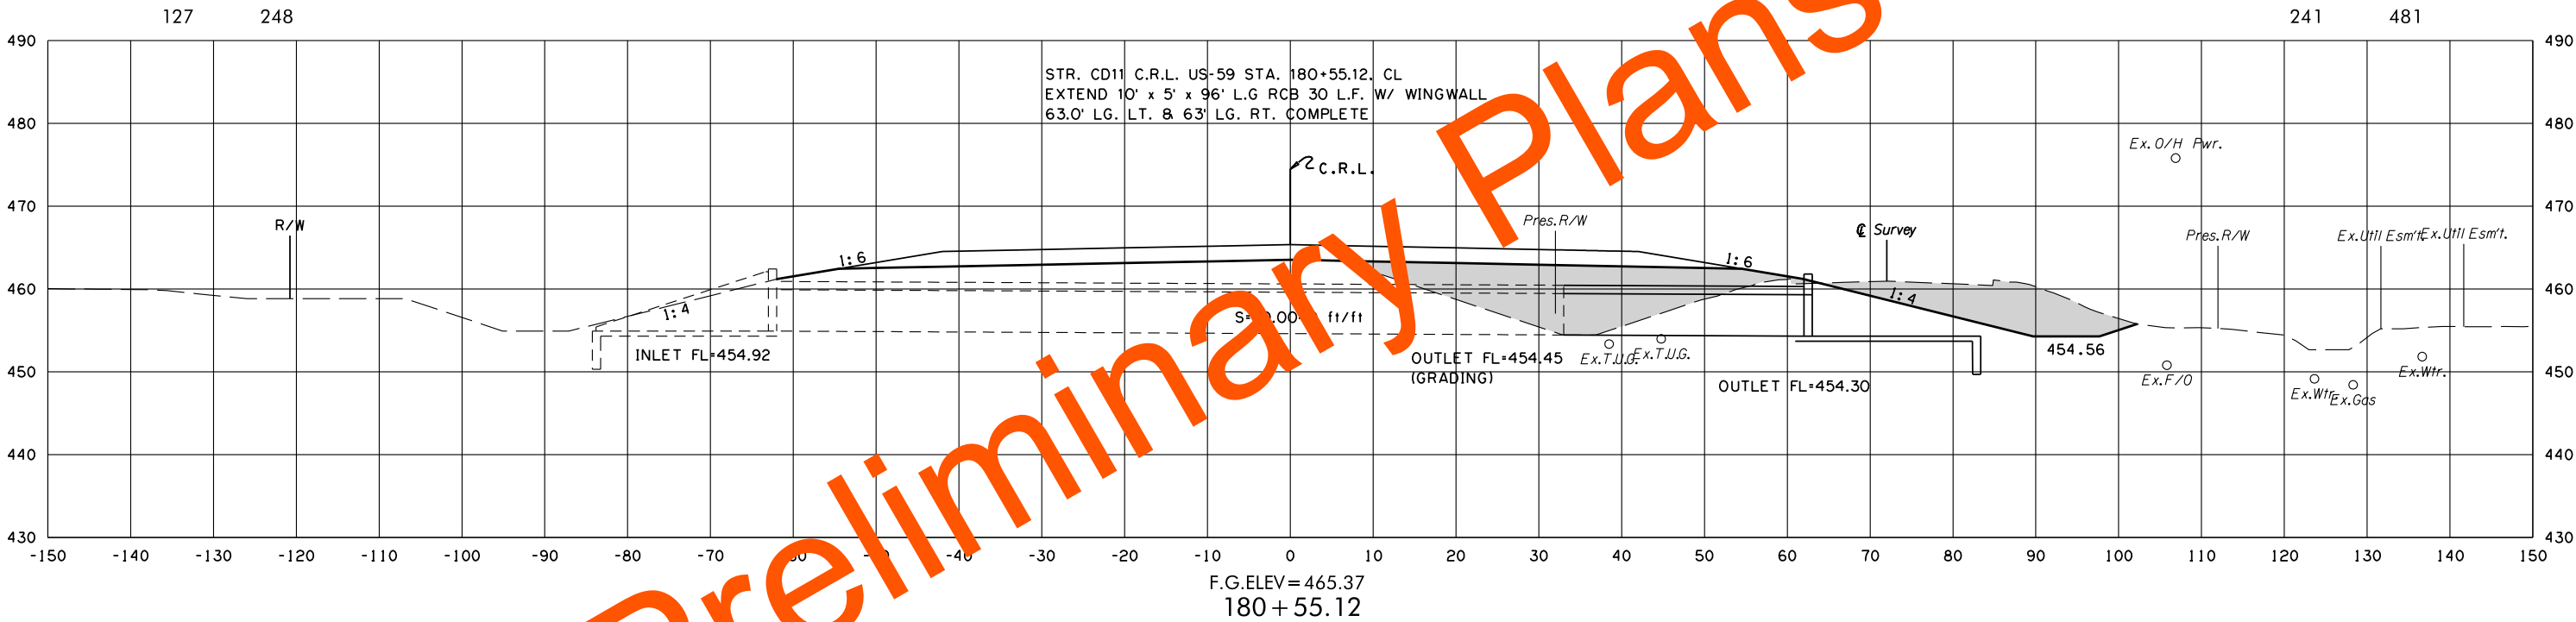

8/3/2022 2:24:01 PM
G:\PROJECTS\202943 0001 US 59 LeFlore Co\Roadway\1712728 Surfacing\Xsections\1712728-US59-XSECS.dgn



U.S. 59

STATE JOB NO. 17127(28)
LEFLORE COUNTY SHEET NO. 126

POB & ASSOCIATES, OKLAHOMA CITY, OK.						
FED. ROAD DIST. NO.	STATE	JOB PIECE NO.	FISCAL YEAR	SHEET NO.	TOTAL SHEETS	
6	OKLA.					
DESCRIPTION			REVISIONS		DATE	

AREA
CUT FILL

VOLUME
CUT FILL

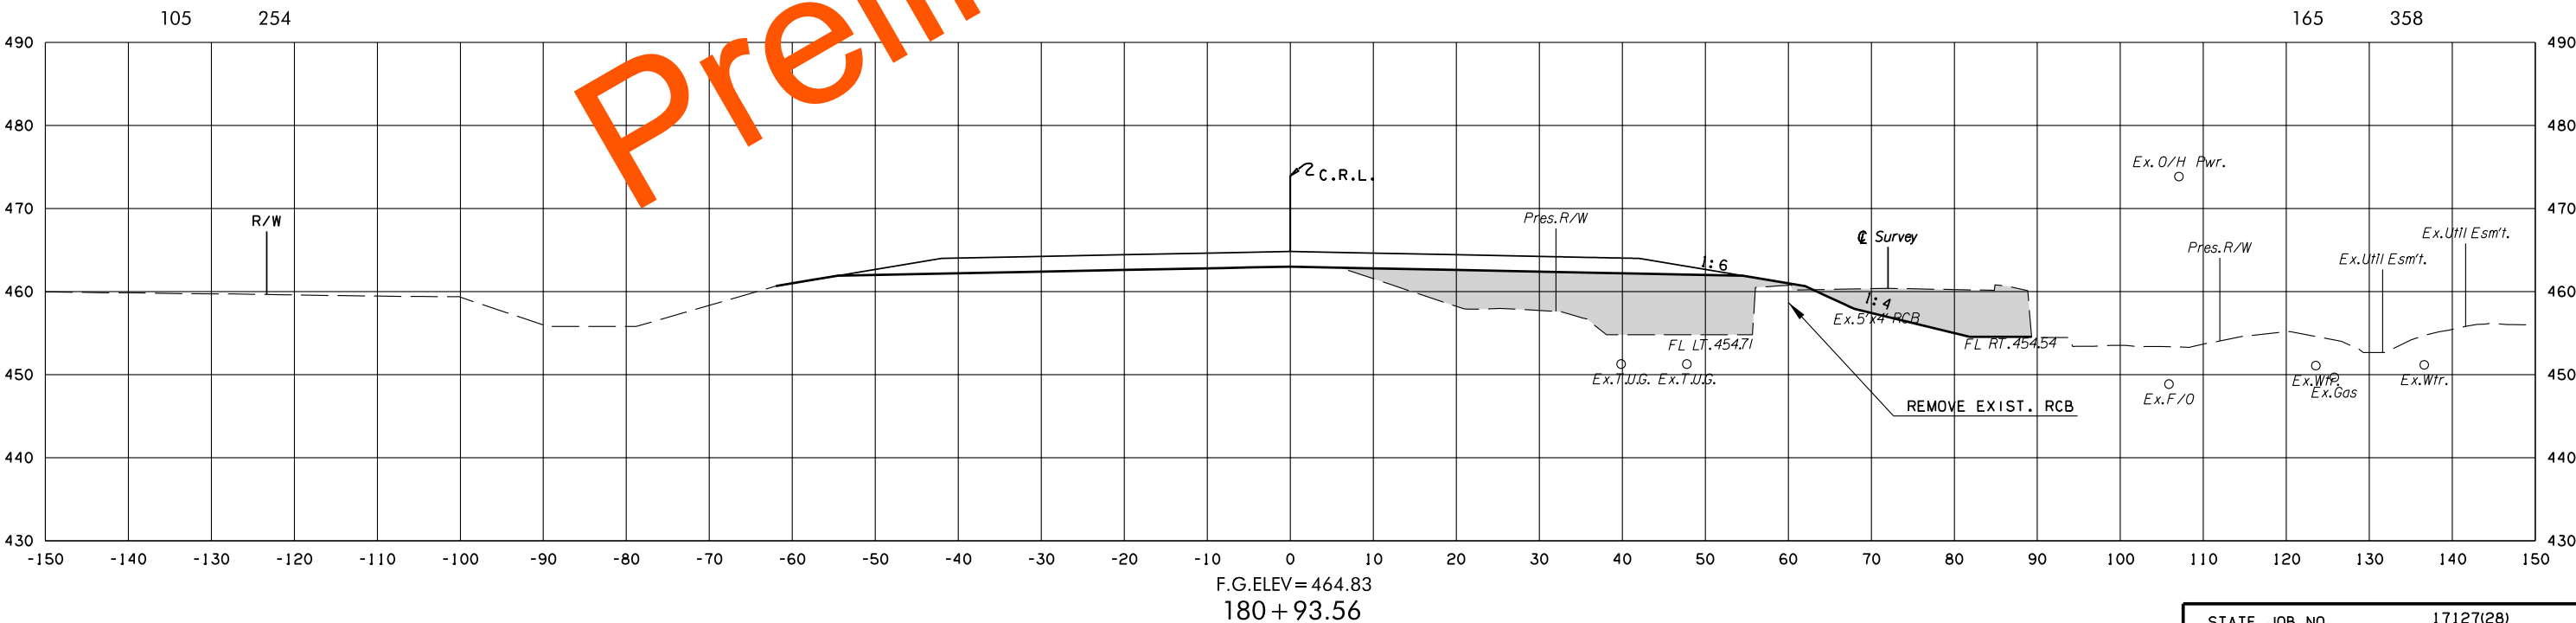
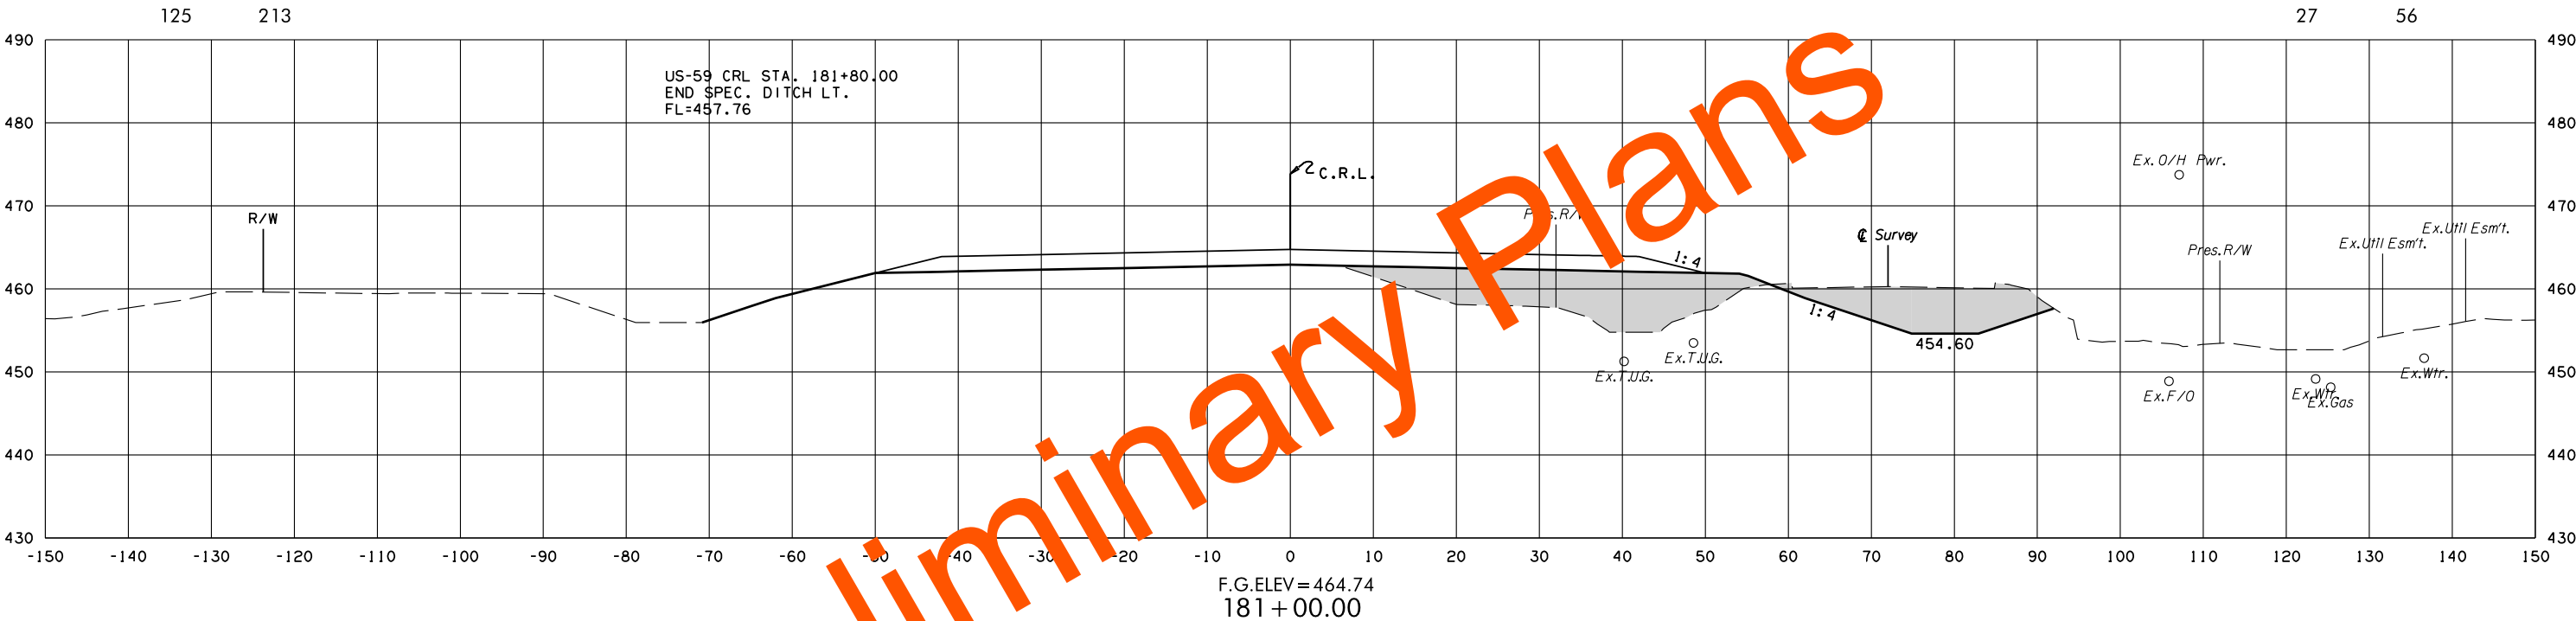


8/3/2022 2:24:02 PM
G:\PROJECTS\202943 0001 US 59 LeFlore Co\Roadway\1712728 Surfacing\XSections\1712728-US59-XSECS.dgn

POB & ASSOCIATES, OKLAHOMA CITY, OK.						
FED. DIST. NO.	ROAD NO.	STATE	JOB PIECE NO.	FISCAL YEAR	SHEET NO.	TOTAL SHEETS
6		OKLA.				
DESCRIPTION			REVISIONS		DATE	

AREA
CUT FILL

VOLUME
CUT FILL

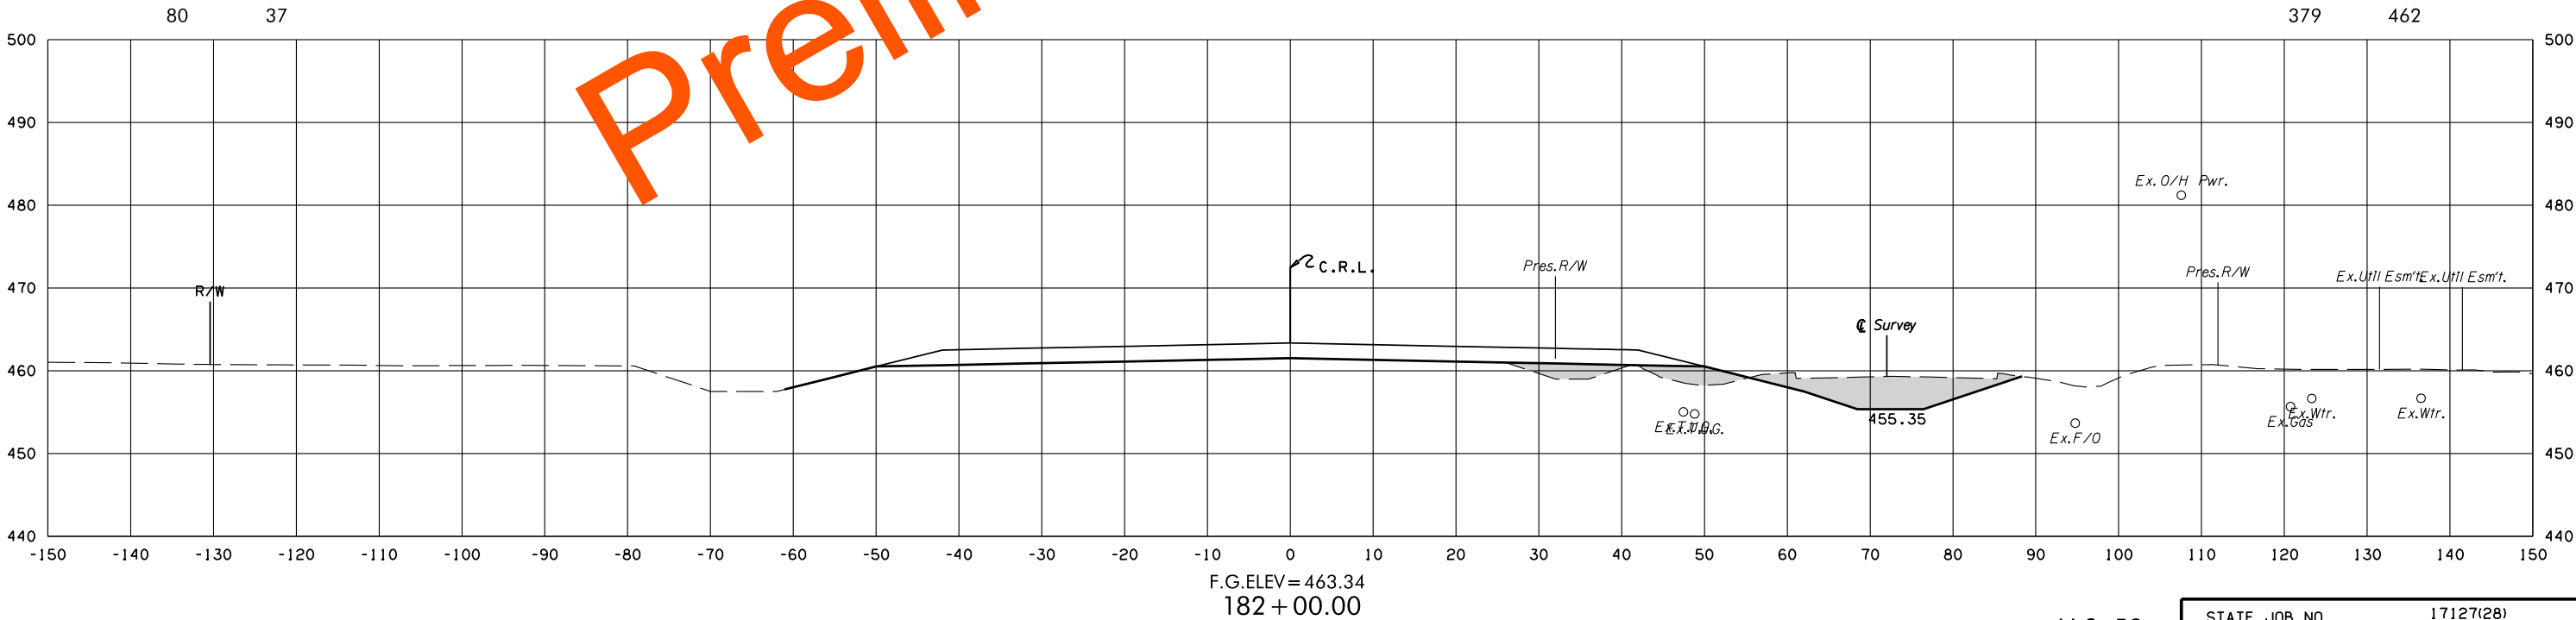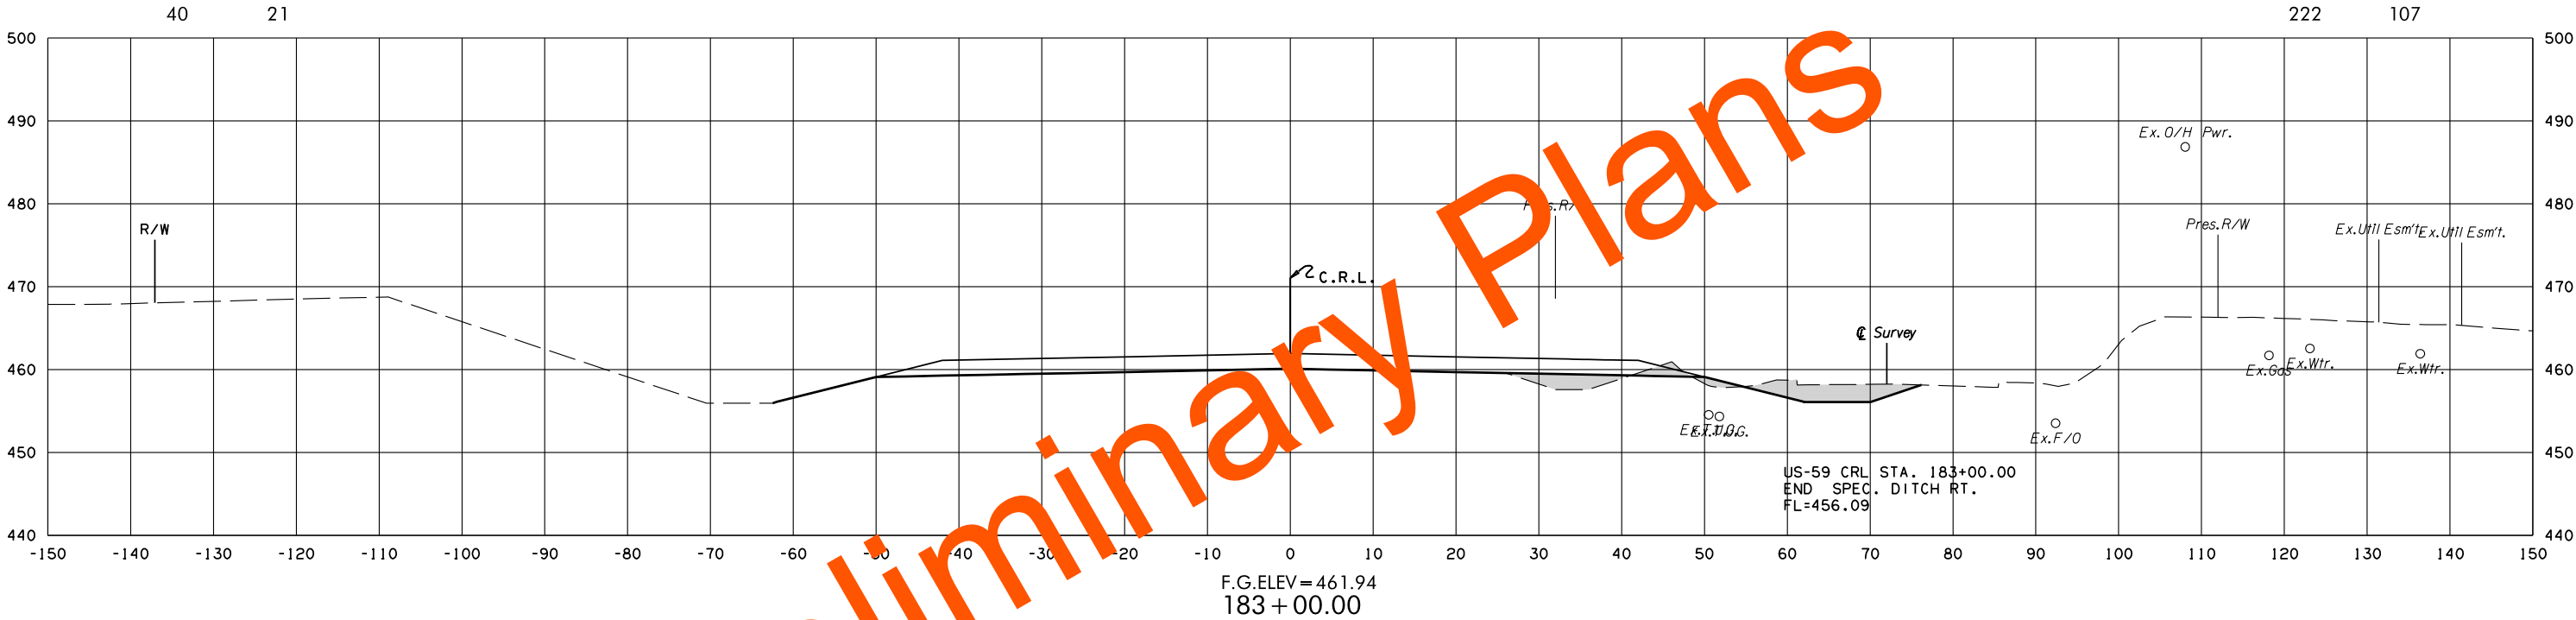

8/3/2022 2:24:04 PM
G:\PROJECTS\202943 0001 US 59 LeFlore Co\Roadway\1712728 Surfacing\XSections\1712728-US59-XSECS.dgn


POB & ASSOCIATES, OKLAHOMA CITY, OK.						
FED. ROAD DIST. NO.	STATE	JOB PIECE NO.	FISCAL YEAR	SHEET NO.	TOTAL SHEETS	
6	OKLA.					
DESCRIPTION			REVISIONS		DATE	

AREA
CUT FILL


VOLUME
CUT FILL

C.R.L. US-59 STA. 187+23
POSSIBLE WATER LINE CROSSING

C.R.L. US-59 STA. 187+29
POSSIBLE GAS LINE CROSSING

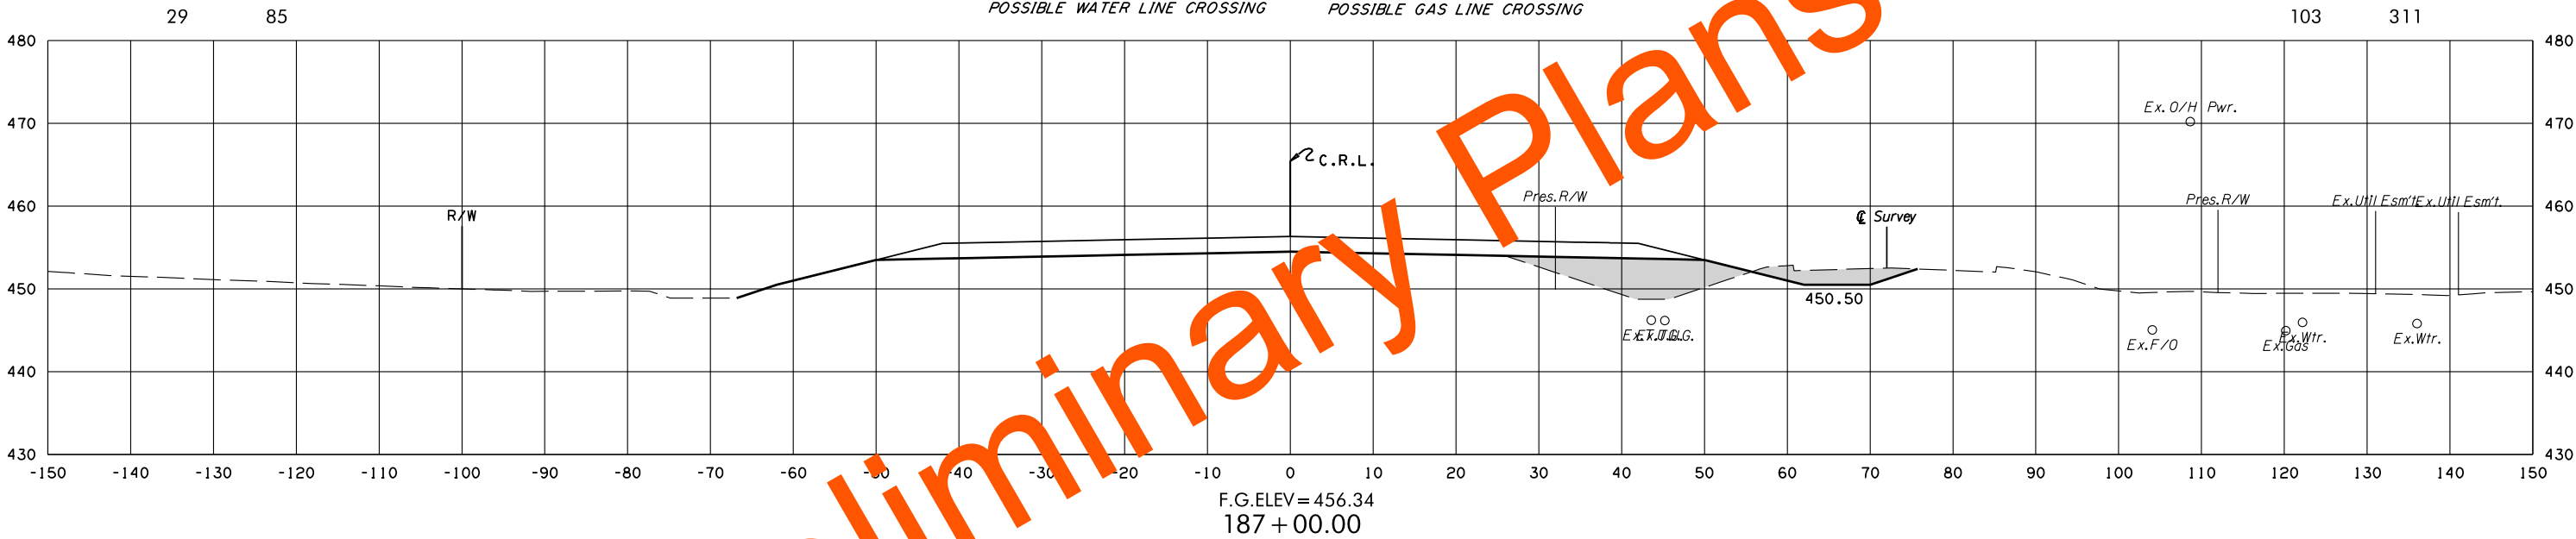

F.G. ELEV = 456.34
187+00.00

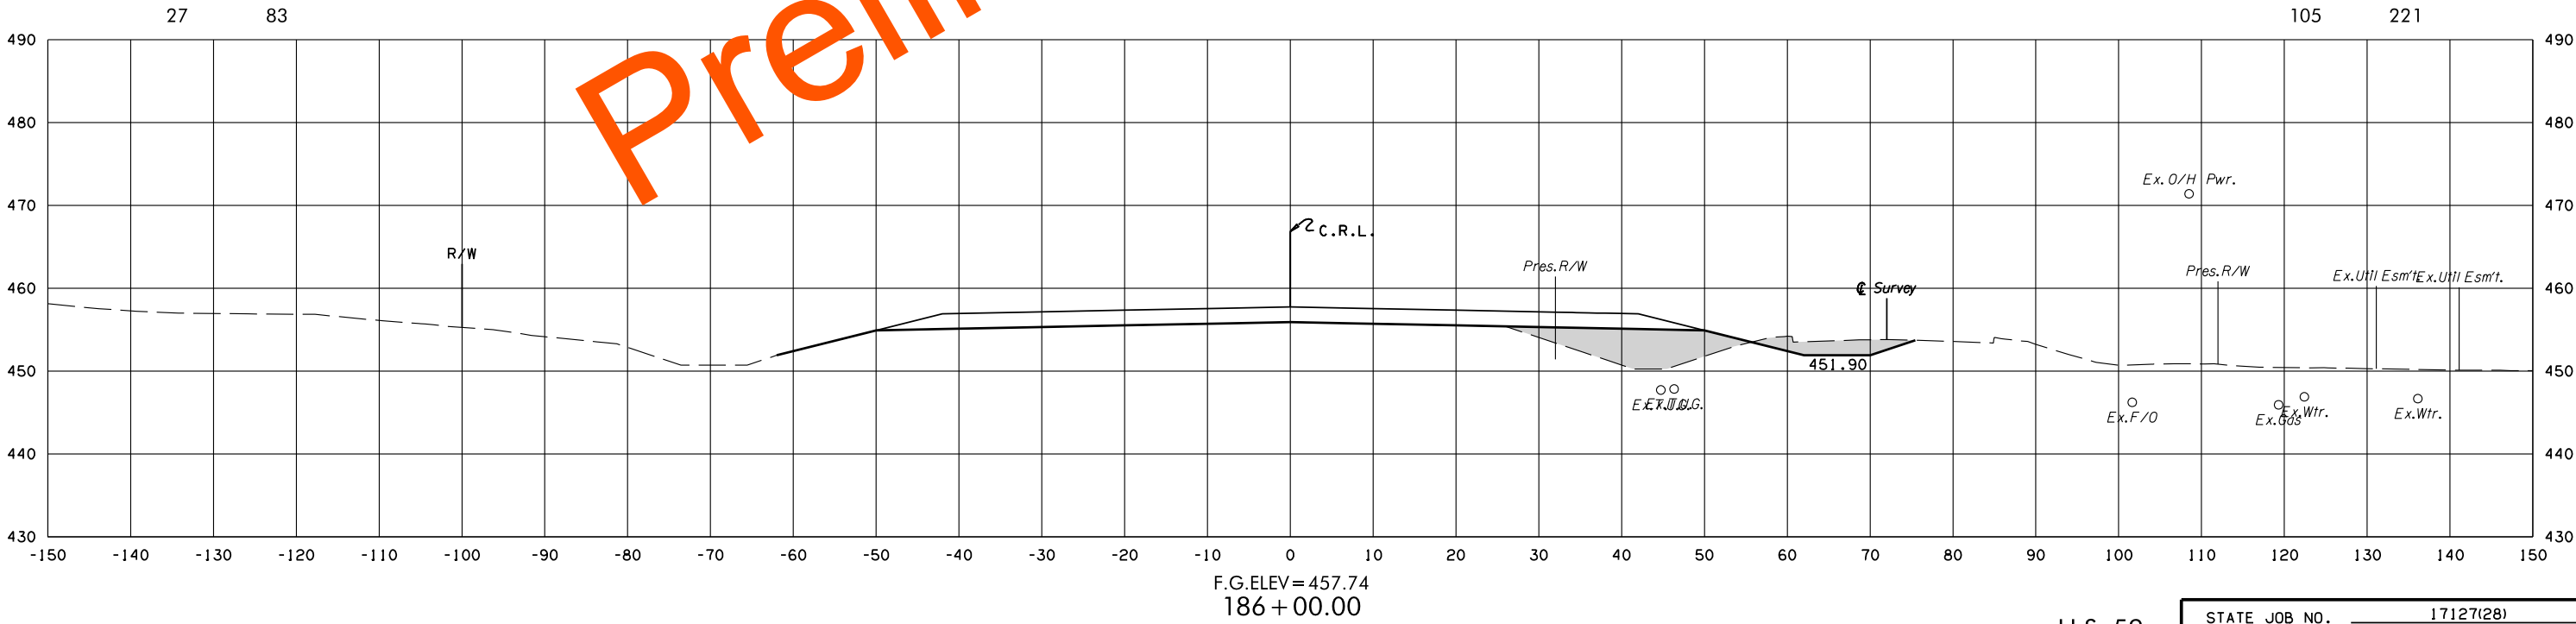

F.G. ELEV = 457.74
186+00.00



U.S. 59

STATE JOB NO. 17127(28)
LEFLORE COUNTY SHEET NO. X130

POB & ASSOCIATES, OKLAHOMA CITY, OK.						
FED. ROAD DIST. NO.	STATE	JOB PIECE NO.	FISCAL YEAR	SHEET NO.	TOTAL SHEETS	
6	OKLA.					
DESCRIPTION			REVISIONS		DATE	

AREA
CUT FILL

VOLUME
CUT FILL

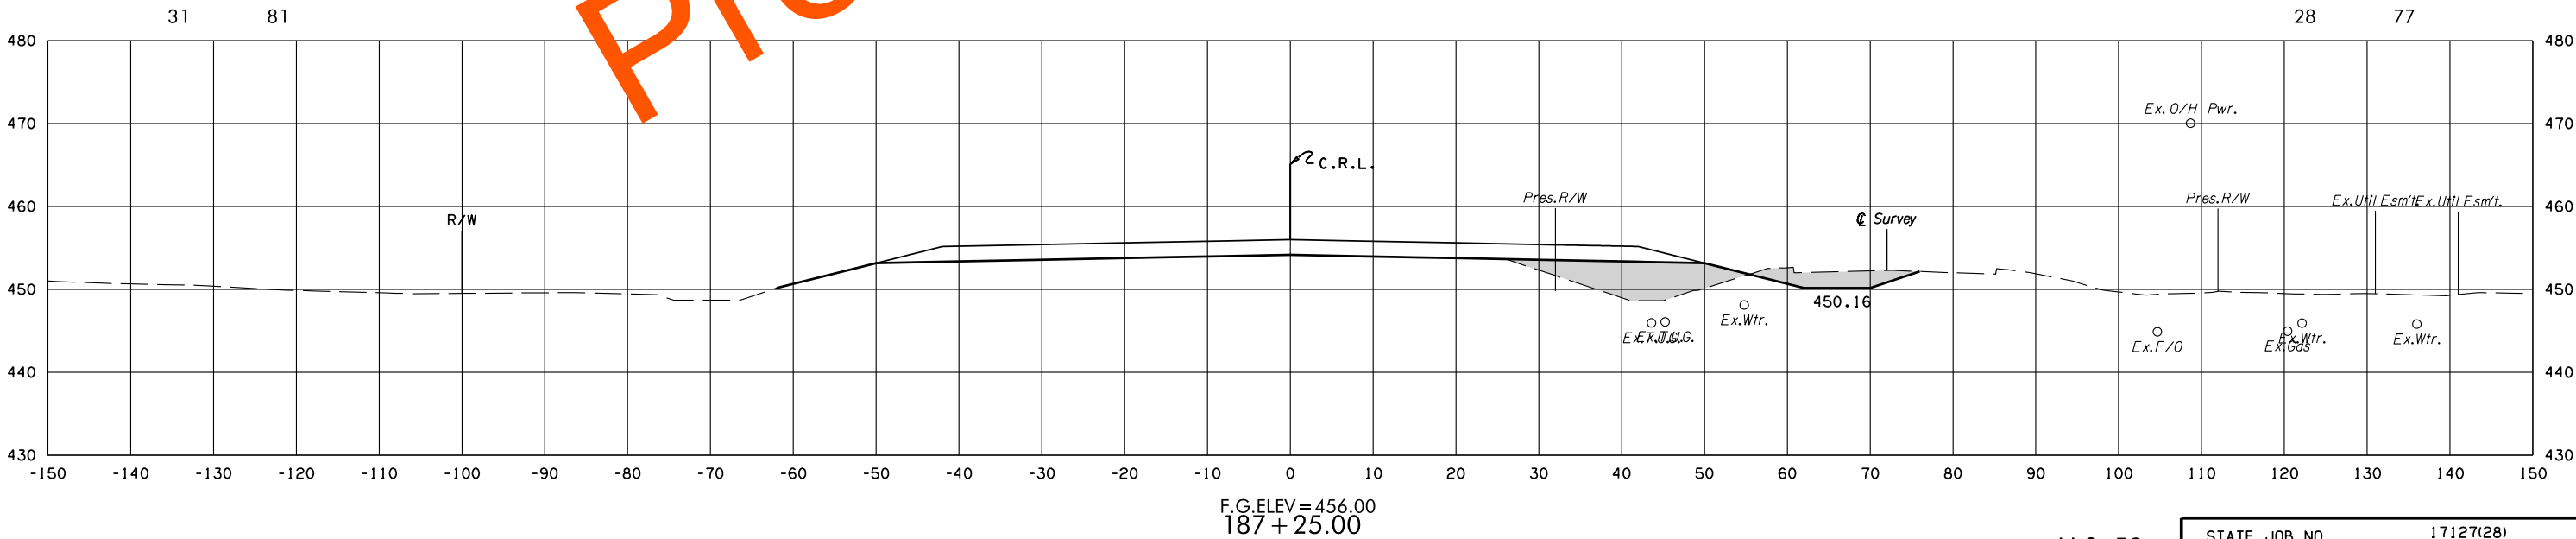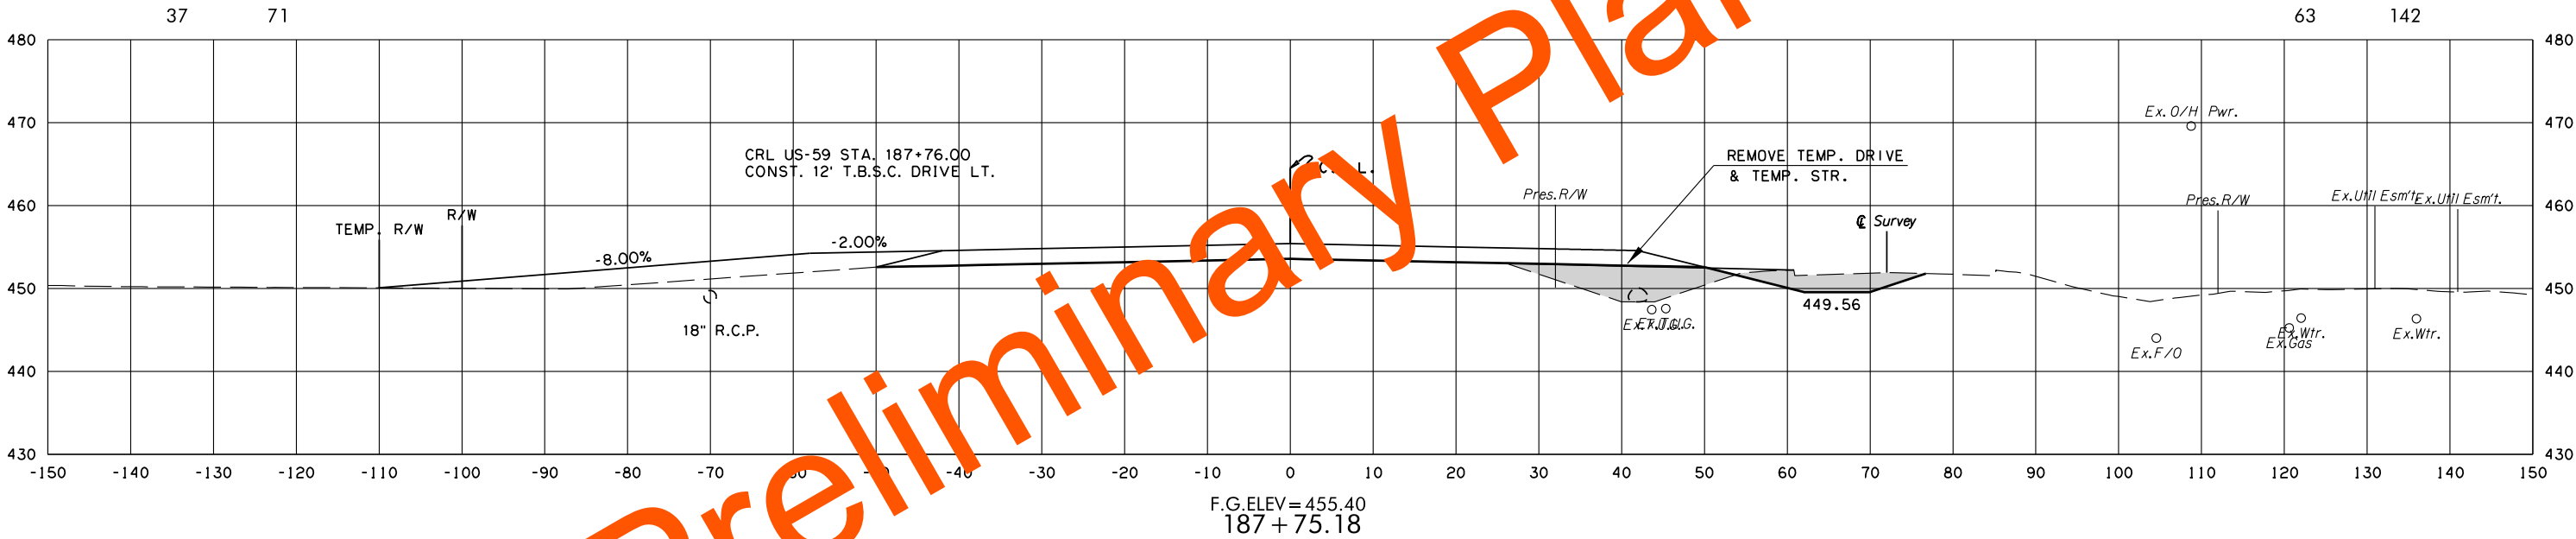



8/3/2022 2:24:08 PM
G:\PROJECTS\202943 0001 US 59 LeFlore Co\Roadway\1712728 Surfacing\XSections\1712728-US59-XSECS.dgn

POB & ASSOCIATES, OKLAHOMA CITY, OK.						
FED. ROAD DIST. NO.	STATE	JOB PIECE NO.	FISCAL YEAR	SHEET NO.	TOTAL SHEETS	
6	OKLA.					
DESCRIPTION			REVISIONS		DATE	

AREA
CUT FILL

VOLUME
CUT FILL



8/3/2022 2:24:09 PM
G:\PROJECTS\202943 0001 US 59 LeFlore Co\Roadway\1712728 Surfacing\XSections\1712728-US59-XSECS.dgn

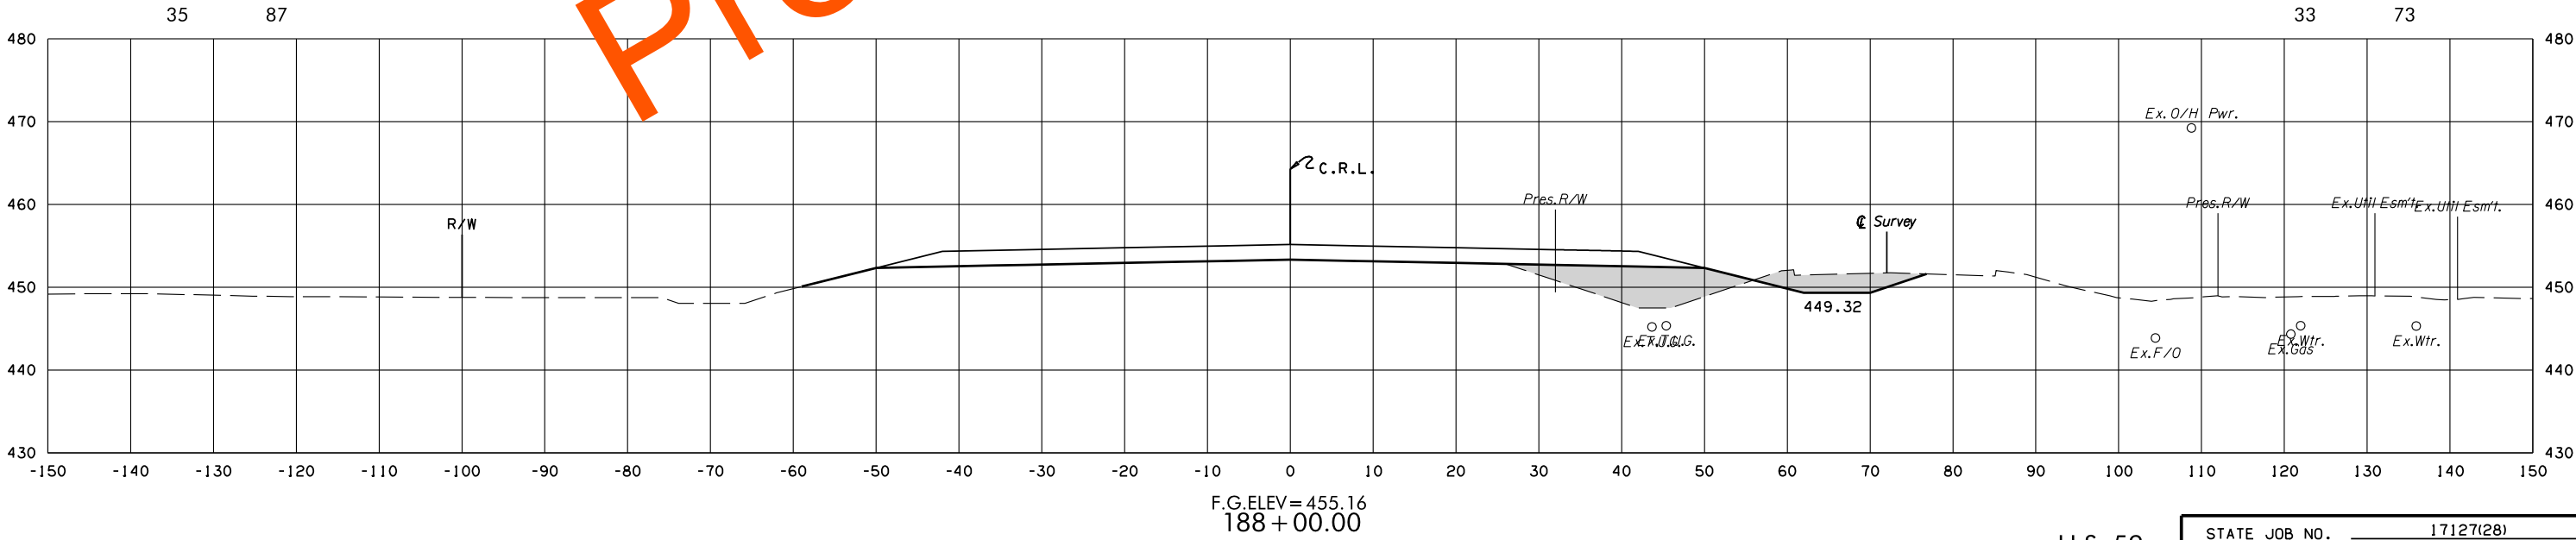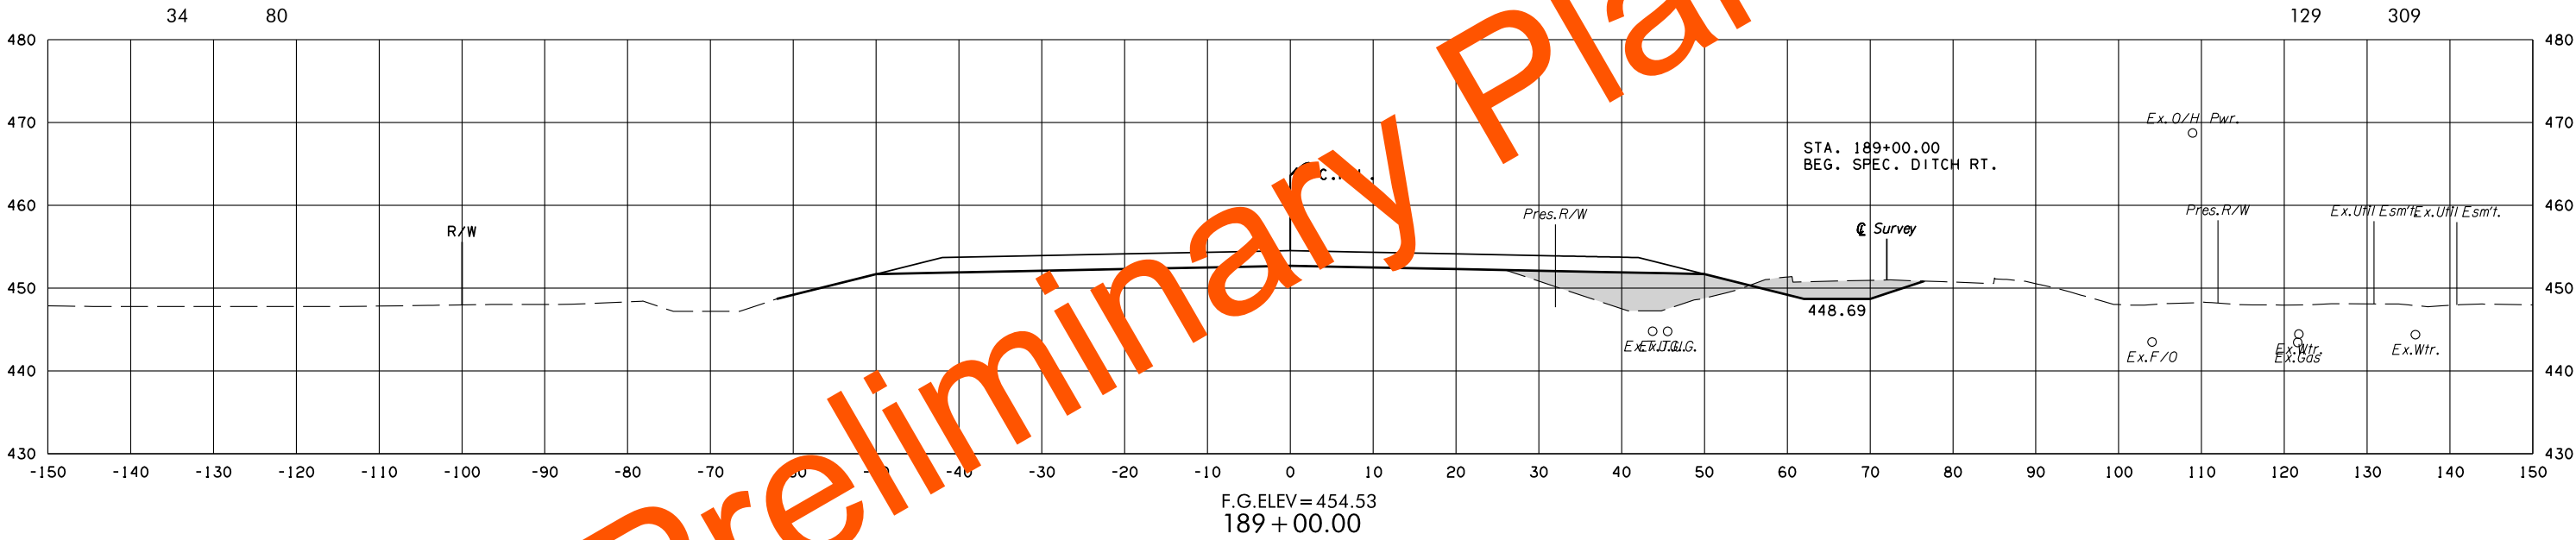

POB & ASSOCIATES, OKLAHOMA CITY, OK.						
FED. ROAD DIST. NO.	STATE	JOB PIECE NO.	FISCAL YEAR	SHEET NO.	TOTAL SHEETS	
6	OKLA.					
DESCRIPTION			REVISIONS		DATE	

AREA
CUT FILL

VOLUME
CUT FILL

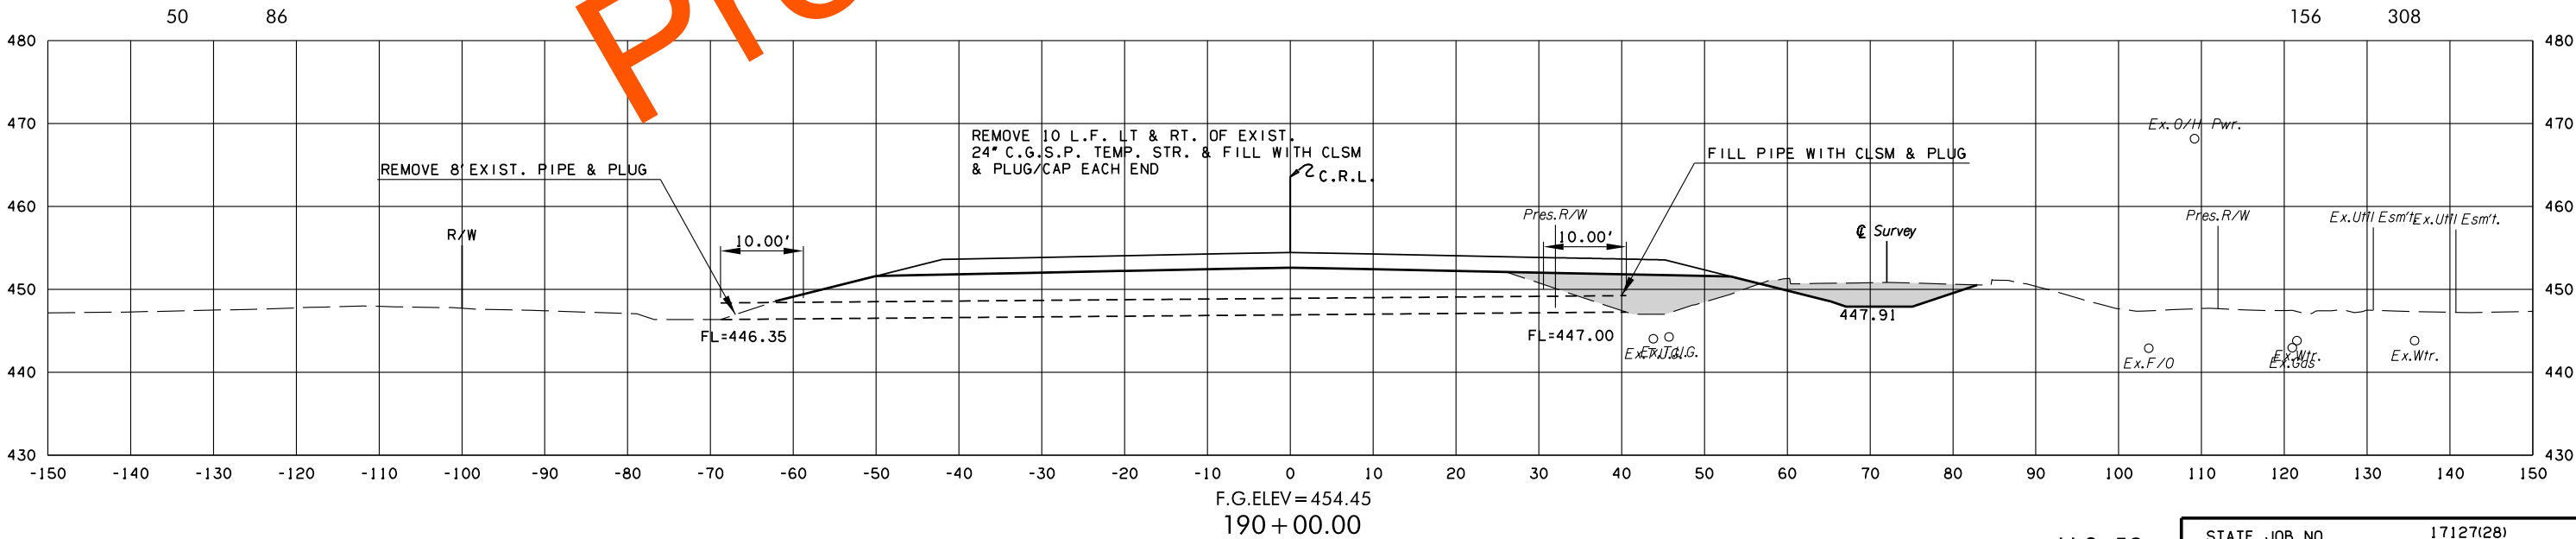
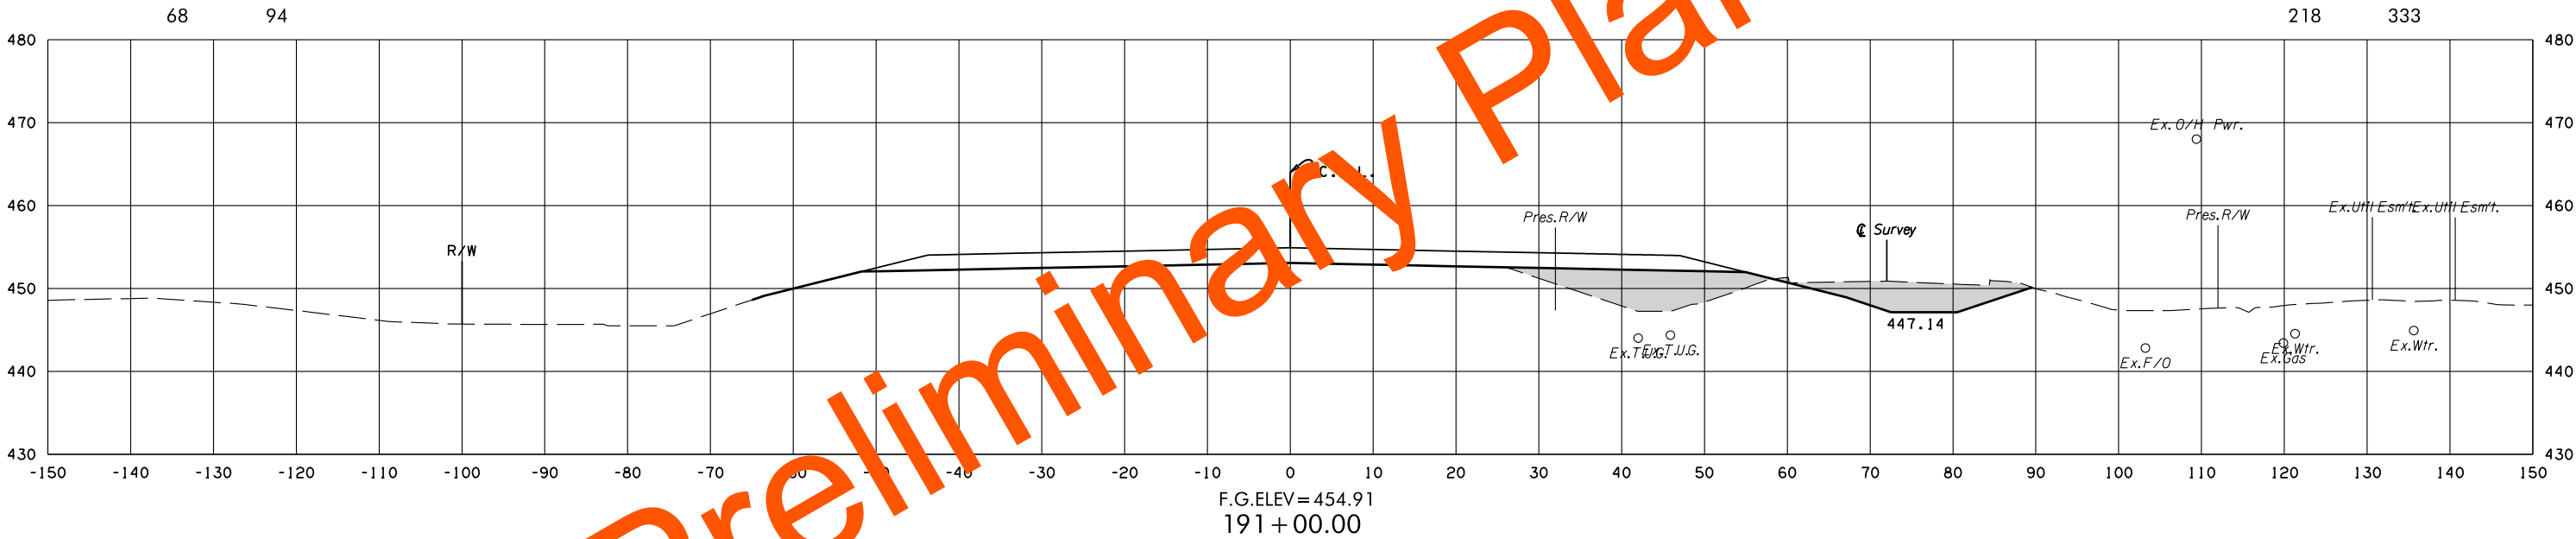


8/3/2022 2:24:11PM G:\PROJECTS\202943 0001 US 59 LeFlore Co\Roadway\1712728 Surfacing\XSections\1712728-US59-XSECS.dgn

POB & ASSOCIATES, OKLAHOMA CITY, OK.						
FED. ROAD DIST. NO.	STATE	JOB PIECE NO.	FISCAL YEAR	SHEET NO.	TOTAL SHEETS	
6	OKLA.					
DESCRIPTION			REVISIONS		DATE	

AREA
CUT FILL

VOLUME
CUT FILL

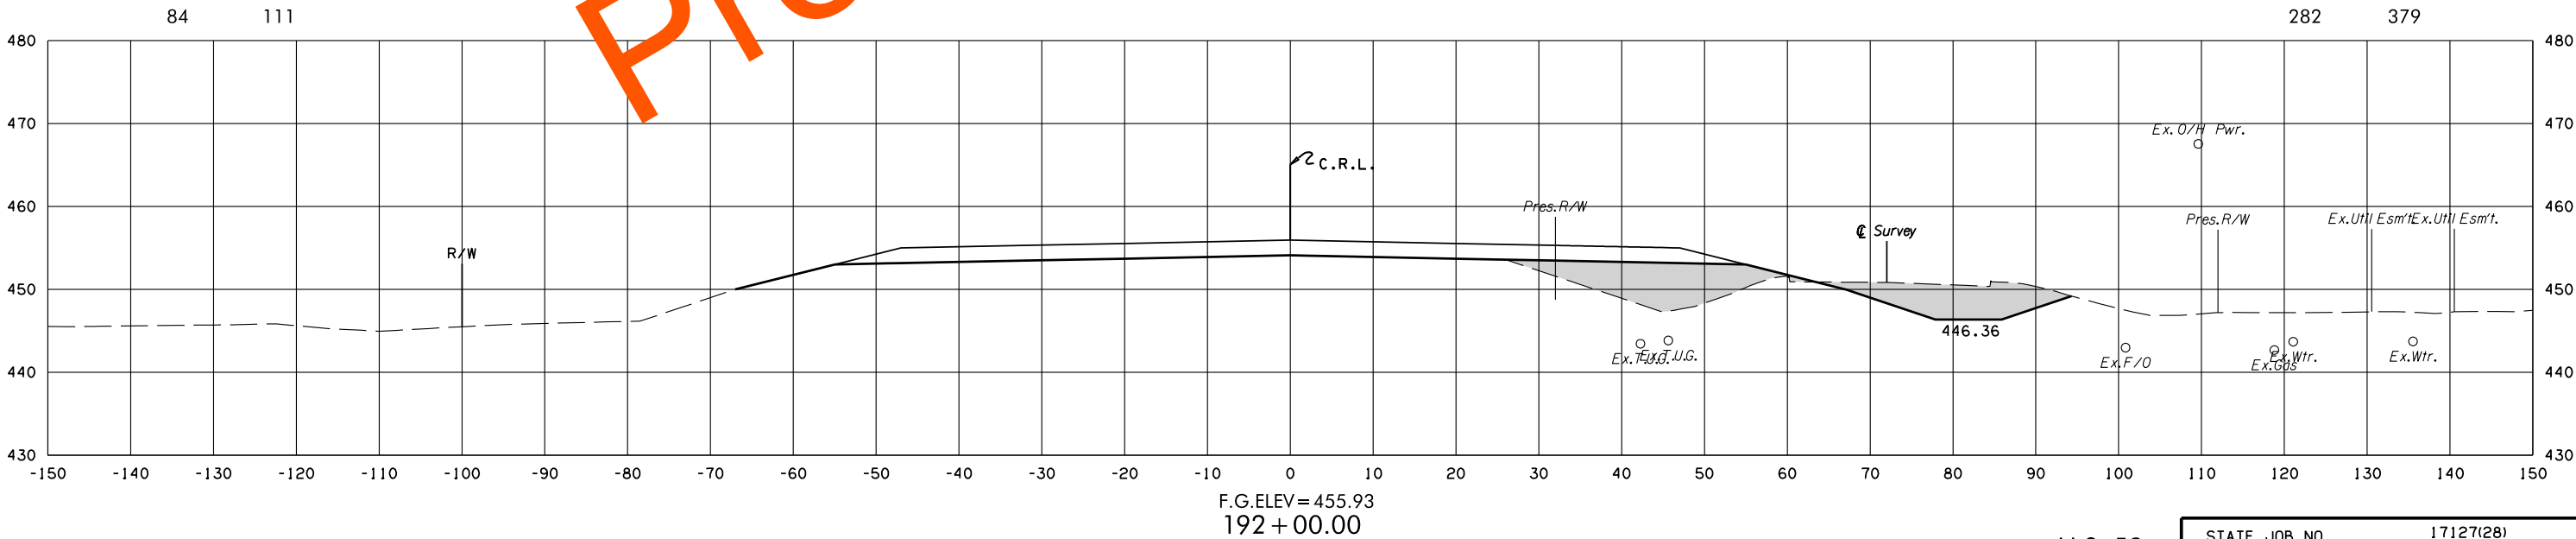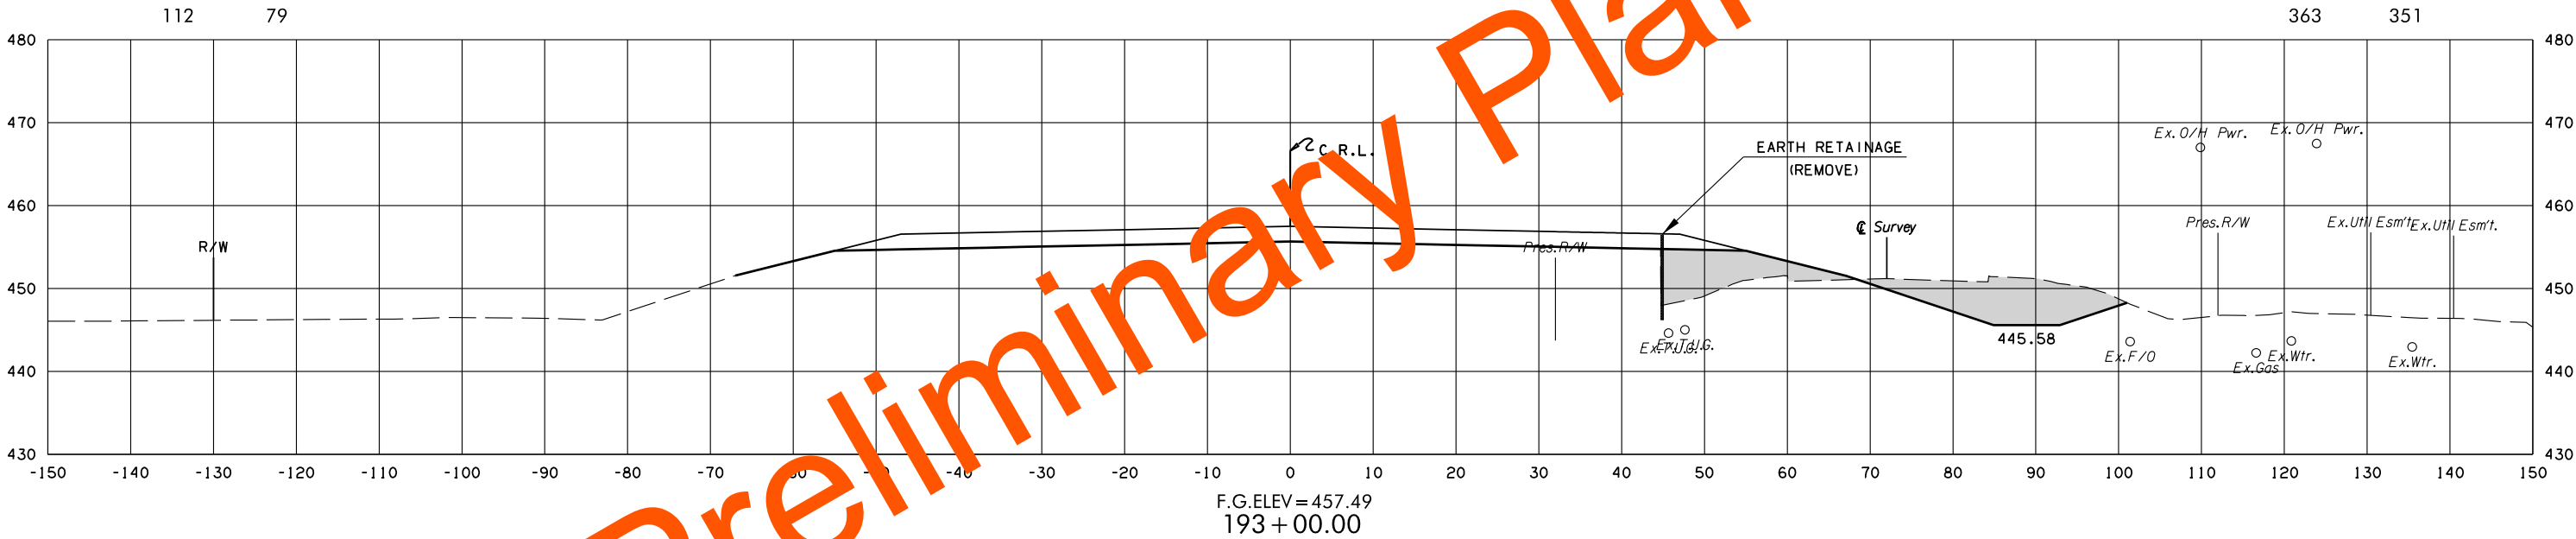


8/3/2022 2:24:42 PM
G:\PROJECTS\202943 0001 US 59 LeFlore Co\Roadway\1712728 Surfacing\XSections\1712728-US59-XSECS.dgn


POB & ASSOCIATES, OKLAHOMA CITY, OK.						
FED. ROAD DIST. NO.	STATE	JOB PIECE NO.	FISCAL YEAR	SHEET NO.	TOTAL SHEETS	
6	OKLA.					
DESCRIPTION			REVISIONS		DATE	

AREA
CUT FILL

VOLUME
CUT FILL

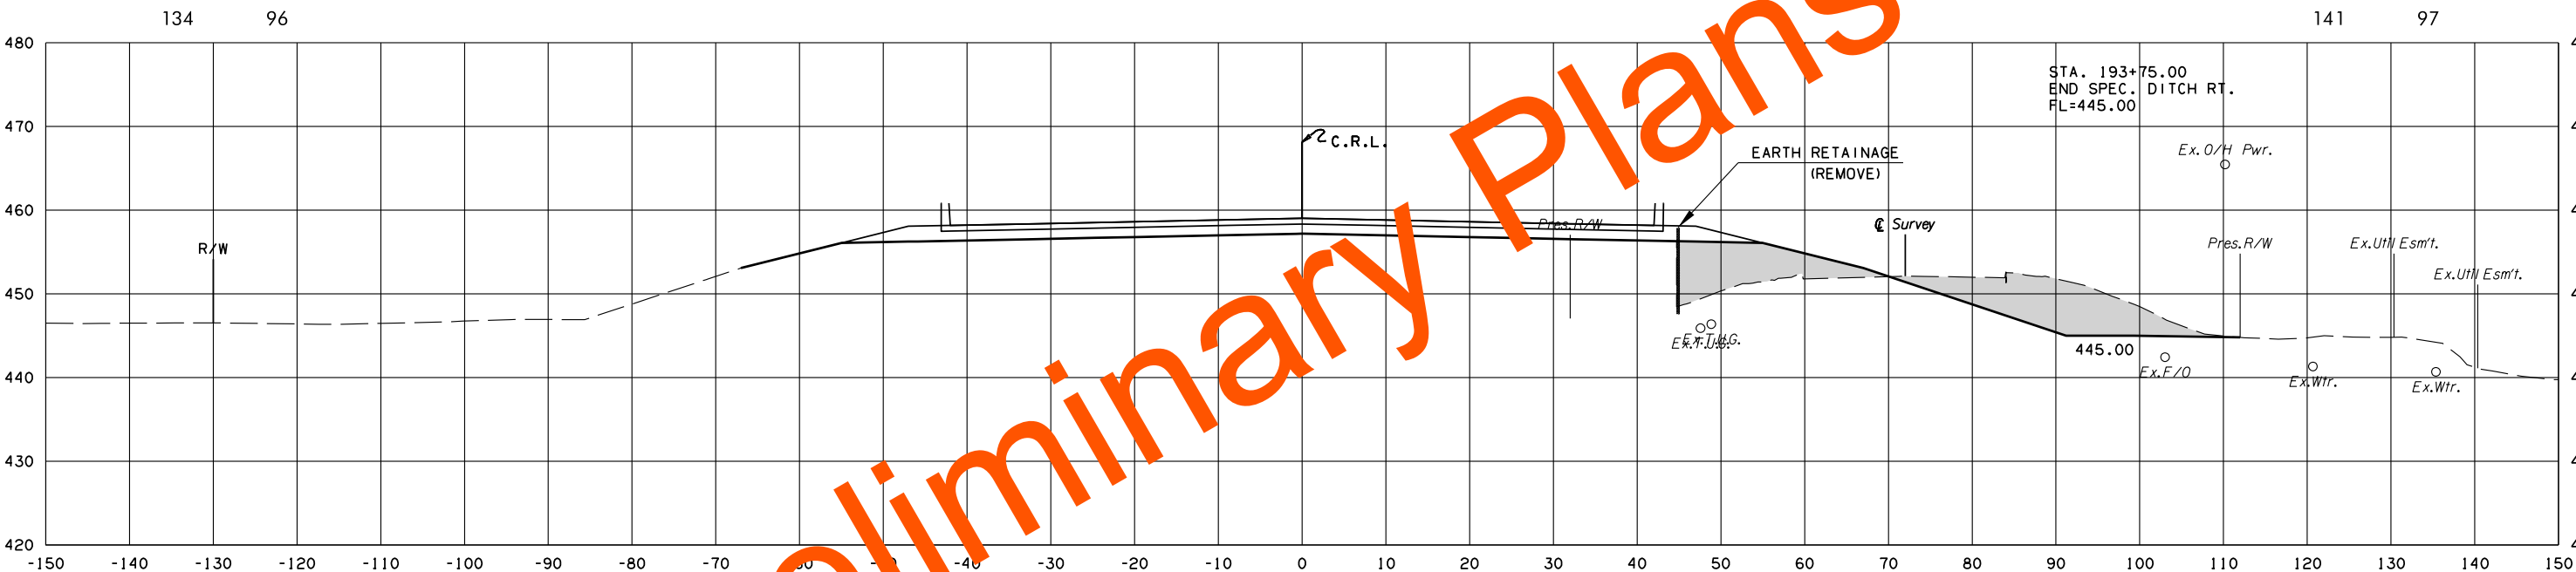

F.G.ELEV=459.02
193+74.75
BEG. BRIDGE & BEG. GRADING EXCEPTION

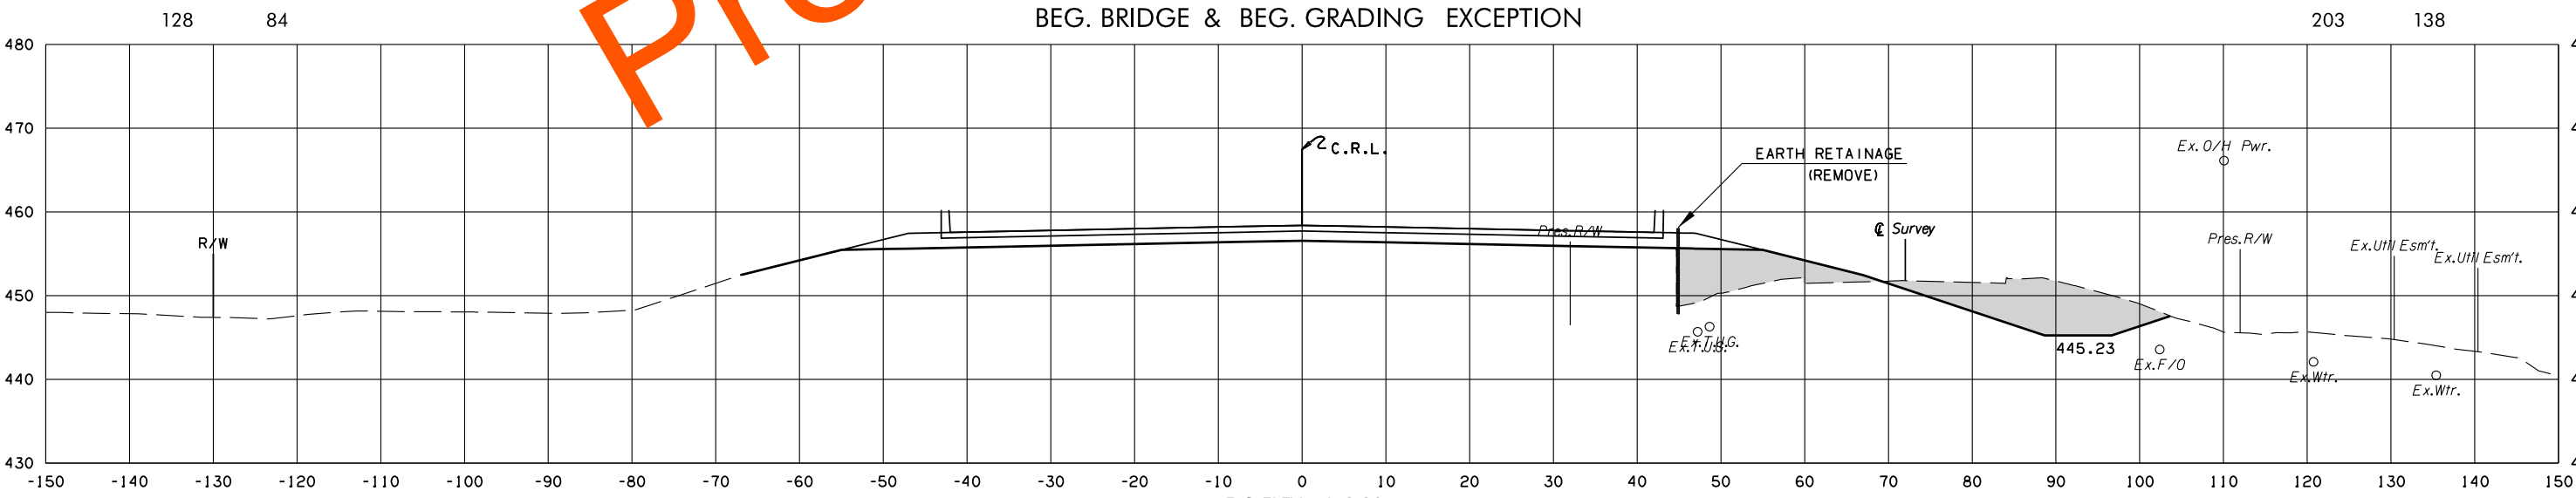


F.G.ELEV=458.39
193+45.75
BEG. APPR. SLAB & SURFACING EXCEPTION

8/3/2022 2:24:14 PM
G:\PROJECTS\202943_0001_US 59 LeFlore Co\Roadway\1712728 Surfacing\XSections\1712728-US59-XSECS.dgn


POB & ASSOCIATES, OKLAHOMA CITY, OK.						
FED. ROAD DIST. NO.	STATE	JOB PIECE NO.	FISCAL YEAR	SHEET NO.	TOTAL SHEETS	
6	OKLA.					
DESCRIPTION			REVISIONS		DATE	

AREA
CUT FILL

VOLUME
CUT FILL

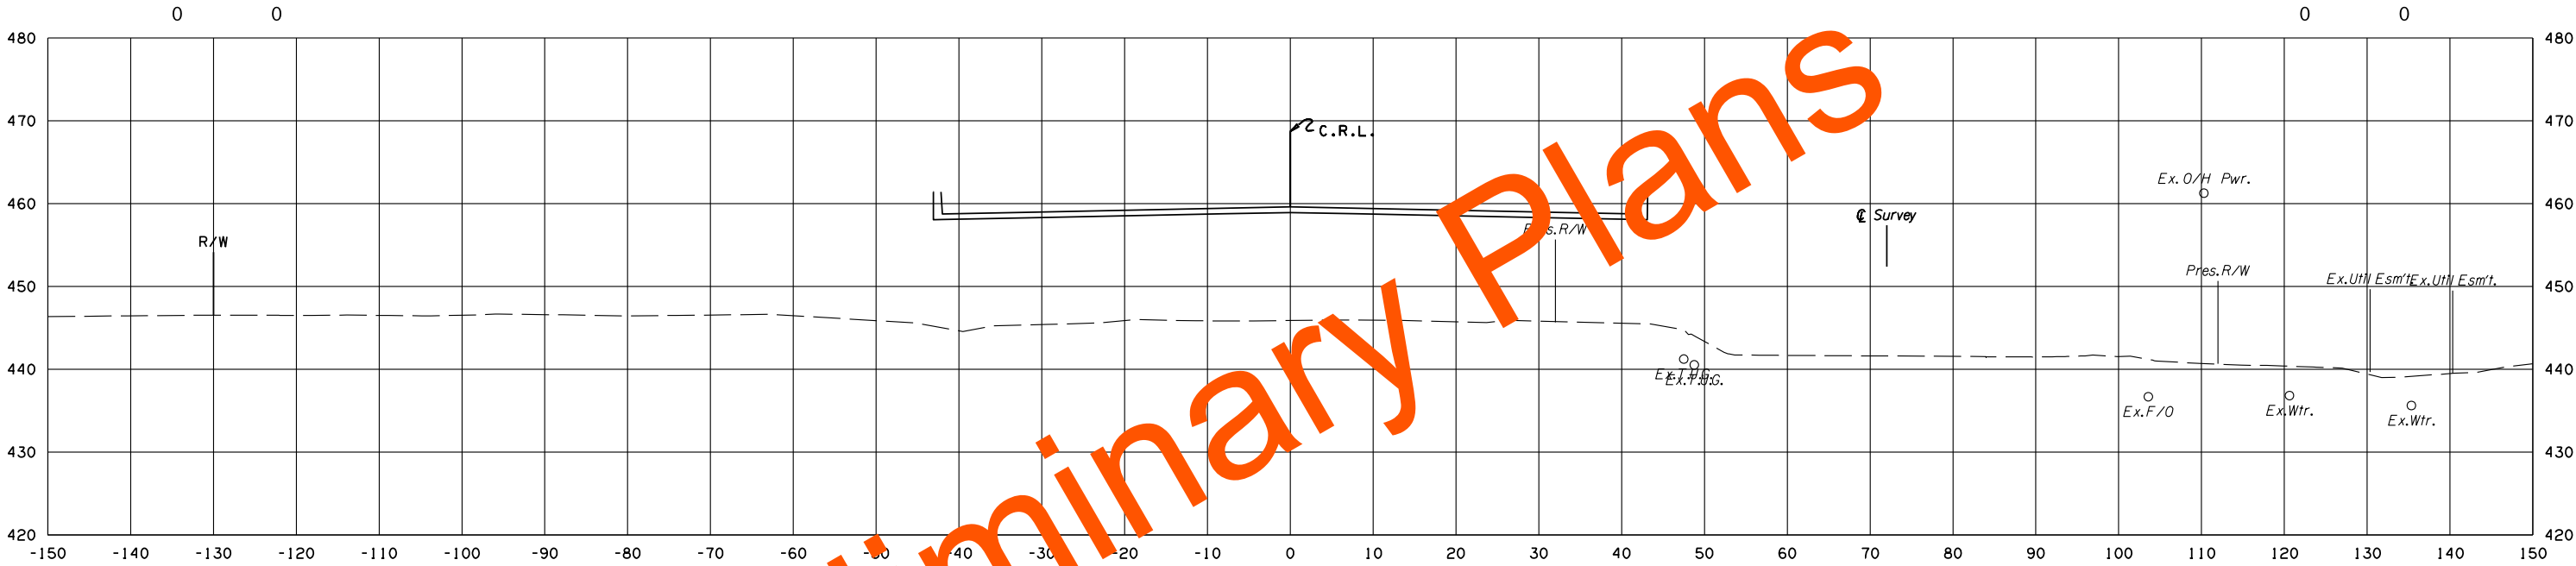

F.G.ELEV=459.60
194+00.00

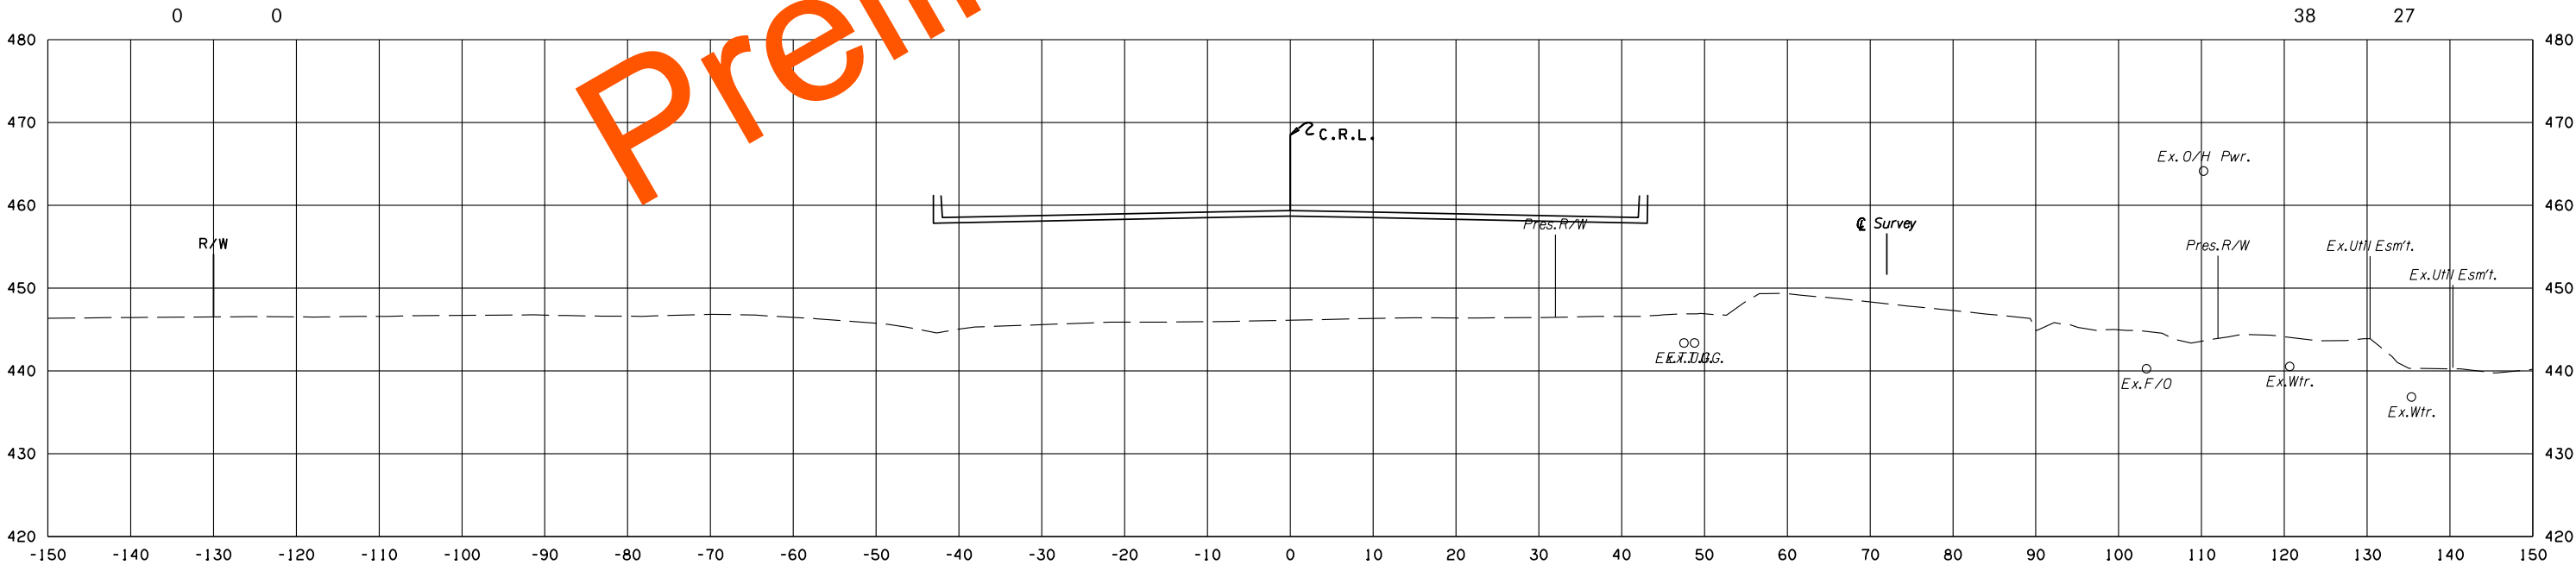

F.G.ELEV=459.37
193+90.00
ZERO STA.

U.S. 59


STATE JOB NO.	17127(28)
LEFLORE COUNTY	SHEET NO. 136

8/3/2022 2:24:45 PM G:\PROJECTS\202943 0001 US 59 LeFlore Co\Roadway\1712728 Surfacing\Xsections\1712728-US59-XSECS.dgn

POB & ASSOCIATES, OKLAHOMA CITY, OK.						
FED. ROAD DIST. NO.	STATE	JOB PIECE NO.	FISCAL YEAR	SHEET NO.	TOTAL SHEETS	
6	OKLA.					
DESCRIPTION			REVISIONS		DATE	

AREA
CUT FILL


VOLUME
CUT FILL

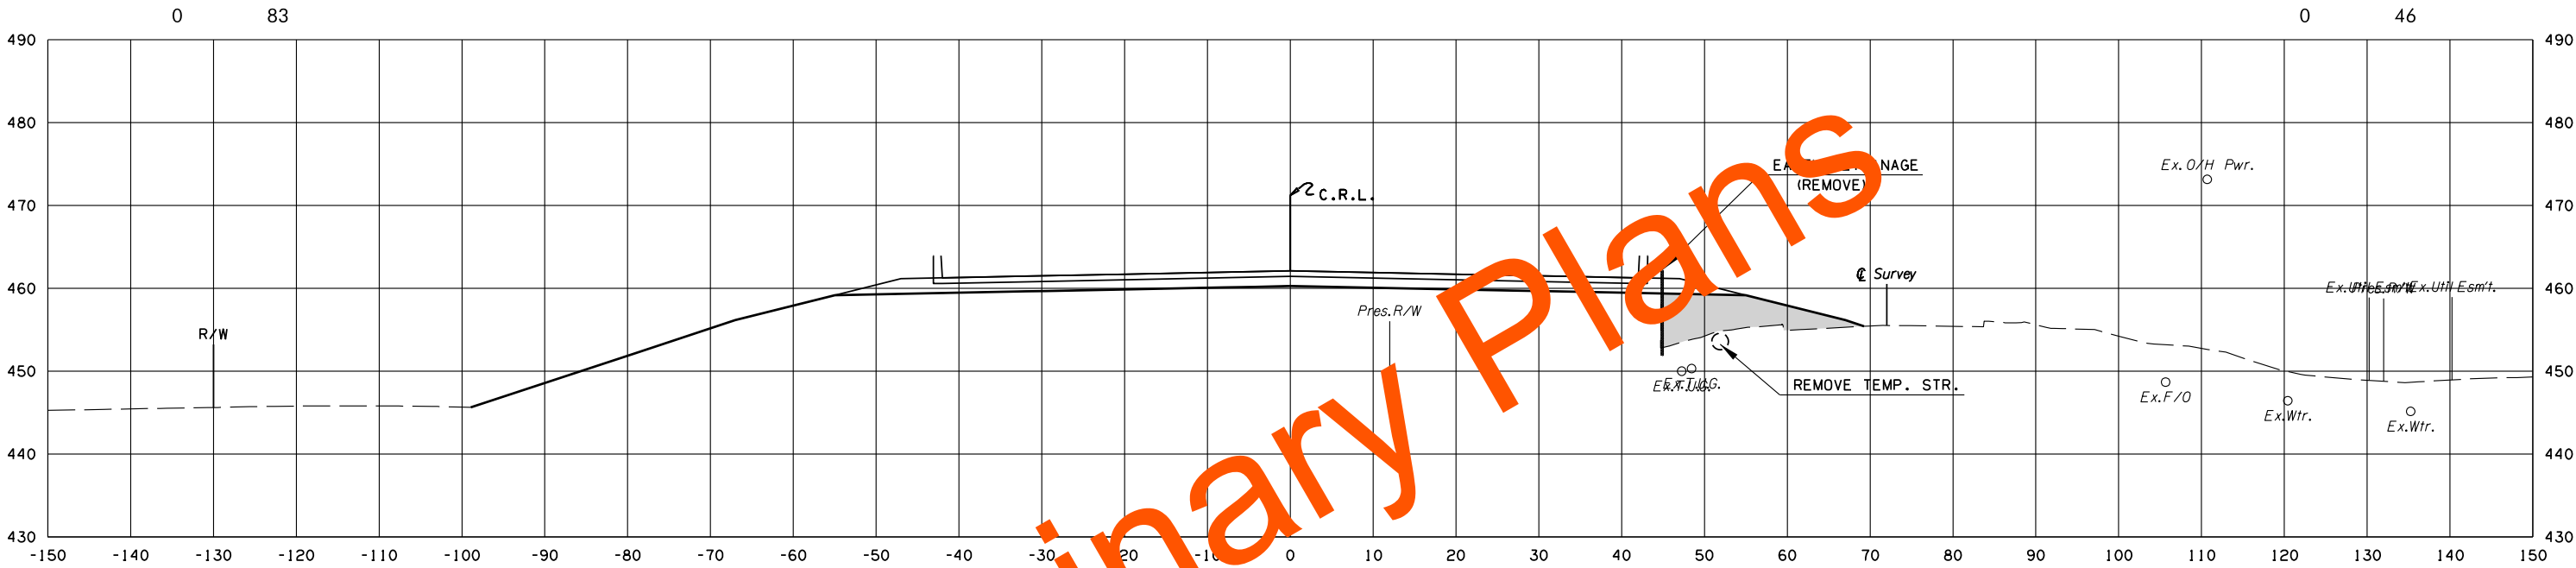

F.G.ELEV=462.11

194+95.25

END BRIDGE & END GRADING EXCEPTION

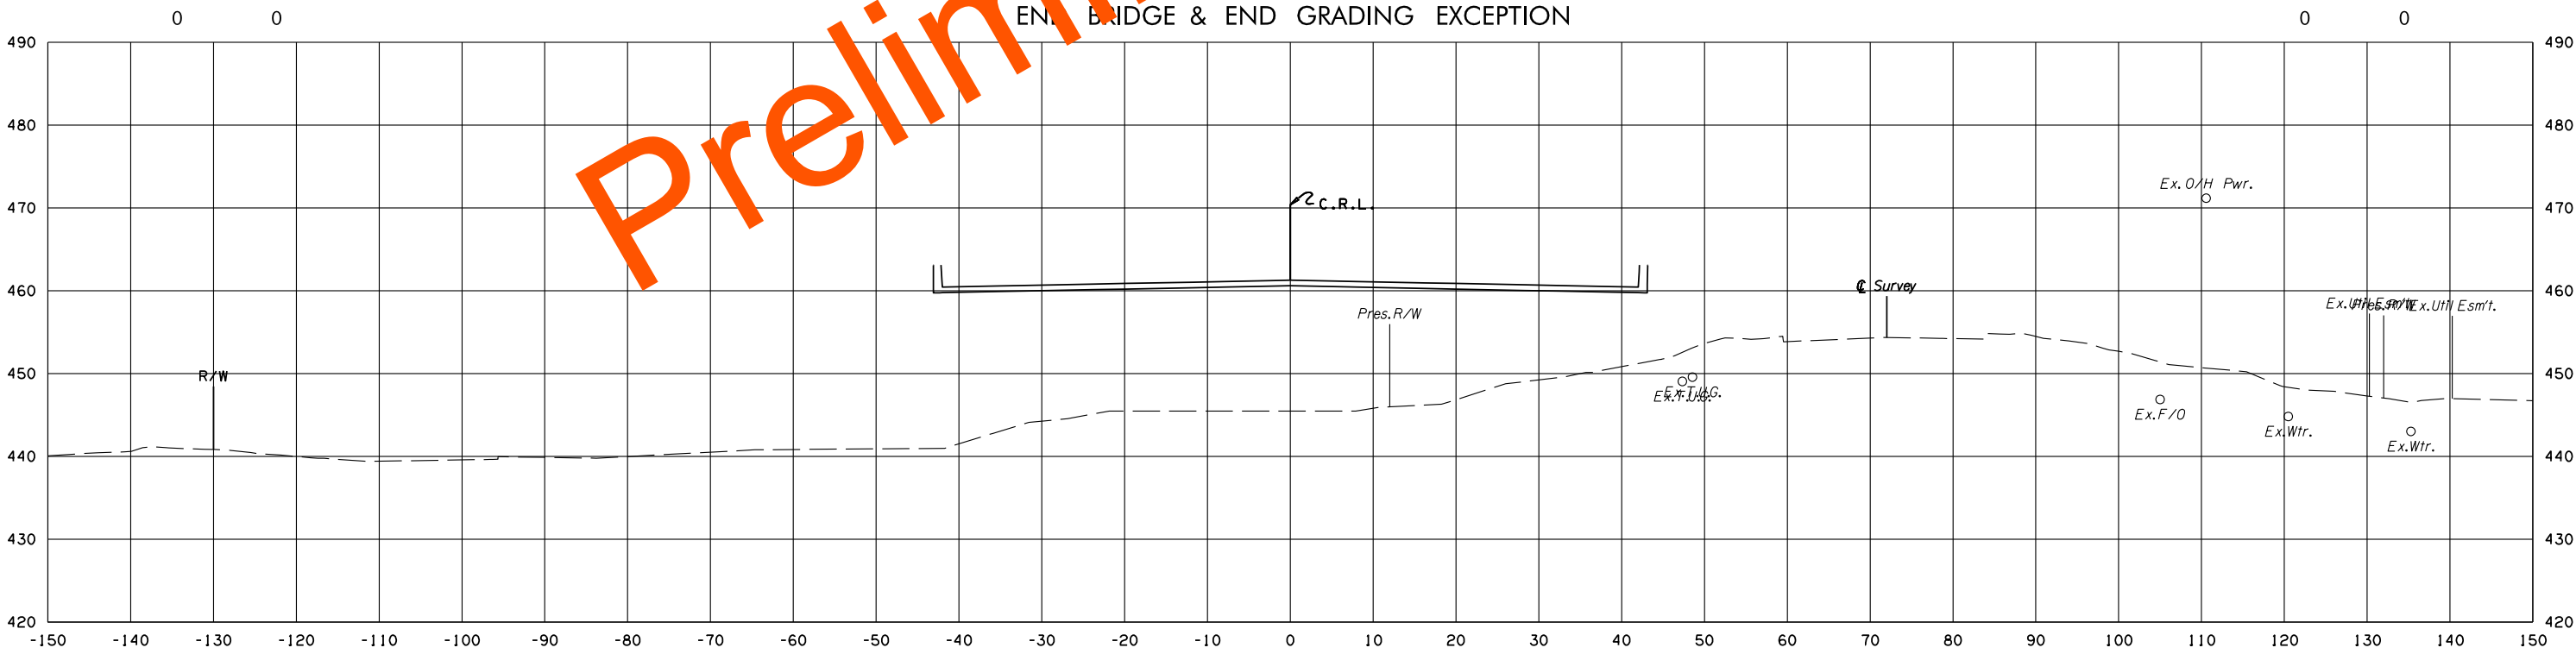

F.G.ELEV=461.27

194+65.00

ZERO STA.


U.S. 59

STATE JOB NO.	17127(28)
LEFLORE COUNTY	SHEET NO. X137


POB & ASSOCIATES, OKLAHOMA CITY, OK.						
FED. ROAD DIST. NO.	STATE	JOB PIECE NO.	FISCAL YEAR	SHEET NO.	TOTAL SHEETS	
6	OKLA.					
DESCRIPTION			REVISIONS		DATE	

AREA
CUT FILL

VOLUME
CUT FILL

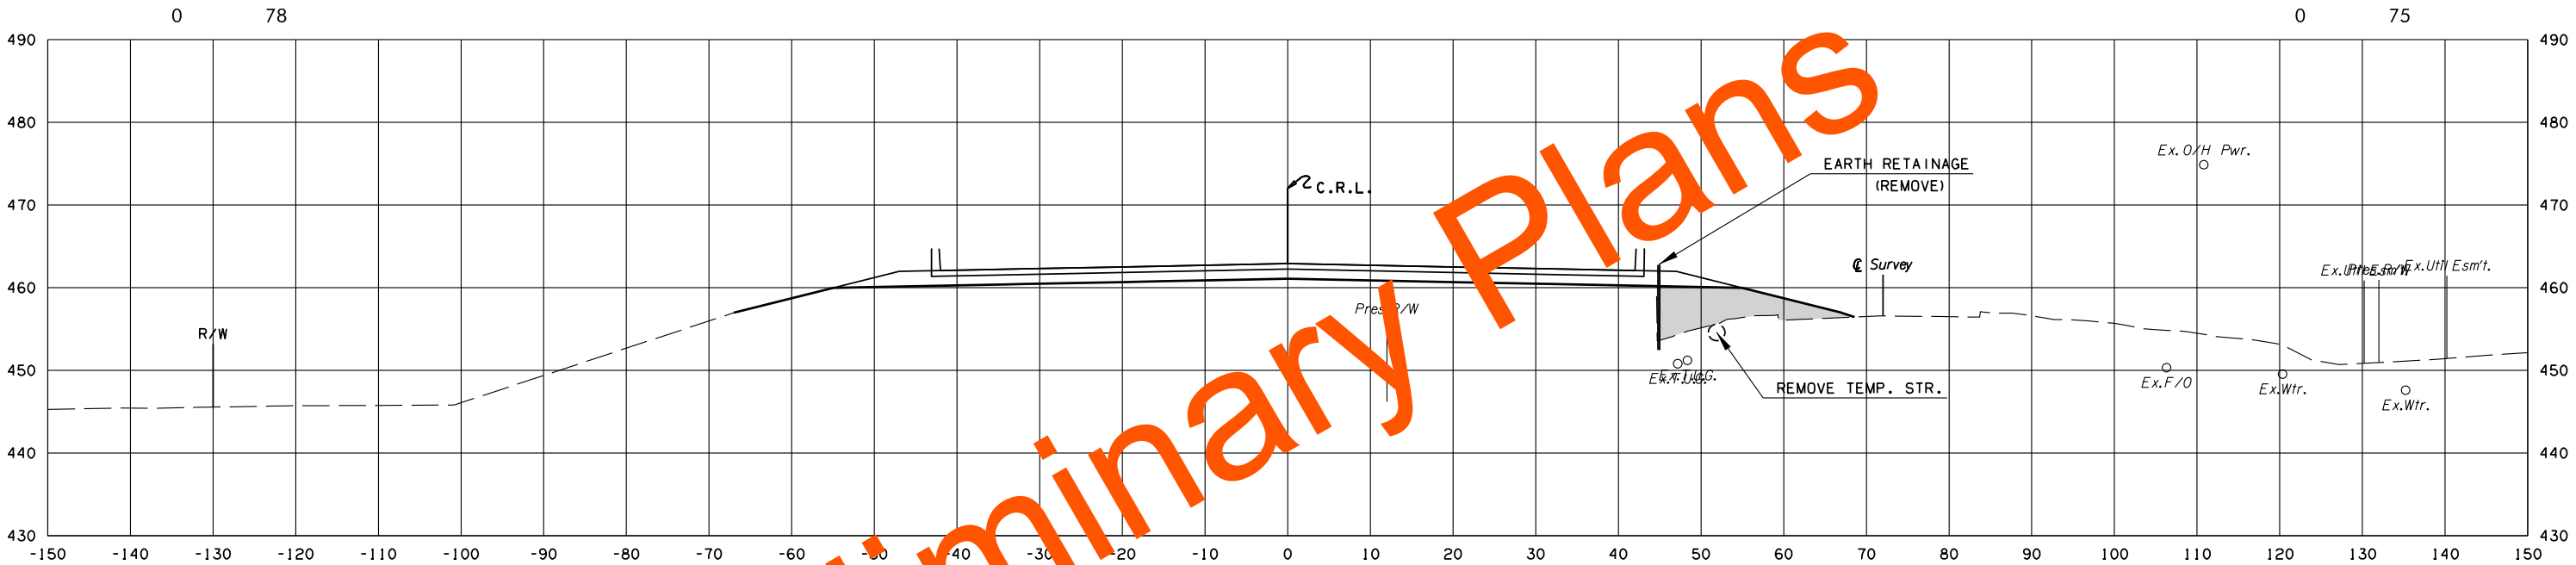

F.G.ELEV=462.91
195+24.25
END APPR. SLAB & END SURFACING EXCEPTION

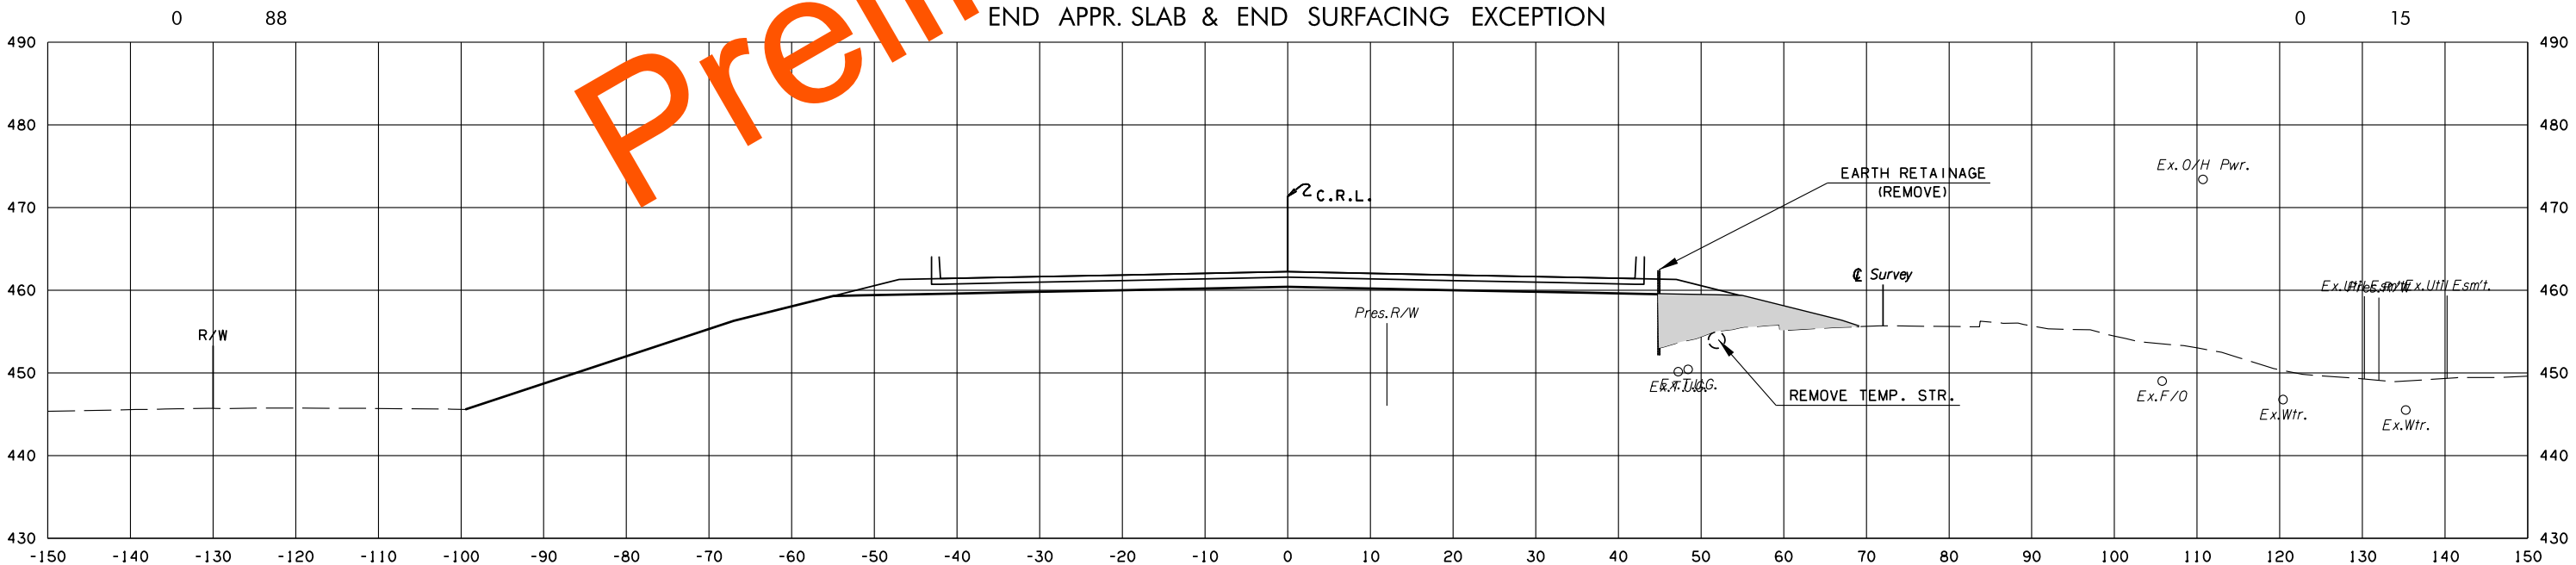

F.G.ELEV=462.24
195+00.00

U.S. 59

STATE JOB NO. 17127(28)
LEFLORE COUNTY SHEET NO. X138


POB & ASSOCIATES, OKLAHOMA CITY, OK.						
FED. ROAD DIST. NO.	STATE	JOB PIECE NO.	FISCAL YEAR	SHEET NO.	TOTAL SHEETS	
6	OKLA.					
DESCRIPTION			REVISIONS		DATE	

AREA
CUT FILL

VOLUME
CUT FILL

48 60


100 253

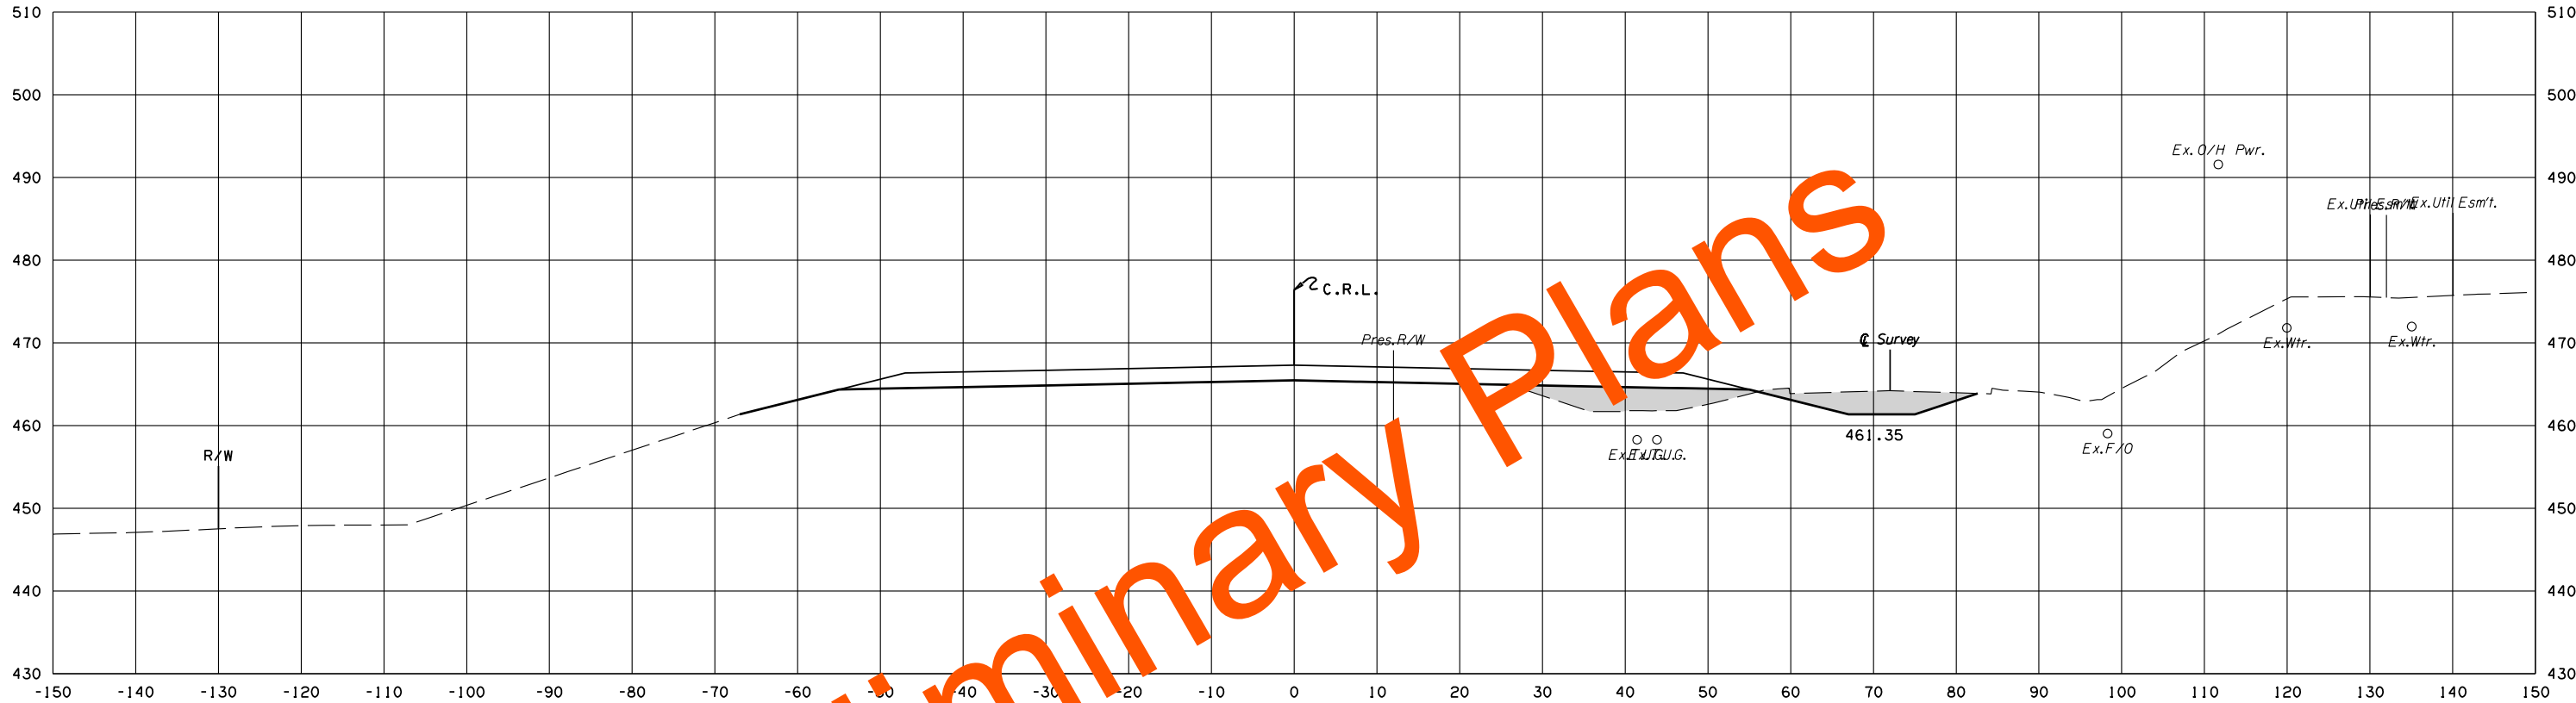

F.G. ELEV = 467.30
197+00.00

6 76

8 216

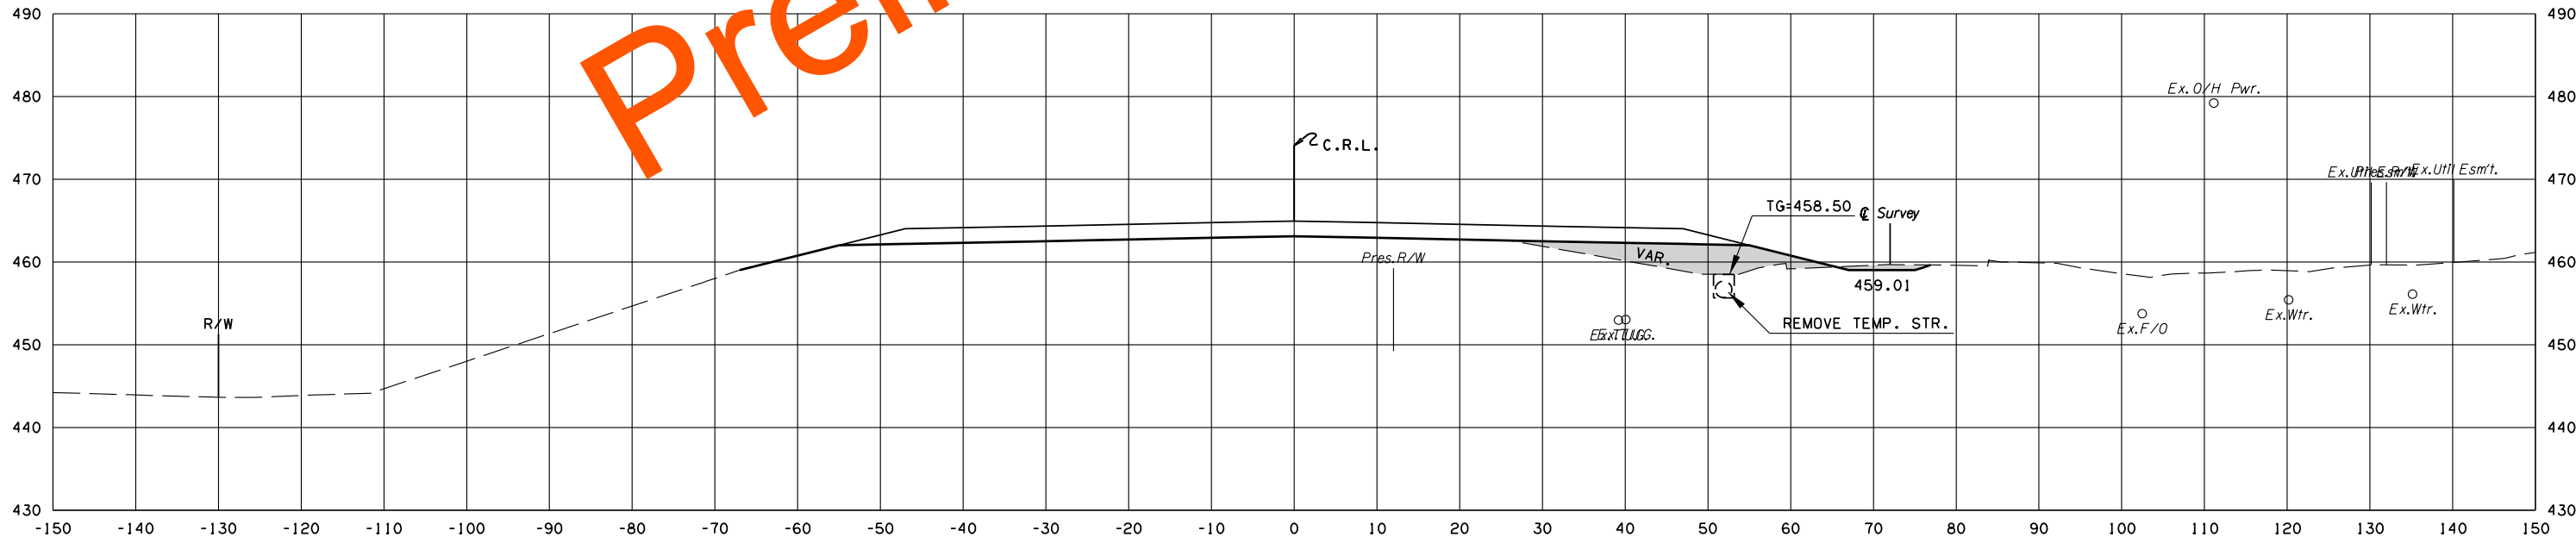

F.G. ELEV = 464.95
196+00.00



U.S. 59

STATE JOB NO. 17127(28)
LEFLORE COUNTY SHEET NO. 139

POB & ASSOCIATES, OKLAHOMA CITY, OK.						
FED. ROAD DIST. NO.	STATE	JOB PIECE NO.	FISCAL YEAR	SHEET NO.	TOTAL SHEETS	
6	OKLA.					
DESCRIPTION			REVISIONS		DATE	

AREA
CUT FILL

VOLUME
CUT FILL

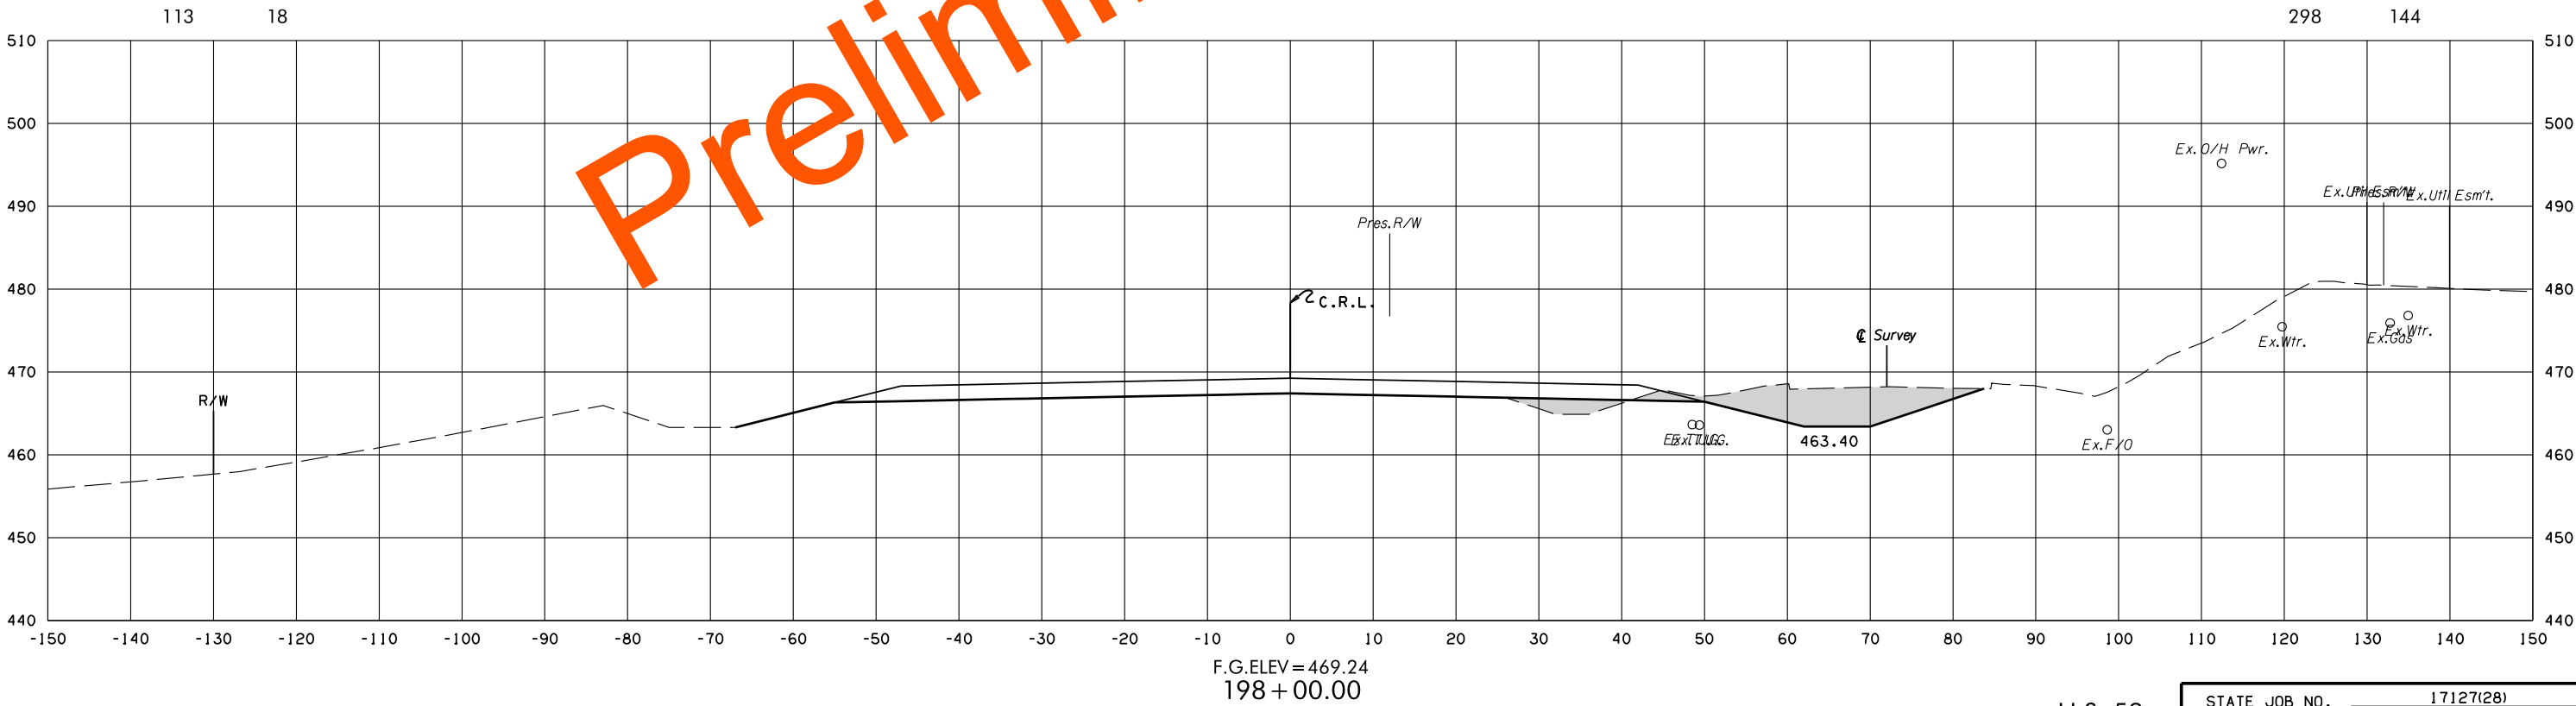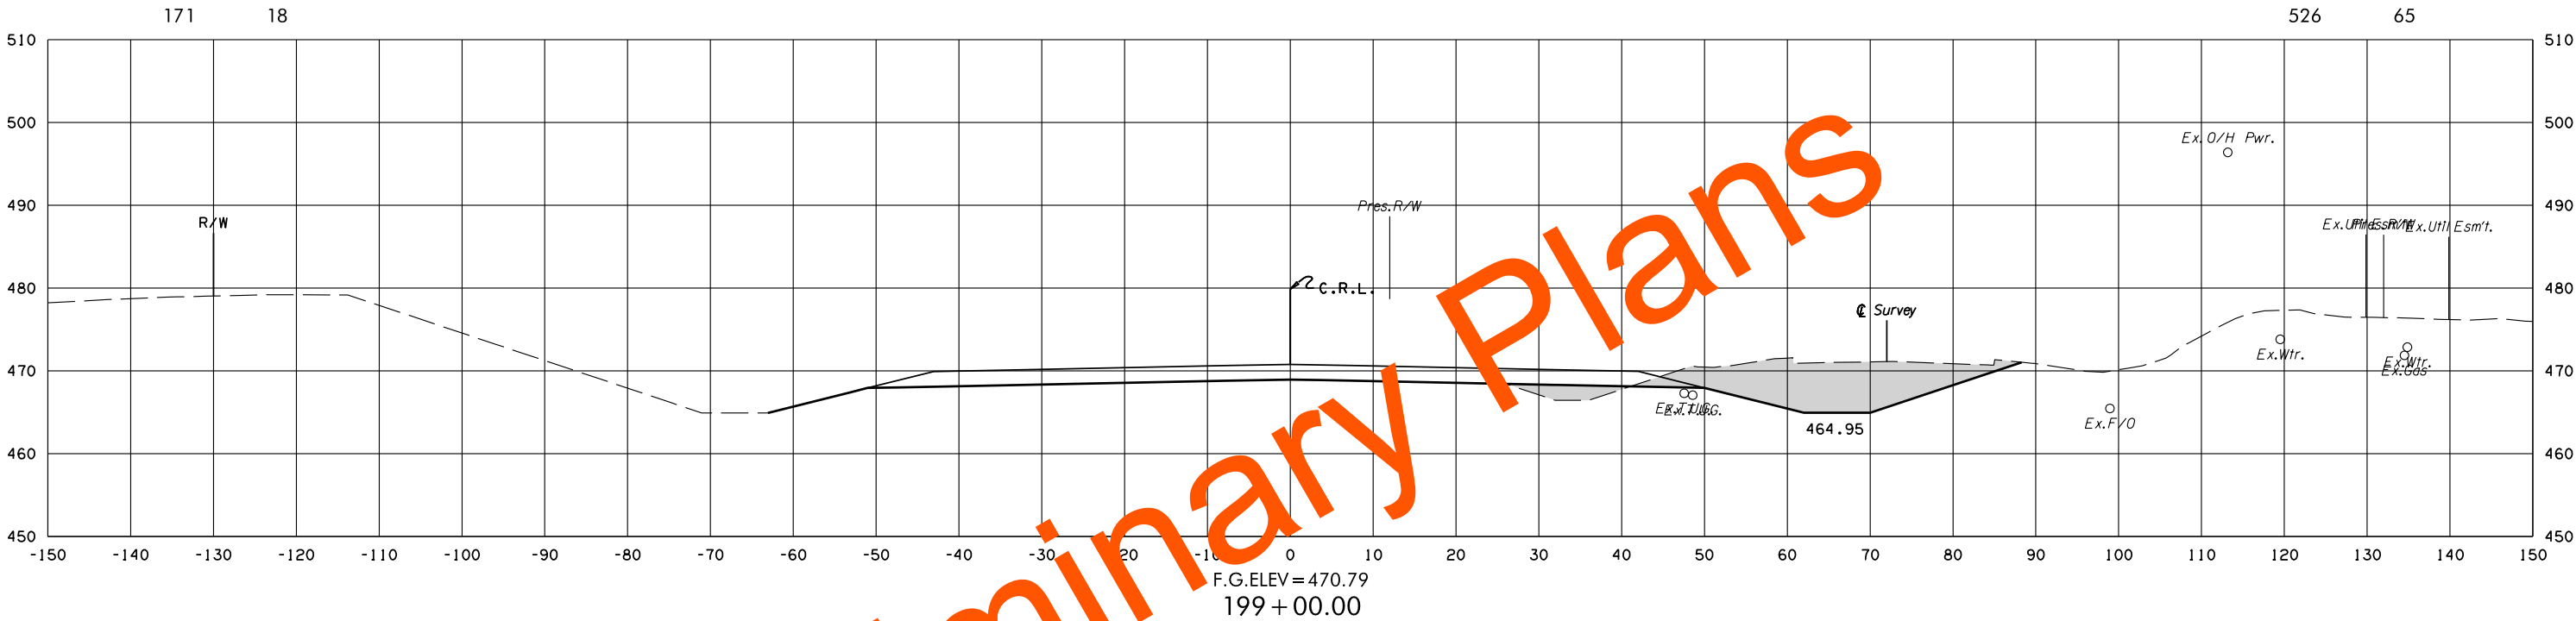

8/3/2022 2:24:21 PM
G:\PROJECTS\202943 0001 US 59 LeFlore Co\Roadway\1712728 Surfacing\Xsections\1712728-US59-XSECS.dgn



U.S. 59

STATE JOB NO. 17127(28)
LEFLORE COUNTY SHEET NO. X140

POB & ASSOCIATES, OKLAHOMA CITY, OK.						
FED. DIST. NO.	ROAD NO.	STATE	JOB PIECE NO.	FISCAL YEAR	SHEET NO.	TOTAL SHEETS
6		OKLA.				
DESCRIPTION			REVISIONS		DATE	

AREA
CUT FILL

VOLUME
CUT FILL

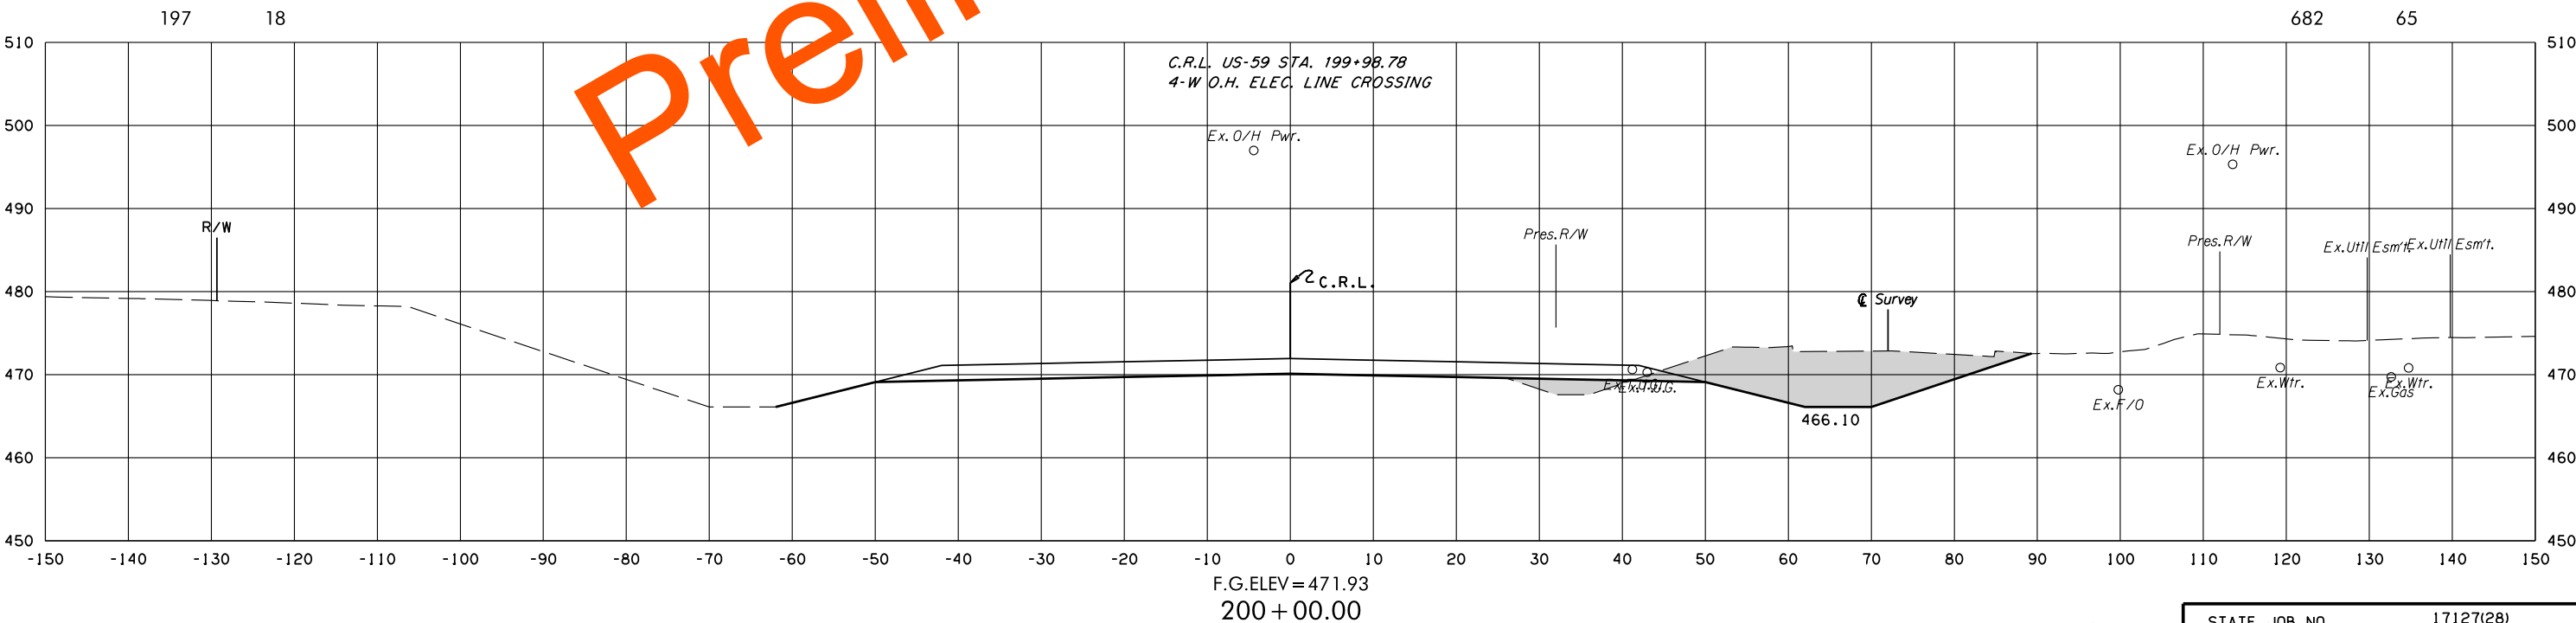
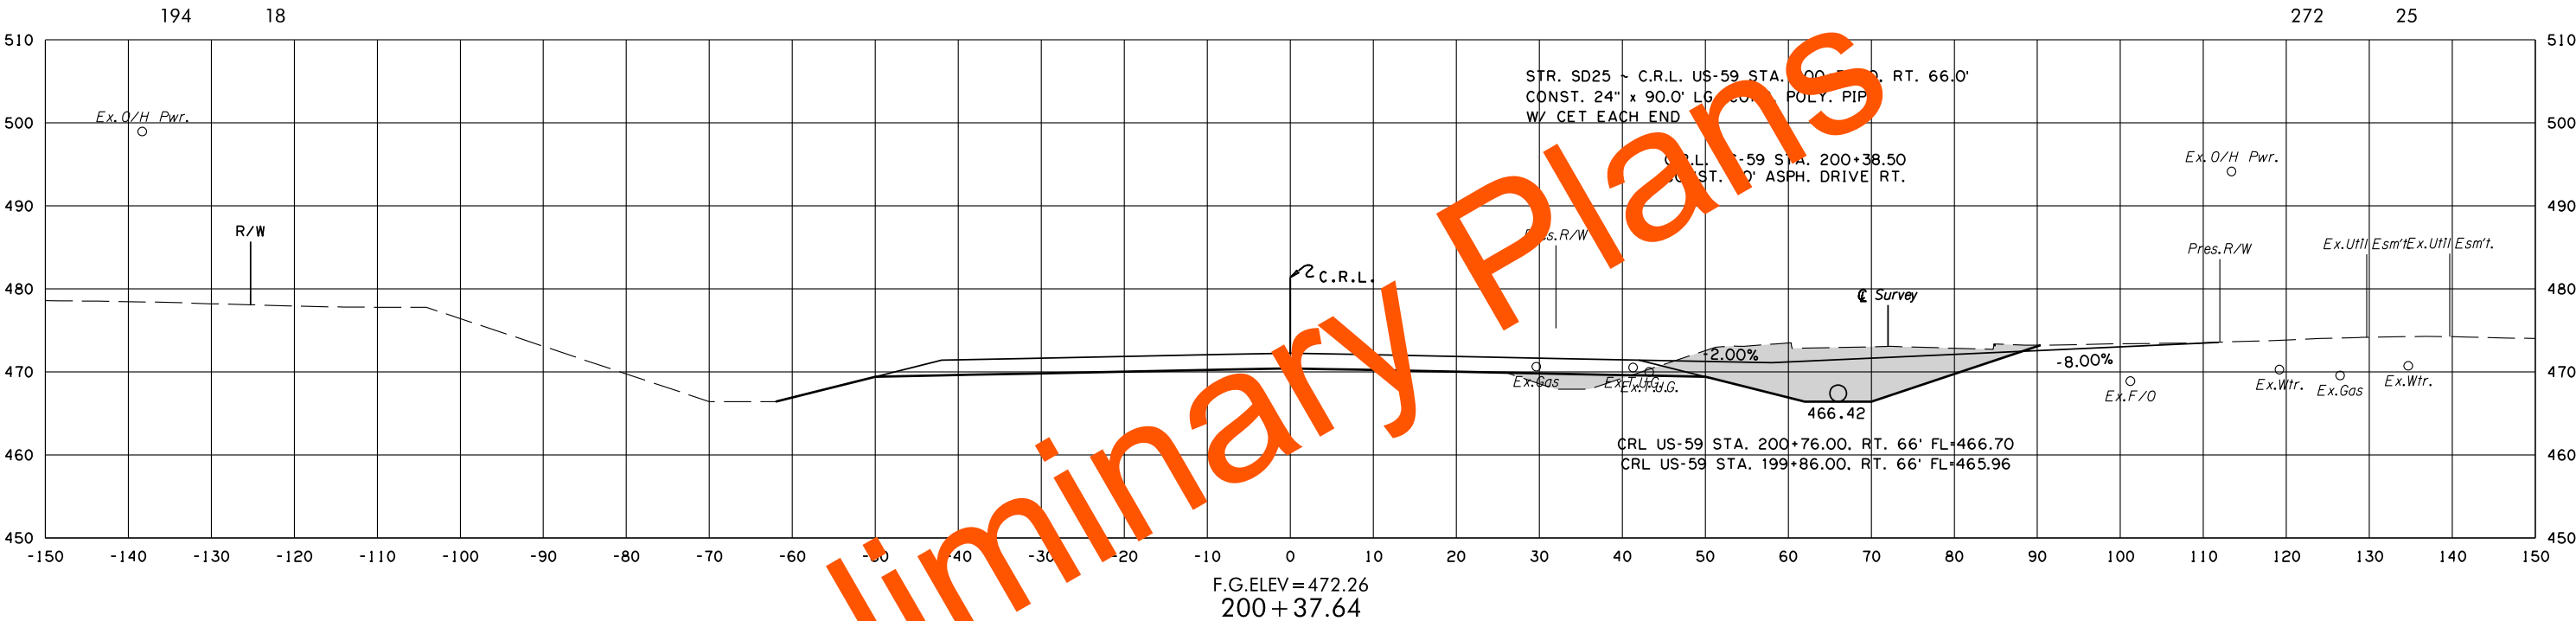


8/3/2022 2:24:22 PM
G:\PROJECTS\202943 0001 US 59 LeFlore Co\Roadway\1712728 Surfacing\Xsections\1712728-US59-XSECS.dgn

POB & ASSOCIATES, OKLAHOMA CITY, OK.						
FED. ROAD DIST. NO.	STATE	JOB PIECE NO.	FISCAL YEAR	SHEET NO.	TOTAL SHEETS	
6	OKLA.					
DESCRIPTION			REVISIONS		DATE	

AREA
CUT FILL

VOLUME
CUT FILL

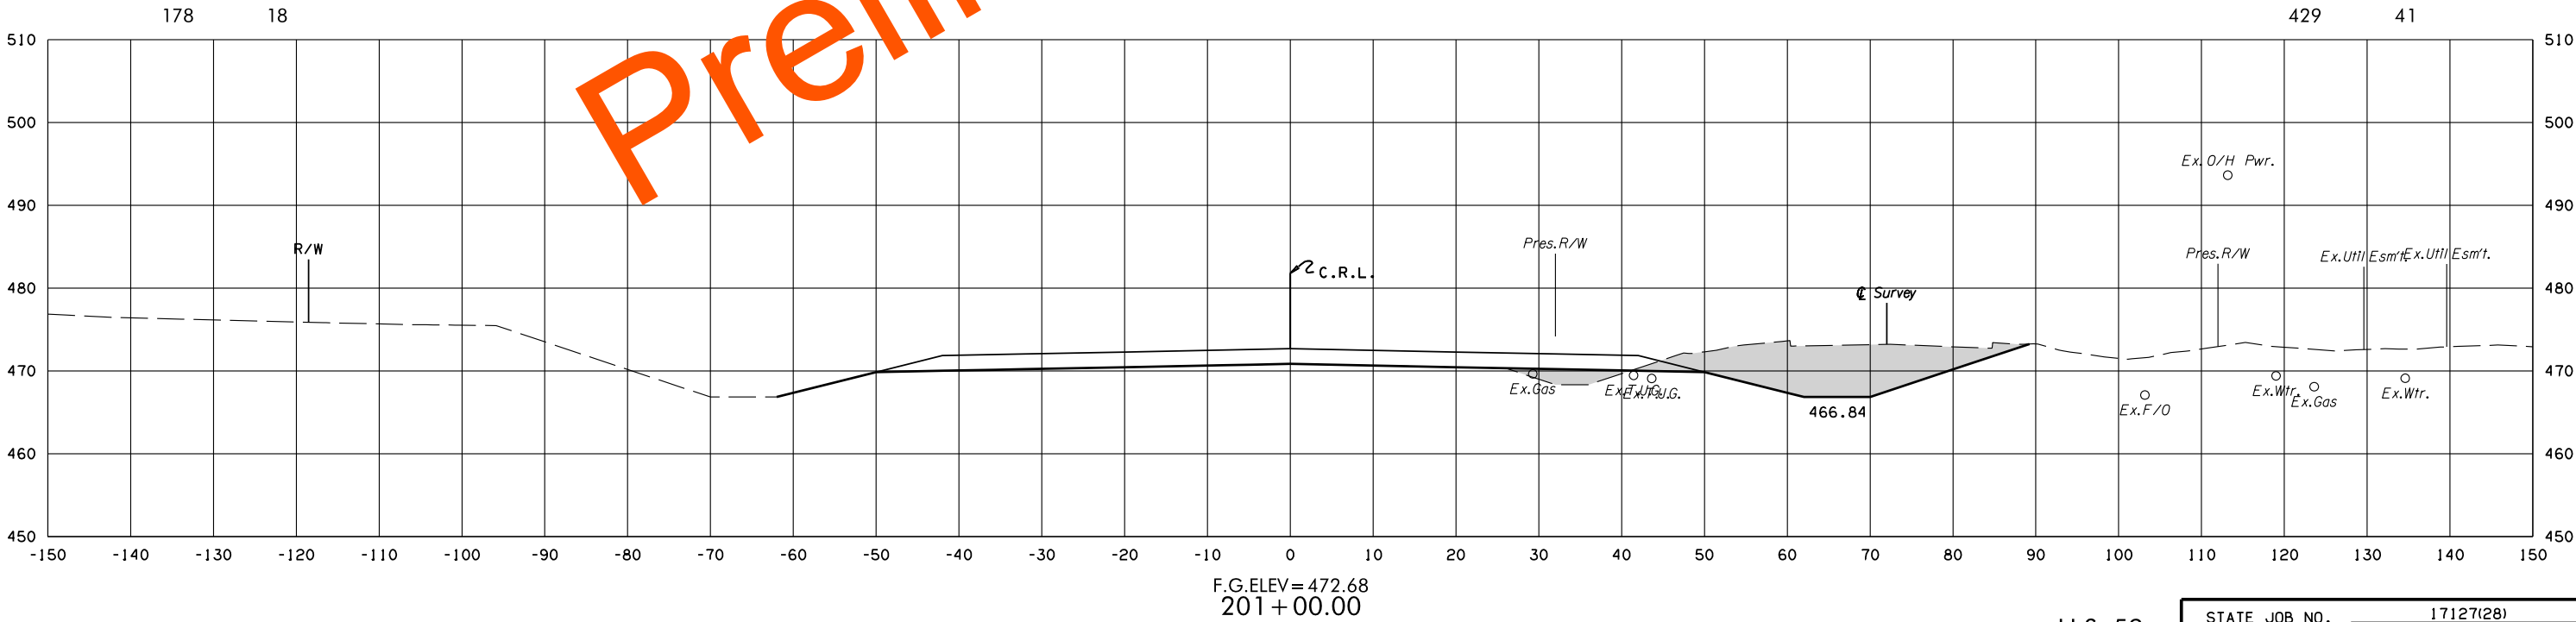
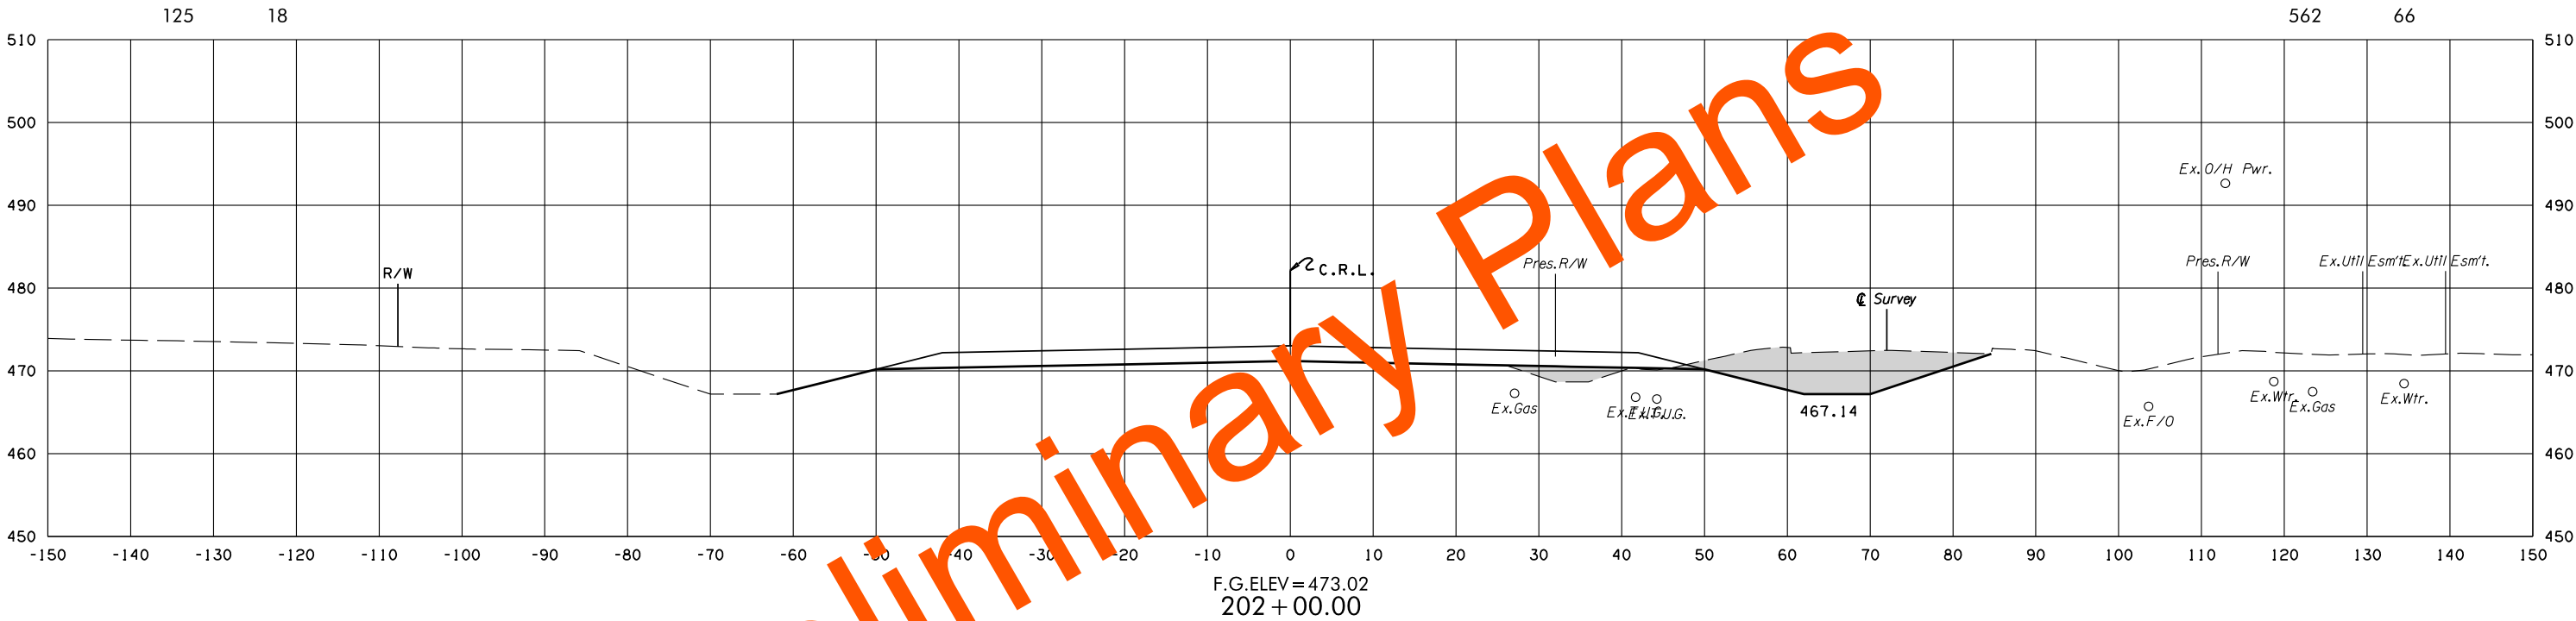


8/3/2022 2:24:23 PM
G:\PROJECTS\202943 0001 US 59 LeFlore Co\Roadway\1712728 Surfacing\Xsections\1712728-US59-XSECS.dgn

POB & ASSOCIATES, OKLAHOMA CITY, OK.						
FED. ROAD DIST. NO.	STATE	JOB PIECE NO.	FISCAL YEAR	SHEET NO.	TOTAL SHEETS	
6	OKLA.					
DESCRIPTION			REVISIONS		DATE	

AREA
CUT FILL

VOLUME
CUT FILL

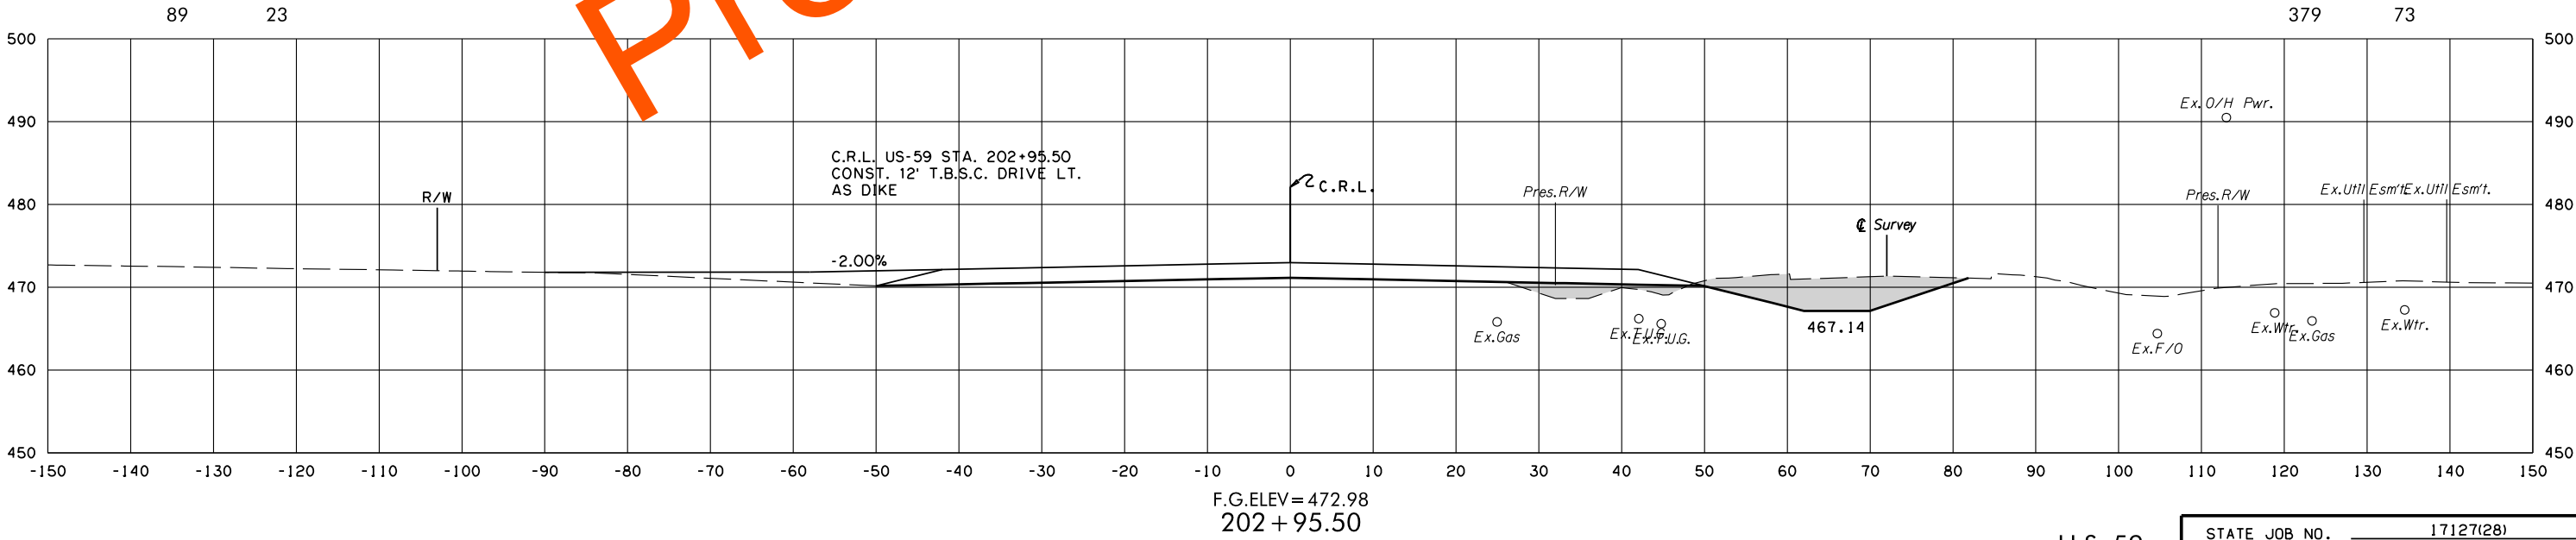
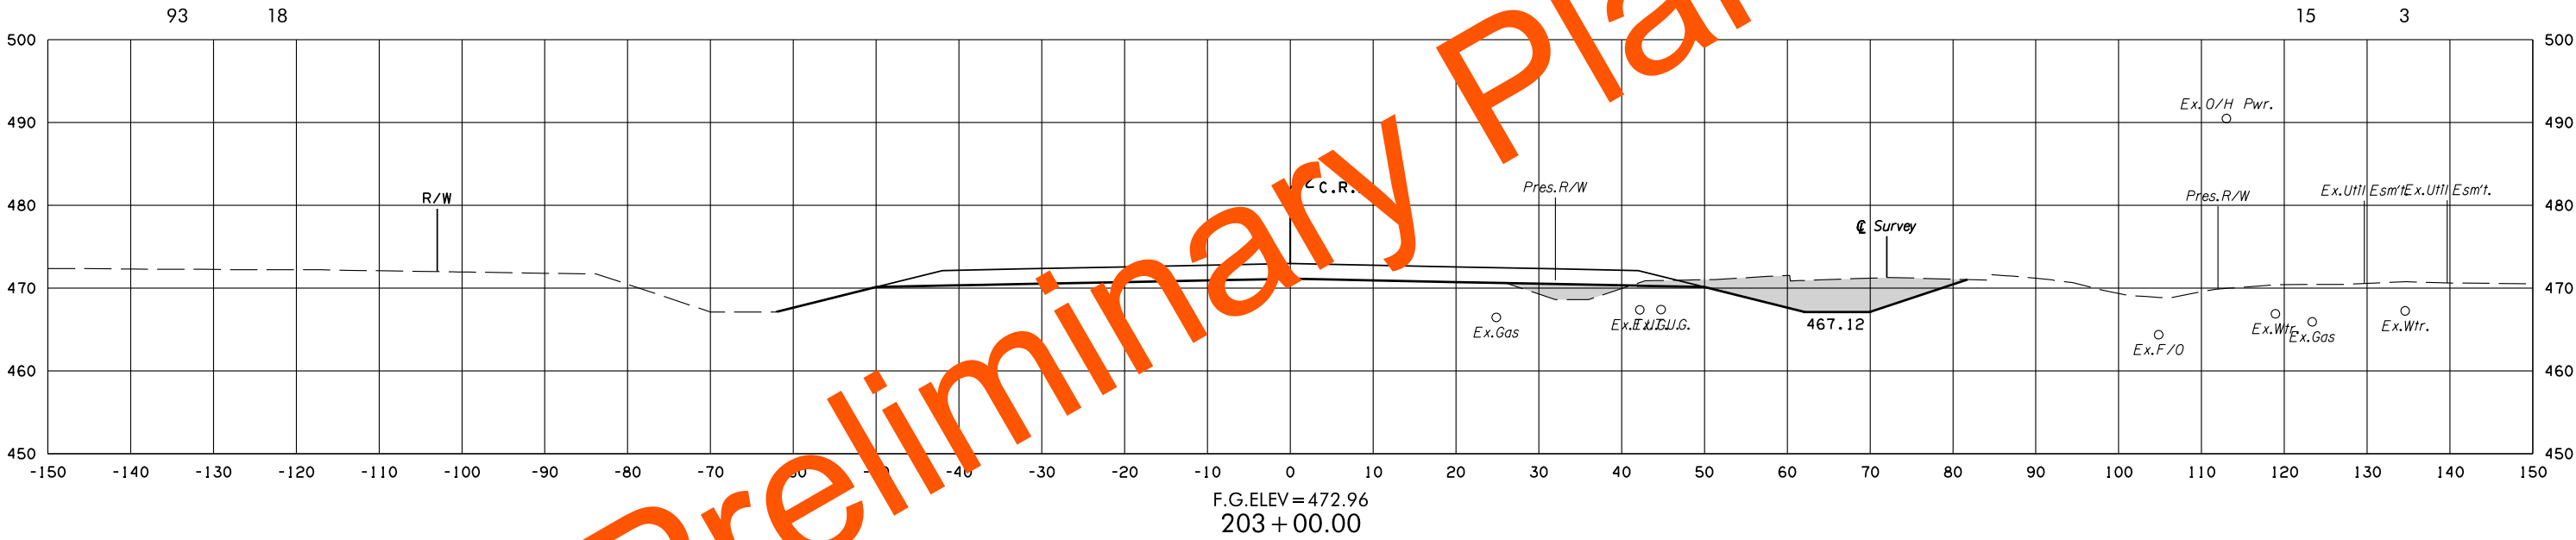


8/3/2022 2:24:25 PM
G:\PROJECTS\202943 0001 US 59 LeFlore Co\Roadway\1712728 Surfacing\XSections\1712728-US59-XSECS.dgn

POB & ASSOCIATES, OKLAHOMA CITY, OK.						
FED. ROAD DIST. NO.	STATE	JOB PIECE NO.	FISCAL YEAR	SHEET NO.	TOTAL SHEETS	
6	OKLA.					
DESCRIPTION			REVISIONS		DATE	

AREA
CUT FILL

VOLUME
CUT FILL

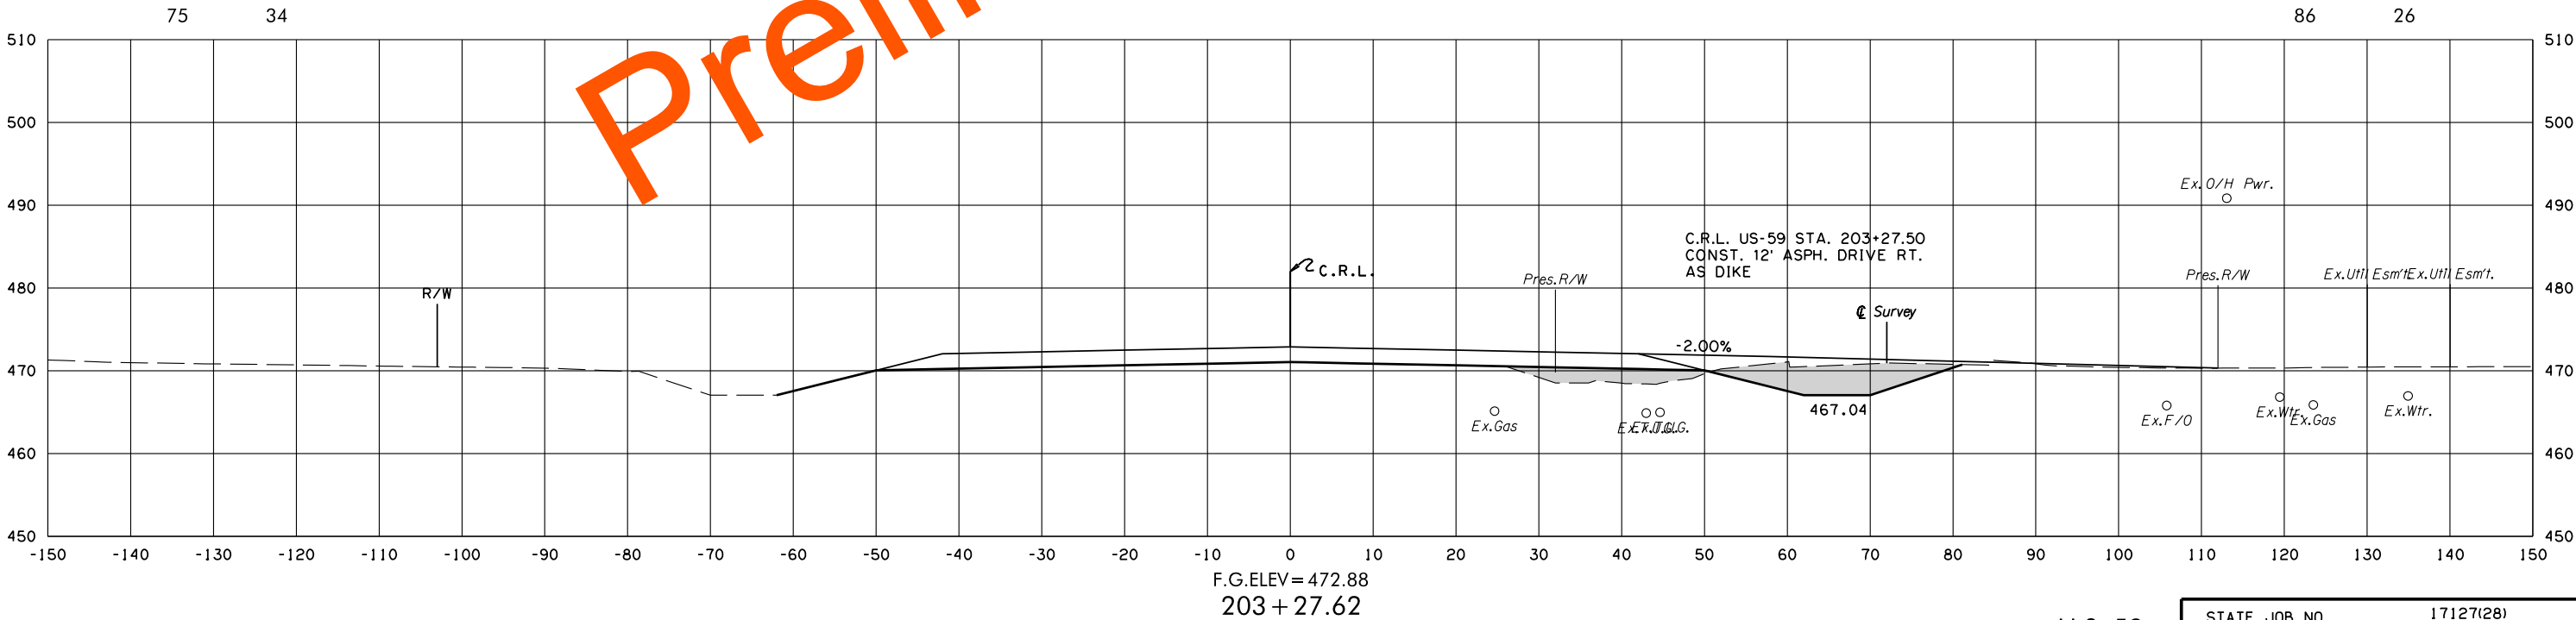
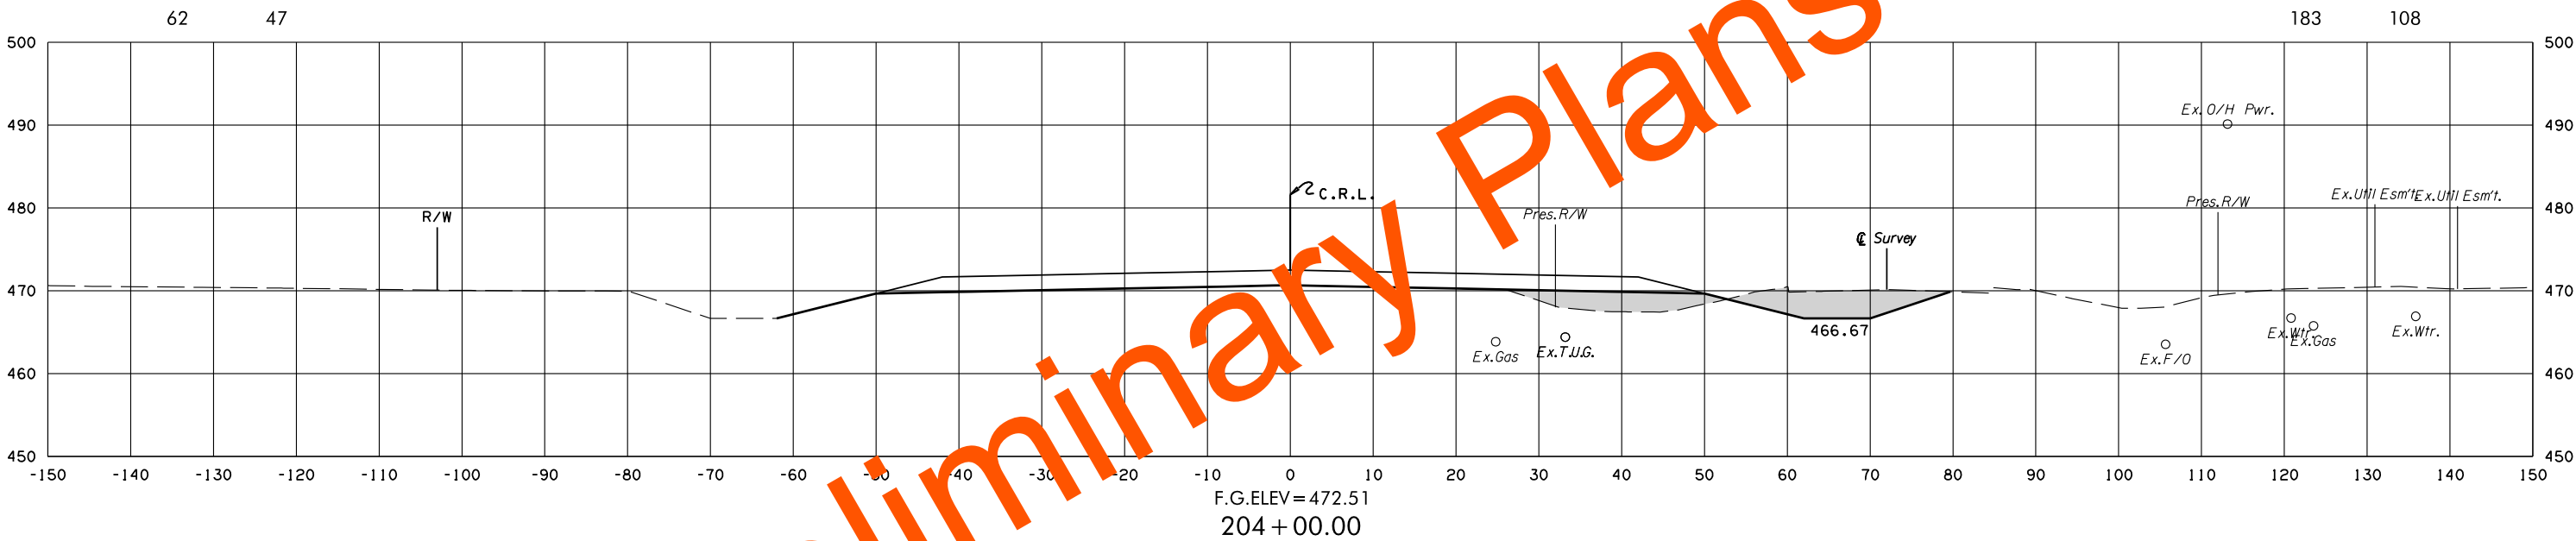


8/3/2022 2:24:26 PM
G:\PROJECTS\202943 0001 US 59 LeFlore Co\Roadway\1712728 Surfacing\XSections\1712728-US59-XSECS.dgn

POB & ASSOCIATES, OKLAHOMA CITY, OK.						
FED. ROAD DIST. NO.	STATE	JOB PIECE NO.	FISCAL YEAR	SHEET NO.	TOTAL SHEETS	
6	OKLA.					
DESCRIPTION			REVISIONS		DATE	

AREA
CUT FILL

VOLUME
CUT FILL

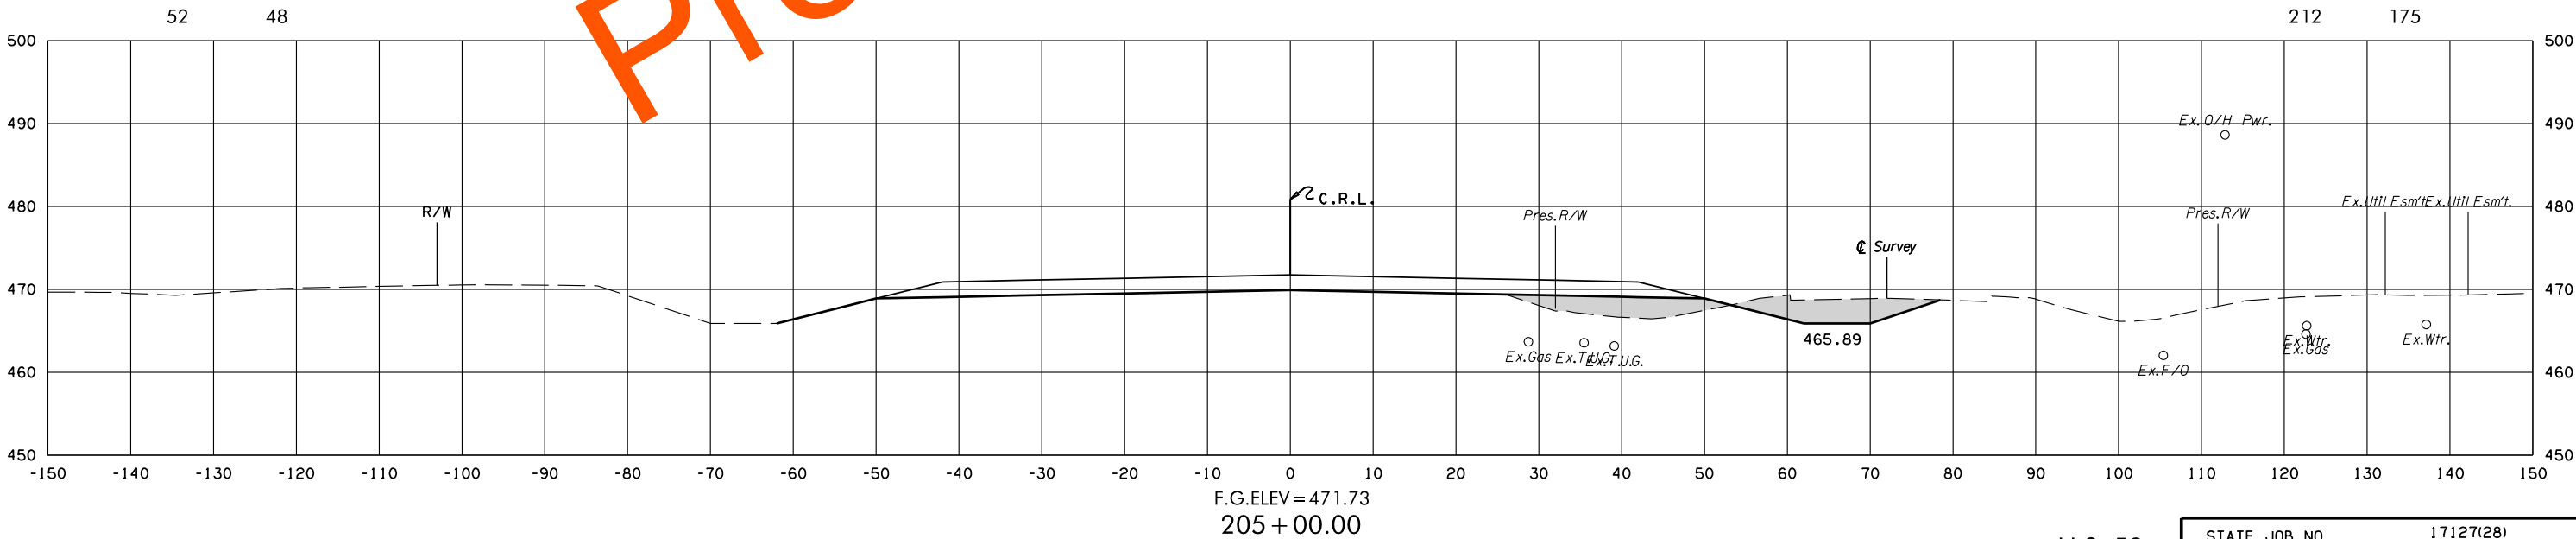
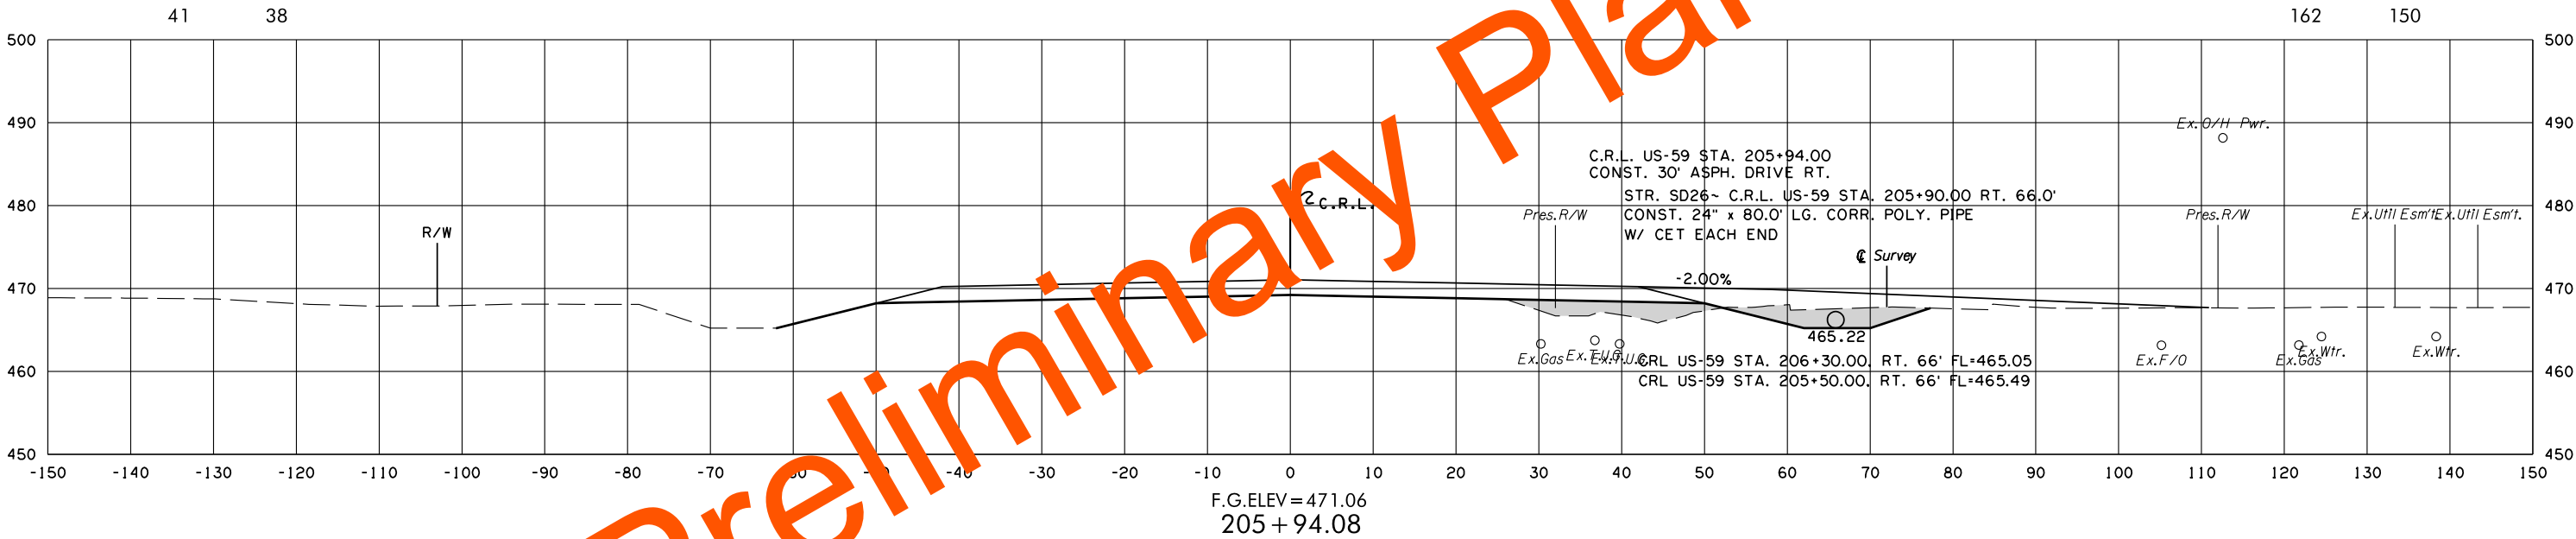


8/3/2022 2:24:28 PM
G:\PROJECTS\202943 0001 US 59 LeFlore Co\Roadway\1712728 Surfacing\XSections\1712728-US59-XSECS.dgn

POB & ASSOCIATES, OKLAHOMA CITY, OK.						
FED. ROAD DIST. NO.	STATE	JOB PIECE NO.	FISCAL YEAR	SHEET NO.	TOTAL SHEETS	
6	OKLA.					
DESCRIPTION			REVISIONS		DATE	

AREA
CUT FILL

VOLUME
CUT FILL

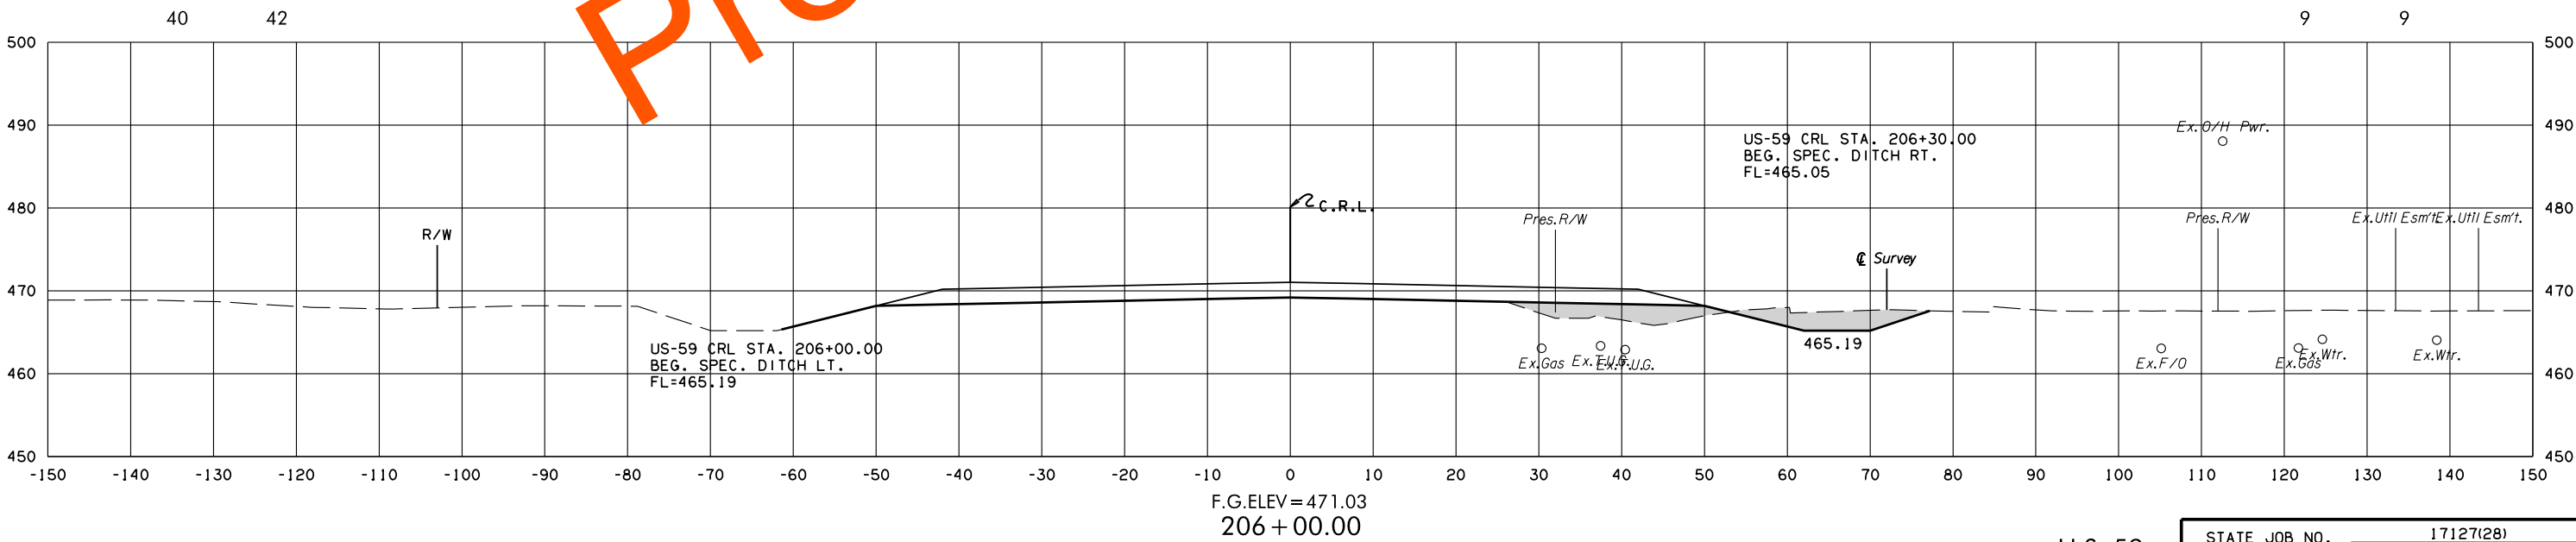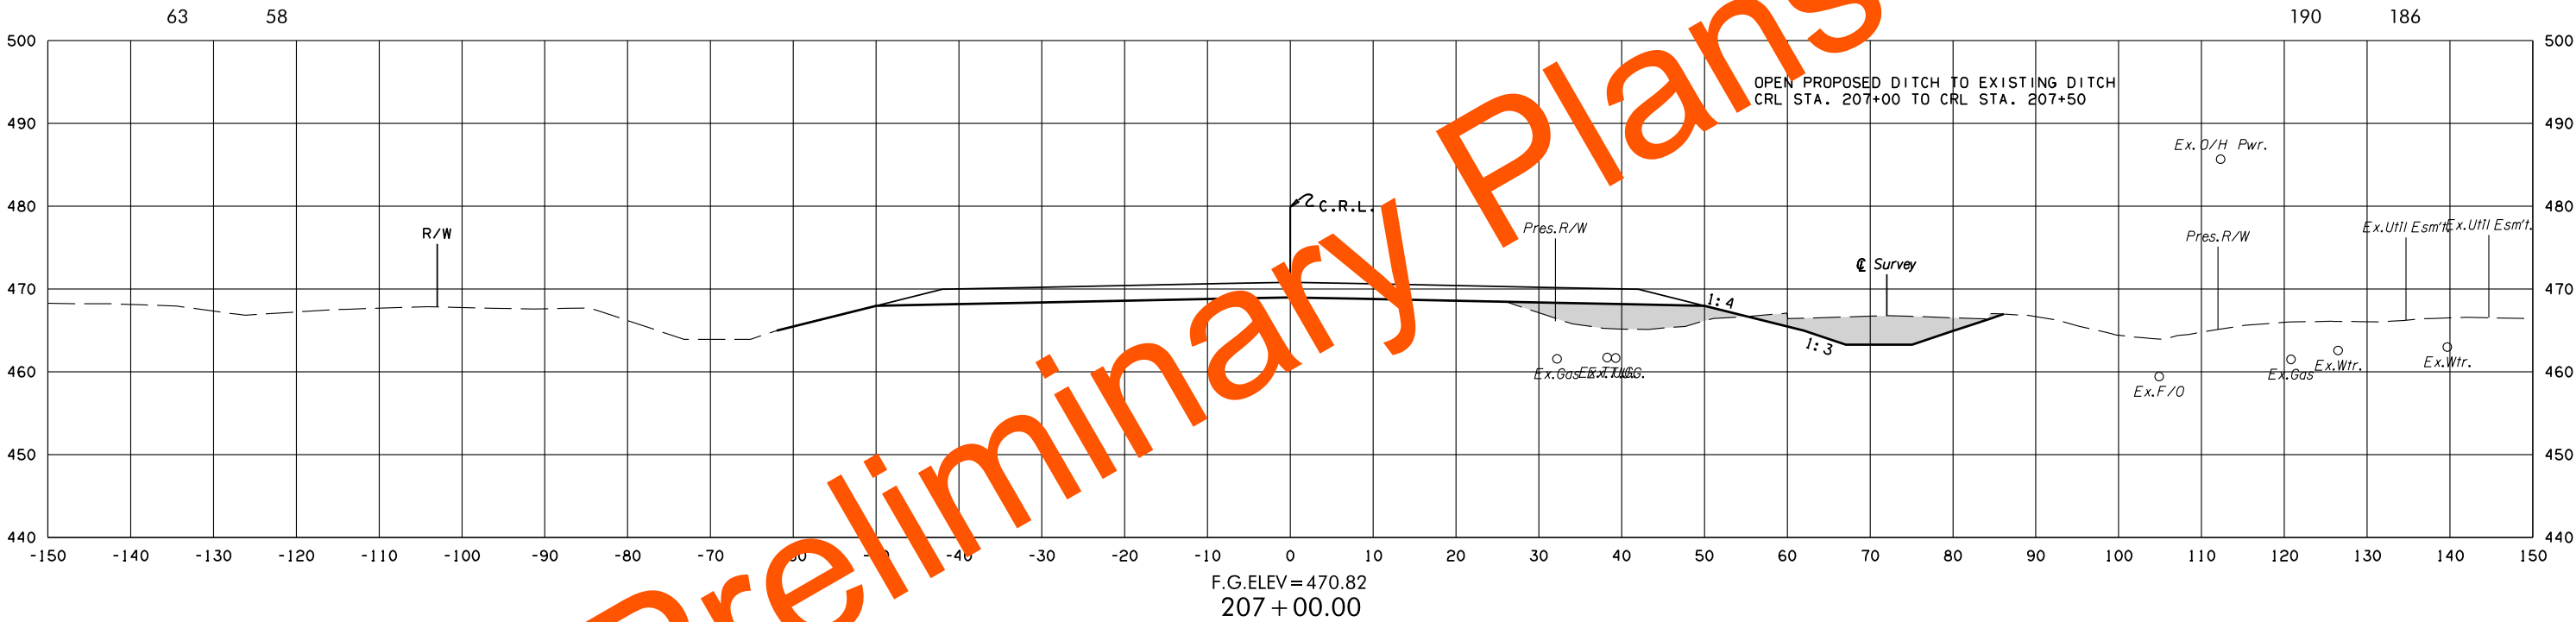



U.S. 59

STATE JOB NO. 17127(28)
LEFLORE COUNTY SHEET NO. 146

POB & ASSOCIATES, OKLAHOMA CITY, OK.						
FED. ROAD DIST. NO.	STATE	JOB PIECE NO.	FISCAL YEAR	SHEET NO.	TOTAL SHEETS	
6	OKLA.					
DESCRIPTION			REVISIONS		DATE	

AREA
CUT FILL

VOLUME
CUT FILL

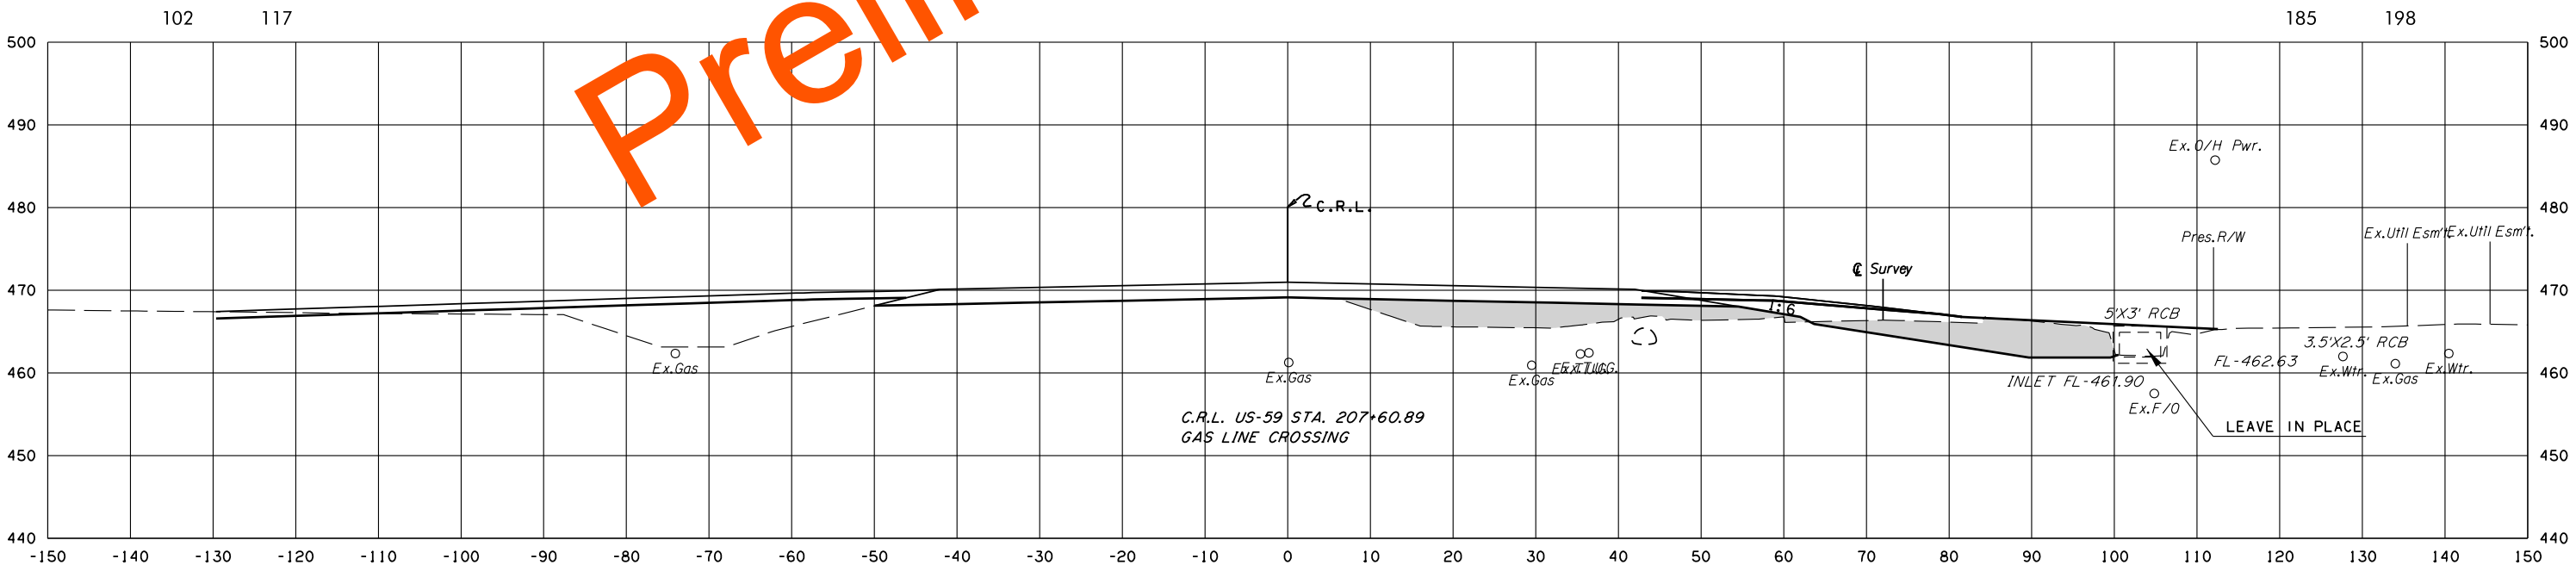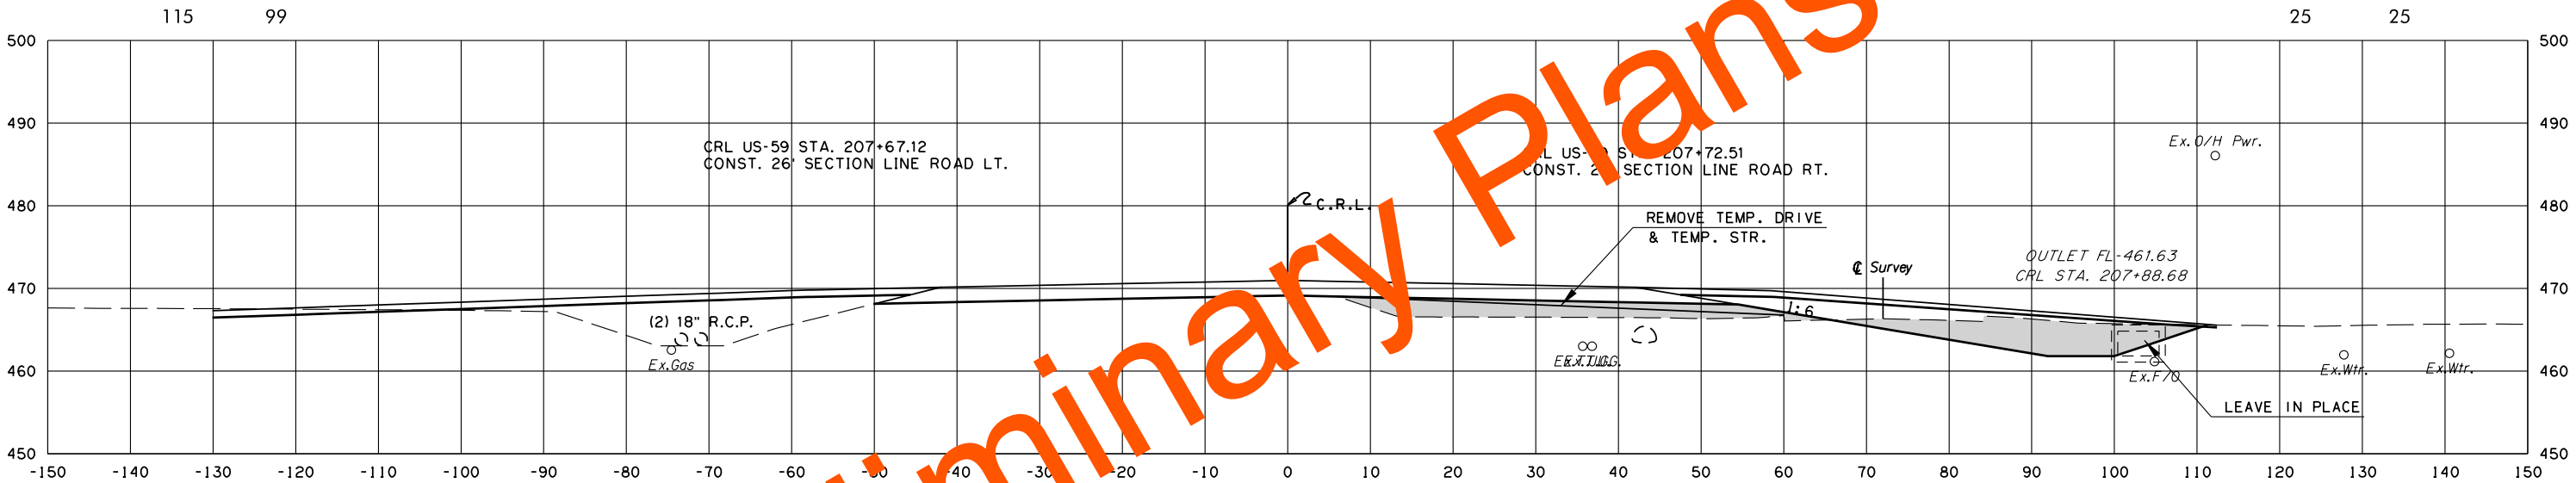

F.G.ELEV=470.97
207+67.12

F.G.ELEV=470.95
207+60.89

C.R.L. US-59 STA. 207+59.53
TUG LINE CROSSING
C.R.L. US-59 STA. 207+51.91
2-W O.H. ELEC. LINE CROSSING

U.S. 59


STATE JOB NO. 17127(28)
LEFLORE COUNTY SHEET NO. 147

8/3/2022 2:24:30 PM G:\PROJECTS\202943 0001 US 59 LeFlore Co\Roadway\1712728 Surfacing\XSections\1712728-US59-XSECS.dgn


POB & ASSOCIATES, OKLAHOMA CITY, OK.						
FED. ROAD DIST. NO.	STATE	JOB PIECE NO.	FISCAL YEAR	SHEET NO.	TOTAL SHEETS	
6	OKLA.					
DESCRIPTION			REVISIONS		DATE	

AREA
CUT FILL

VOLUME
CUT FILL

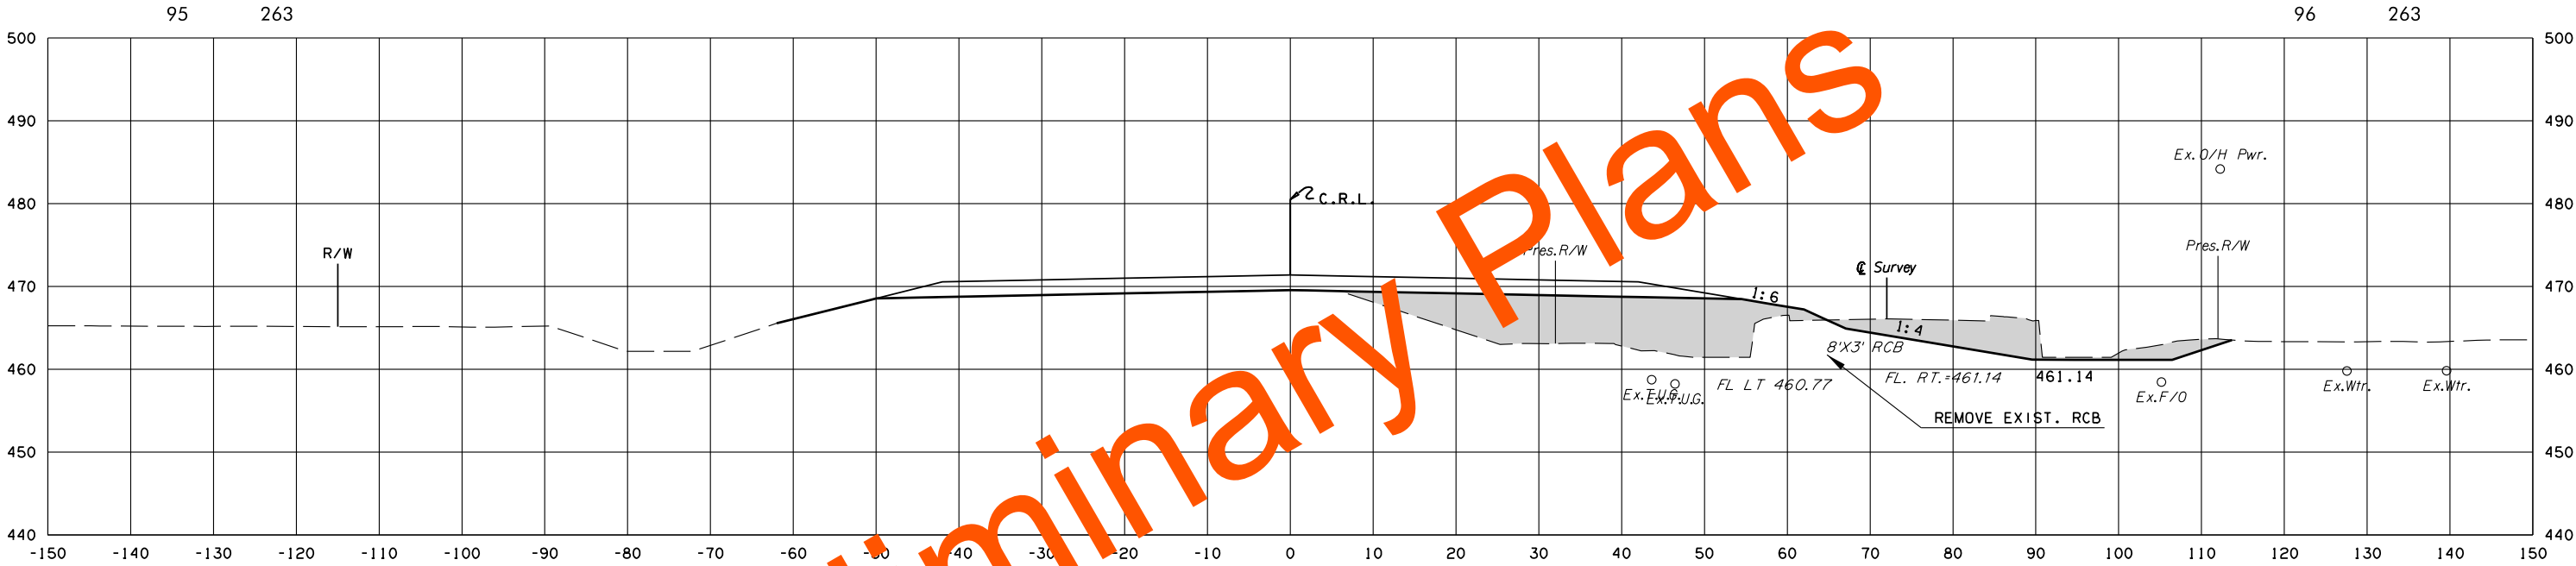

F.G.ELEV=471.39
208+37.40

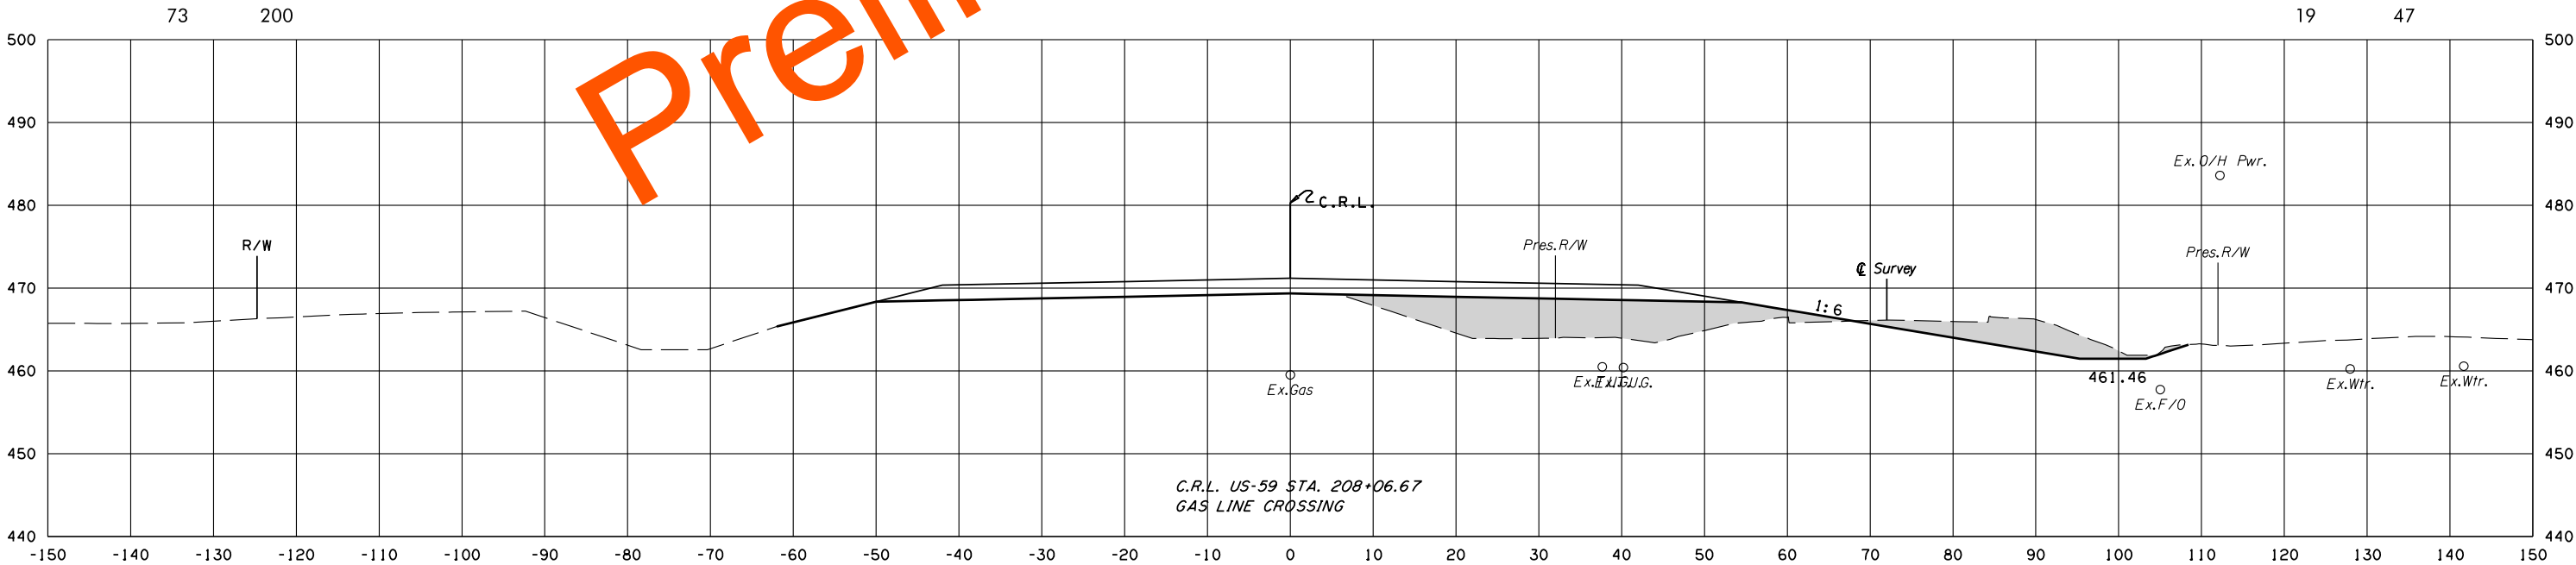

C.R.L. US-59 STA. 208+06.67
GAS LINE CROSSING

F.G.ELEV=471.18
208+06.67

U.S. 59


STATE JOB NO. 17127(28)
LEFLORE COUNTY SHEET NO. 149

8/3/2022 2:24:33 PM
G:\PROJECTS\202943 0001 US 59 LeFlore Co\Roadway\1712728 Surfacing\Xsections\1712728-US59-XSECS.dgn


POB & ASSOCIATES, OKLAHOMA CITY, OK.						
FED. DIST. NO.	ROAD NO.	STATE	JOB PIECE NO.	FISCAL YEAR	SHEET NO.	TOTAL SHEETS
6		OKLA.				
DESCRIPTION			REVISIONS		DATE	

AREA
CUT FILL

VOLUME
CUT FILL

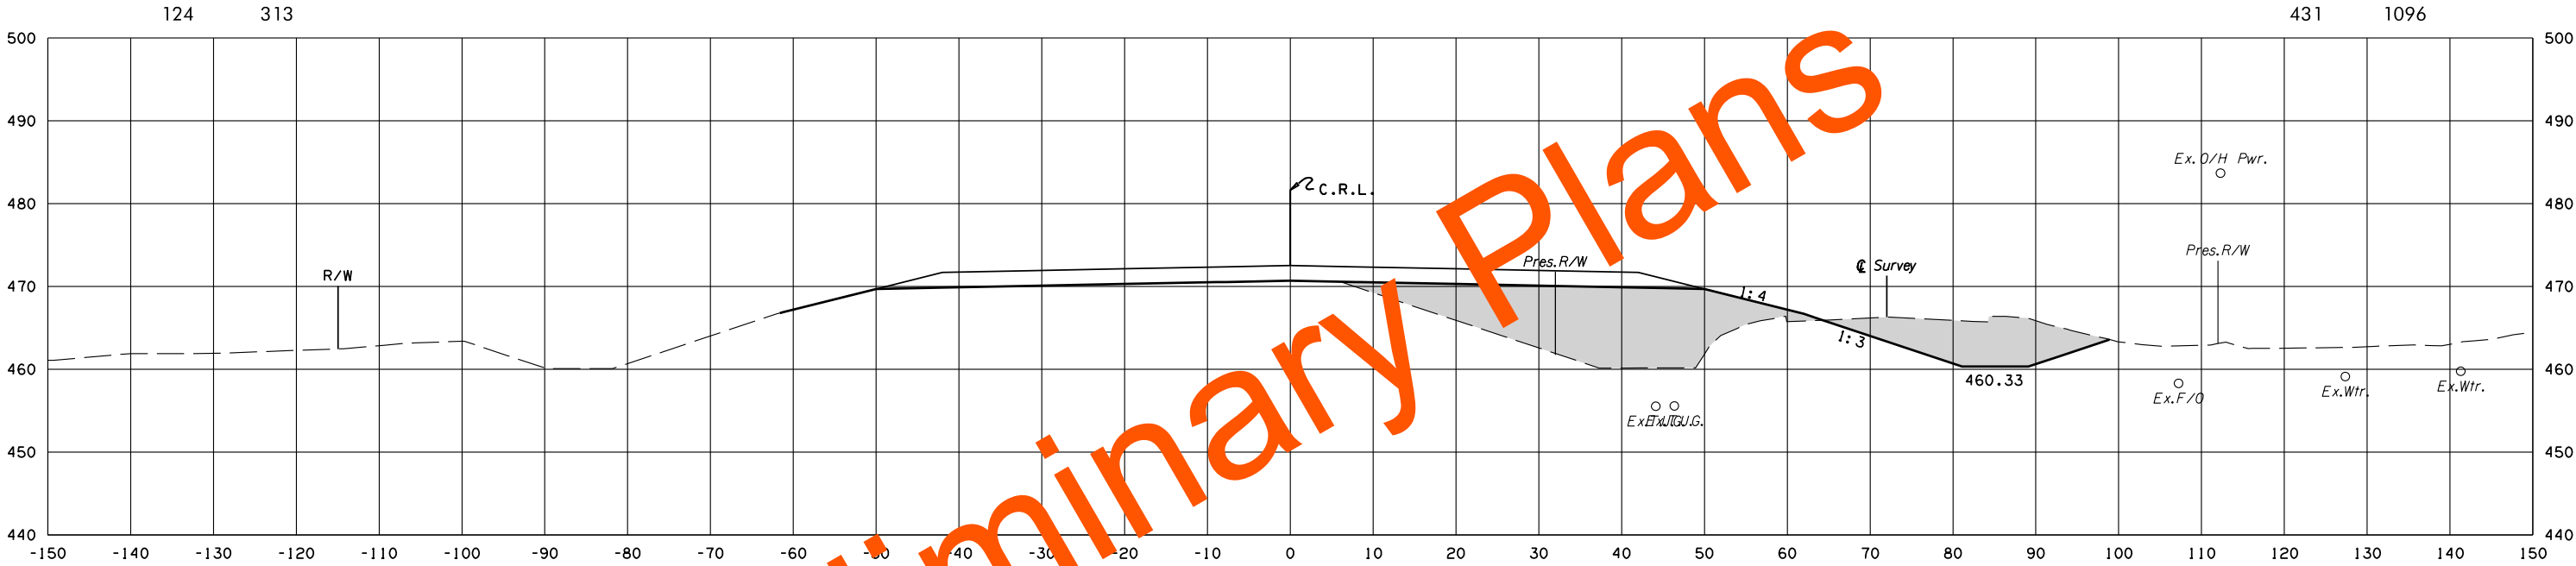

F.G.ELEV = 472.53
210+00.00

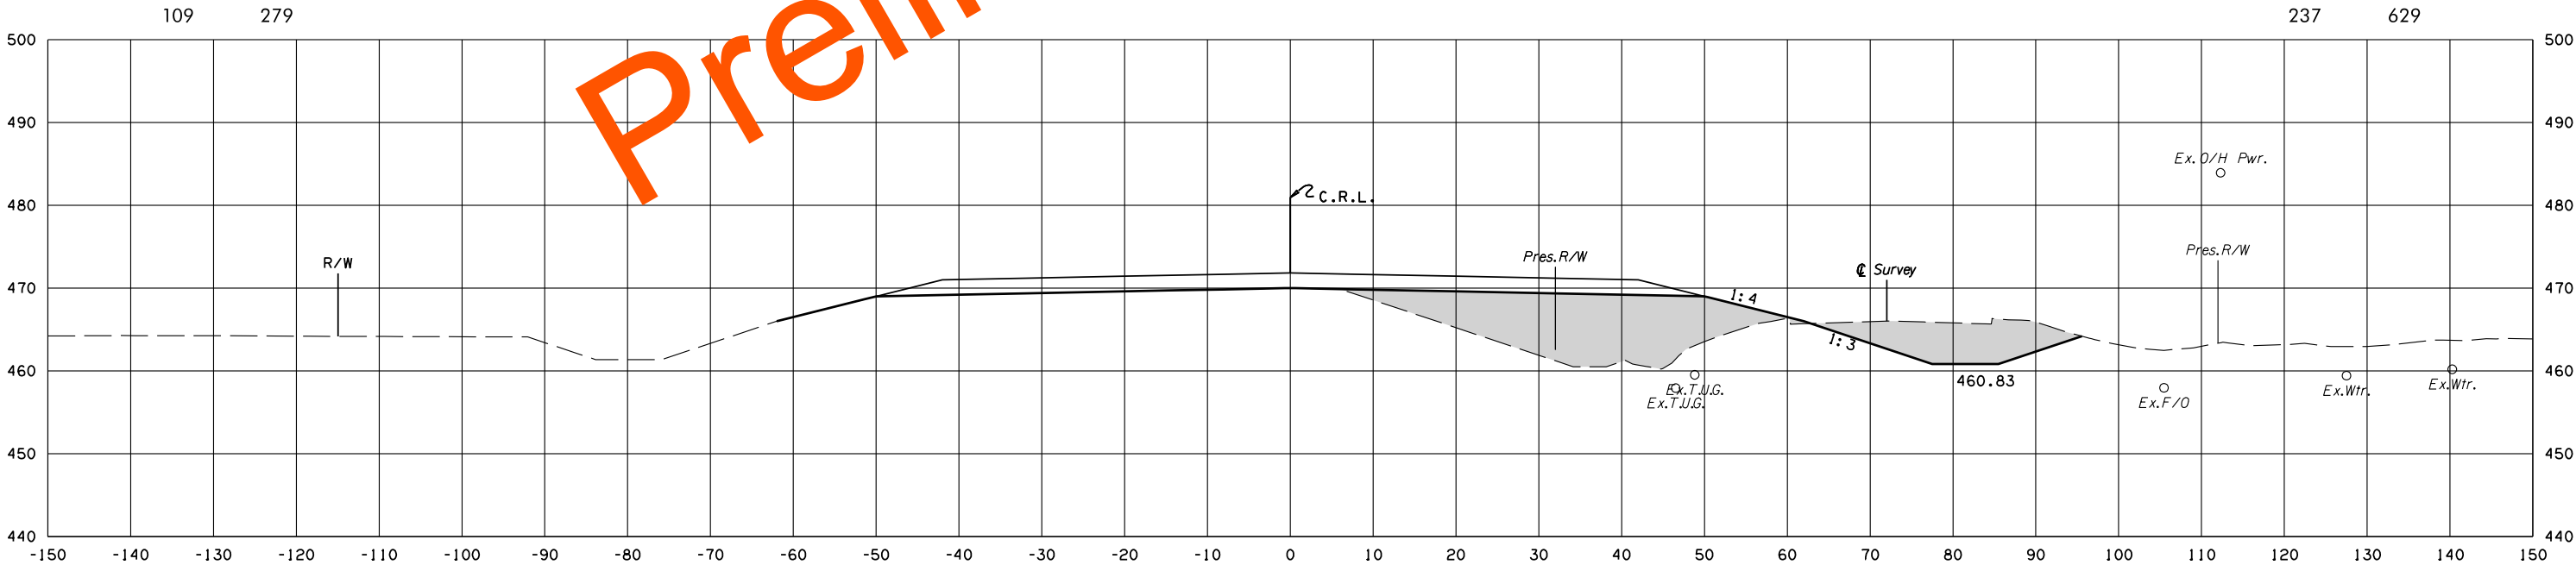

F.G.ELEV = 471.83
209+00.00

U.S. 59


STATE JOB NO. 17127(28)
LEFLORE COUNTY SHEET NO. 150

8/3/2022 2:24:35 PM G:\PROJECTS\202943 0001 US 59 LeFlore Co\Roadway\1712728 Surfacing\XSections\1712728-US59-XSECS.dgn

POB & ASSOCIATES, OKLAHOMA CITY, OK.						
FED. DIST. NO.	ROAD NO.	STATE	JOB PIECE NO.	FISCAL YEAR	SHEET NO.	TOTAL SHEETS
6		OKLA.				
DESCRIPTION			REVISIONS		DATE	

AREA
CUT FILL

VOLUME
CUT FILL

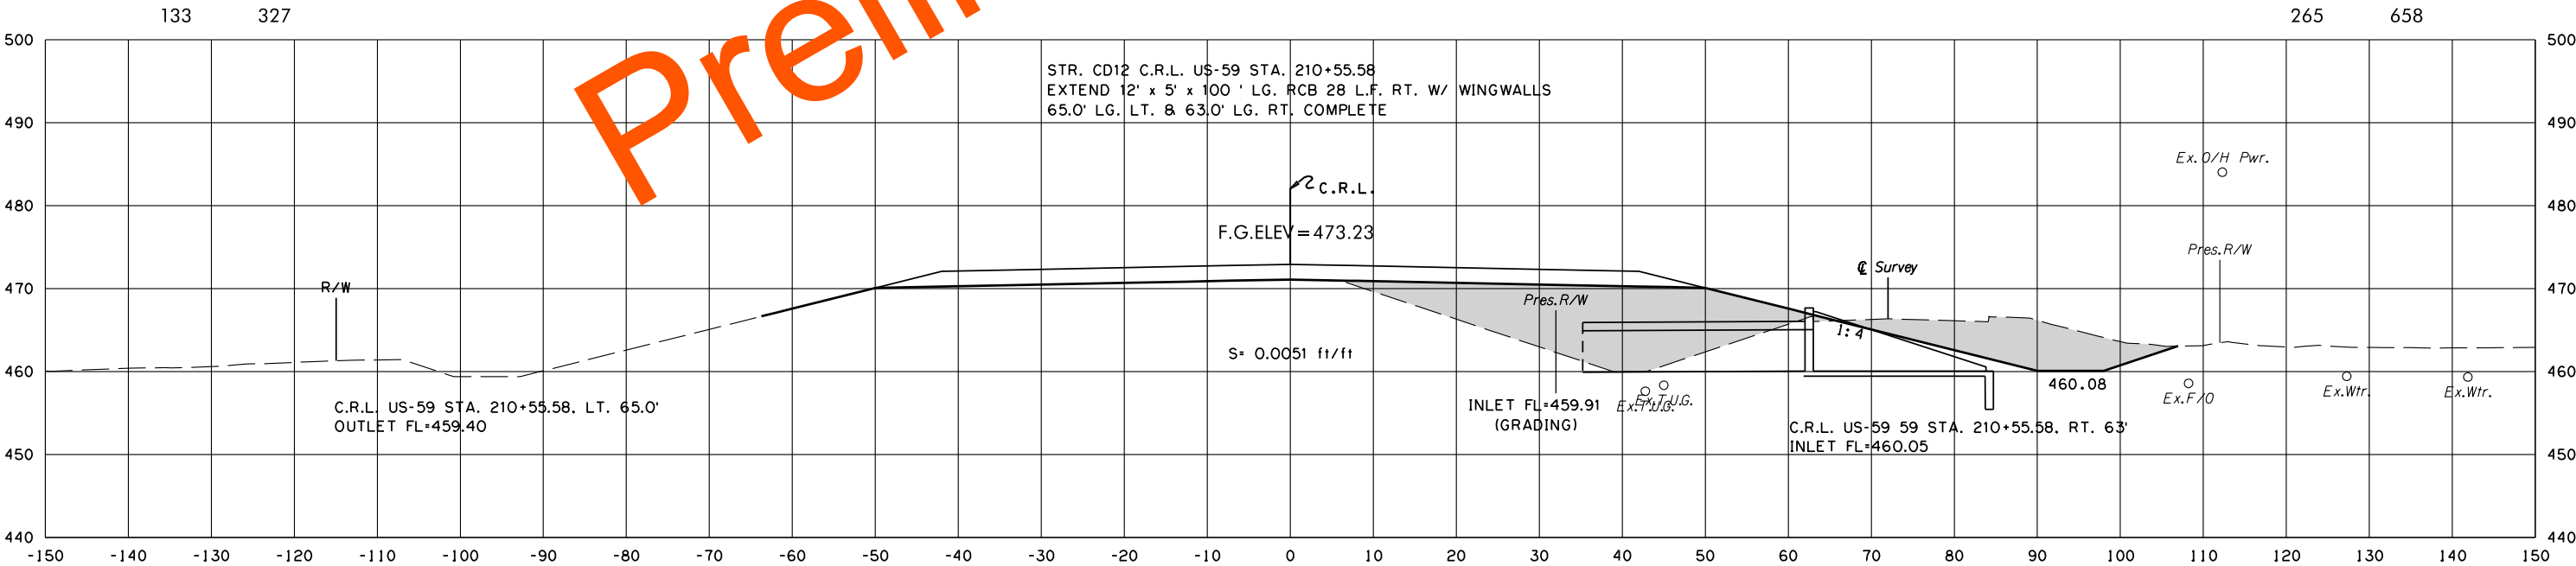

F.G.ELEV=472.92
210+55.58

U.S. 59



STATE JOB NO. 17127(28)
LEFLORE COUNTY SHEET NO. X151

8/3/2022 2:24:36 PM
G:\PROJECTS\202943 0001 US 59 LeFlore Co\Roadway\1712728 Surfacing\Xsections\1712728-US59-XSECS.dgn

POB & ASSOCIATES, OKLAHOMA CITY, OK.						
FED. ROAD DIST. NO.	STATE	JOB PIECE NO.	FISCAL YEAR	SHEET NO.	TOTAL SHEETS	
6	OKLA.					
DESCRIPTION			REVISIONS		DATE	

AREA
CUT FILL

VOLUME
CUT FILL

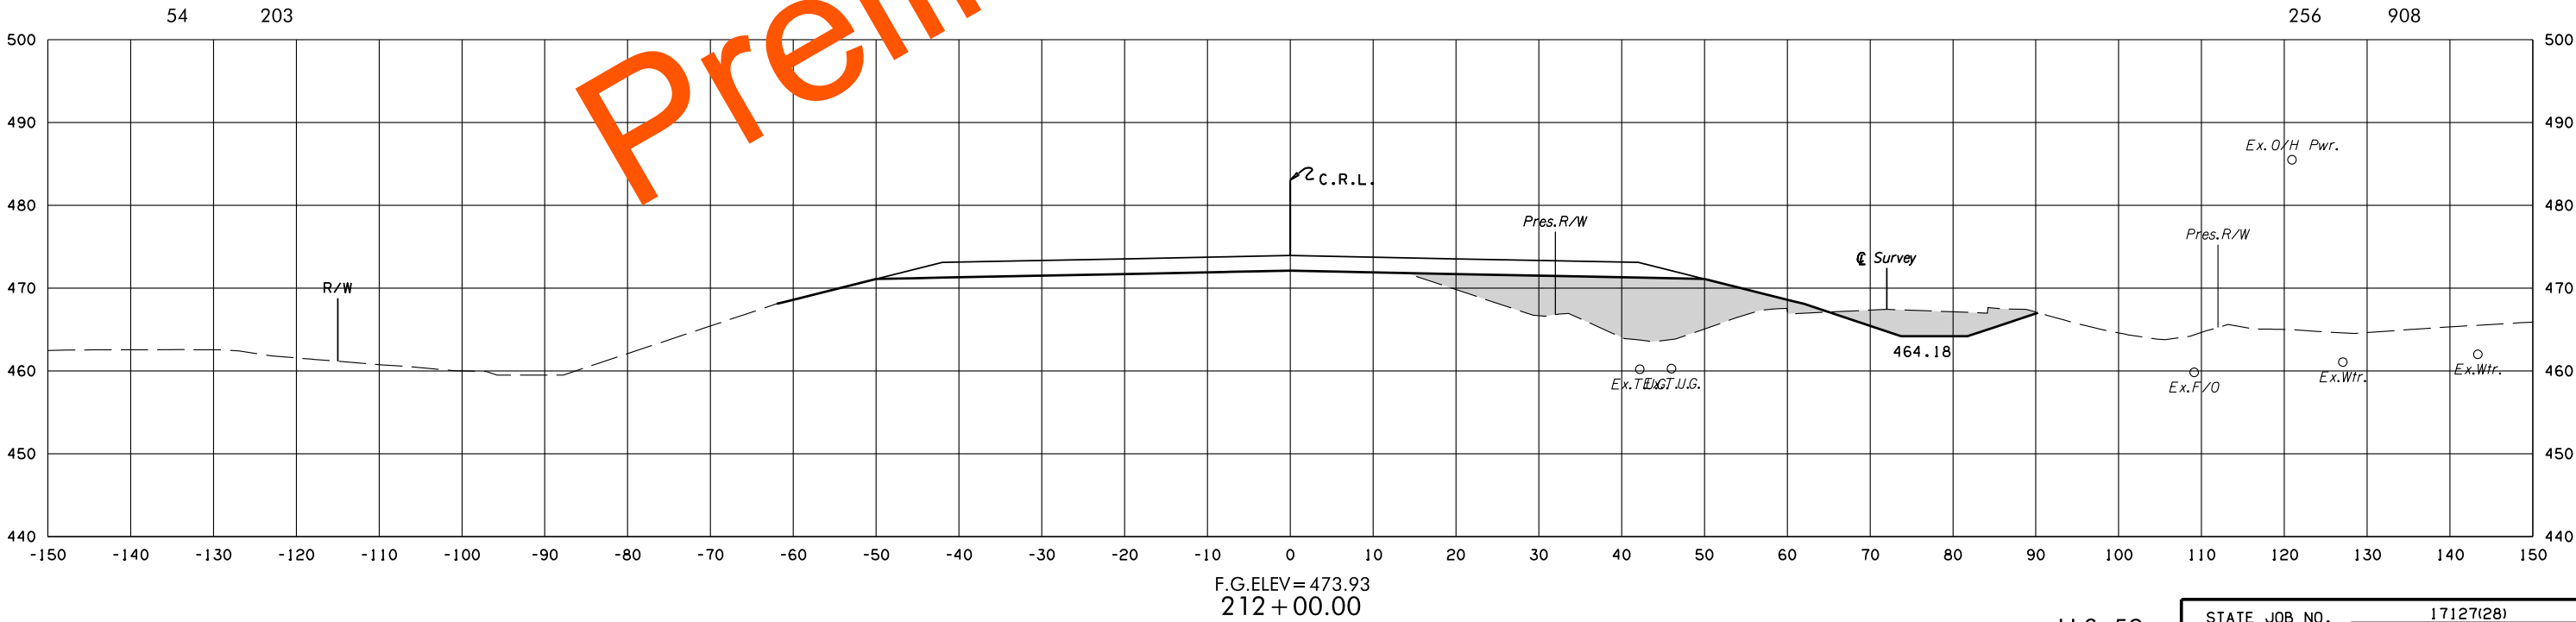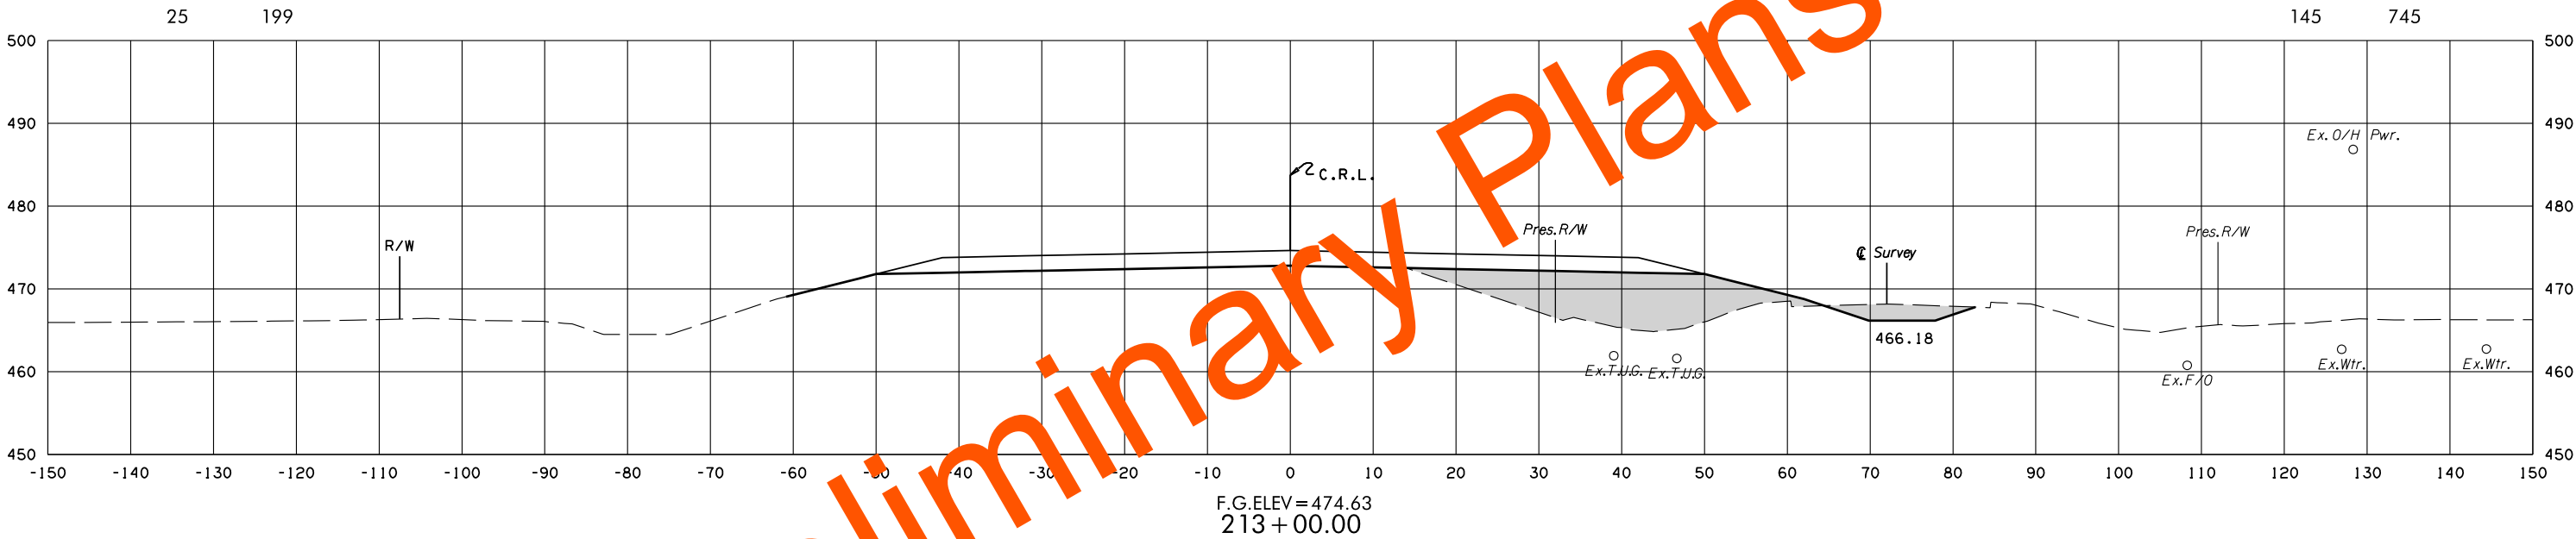

8/3/2022 2:24:37 PM
G:\PROJECTS\202943 0001 US 59 LeFlore Co\Roadway\1712728 Surfacing\Xsections\1712728-US59-XSECS.dgn



U.S. 59

STATE JOB NO. 17127(28)
LEFLORE COUNTY SHEET NO. 152

POB & ASSOCIATES, OKLAHOMA CITY, OK.						
FED. ROAD DIST. NO.	STATE	JOB PIECE NO.	FISCAL YEAR	SHEET NO.	TOTAL SHEETS	
6	OKLA.					
DESCRIPTION			REVISIONS		DATE	

AREA
CUT FILL

VOLUME
CUT FILL

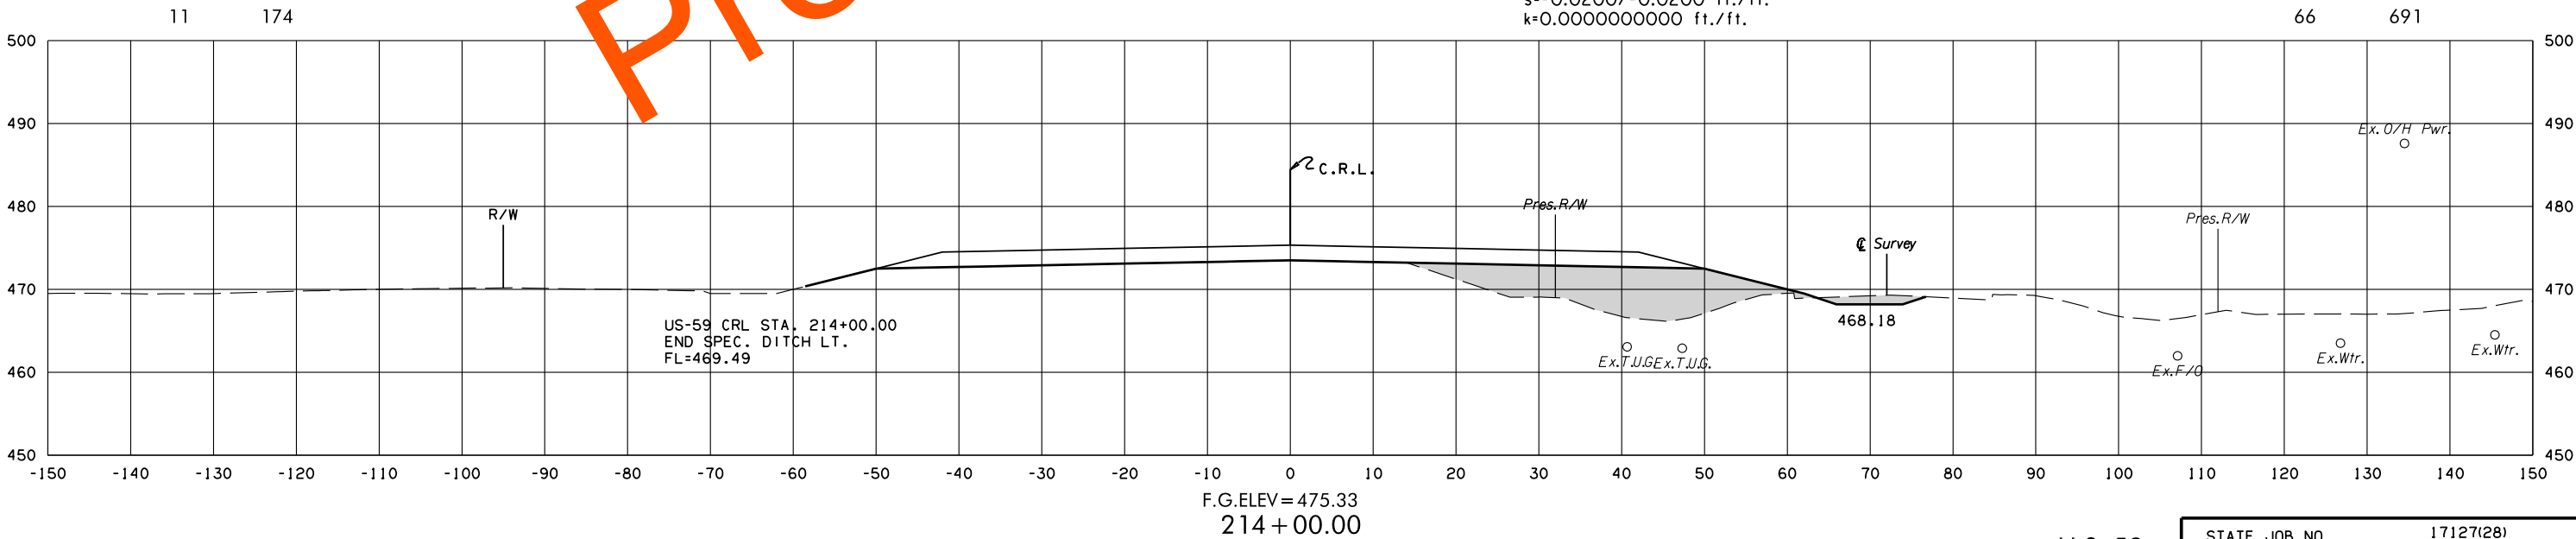
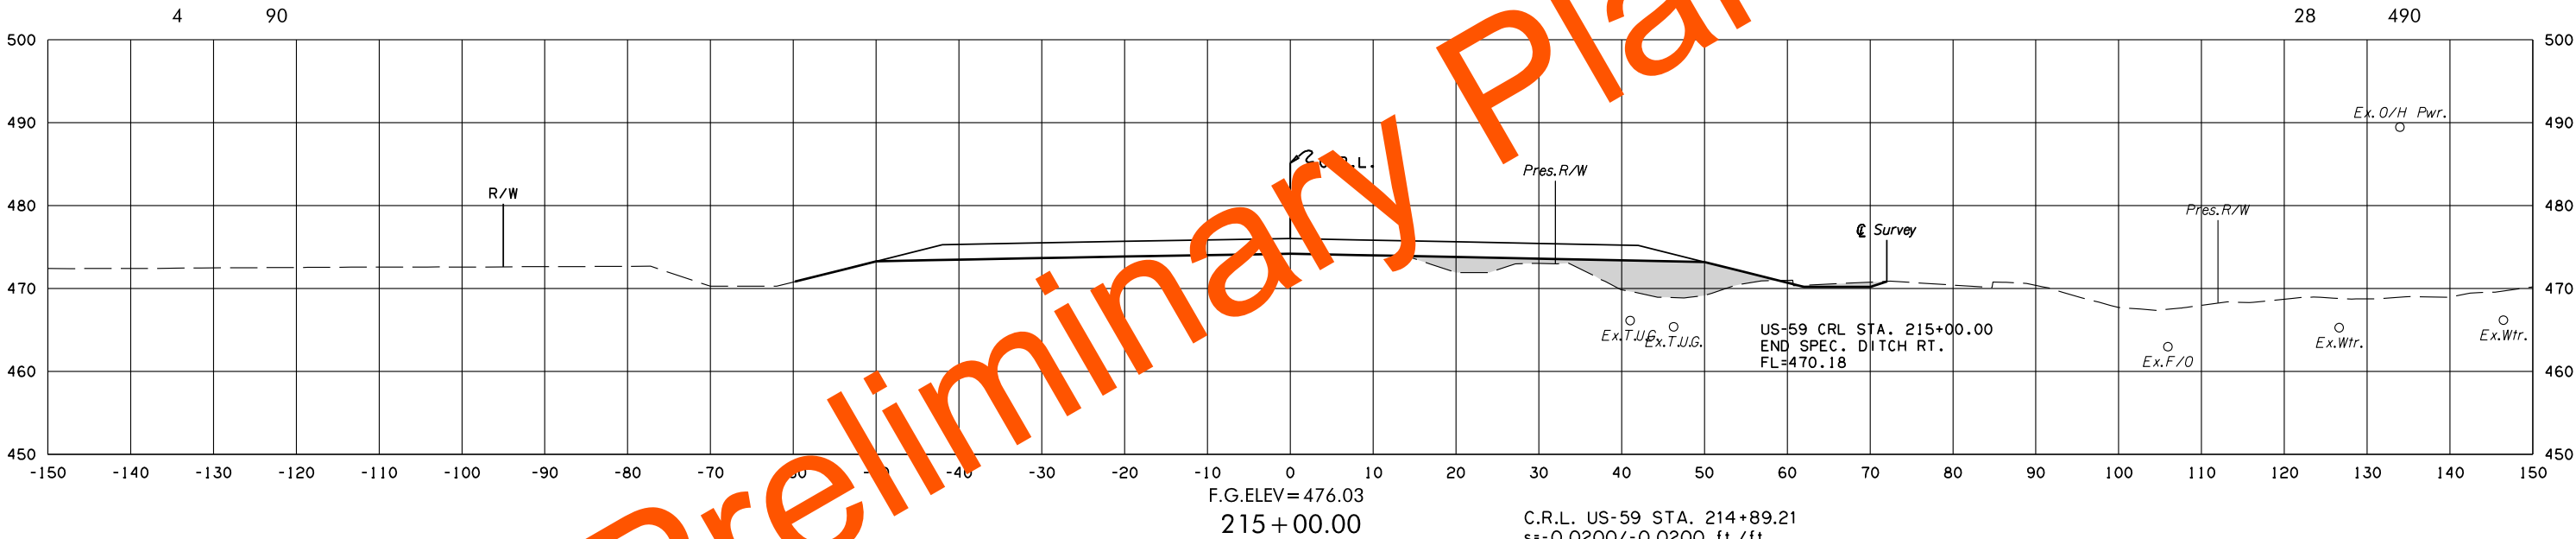


8/3/2022 2:24:39 PM
G:\PROJECTS\202943 0001 US 59 LeFlore Co\Roadway\1712728 Surfacing\XSections\1712728-US59-XSECS.dgn

POB & ASSOCIATES, OKLAHOMA CITY, OK.						
FED. DIST. NO.	ROAD NO.	STATE	JOB PIECE NO.	FISCAL YEAR	SHEET NO.	TOTAL SHEETS
6		OKLA.				
DESCRIPTION			REVISIONS		DATE	

AREA
CUT FILL

VOLUME
CUT FILL

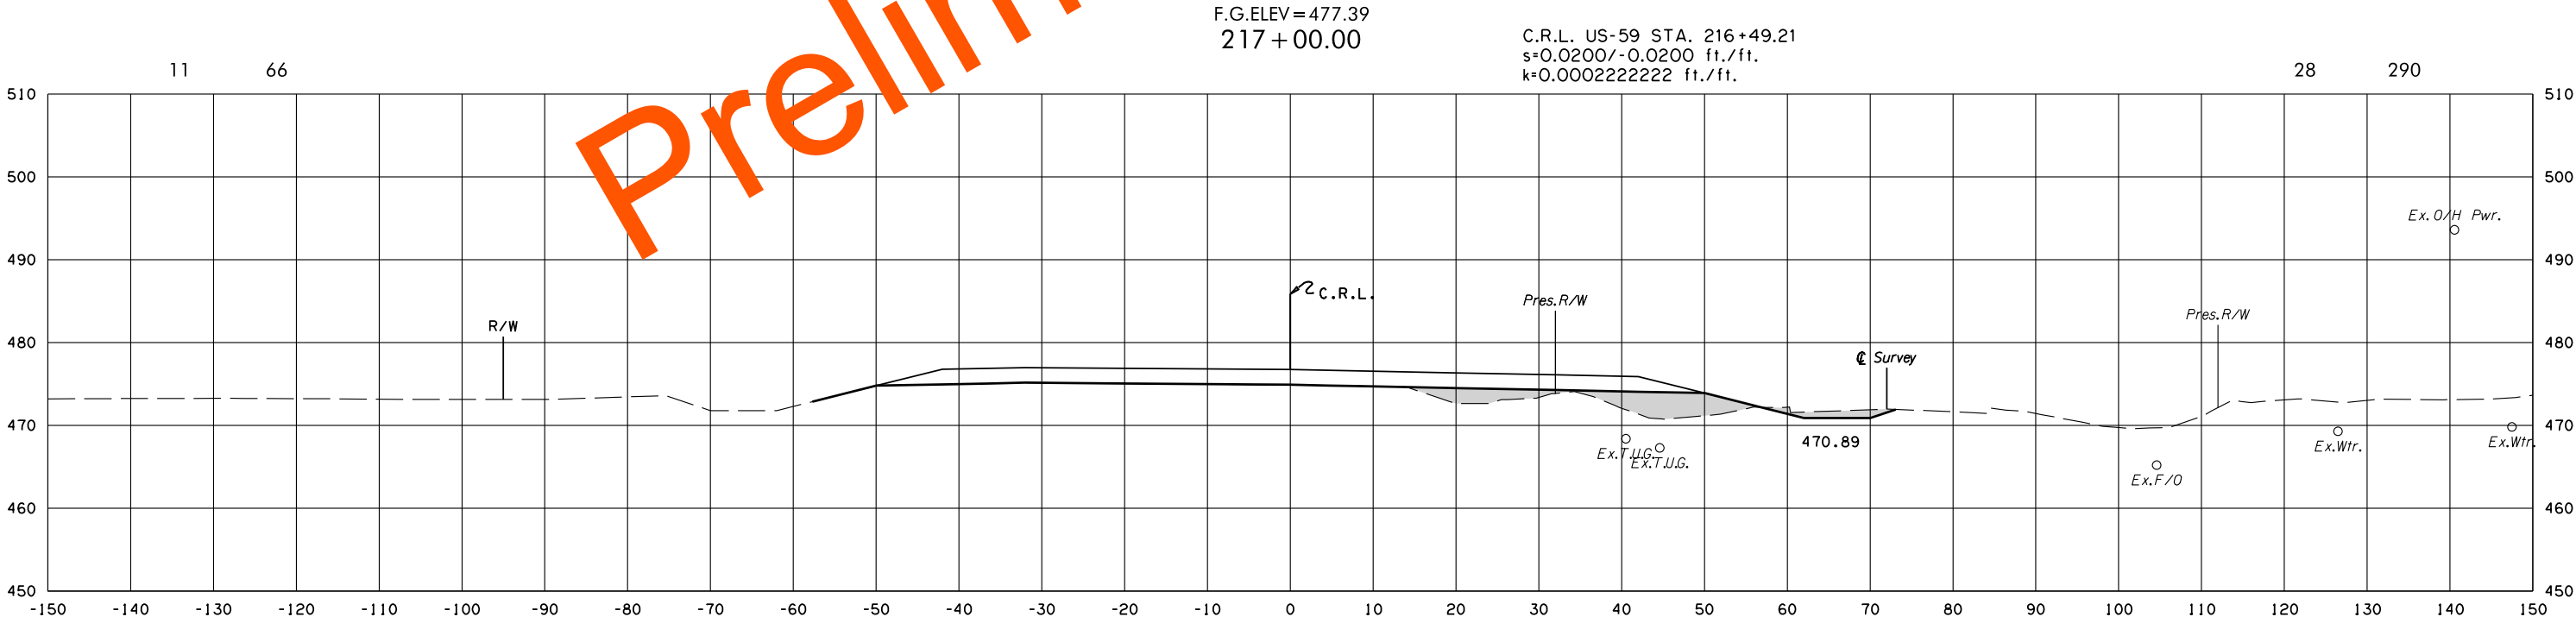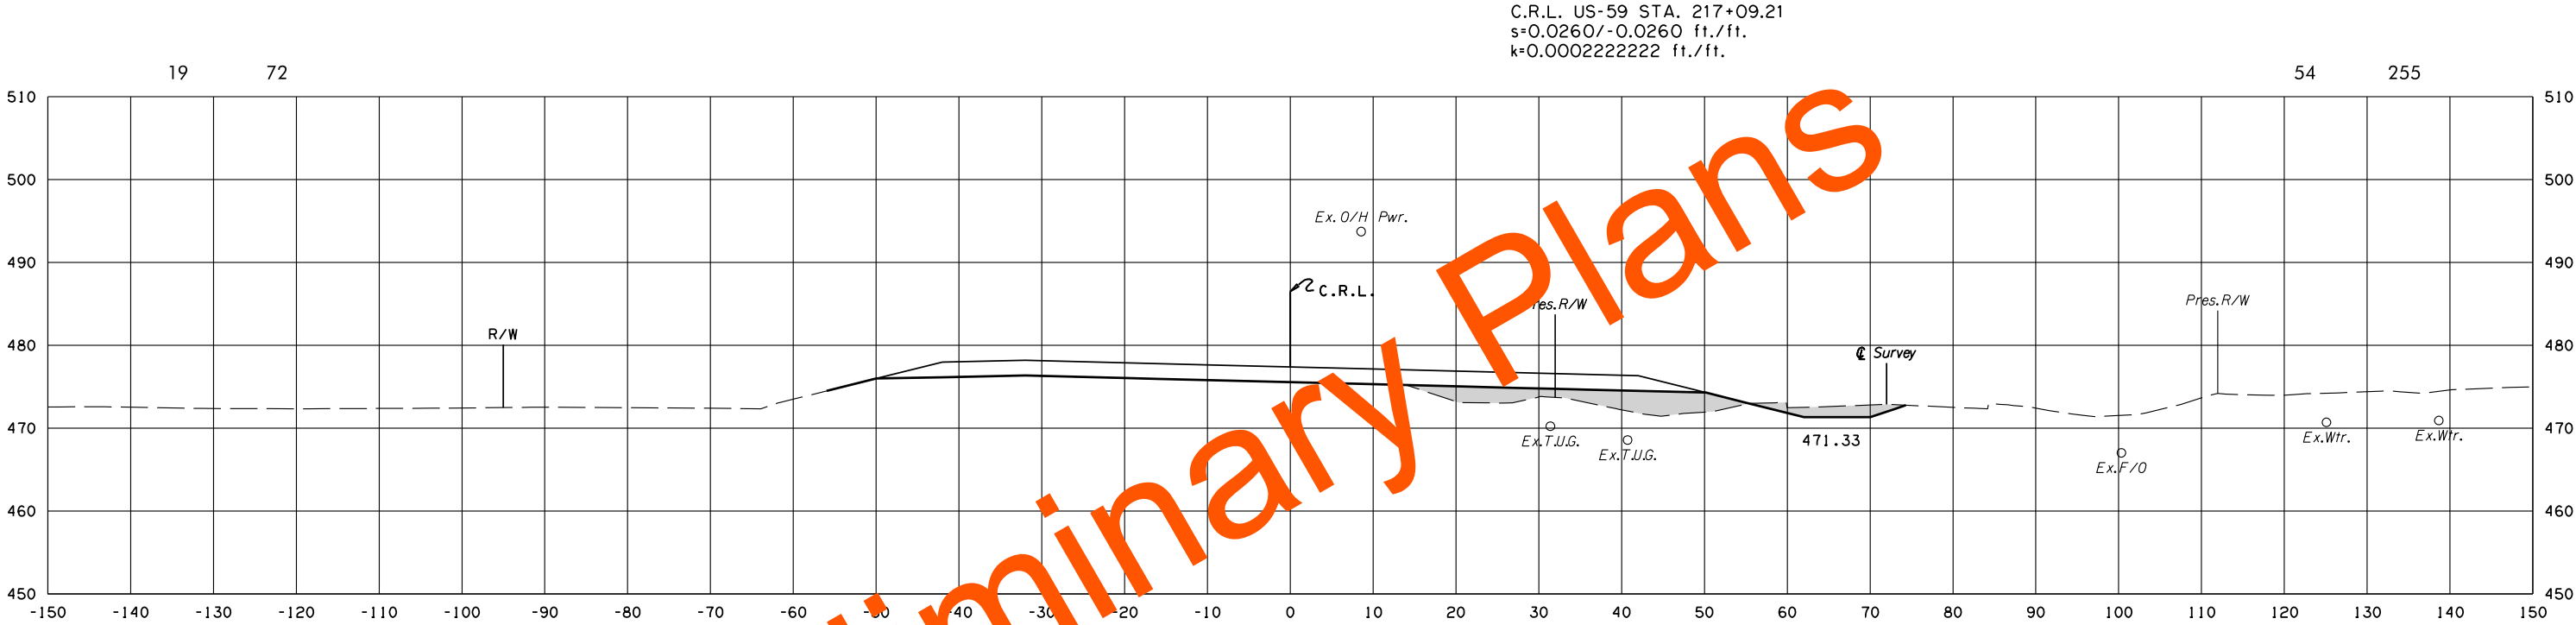


8/3/2022 2:24:40 PM
G:\PROJECTS\202943 0001 US 59 LeFlore Co\Roadway\1712728 Surfacing\Xsections\1712728-US59-XSECS.dgn

POB & ASSOCIATES, OKLAHOMA CITY, OK.						
FED. ROAD DIST. NO.	STATE	JOB PIECE NO.	FISCAL YEAR	SHEET NO.	TOTAL SHEETS	
6	OKLA.					
DESCRIPTION			REVISIONS		DATE	


AREA
CUT FILL

VOLUME
CUT FILL

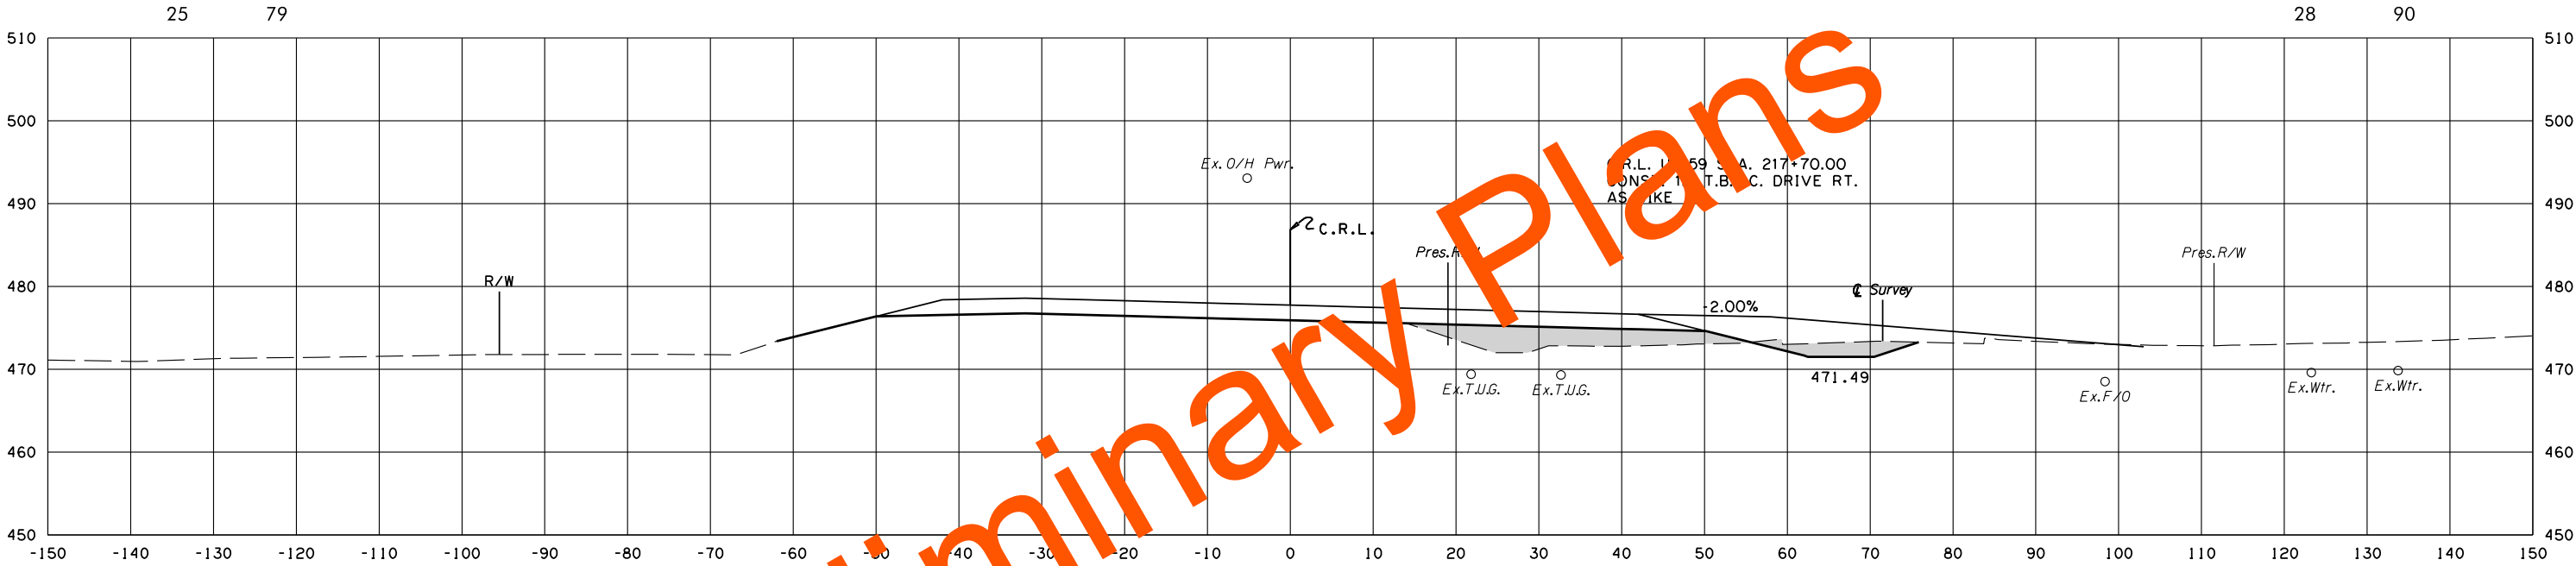

F.G.ELEV = 477.75
217+68.84

US-59 C.R.L. STA. 217+50.00
BEG. SPEC. DITCH RT.
FL=471.55



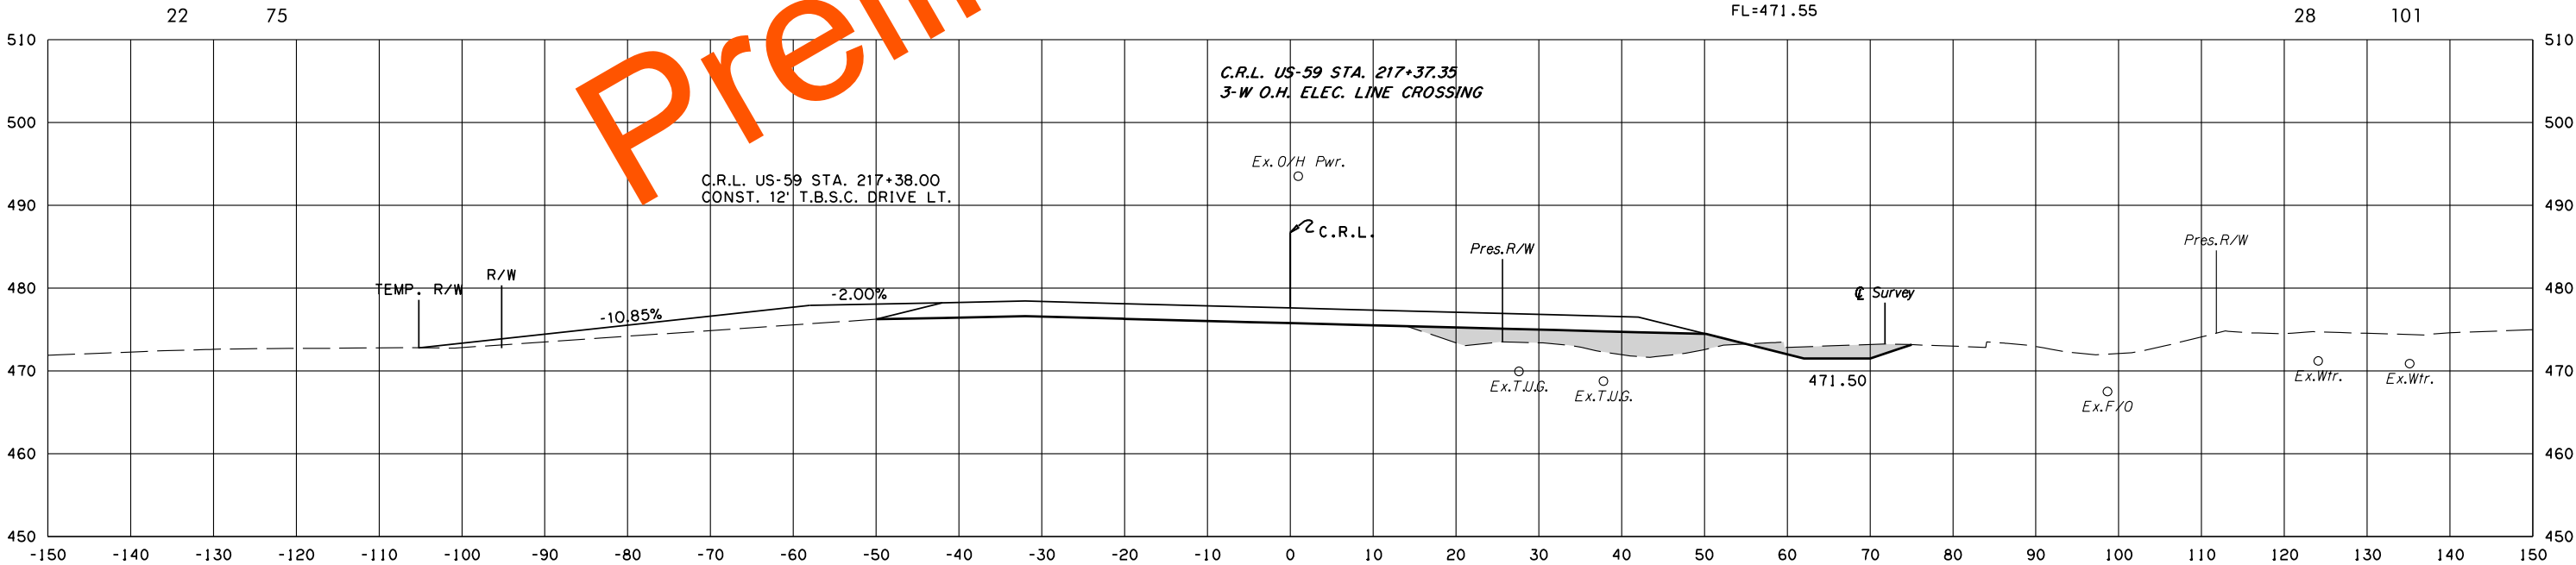


F.G.ELEV = 477.59
217+37.35

U.S. 59

STATE JOB NO. 17127(28)
LEFLORE COUNTY SHEET NO. X155

POB & ASSOCIATES, OKLAHOMA CITY, OK.						
FED. DIST. NO.	ROAD NO.	STATE	JOB PIECE NO.	FISCAL YEAR	SHEET NO.	TOTAL SHEETS
6		OKLA.				
DESCRIPTION			REVISIONS		DATE	

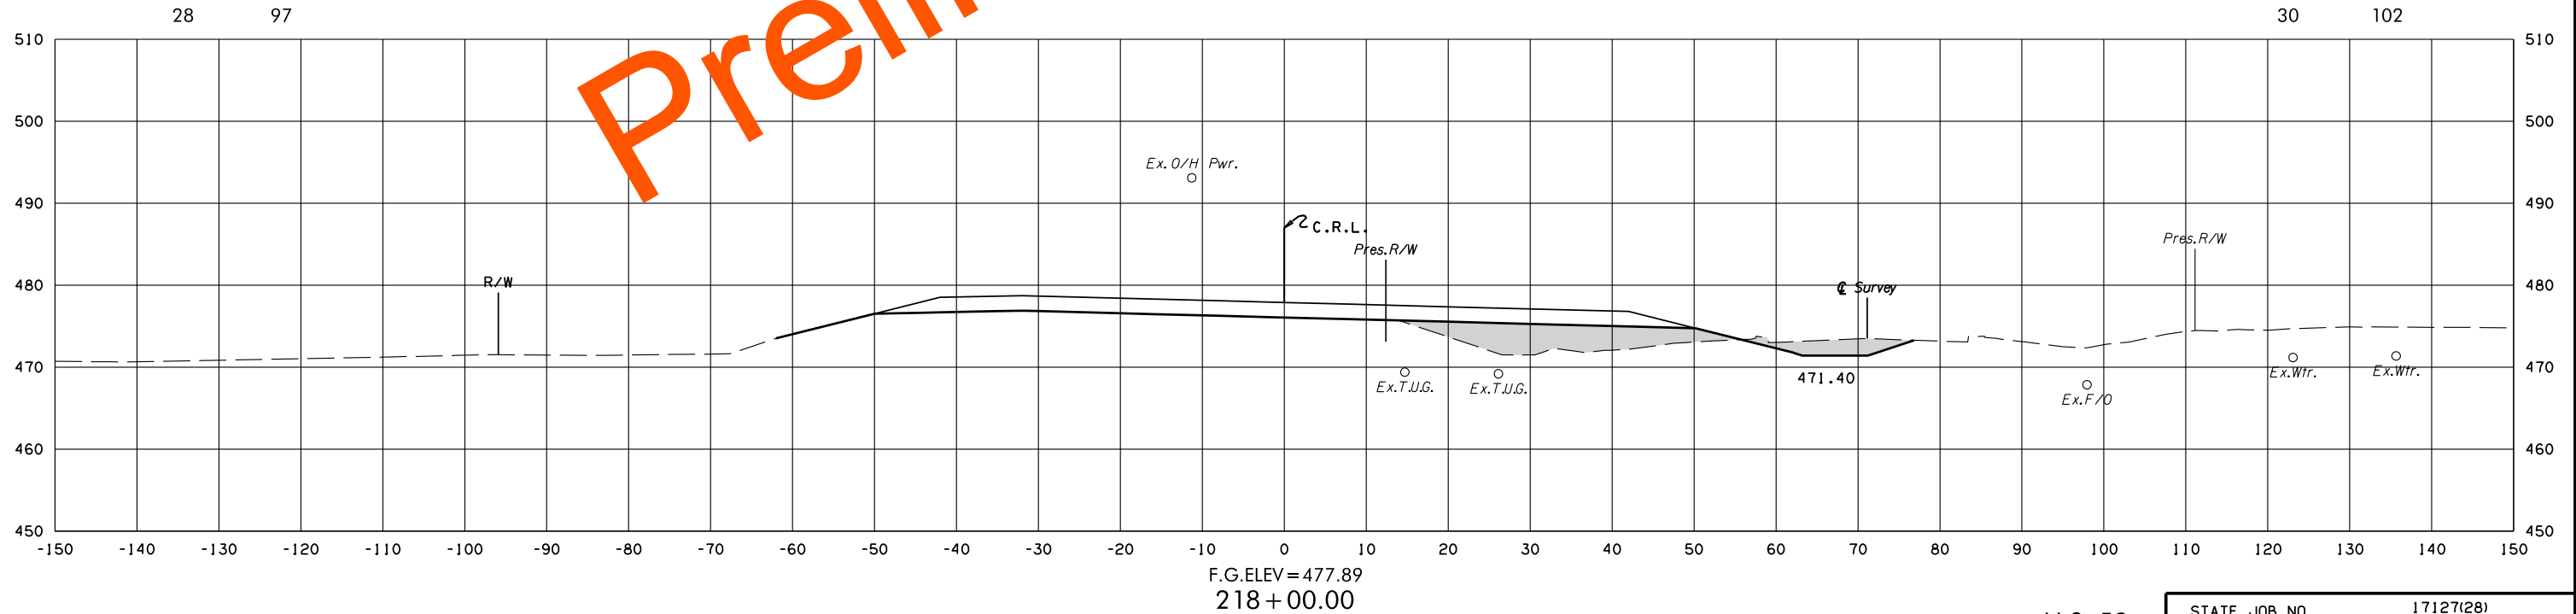
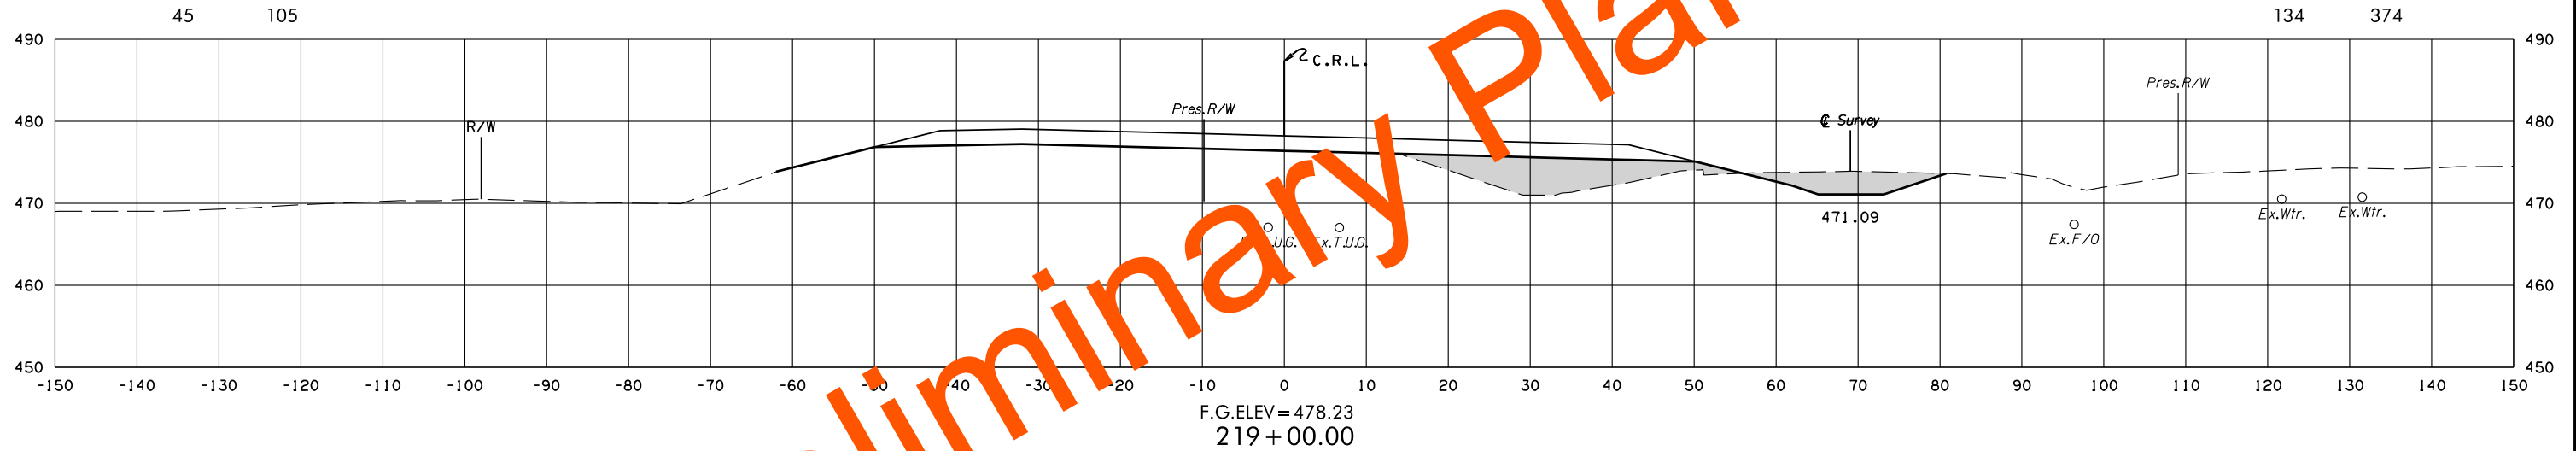
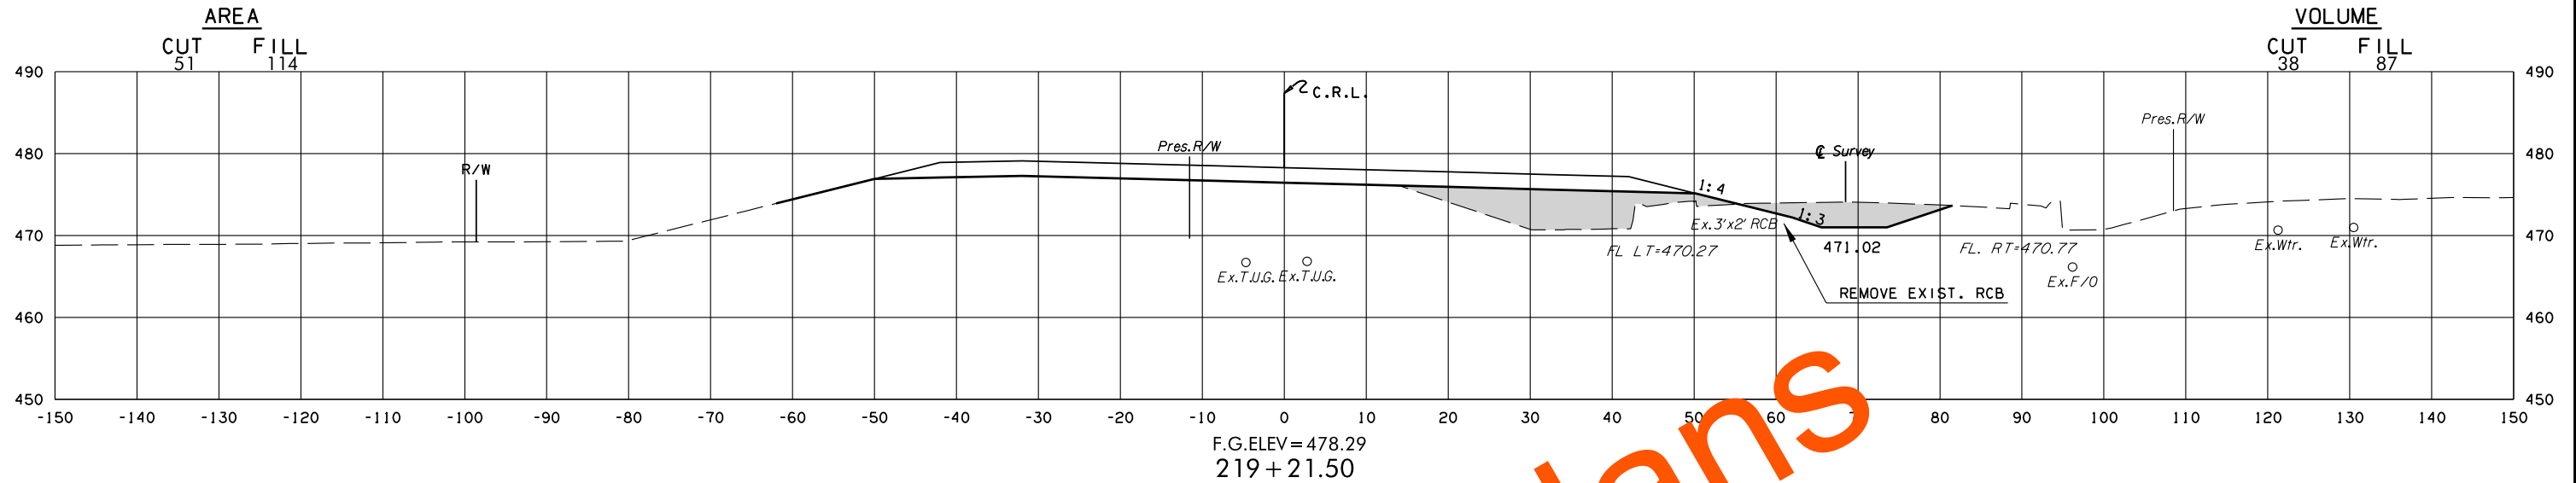


8/3/2022 2:24:43 PM
G:\PROJECTS\202943 0001 US 59 LeFlore Co\Roadway\1712728 Surfacing\XSections\1712728-US59-XSECS.dgn

POB & ASSOCIATES, OKLAHOMA CITY, OK.						
FED. DIST. NO.	ROAD NO.	STATE	JOB PIECE NO.	FISCAL YEAR	SHEET NO.	TOTAL SHEETS
6		OKLA.				
DESCRIPTION			REVISIONS		DATE	

AREA
CUT FILL

VOLUME
CUT FILL

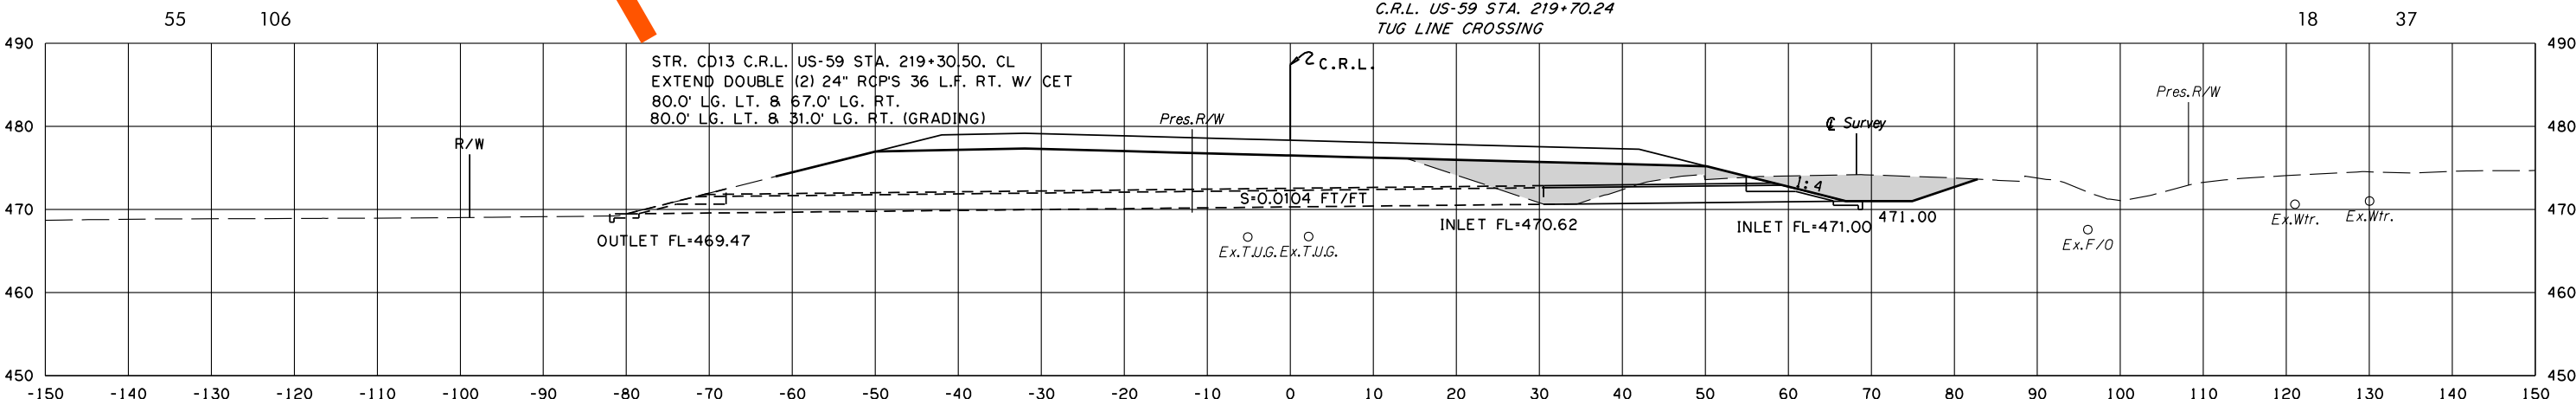
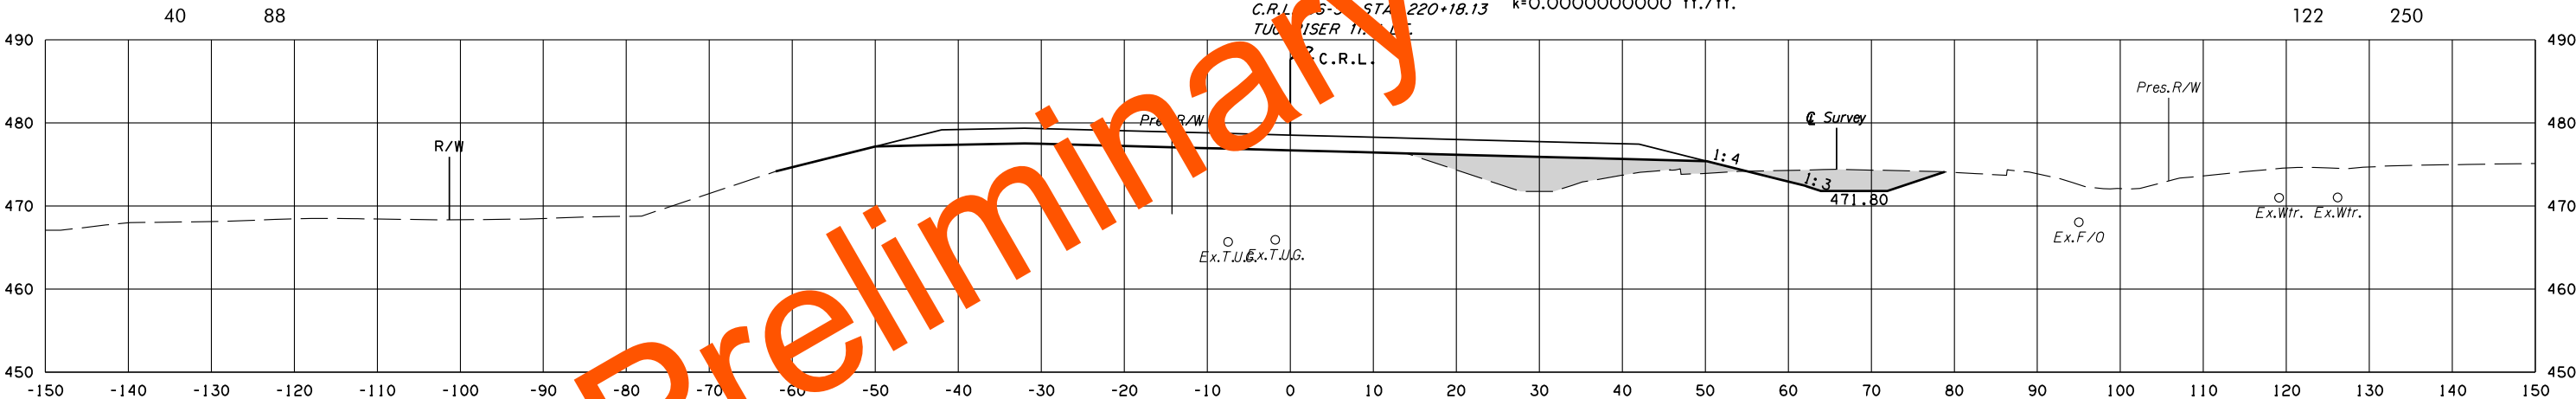
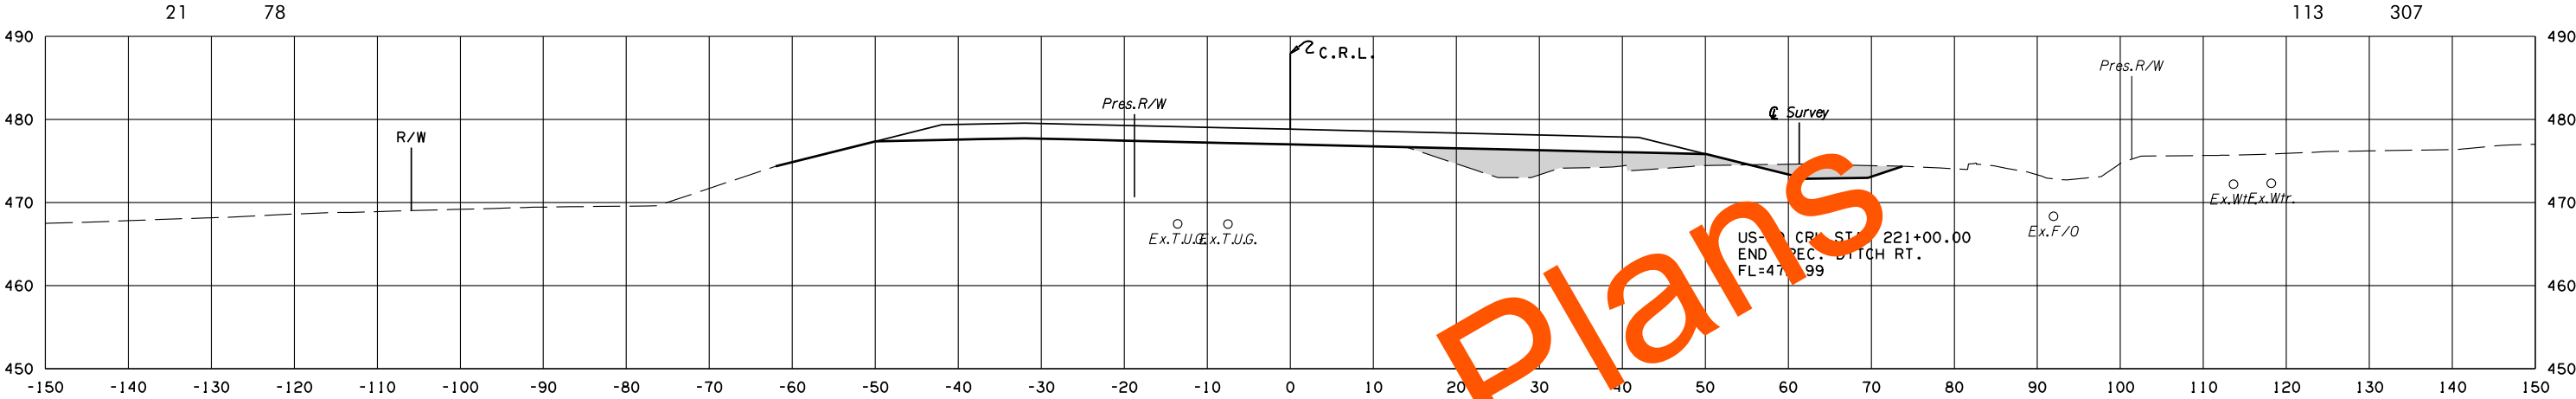


8/3/2022 2:24:45 PM G:\PROJECTS\202943 0001 US 59 LeFlore Co\Roadway\1712728 Surfacing\XSections\1712728-US59-XSECS.dgn

POB & ASSOCIATES, OKLAHOMA CITY, OK.						
FED. ROAD DIST. NO.	STATE	JOB PIECE NO.	FISCAL YEAR	SHEET NO.	TOTAL SHEETS	
6	OKLA.					
DESCRIPTION			REVISIONS		DATE	

AREA
CUT FILL

VOLUME
CUT FILL

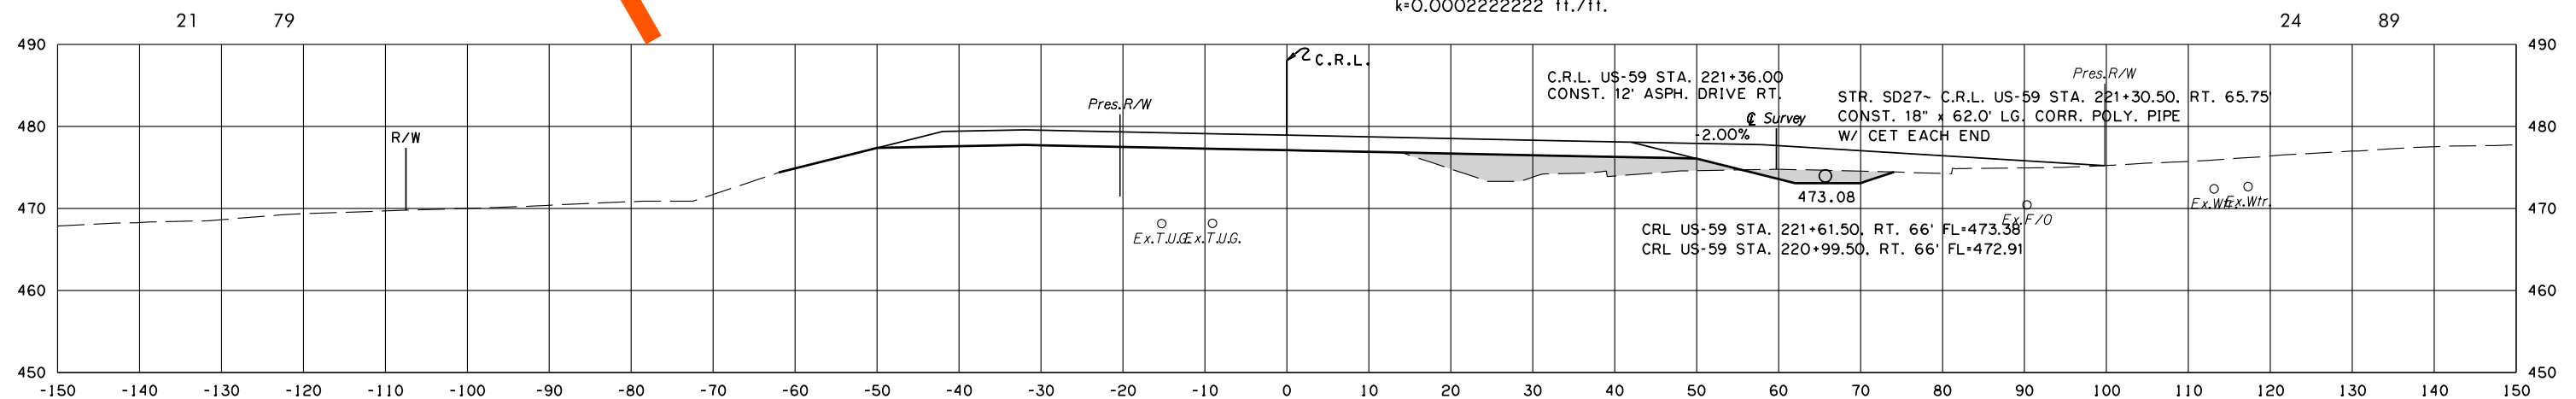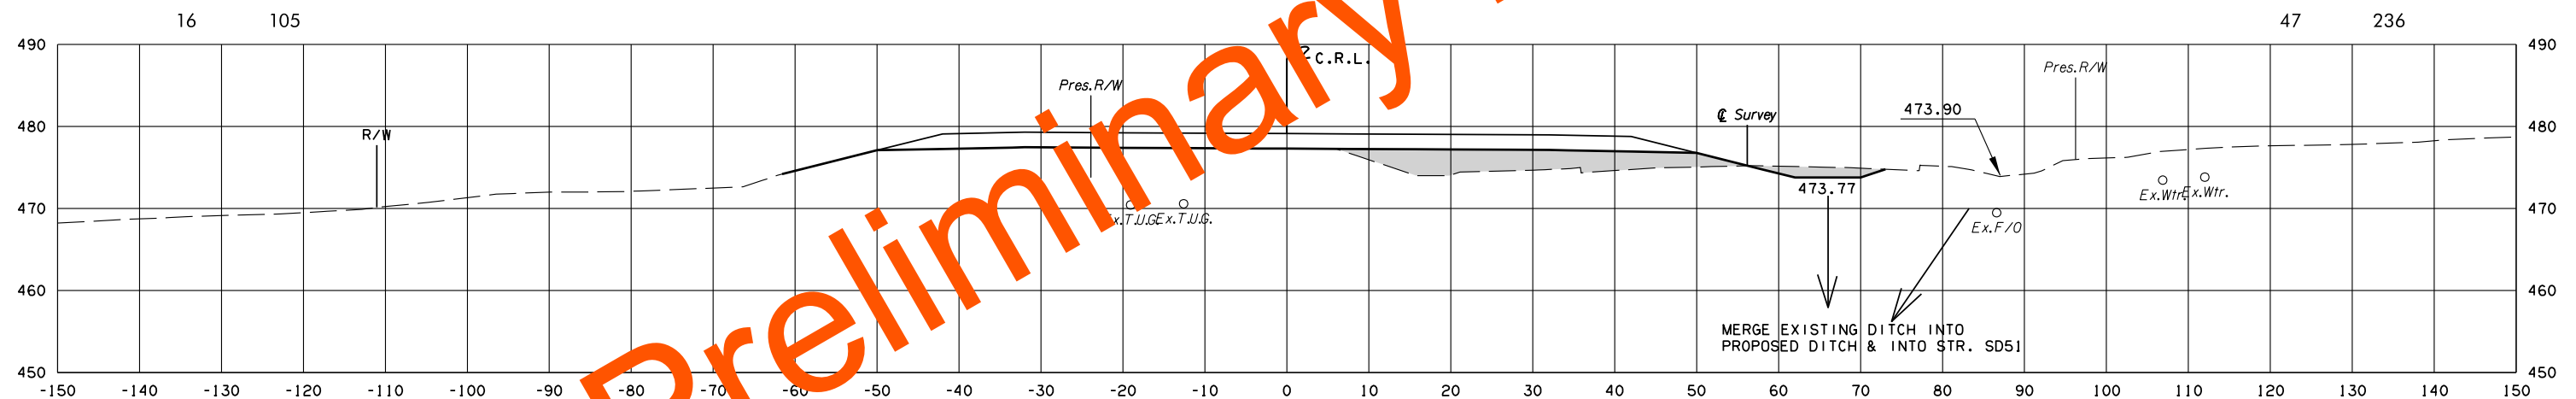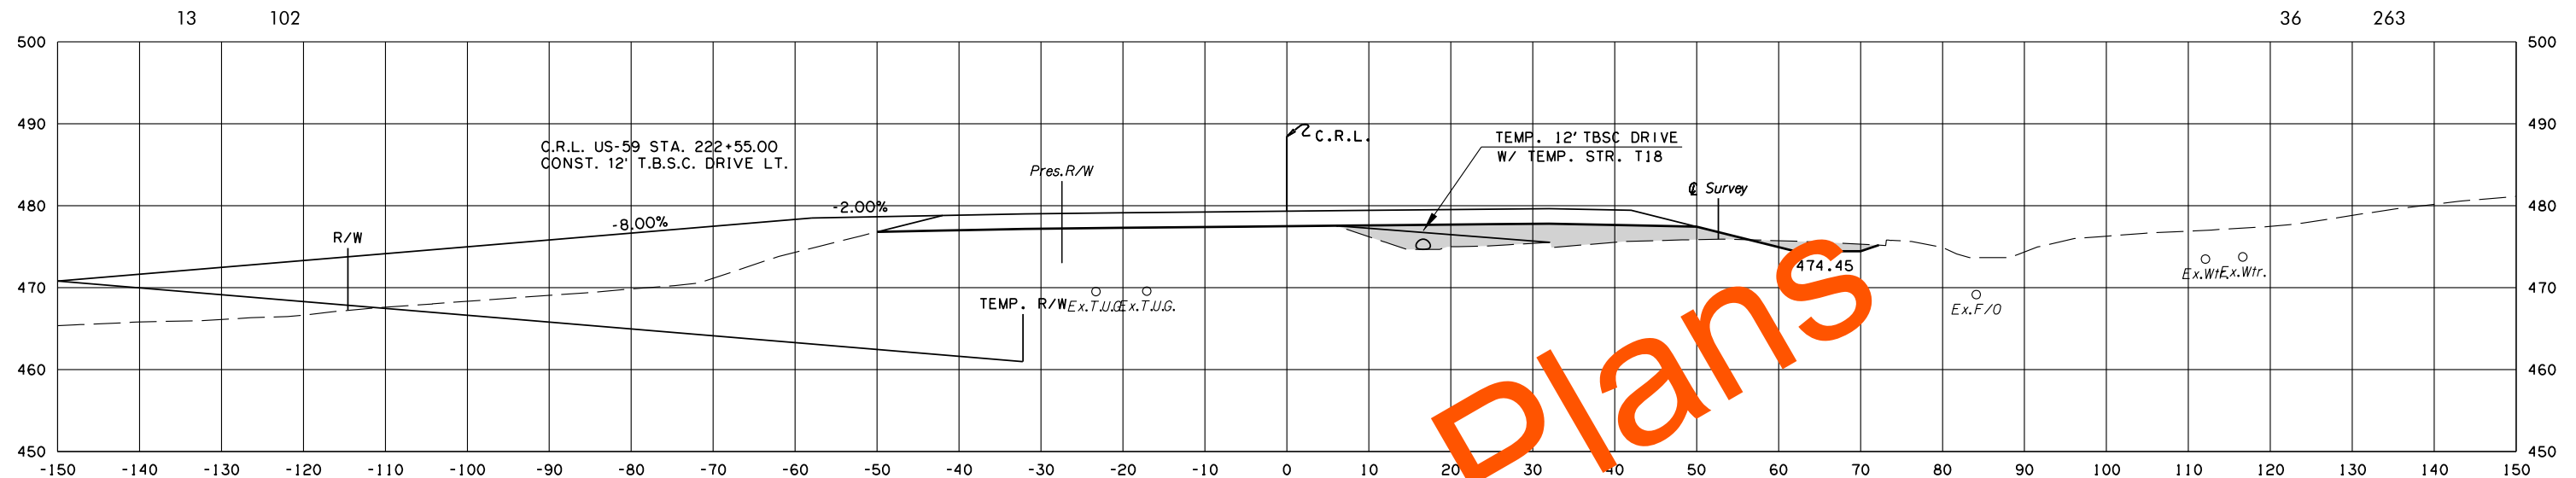

U.S. 59


STATE JOB NO. 17127(28)
LEFLORE COUNTY SHEET NO. X158

8/3/2022 2:24:46 PM
G:\PROJECTS\2024\3 0001 US 59 LeFlore Co\Roadway\1712728 Surfacing\XSections\1712728-US59-XSECS.dgn

POB & ASSOCIATES, OKLAHOMA CITY, OK.						
FED. DIST. NO.	ROAD NO.	STATE	JOB PIECE NO.	FISCAL YEAR	SHEET NO.	TOTAL SHEETS
6		OKLA.				
DESCRIPTION			REVISIONS		DATE	


AREA
CUT FILL

VOLUME
CUT FILL

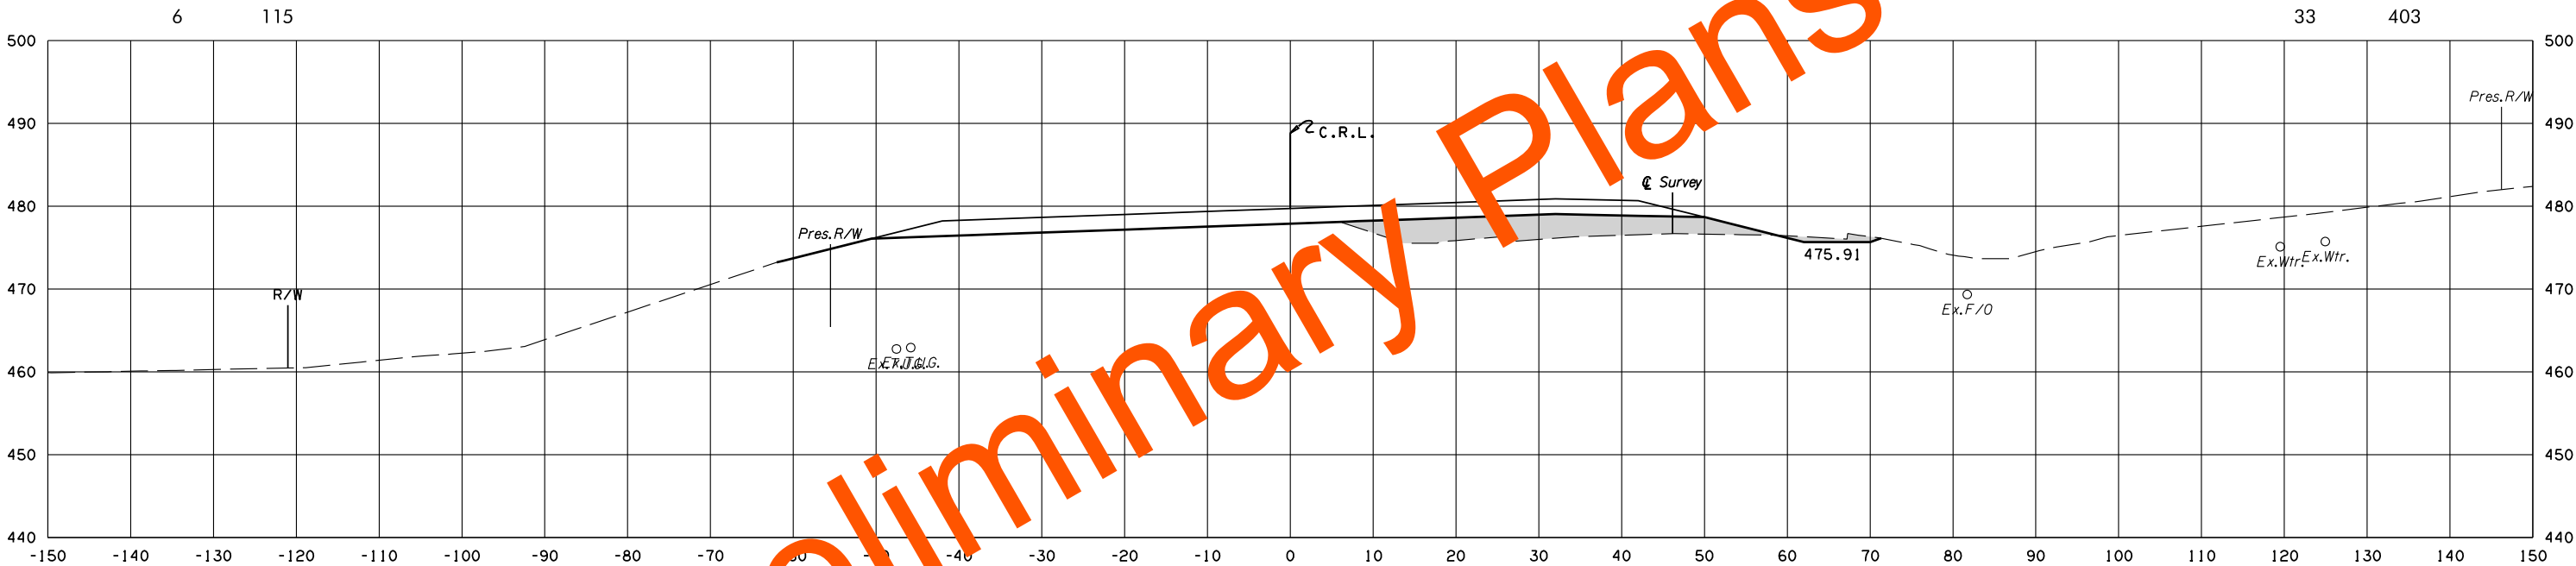

F.G.ELEV=479.73
224 + 00.00

C.R.L. US-59 STA. 223+85.13
s=-0.0360/0.0360 ft./ft.
k=0.0002222222 ft./ft.

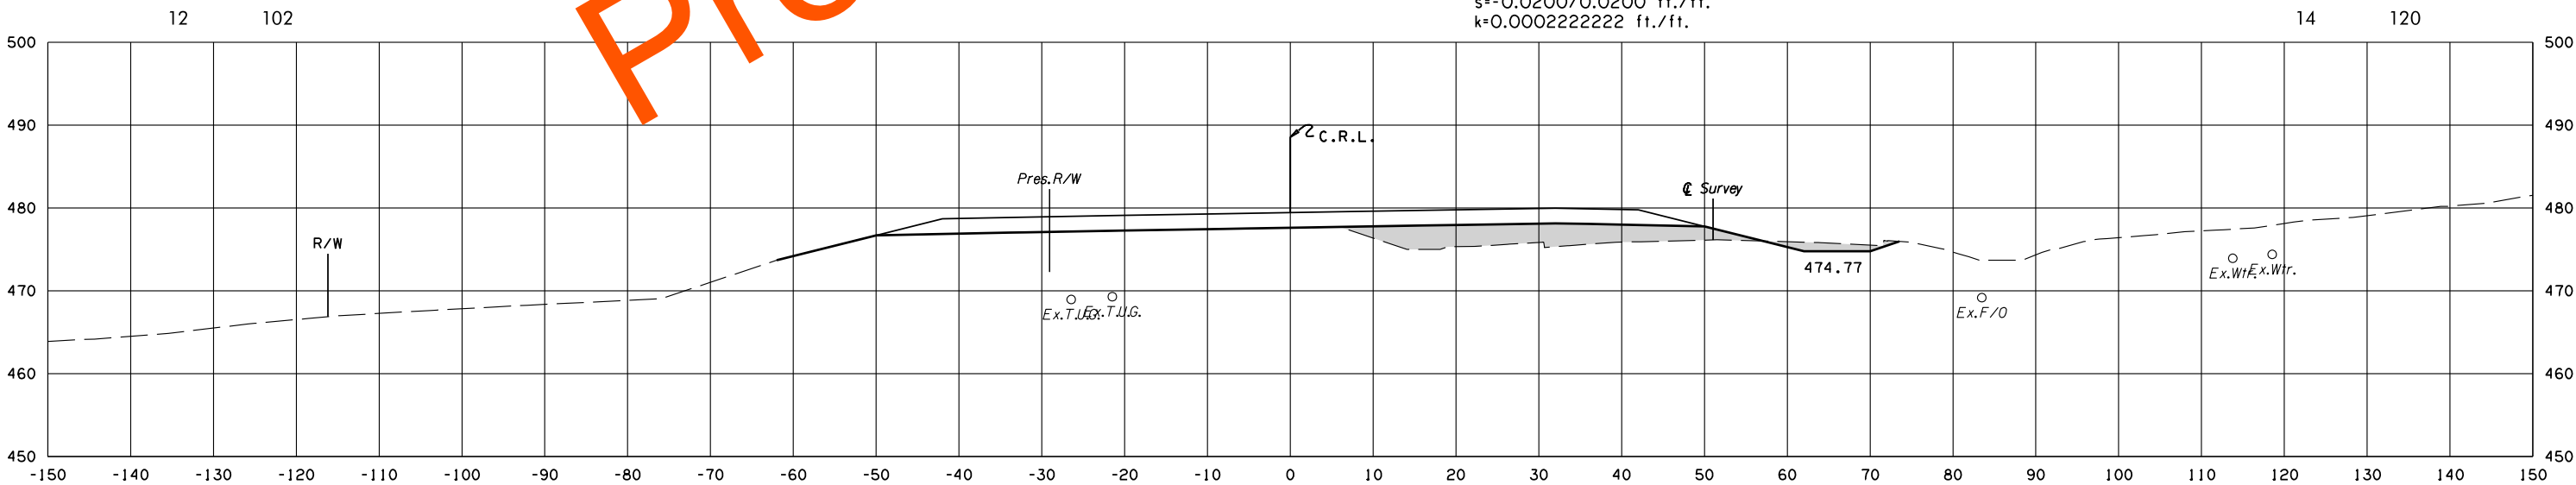

F.G.ELEV=479.43
223 + 00.00



U.S. 59

STATE JOB NO. 17127(28)
LEFLORE COUNTY SHEET NO. 159

POB & ASSOCIATES, OKLAHOMA CITY, OK.						
FED. ROAD DIST. NO.	STATE	JOB PIECE NO.	FISCAL YEAR	SHEET NO.	TOTAL SHEETS	
6	OKLA.					
DESCRIPTION			REVISIONS		DATE	

AREA
CUT FILL

VOLUME
CUT FILL

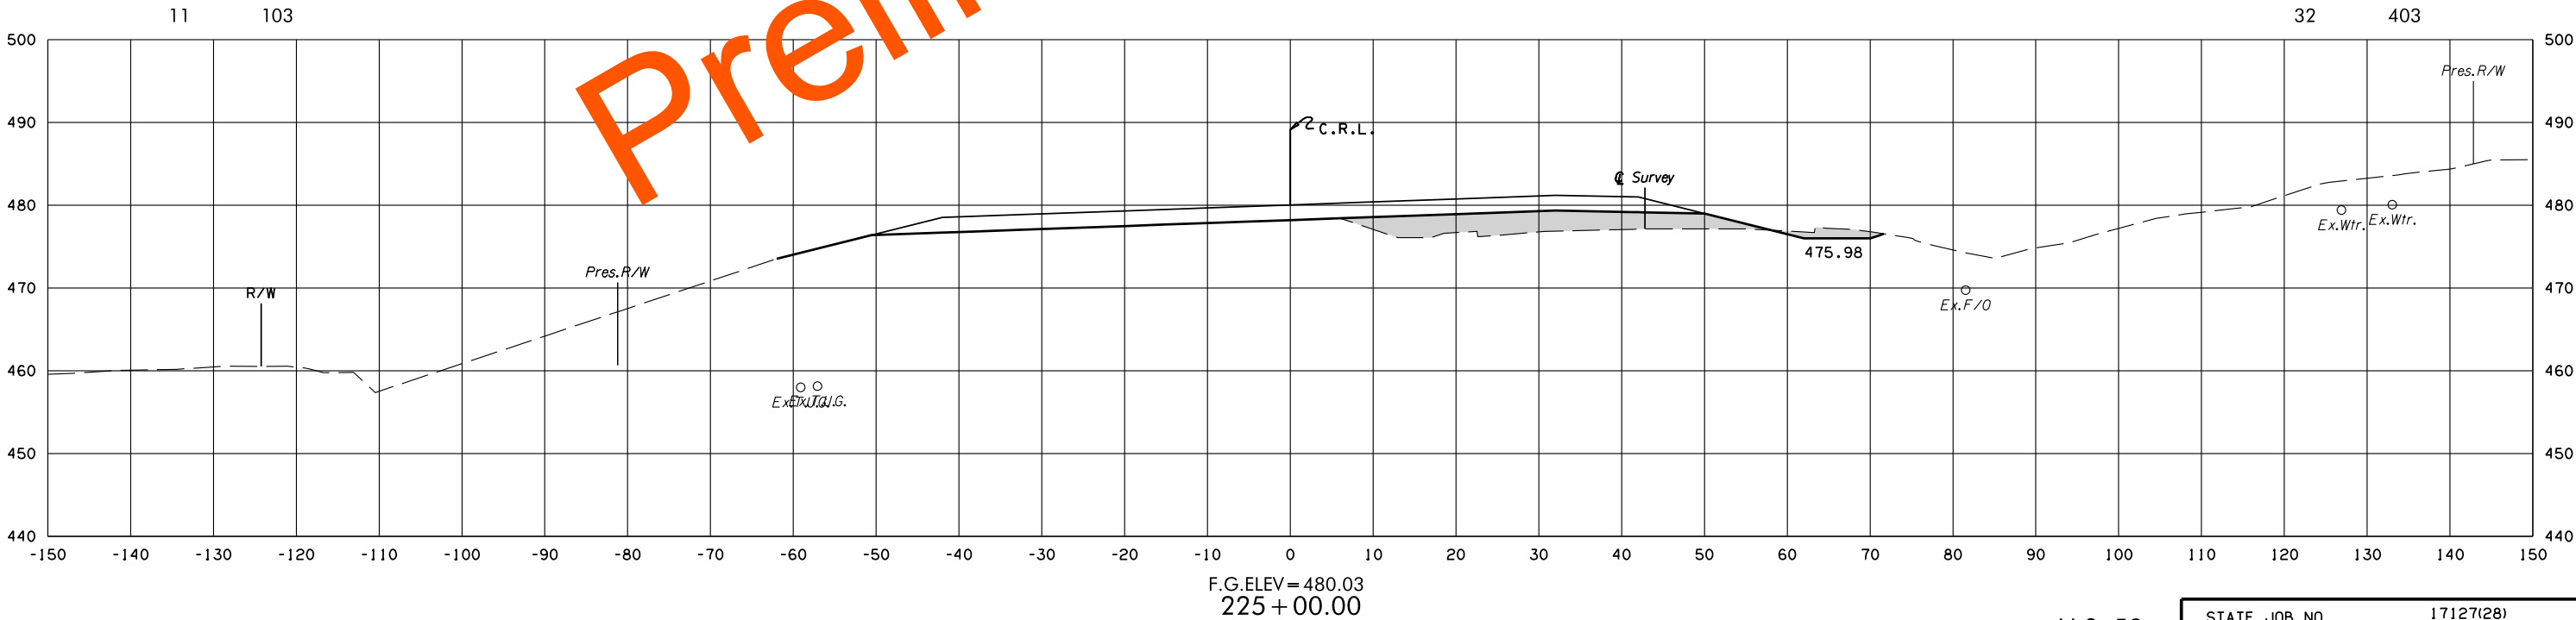
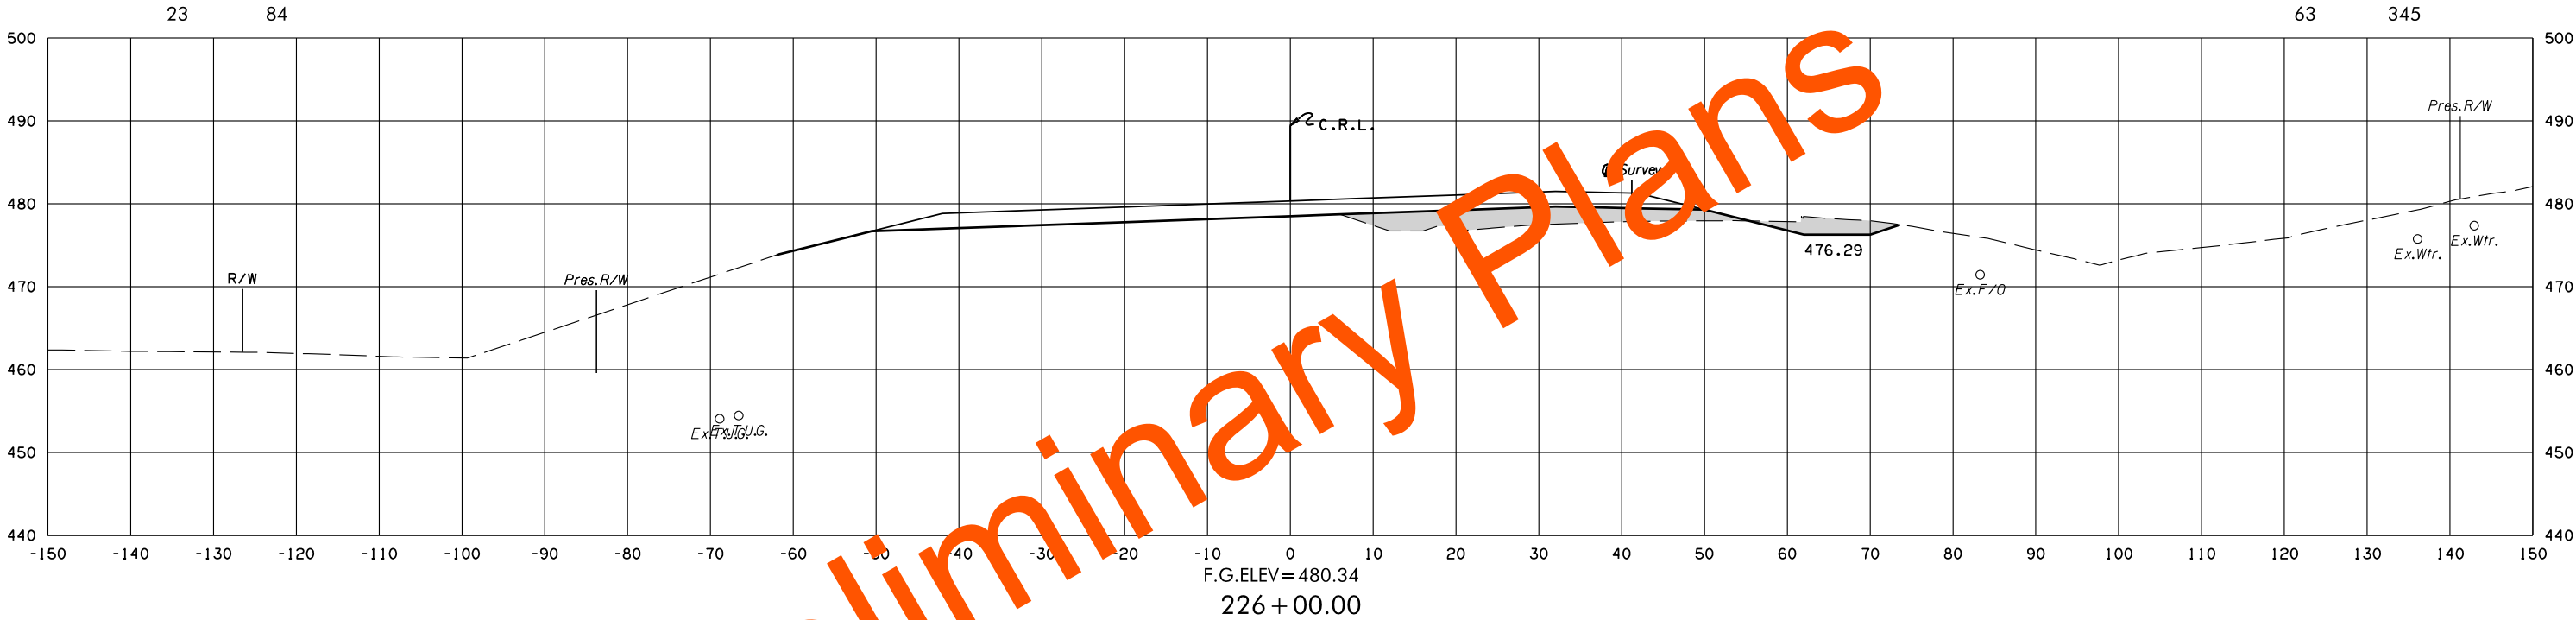


8/3/2022 2:24:49 PM
G:\PROJECTS\202943 0001 US 59 LeFlore Co\Roadway\1712728 Surfacing\XSections\1712728-US59-XSECS.dgn

POB & ASSOCIATES, OKLAHOMA CITY, OK.					
FED. DIST. NO.	ROAD NO.	STATE	JOB PIECE NO.	FISCAL YEAR	SHEET NO. TOTAL SHEETS
6		OKLA.			
DESCRIPTION			REVISIONS		DATE

AREA
CUT FILL

VOLUME
CUT FILL

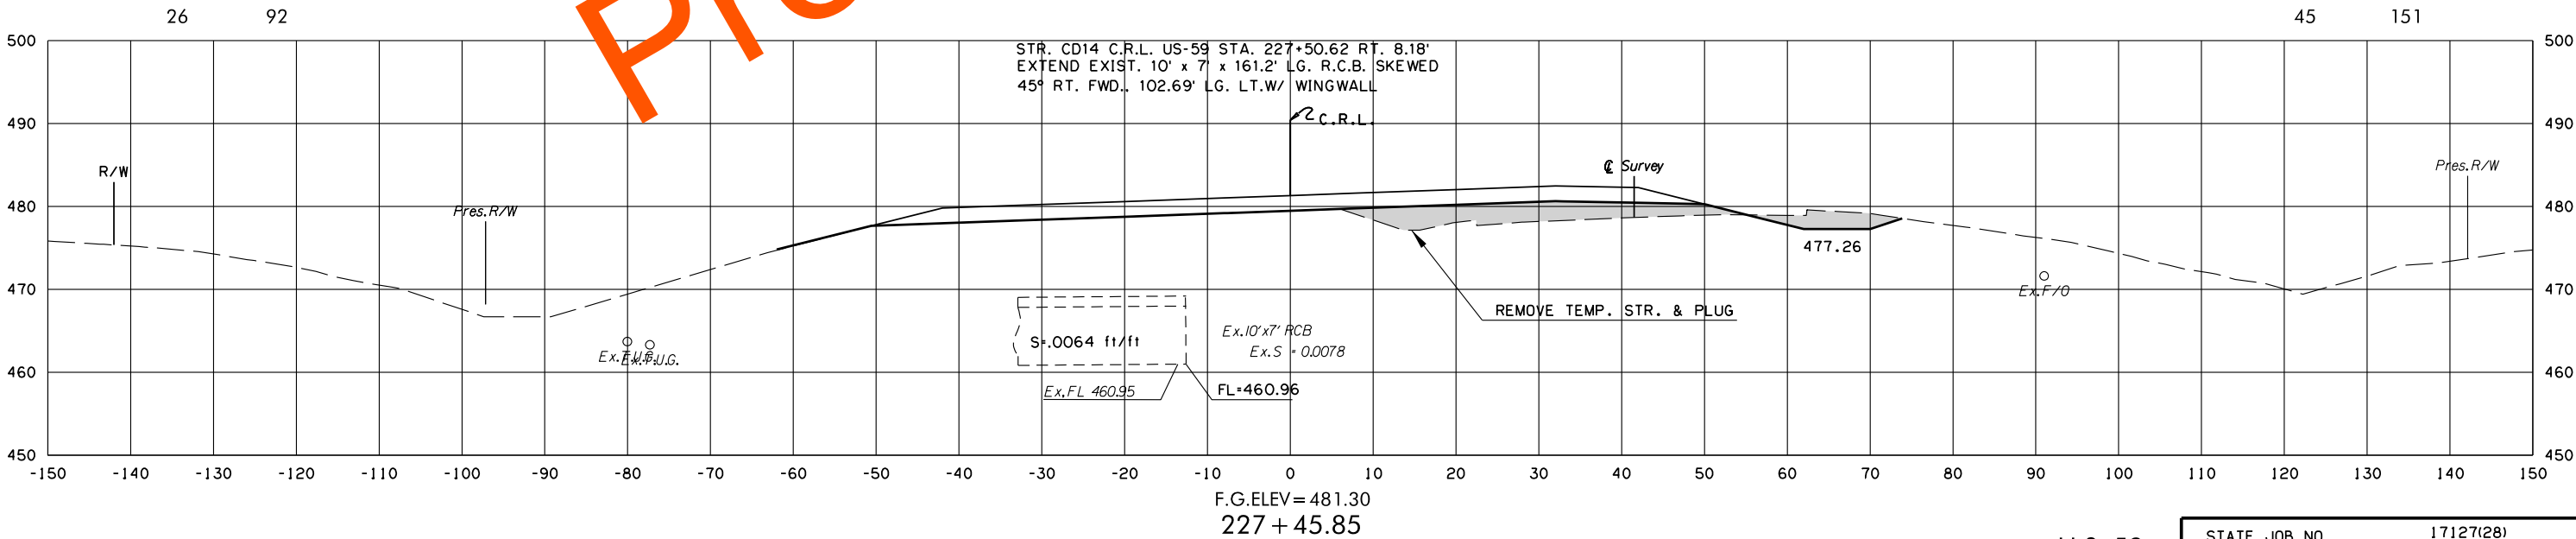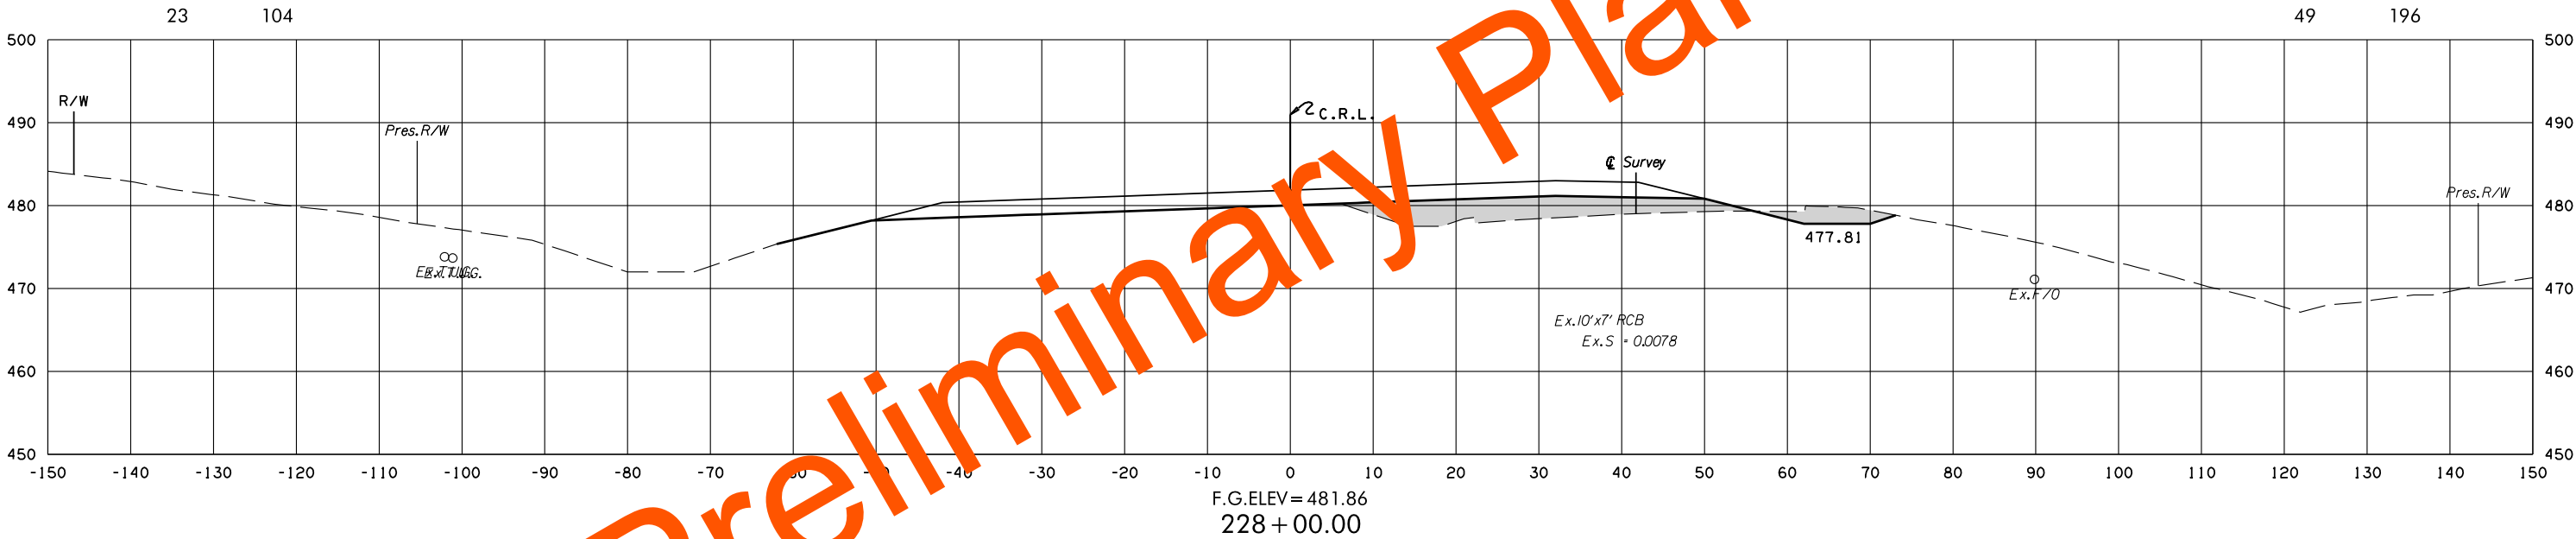

8/3/2022 2:24:52 PM
G:\PROJECTS\202943 0001 US 59 LeFlore Co\Roadway\1712728 Surfacing\XSections\1712728-US59-XSECS.dgn


U.S. 59

STATE JOB NO. 17127(28)
LEFLORE COUNTY SHEET NO. X162


POB & ASSOCIATES, OKLAHOMA CITY, OK.						
FED. ROAD DIST. NO.	STATE	JOB PIECE NO.	FISCAL YEAR	SHEET NO.	TOTAL SHEETS	
6	OKLA.					
DESCRIPTION			REVISIONS		DATE	

AREA
CUT FILL

VOLUME
CUT FILL

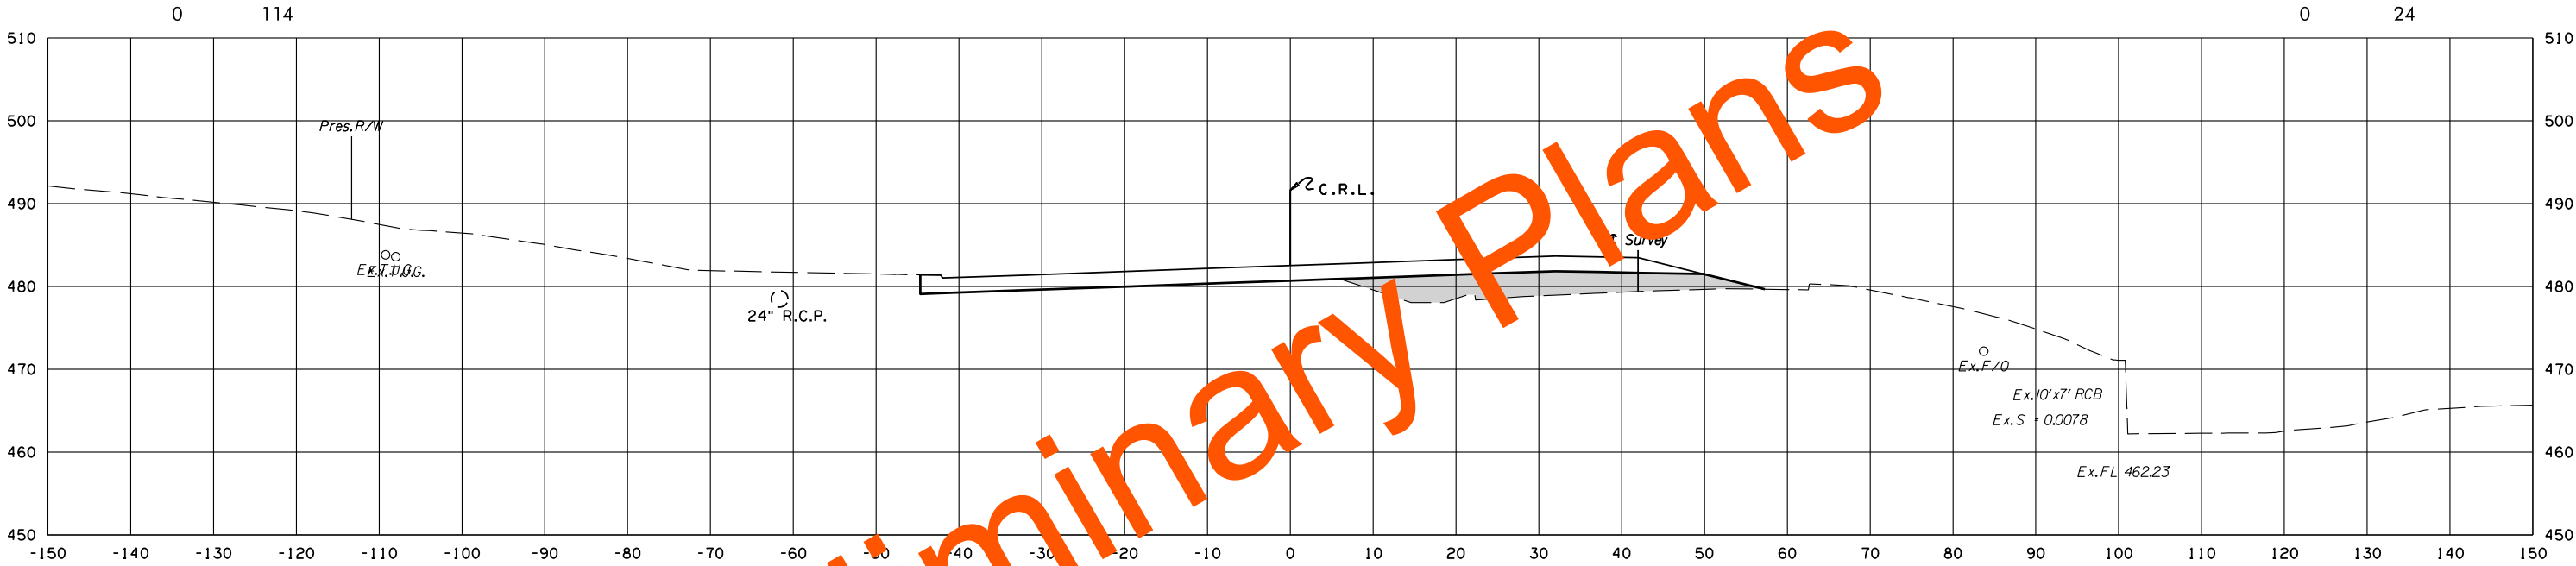

F.G.ELEV=482.53
228+55.68

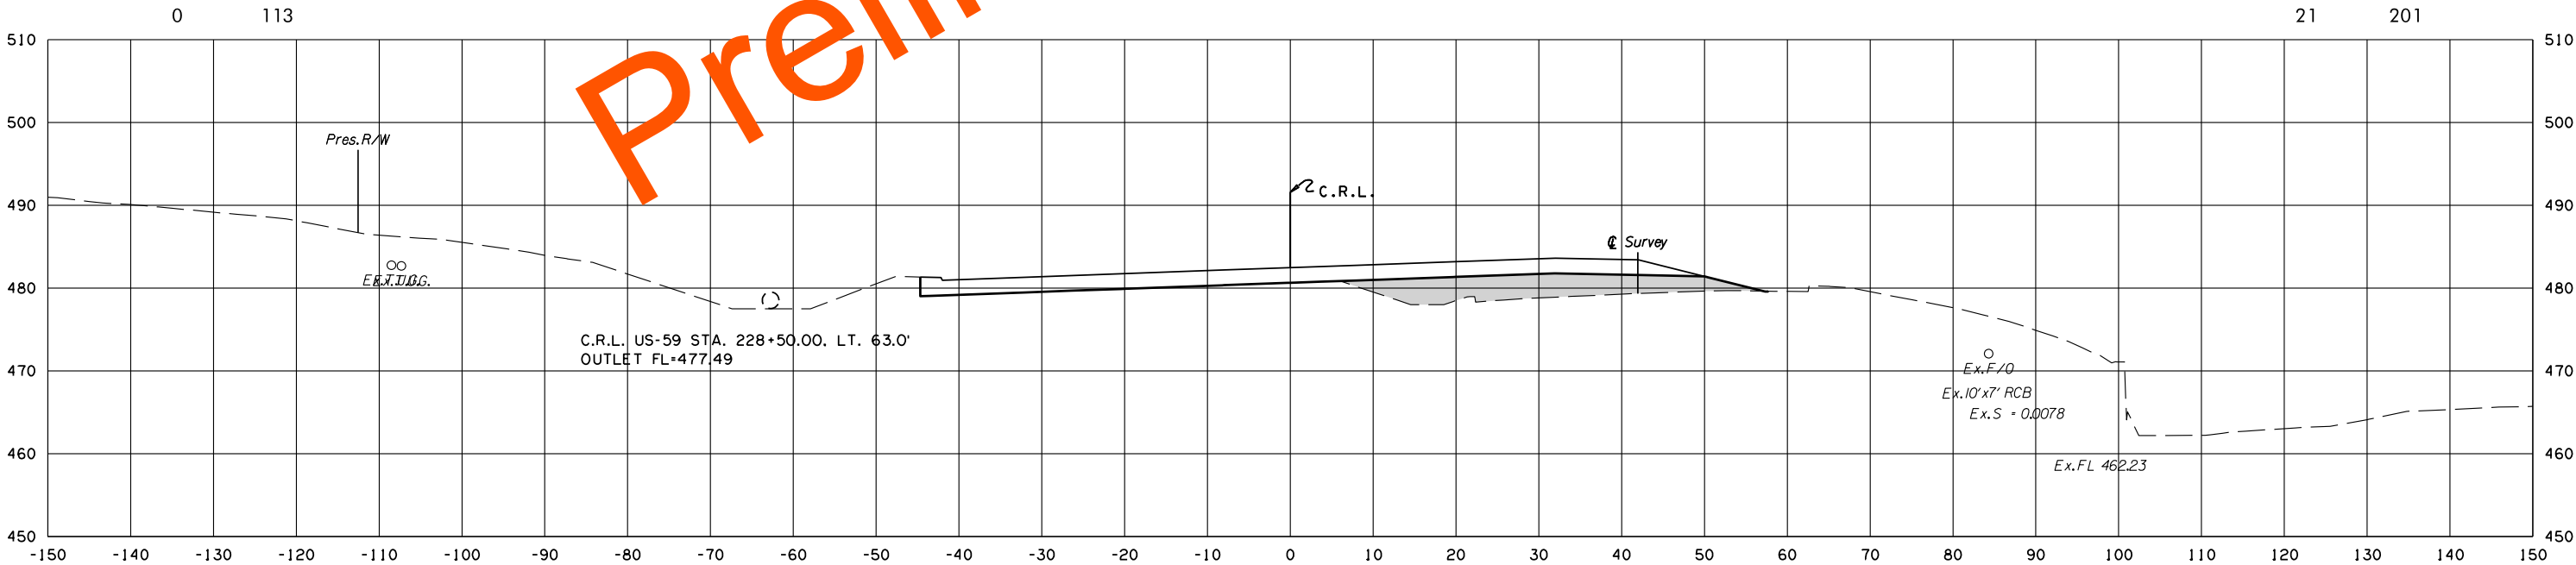

C.R.L. US-59 STA. 228+50.00, LT. 63.0'
OUTLET FL=477.49

F.G.ELEV=482.46
228+50.00

U.S. 59


STATE JOB NO. 17127(28)
LEFLORE COUNTY SHEET NO. X163

8/3/2022 2:24:53 PM
G:\PROJECTS\202943 0001 US 59 LeFlore Co\Roadway\1712728 Surfacing\Xsections\1712728-US59-XSECS.dgn

POB & ASSOCIATES, OKLAHOMA CITY, OK.						
FED. DIST. NO.	ROAD NO.	STATE	JOB PIECE NO.	FISCAL YEAR	SHEET NO.	TOTAL SHEETS
6		OKLA.				
DESCRIPTION			REVISIONS		DATE	


AREA
CUT FILL
0 190

VOLUME
CUT FILL
0 581

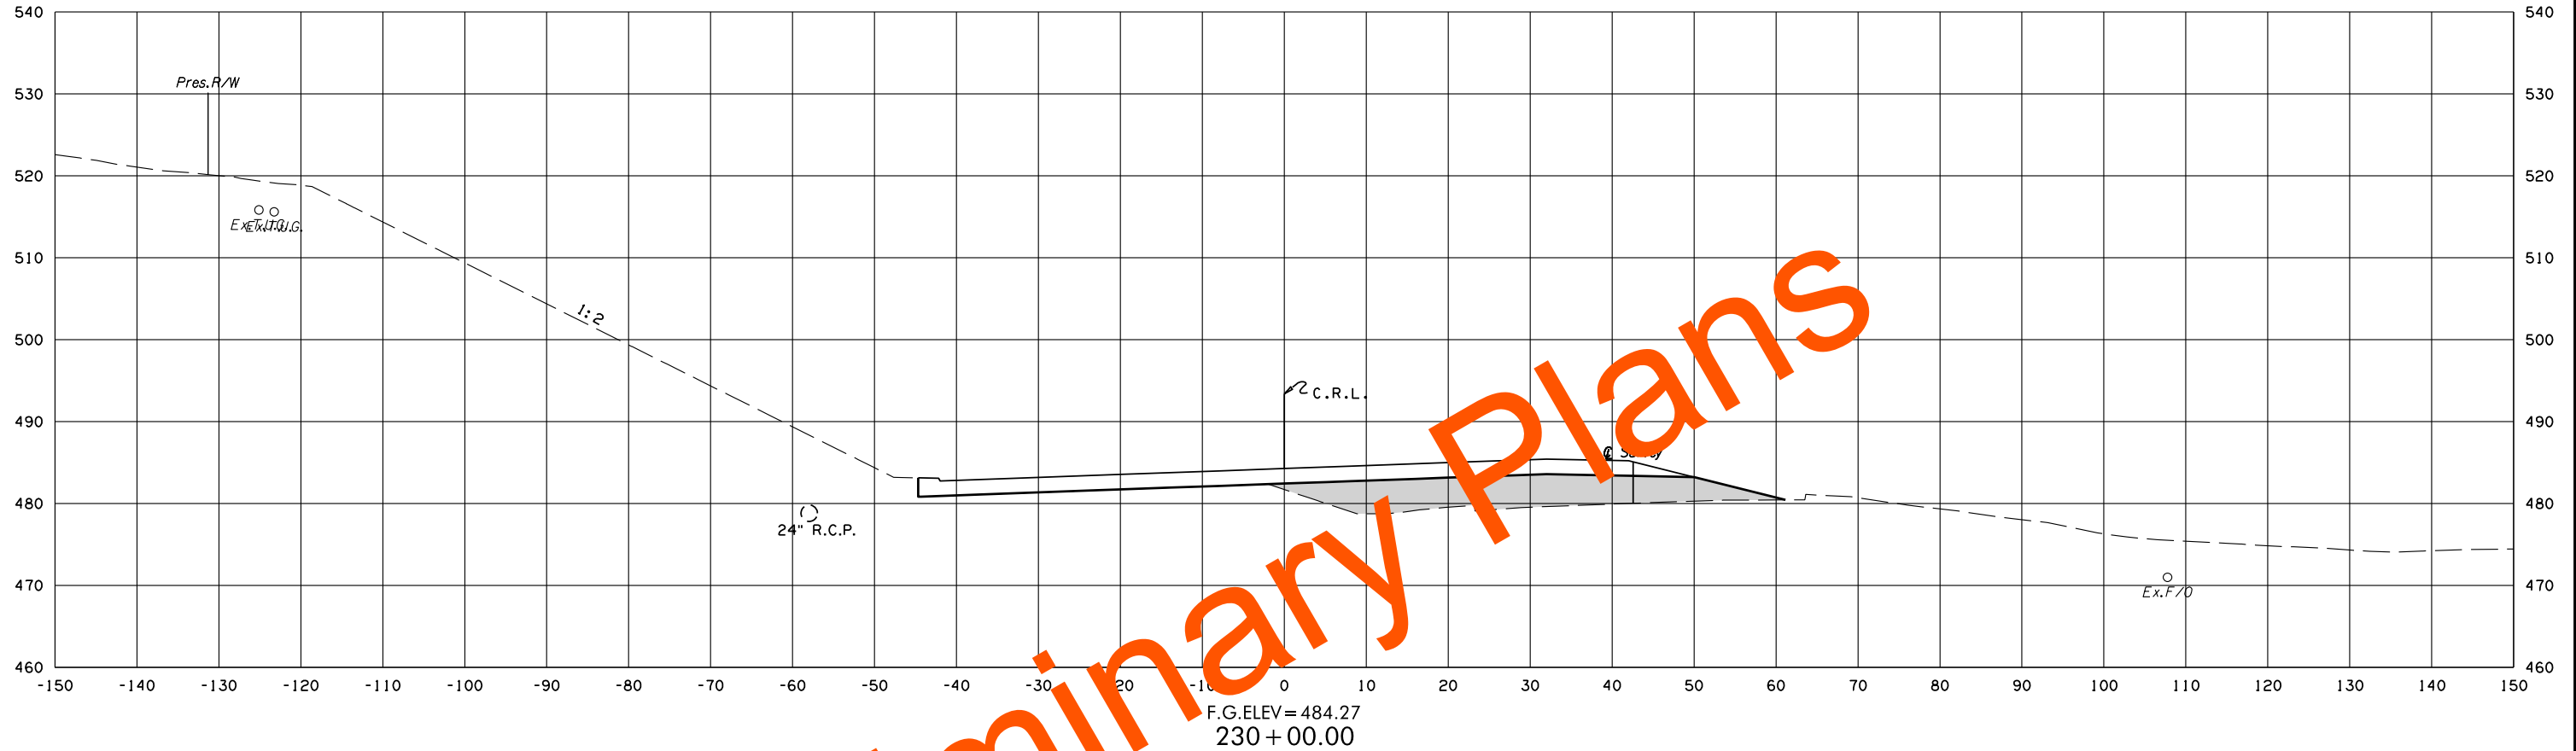

0 123

0 195

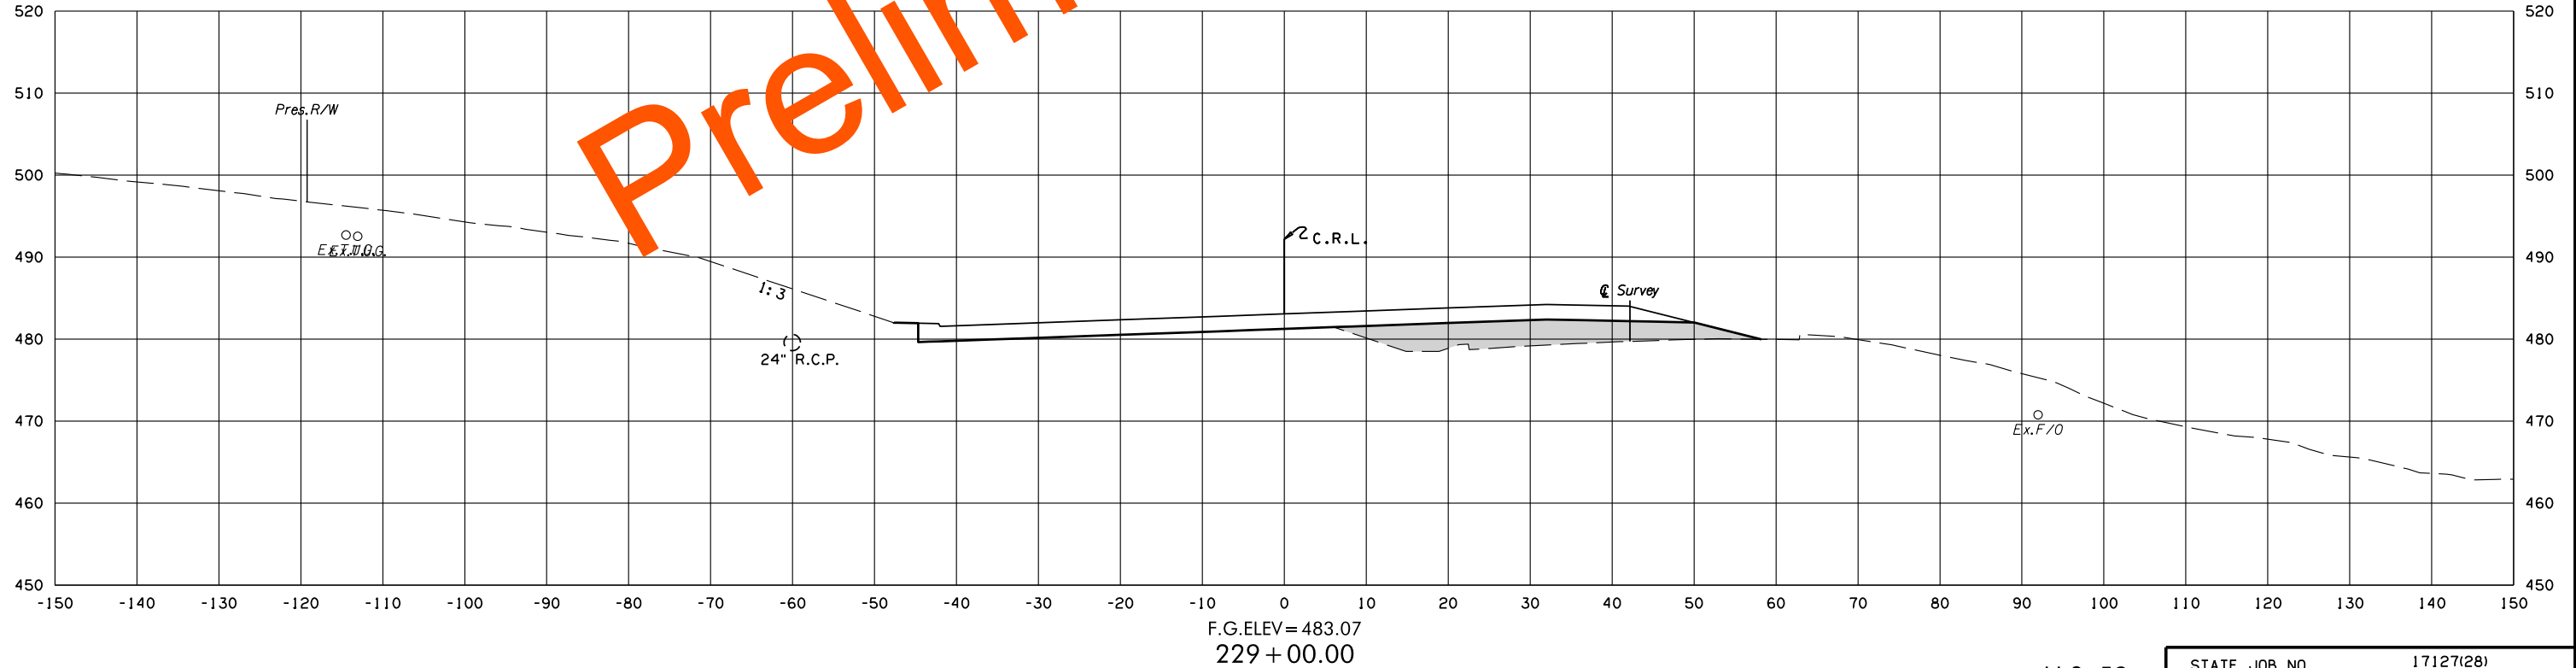


8/3/2022 2:24:54 PM
G:\PROJECTS\202943 0001 US 59 LeFlore Co\Roadway\1712728 Surfacing\Xsections\1712728-US59-XSECS.dgn

POB & ASSOCIATES, OKLAHOMA CITY, OK.						
FED. ROAD DIST. NO.	STATE	JOB PIECE NO.	FISCAL YEAR	SHEET NO.	TOTAL SHEETS	
6	OKLA.					
DESCRIPTION			REVISIONS		DATE	

AREA
CUT FILL

VOLUME
CUT FILL

8/3/2022 2:24:56 PM
G:\PROJECTS\202943 0001 US 59 LeFlore Co\Roadway\1712728 Surfacing\Xsections\1712728-US59-XSECS.dgn

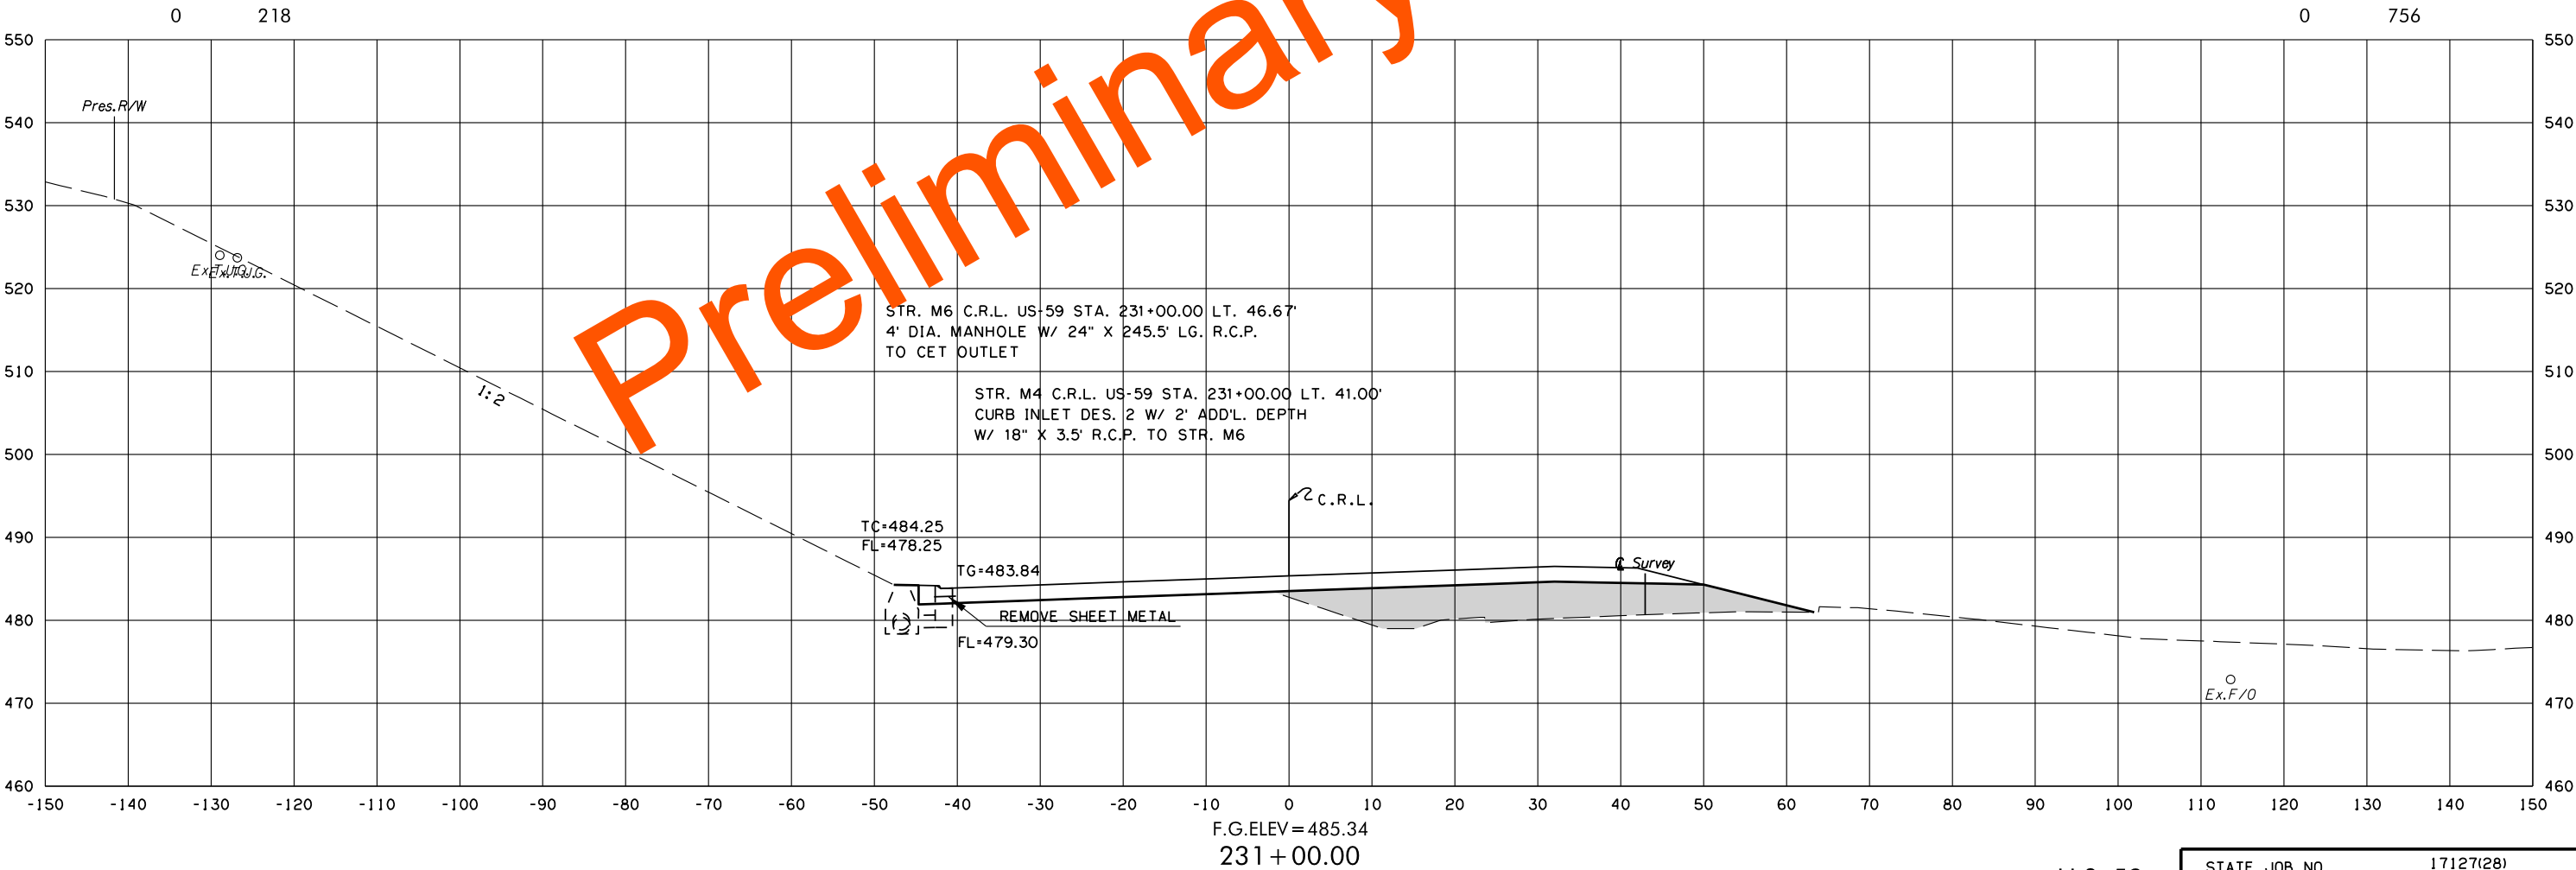

U.S. 59


STATE JOB NO. 17127(28)
LEFLORE COUNTY SHEET NO. X165

POB & ASSOCIATES, OKLAHOMA CITY, OK.						
FED. ROAD DIST. NO.	STATE	JOB PIECE NO.	FISCAL YEAR	SHEET NO.	TOTAL SHEETS	
6	OKLA.					
DESCRIPTION			REVISIONS		DATE	

AREA
CUT FILL

VOLUME
CUT FILL


Preliminary Plans

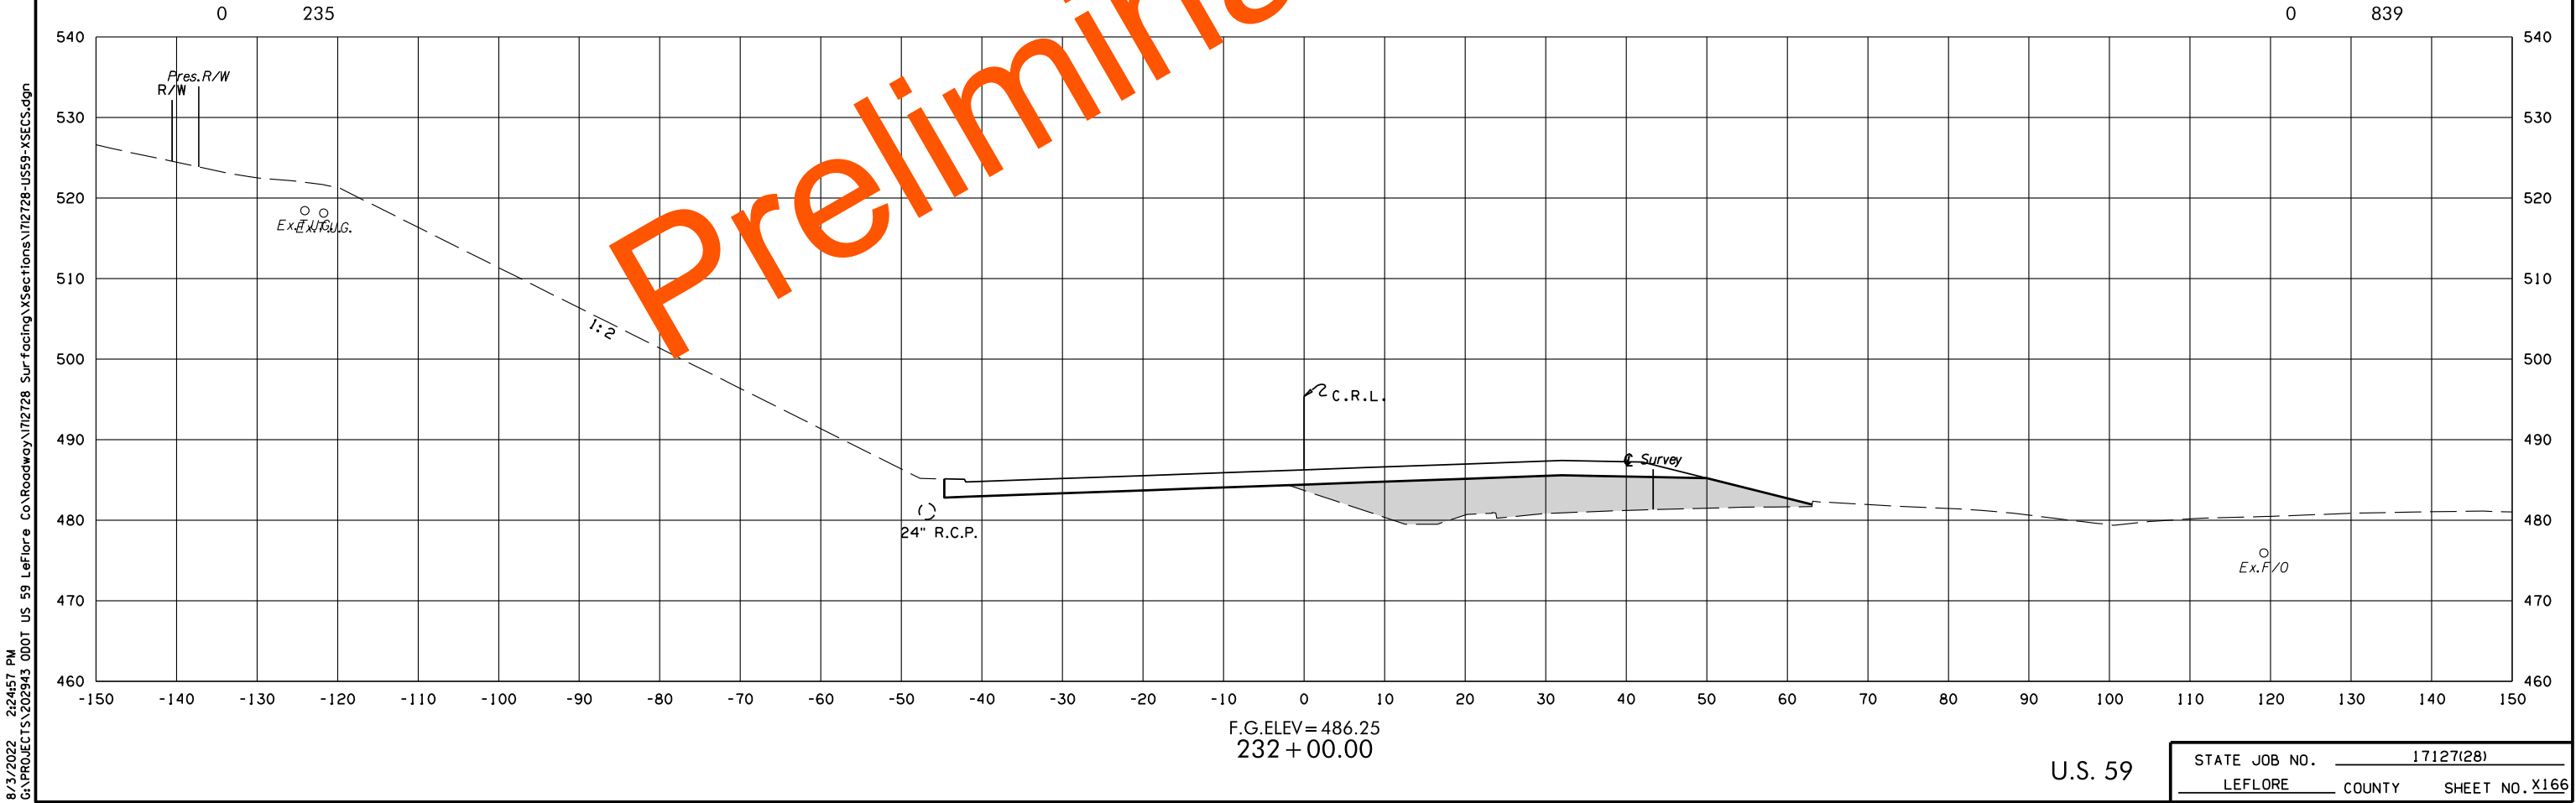

POB & ASSOCIATES, OKLAHOMA CITY, OK.						
FED. ROAD DIST. NO.	STATE	JOB PIECE NO.	FISCAL YEAR	SHEET NO.	TOTAL SHEETS	
6	OKLA.					
DESCRIPTION			REVISIONS		DATE	

AREA
CUT FILL



VOLUME
CUT FILL

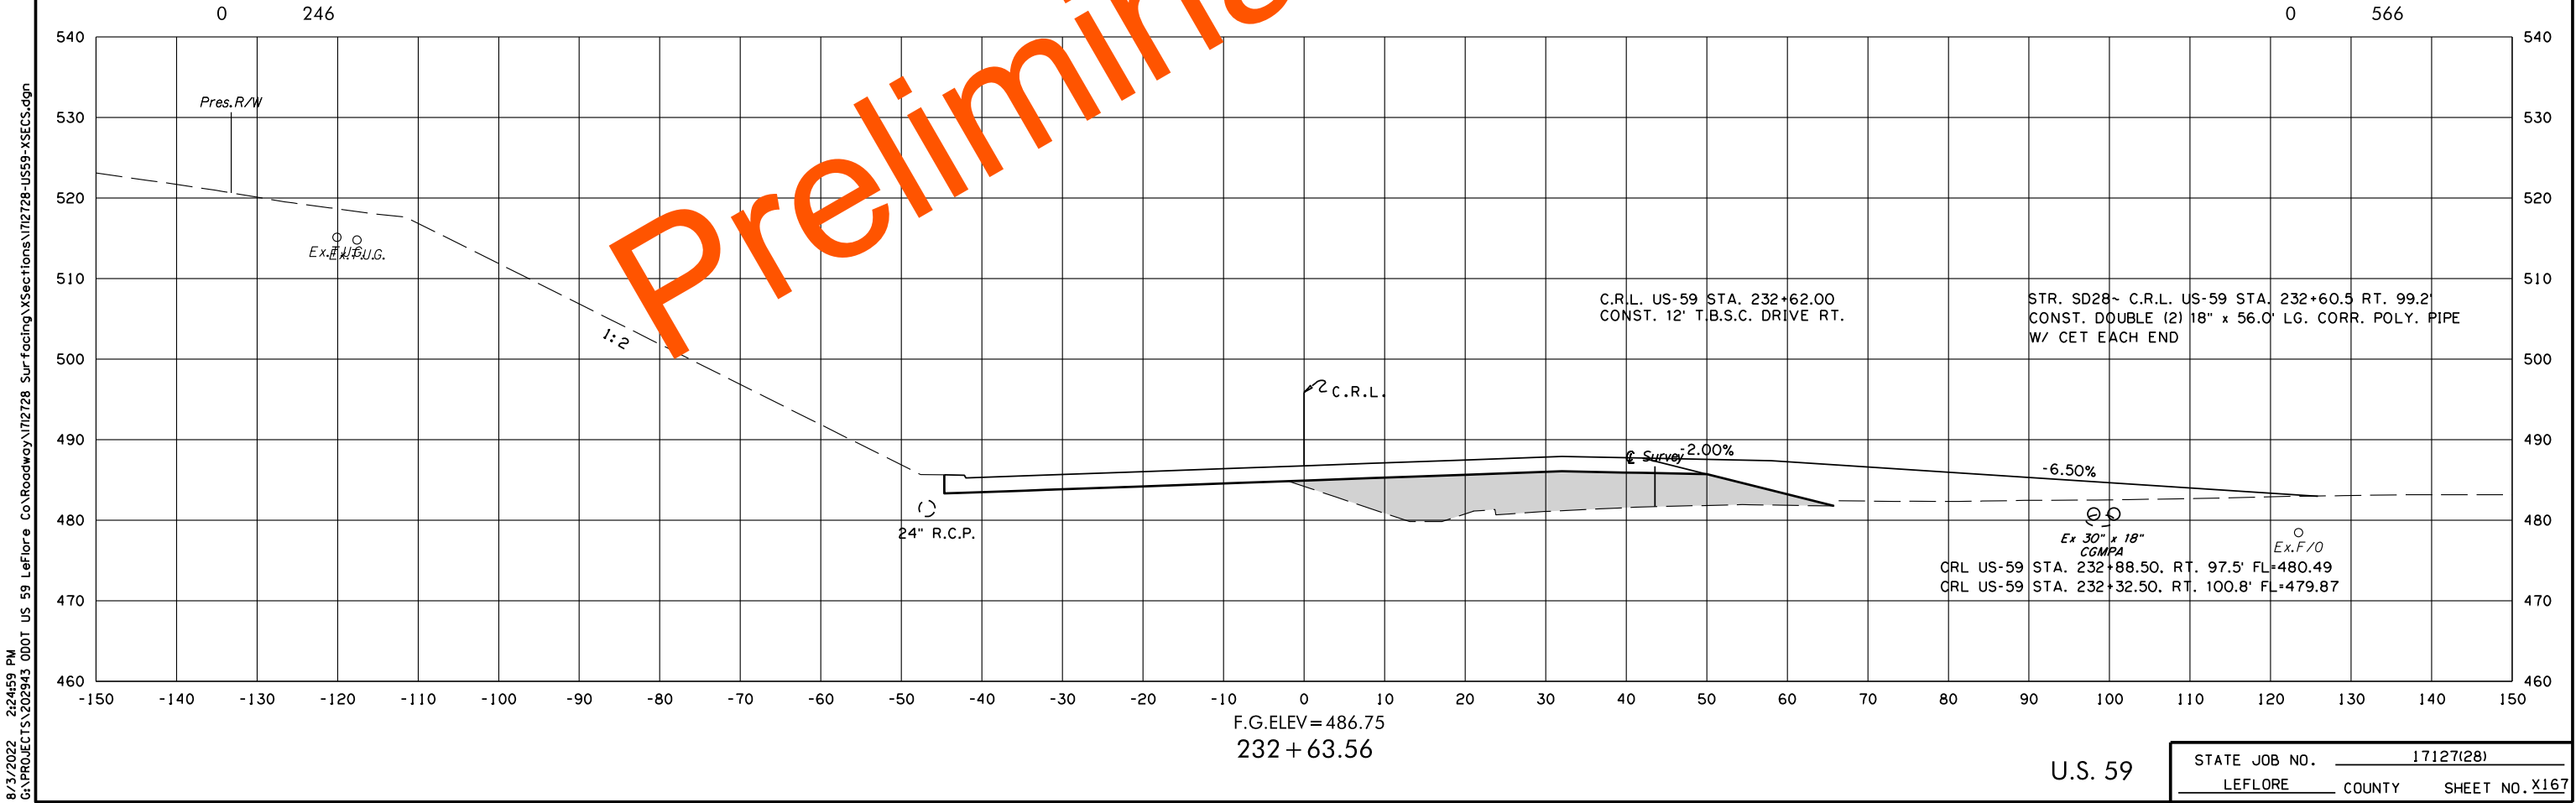

POB & ASSOCIATES, OKLAHOMA CITY, OK.					
FED. DIST. NO.	ROAD NO.	STATE	JOB PIECE NO.	FISCAL YEAR	SHEET NO.
6		OKLA.			
DESCRIPTION			REVISIONS		DATE

AREA
CUT FILL
0 249

VOLUME
CUT FILL
0 925

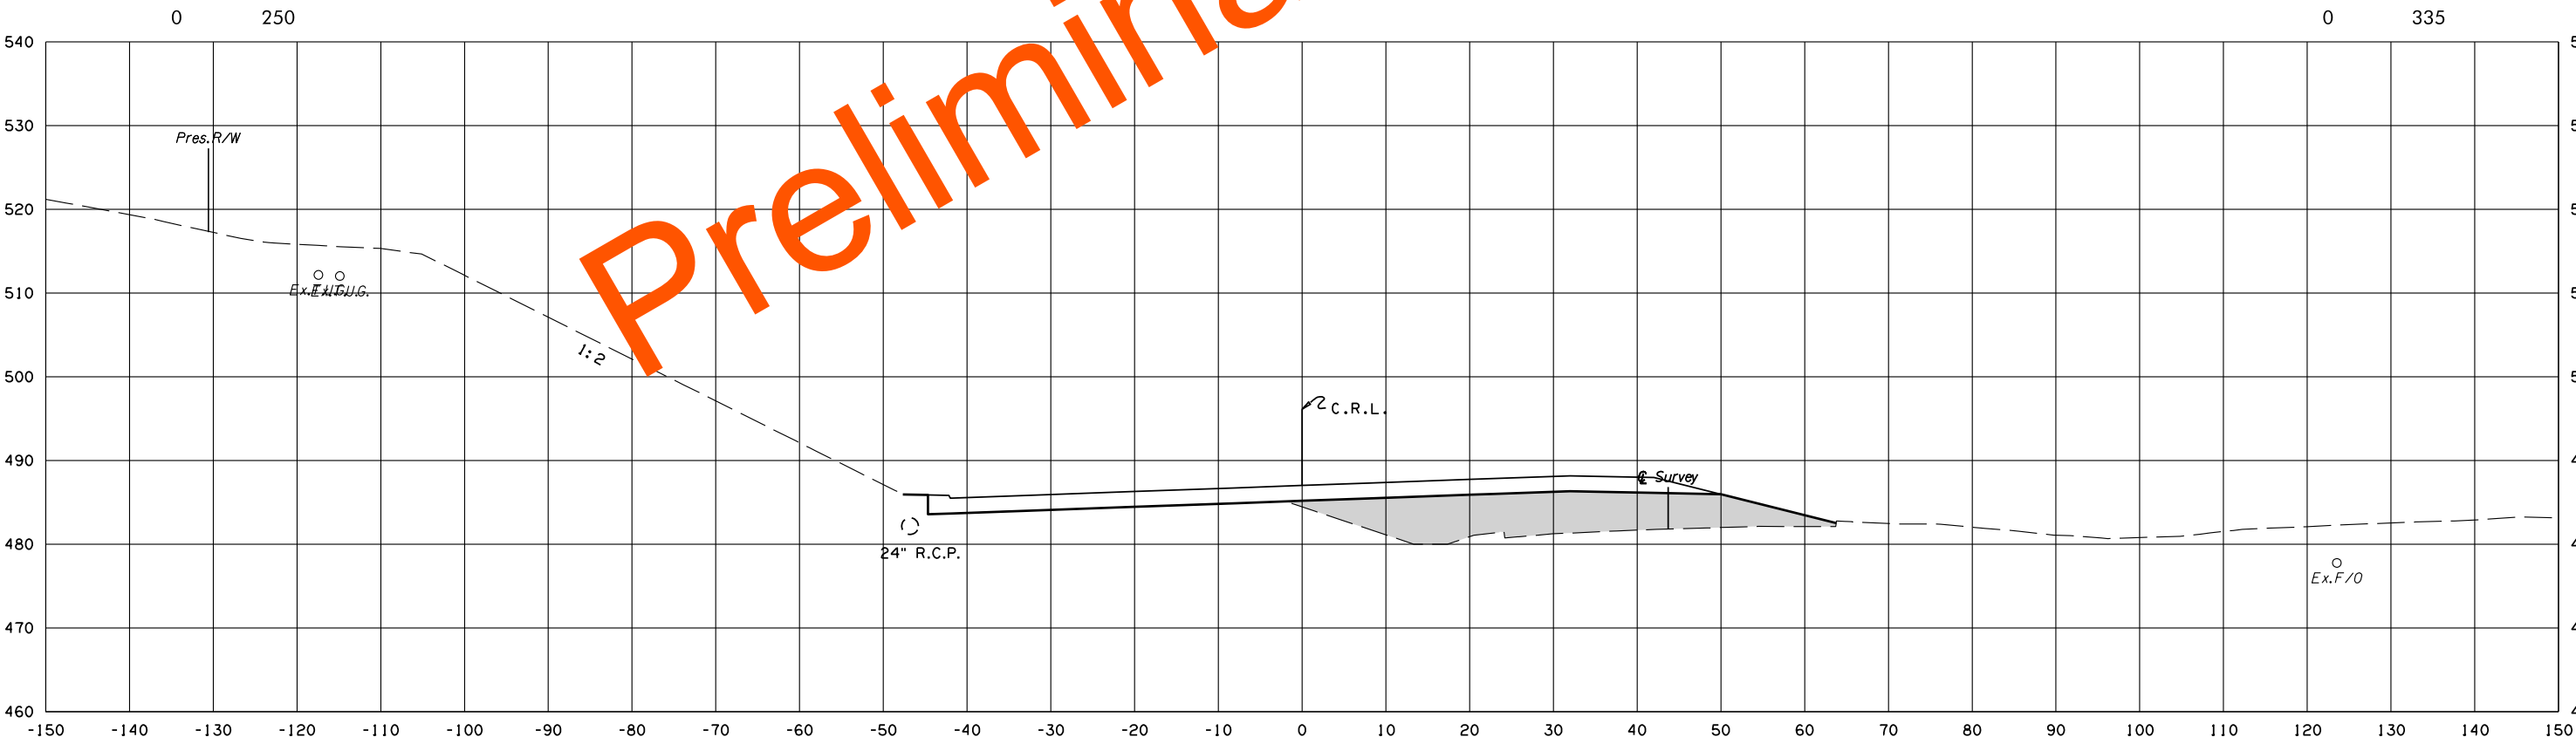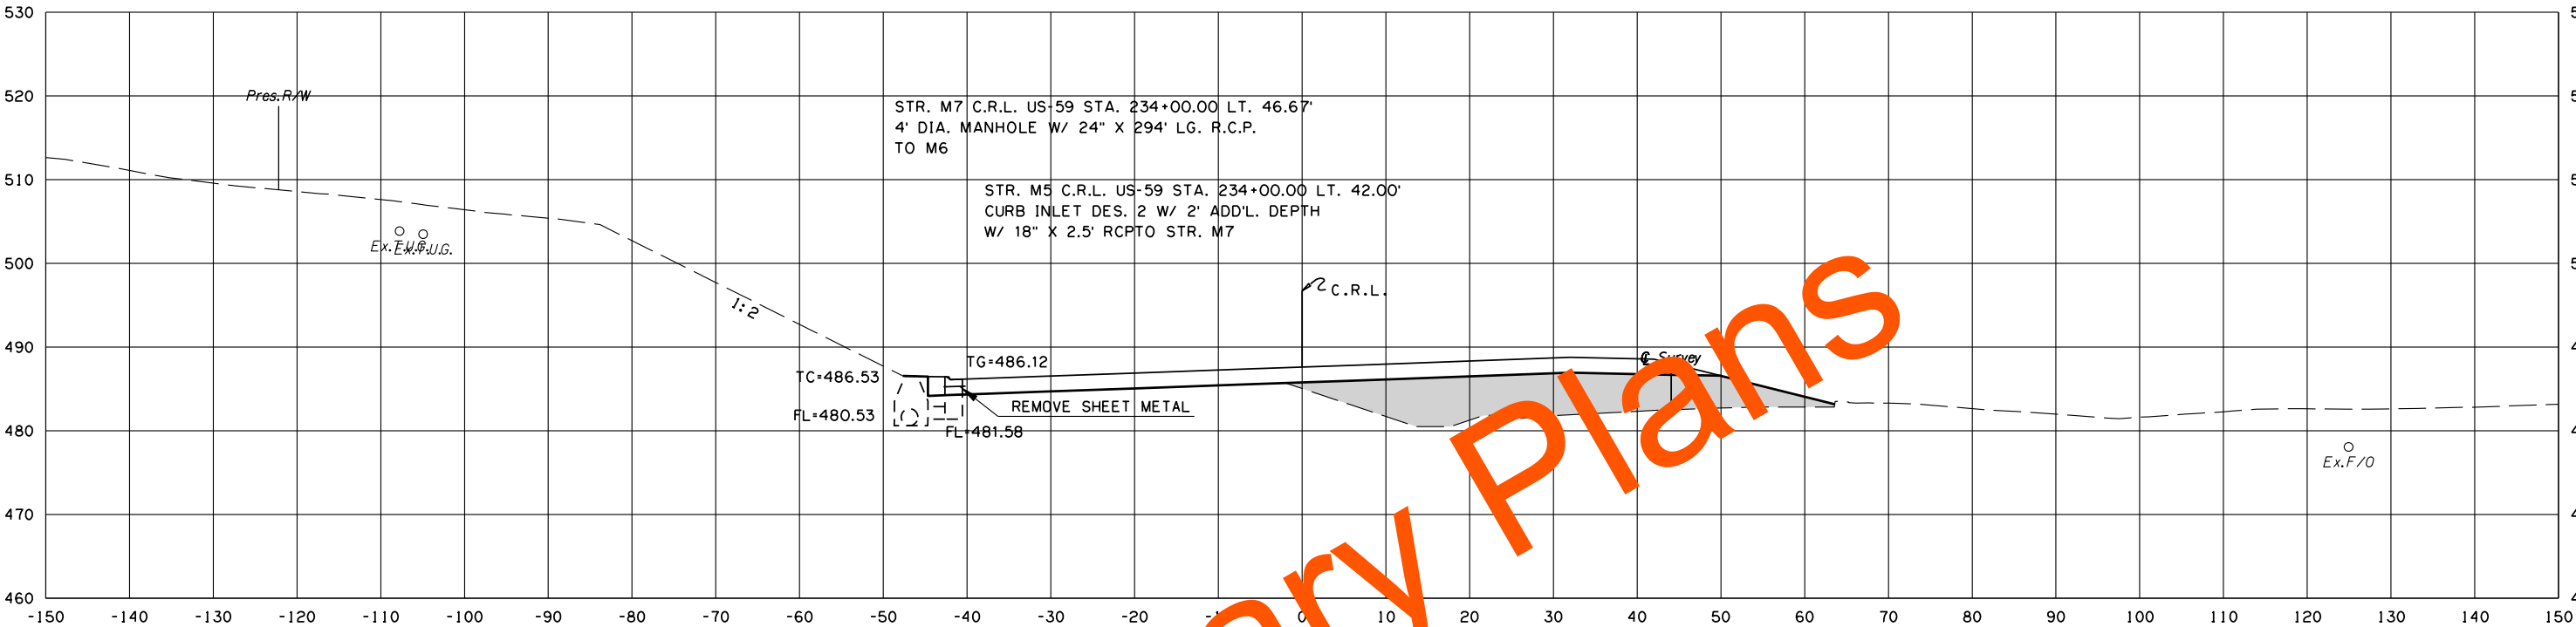

F.G.ELEV = 487.01
233 + 00.00

U.S. 59



STATE JOB NO.	17127(28)
LEFLORE COUNTY	SHEET NO. X168

8/3/2022 2:25:00 PM
G:\PROJECTS\2024\3 0001 US 59 LeFlore Co\Roadway\1712728 Surfacing\Xsections\1712728-US59-XSECS.dgn

POB & ASSOCIATES, OKLAHOMA CITY, OK.						
FED. ROAD DIST. NO.	STATE	JOB PIECE NO.	FISCAL YEAR	SHEET NO.	TOTAL SHEETS	
6	OKLA.					
DESCRIPTION			REVISIONS		DATE	

AREA
CUT FILL

VOLUME
CUT FILL

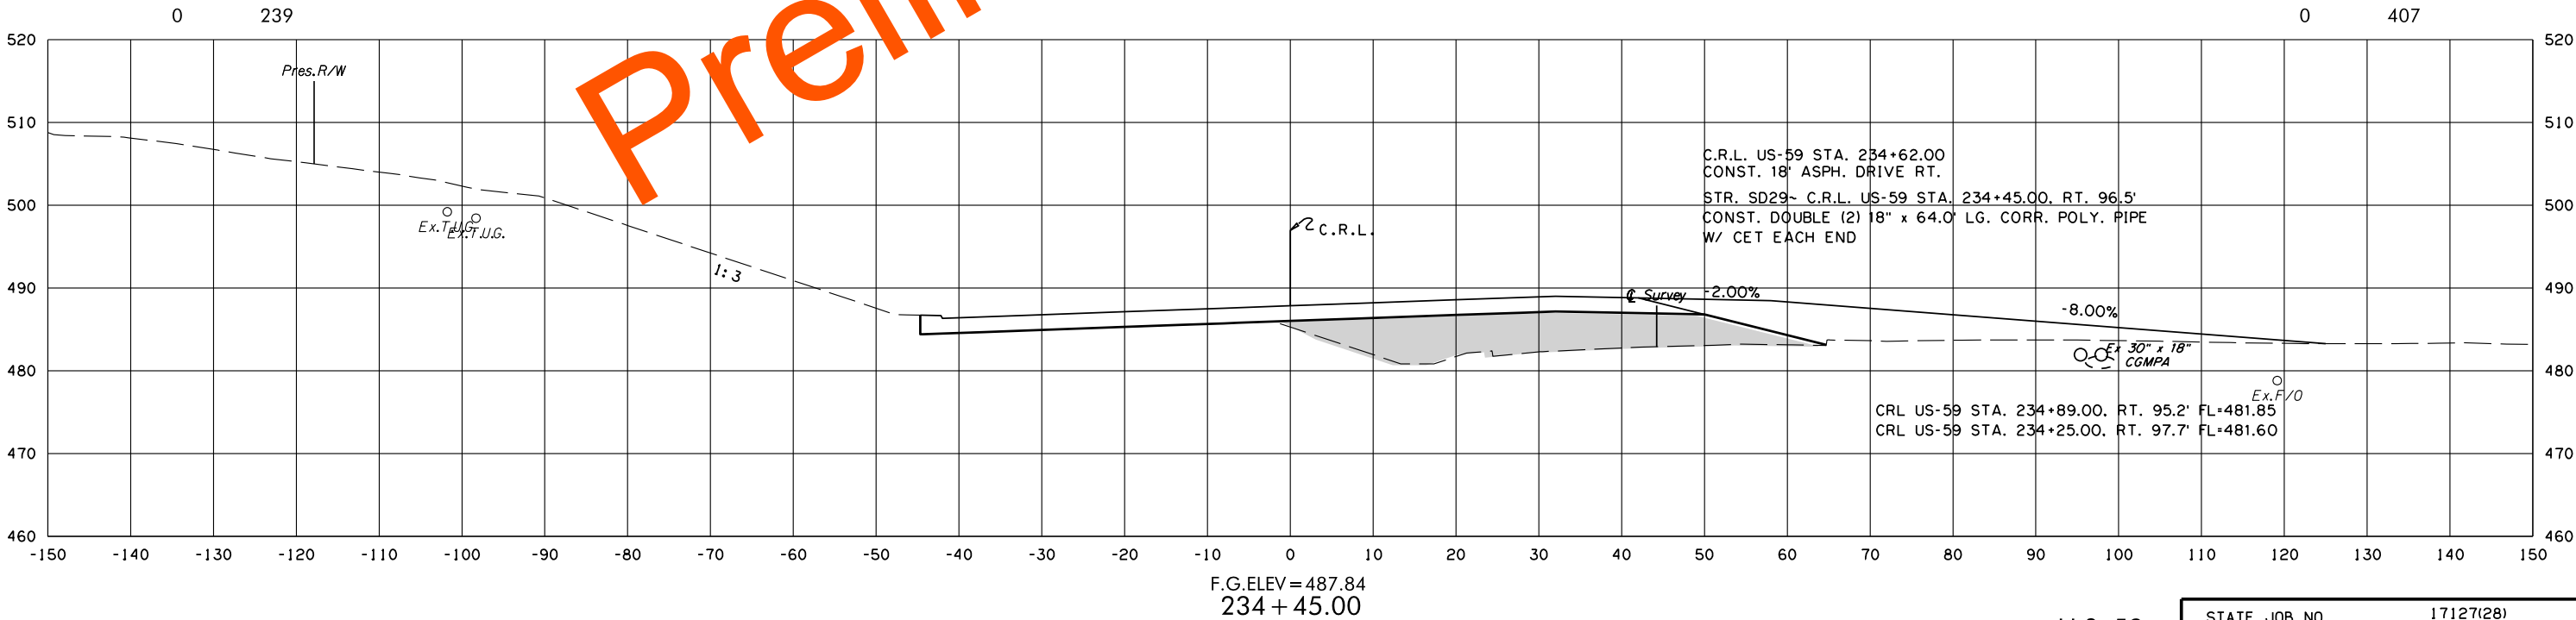
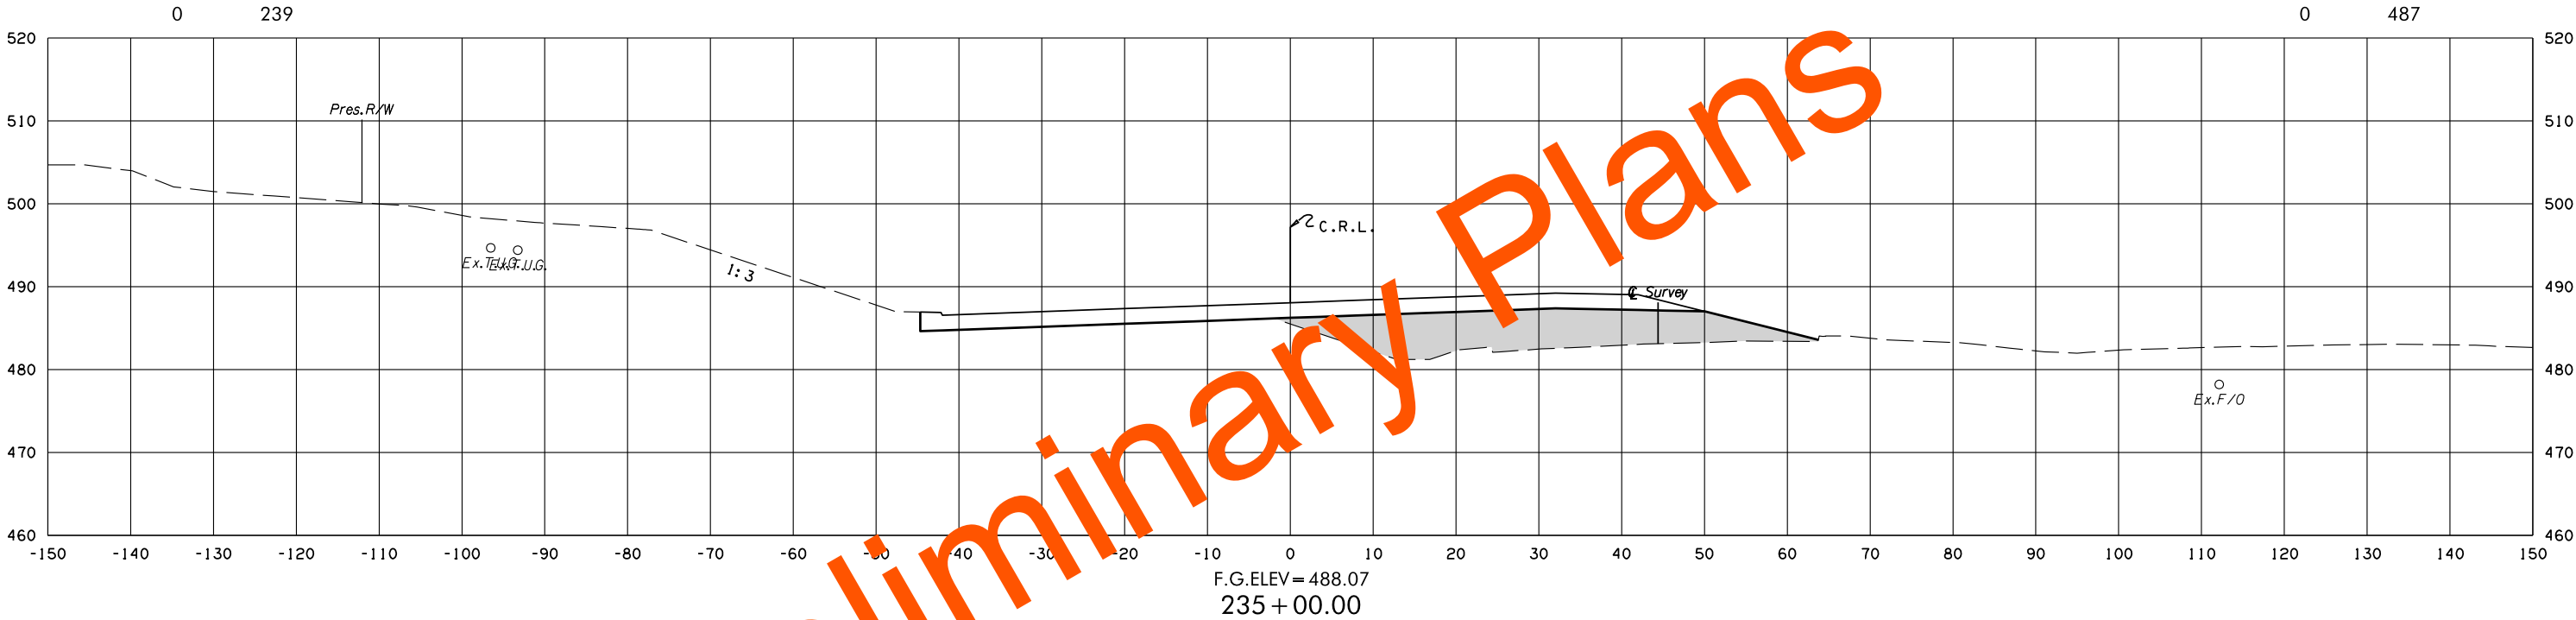


8/3/2022 2:25:02 PM G:\PROJECTS\202943 0001 US 59 LeFlore Co\Roadway\1712728 Surfacing\XSections\1712728-US59-XSECS.dgn

POB & ASSOCIATES, OKLAHOMA CITY, OK.						
FED. DIST. NO.	ROAD NO.	STATE	JOB PIECE NO.	FISCAL YEAR	SHEET NO.	TOTAL SHEETS
6		OKLA.				
DESCRIPTION			REVISIONS		DATE	

AREA
CUT FILL

VOLUME
CUT FILL

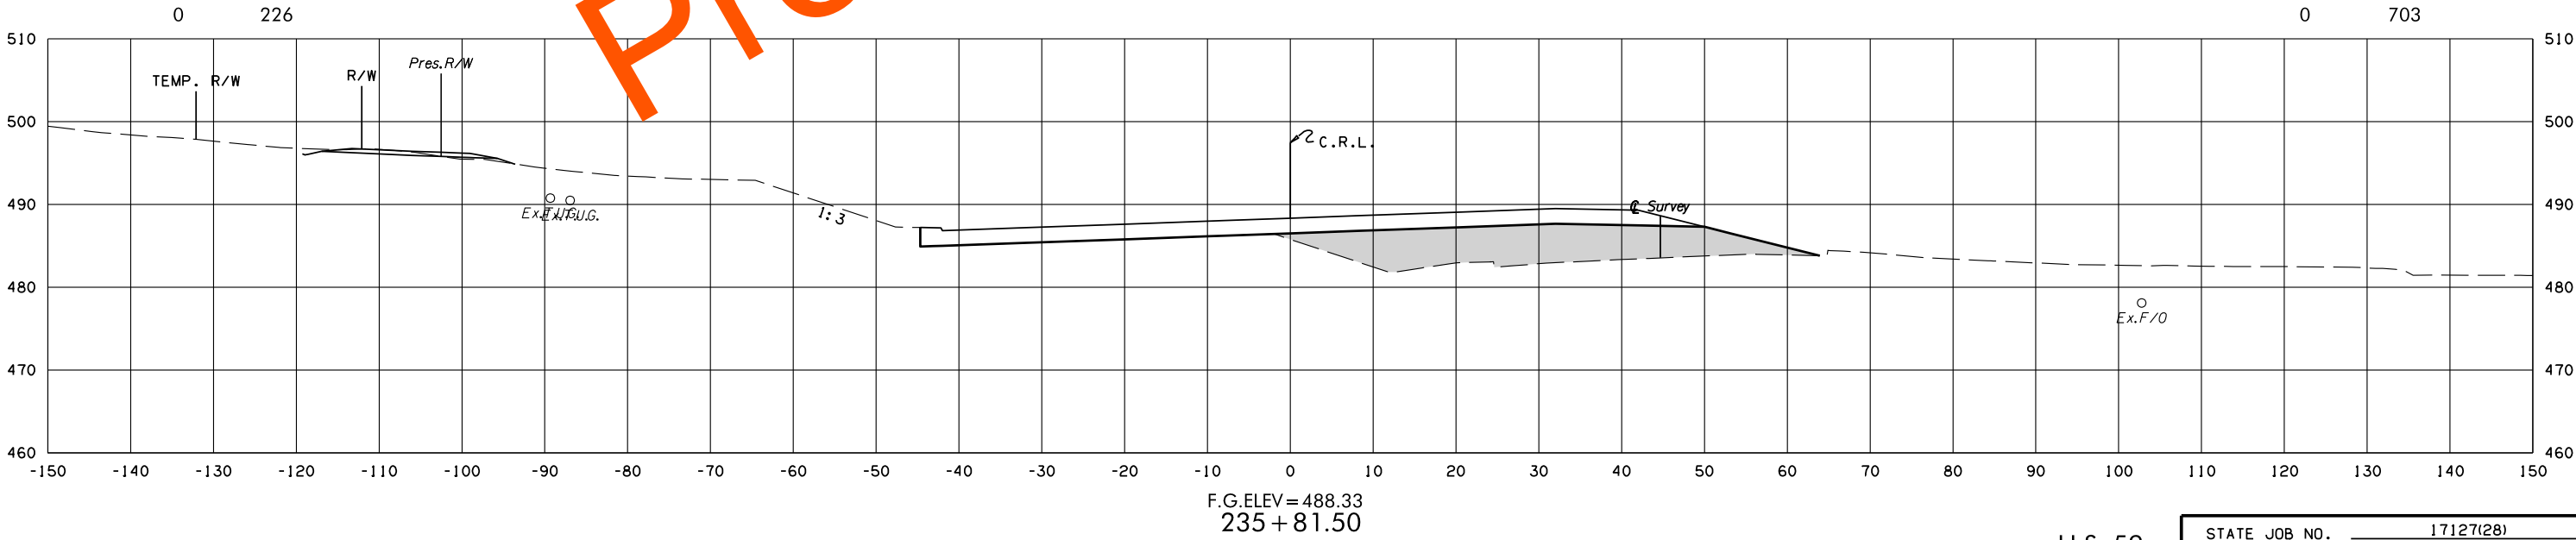
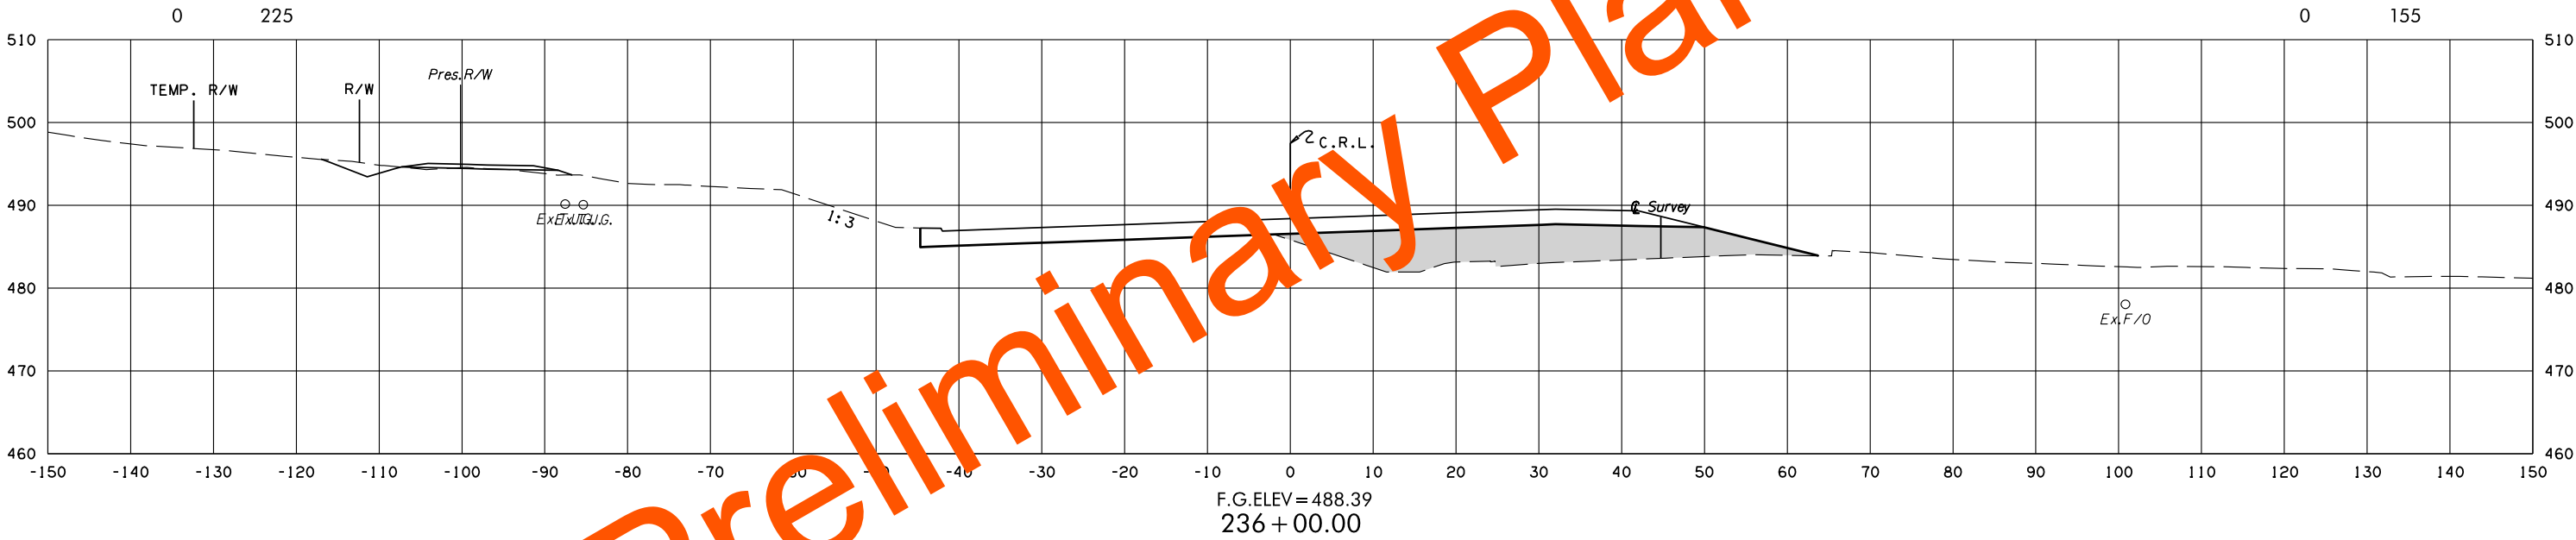


8/3/2022 2:25:03 PM G:\PROJECTS\202943 0001 US 59 LeFlore Co\Roadway\1712728 Surfacing\XSections\1712728-US59-XSECS.dgn

POB & ASSOCIATES, OKLAHOMA CITY, OK.						
FED. ROAD DIST. NO.	STATE	JOB PIECE NO.	FISCAL YEAR	SHEET NO.	TOTAL SHEETS	
6	OKLA.					
DESCRIPTION			REVISIONS		DATE	

AREA
CUT FILL

VOLUME
CUT FILL

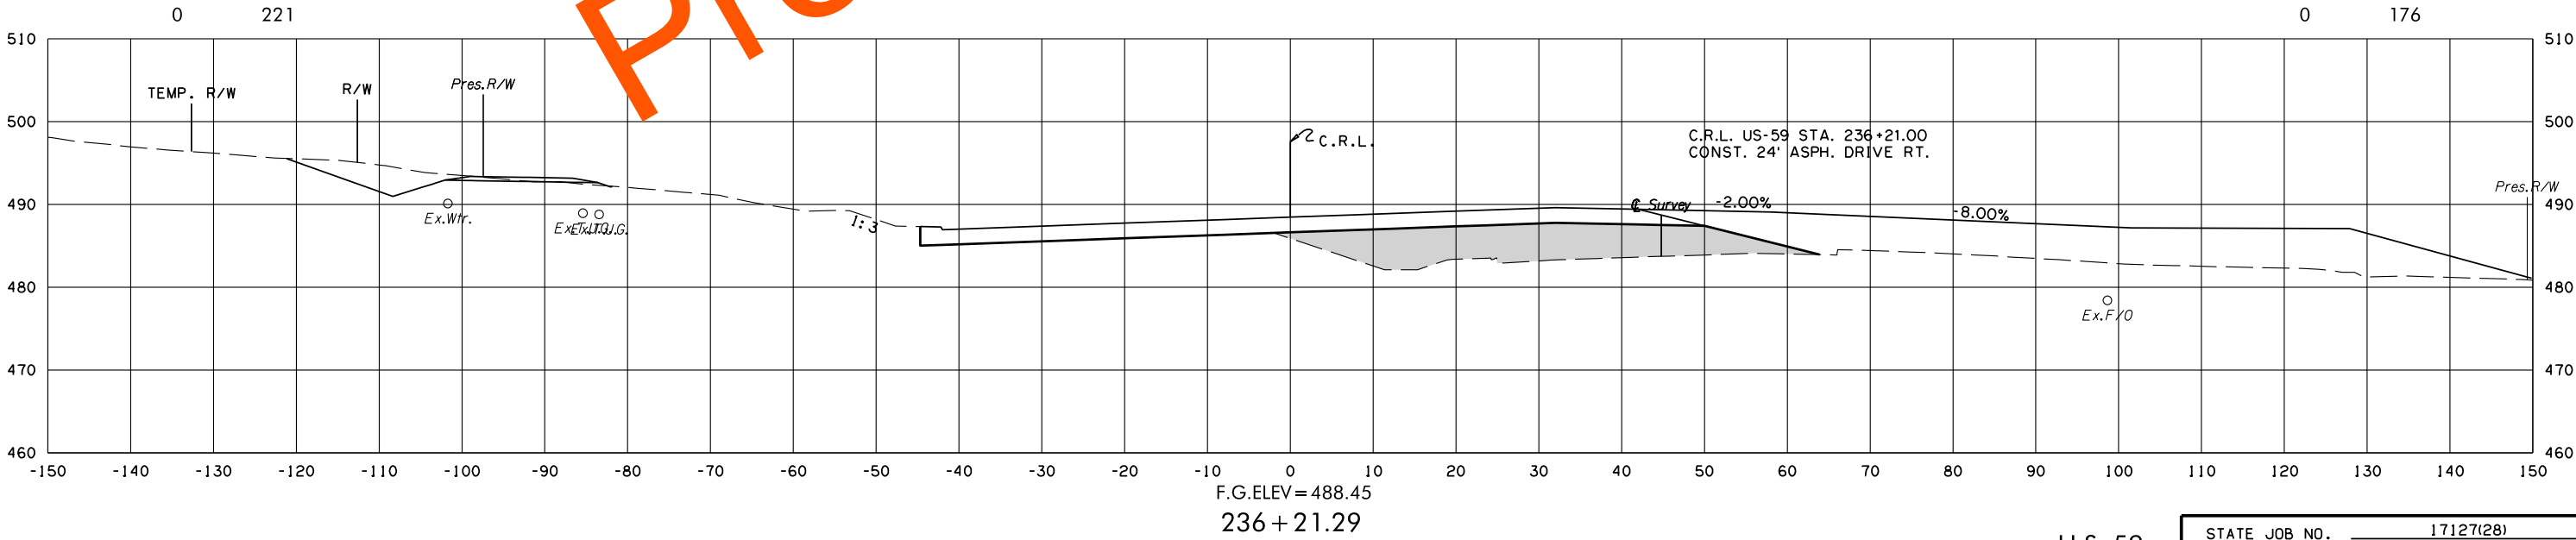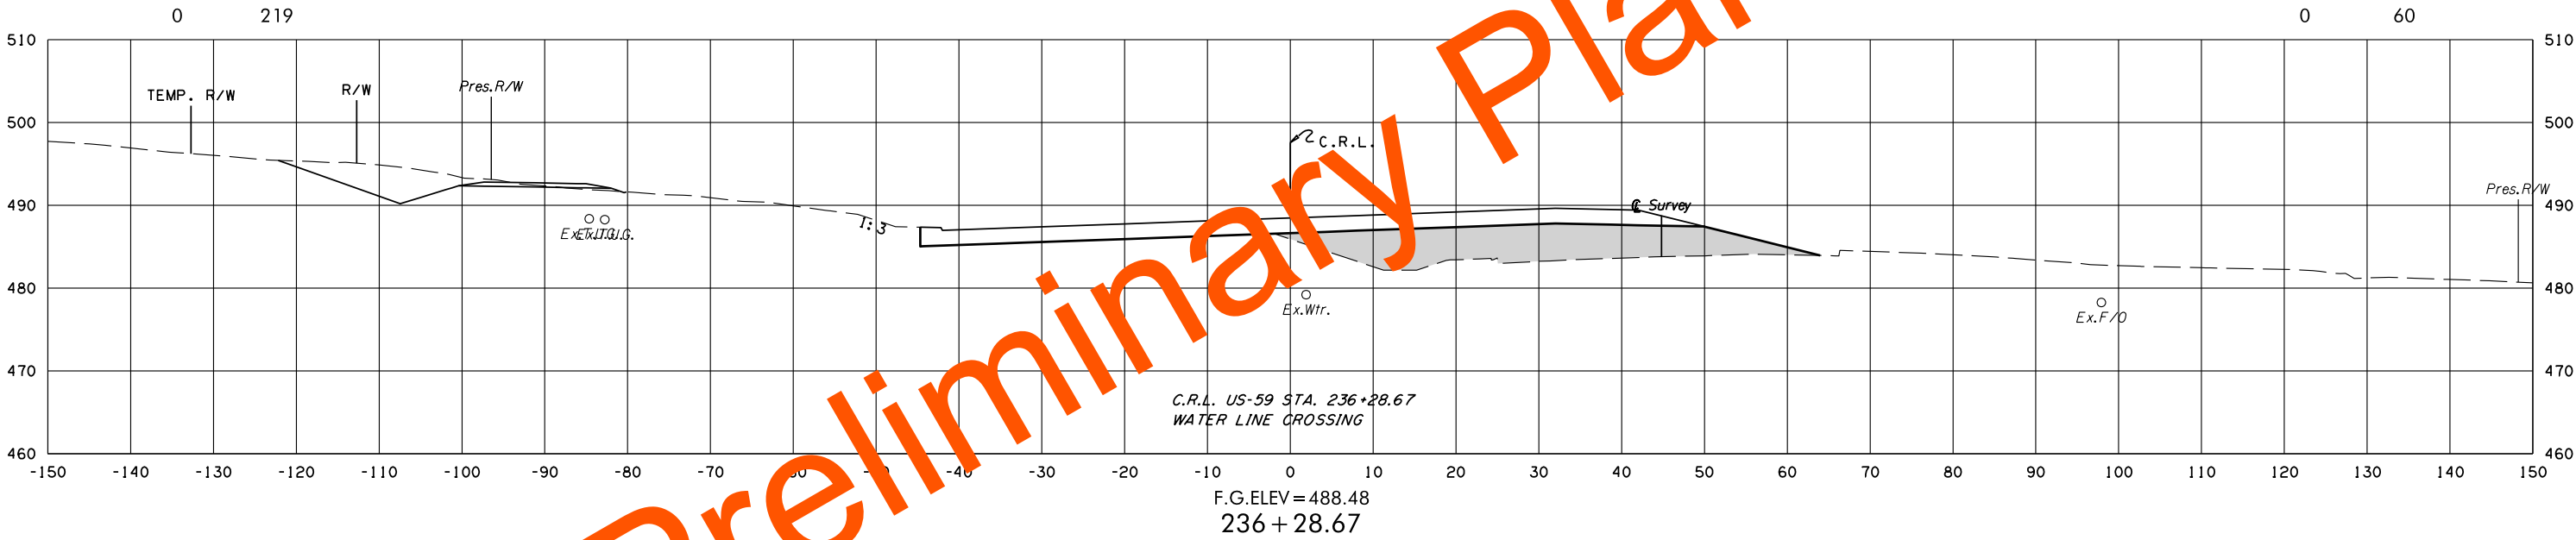


8/3/2022 2:25:04 PM G:\PROJECTS\202943 0001 US 59 LeFlore Co\Roadway\1712728 Surfacing\XSections\1712728-US59-XSECS.dgn


POB & ASSOCIATES, OKLAHOMA CITY, OK.						
FED. ROAD DIST. NO.	STATE	JOB PIECE NO.	FISCAL YEAR	SHEET NO.	TOTAL SHEETS	
6	OKLA.					
DESCRIPTION			REVISIONS		DATE	

AREA
CUT FILL

VOLUME
CUT FILL

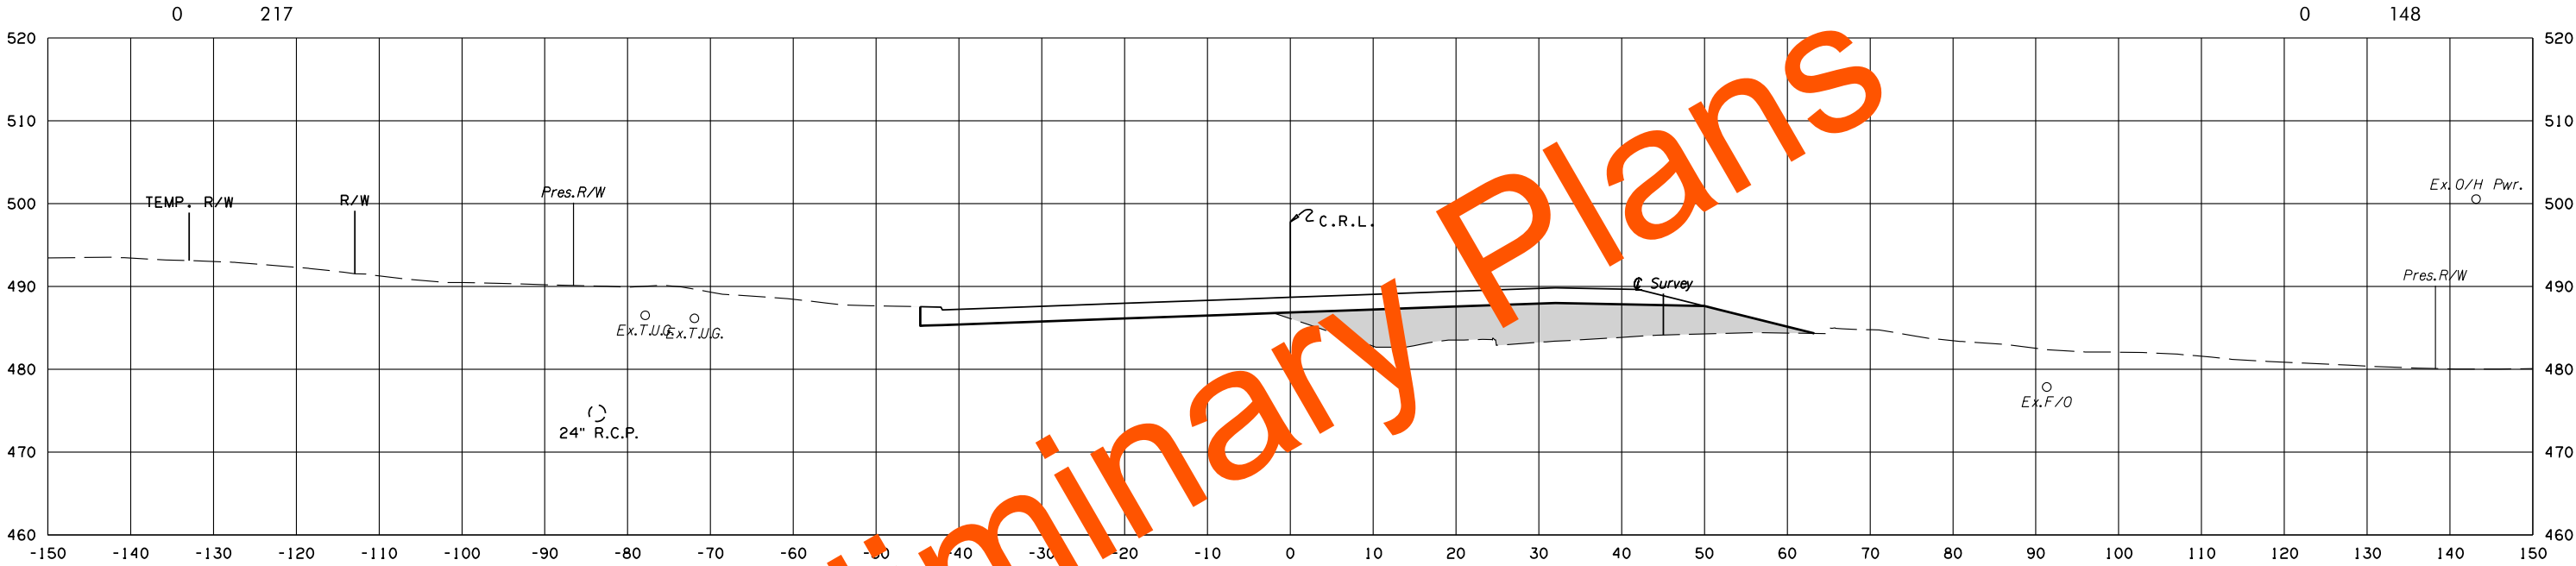

F.G.ELEV = 488.69
237+00.00

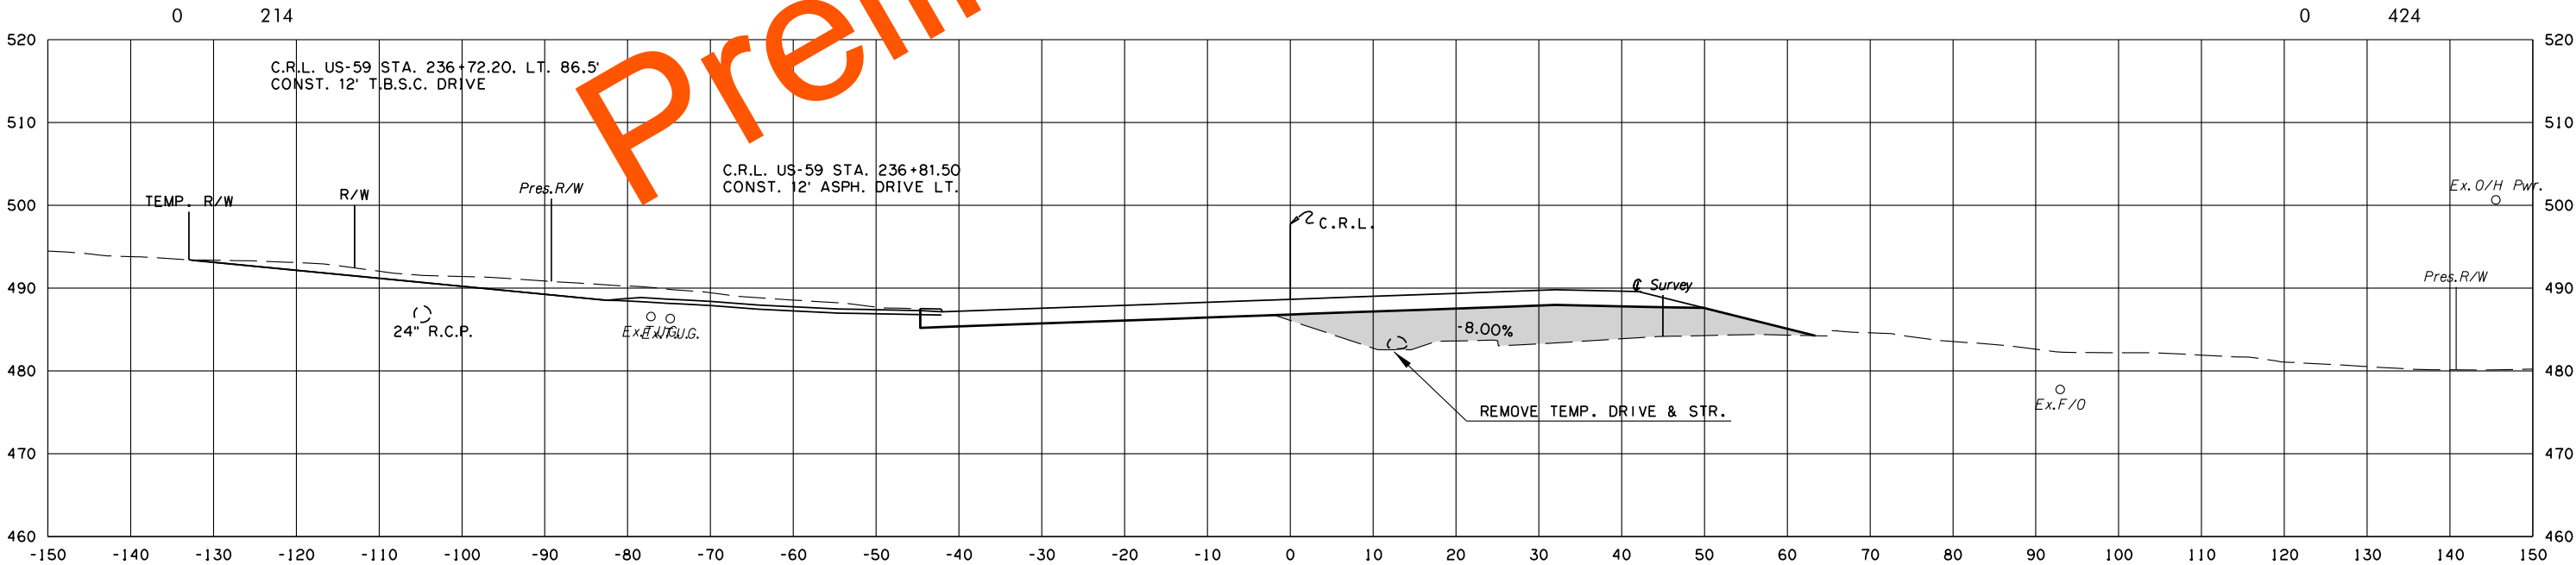

F.G.ELEV = 488.63
236+81.50


U.S. 59

STATE JOB NO. 17127(28)
LEFLORE COUNTY SHEET NO. X172


POB & ASSOCIATES, OKLAHOMA CITY, OK.						
FED. ROAD DIST. NO.	STATE	JOB PIECE NO.	FISCAL YEAR	SHEET NO.	TOTAL SHEETS	
6	OKLA.					
DESCRIPTION			REVISIONS		DATE	

AREA
CUT FILL

VOLUME
CUT FILL

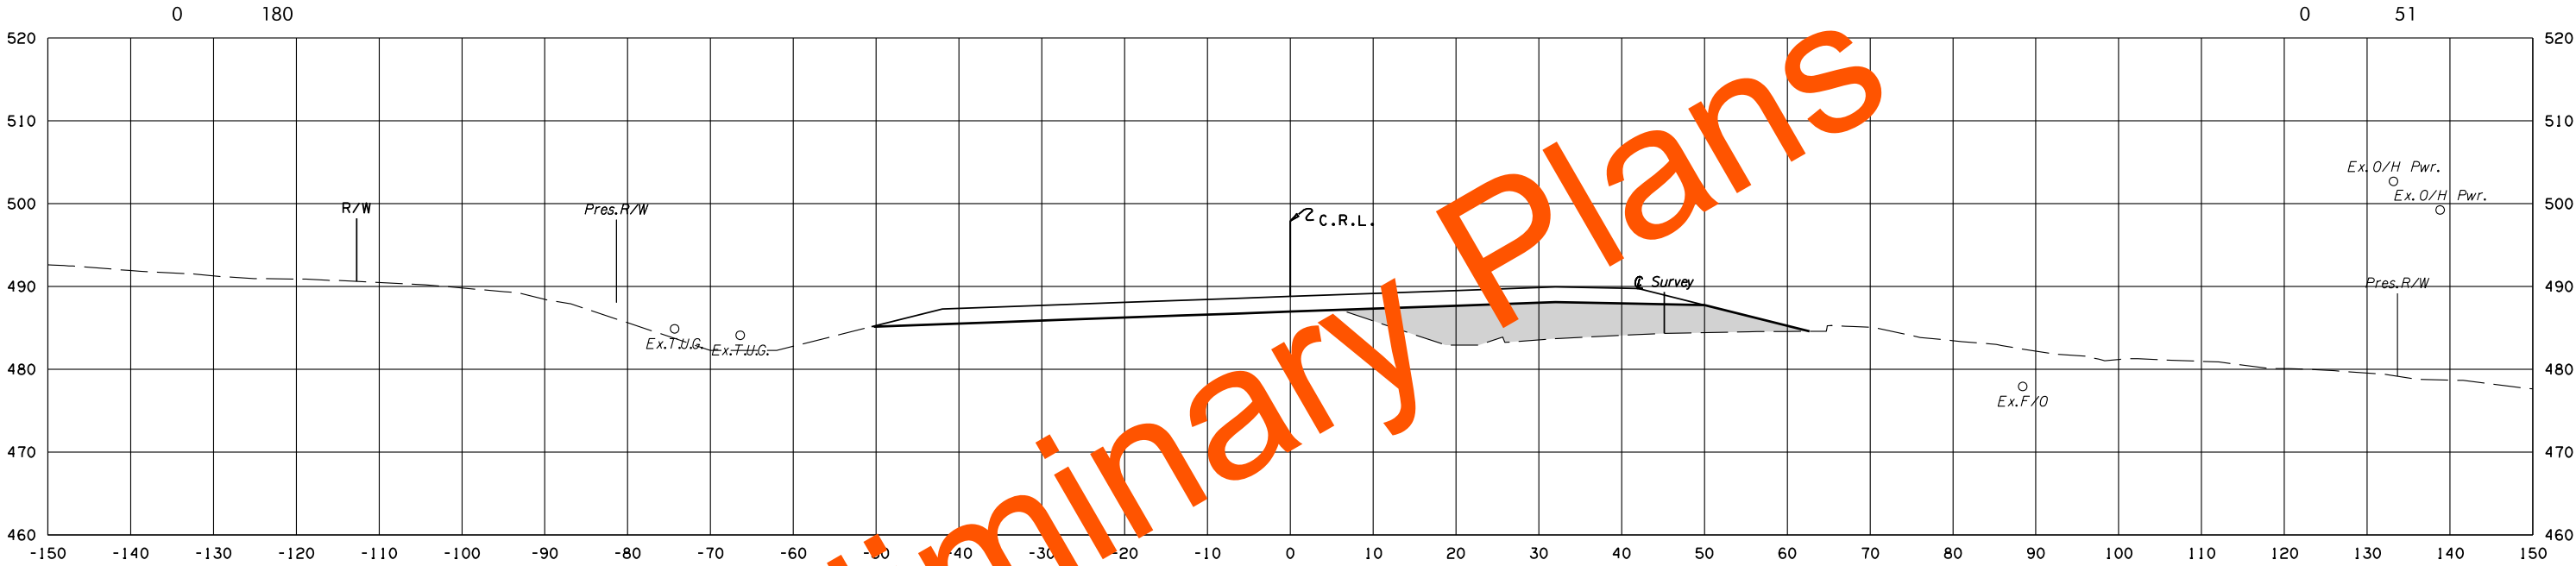

F.G.ELEV= 488.80
237+35.00

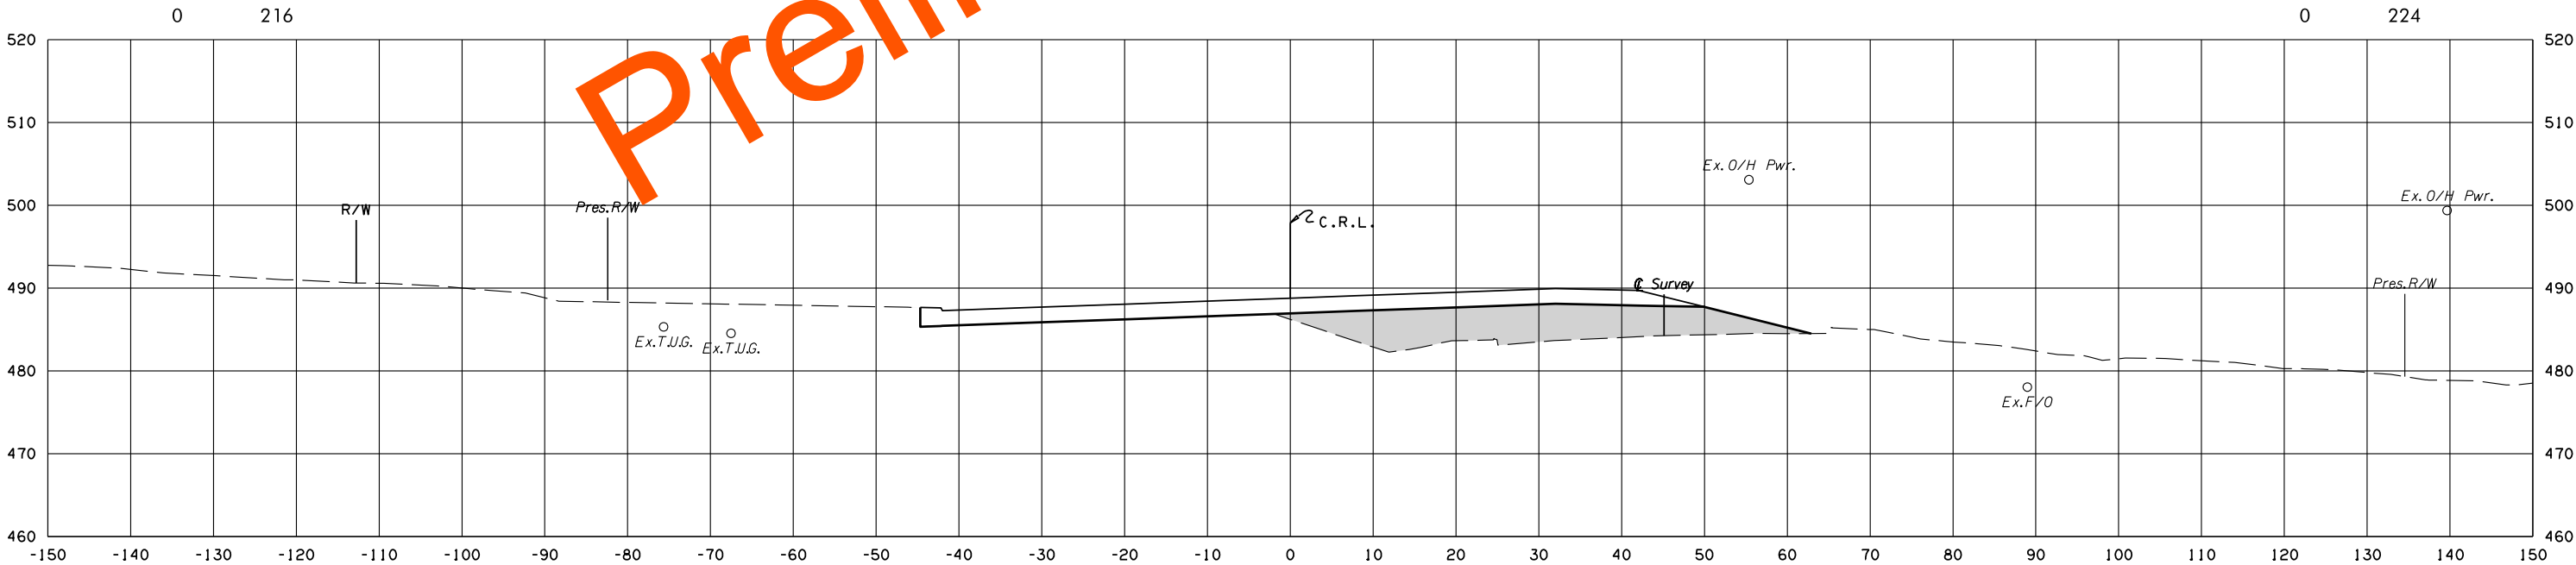

F.G.ELEV= 488.77
237+28.00

U.S. 59



STATE JOB NO. 17127(28)
LEFLORE COUNTY SHEET NO. 1173

8/3/2022 2:25:07 PM
G:\PROJECTS\202943 0001 US 59 LeFlore Co\Roadway\1712728 Surfacing\XSections\1712728-US59-XSECS.dgn

POB & ASSOCIATES, OKLAHOMA CITY, OK.						
FED. ROAD DIST. NO.	STATE	JOB PIECE NO.	FISCAL YEAR	SHEET NO.	TOTAL SHEETS	
6	OKLA.					
DESCRIPTION			REVISIONS		DATE	

AREA
CUT FILL

VOLUME
CUT FILL

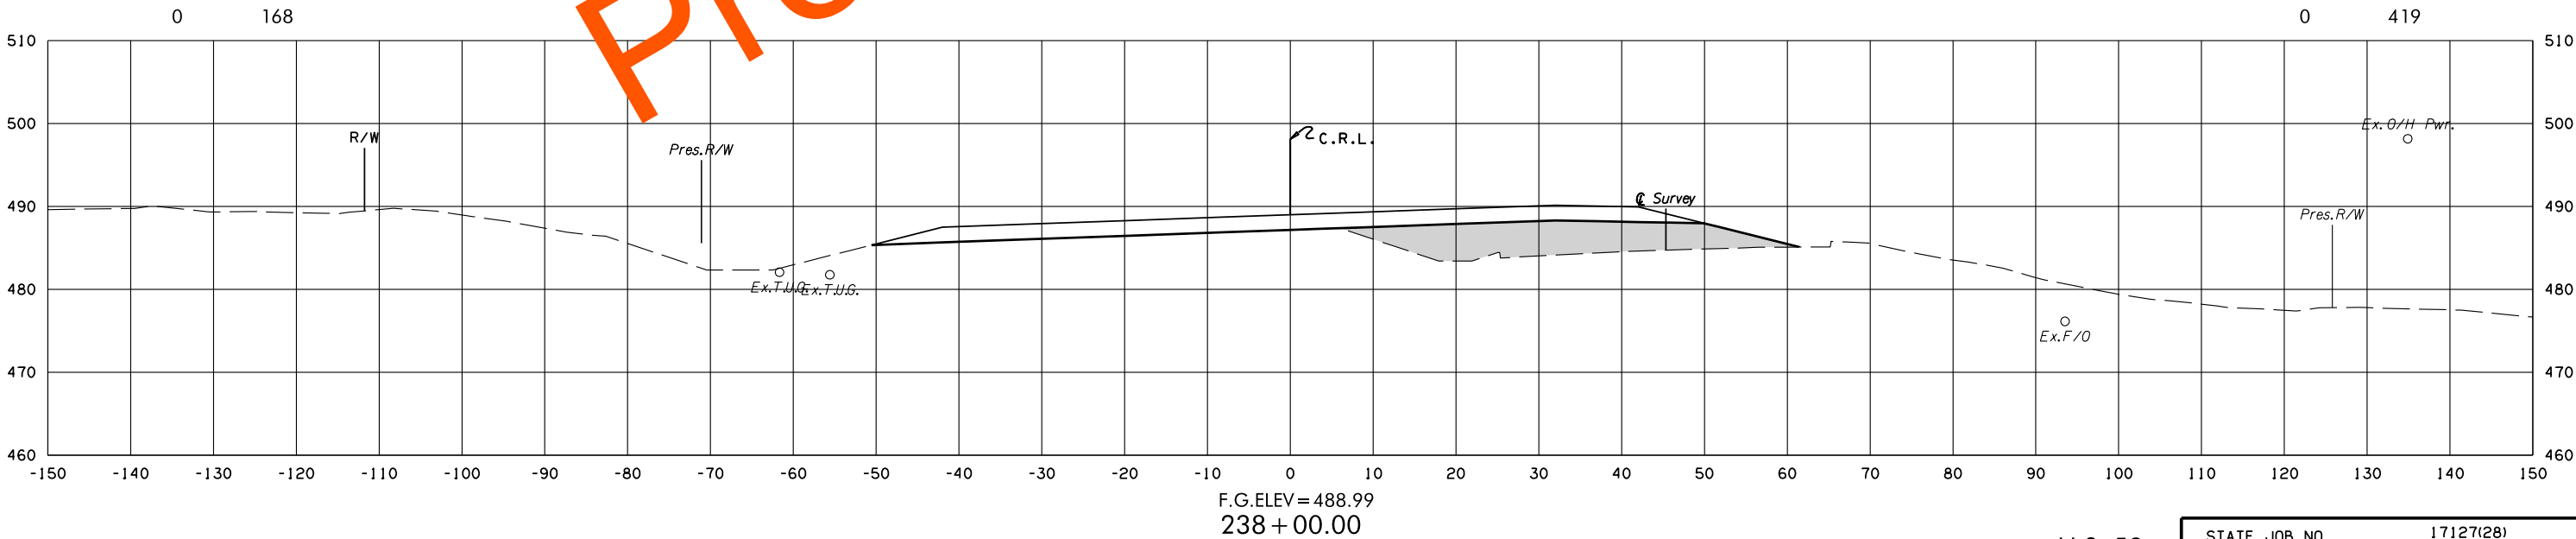
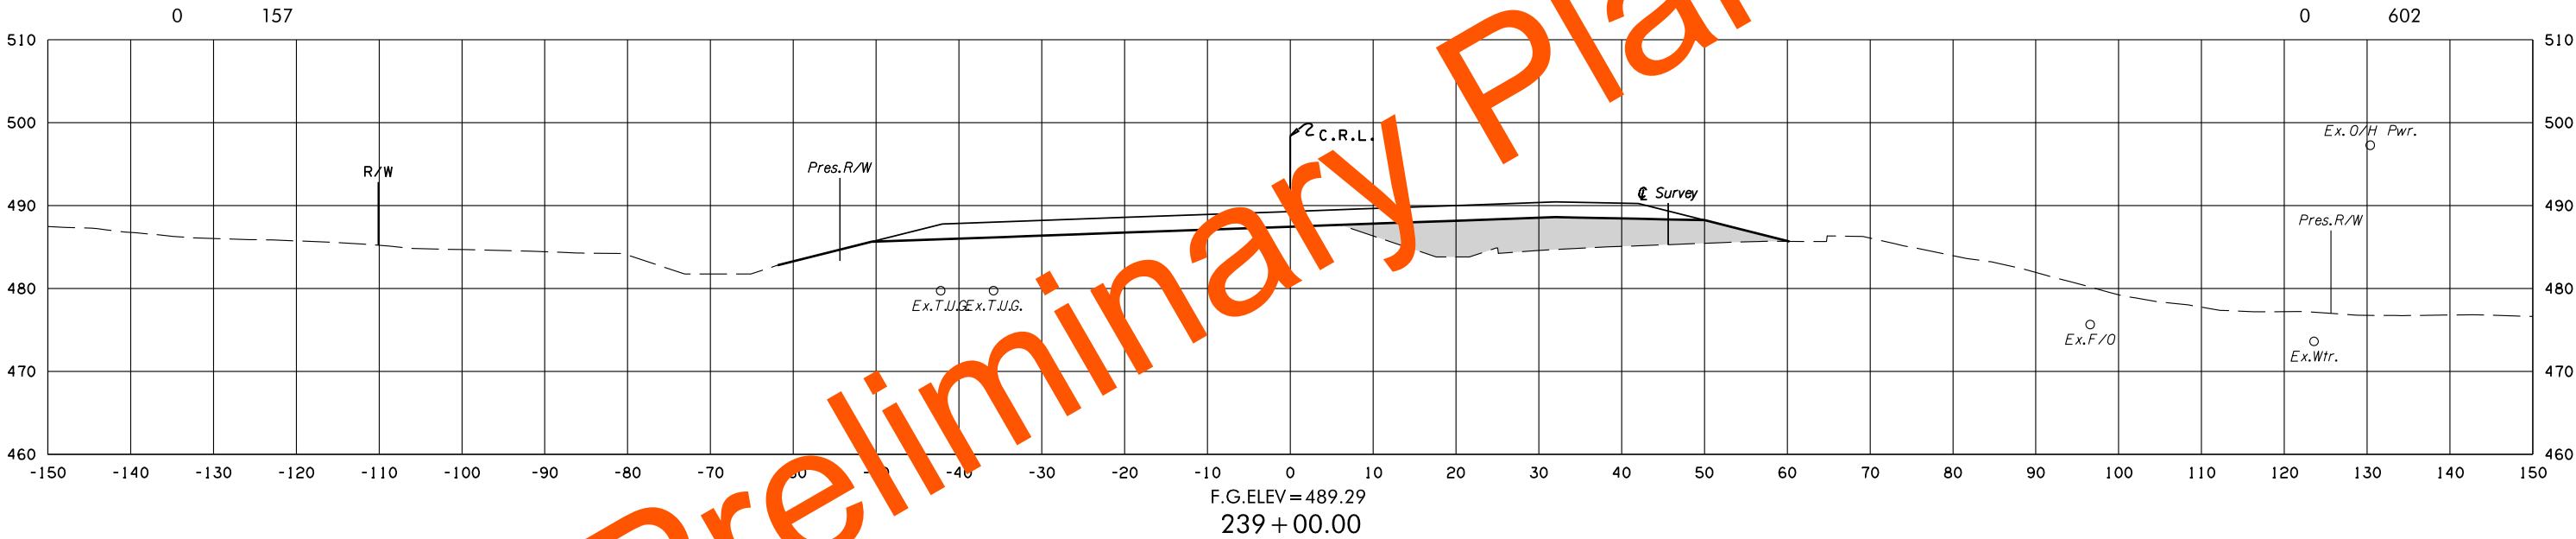


8/3/2022 2:25:09 PM
G:\PROJECTS\202943 0001 US 59 LeFlore Co\Roadway\1712728 Surfacing\XSections\1712728-US59-XSECS.dgn

POB & ASSOCIATES, OKLAHOMA CITY, OK.						
FED. ROAD DIST. NO.	STATE	JOB PIECE NO.	FISCAL YEAR	SHEET NO.	TOTAL SHEETS	
6	OKLA.					
DESCRIPTION			REVISIONS		DATE	

AREA
CUT FILL

VOLUME
CUT FILL

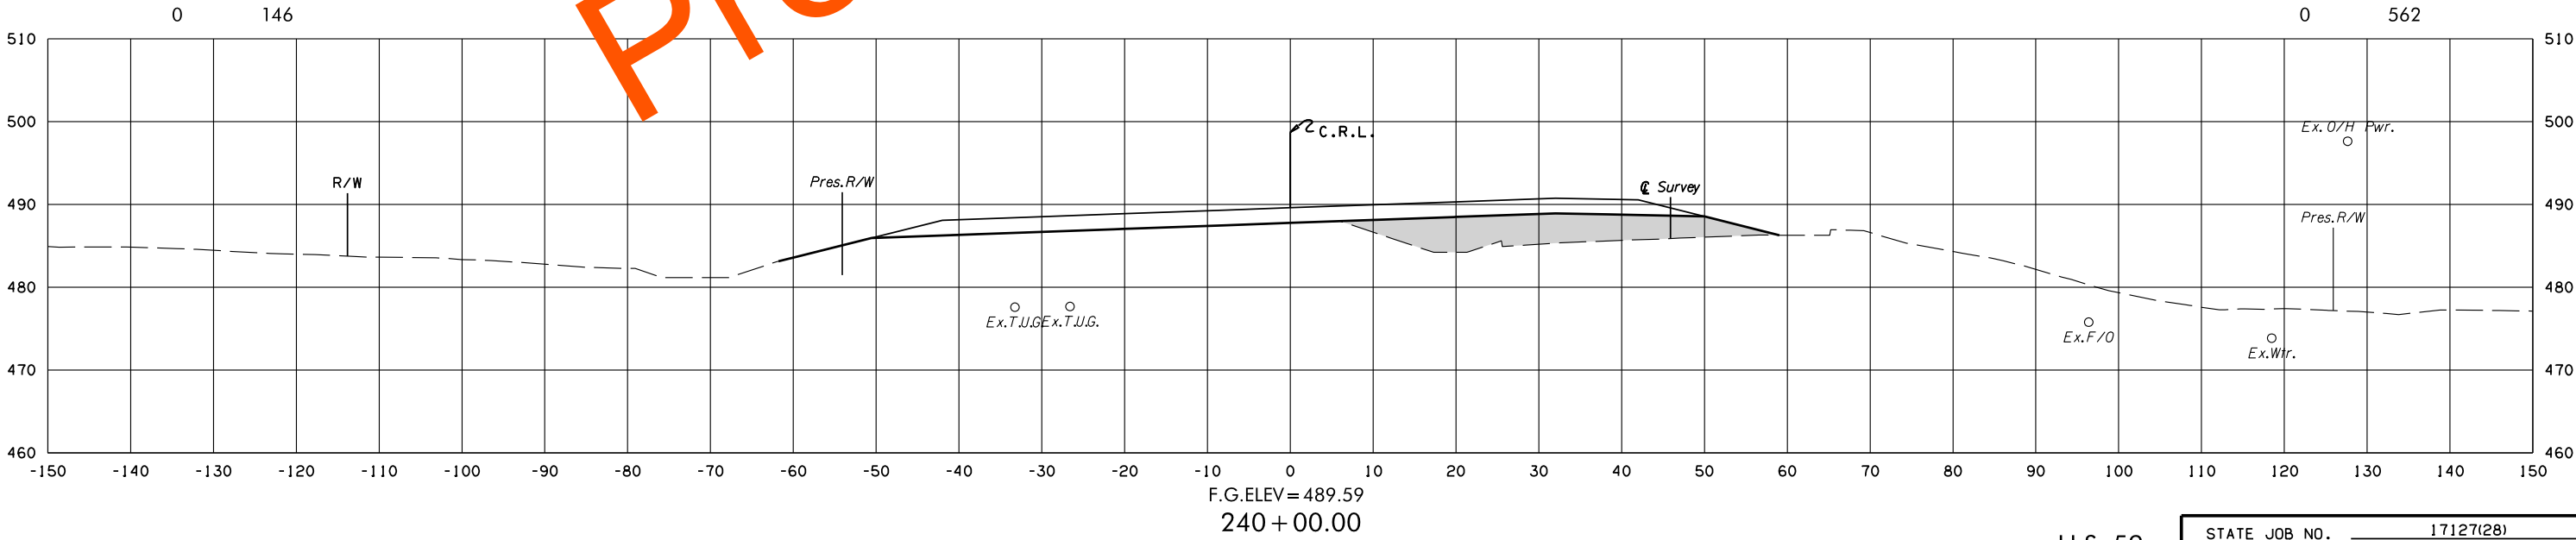
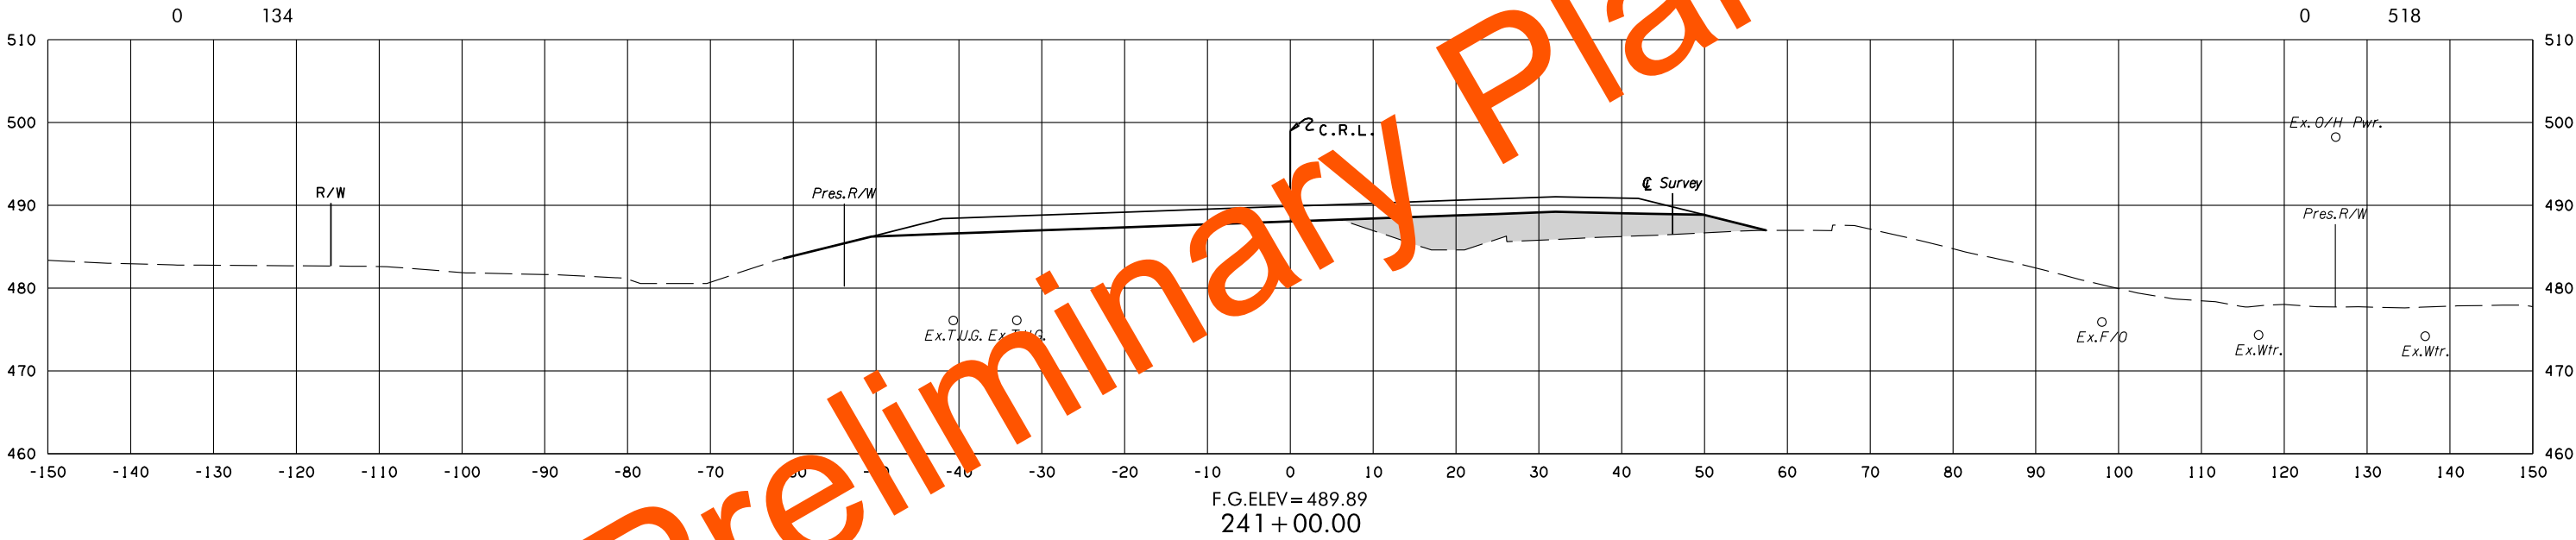


8/3/2022 2:25:40 PM
G:\PROJECTS\202943 0001 US 59 LeFlore Co\Roadway\1712728 Surfacing\XSections\1712728-US59-XSECS.dgn

POB & ASSOCIATES, OKLAHOMA CITY, OK.						
FED. ROAD DIST. NO.	STATE	JOB PIECE NO.	FISCAL YEAR	SHEET NO.	TOTAL SHEETS	
6	OKLA.					
DESCRIPTION			REVISIONS		DATE	

AREA
CUT FILL

VOLUME
CUT FILL

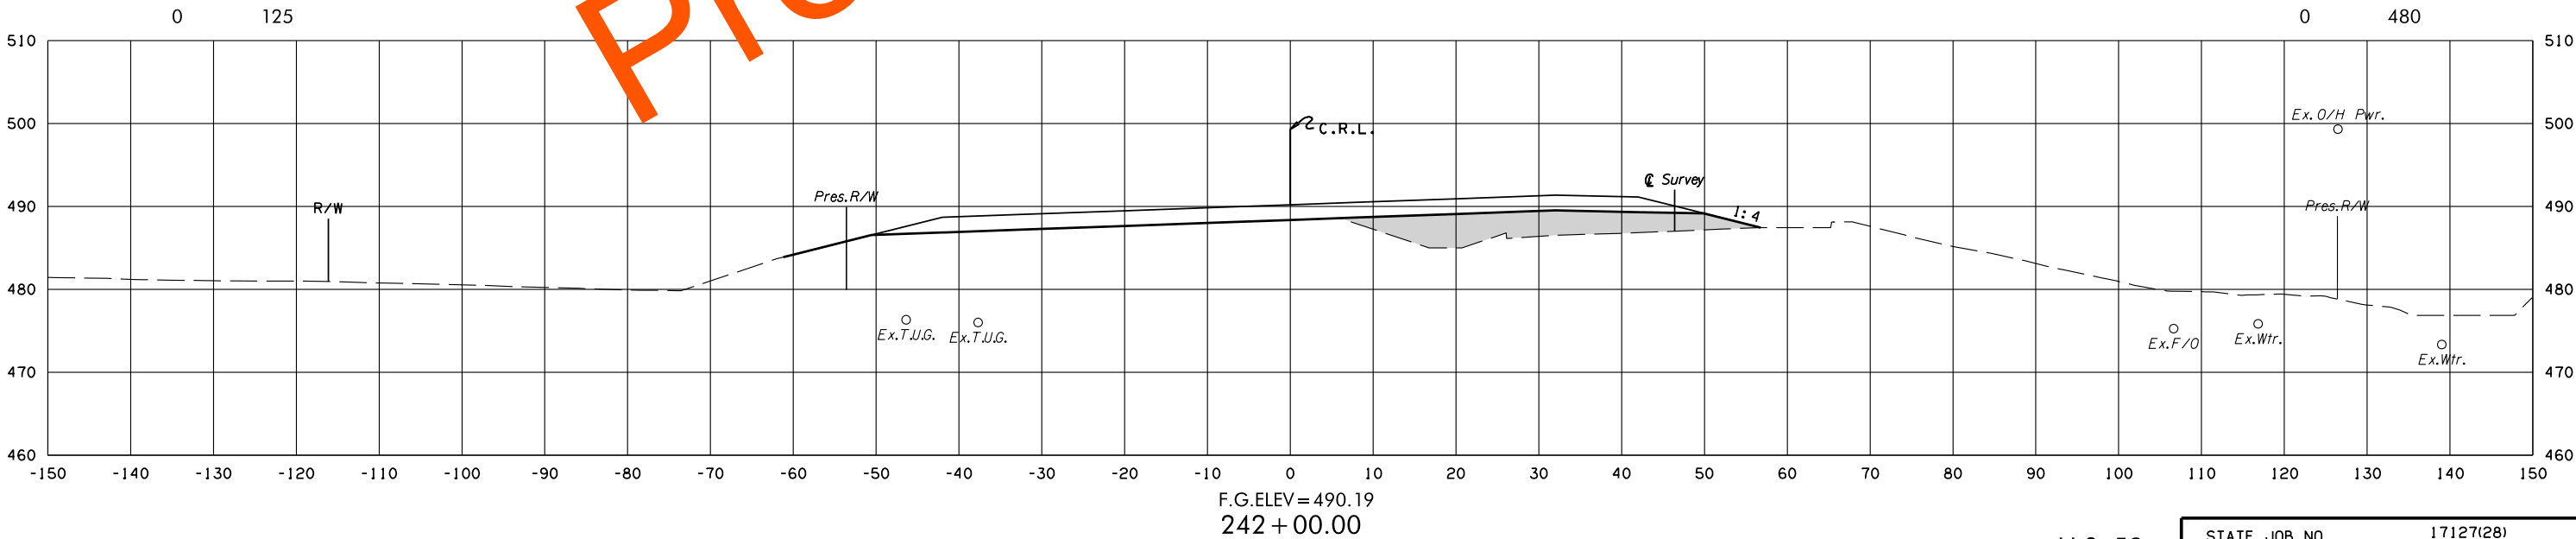
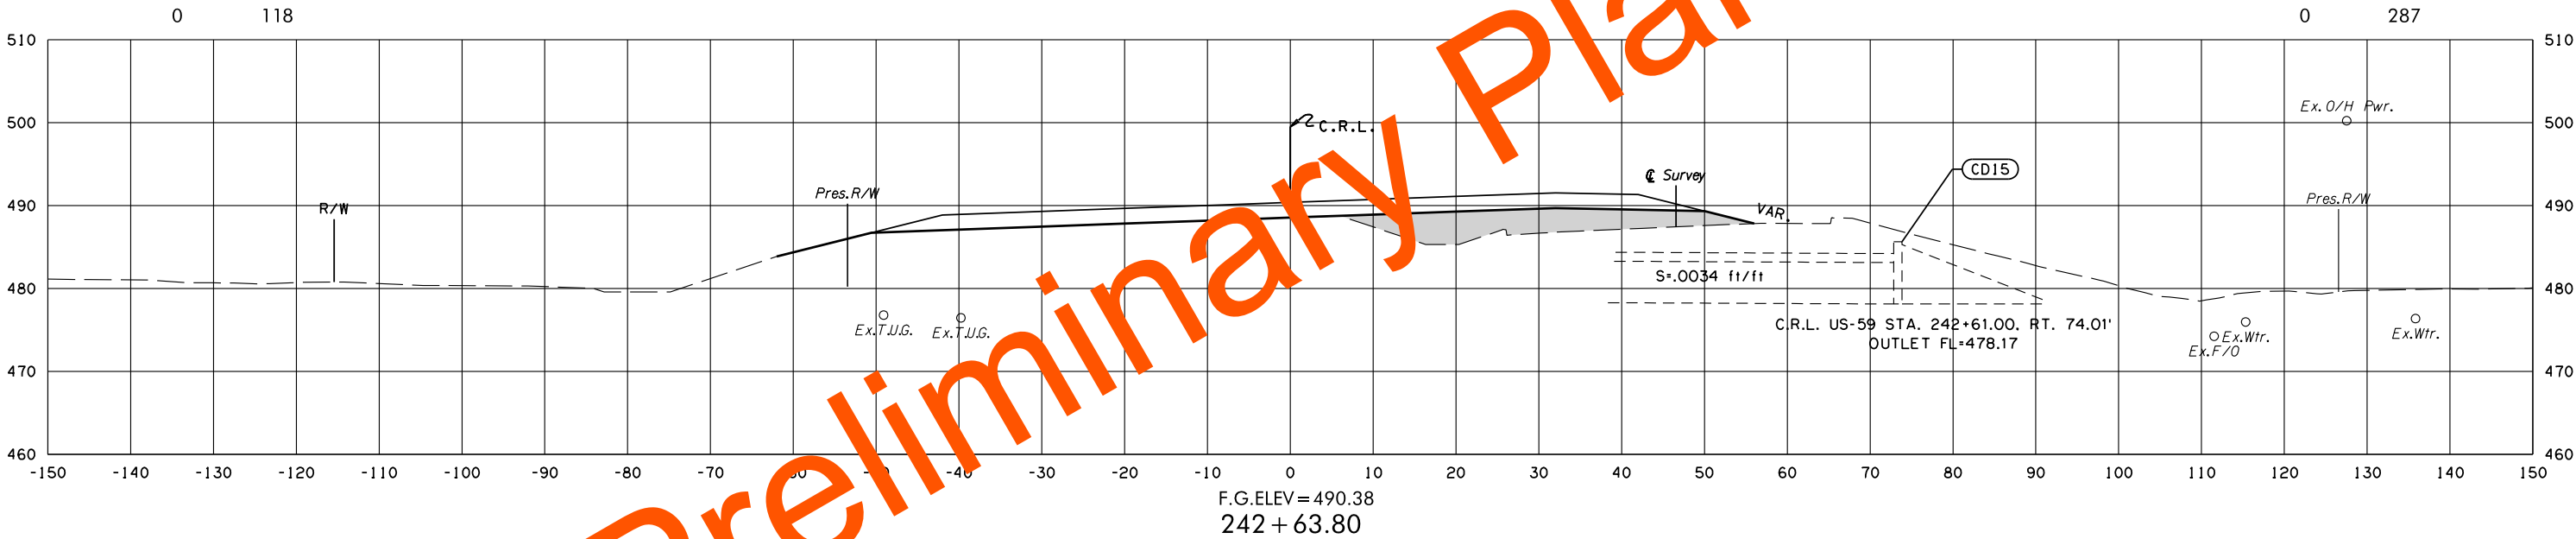


8/3/2022 2:25:11PM G:\PROJECTS\202943 0001 US 59 LeFlore Co\Roadway\1712728 Surfacing\XSections\1712728-US59-XSECS.dgn

POB & ASSOCIATES, OKLAHOMA CITY, OK.						
FED. ROAD DIST. NO.	STATE	JOB PIECE NO.	FISCAL YEAR	SHEET NO.	TOTAL SHEETS	
6	OKLA.					
DESCRIPTION			REVISIONS		DATE	

AREA
CUT FILL

VOLUME
CUT FILL

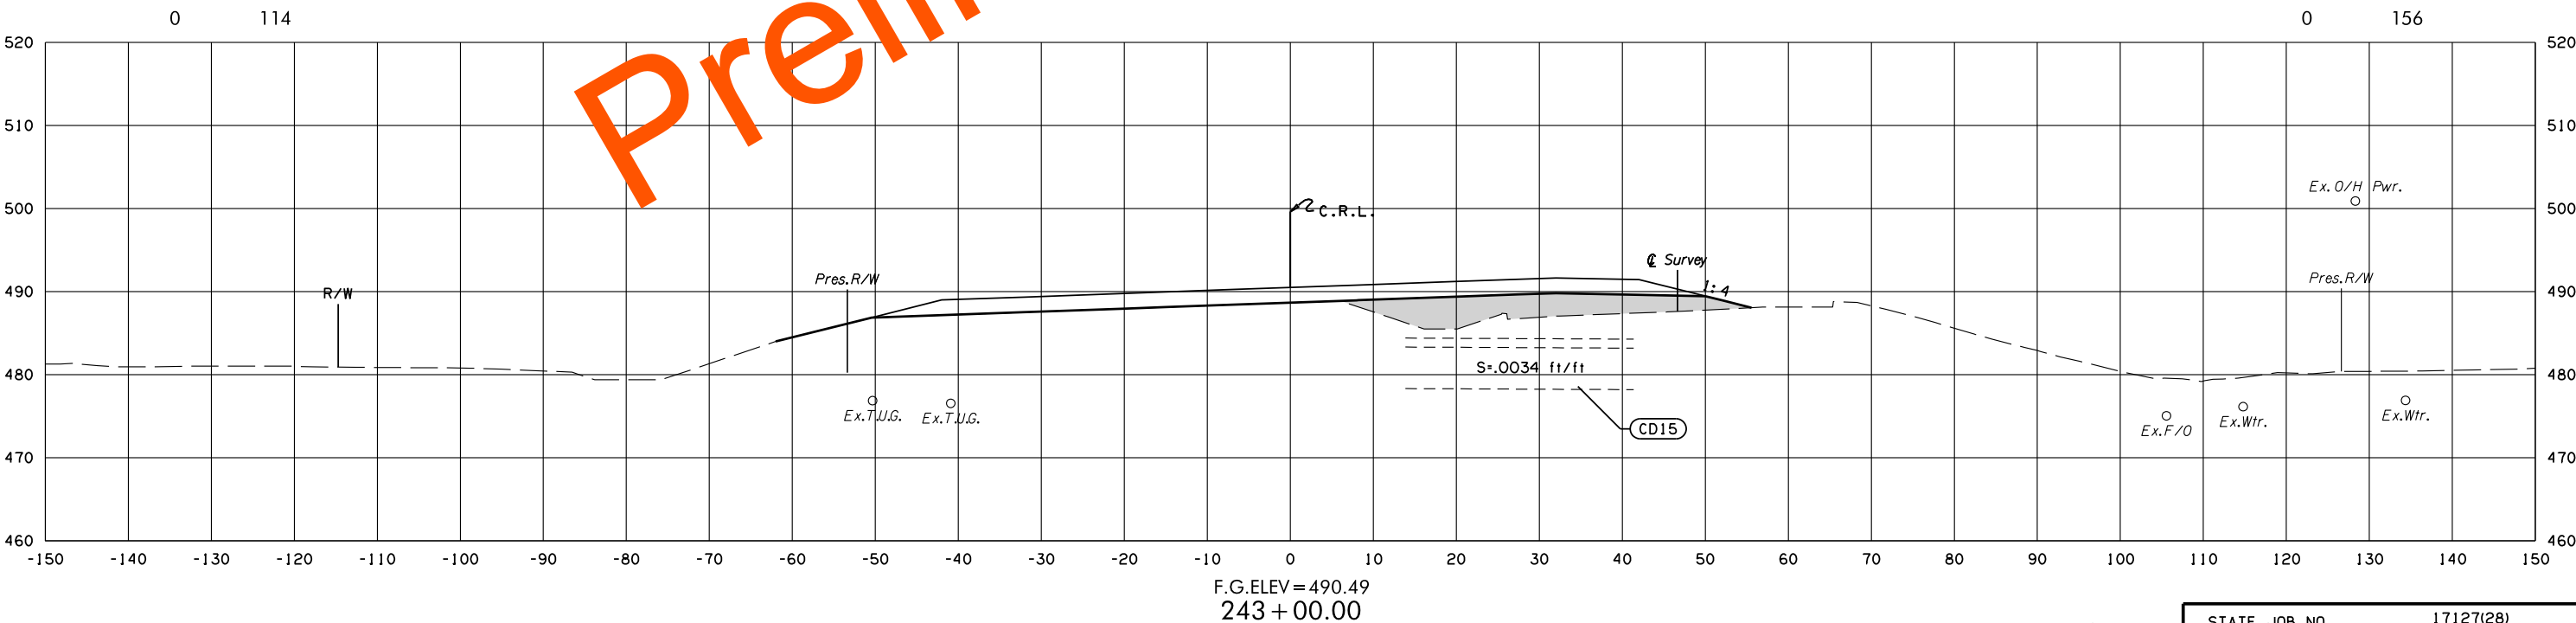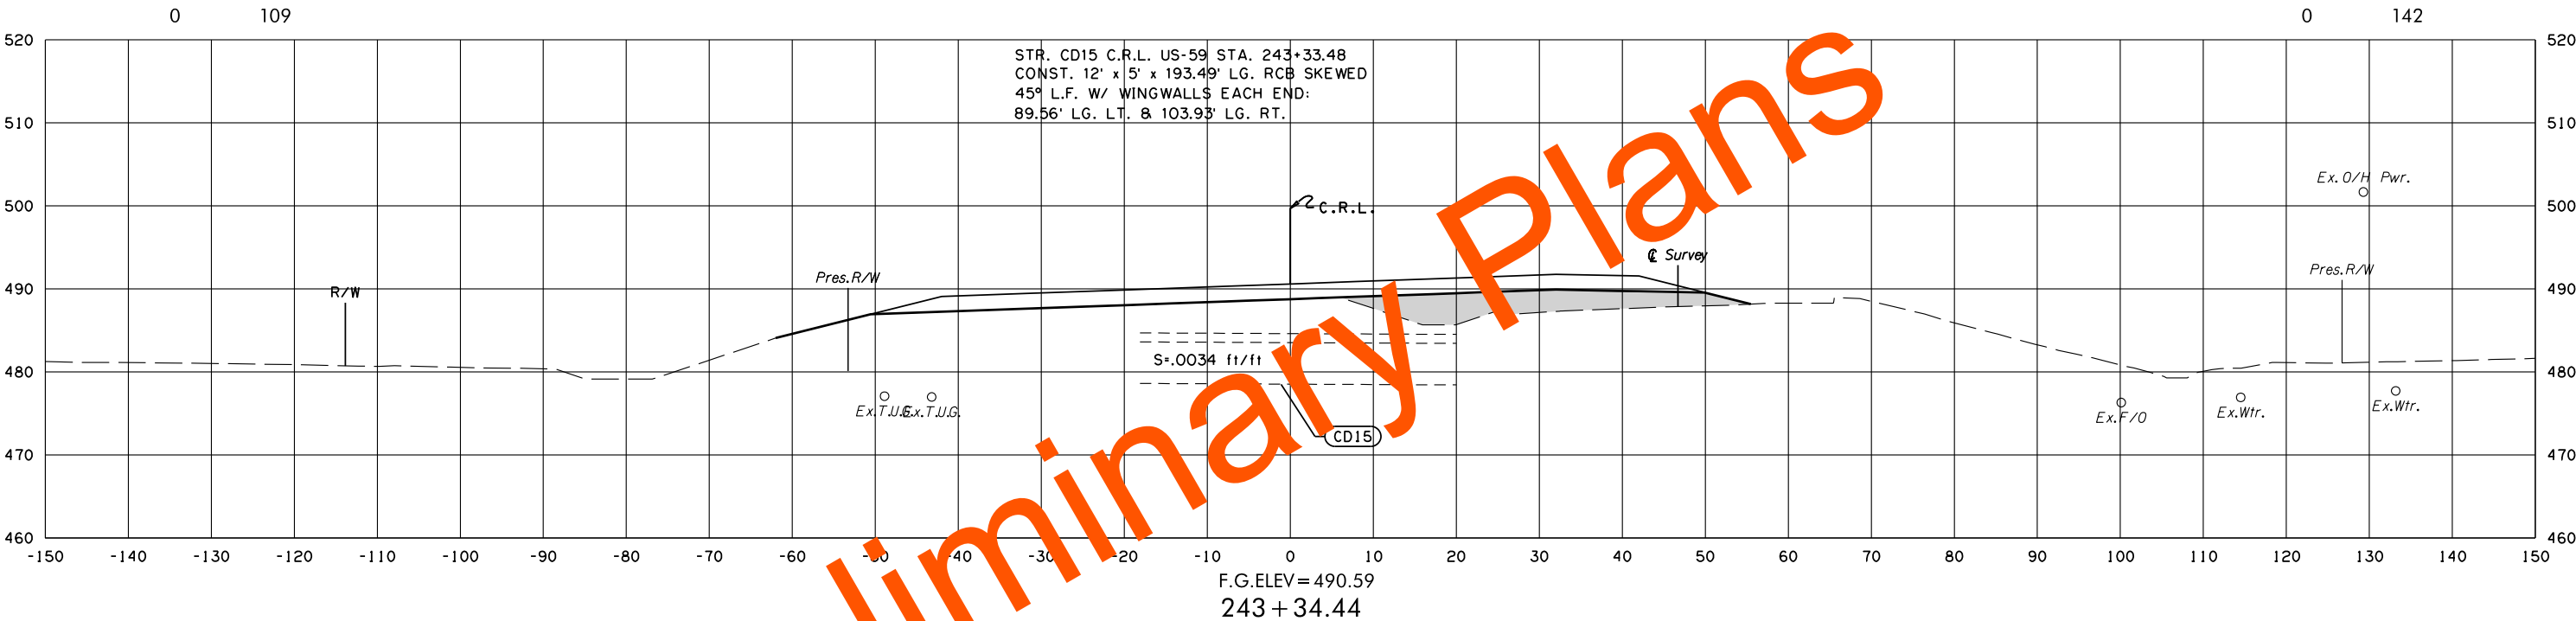

8/3/2022 2:25:43 PM
G:\PROJECTS\2024\3 0001 US 59 LeFlore Co\Roadway\1712728 Surfacing\XSections\1712728-US59-XSECS.dgn

POB & ASSOCIATES, OKLAHOMA CITY, OK.						
FED. ROAD DIST. NO.	STATE	JOB PIECE NO.	FISCAL YEAR	SHEET NO.	TOTAL SHEETS	
6	OKLA.					
DESCRIPTION			REVISIONS		DATE	


AREA
CUT FILL

VOLUME
CUT FILL

C.R.L. US-59 STA. 244+70.67
s=-0.0360/0.0360 ft./ft.
k=0.0002222222 ft./ft.



F.G.ELEV = 490.79
244 + 00.00

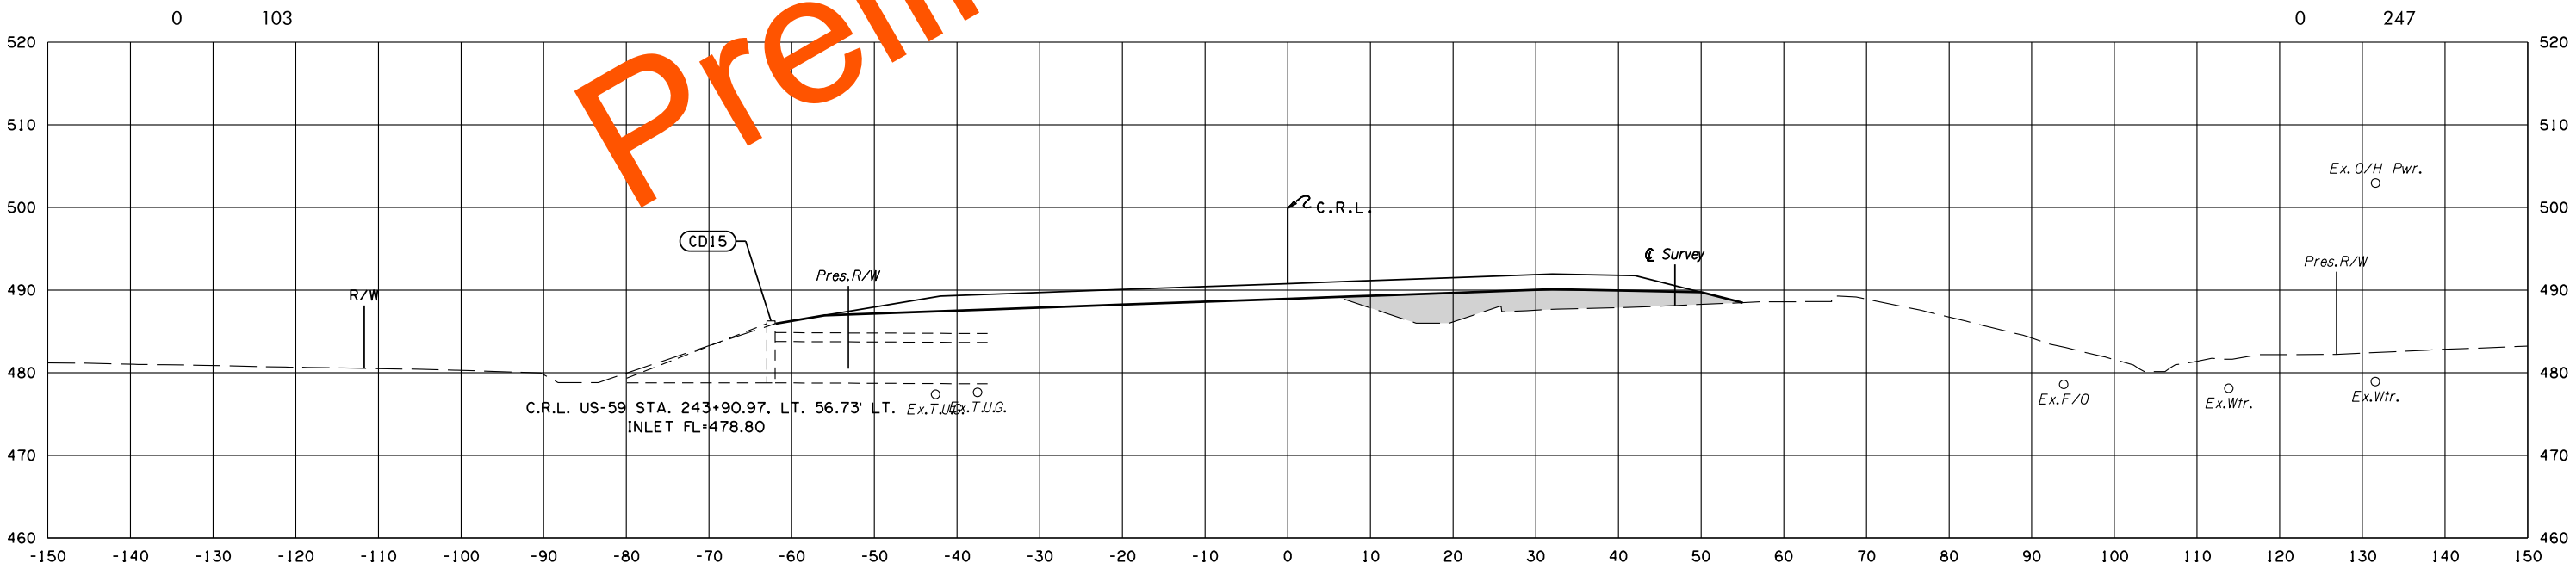

F.G.ELEV = 490.78
243 + 97.20



U.S. 59

STATE JOB NO. 17127(28)
LEFLORE COUNTY SHEET NO. X178

POB & ASSOCIATES, OKLAHOMA CITY, OK.						
FED. ROAD DIST. NO.	STATE	JOB PIECE NO.	FISCAL YEAR	SHEET NO.	TOTAL SHEETS	
6	OKLA.					
DESCRIPTION			REVISIONS		DATE	

AREA
CUT FILL

VOLUME
CUT FILL

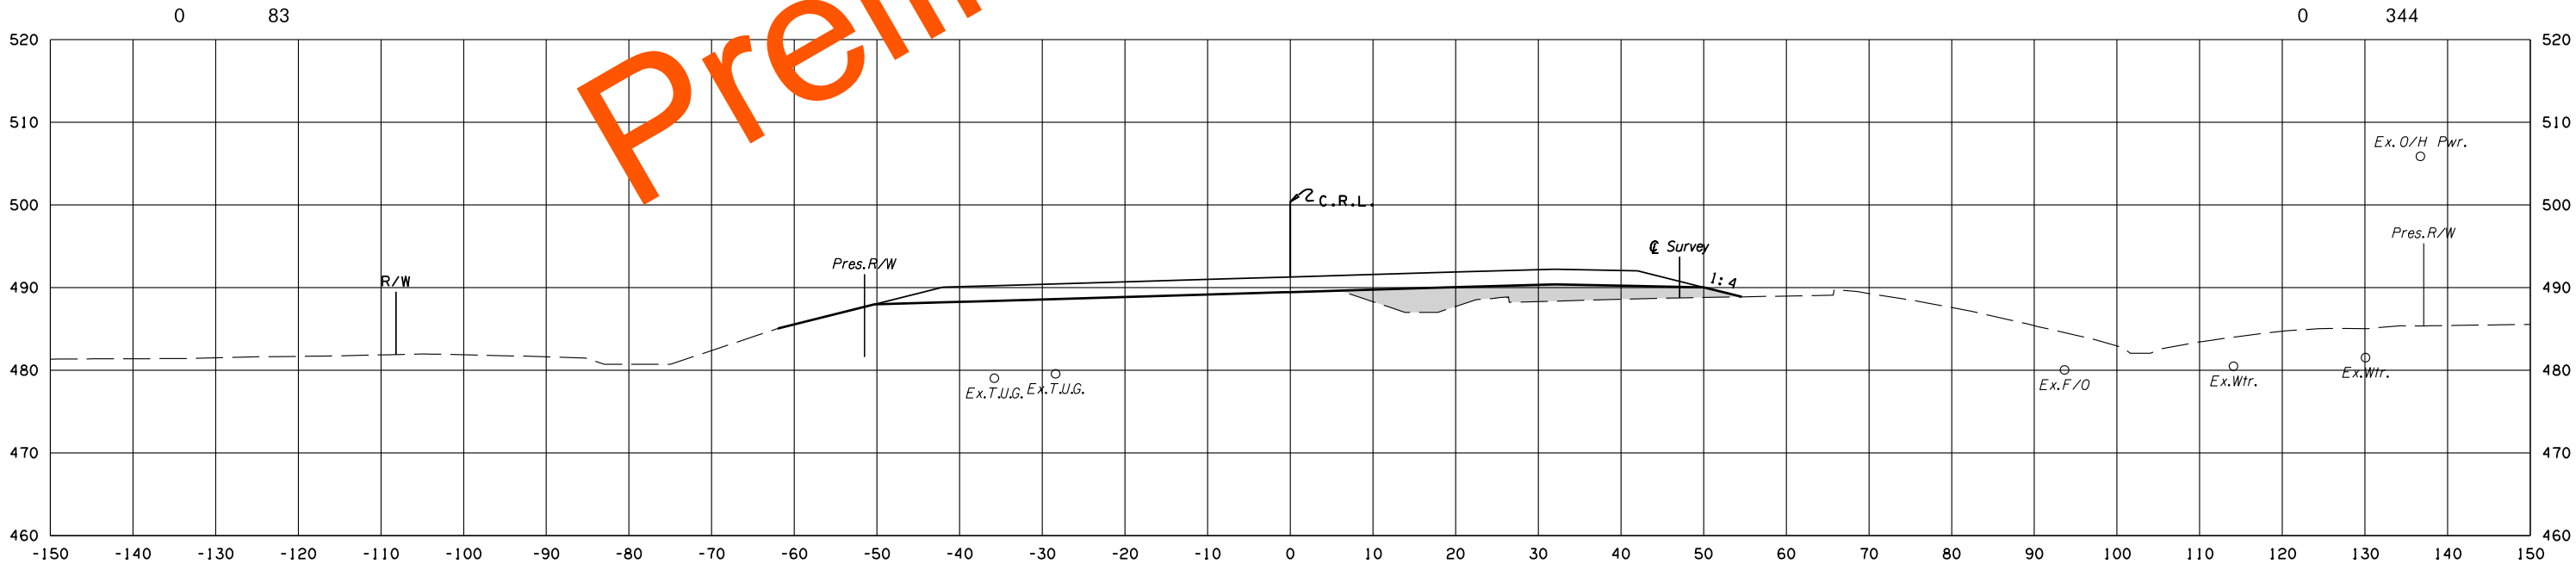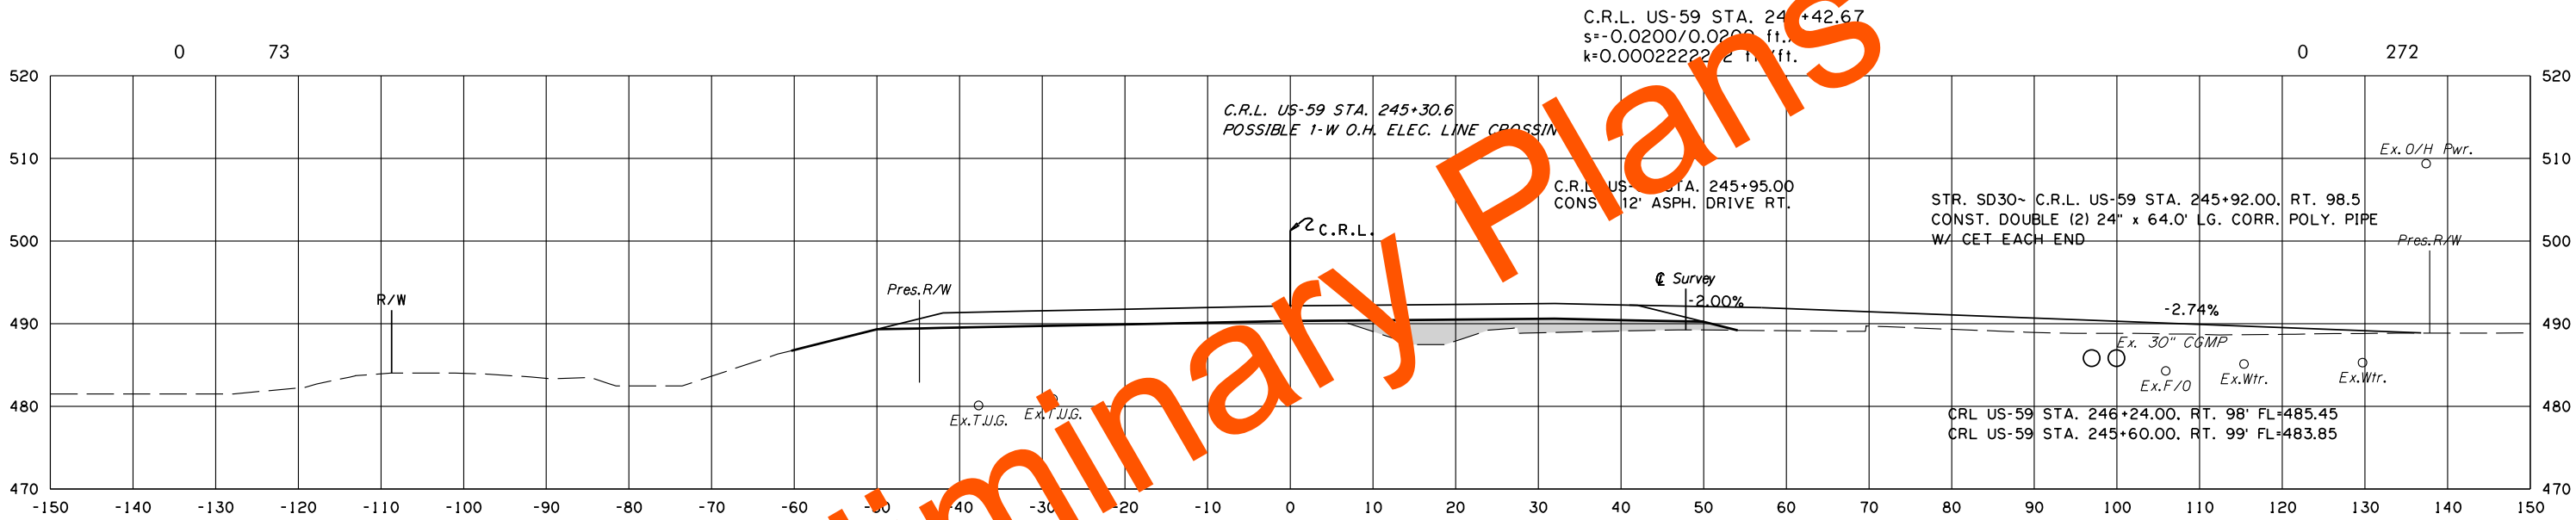



8/3/2022 2:25:16 PM
G:\PROJECTS\202943 0001 US 59 LeFlore Co\Roadway\1712728 Surfacing\XSections\1712728-US59-XSECS.dgn

POB & ASSOCIATES, OKLAHOMA CITY, OK.						
FED. ROAD DIST. NO.	STATE	JOB PIECE NO.	FISCAL YEAR	SHEET NO.	TOTAL SHEETS	
6	OKLA.					
DESCRIPTION			REVISIONS		DATE	

AREA
CUT FILL

VOLUME
CUT FILL

C.R.L. US-59 STA. 247+32.7
s=-0.0200/-0.0200 ft/ft.
k=0.0002222222 ft/ft.

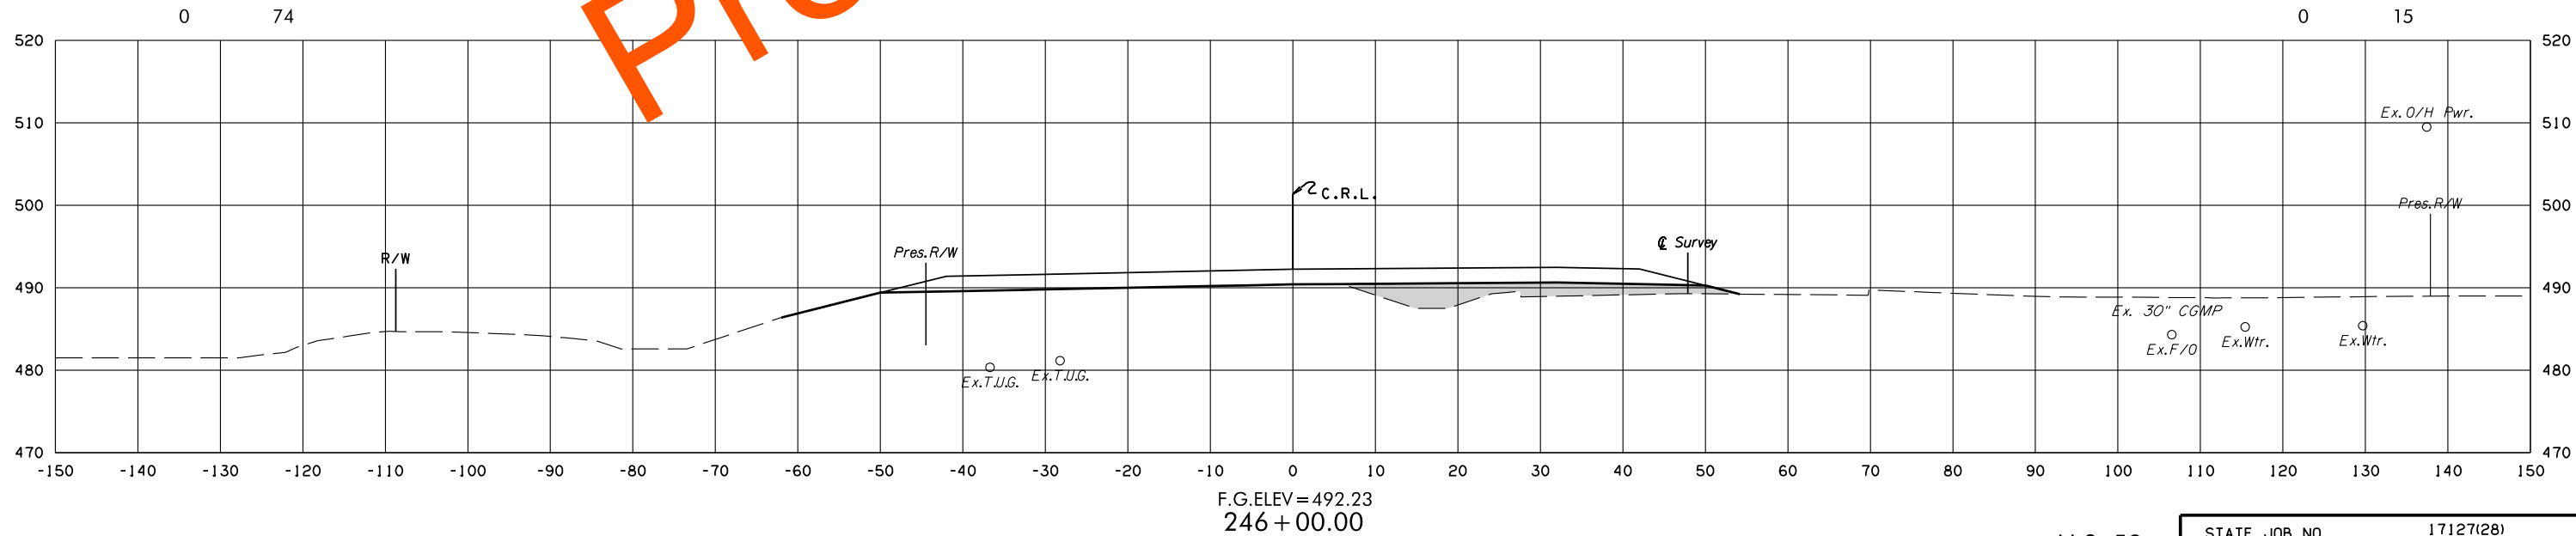
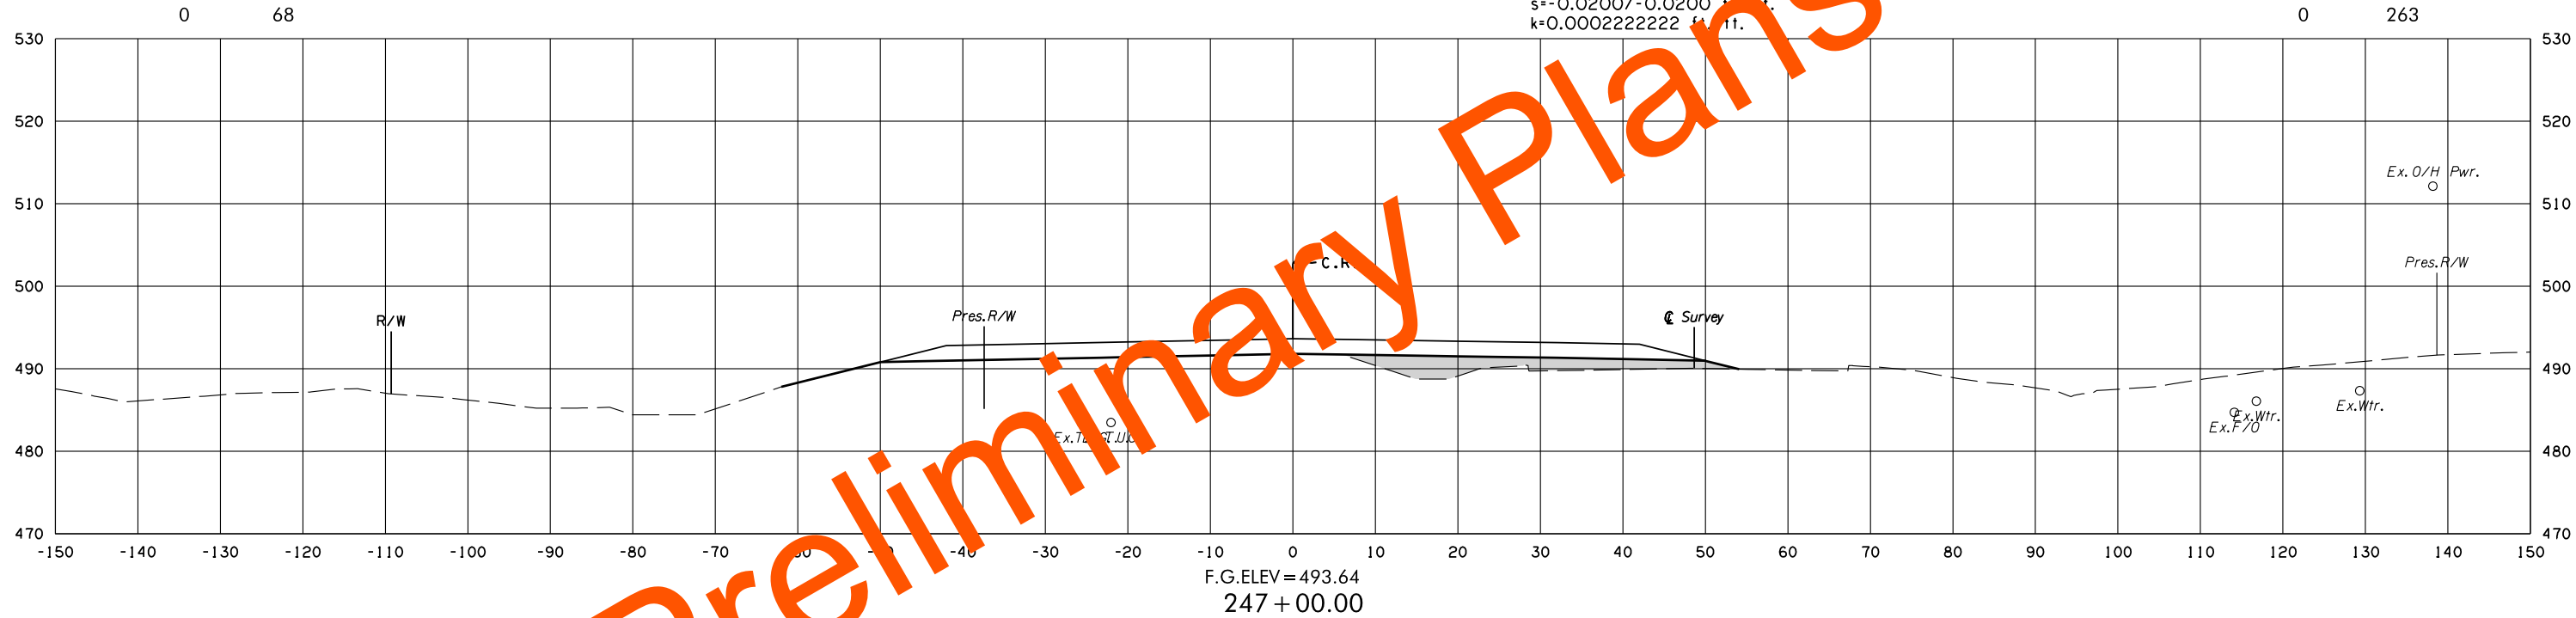


8/3/2022 2:25:17 PM G:\PROJECTS\202943 0001 US 59 LeFlore Co\Roadway\1712728 Surfacing\Xsections\1712728-US59-XSECS.dgn

POB & ASSOCIATES, OKLAHOMA CITY, OK.						
FED. ROAD DIST. NO.	STATE	JOB PIECE NO.	FISCAL YEAR	SHEET NO.	TOTAL SHEETS	
6	OKLA.					
DESCRIPTION			REVISIONS		DATE	

AREA
CUT FILL

VOLUME
CUT FILL

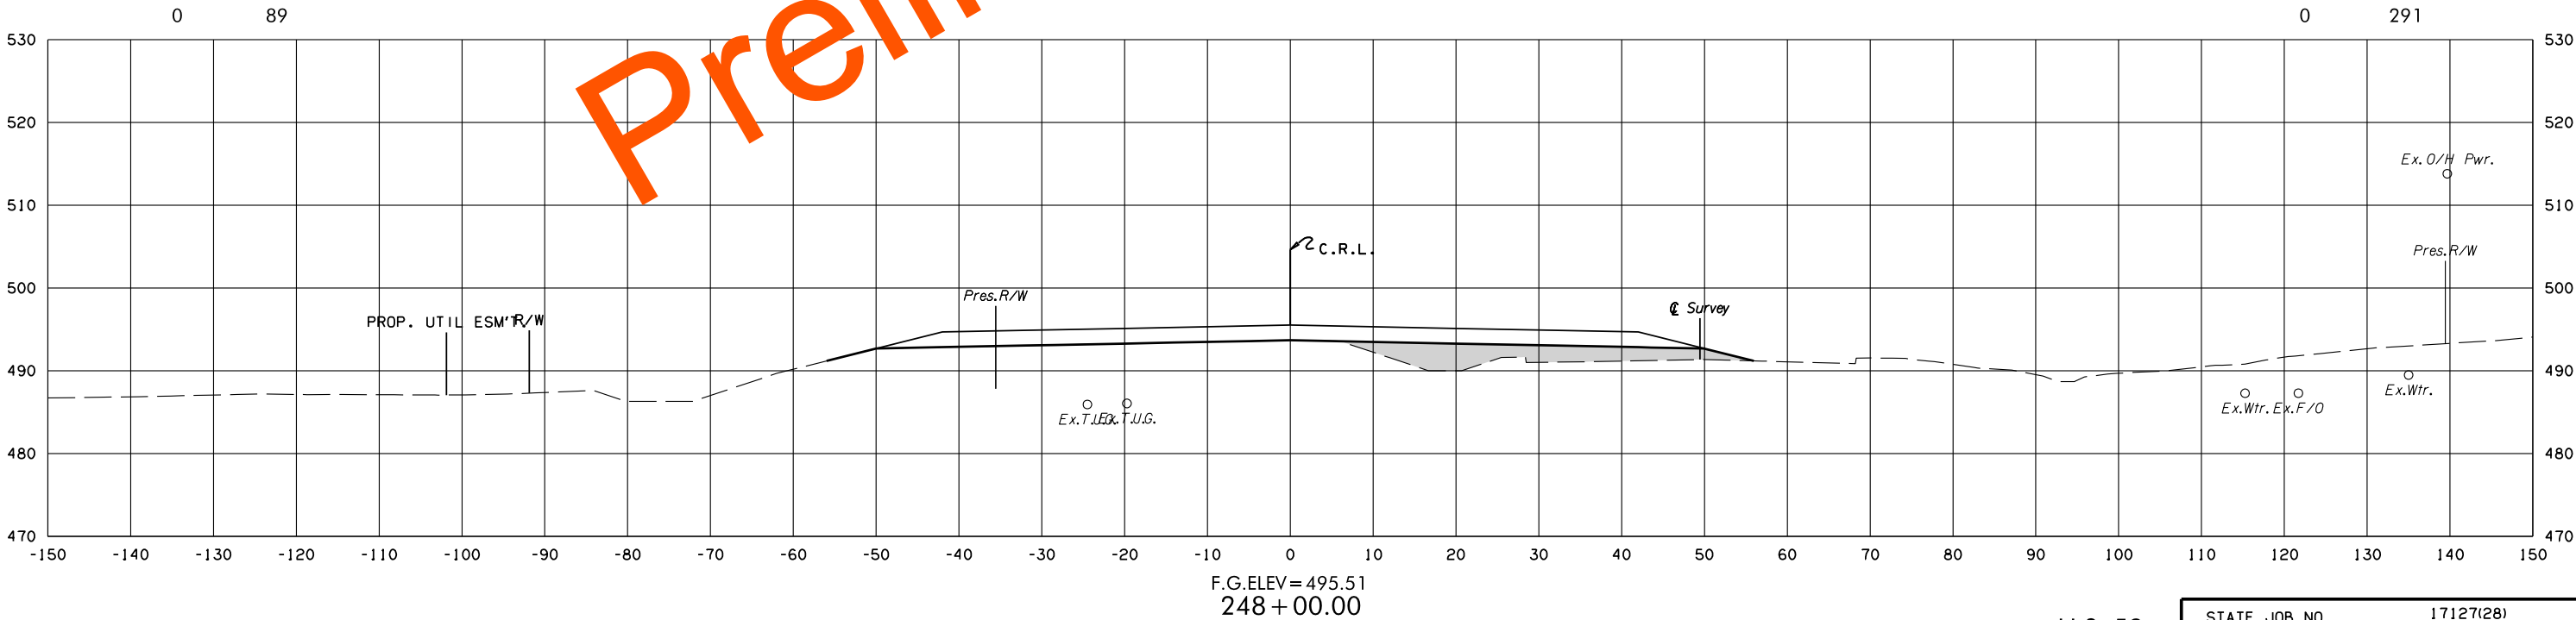
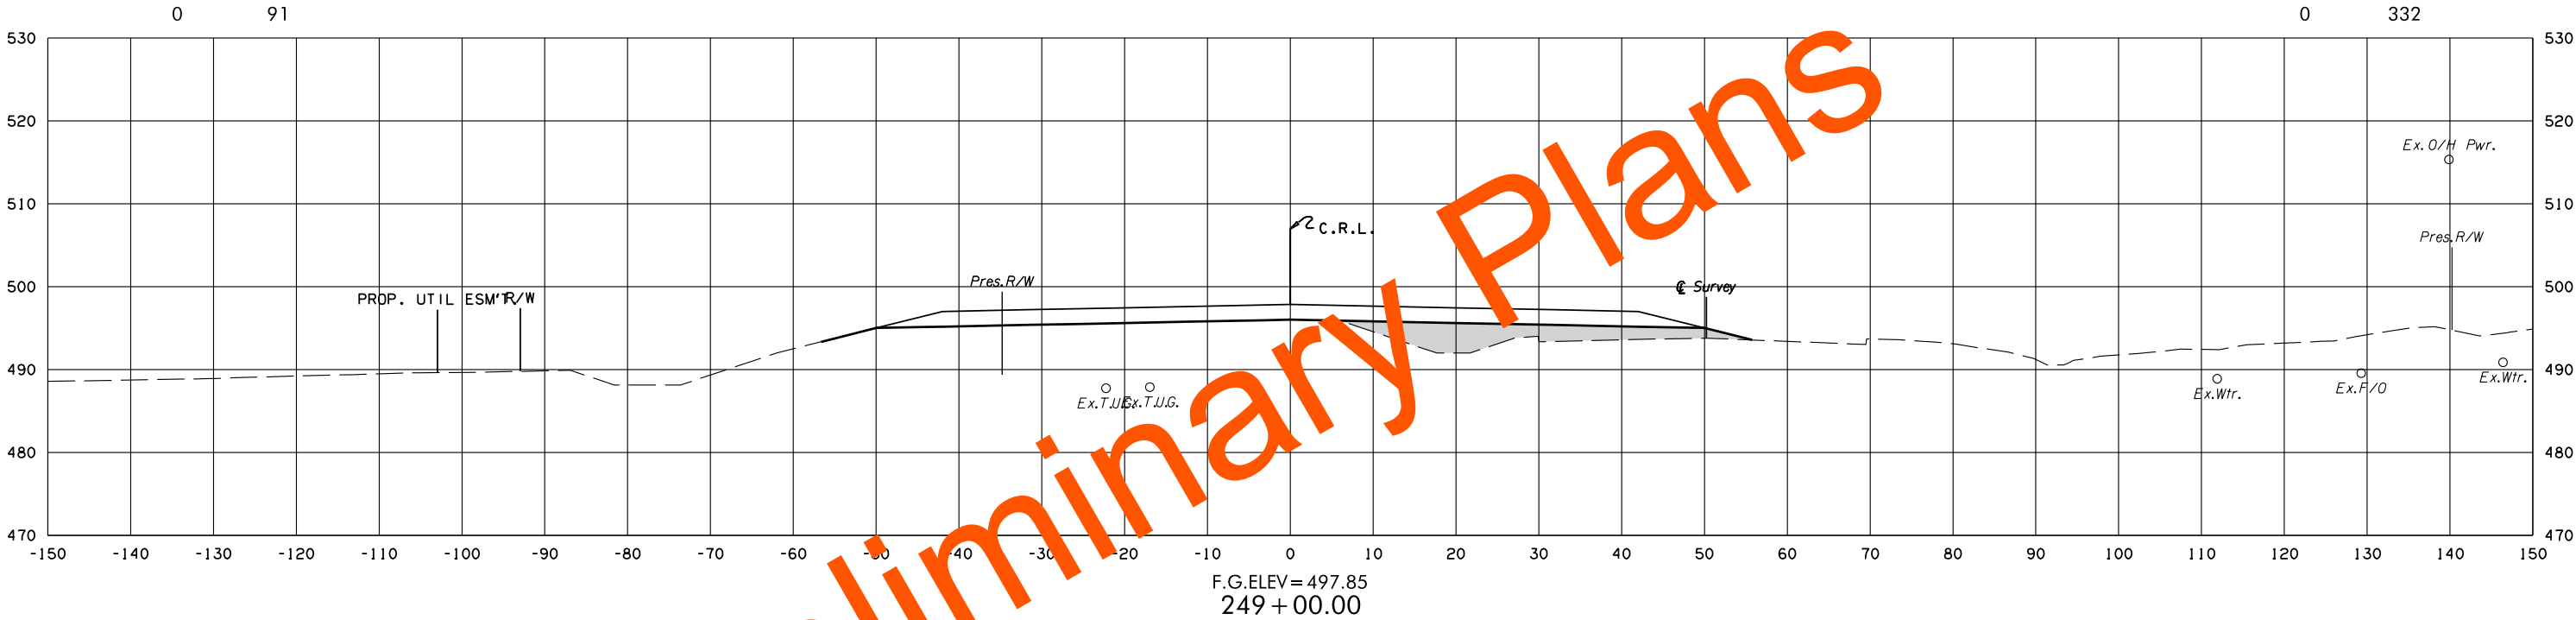


8/3/2022 2:25:19 PM
G:\PROJECTS\202943 0001 US 59 LeFlore Co\Roadway\1712728 Surfacing\Xsections\1712728-US59-XSECS.dgn

POB & ASSOCIATES, OKLAHOMA CITY, OK.						
FED. ROAD DIST. NO.	STATE	JOB PIECE NO.	FISCAL YEAR	SHEET NO.	TOTAL SHEETS	
6	OKLA.					
DESCRIPTION			REVISIONS		DATE	

AREA
CUT FILL

VOLUME
CUT FILL

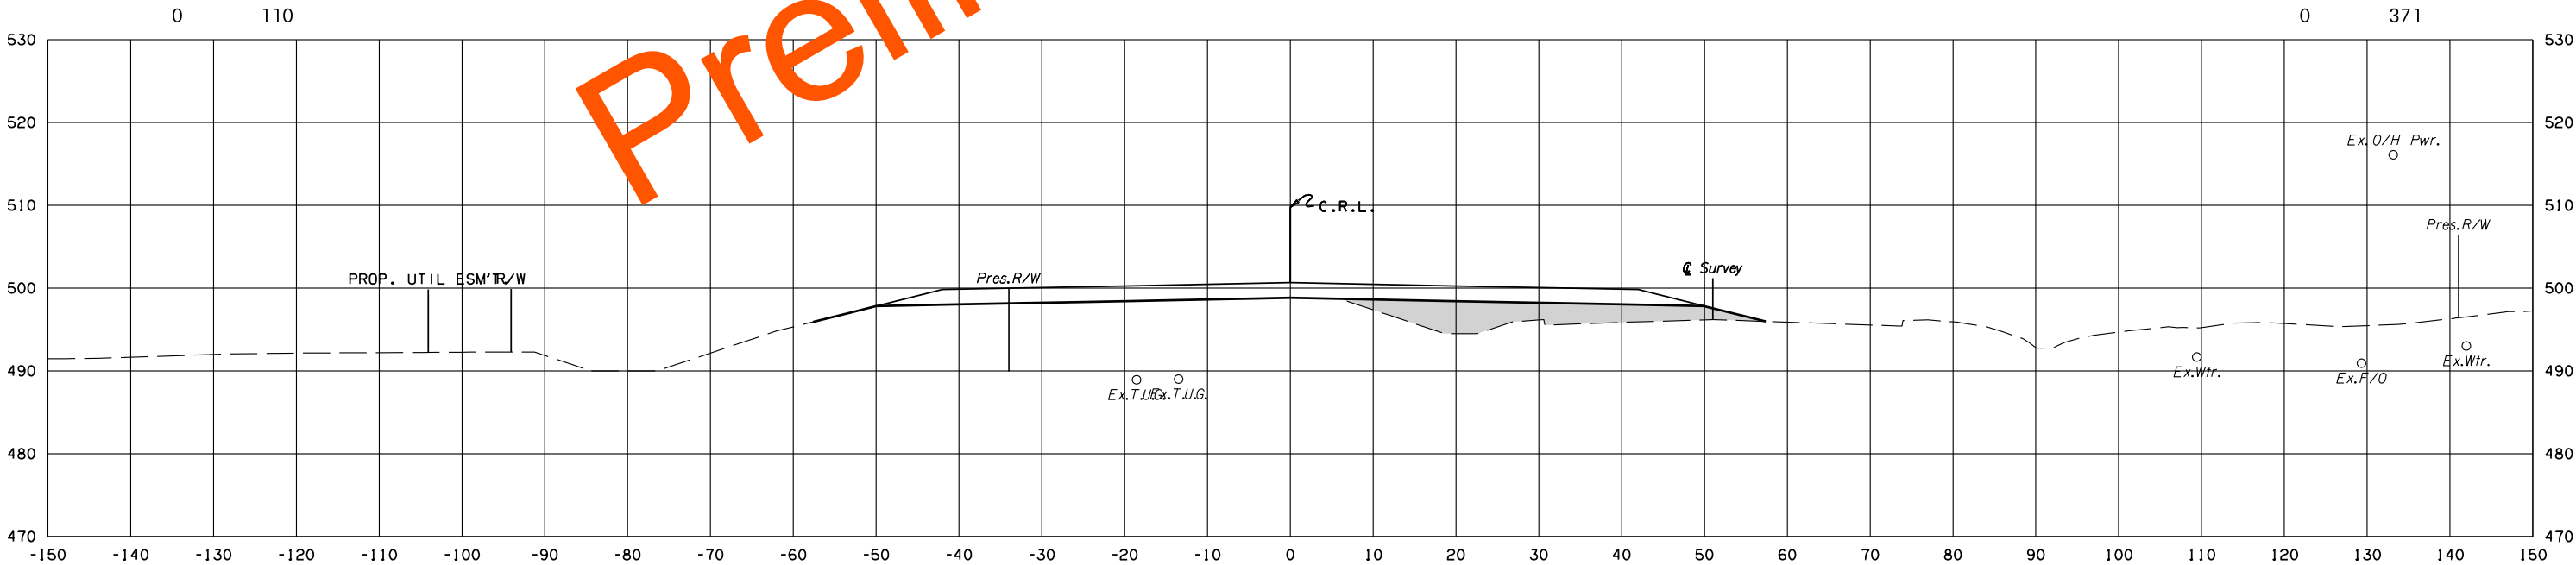
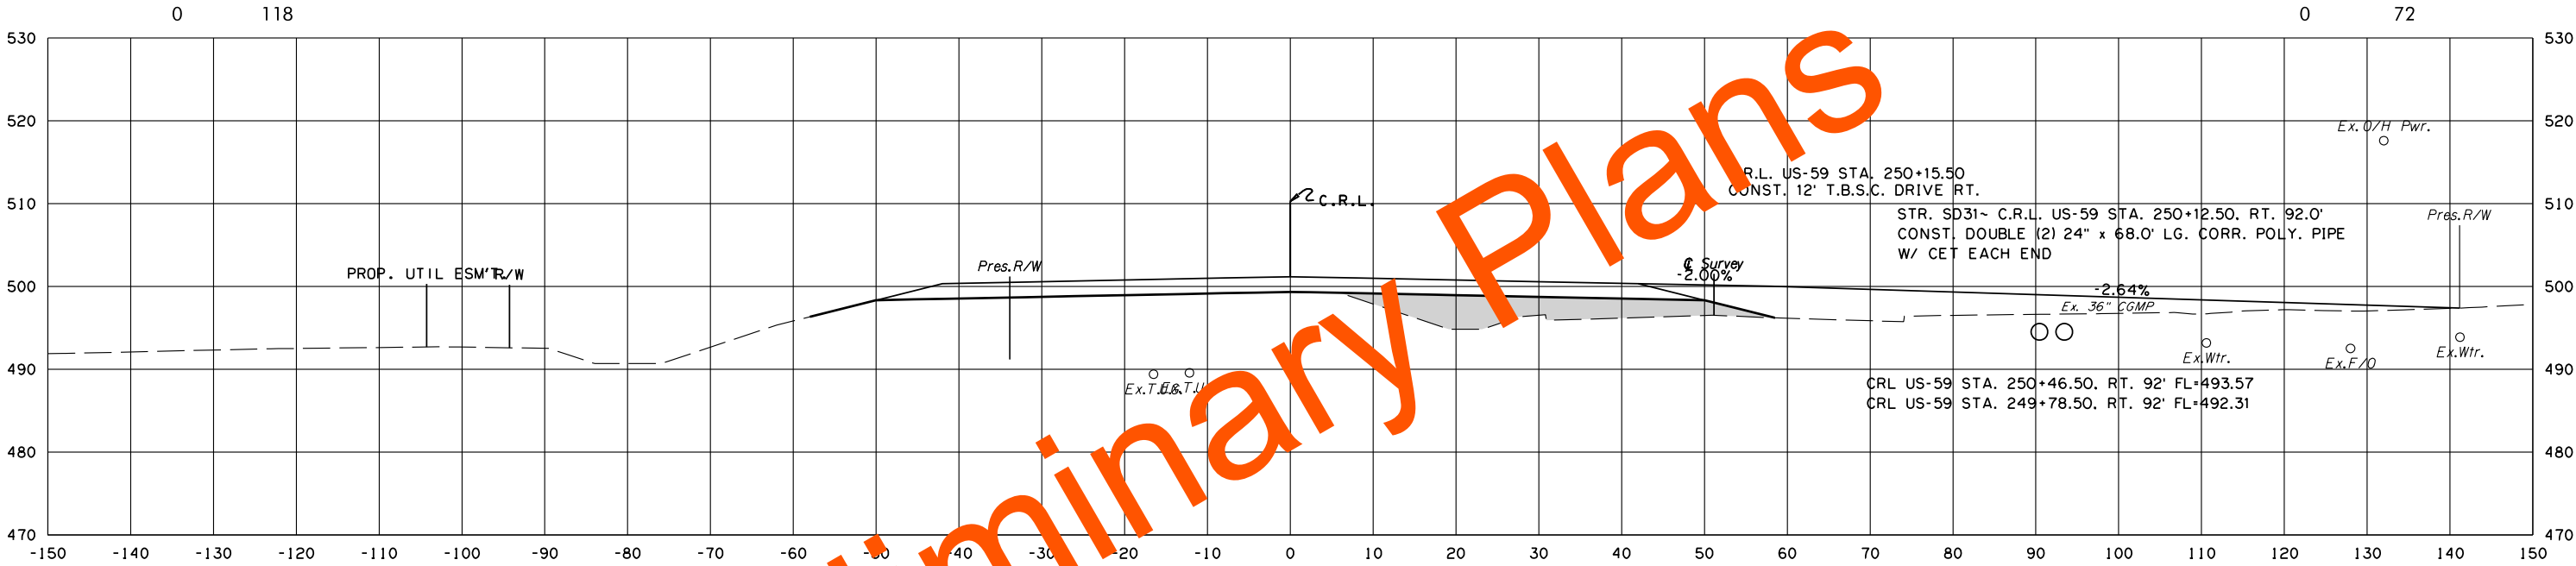


8/3/2022 2:25:20 PM
G:\PROJECTS\2024\3 0001 US 59 LeFlore Co\Roadway\1712728 Surfacing\Xsections\1712728-US59-XSECS.dgn

POB & ASSOCIATES, OKLAHOMA CITY, OK.						
FED. ROAD DIST. NO.	STATE	JOB PIECE NO.	FISCAL YEAR	SHEET NO.	TOTAL SHEETS	
6	OKLA.					
DESCRIPTION			REVISIONS		DATE	

AREA
CUT FILL

VOLUME
CUT FILL

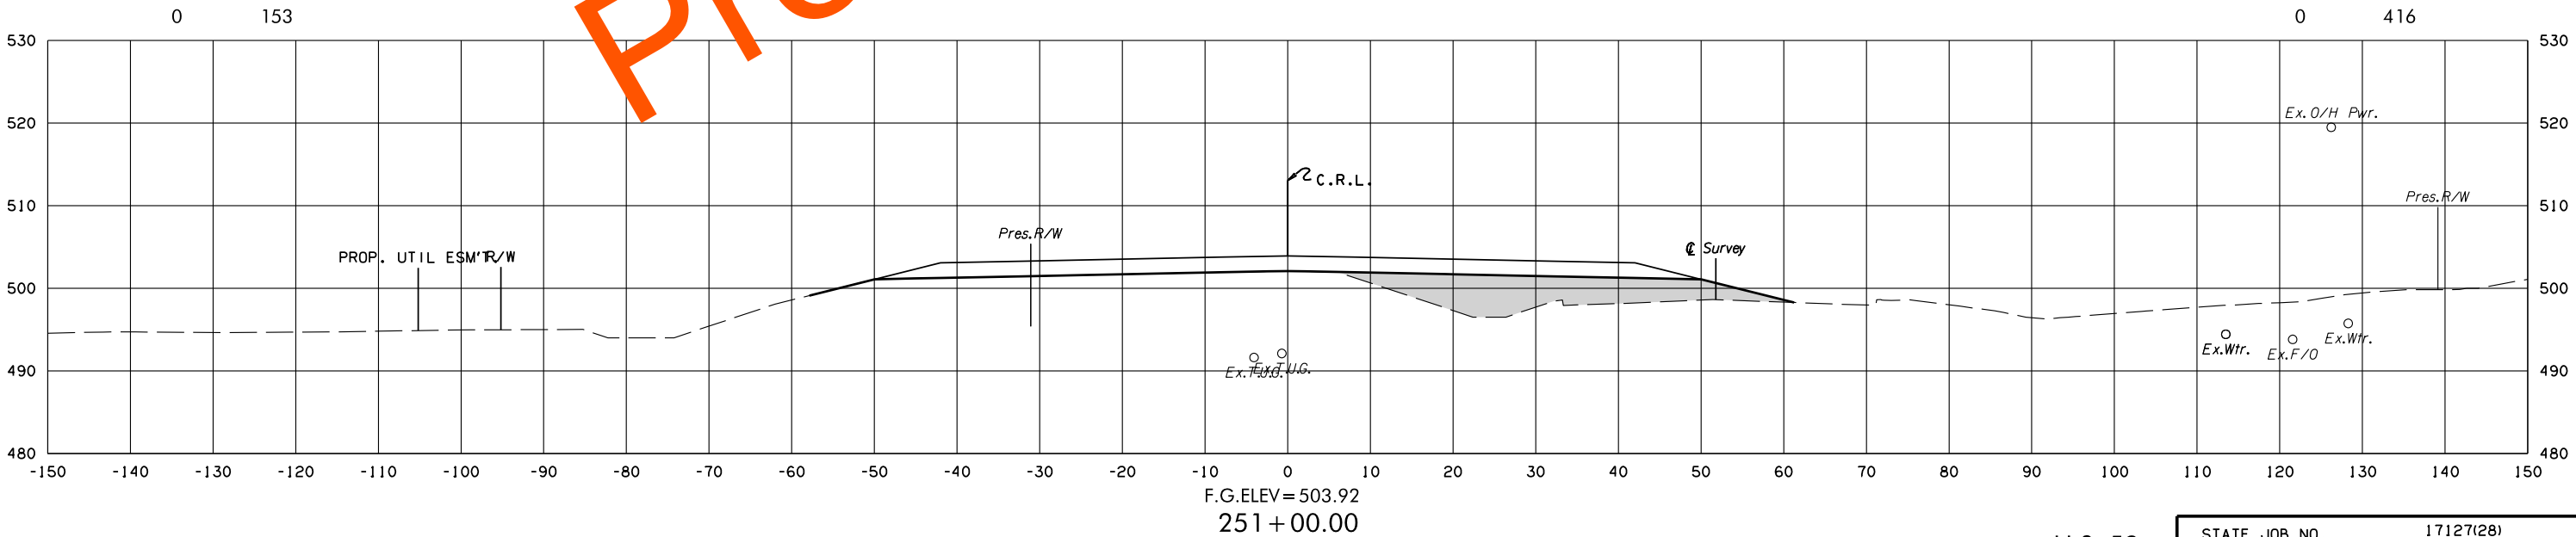
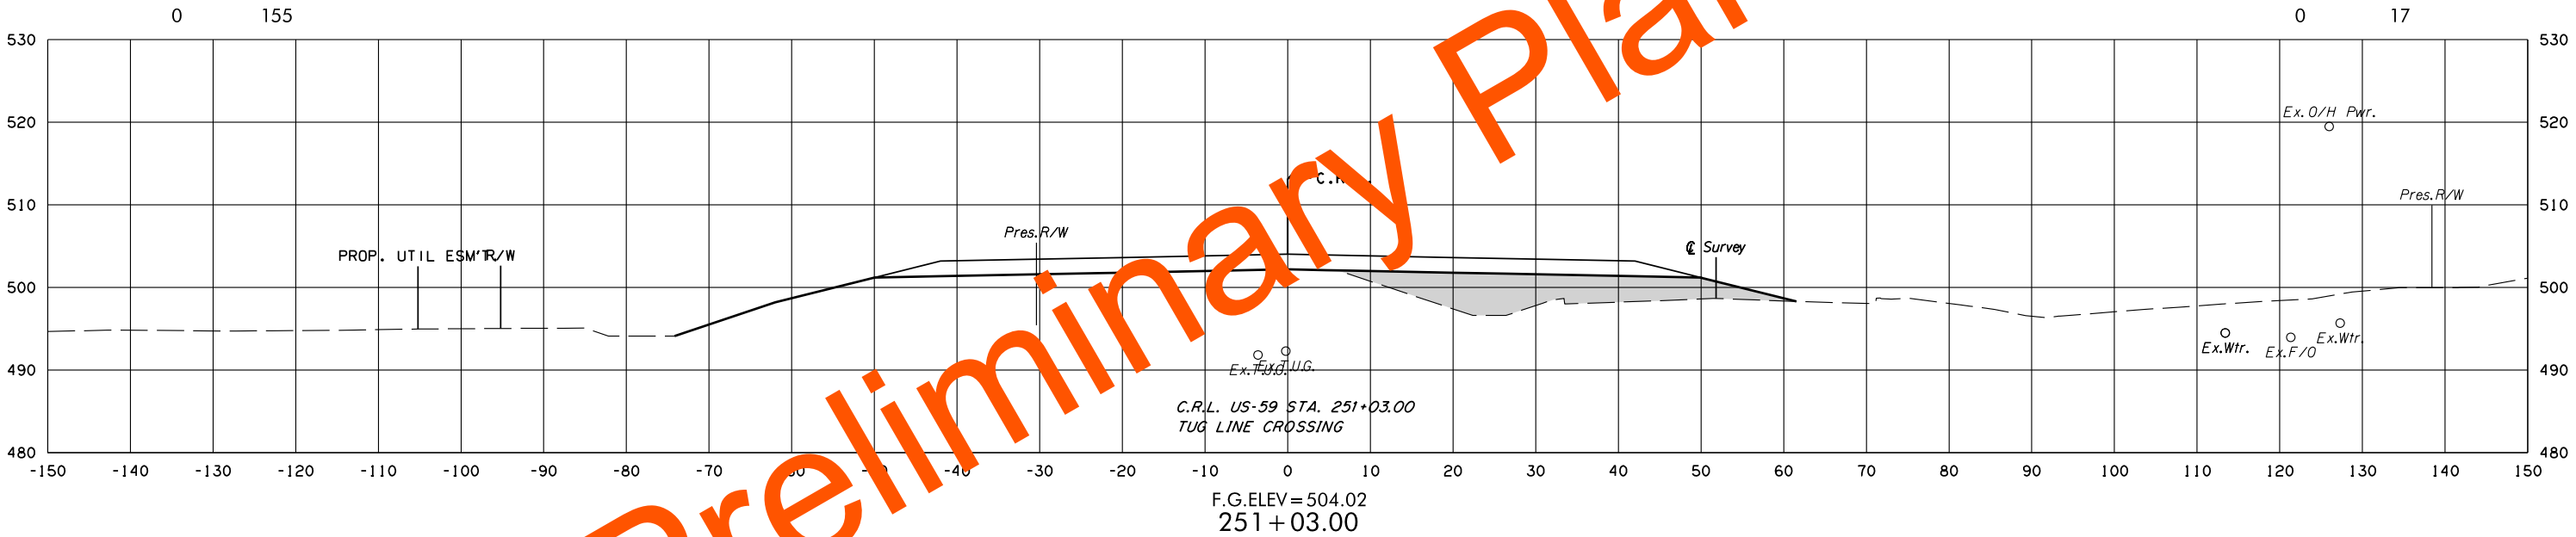


8/3/2022 2:25:21PM G:\PROJECTS\202943 0001 US 59 LeFlore Co\Roadway\1712728 Surfacing\XSections\1712728-US59-XSECS.dgn

POB & ASSOCIATES, OKLAHOMA CITY, OK.						
FED. ROAD DIST. NO.	STATE	JOB PIECE NO.	FISCAL YEAR	SHEET NO.	TOTAL SHEETS	
6	OKLA.					
DESCRIPTION			REVISIONS		DATE	

AREA
CUT FILL

VOLUME
CUT FILL

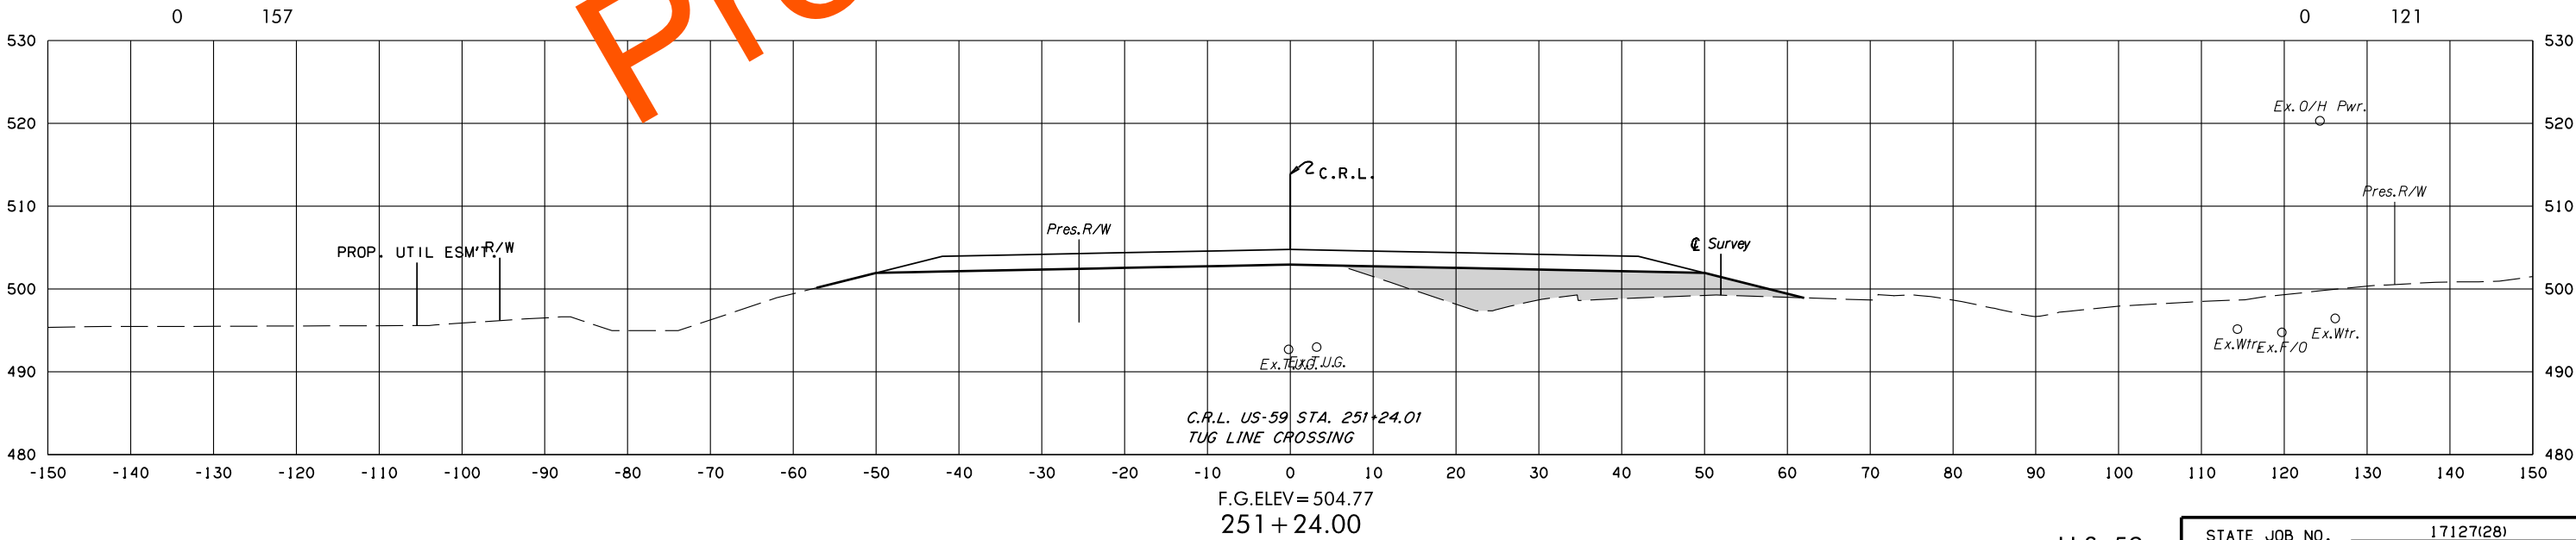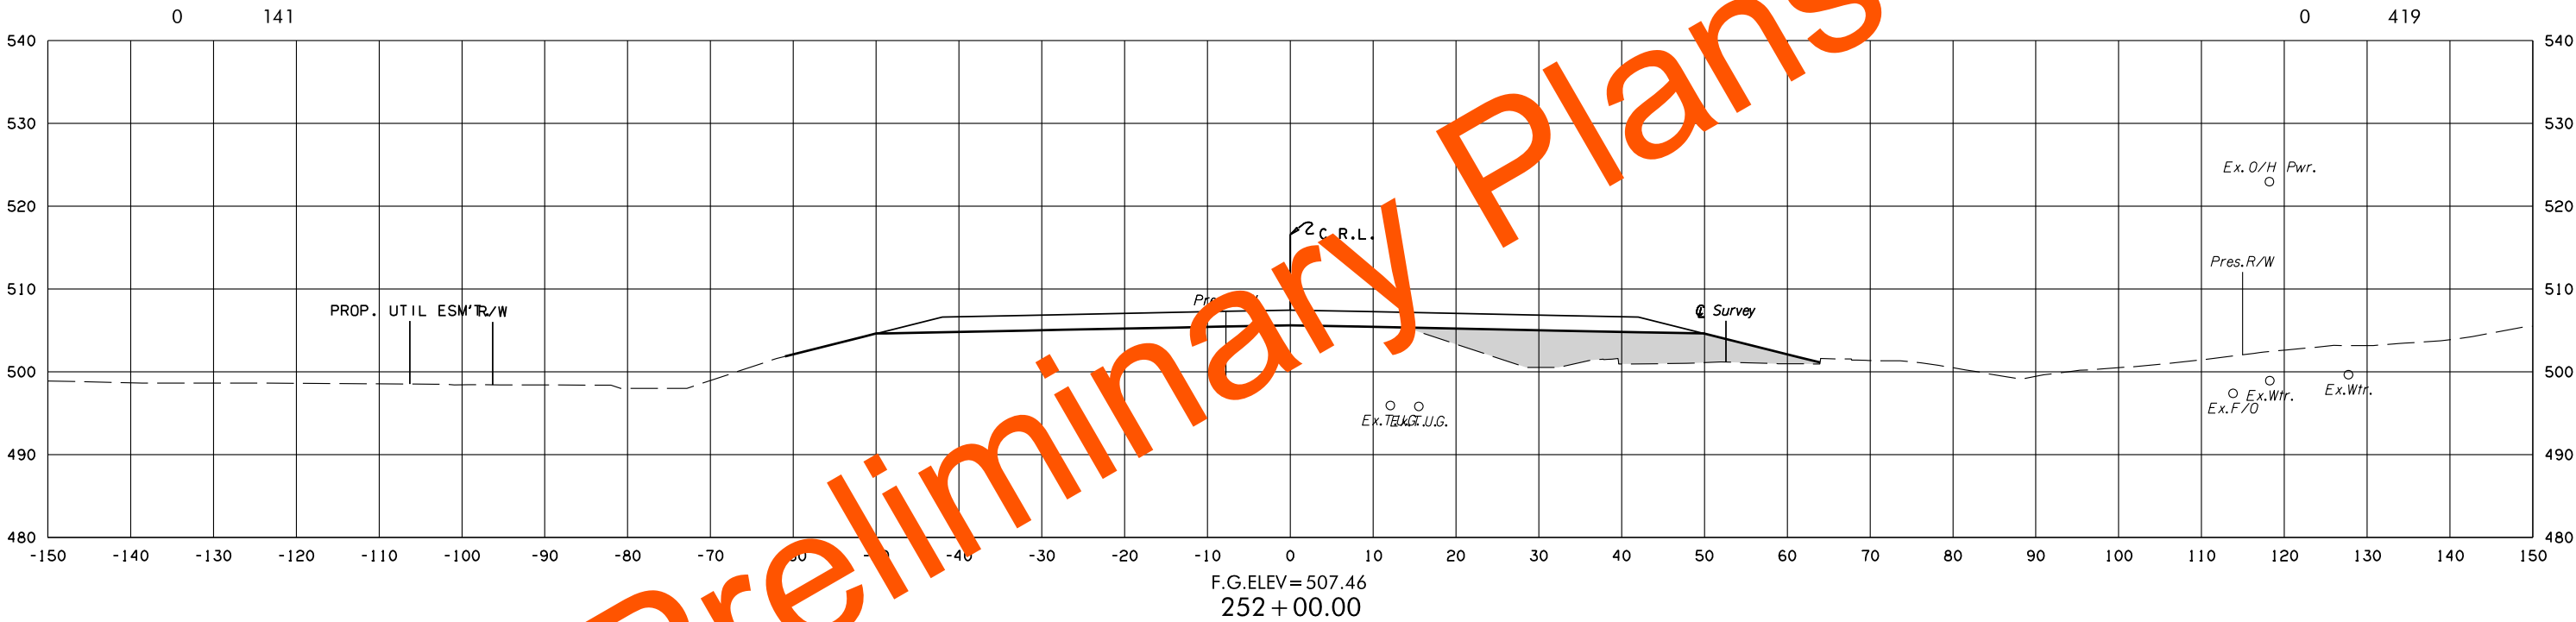

8/3/2022 2:25:23 PM
G:\PROJECTS\202943 0001 US 59 LeFlore Co\Roadway\1712728 Surfacing\XSections\1712728-US59-XSECS.dgn



U.S. 59

STATE JOB NO. 17127(28)
LEFLORE COUNTY SHEET NO. X184

POB & ASSOCIATES, OKLAHOMA CITY, OK.						
FED. DIST. NO.	ROAD NO.	STATE	JOB PIECE NO.	FISCAL YEAR	SHEET NO.	TOTAL SHEETS
6		OKLA.				
DESCRIPTION			REVISIONS		DATE	

AREA
CUT FILL

VOLUME
CUT FILL

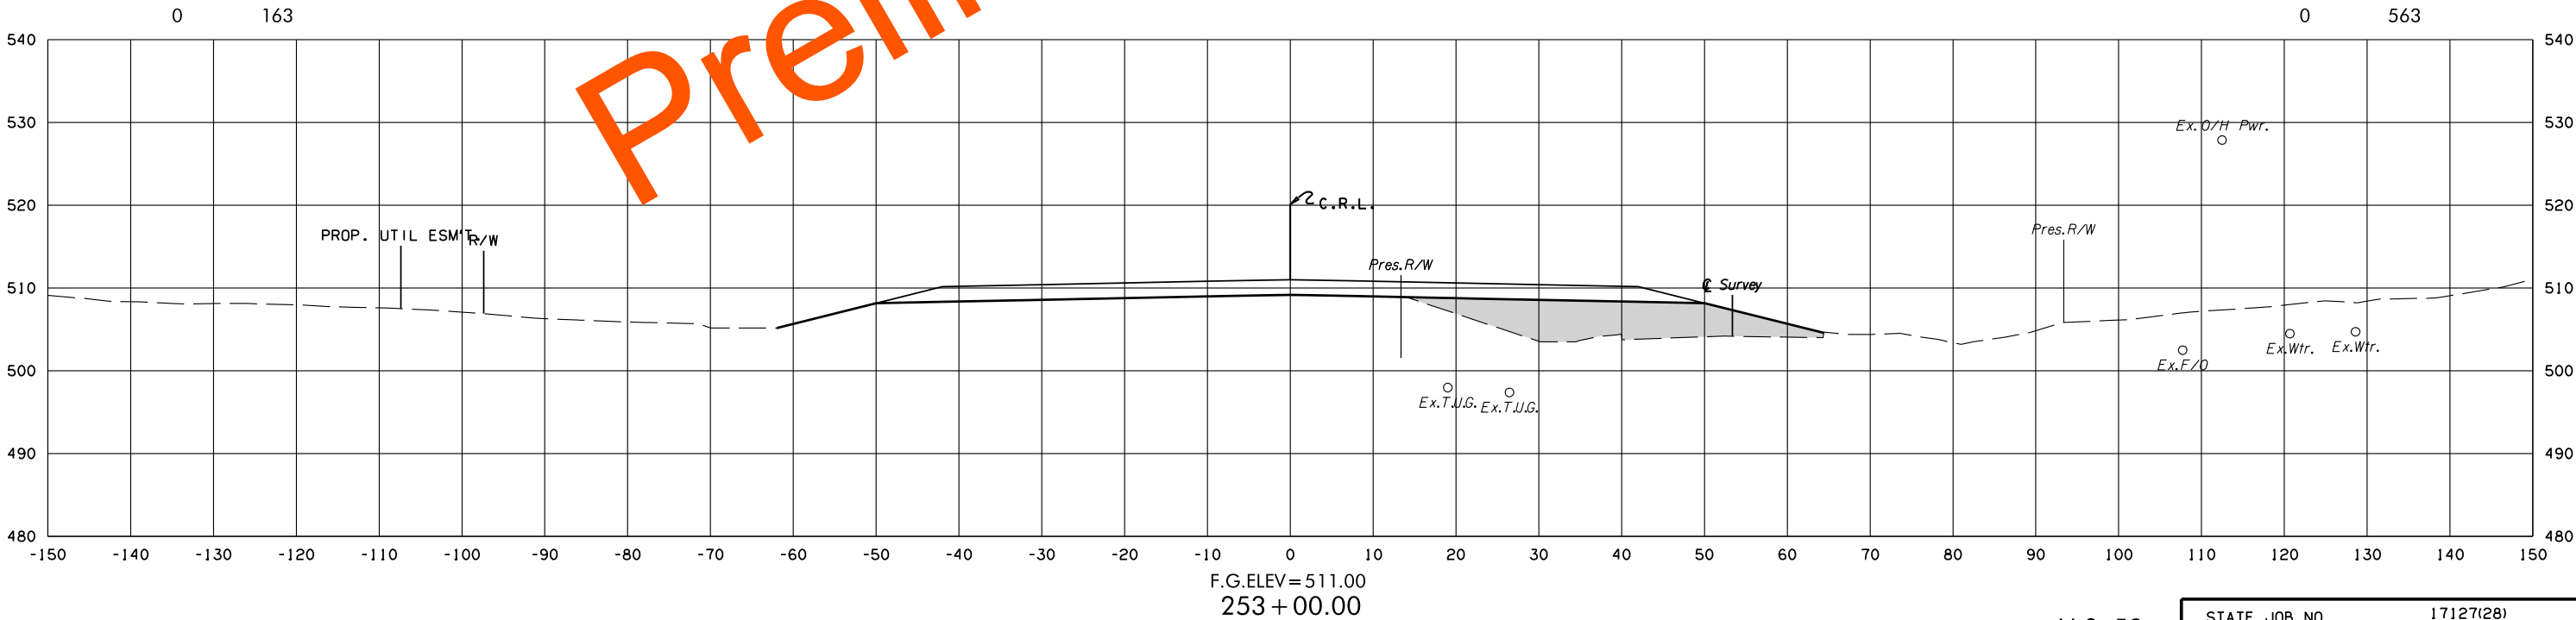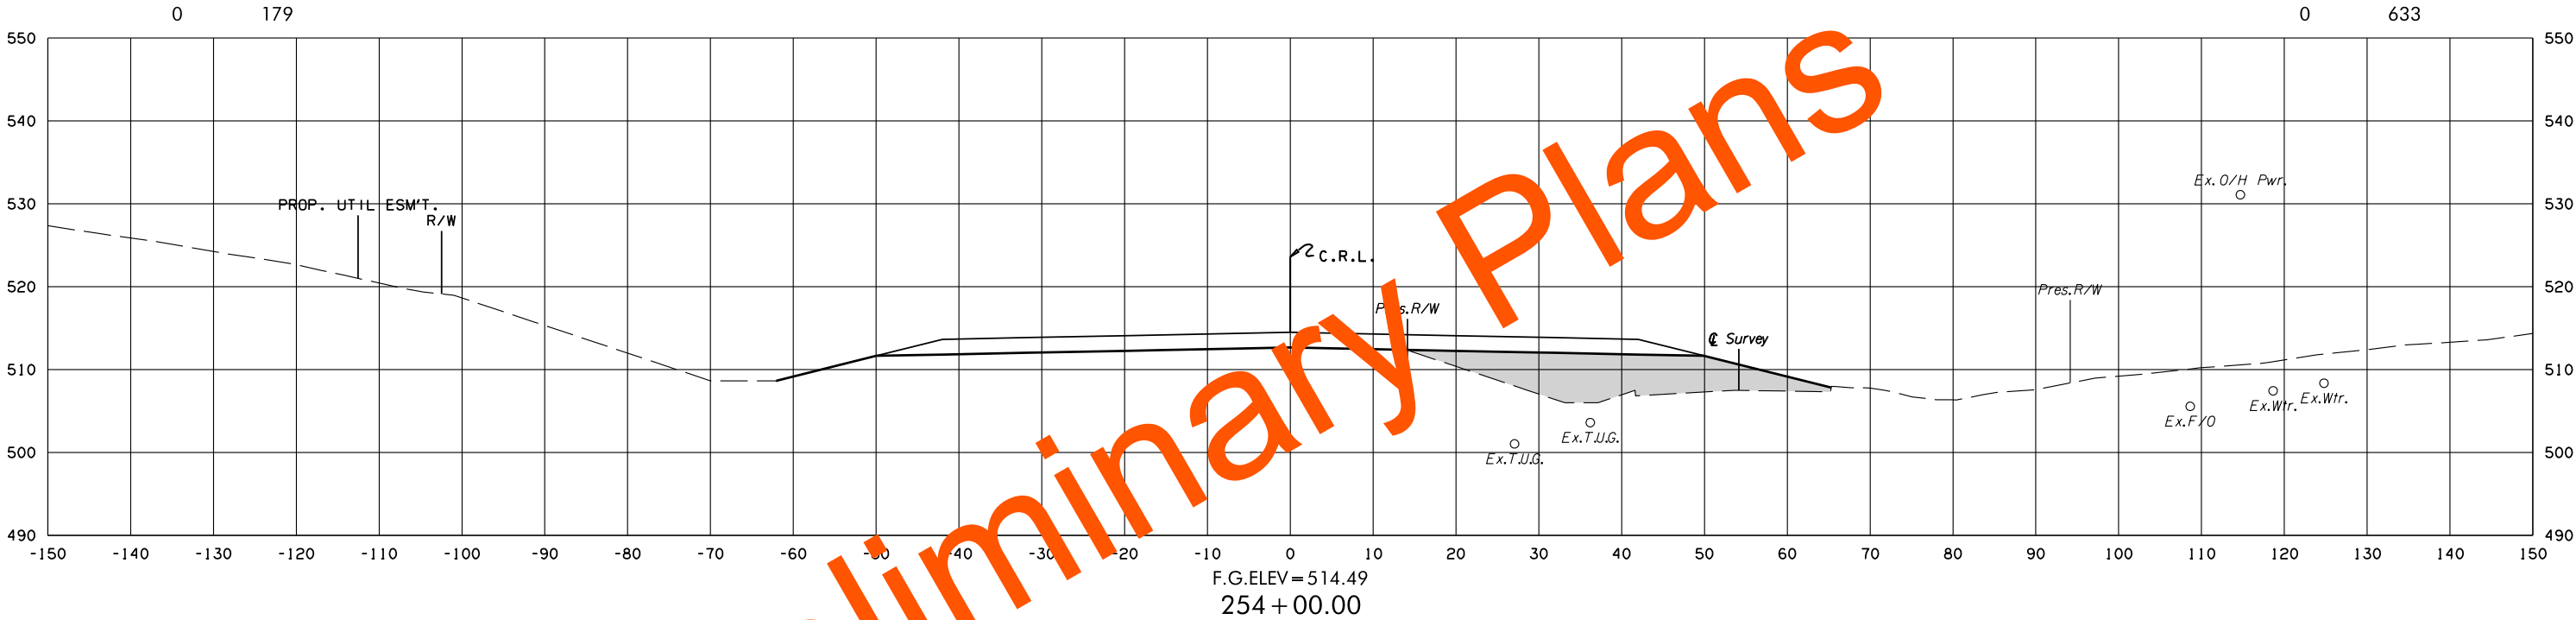


8/3/2022 2:25:24 PM
G:\PROJECTS\202943 0001 US 59 LeFlore Co\Roadway\1712728 Surfacing\Xsections\1712728-US59-XSECS.dgn


POB & ASSOCIATES, OKLAHOMA CITY, OK.						
FED. ROAD DIST. NO.	STATE	JOB PIECE NO.	FISCAL YEAR	SHEET NO.	TOTAL SHEETS	
6	OKLA.					
DESCRIPTION			REVISIONS		DATE	

AREA
CUT FILL

VOLUME
CUT FILL

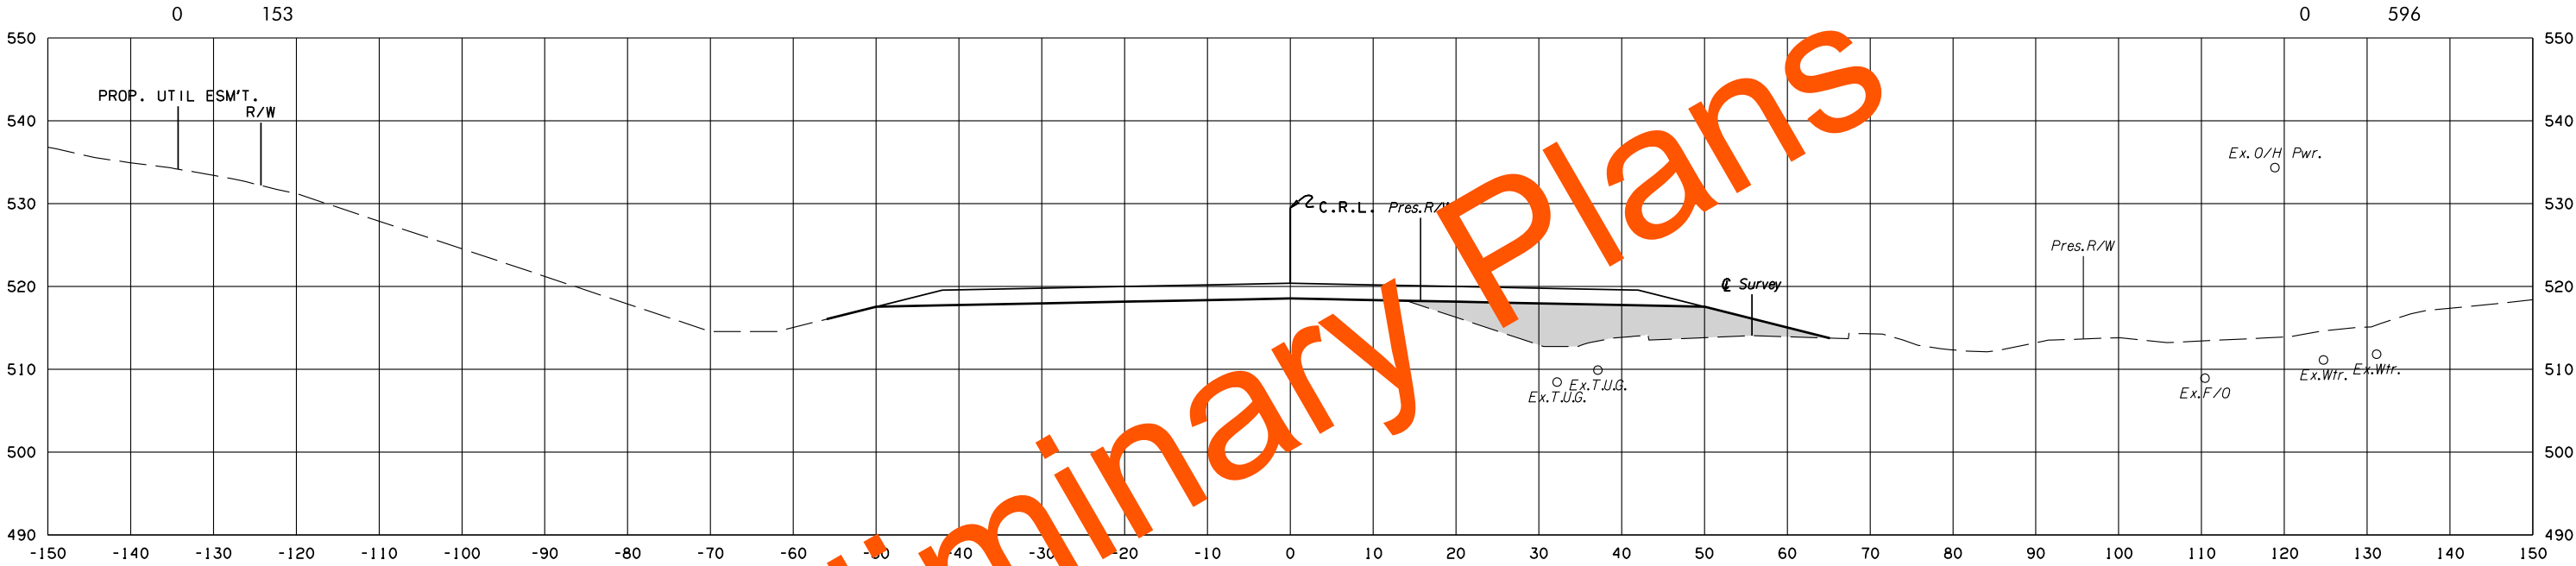

F.G.ELEV=520.39
256+00.00

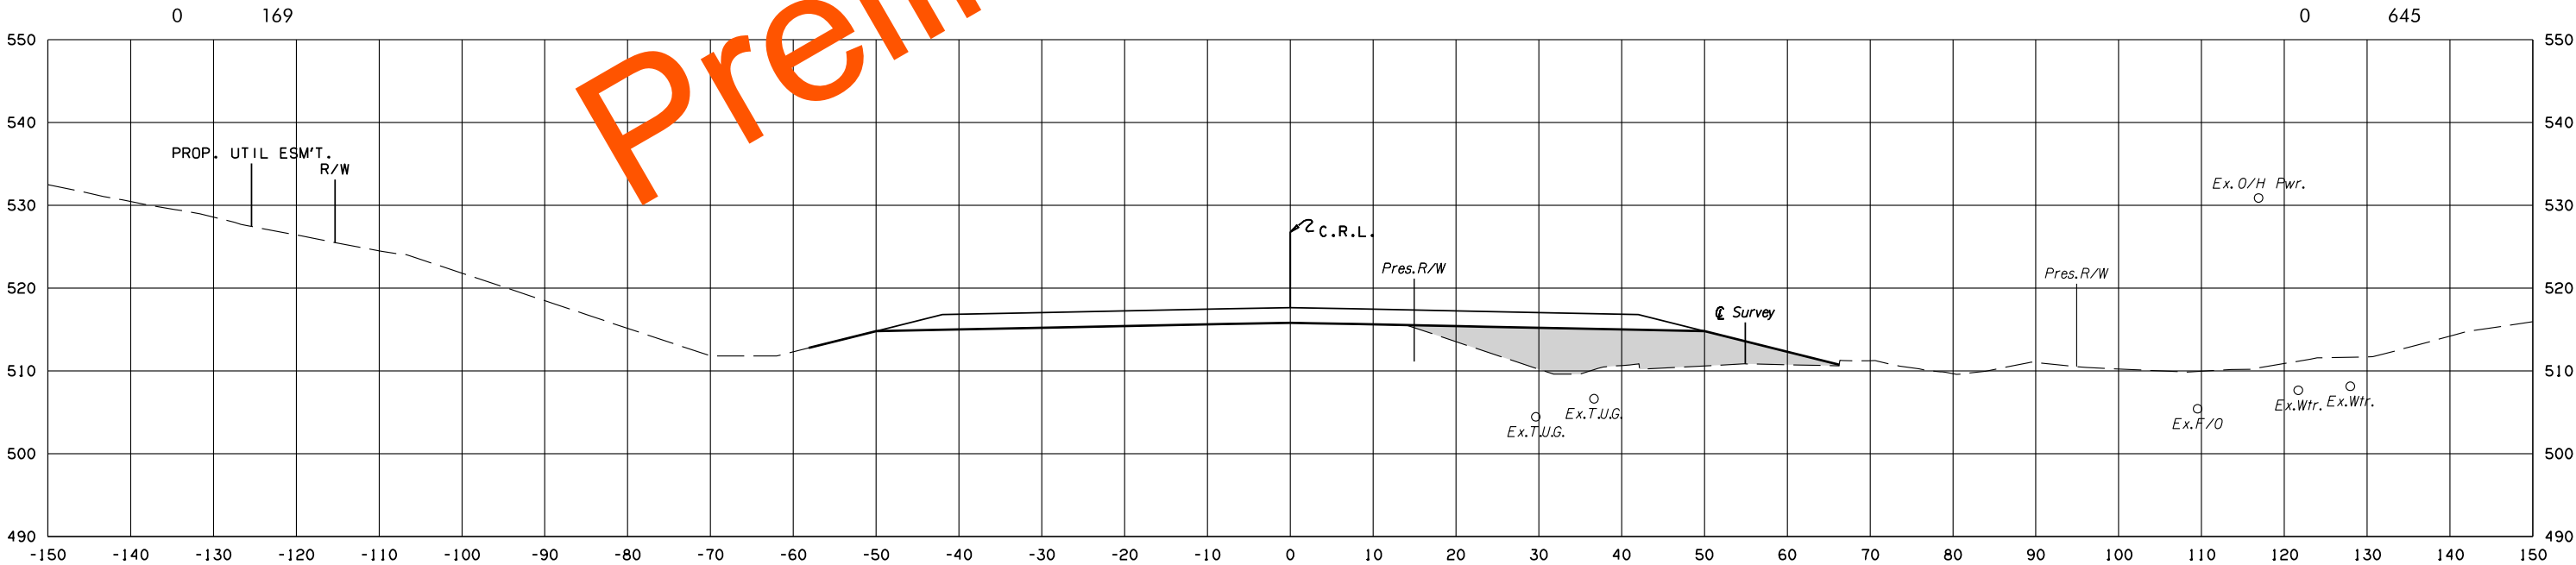

F.G.ELEV=517.64
255+00.00



U.S. 59

STATE JOB NO. 17127(28)
LEFLORE COUNTY SHEET NO. X186

POB & ASSOCIATES, OKLAHOMA CITY, OK.						
FED. ROAD DIST. NO.	STATE	JOB PIECE NO.	FISCAL YEAR	SHEET NO.	TOTAL SHEETS	
6	OKLA.					
DESCRIPTION			REVISIONS		DATE	

AREA
CUT FILL

VOLUME
CUT FILL

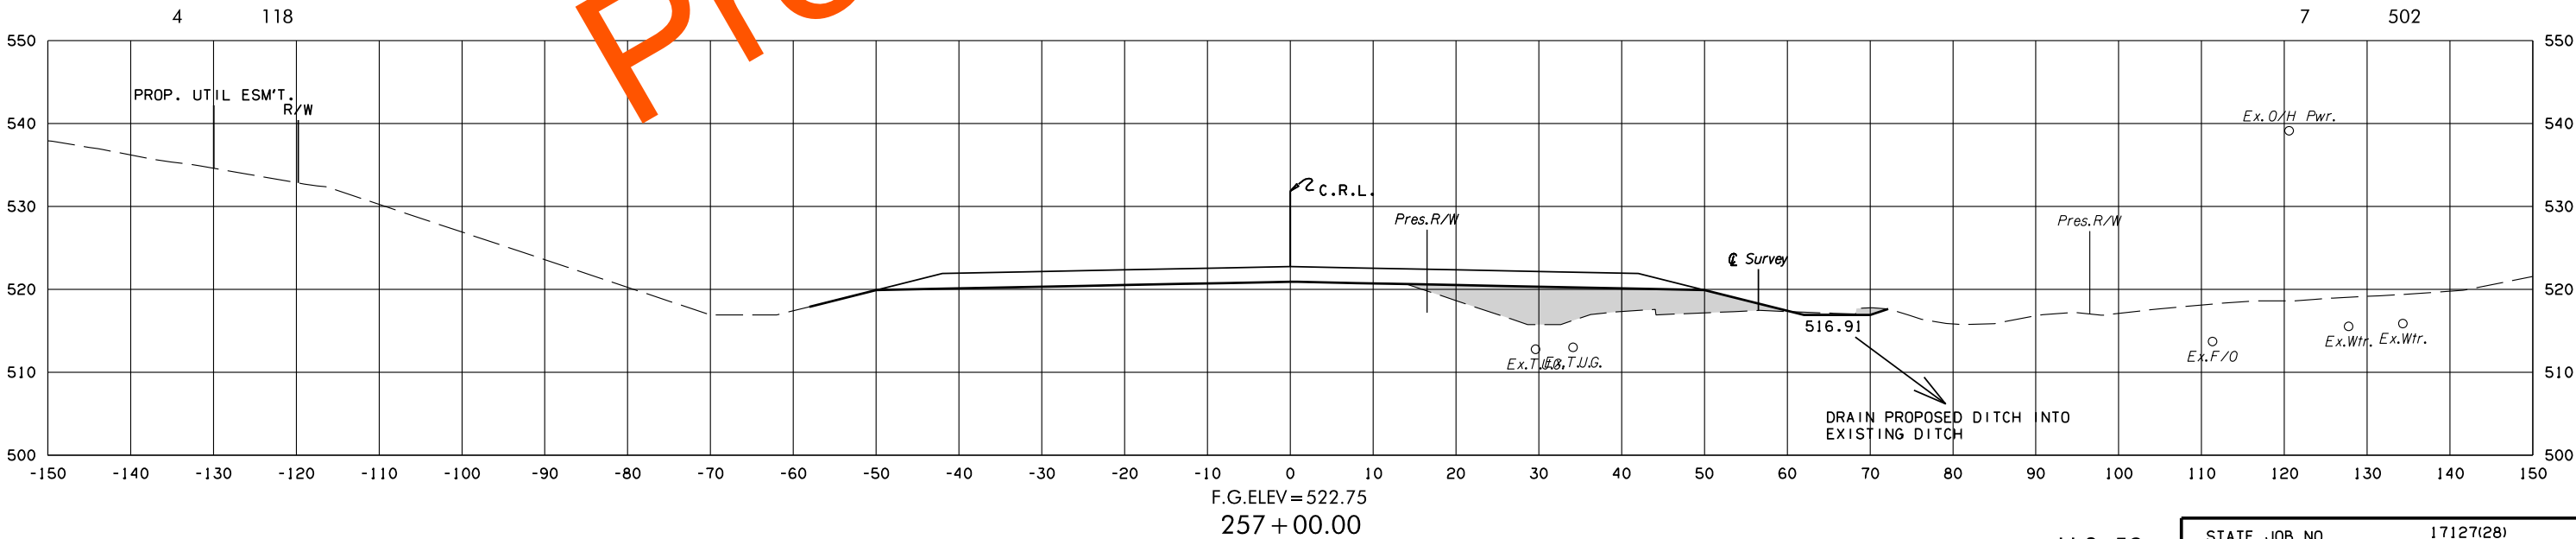
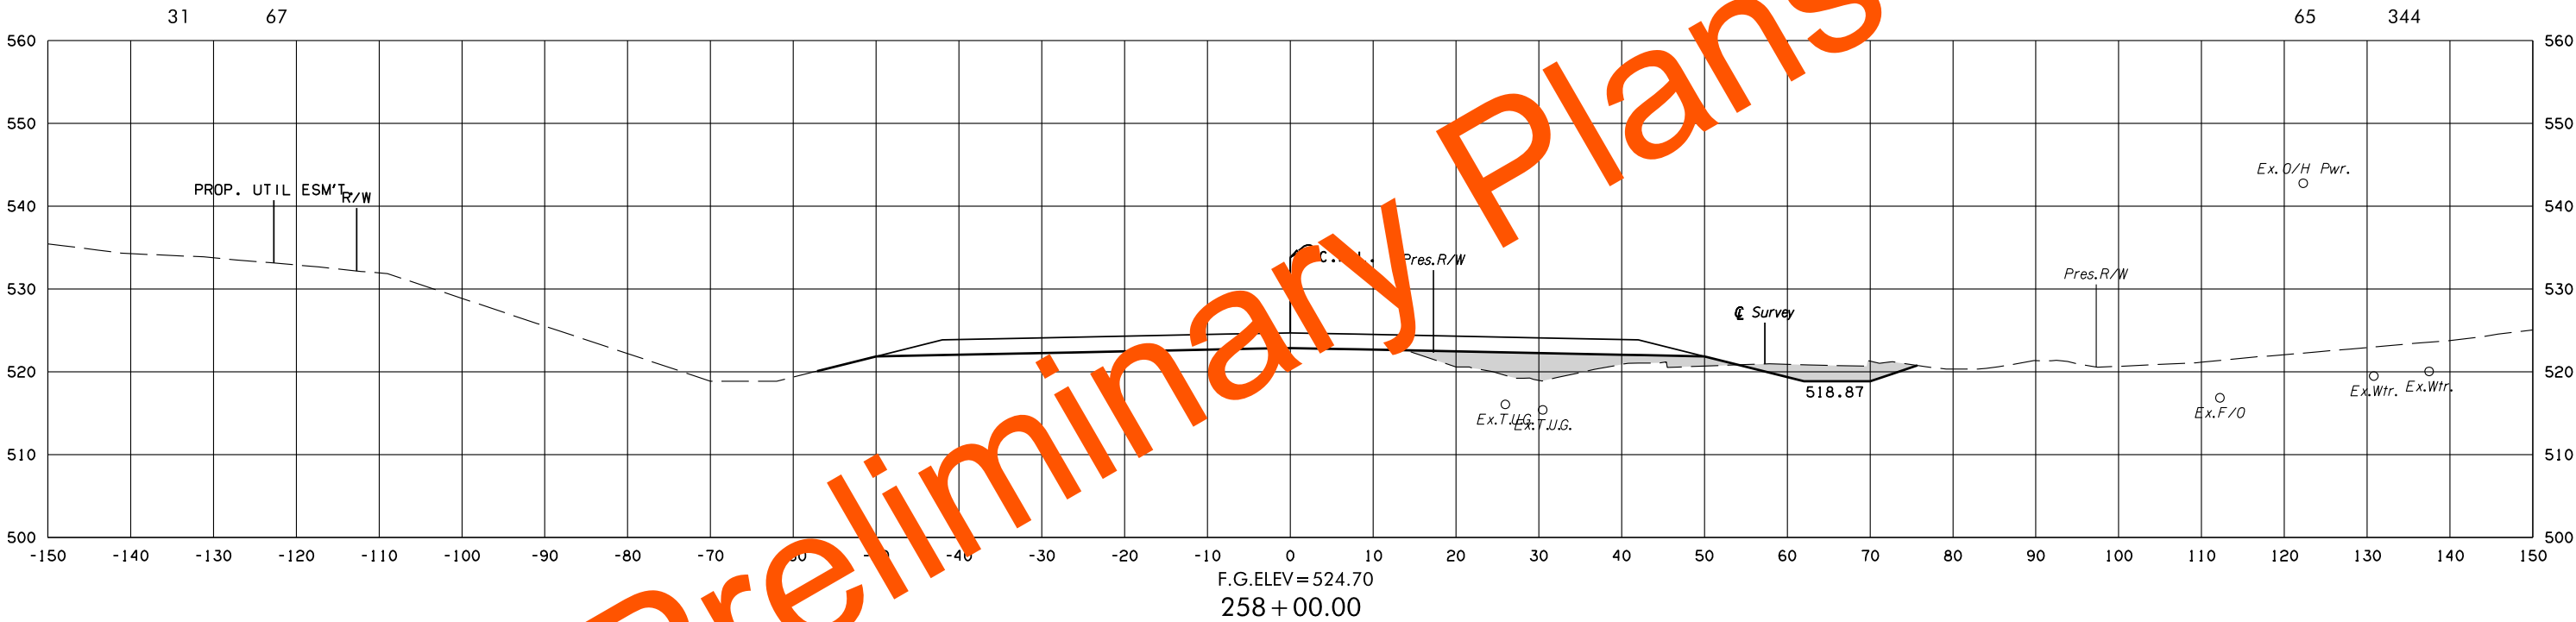


8/3/2022 2:25:27 PM G:\PROJECTS\202943 0001 US 59 LeFlore Co\Roadway\1712728 Surfacing\XSections\1712728-US59-XSECS.dgn

POB & ASSOCIATES, OKLAHOMA CITY, OK.						
FED. ROAD DIST. NO.	STATE	JOB PIECE NO.	FISCAL YEAR	SHEET NO.	TOTAL SHEETS	
6	OKLA.					
DESCRIPTION			REVISIONS		DATE	

AREA
CUT FILL

VOLUME
CUT FILL

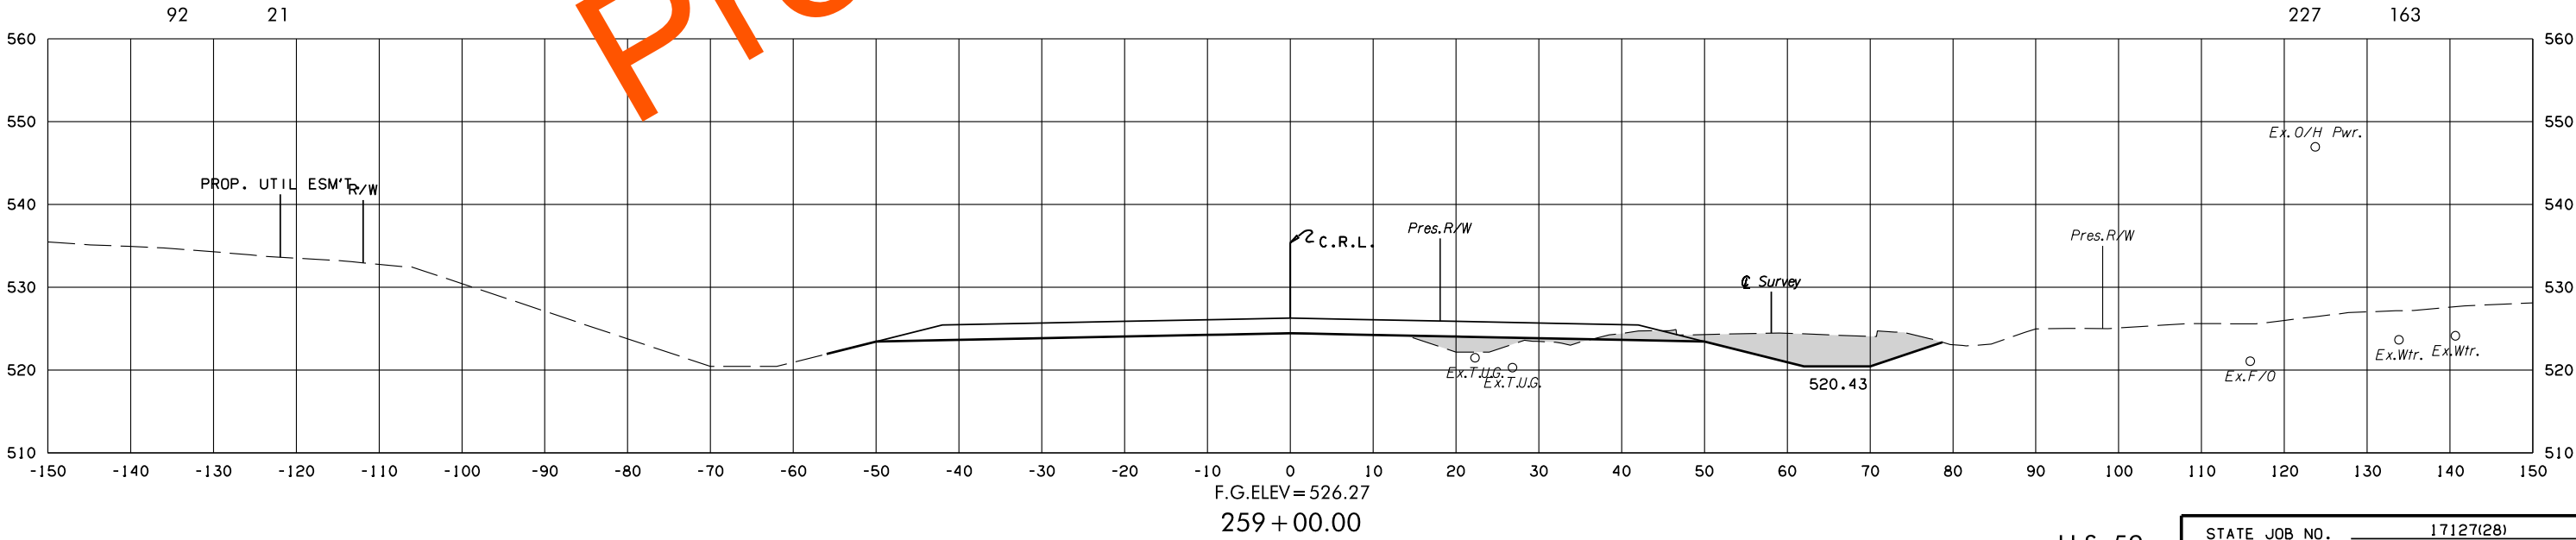
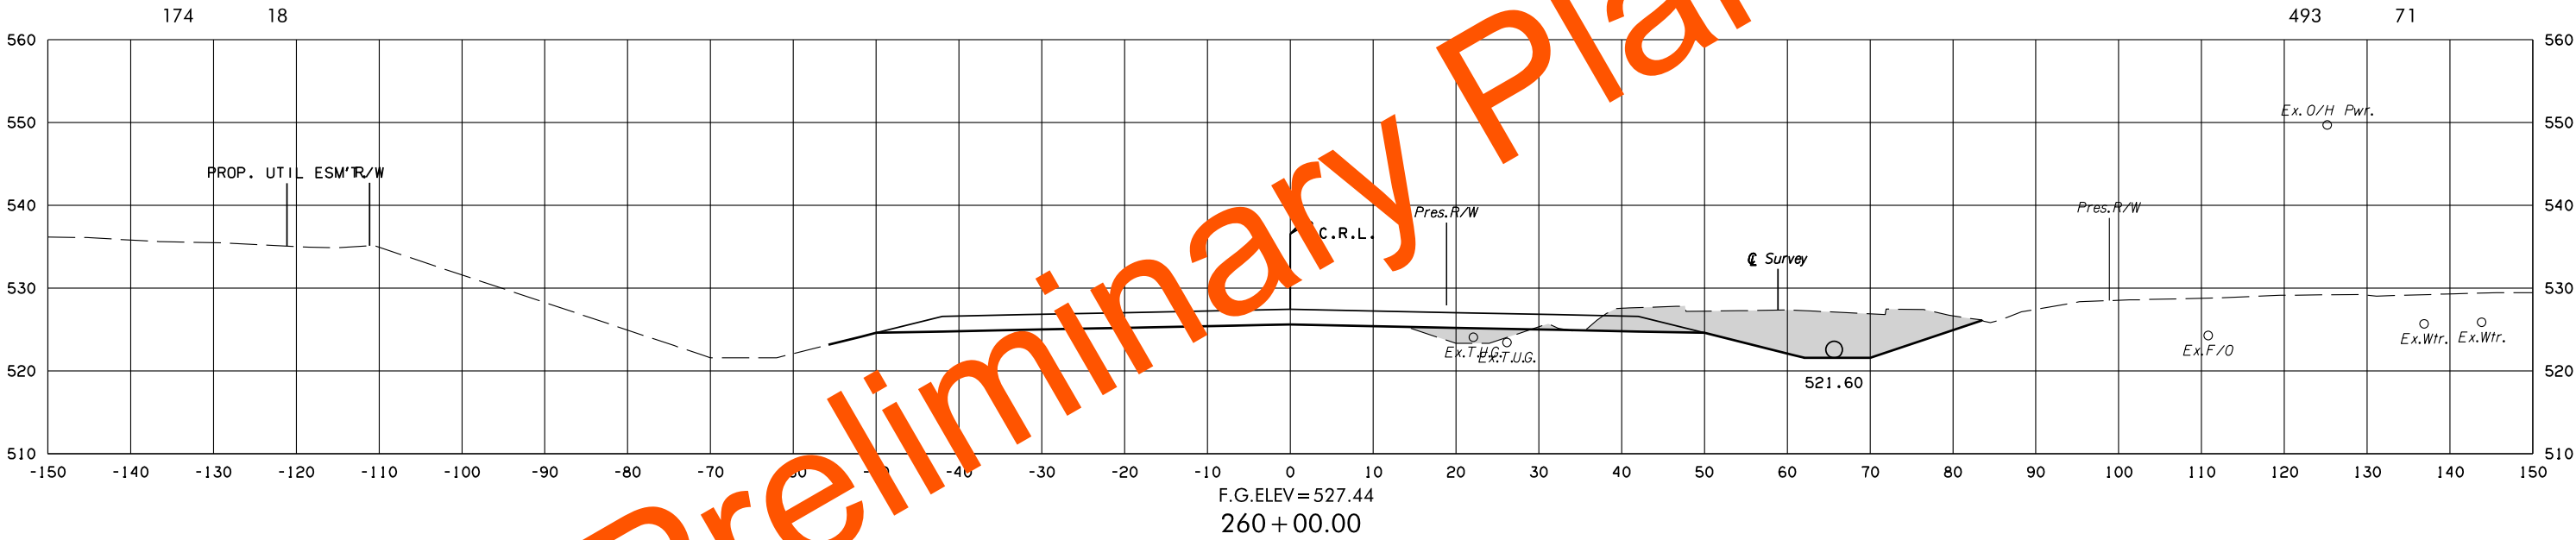


8/3/2022 2:25:28 PM G:\PROJECTS\202943 0001 US 59 LeFlore Co\Roadway\1712728 Surfacing\XSections\1712728-US59-XSECS.dgn

POB & ASSOCIATES, OKLAHOMA CITY, OK.						
FED. ROAD DIST. NO.	STATE	JOB PIECE NO.	FISCAL YEAR	SHEET NO.	TOTAL SHEETS	
6	OKLA.					
DESCRIPTION			REVISIONS		DATE	

AREA
CUT FILL

VOLUME
CUT FILL

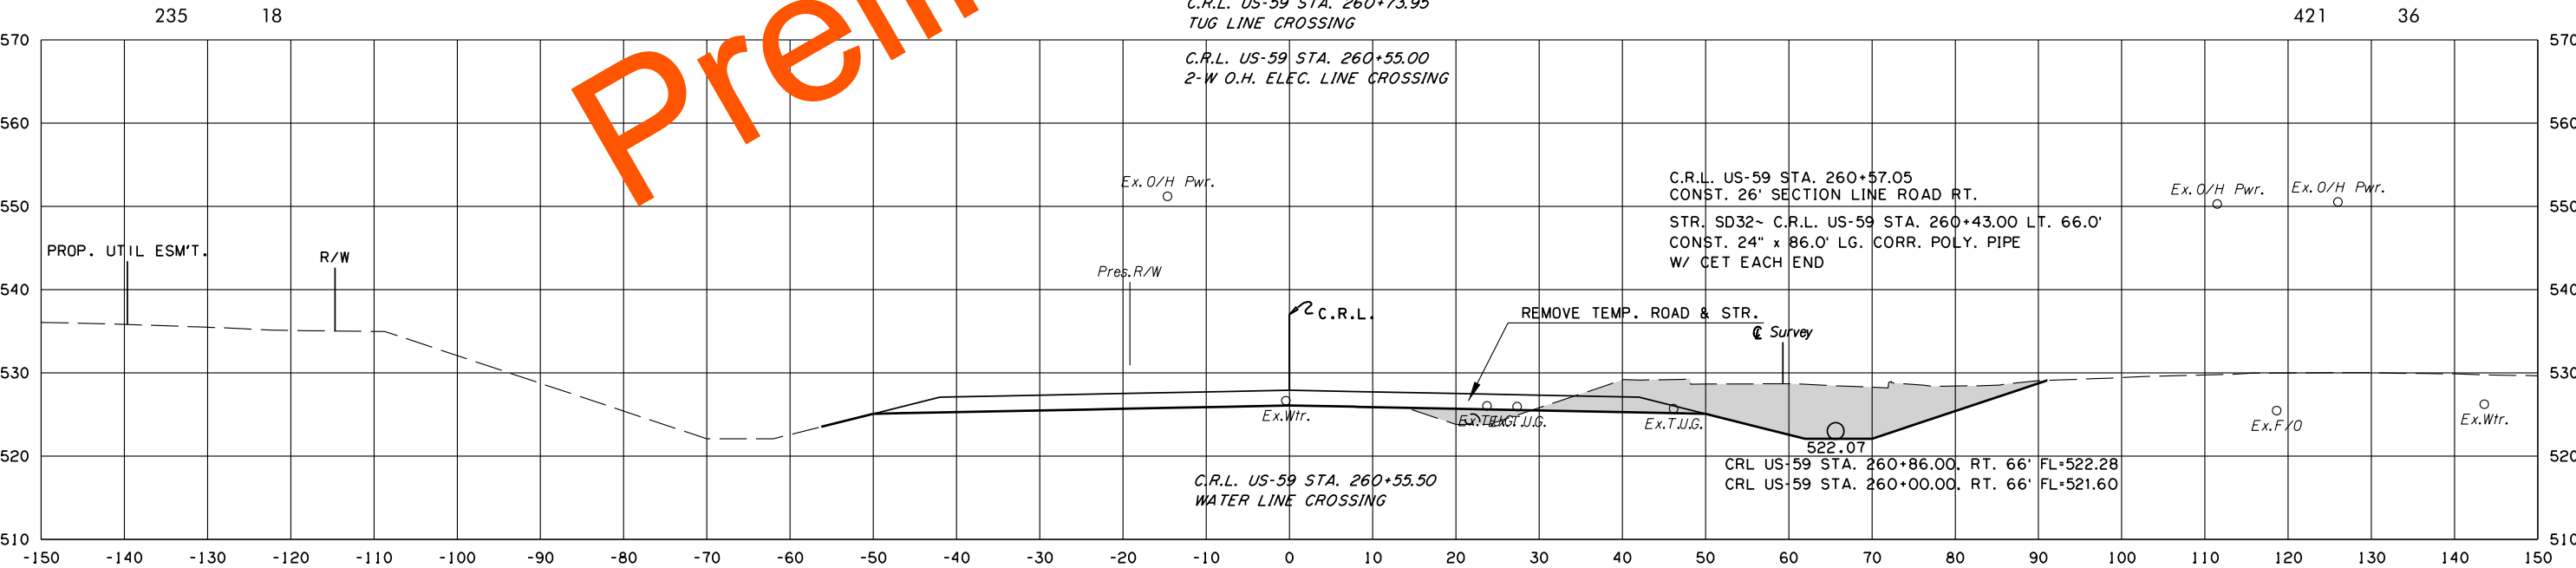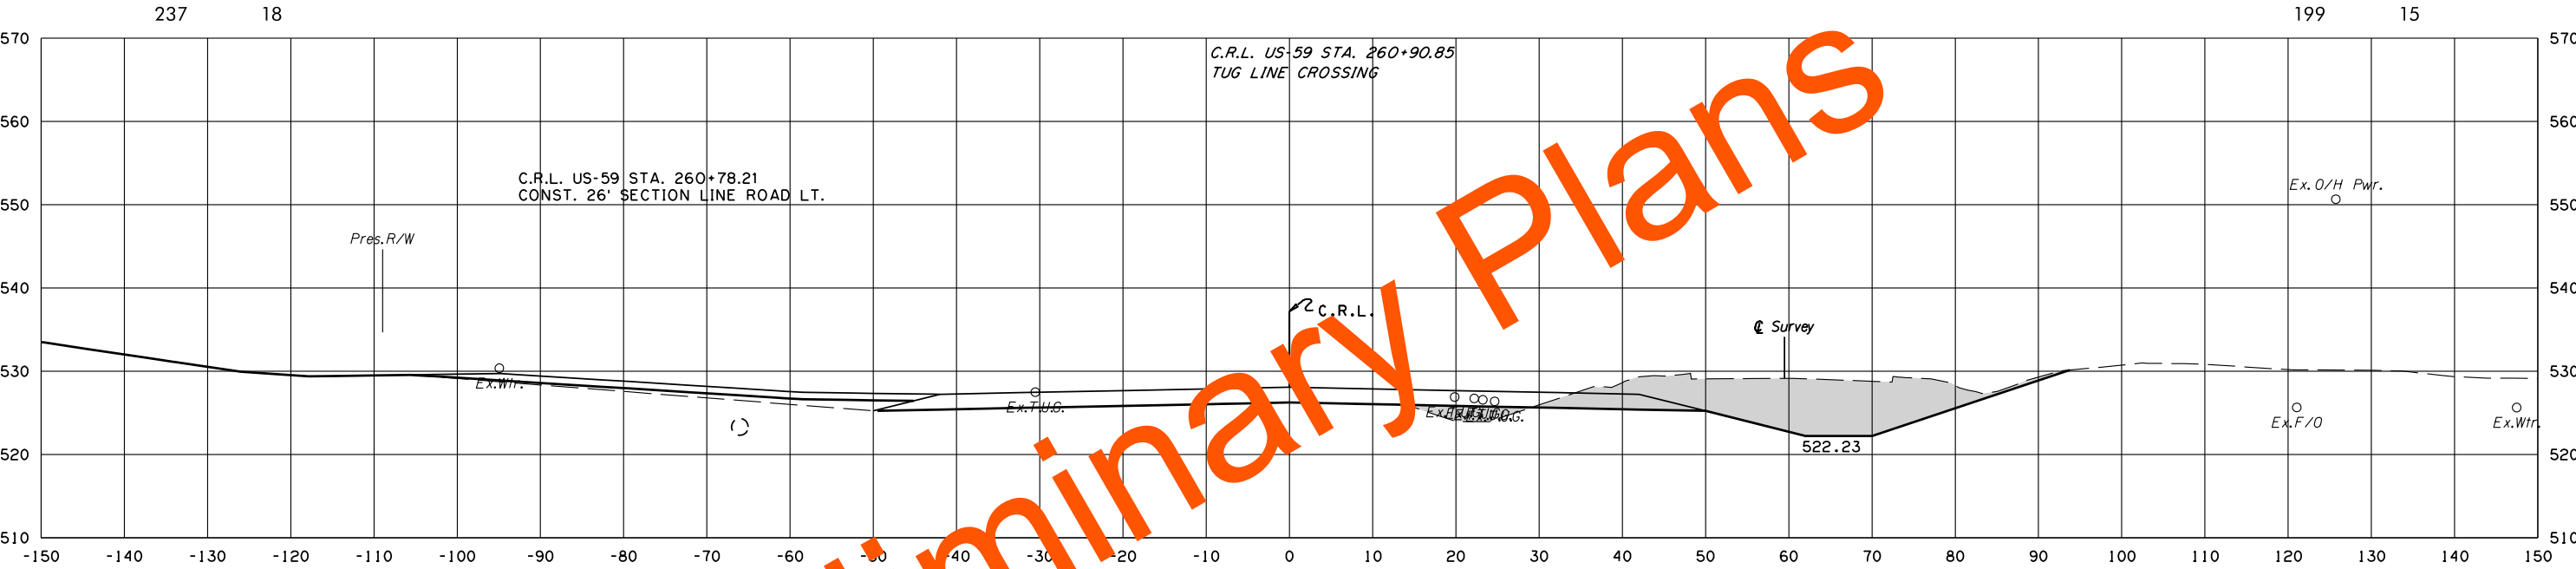


8/3/2022 2:25:30 PM
G:\PROJECTS\202943 0001 US 59 LeFlore Co\Roadway\1712728 Surfacing\XSections\1712728-US59-XSECS.dgn


POB & ASSOCIATES, OKLAHOMA CITY, OK.						
FED. DIST. NO.	ROAD NO.	STATE	JOB PIECE NO.	FISCAL YEAR	SHEET NO.	TOTAL SHEETS
6		OKLA.				
DESCRIPTION			REVISIONS		DATE	

AREA
CUT FILL

VOLUME
CUT FILL

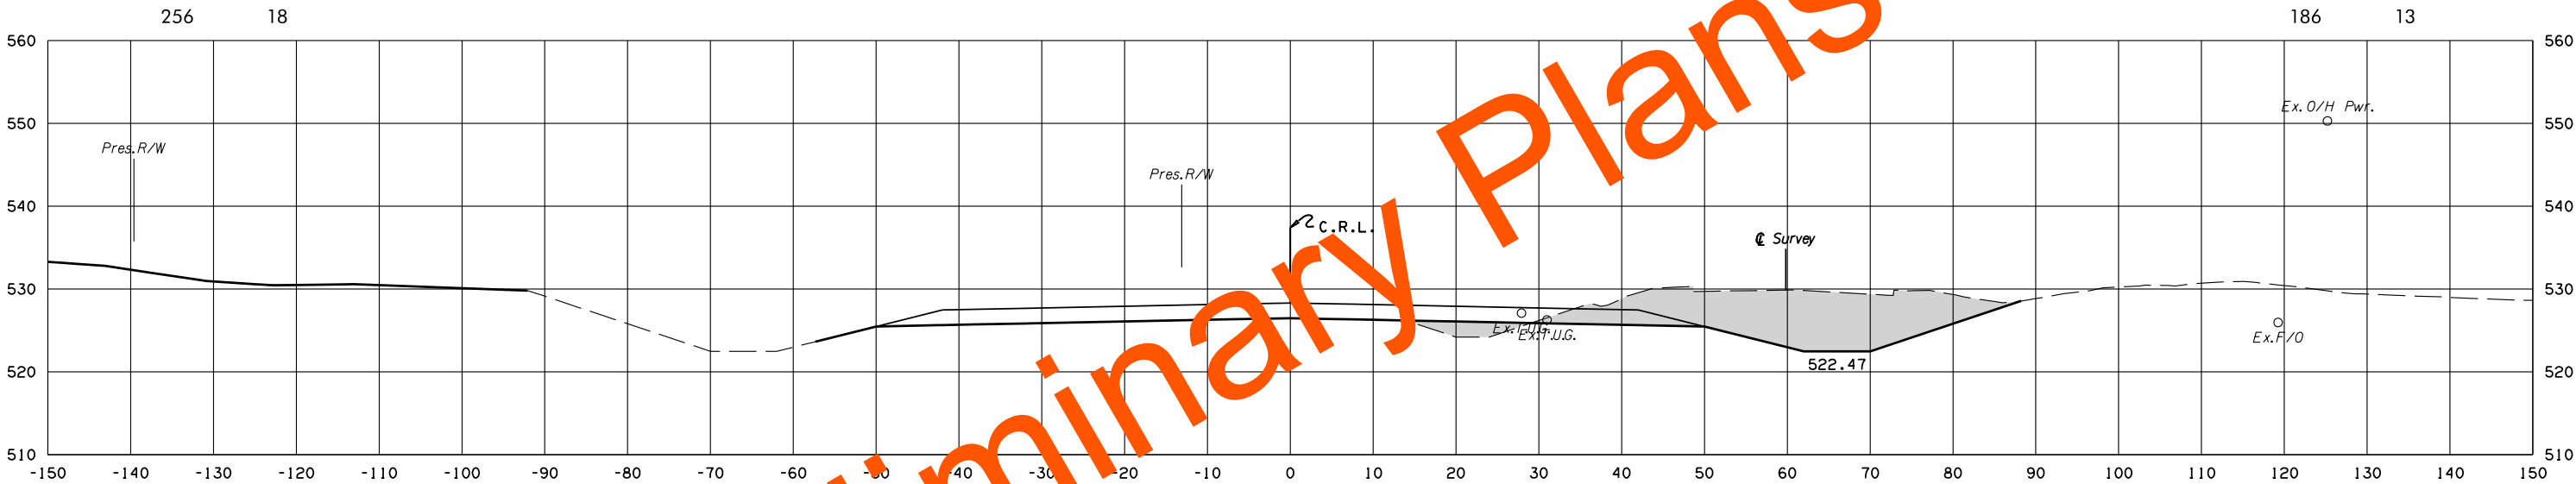

F.G. ELEV = 528.31
261+20.00

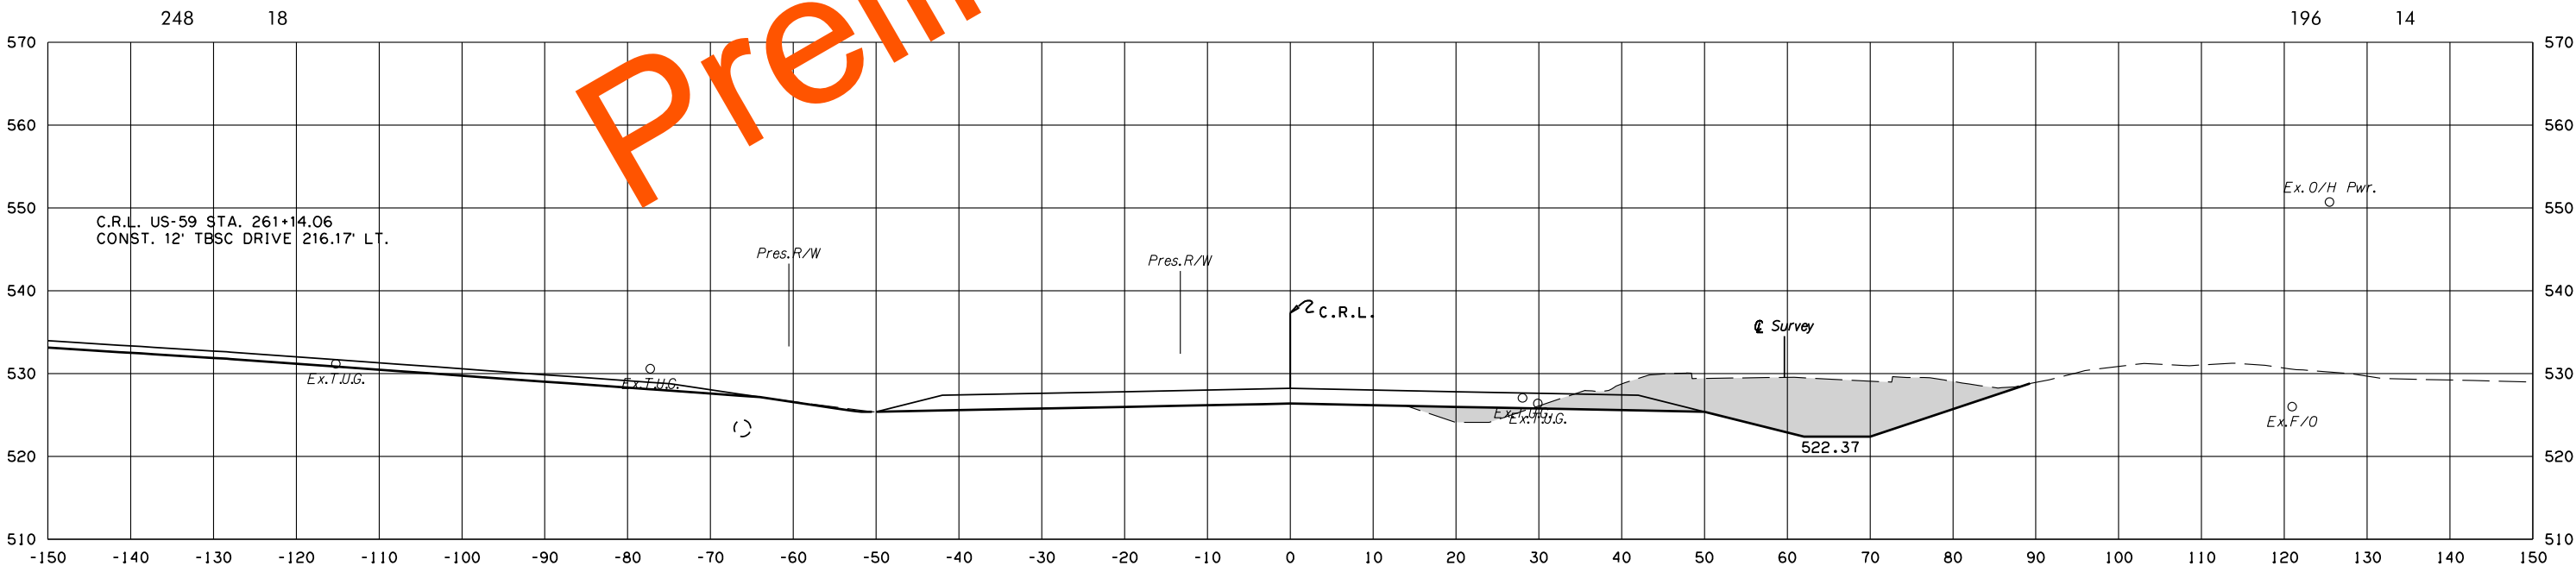

F.G. ELEV = 528.21
261+00.00

8/3/2022 2:25:31 PM G:\PROJECTS\202943 0001 US 59 LeFlore Co\Roadway\1712728 Surfacing\Xsections\1712728-US59-XSECS.dgn



U.S. 59

STATE JOB NO. 17127(28)
LEFLORE COUNTY SHEET NO. 190

POB & ASSOCIATES, OKLAHOMA CITY, OK.						
FED. ROAD DIST. NO.	STATE	JOB PIECE NO.	FISCAL YEAR	SHEET NO.	TOTAL SHEETS	
6	OKLA.					
DESCRIPTION			REVISIONS		DATE	

AREA
CUT FILL

VOLUME
CUT FILL

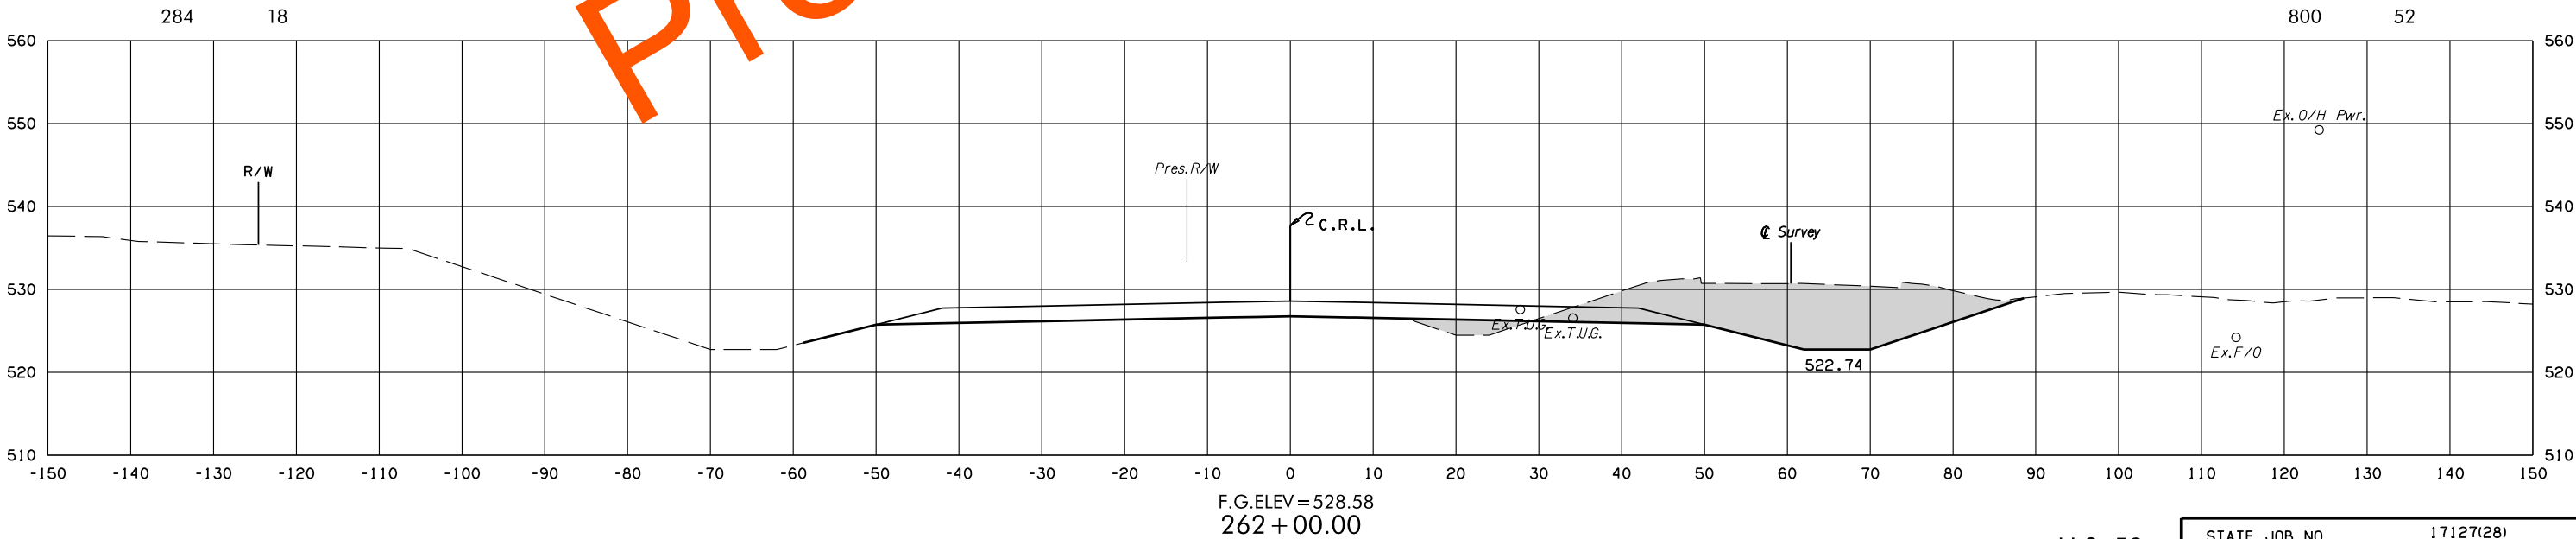
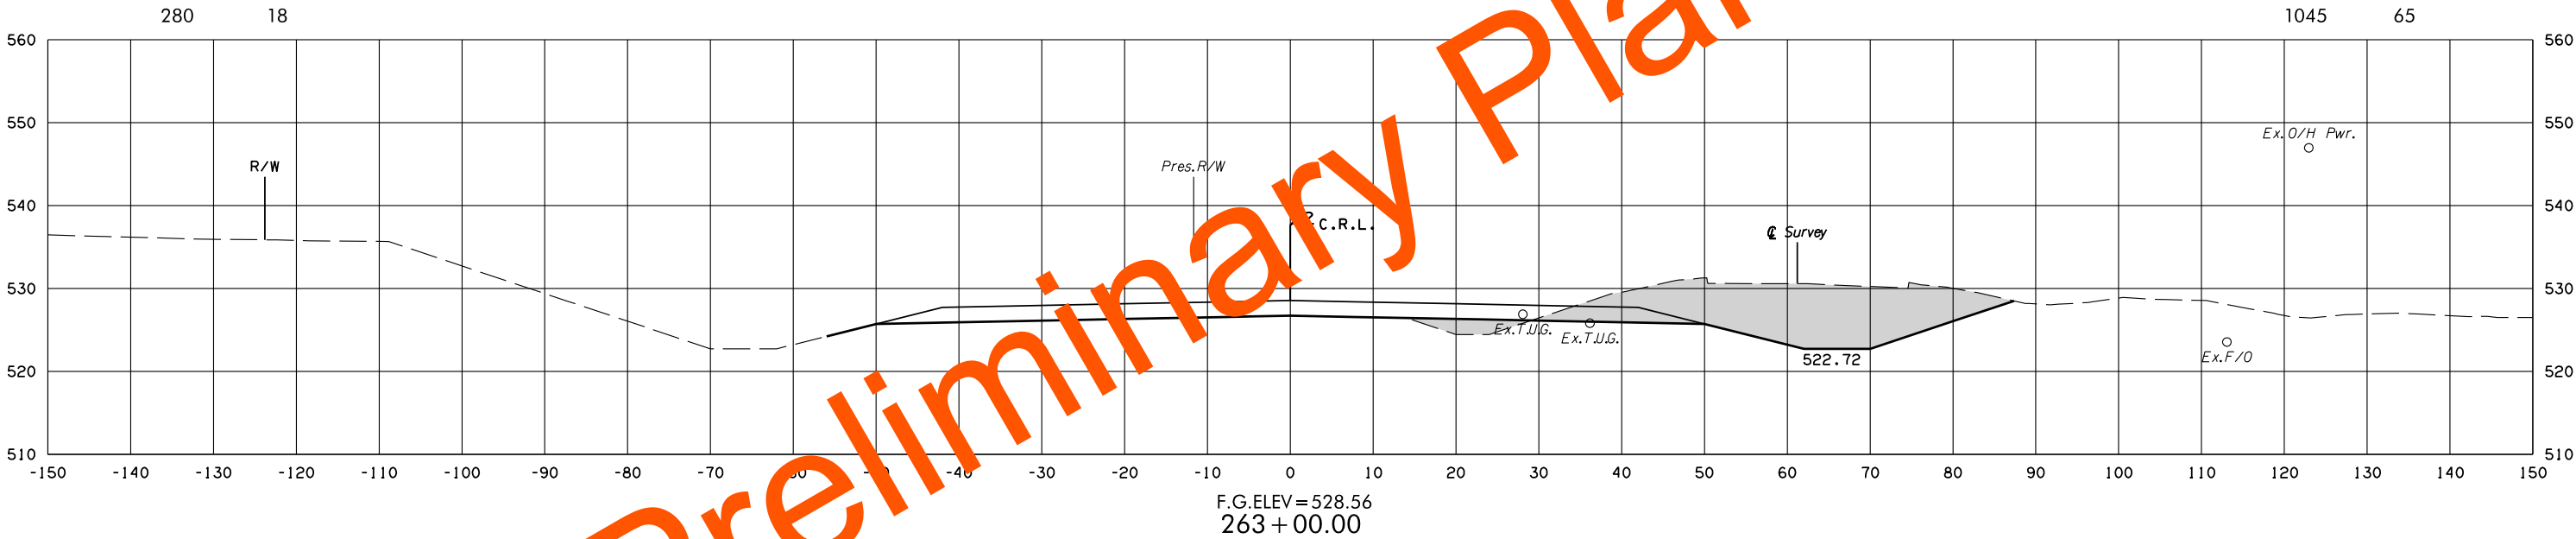


8/3/2022 2:25:33 PM
G:\PROJECTS\202943 0001 US 59 LeFlore Co\Roadway\1712728 Surfacing\XSections\1712728-US59-XSECS.dgn

POB & ASSOCIATES, OKLAHOMA CITY, OK.						
FED. ROAD DIST. NO.	STATE	JOB PIECE NO.	FISCAL YEAR	SHEET NO.	TOTAL SHEETS	
6	OKLA.					
DESCRIPTION			REVISIONS		DATE	

AREA
CUT FILL

VOLUME
CUT FILL

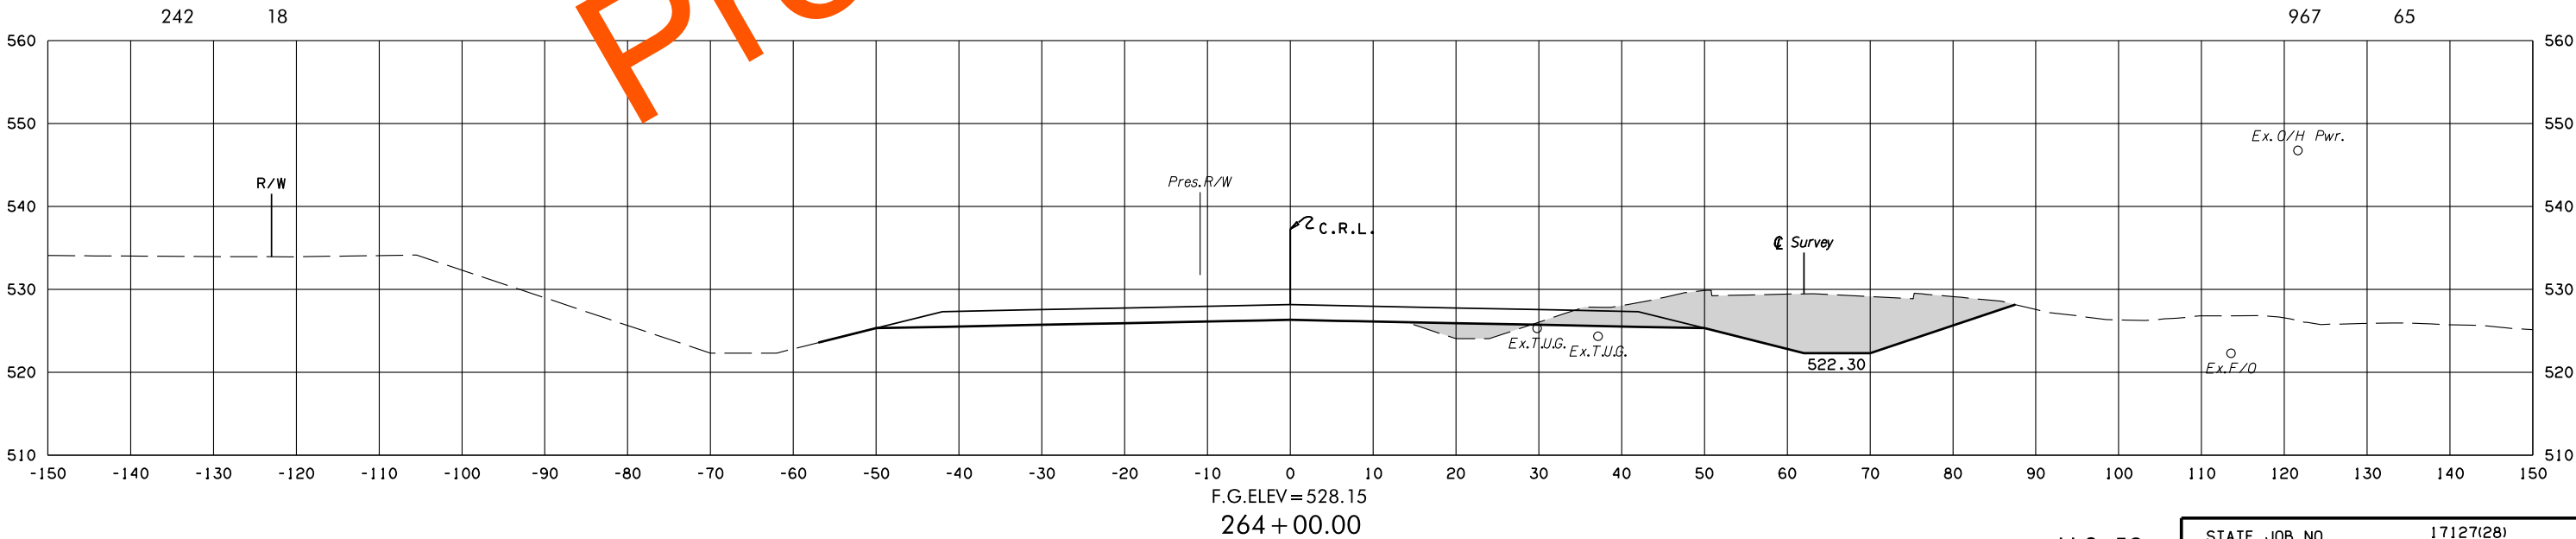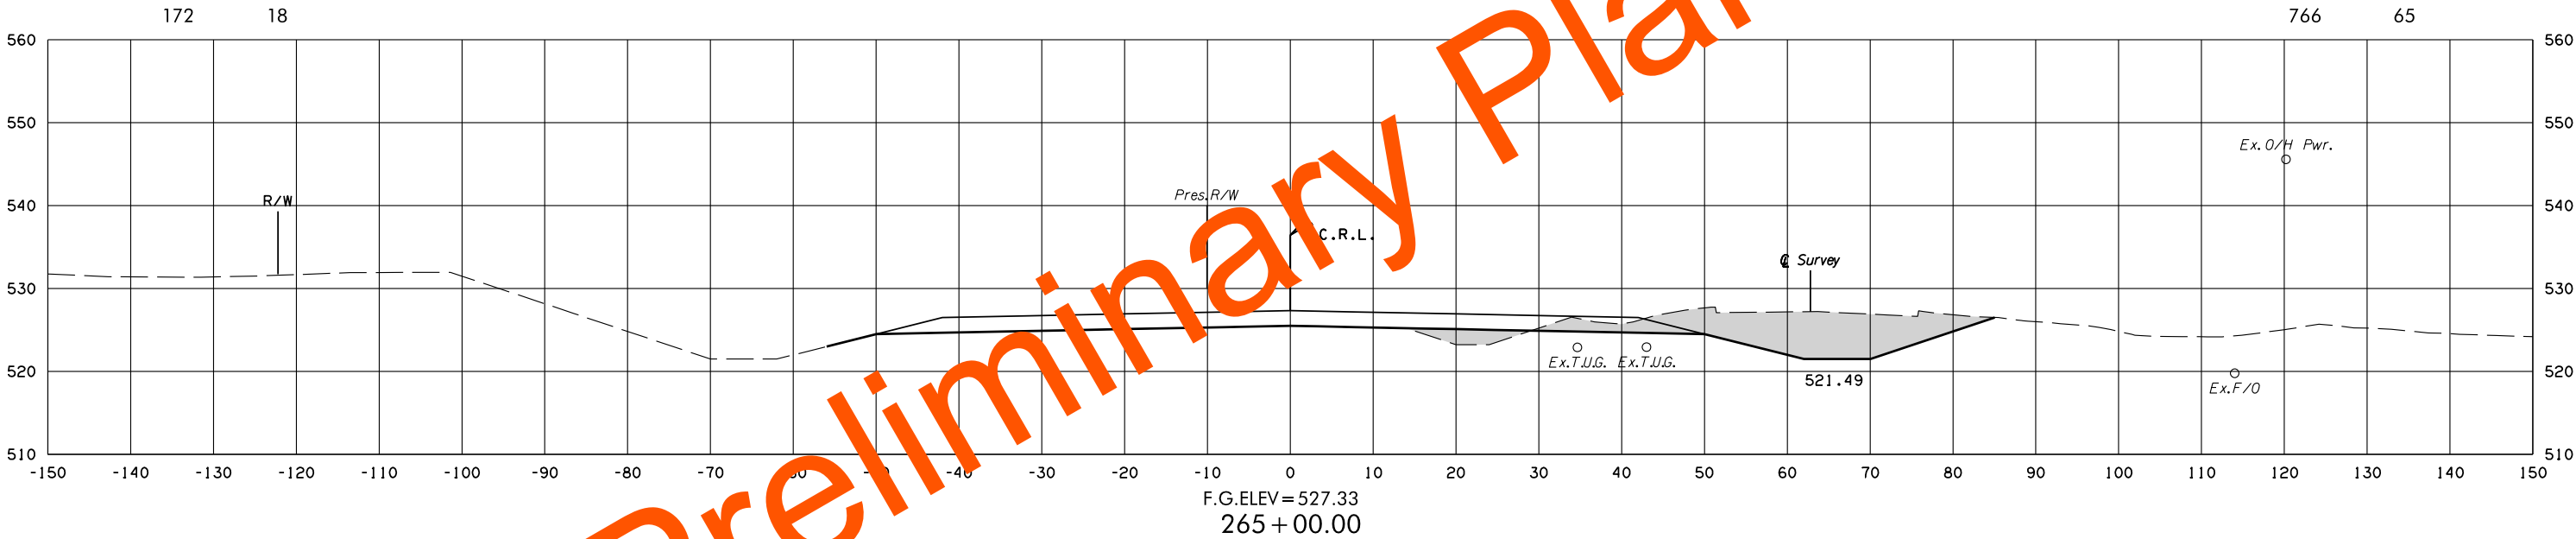

8/3/2022 2:25:34 PM
G:\PROJECTS\202943 0001 US 59 LeFlore Co\Roadway\1712728 Surfacing\XSections\1712728-US59-XSECS.dgn



U.S. 59

STATE JOB NO. 17127(28)
LEFLORE COUNTY SHEET NO. 192

POB & ASSOCIATES, OKLAHOMA CITY, OK.						
FED. DIST. NO.	ROAD NO.	STATE	JOB PIECE NO.	FISCAL YEAR	SHEET NO.	TOTAL SHEETS
6		OKLA.				
DESCRIPTION			REVISIONS		DATE	

AREA
CUT FILL

VOLUME
CUT FILL

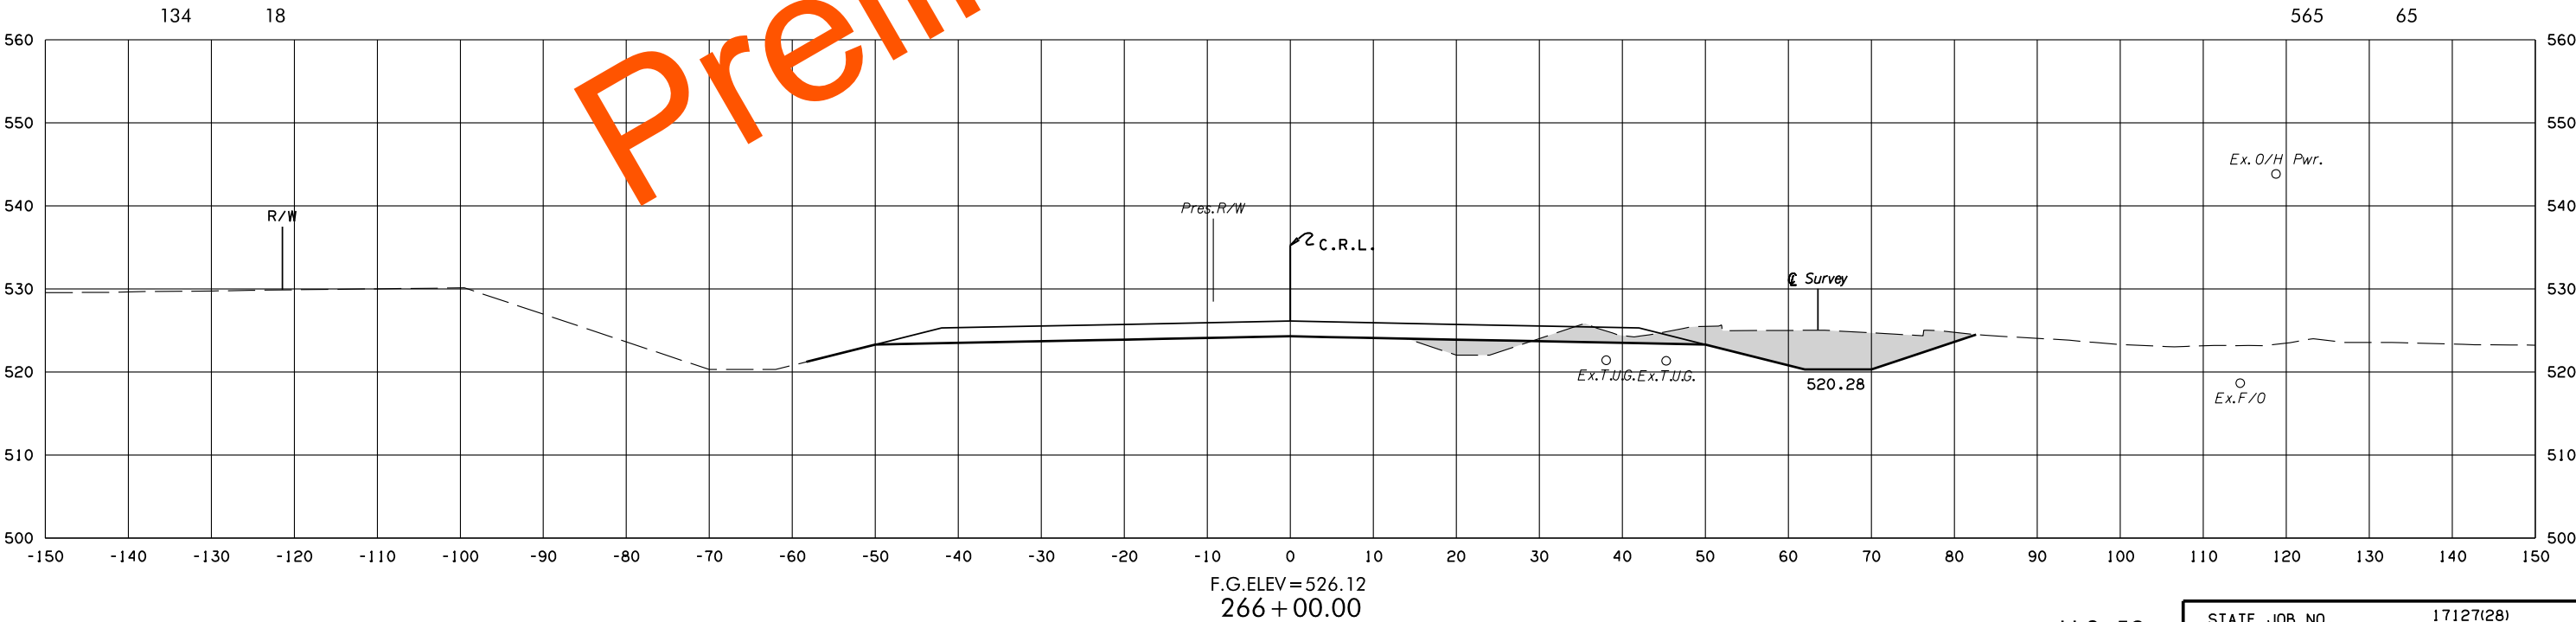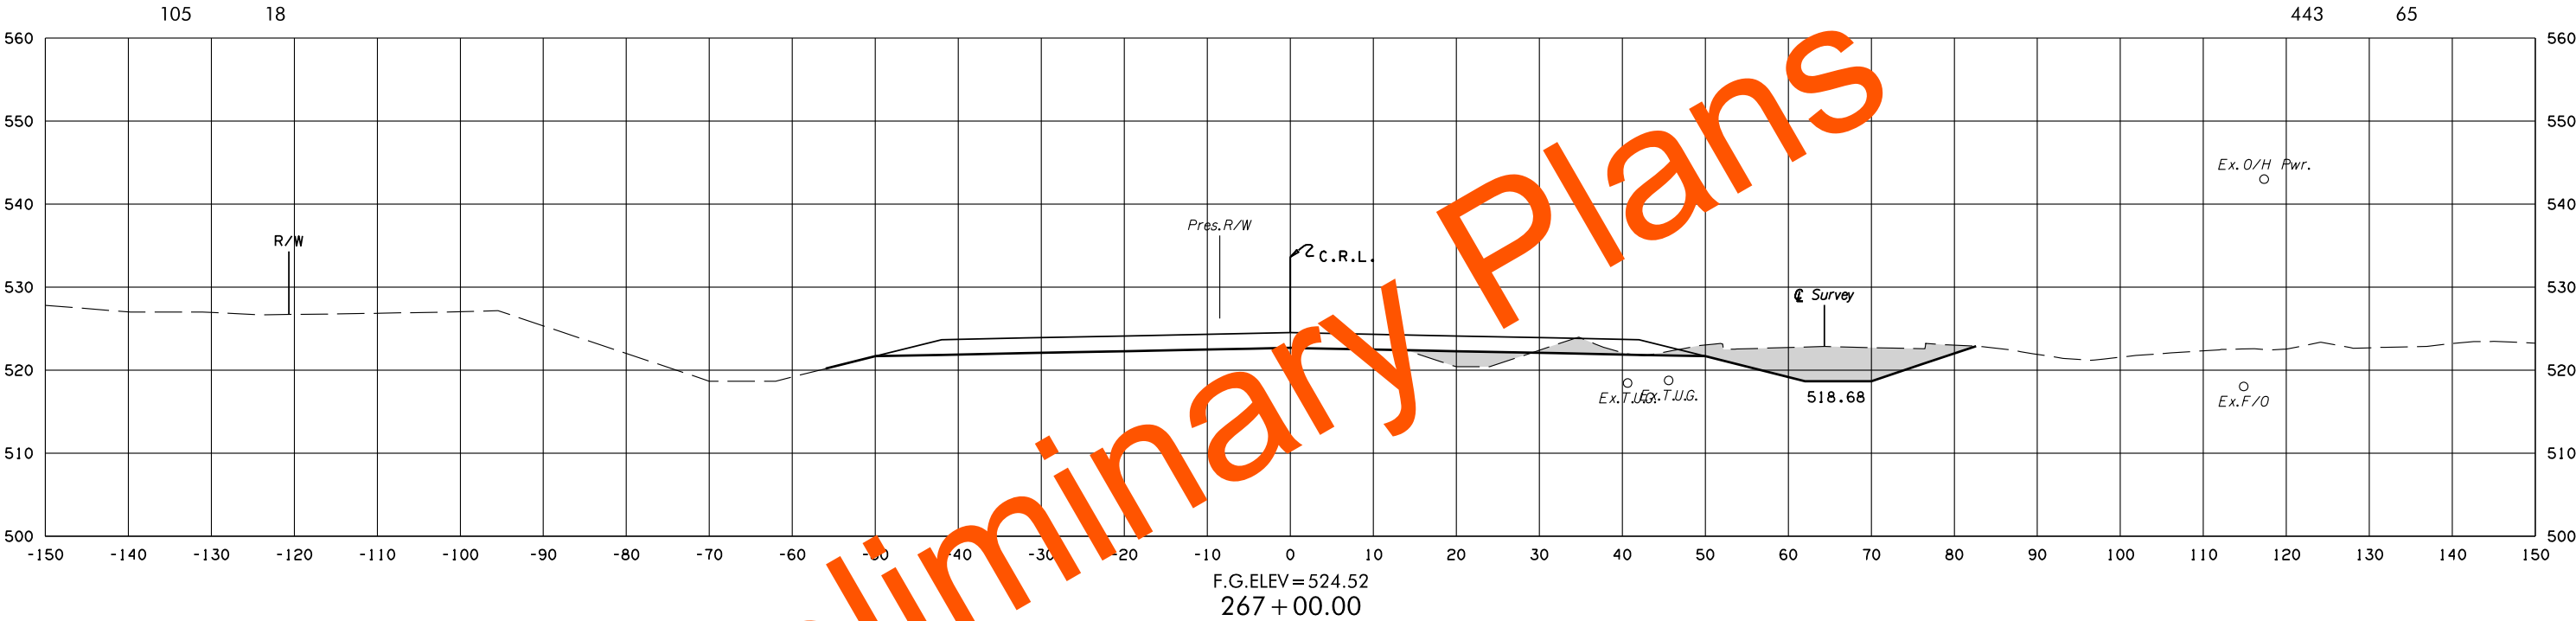


8/3/2022 2:25:35 PM
G:\PROJECTS\2024\3 0001 US 59 LeFlore Co\Roadway\1712728 Surfacing\XSections\1712728-US59-XSECS.dgn


POB & ASSOCIATES, OKLAHOMA CITY, OK.						
FED. DIST. NO.	ROAD NO.	STATE	JOB PIECE NO.	FISCAL YEAR	SHEET NO.	TOTAL SHEETS
6		OKLA.				
DESCRIPTION			REVISIONS		DATE	

AREA
CUT FILL

VOLUME
CUT FILL

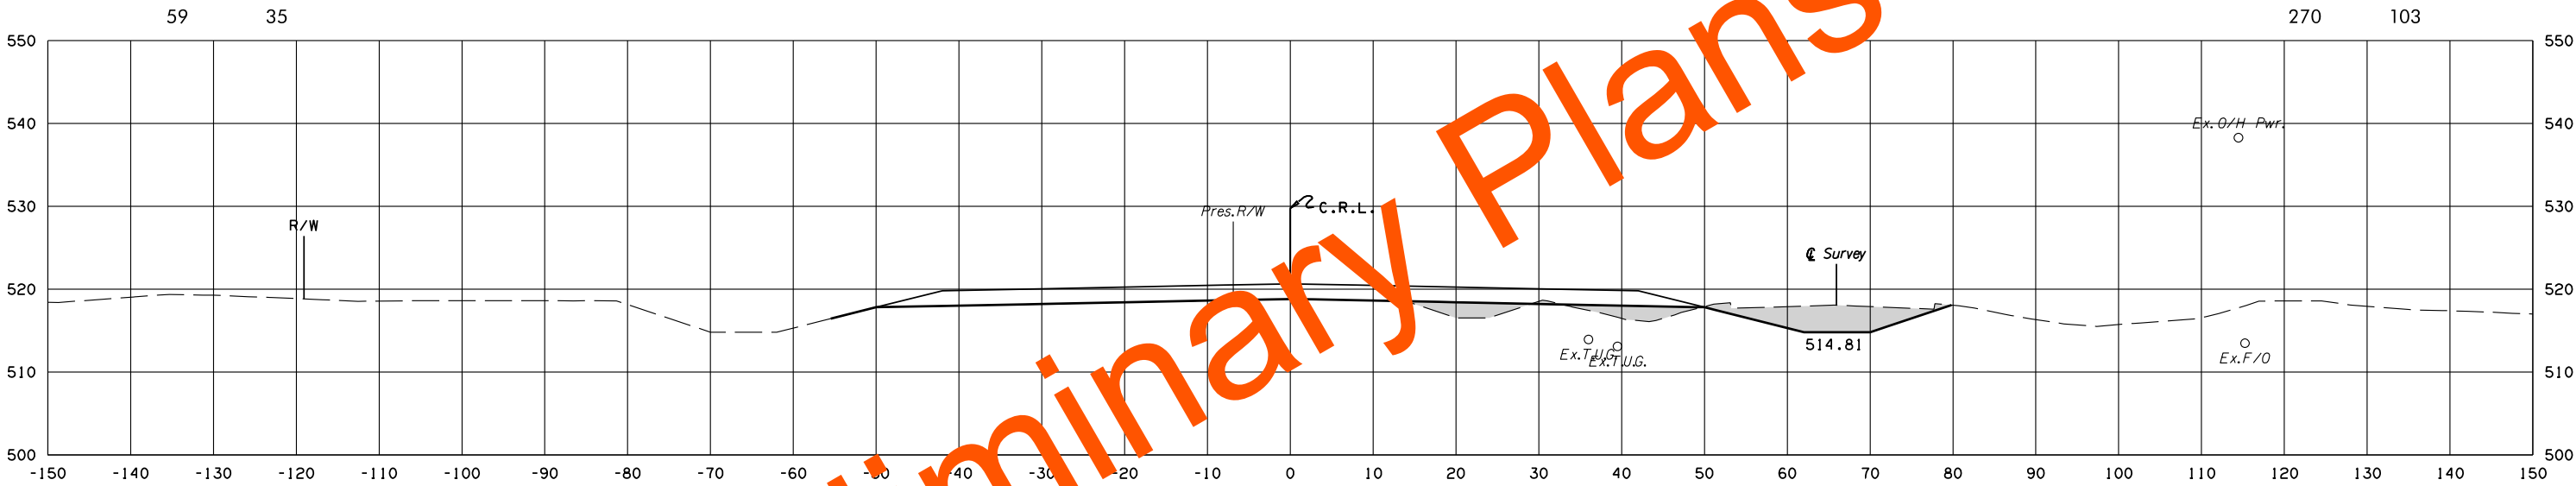

F.G. ELEV = 520.65
269 + 00.00

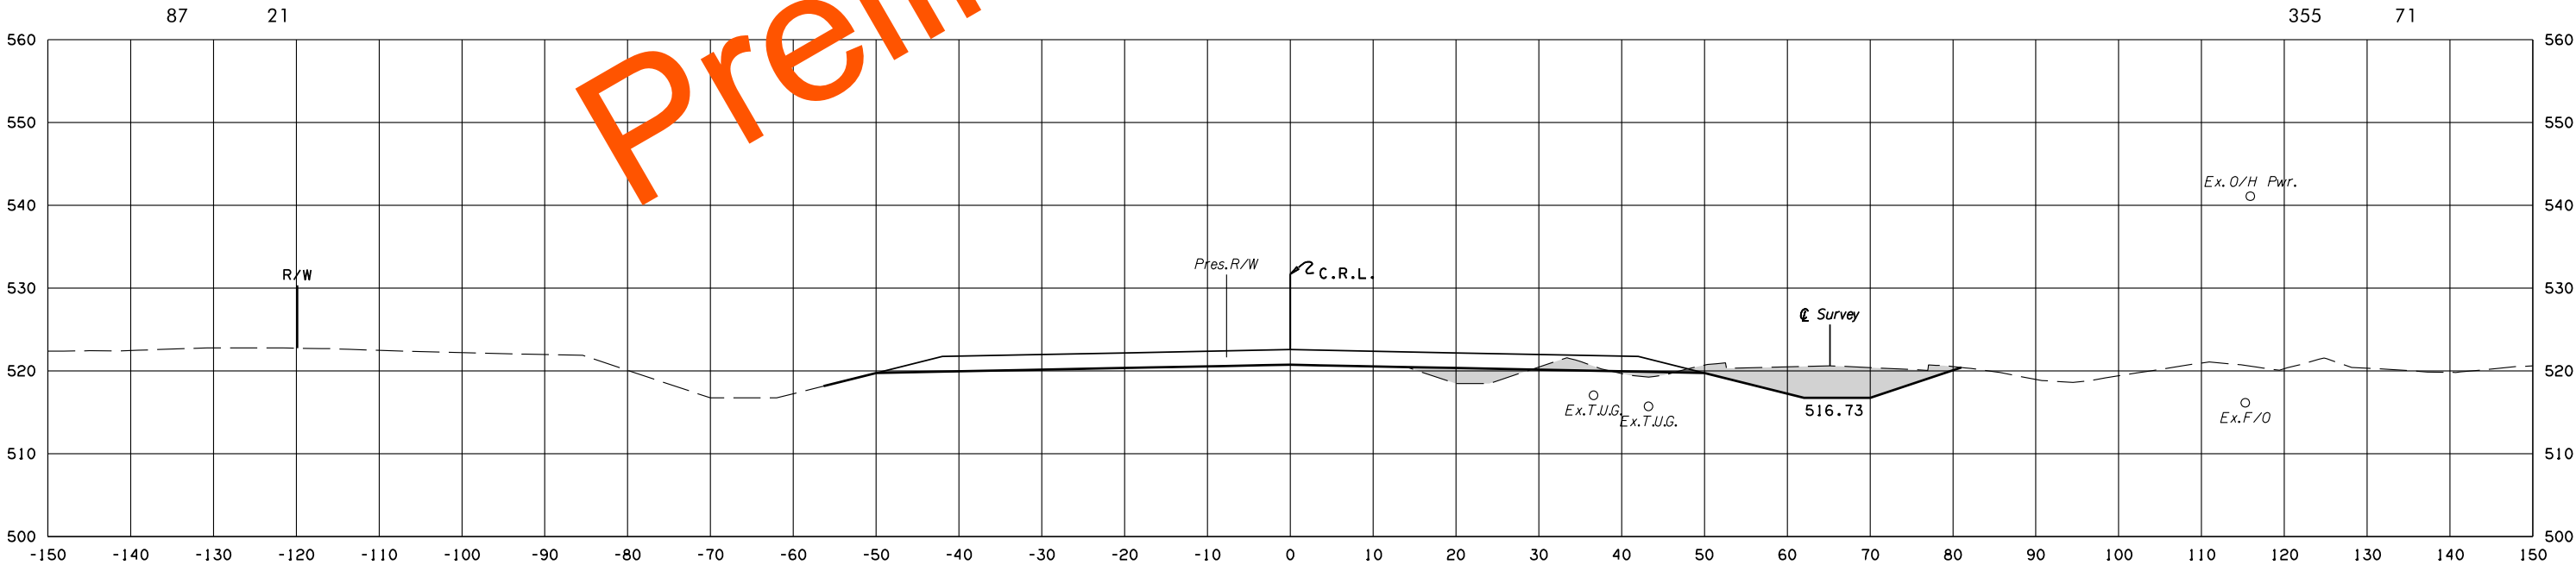

F.G. ELEV = 522.57
268 + 00.00


U.S. 59

STATE JOB NO. 17127(28)
LEFLORE COUNTY SHEET NO. 194


POB & ASSOCIATES, OKLAHOMA CITY, OK.						
FED. DIST. NO.	ROAD NO.	STATE	JOB PIECE NO.	FISCAL YEAR	SHEET NO.	TOTAL SHEETS
6		OKLA.				
DESCRIPTION			REVISIONS		DATE	

AREA
CUT FILL

VOLUME
CUT FILL

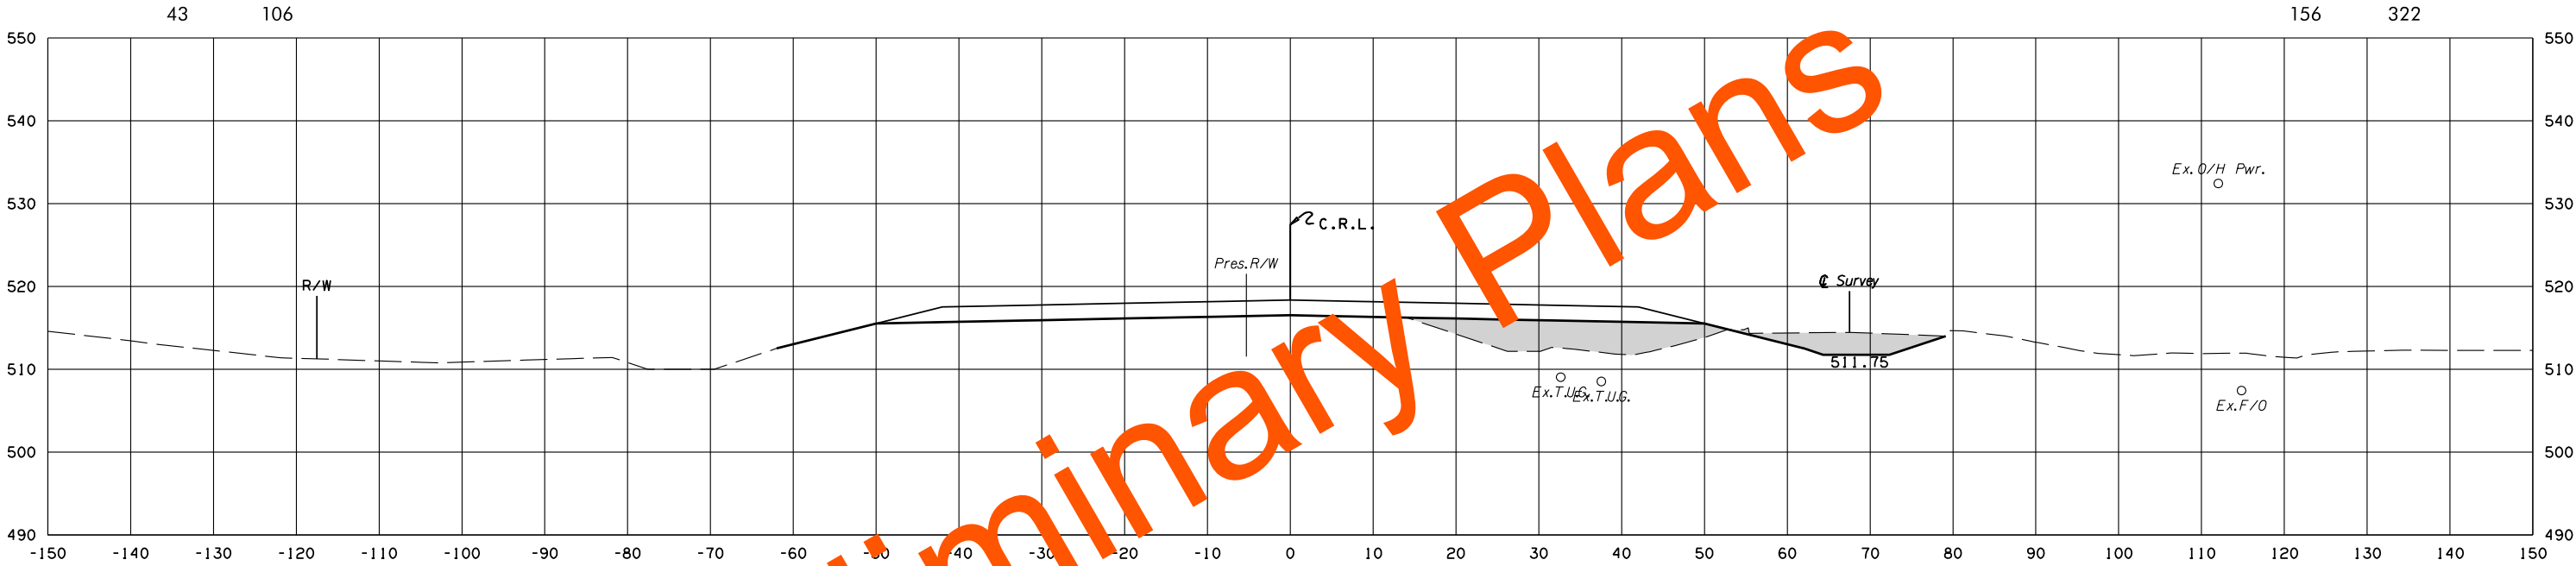

F.G. ELEV = 518.36
271+00.00

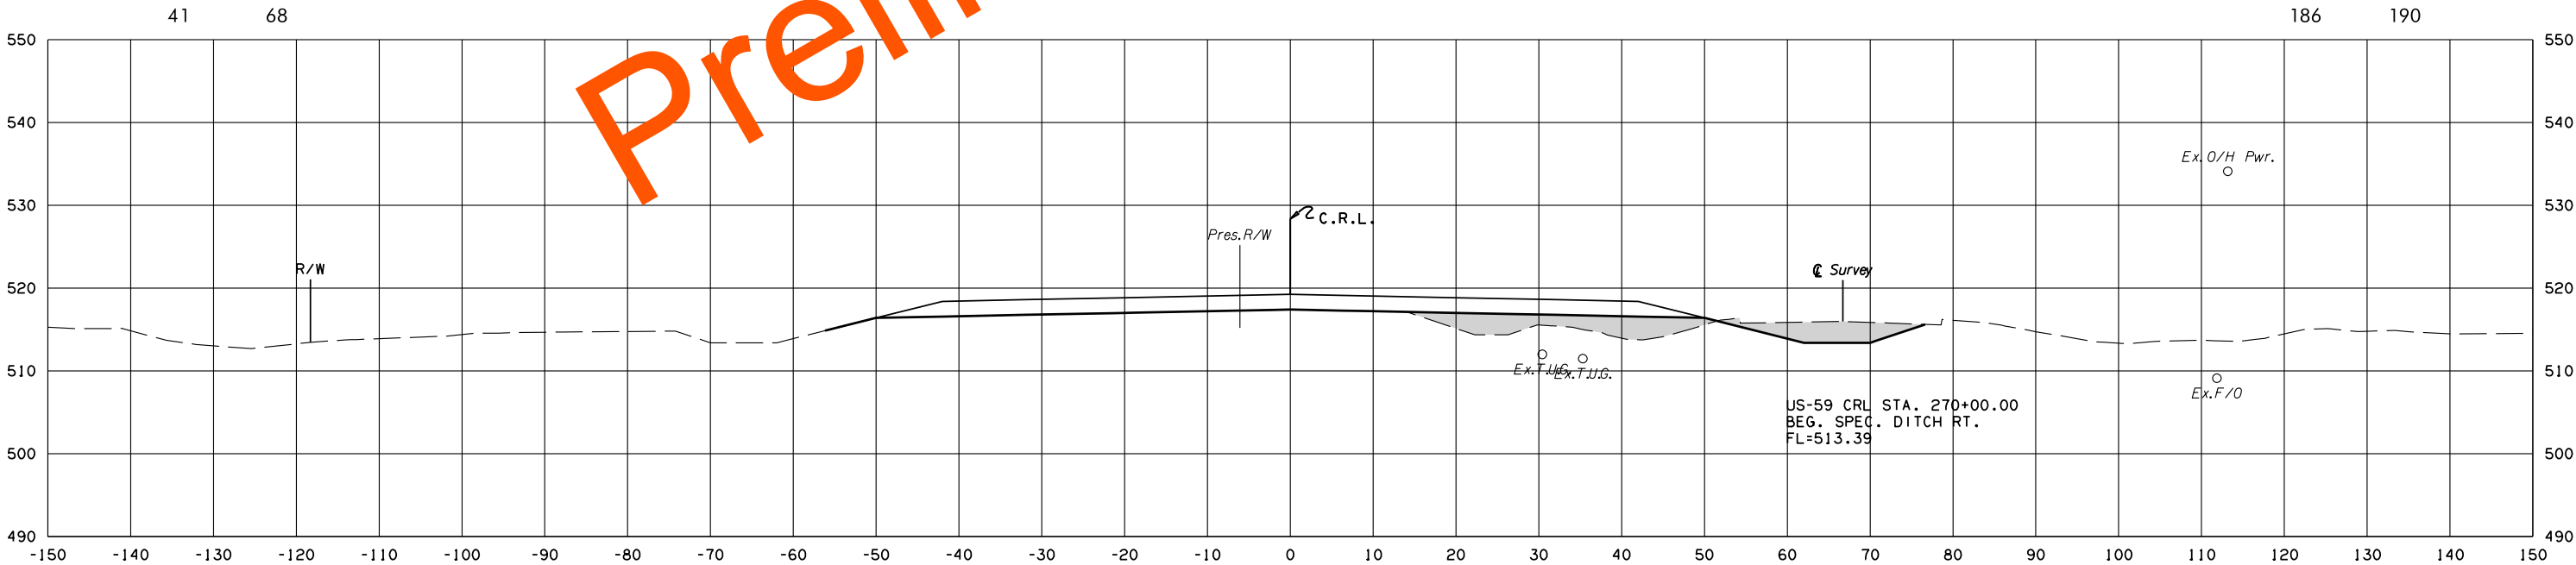

F.G. ELEV = 519.23
270+00.00



U.S. 59

STATE JOB NO. 17127(28)
LEFLORE COUNTY SHEET NO. X195

POB & ASSOCIATES, OKLAHOMA CITY, OK.						
FED. ROAD DIST. NO.	STATE	JOB PIECE NO.	FISCAL YEAR	SHEET NO.	TOTAL SHEETS	
6	OKLA.					
DESCRIPTION			REVISIONS		DATE	

AREA
CUT FILL

VOLUME
CUT FILL

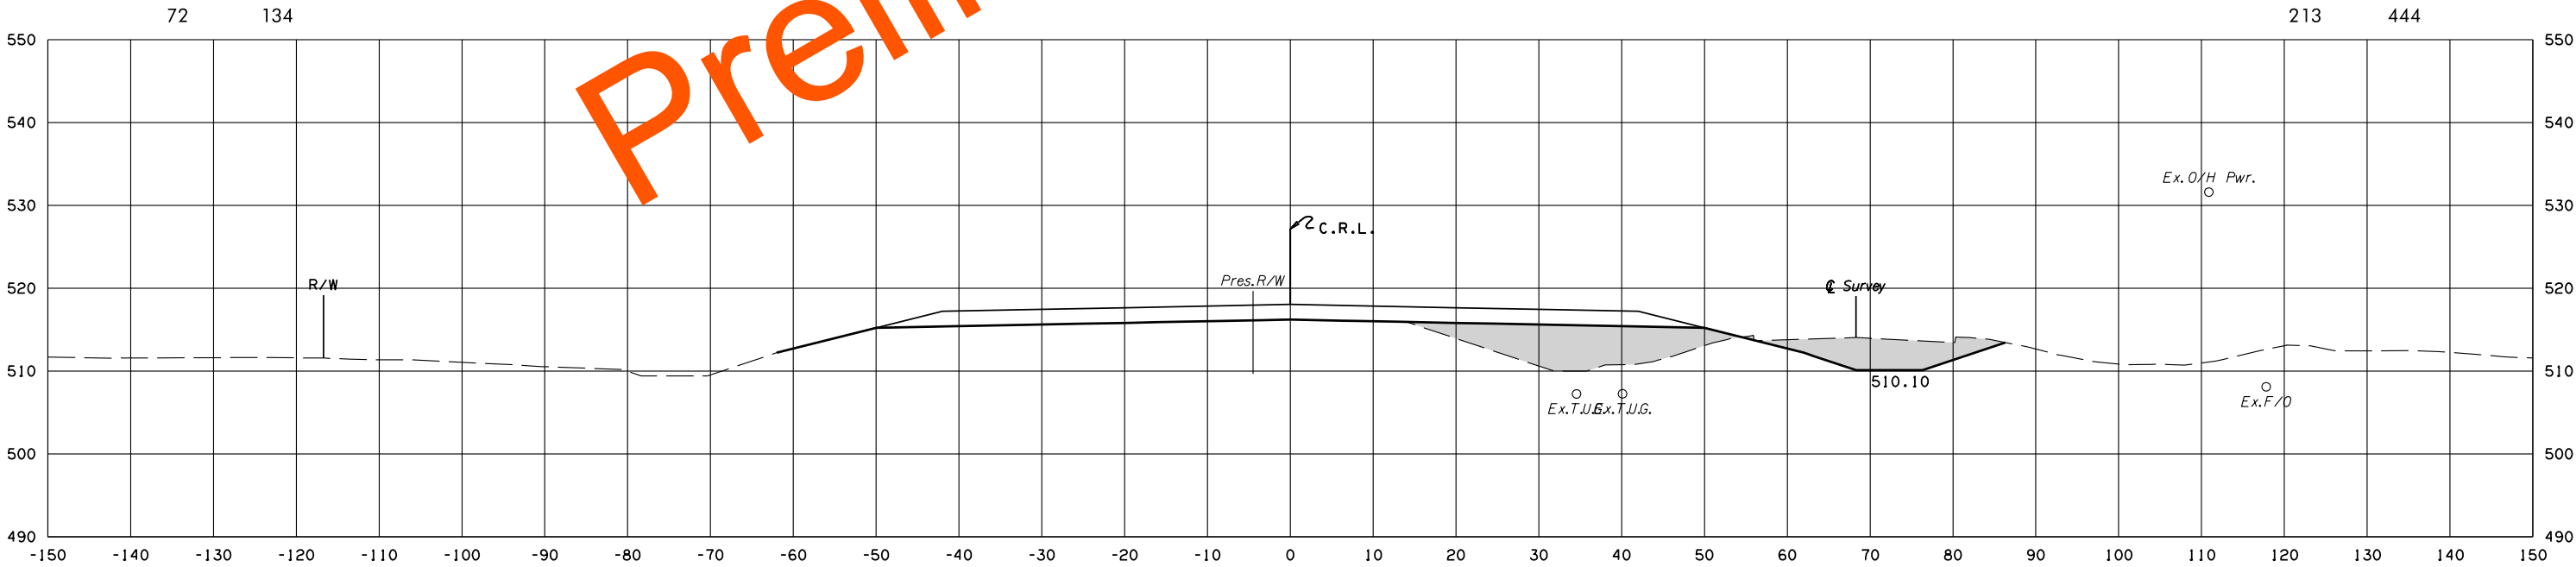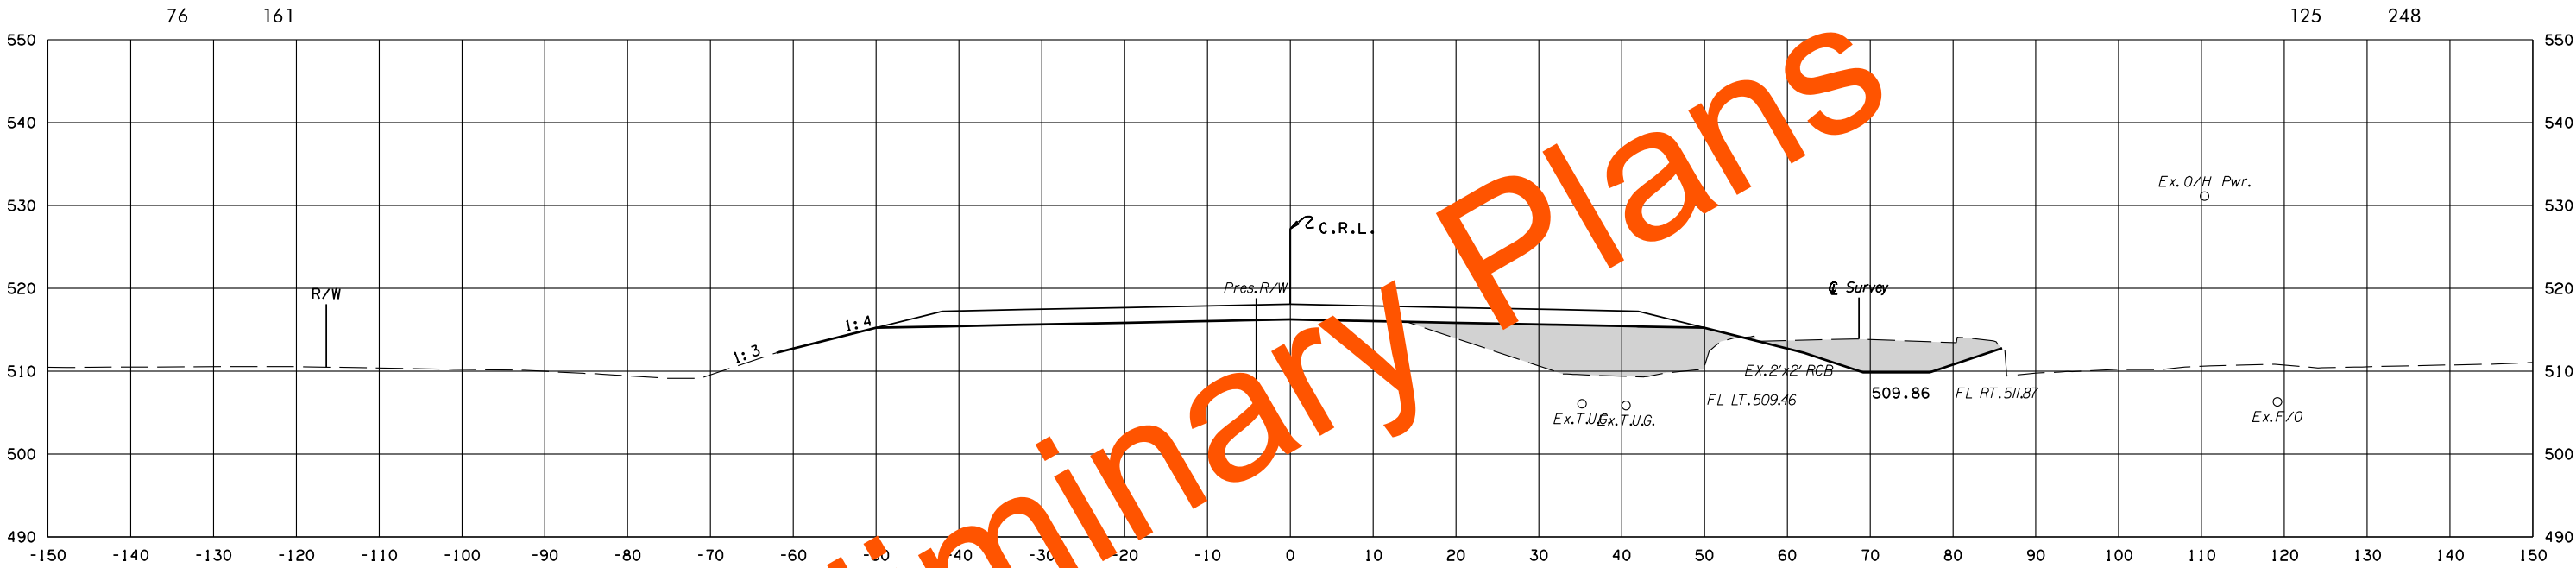

F.G. ELEV = 518.08
272 + 45.37

F.G. ELEV = 518.04
272 + 00.00

U.S. 59


STATE JOB NO. 17127(28)
LEFLORE COUNTY SHEET NO. 196

POB & ASSOCIATES, OKLAHOMA CITY, OK.						
FED. DIST. NO.	ROAD NO.	STATE	JOB PIECE NO.	FISCAL YEAR	SHEET NO.	TOTAL SHEETS
6		OKLA.				
DESCRIPTION			REVISIONS		DATE	

AREA
CUT FILL


VOLUME
CUT FILL

C.R.L. US-59 STA. 273+49.95
s=-0.0200/-0.0200 ft./ft.
k=0.0002222222 ft./ft.

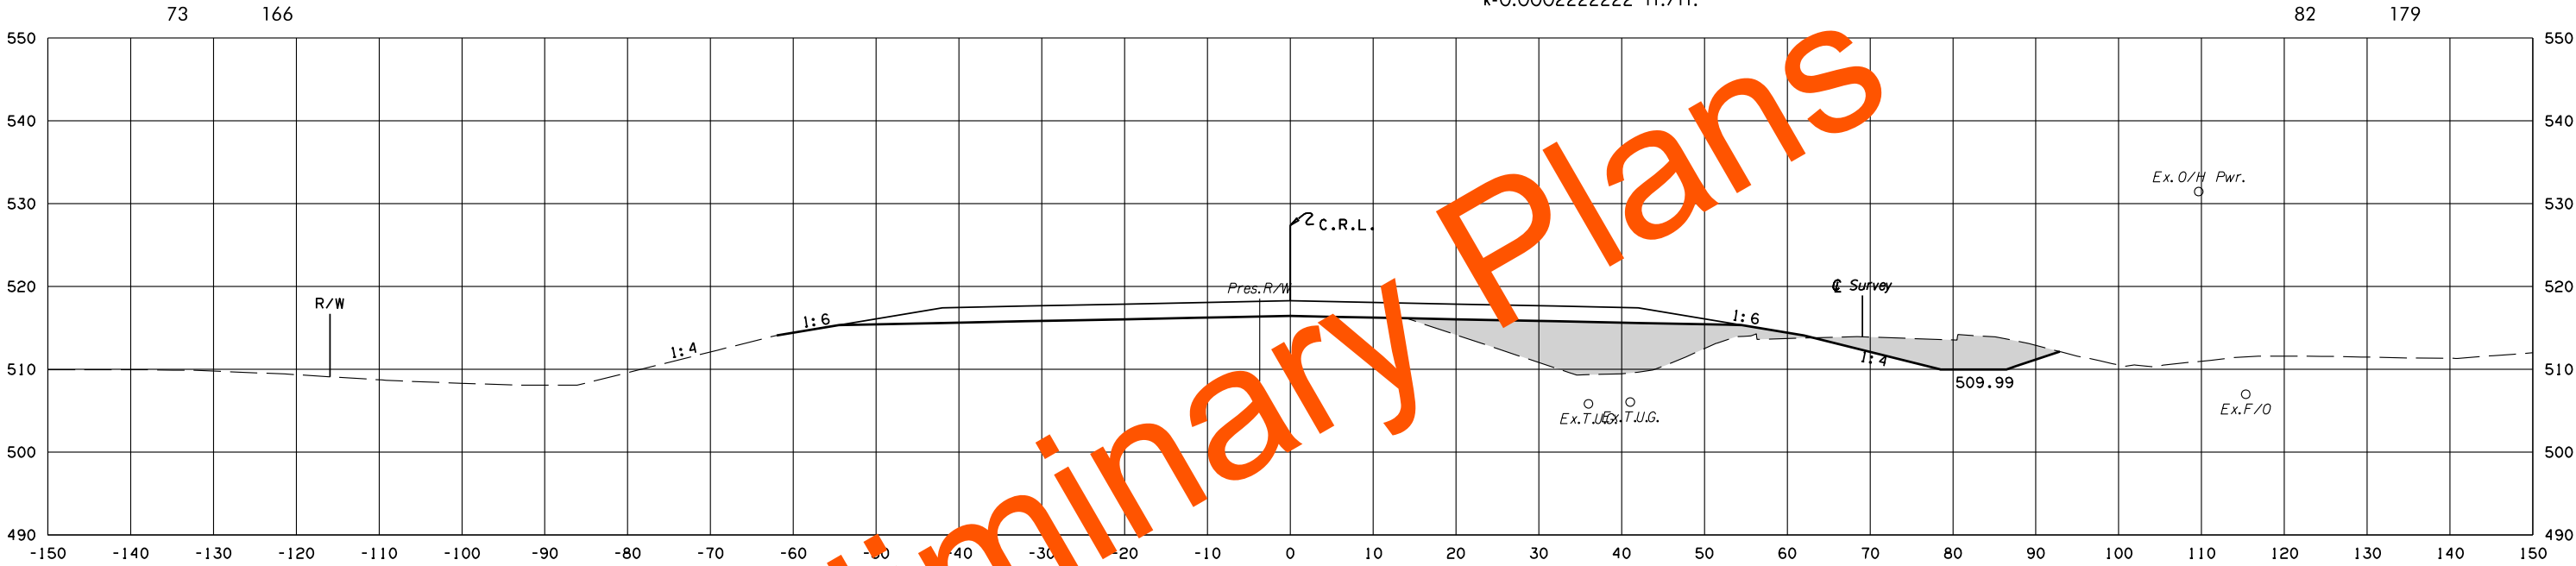

F.G.ELEV=518.27
273+00.00

STR. CD16 C.R.L. US-59 STA. 272+70.22. CRL
EXTEND 6' x 3' x 96' LG. RCB 30 L.F. W/ WINGWALL
63' LG. LT. & 63' LG. RT. COMPLETE

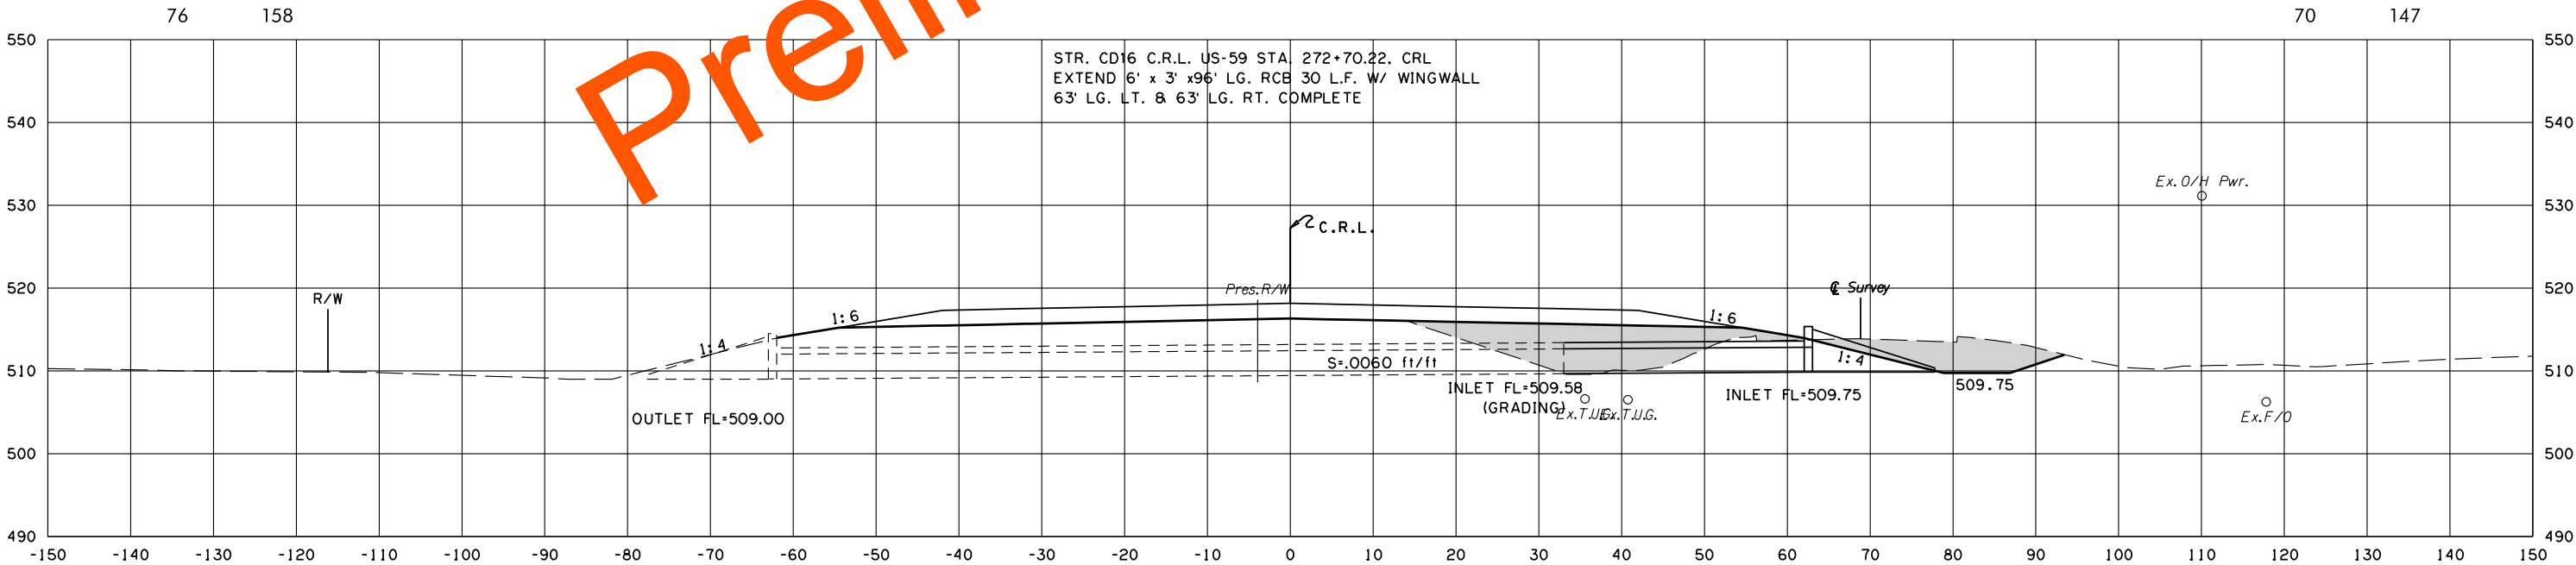

F.G.ELEV=518.15
272+70.22

U.S. 59


STATE JOB NO. 17127(28)
LEFLORE COUNTY SHEET NO. 197

POB & ASSOCIATES, OKLAHOMA CITY, OK.						
FED. DIST. NO.	ROAD NO.	STATE	JOB PIECE NO.	FISCAL YEAR	SHEET NO.	TOTAL SHEETS
6		OKLA.				
DESCRIPTION			REVISIONS		DATE	

AREA
CUT FILL

VOLUME
CUT FILL


C.R.L. US-59 STA. 275+29.95
s=0.0200/-0.0200 ft./ft.
k=0.0002222222 ft./ft.

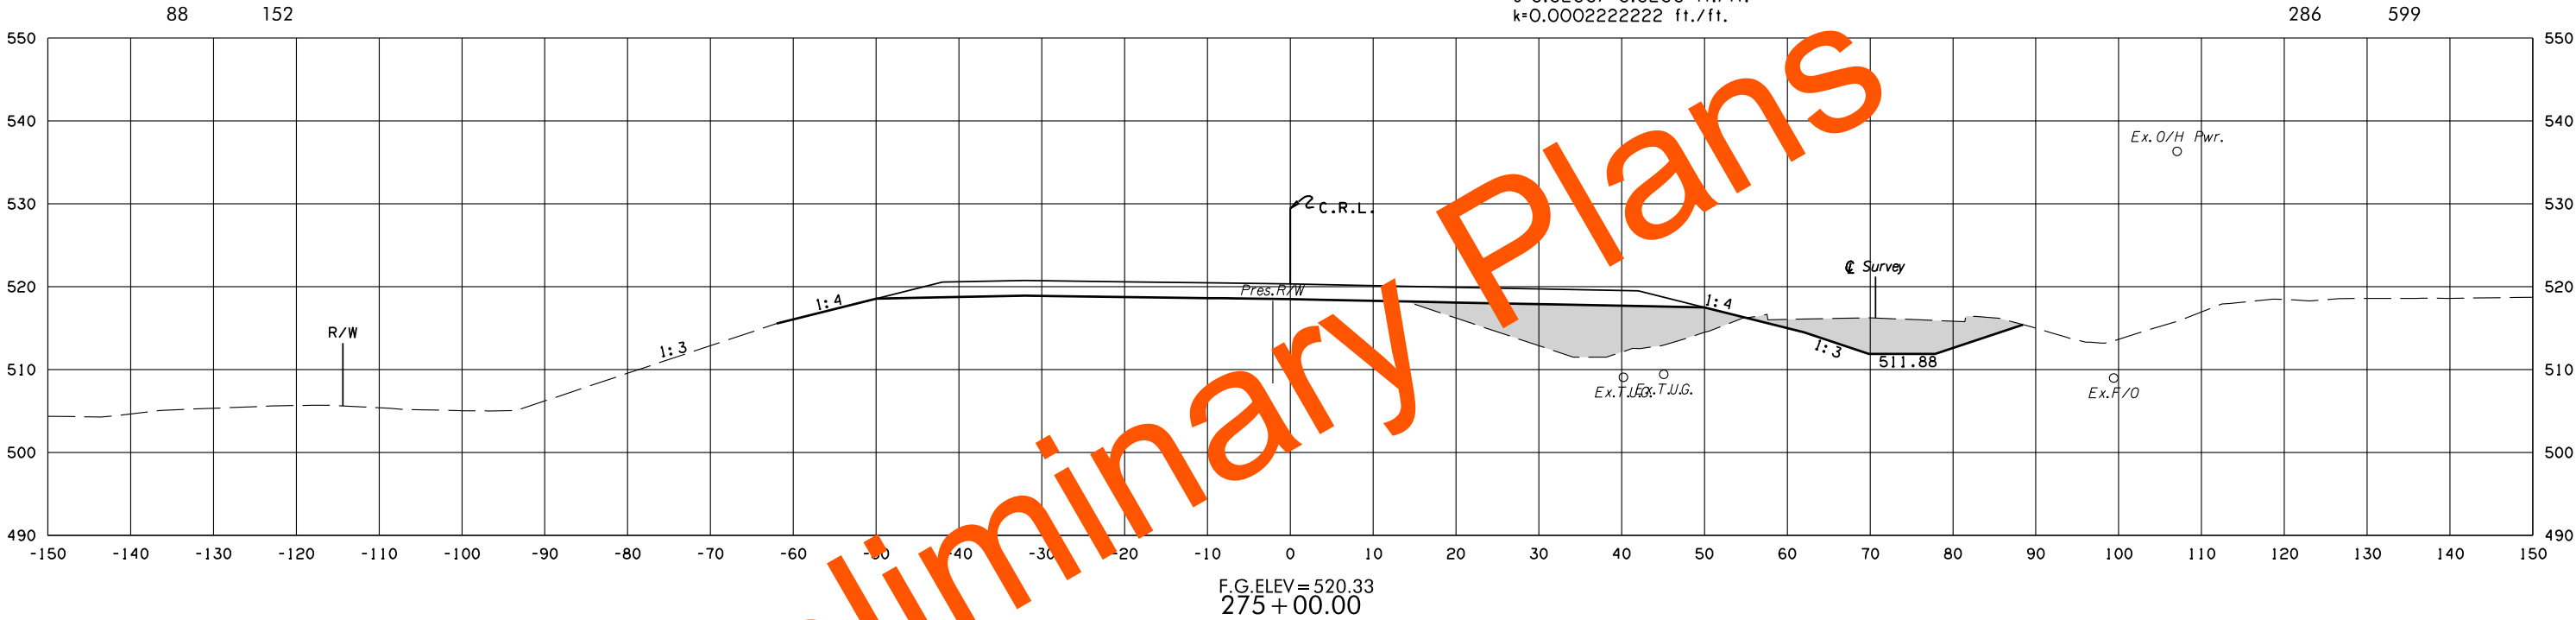

F.G.ELEV=520.33
275+00.00

66 172

257 627

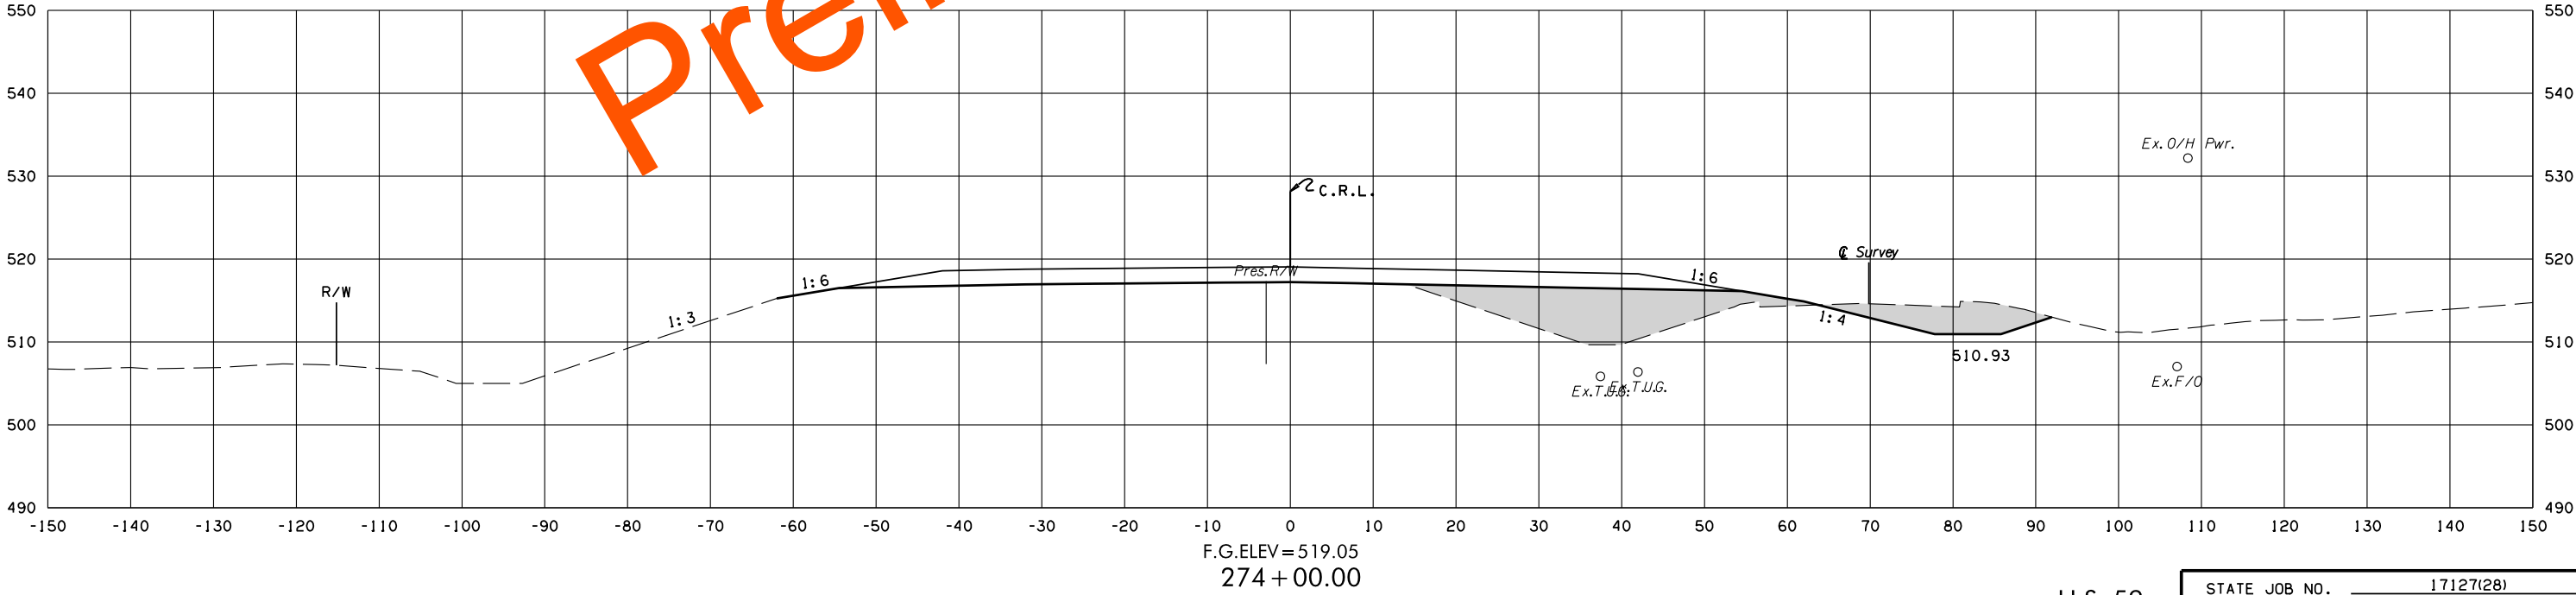

F.G.ELEV=519.05
274+00.00

U.S. 59

STATE JOB NO.	17127(28)
LEFLORE COUNTY	SHEET NO. X198

POB & ASSOCIATES, OKLAHOMA CITY, OK.					
FED. ROAD DIST. NO.	STATE	JOB PIECE NO.	FISCAL YEAR	SHEET NO.	TOTAL SHEETS
6	OKLA.				
DESCRIPTION			REVISIONS		DATE


AREA
CUT FILL

VOLUME
CUT FILL

C.R.L. US-59 STA. 277+36.95
s=0.0660/-0.0660 ft./ft.
k=0.0002222222 ft./ft.

258 14


768 182

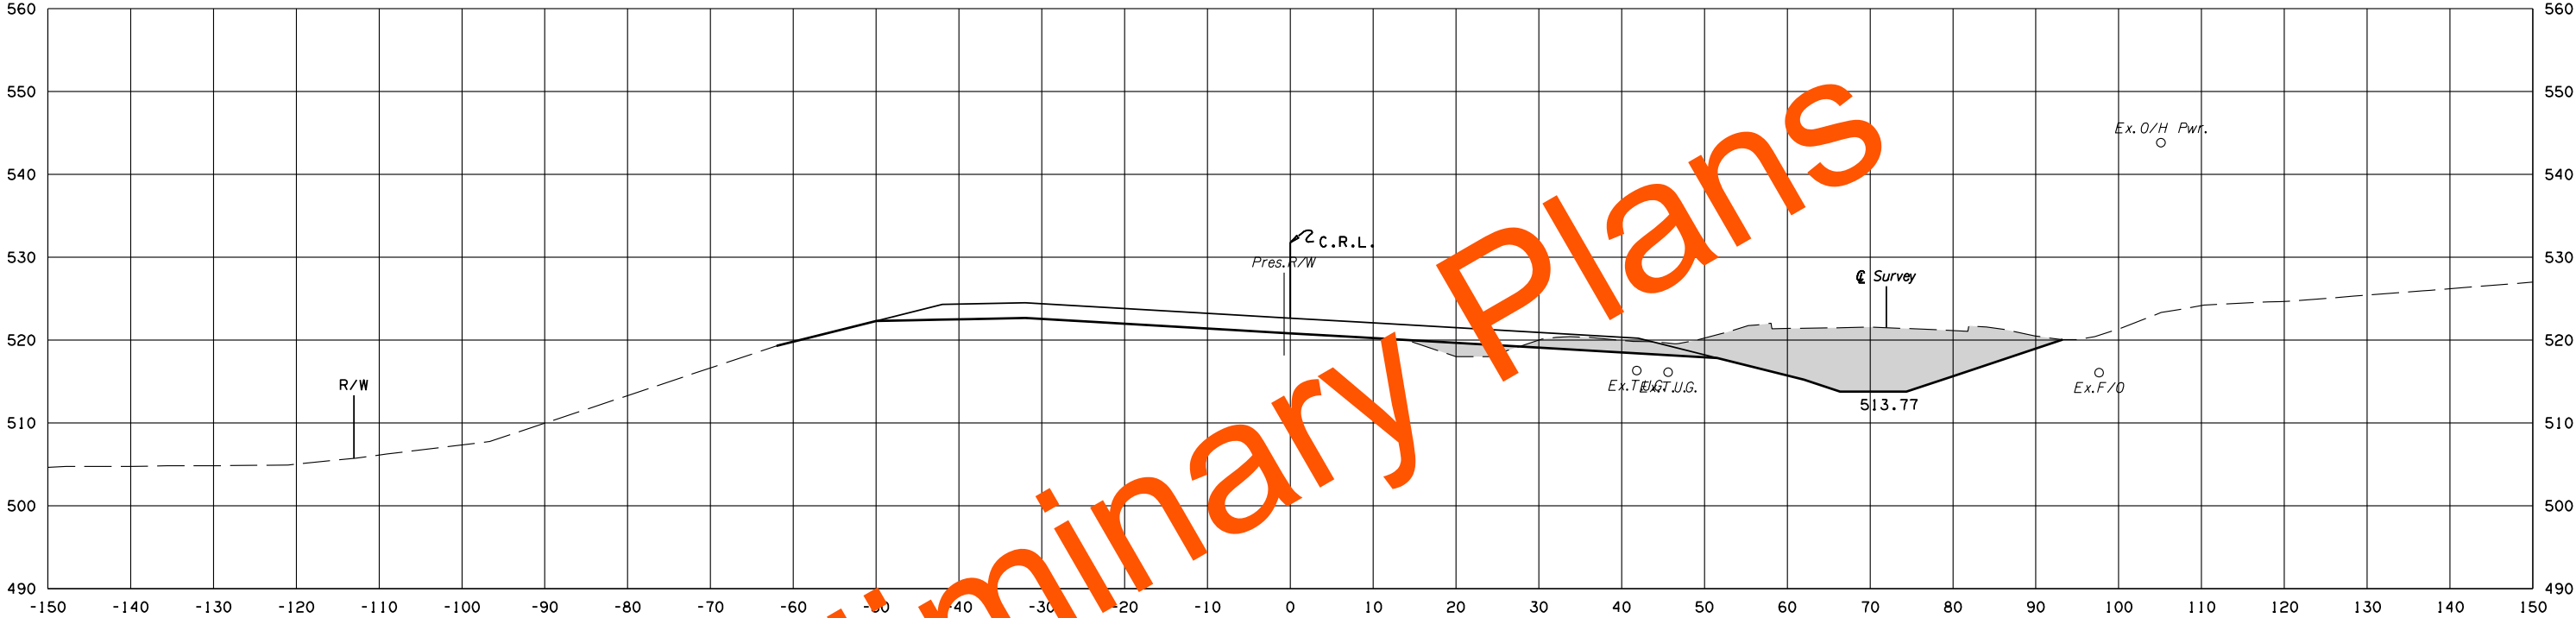

F.G.ELEV=522.65
277+00.00

157 84

454 437

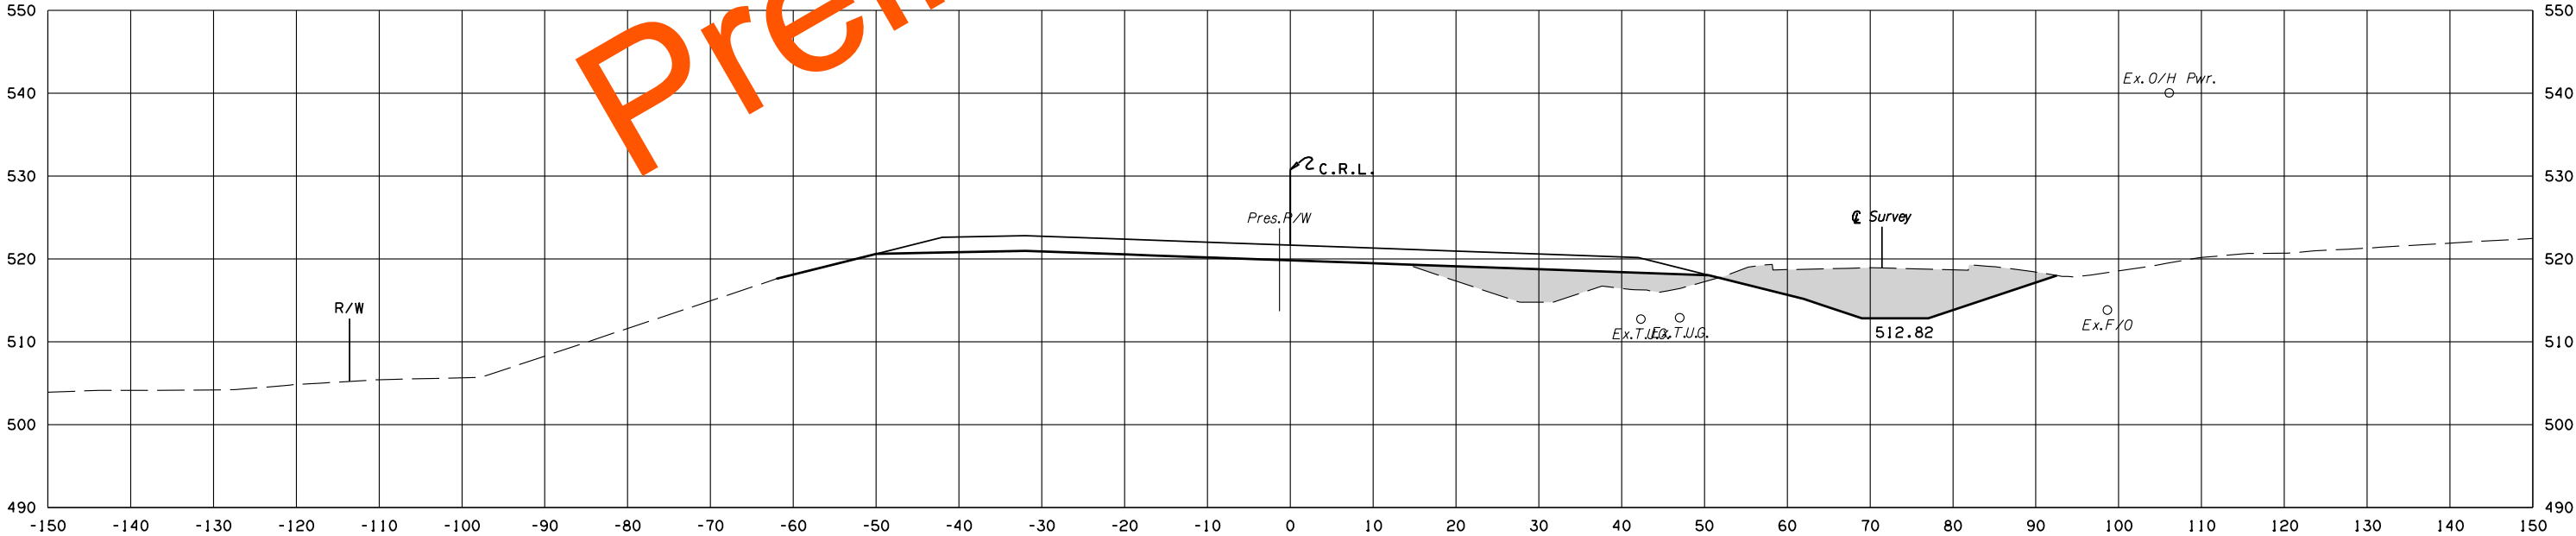

F.G.ELEV=521.66
276+00.00

U.S. 59

STATE JOB NO. 17127(28)
LEFLORE COUNTY SHEET NO. 199


POB & ASSOCIATES, OKLAHOMA CITY, OK.						
FED. ROAD DIST. NO.	STATE	JOB PIECE NO.	FISCAL YEAR	SHEET NO.	TOTAL SHEETS	
6	OKLA.					
DESCRIPTION			REVISIONS		DATE	

AREA
CUT FILL

VOLUME
CUT FILL


422 13

1446 48

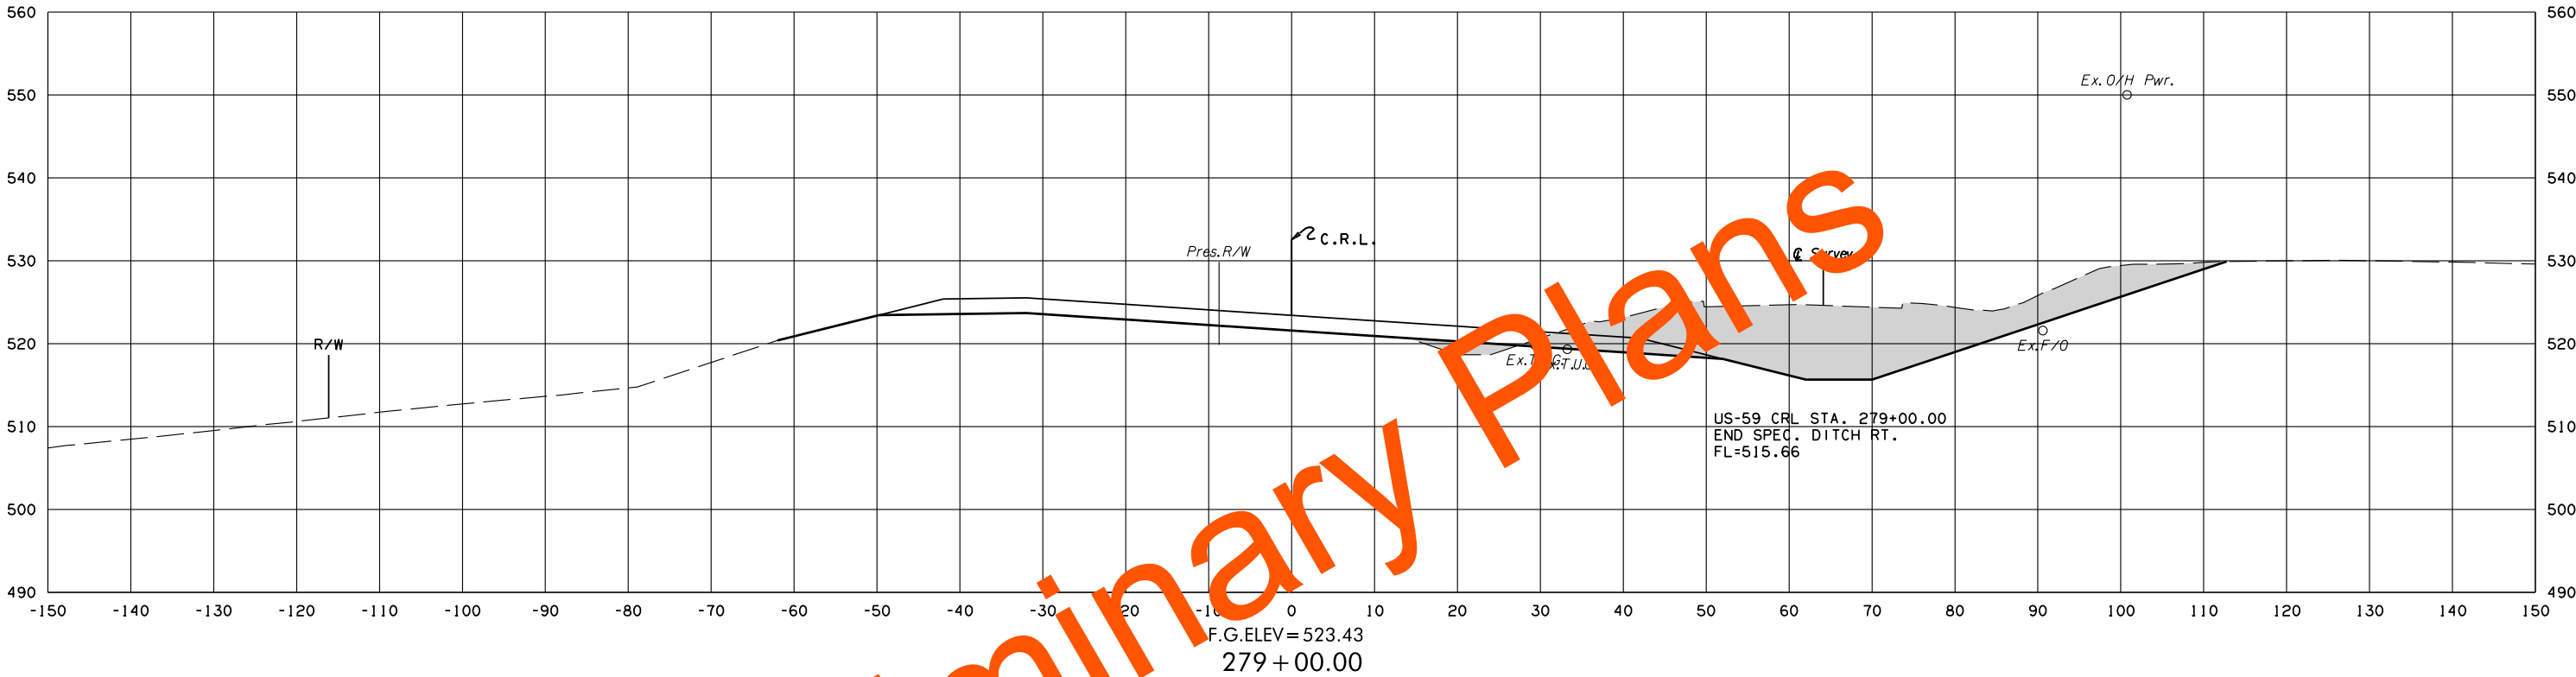

359 13

1142 49


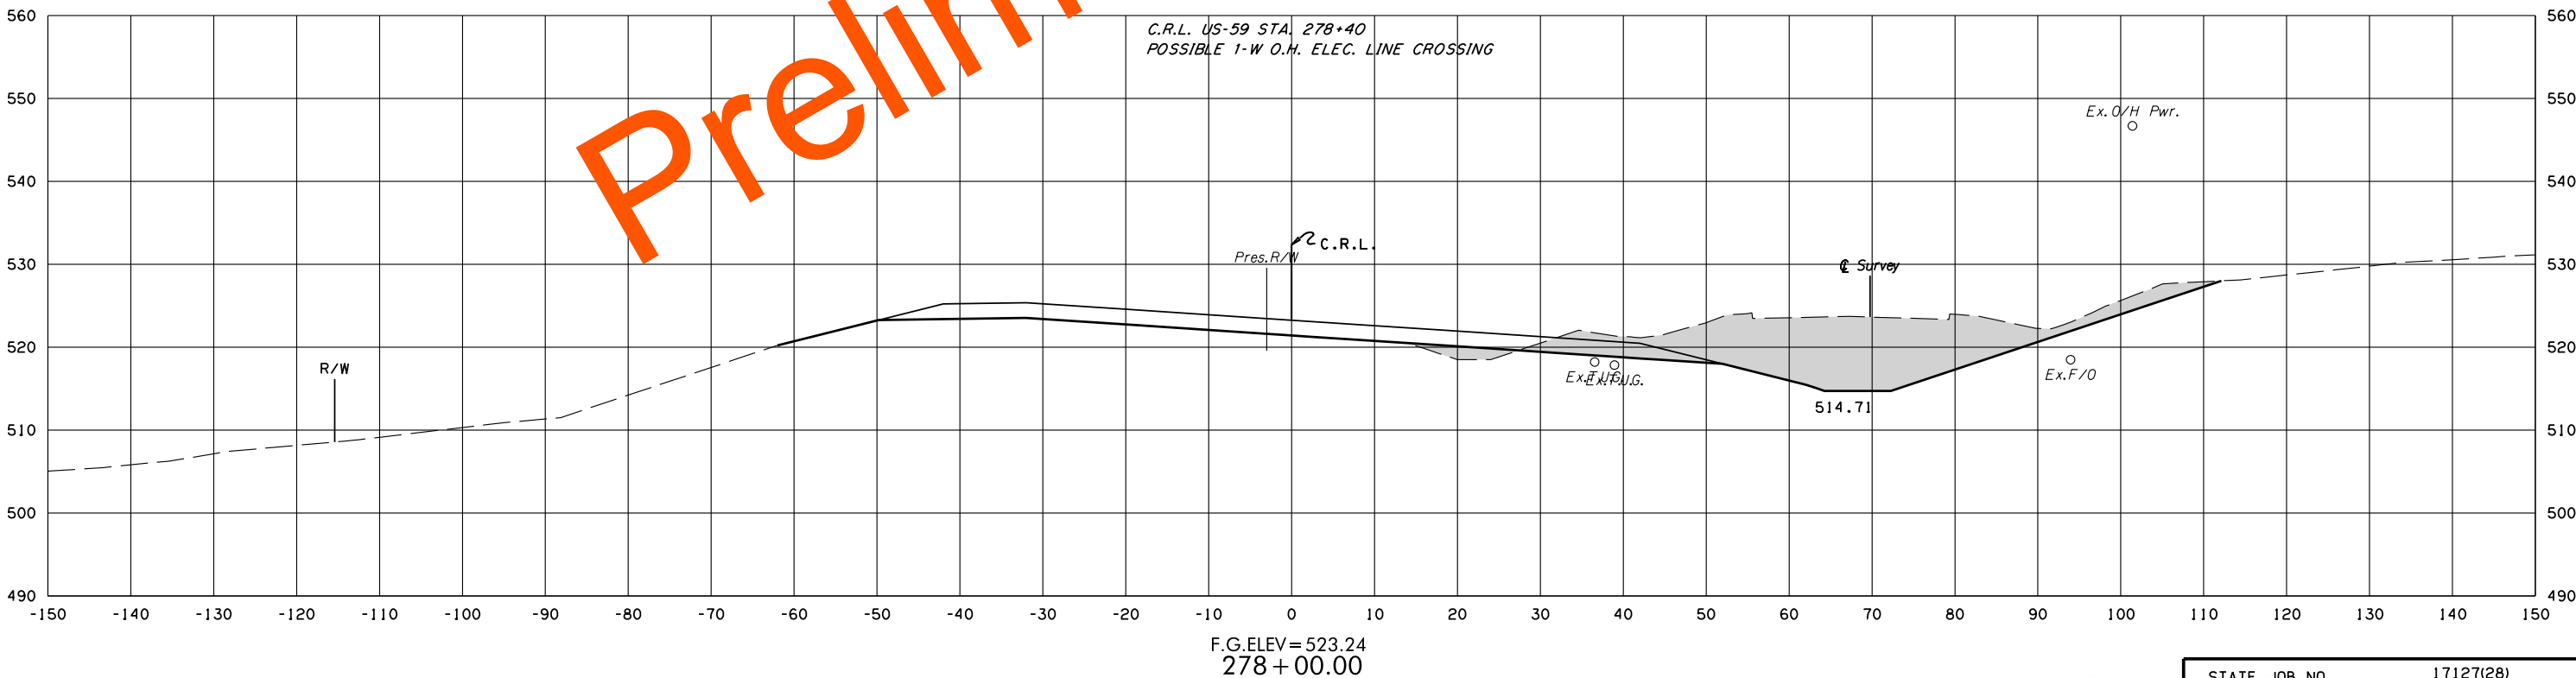


F.G.ELEV = 523.24
278 + 00.00

POB & ASSOCIATES, OKLAHOMA CITY, OK.						
FED. DIST. NO.	ROAD NO.	STATE	JOB PIECE NO.	FISCAL YEAR	SHEET NO.	TOTAL SHEETS
6		OKLA.				
DESCRIPTION			REVISIONS		DATE	

AREA
CUT FILL

VOLUME
CUT FILL

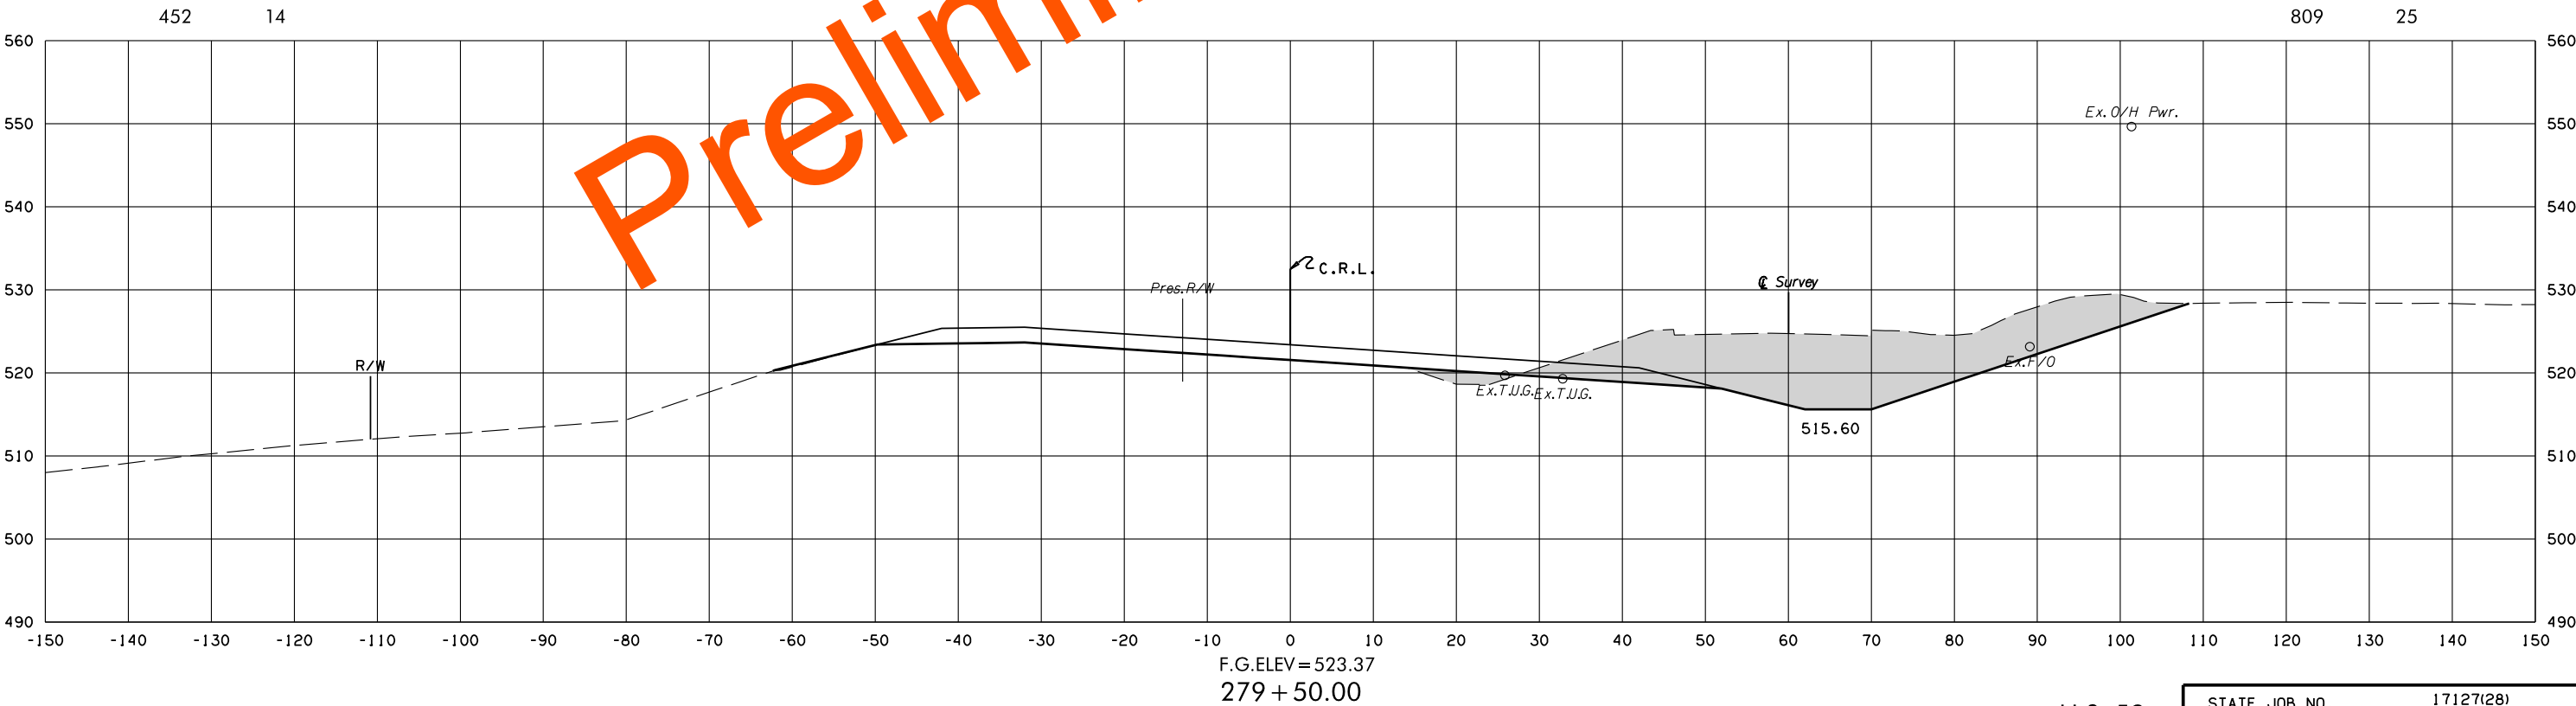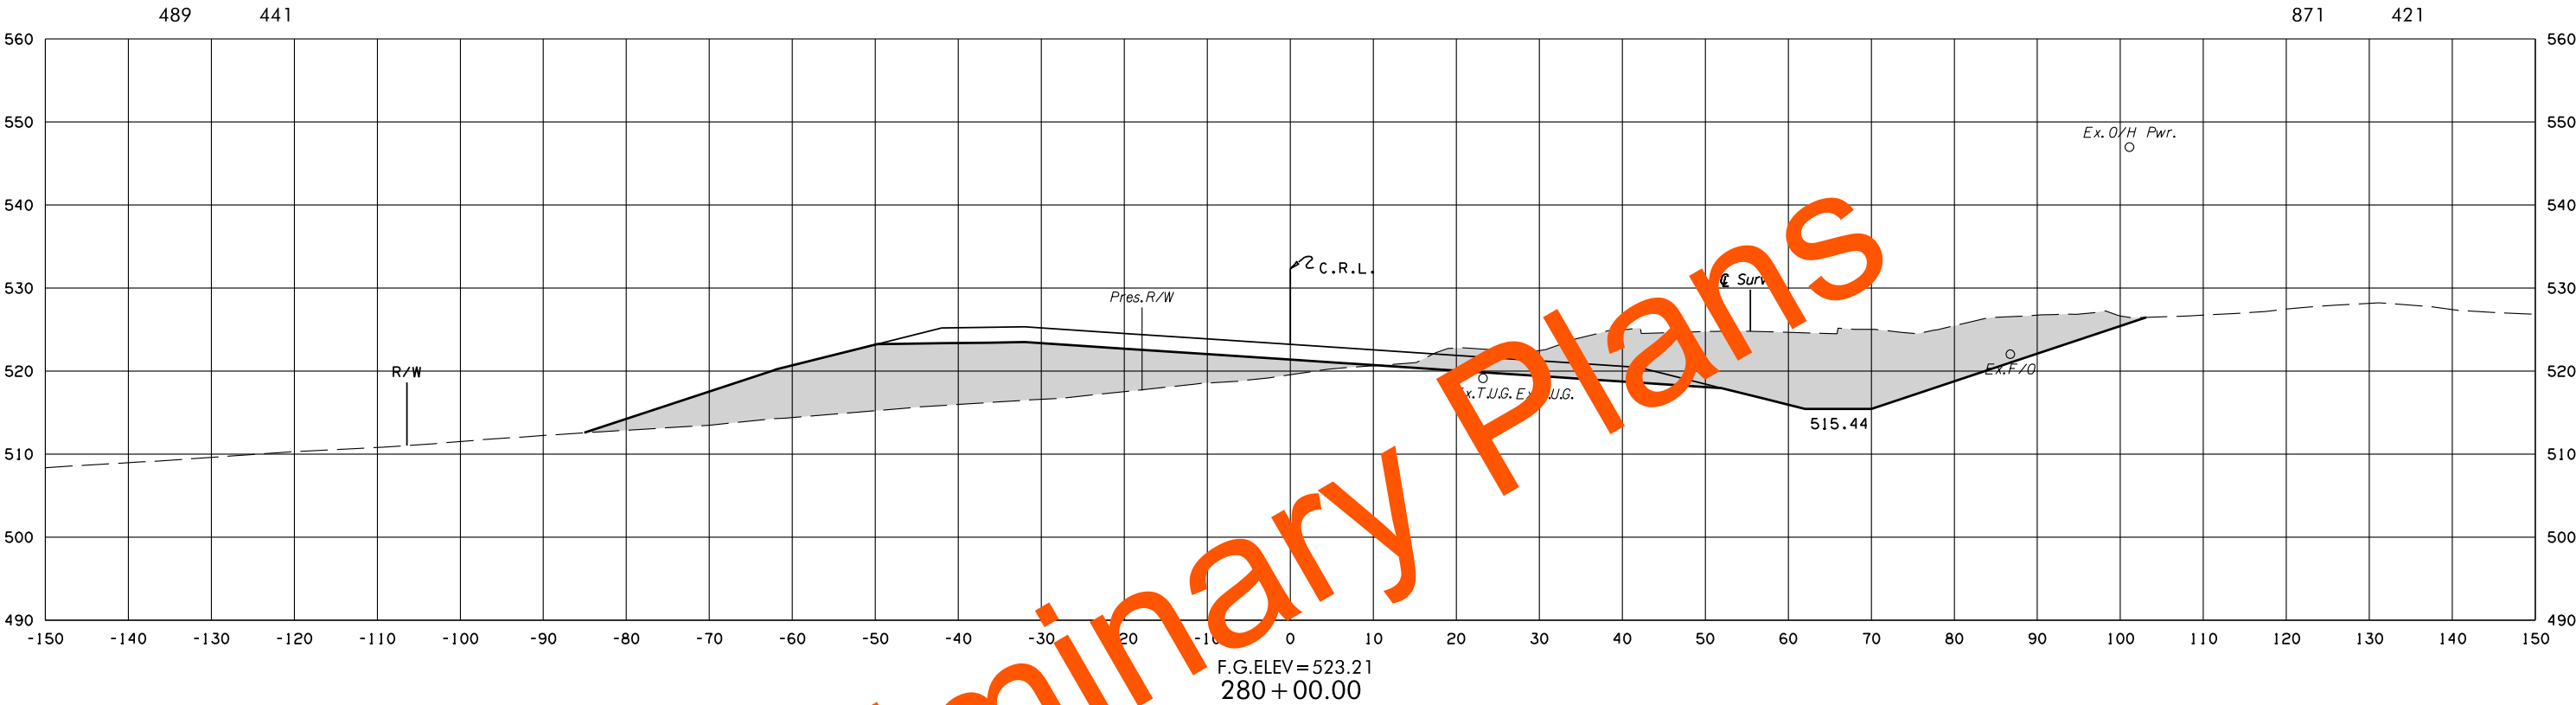

8/3/2022 2:25:54 PM
G:\PROJECTS\202943 0001 US 59 LeFlore Co\Roadway\1712728 Surfacing\Xsections\1712728-US59-XSECS.dgn

U.S. 59

STATE JOB NO. 17127(28)
LEFLORE COUNTY SHEET NO. X201


POB & ASSOCIATES, OKLAHOMA CITY, OK.					
FED. DIST. NO.	ROAD NO.	STATE	JOB PIECE NO.	FISCAL YEAR	SHEET NO.
6		OKLA.			
DESCRIPTION			REVISIONS		DATE

AREA
CUT FILL

VOLUME
CUT FILL


356 172

1433 1061

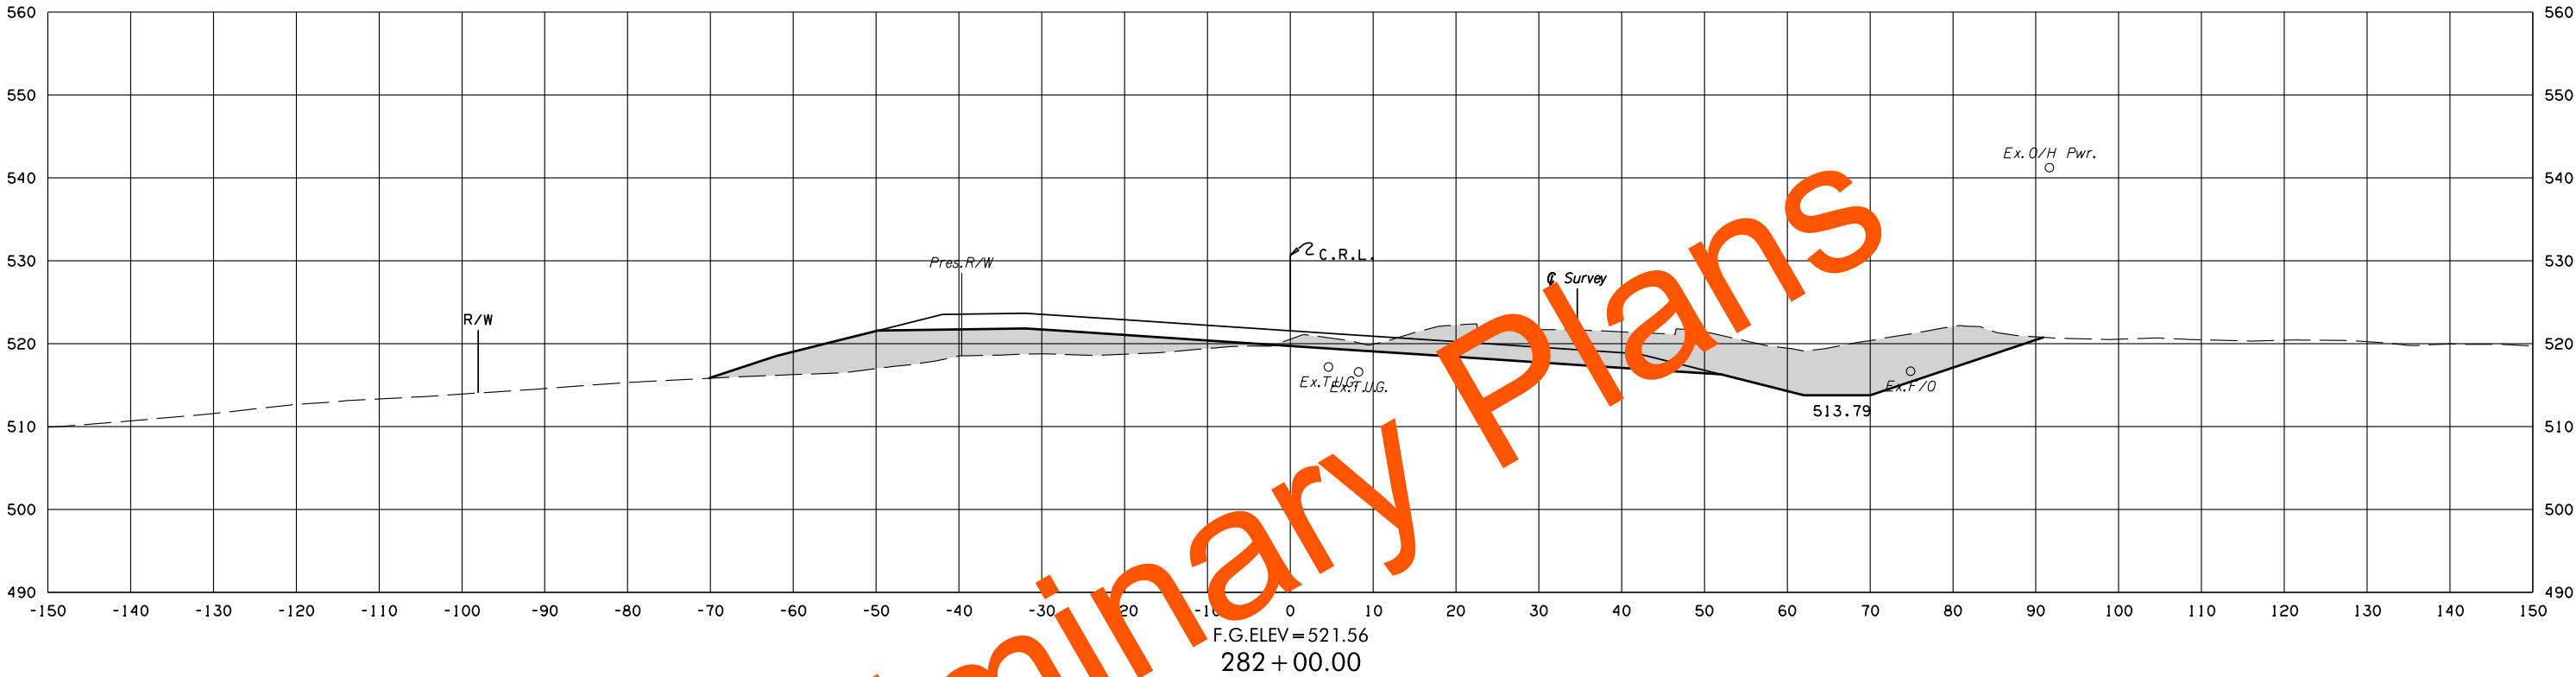

418 401

1680 1560

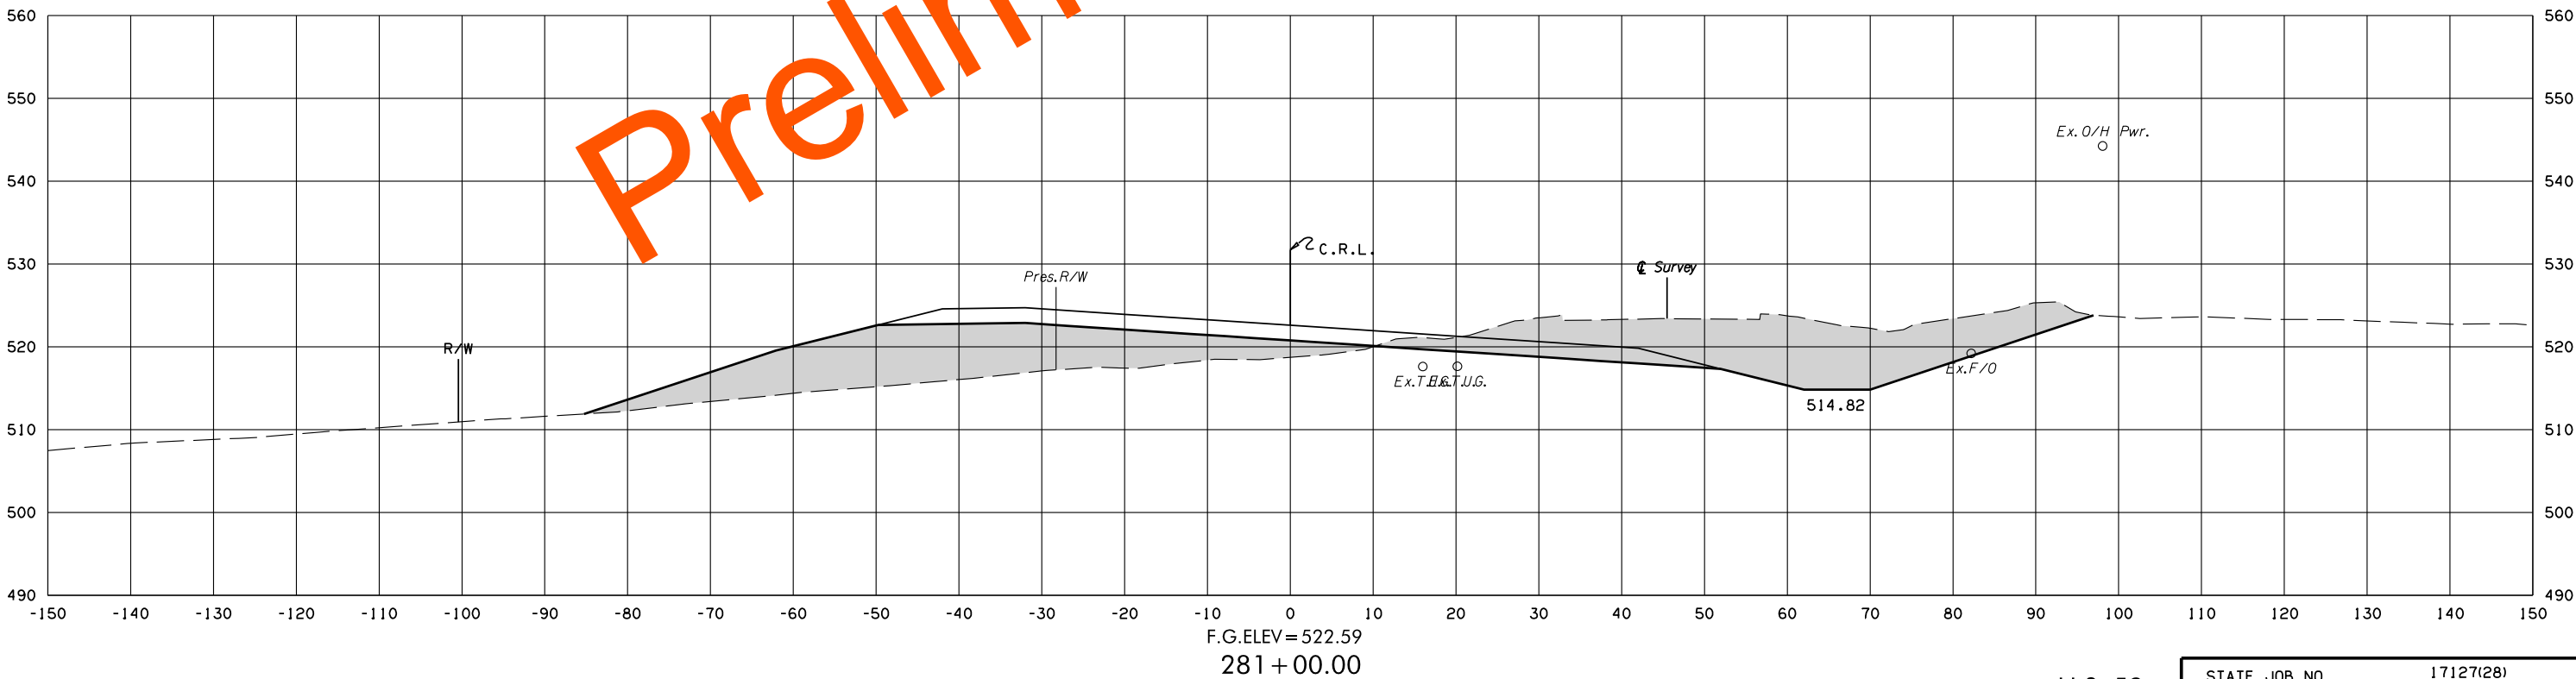

U.S. 59


STATE JOB NO. 17127(28)
LEFLORE COUNTY SHEET NO. X202

POB & ASSOCIATES, OKLAHOMA CITY, OK.						
FED. ROAD DIST. NO.	STATE	JOB PIECE NO.	FISCAL YEAR	SHEET NO.	TOTAL SHEETS	
6	OKLA.					
DESCRIPTION			REVISIONS		DATE	


AREA
CUT FILL

VOLUME
CUT FILL

8/3/2022 2:25:57 PM G:\PROJECTS\202943 0001 US 59 LeFlore Co\Roadway\1712728 Surfacing\XSections\1712728-US59-XSECS.dgn

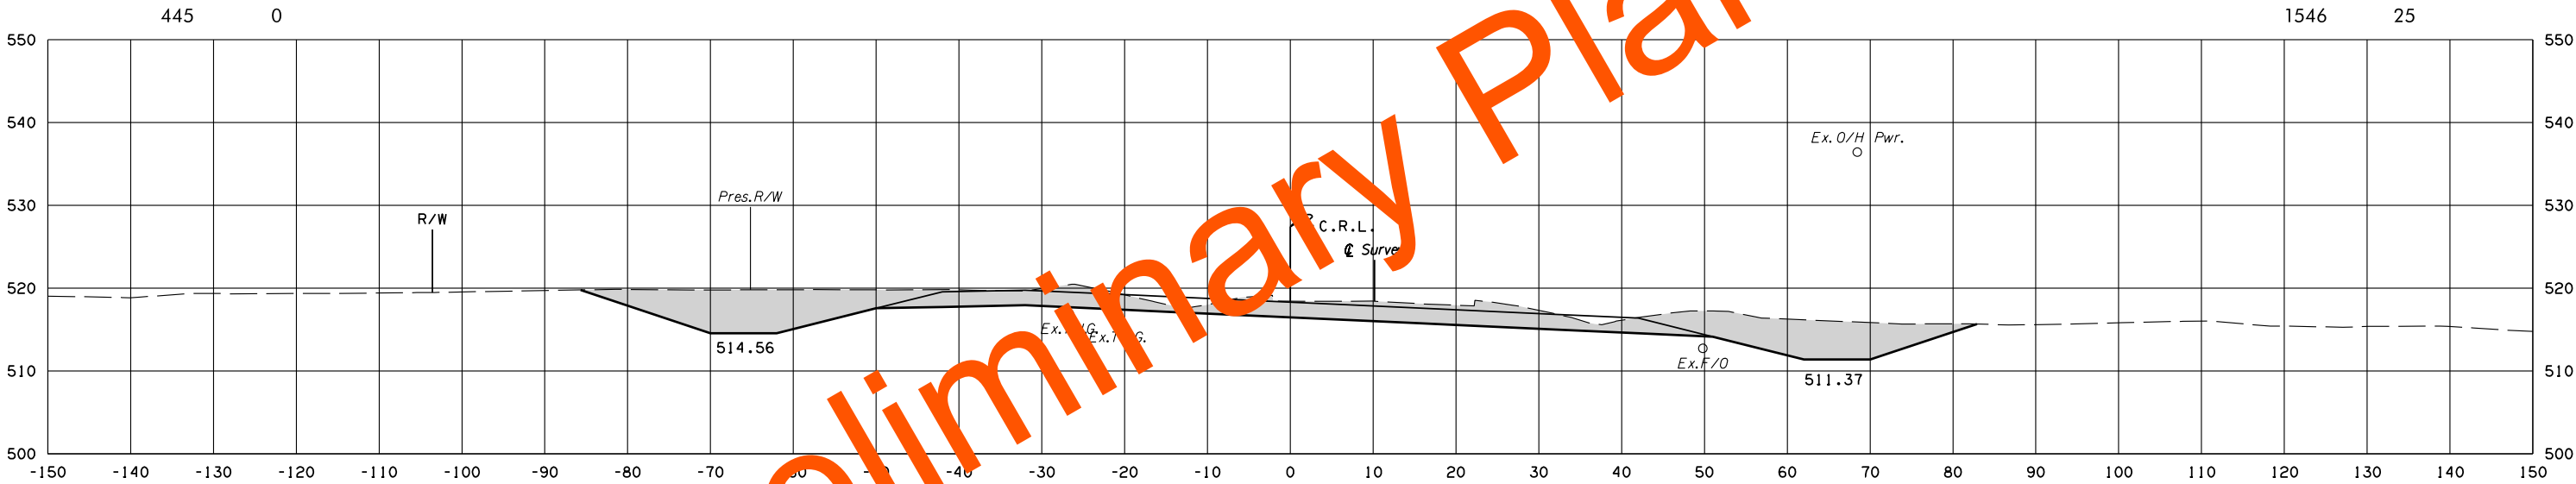

F.G.ELEV=518.30
284 + 00.00
C.R.L. US-59 STA. 283+09.06
s=0.0660/-0.0660 ft./ft.
k=0.000222222 ft./ft.

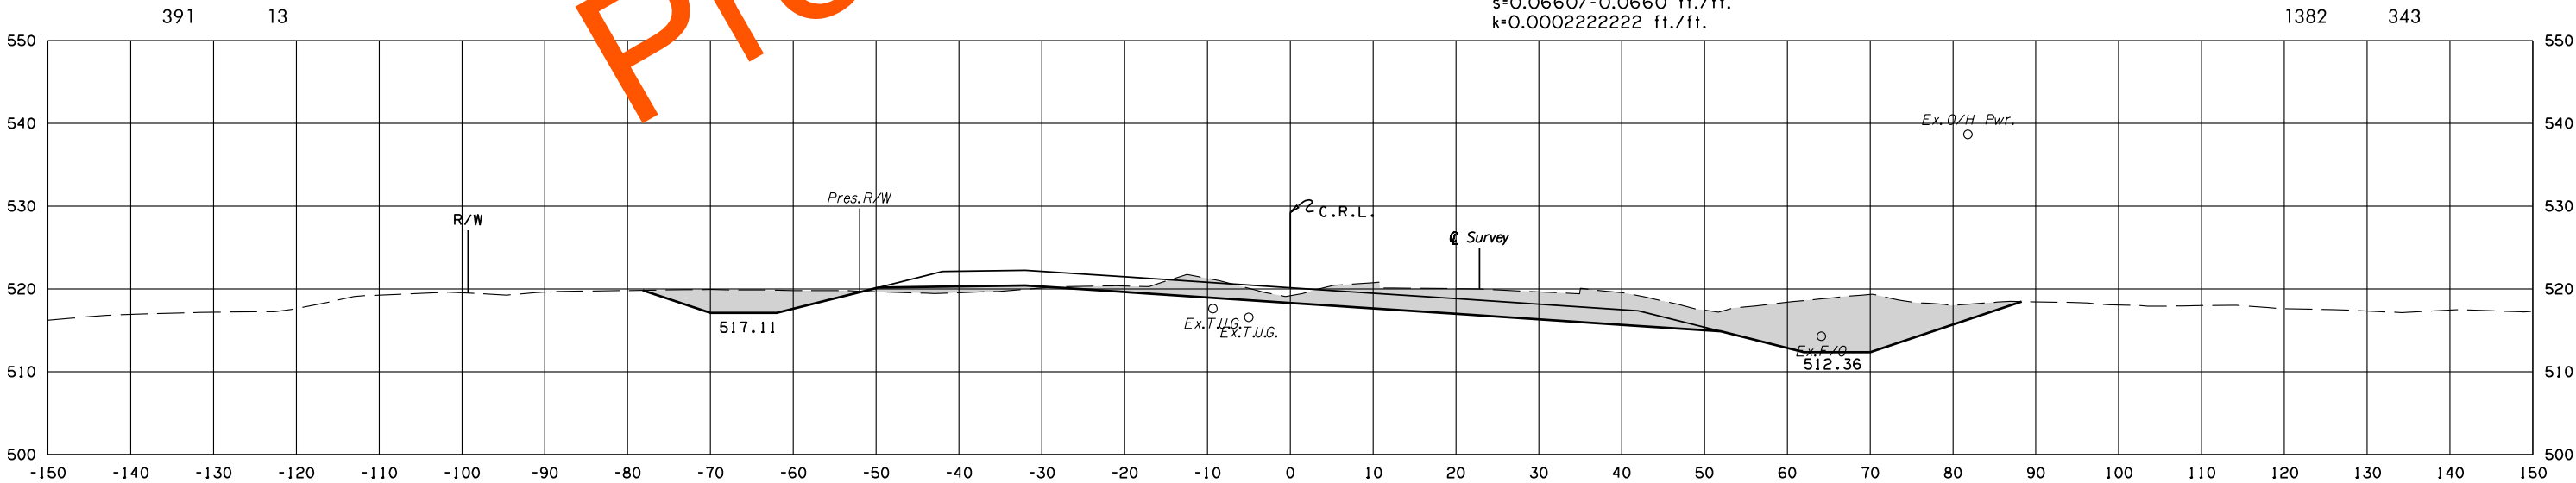

F.G.ELEV=520.13
283 + 00.00



STATE JOB NO. 17127(28)
LEFLORE COUNTY SHEET NO. X203

POB & ASSOCIATES, OKLAHOMA CITY, OK.						
FED. DIST. NO.	ROAD NO.	STATE	JOB PIECE NO.	FISCAL YEAR	SHEET NO.	TOTAL SHEETS
6		OKLA.				
DESCRIPTION			REVISIONS		DATE	

AREA
CUT FILL

VOLUME
CUT FILL

C.R.L. US-59 STA. 285 + 06
s=0.0200/-0.0100 ft./ft.
k=0.0008/0.222 ft./ft.

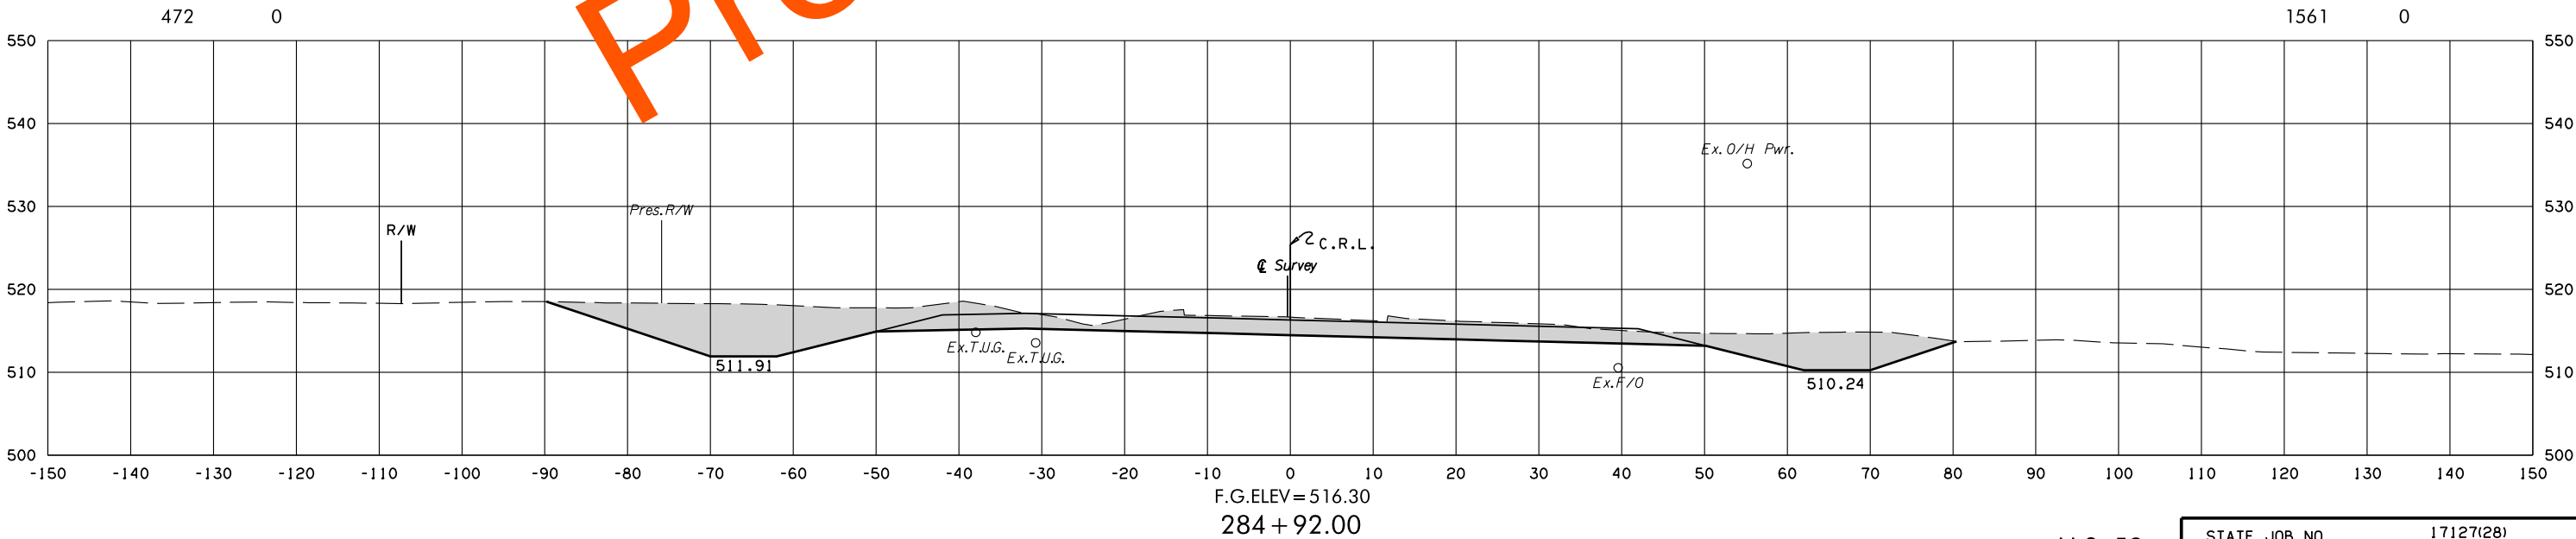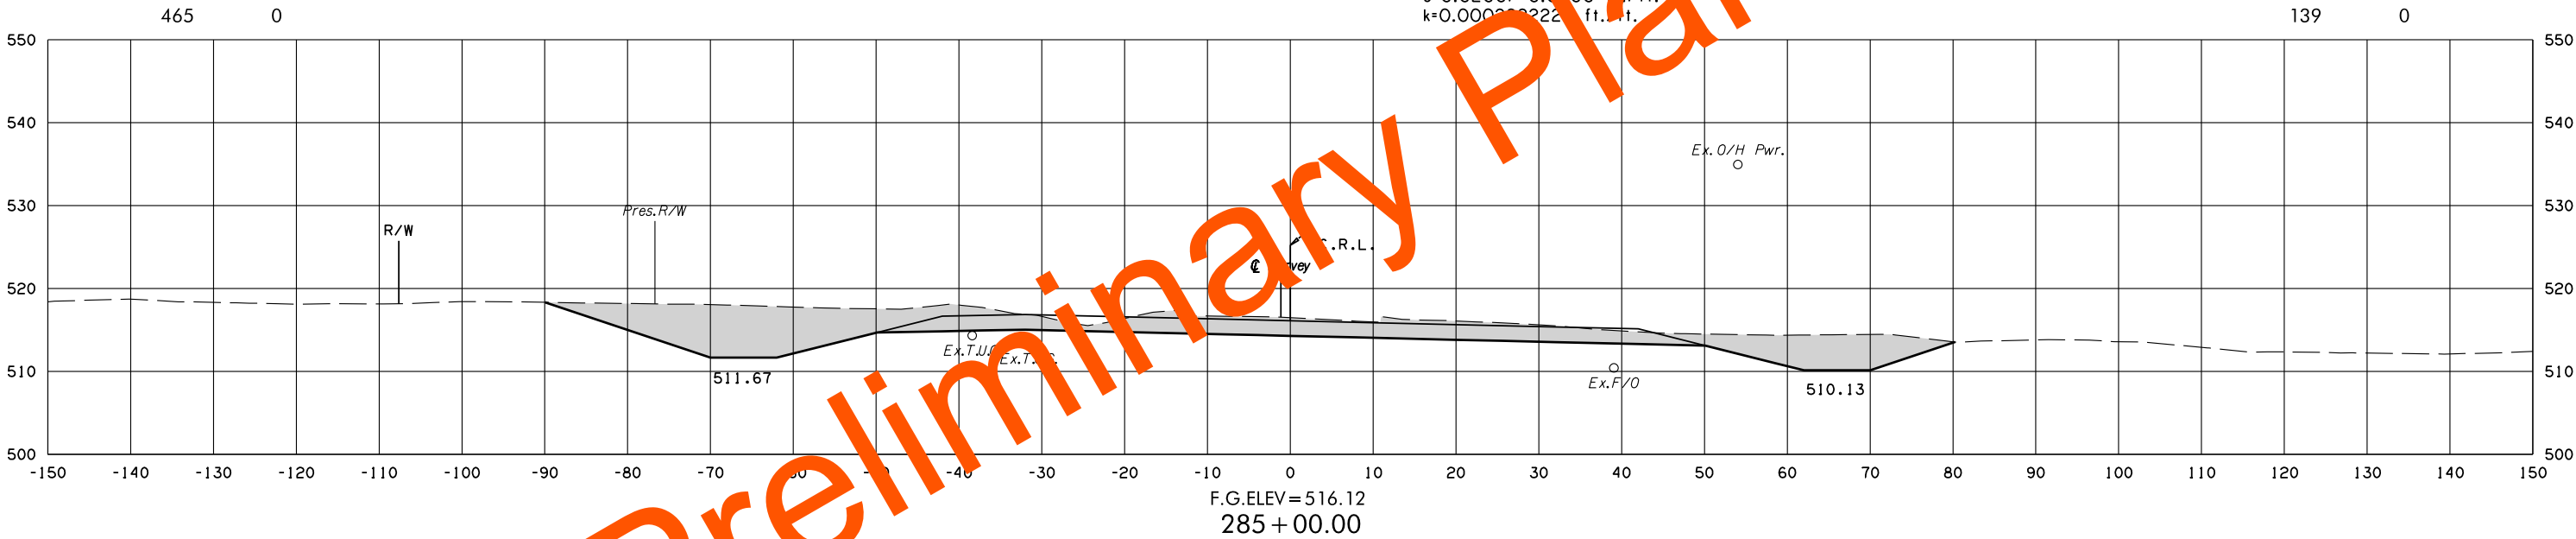


8/3/2022 2:25:58 PM G:\PROJECTS\202943 0001 US 59 LeFlore Co\Roadway\1712728 Surfacing\XSections\1712728-US59-XSECS.dgn


POB & ASSOCIATES, OKLAHOMA CITY, OK.						
FED. ROAD DIST. NO.	STATE	JOB PIECE NO.	FISCAL YEAR	SHEET NO.	TOTAL SHEETS	
6	OKLA.					
DESCRIPTION			REVISIONS		DATE	

AREA
CUT FILL

VOLUME
CUT FILL

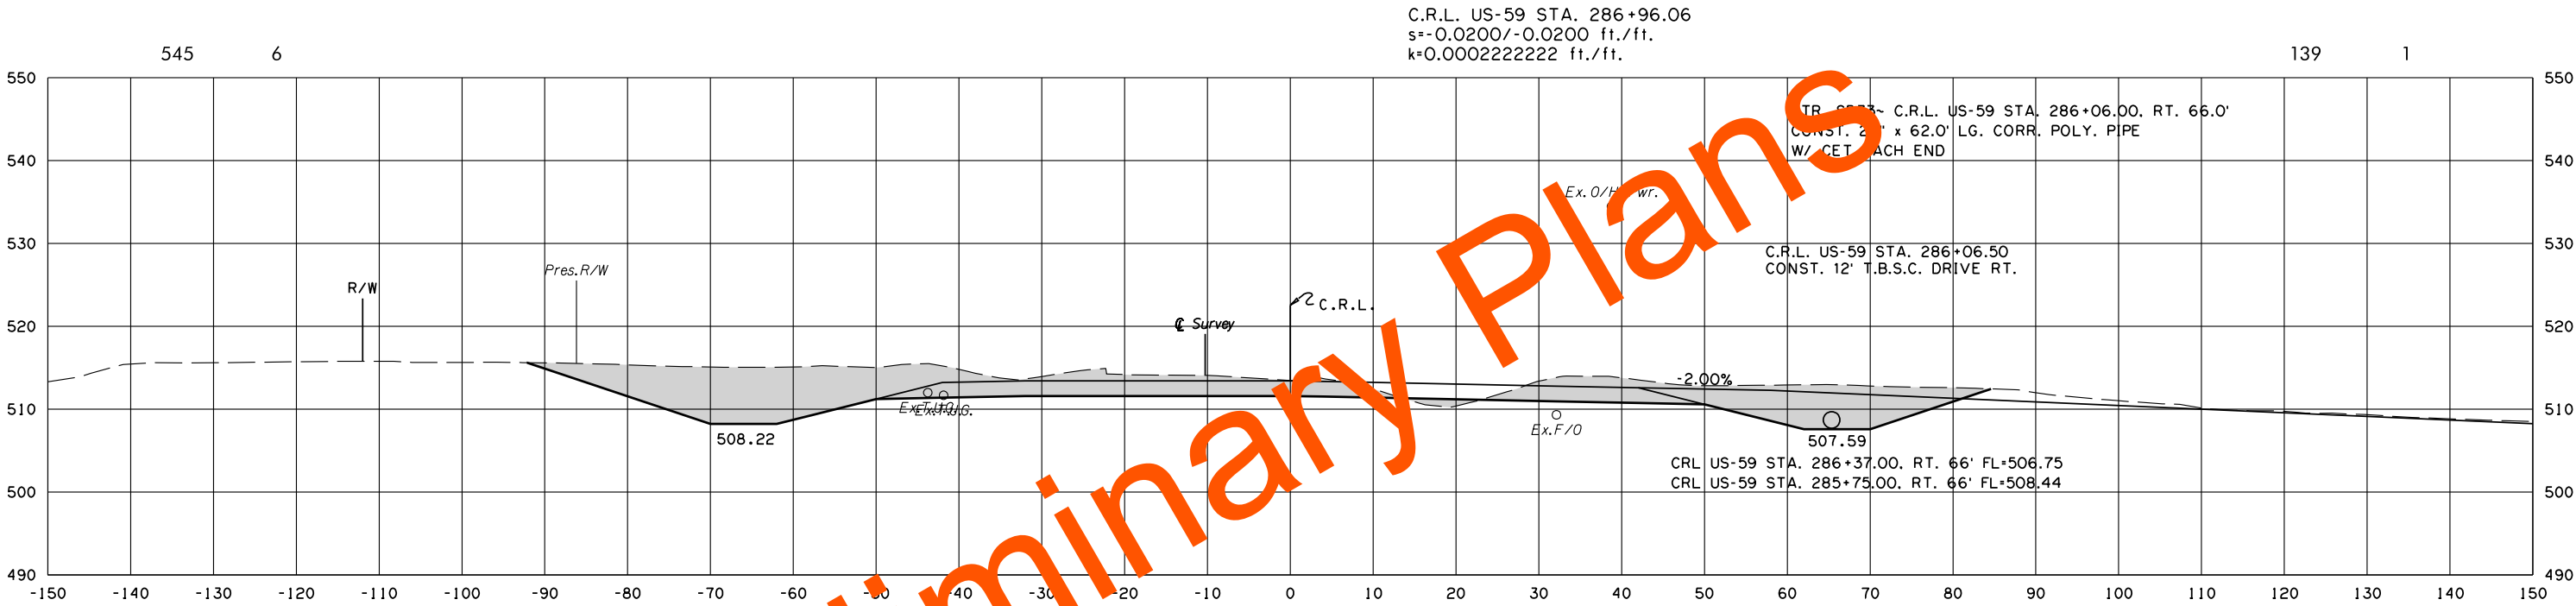

F.G.ELEV=513.43
286+06.92

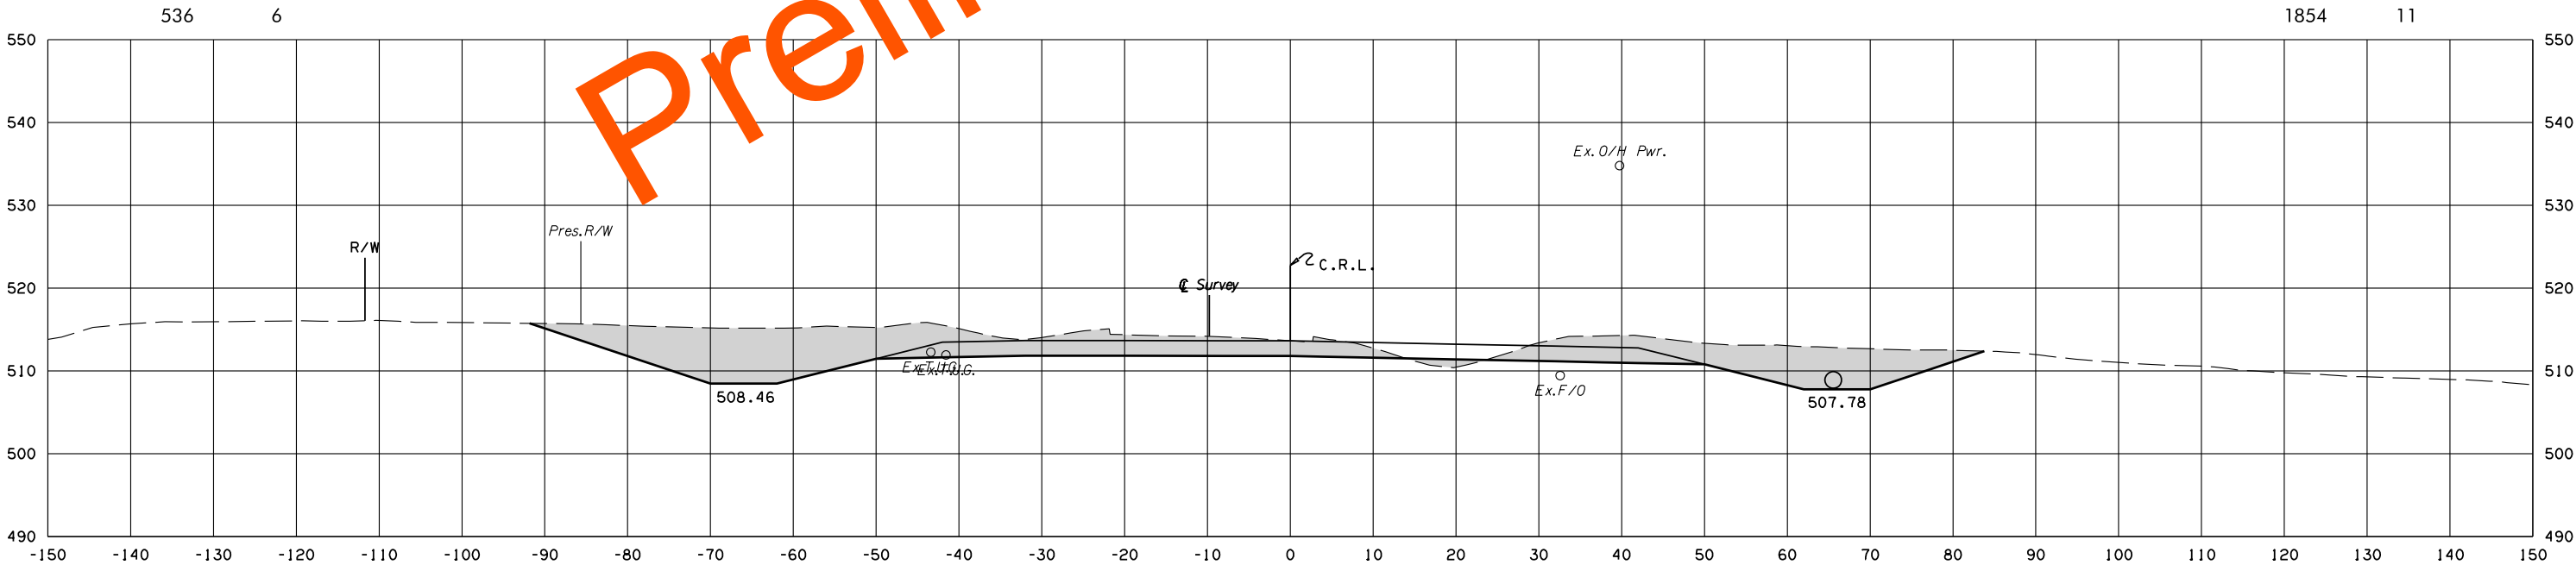

F.G.ELEV=513.62
286+00.00

U.S. 59


STATE JOB NO.	17127(28)
LEFLORE COUNTY	SHEET NO. X205

8/3/2022 2:26:00 PM
G:\PROJECTS\202943 0001 US 59 LeFlore Co\Roadway\1712728 Surfacing\Xsections\1712728-US59-XSECS.dgn


POB & ASSOCIATES, OKLAHOMA CITY, OK.						
FED. DIST. NO.	ROAD NO.	STATE	JOB PIECE NO.	FISCAL YEAR	SHEET NO.	TOTAL SHEETS
6		OKLA.				
DESCRIPTION			REVISIONS		DATE	

AREA
CUT FILL

VOLUME
CUT FILL

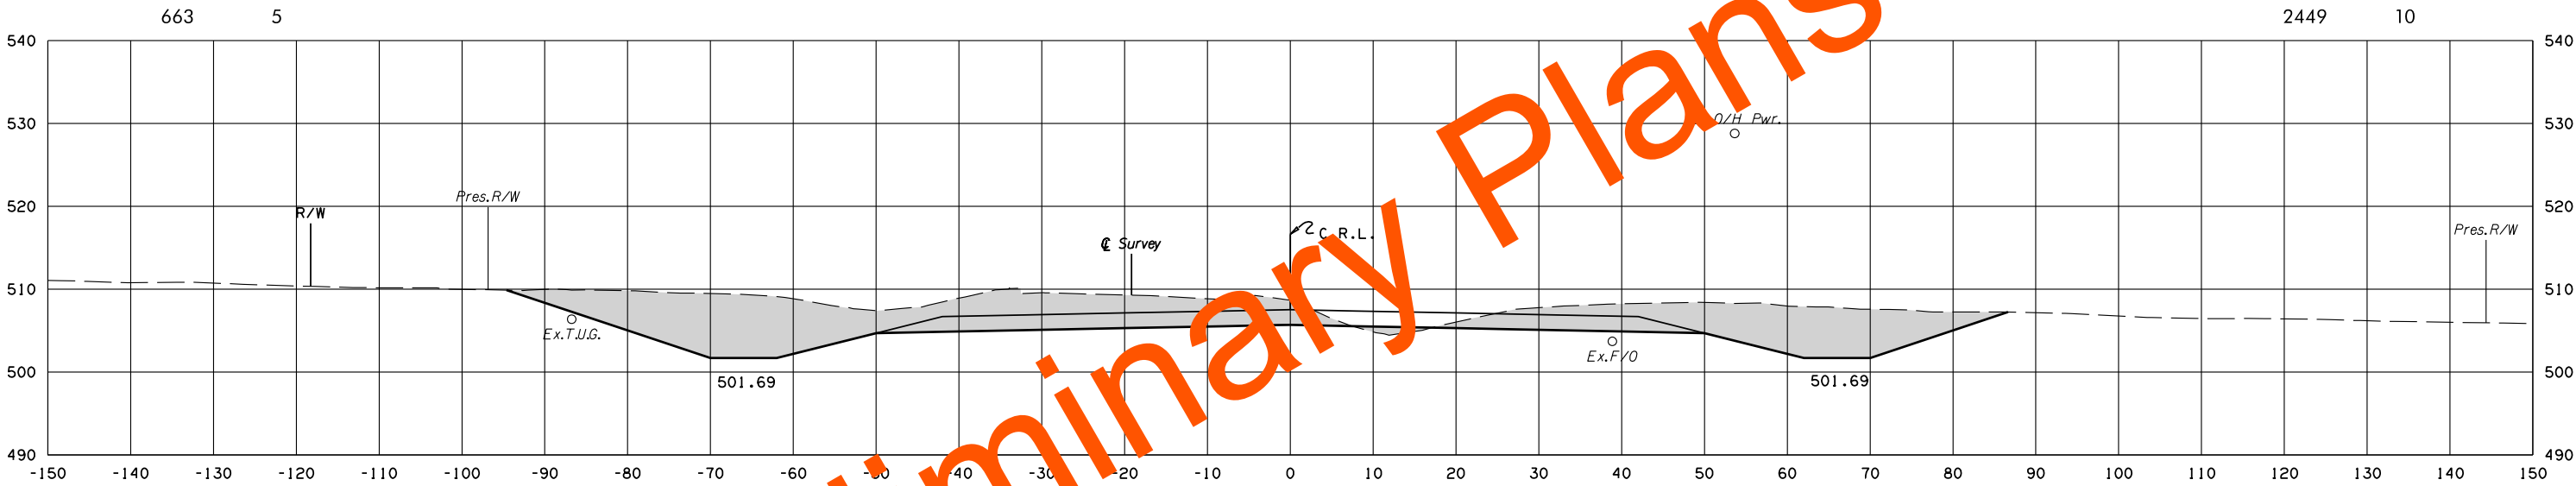

F.G.ELEV=507.53
288+00.00

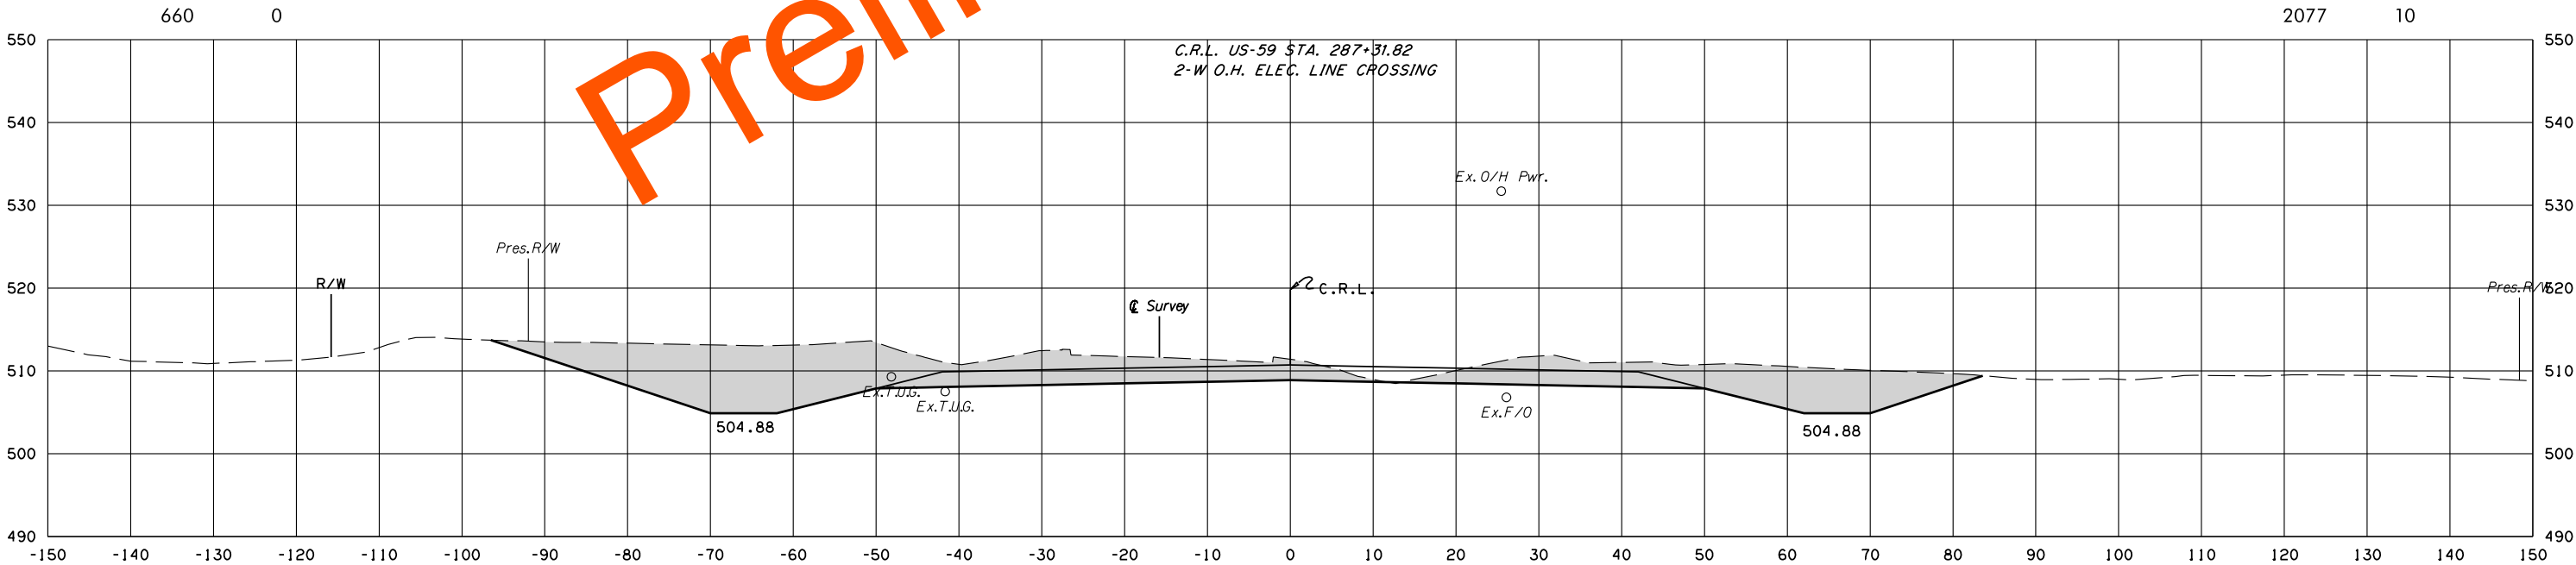

F.G.ELEV=510.72
287+00.00

8/3/2022 2:26:01 PM
G:\PROJECTS\202943 0001 US 59 LeFlore Co\Roadway\1712728 Surfacing\Xsections\1712728-US59-XSECS.dgn



U.S. 59

STATE JOB NO. 17127(28)
LEFLORE COUNTY SHEET NO. X206

POB & ASSOCIATES, OKLAHOMA CITY, OK.						
FED. DIST. NO.	ROAD NO.	STATE	JOB PIECE NO.	FISCAL YEAR	SHEET NO.	TOTAL SHEETS
6		OKLA.				
DESCRIPTION			REVISIONS		DATE	

AREA
CUT FILL

VOLUME
CUT FILL

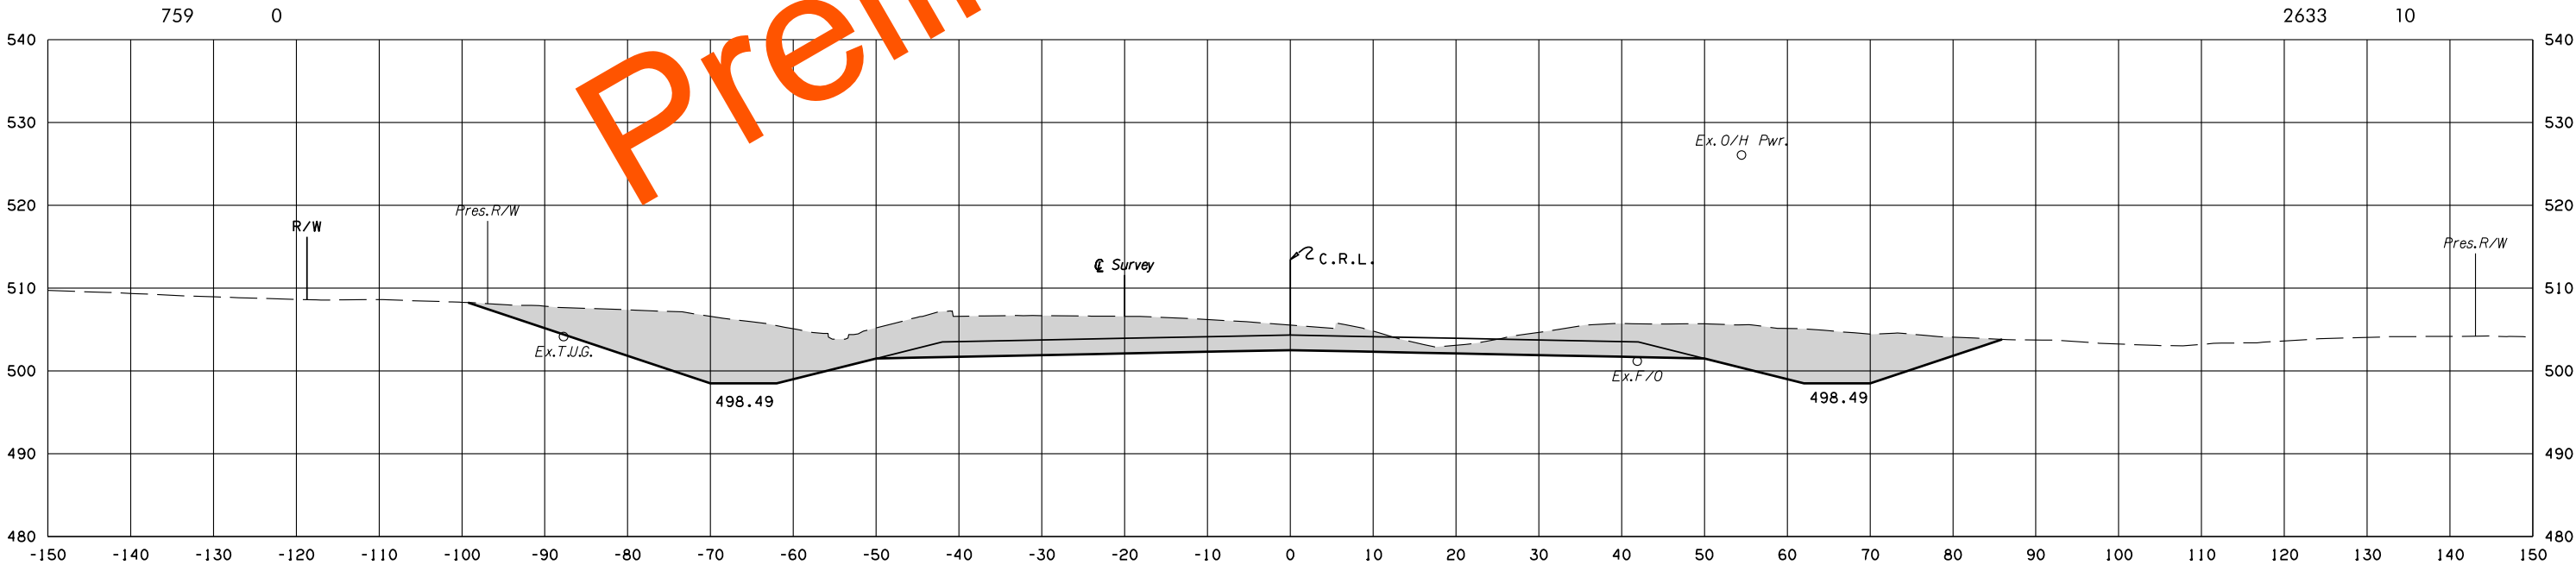
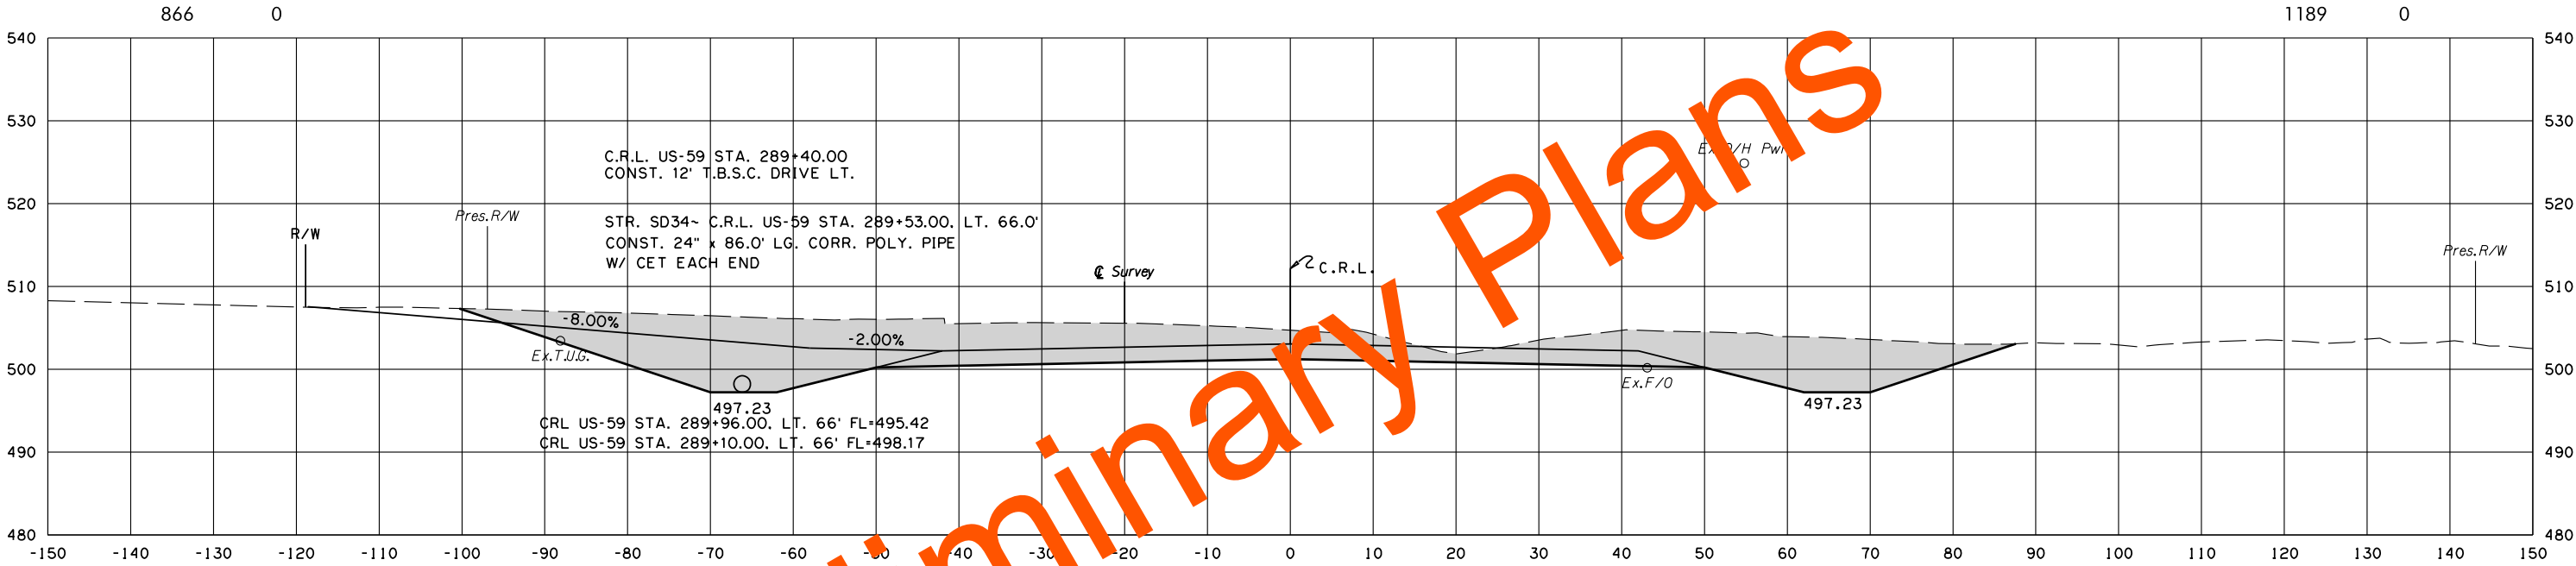


8/3/2022 2:26:02 PM
G:\PROJECTS\202943 0001 US 59 LeFlore Co\Roadway\1712728 Surfacing\XSections\1712728-US59-XSECS.dgn

POB & ASSOCIATES, OKLAHOMA CITY, OK.						
FED. ROAD DIST. NO.	STATE	JOB PIECE NO.	FISCAL YEAR	SHEET NO.	TOTAL SHEETS	
6	OKLA.					
DESCRIPTION			REVISIONS		DATE	

AREA
CUT FILL

VOLUME
CUT FILL

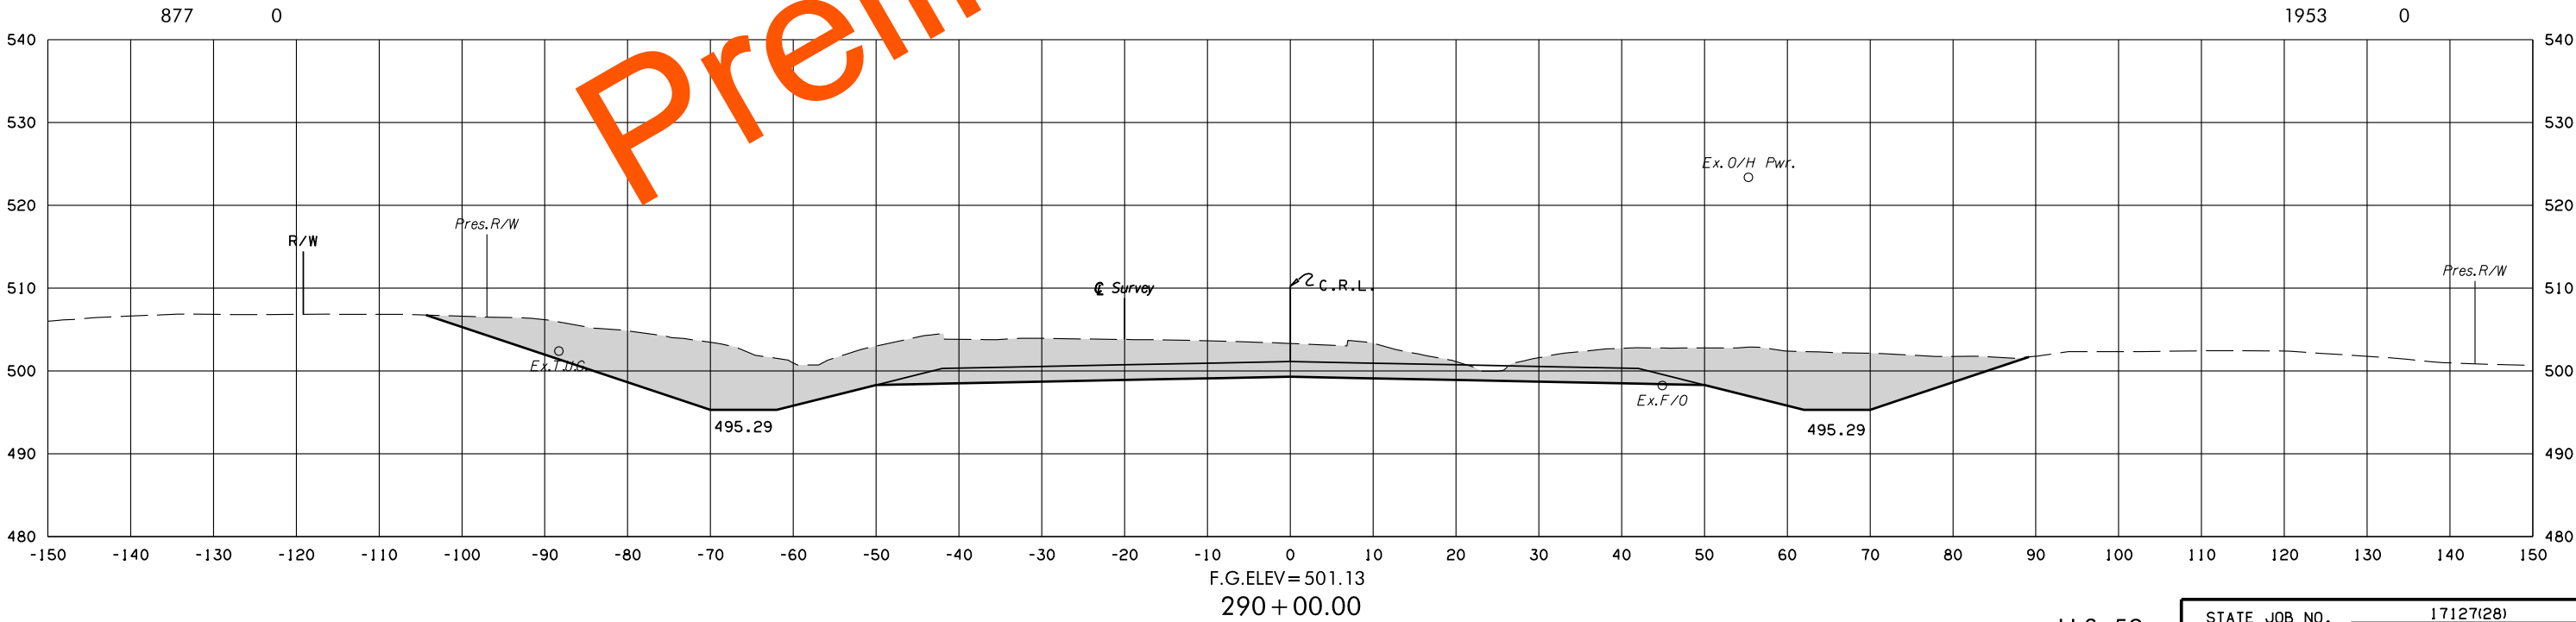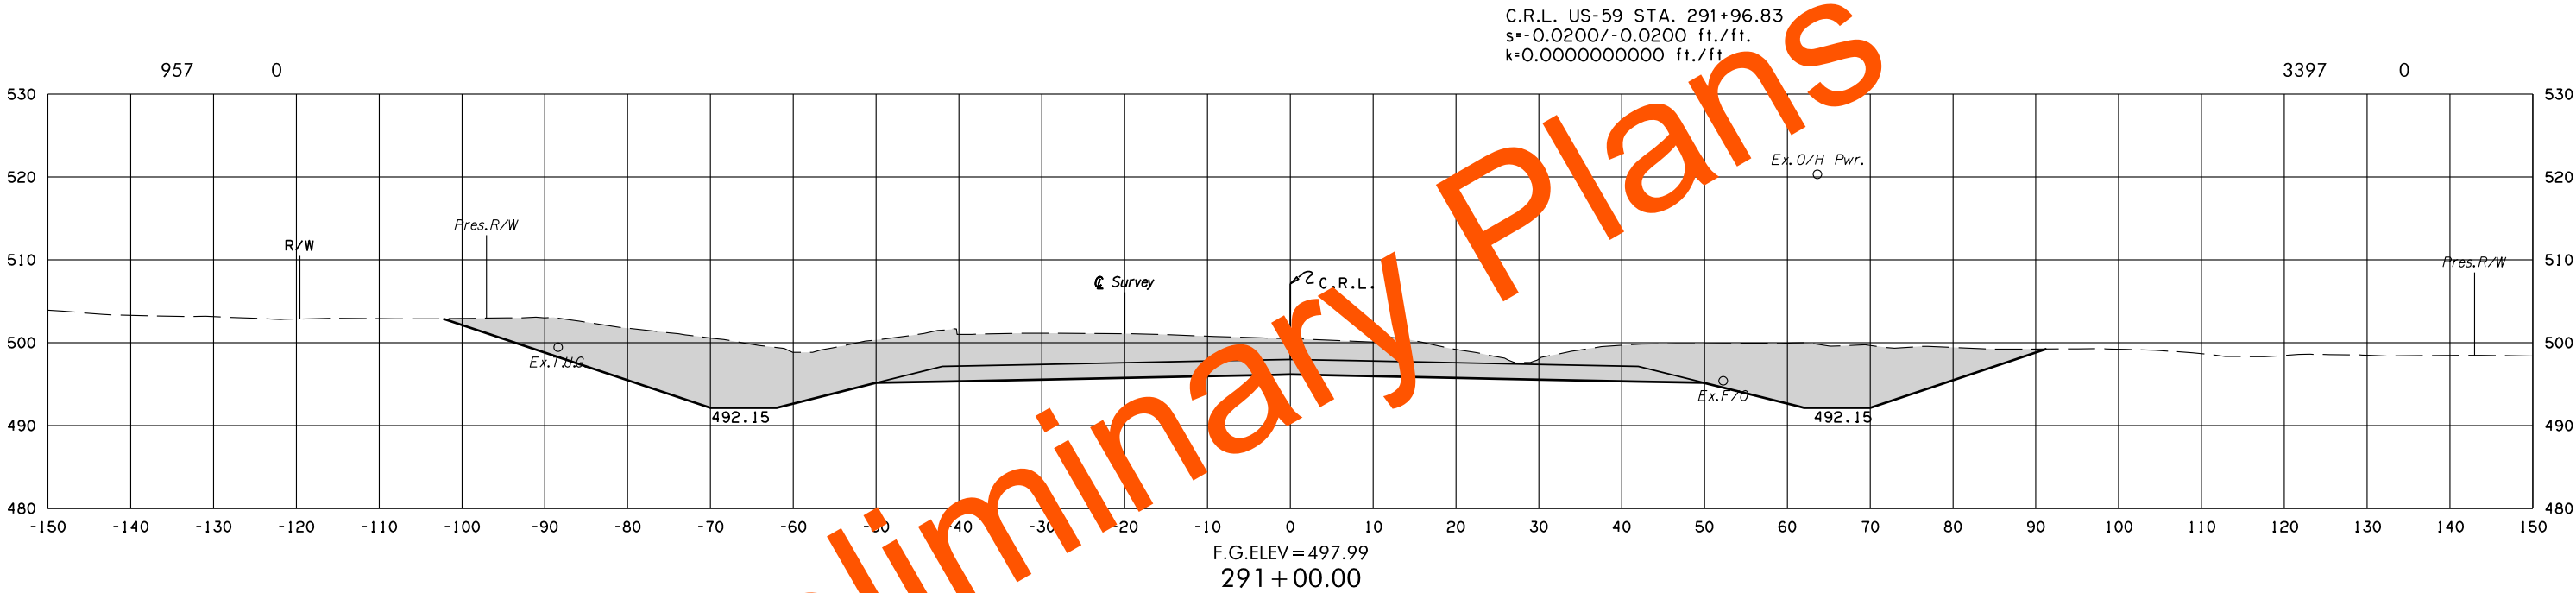

8/3/2022 2:26:04 PM
G:\PROJECTS\202943 0001 US 59 LeFlore Co\Roadway\1712728 Surfacing\Xsections\1712728-US59-XSECS.dgn



U.S. 59

STATE JOB NO. 17127(28)
LEFLORE COUNTY SHEET NO. X208

POB & ASSOCIATES, OKLAHOMA CITY, OK.						
FED. ROAD DIST. NO.	STATE	JOB PIECE NO.	FISCAL YEAR	SHEET NO.	TOTAL SHEETS	
6	OKLA.					
DESCRIPTION			REVISIONS		DATE	

AREA
CUT FILL

VOLUME
CUT FILL

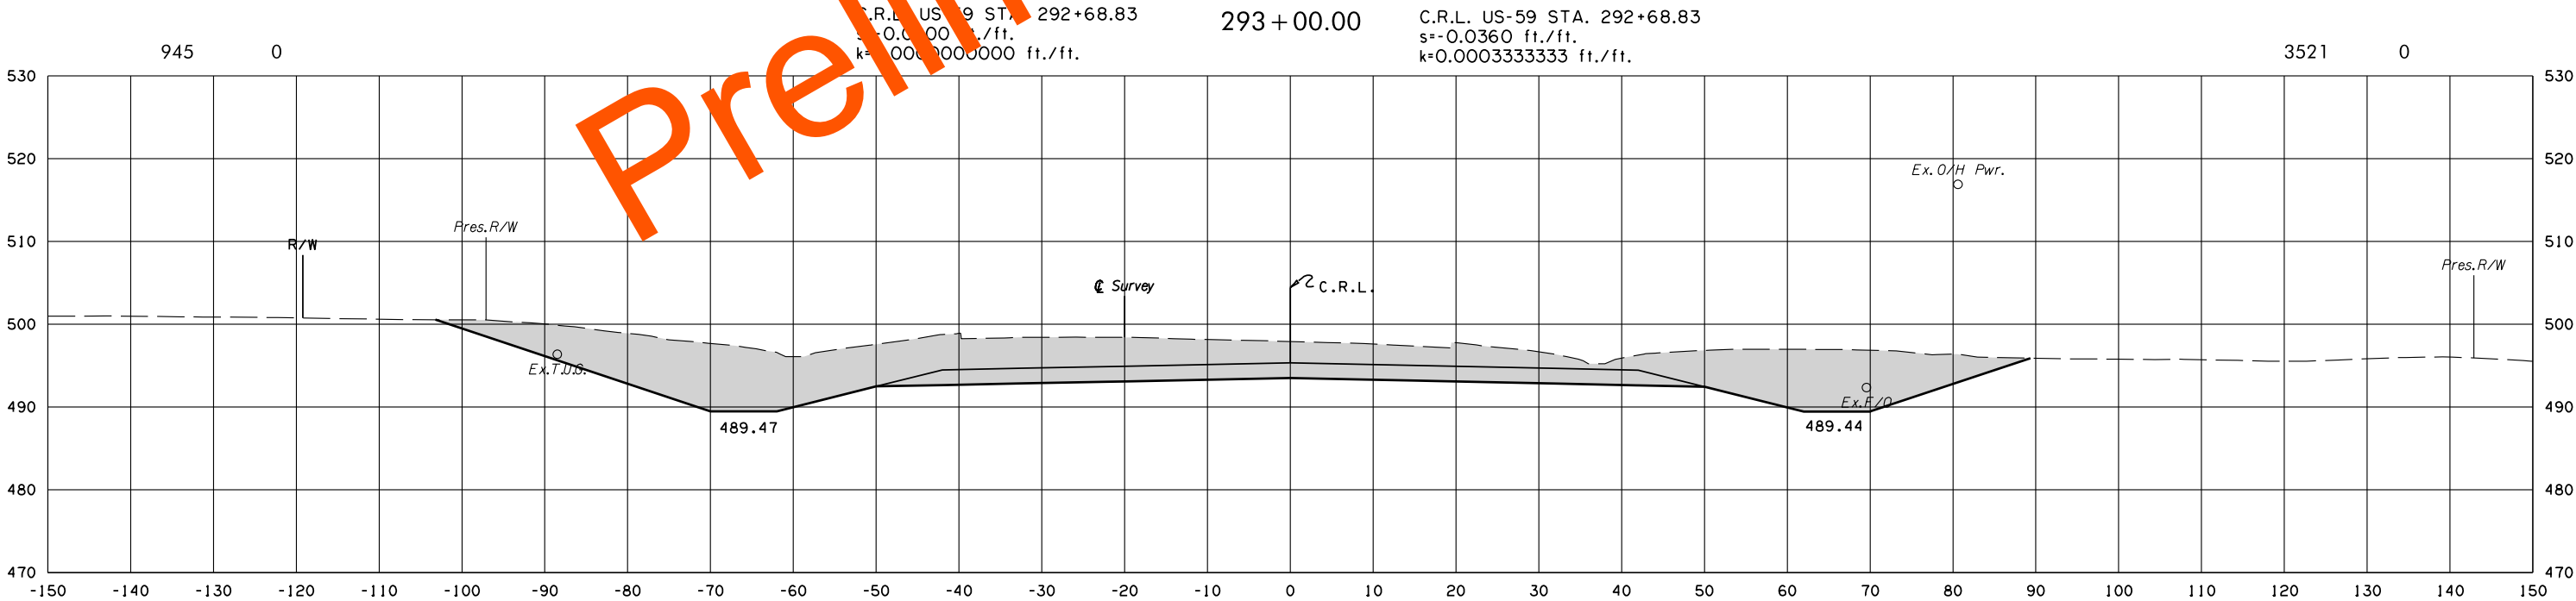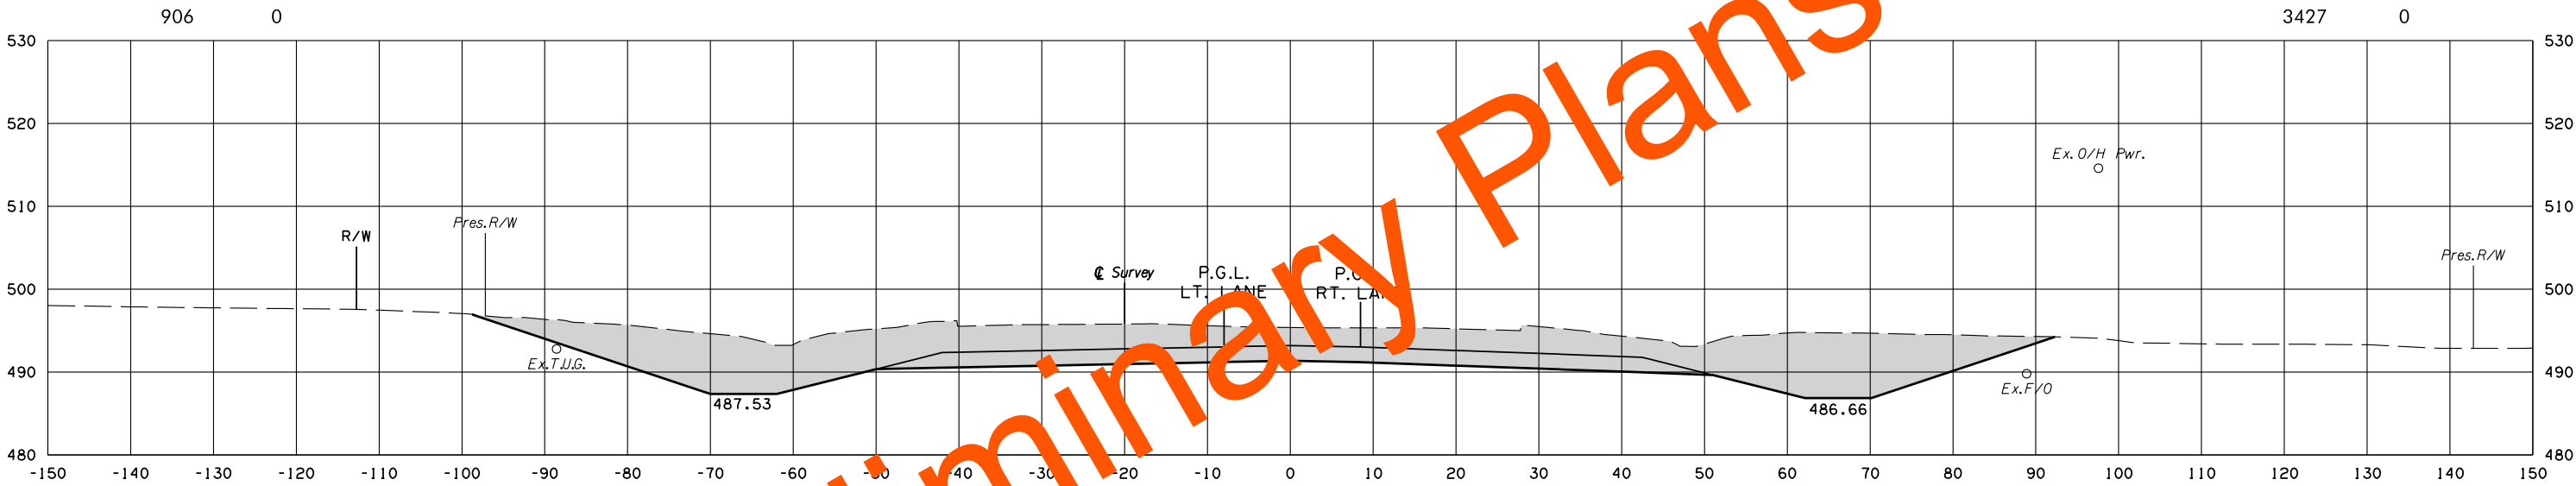

F.G.ELEV=495.31
292+00.00

U.S. 59



STATE JOB NO. 17127(28)
LEFLORE COUNTY SHEET NO. X209

8/3/2022 2:26:05 PM
G:\PROJECTS\202943 0001 US 59 LeFlore Co\Roadway\1712728 Surfacing\XSections\1712728-US59-XSECS.dgn

POB & ASSOCIATES, OKLAHOMA CITY, OK.						
FED. DIST. NO.	ROAD NO.	STATE	JOB PIECE NO.	FISCAL YEAR	SHEET NO.	TOTAL SHEETS
6		OKLA.				
DESCRIPTION			REVISIONS		DATE	

AREA
CUT FILL

VOLUME
CUT FILL

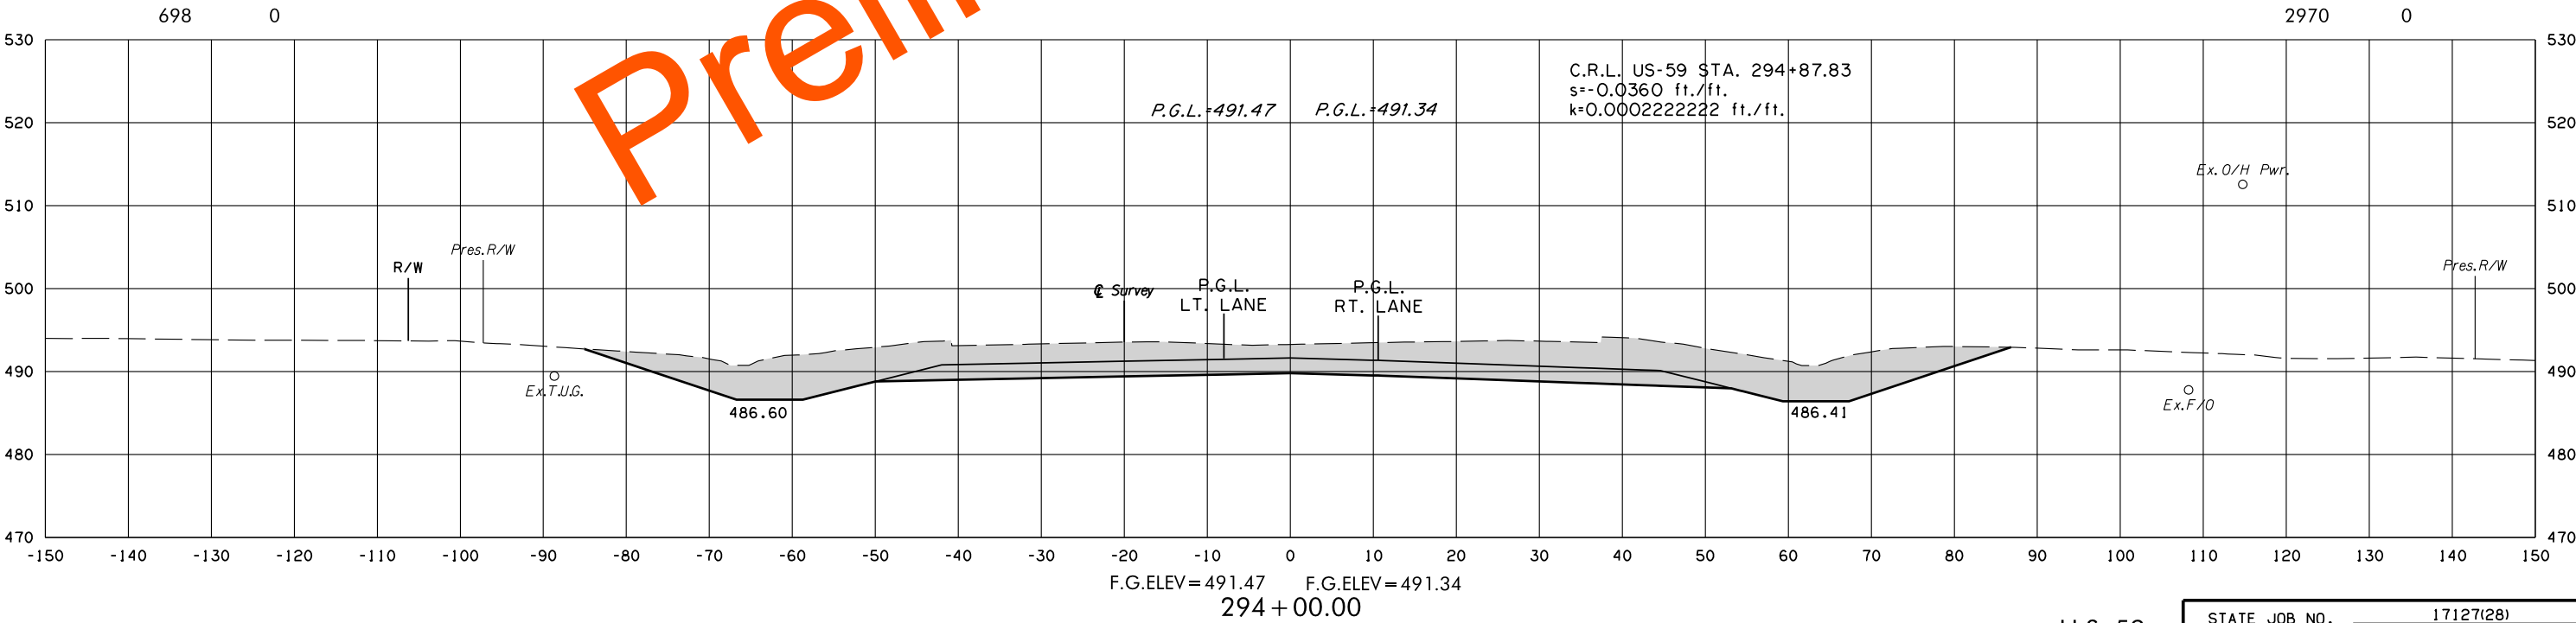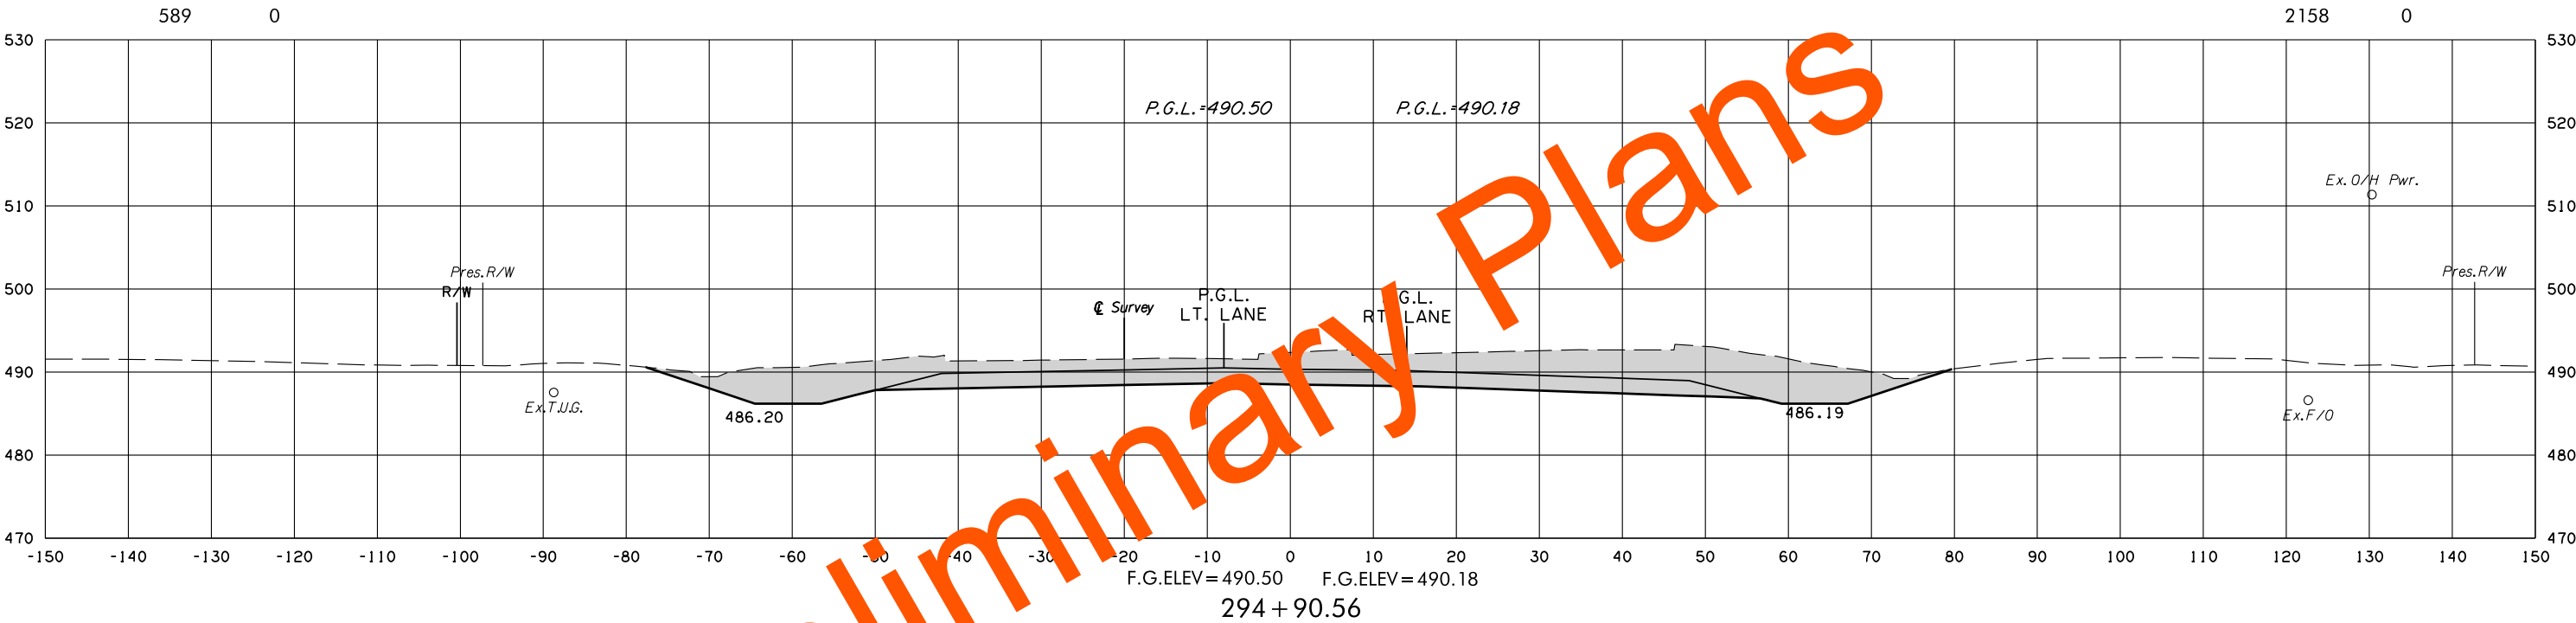

8/3/2022 2:26:07 PM
G:\PROJECTS\202943 0001 US 59 LeFlore Co\Roadway\1712728 Surfacing\Xsections\1712728-US59-XSECS.dgn


U.S. 59

STATE JOB NO. 17127(28)
LEFLORE COUNTY SHEET NO. X210


POB & ASSOCIATES, OKLAHOMA CITY, OK.						
FED. ROAD DIST. NO.	STATE	JOB PIECE NO.	FISCAL YEAR	SHEET NO.	TOTAL SHEETS	
6	OKLA.					
DESCRIPTION			REVISIONS		DATE	

AREA
CUT FILL

VOLUME
CUT FILL

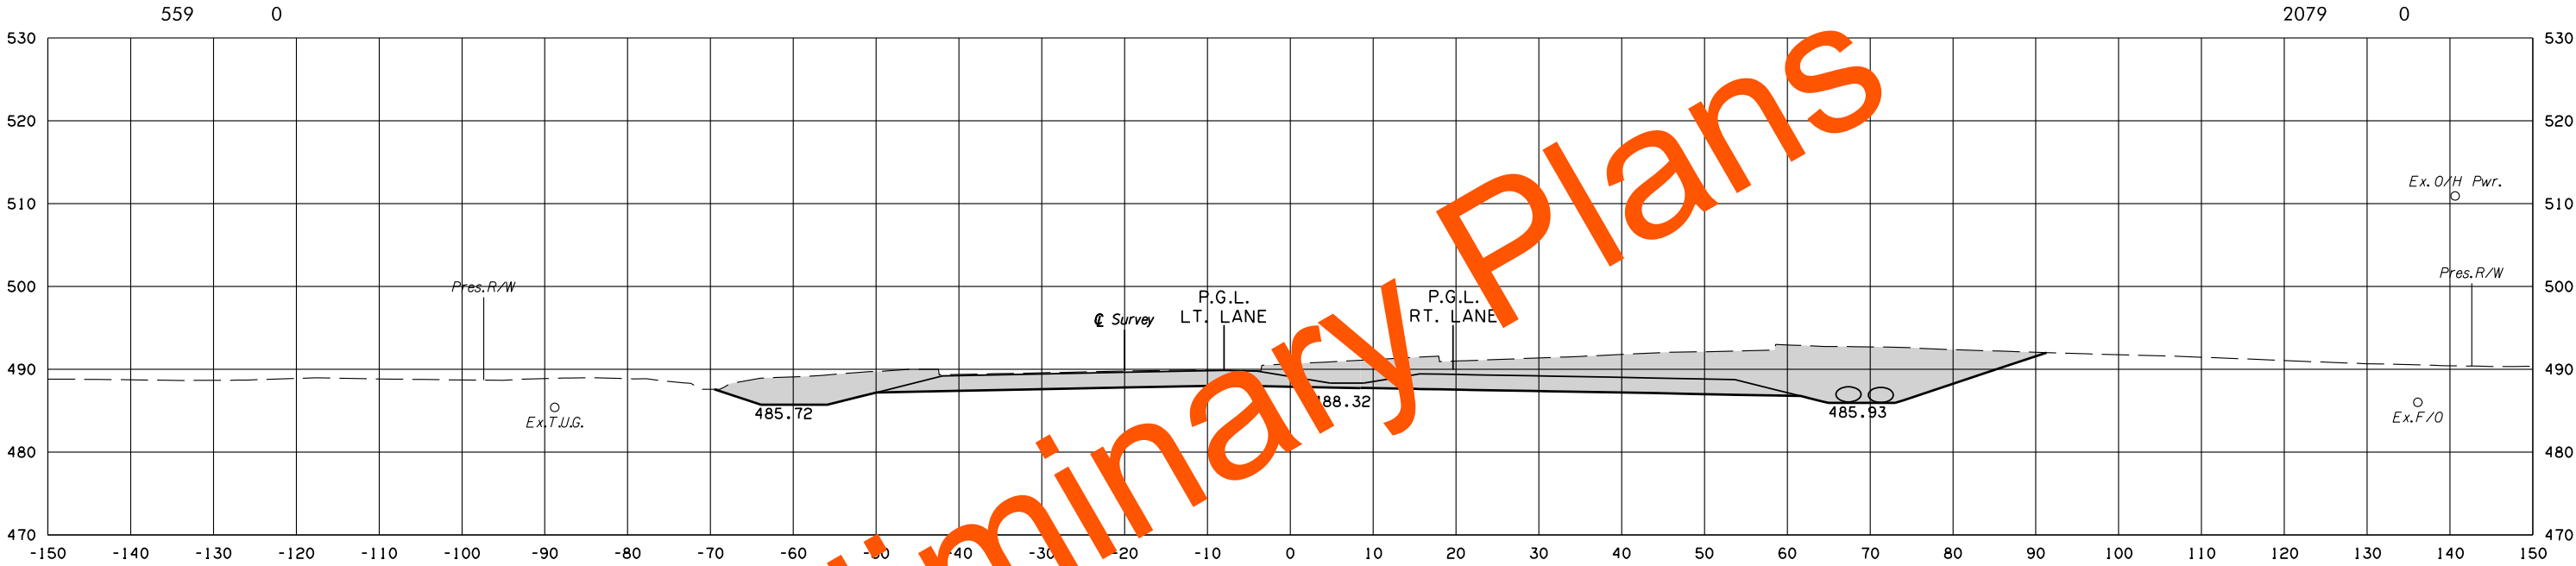

F.G.ELEV = 489.87 F.G.ELEV = 489.38
296 + 00.00
C.R.L. US-59 STA. 295+89.98
s=-0.0200 ft./ft.
k=0.0002222222 ft./ft.

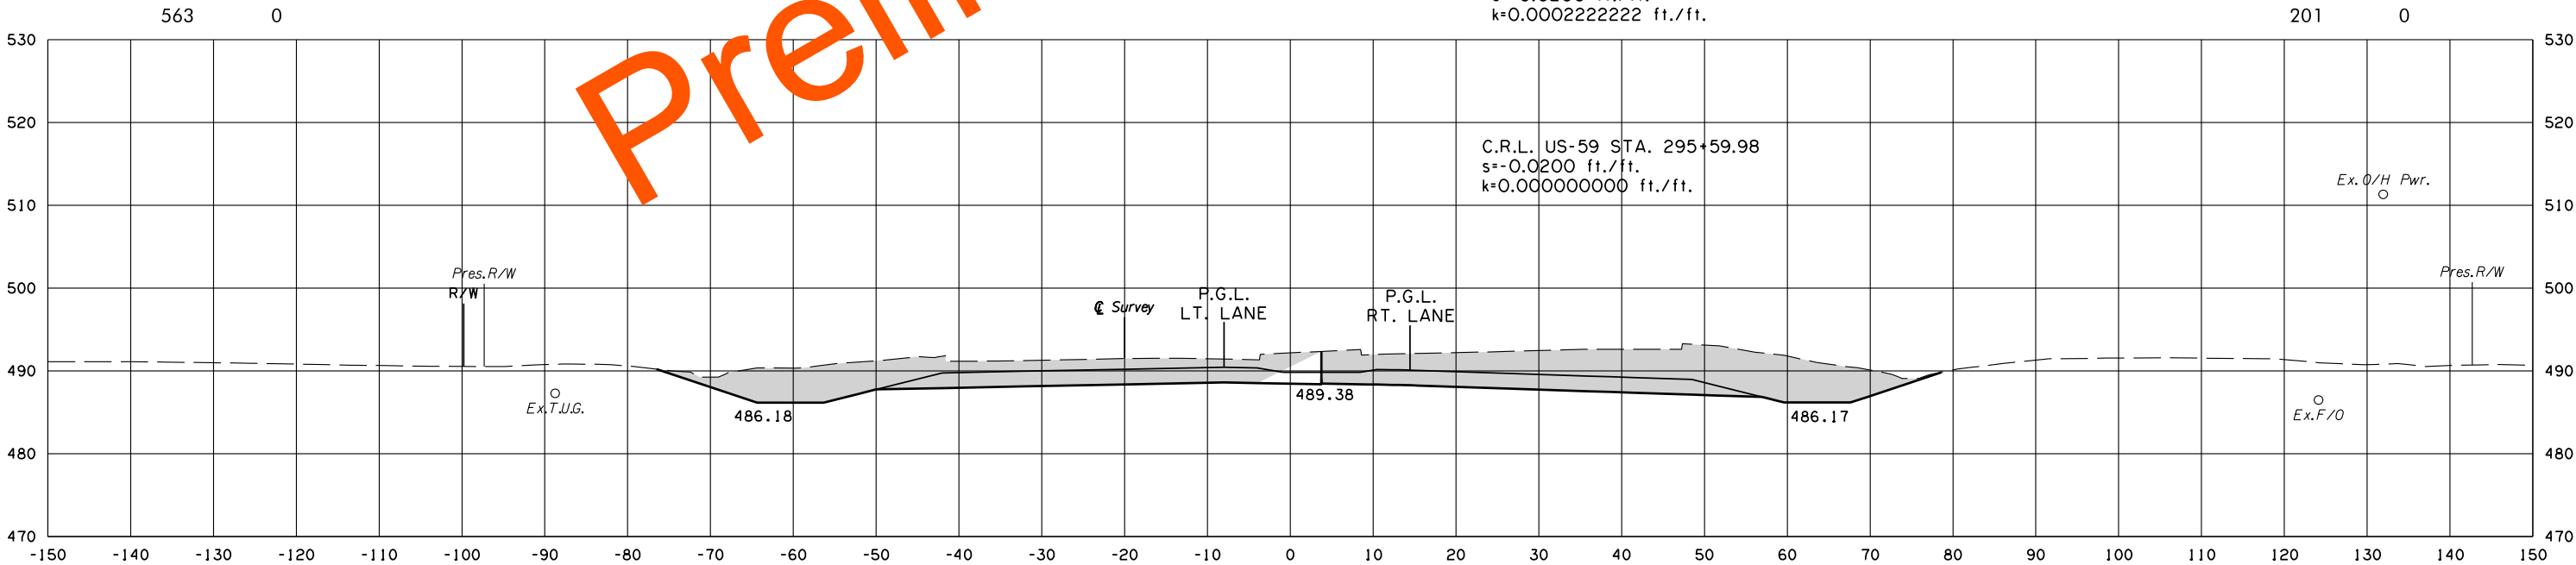

F.G.ELEV = 490.43 F.G.ELEV = 490.09
295 + 00.00
C.R.L. US-59 STA. 295+59.98
s=-0.0200 ft./ft.
k=0.0000000000 ft./ft.

U.S. 59

STATE JOB NO. 17127(28)
LEFLORE COUNTY SHEET NO. X211



8/3/2022 2:26:08 PM G:\PROJECTS\202943 0001 US 59 LeFlore Co\Roadway\1712728 Surfacing\Xsections\1712728-US59-XSECS.dgn

POB & ASSOCIATES, OKLAHOMA CITY, OK.						
FED. ROAD DIST. NO.	STATE	JOB PIECE NO.	FISCAL YEAR	SHEET NO.	TOTAL SHEETS	
6	OKLA.					
DESCRIPTION			REVISIONS		DATE	

AREA
CUT FILL

VOLUME
CUT FILL

C.R.L. US-59 STA. 297+69.98
s=0.0200 ft./ft.
k=0.000222222 ft./ft.

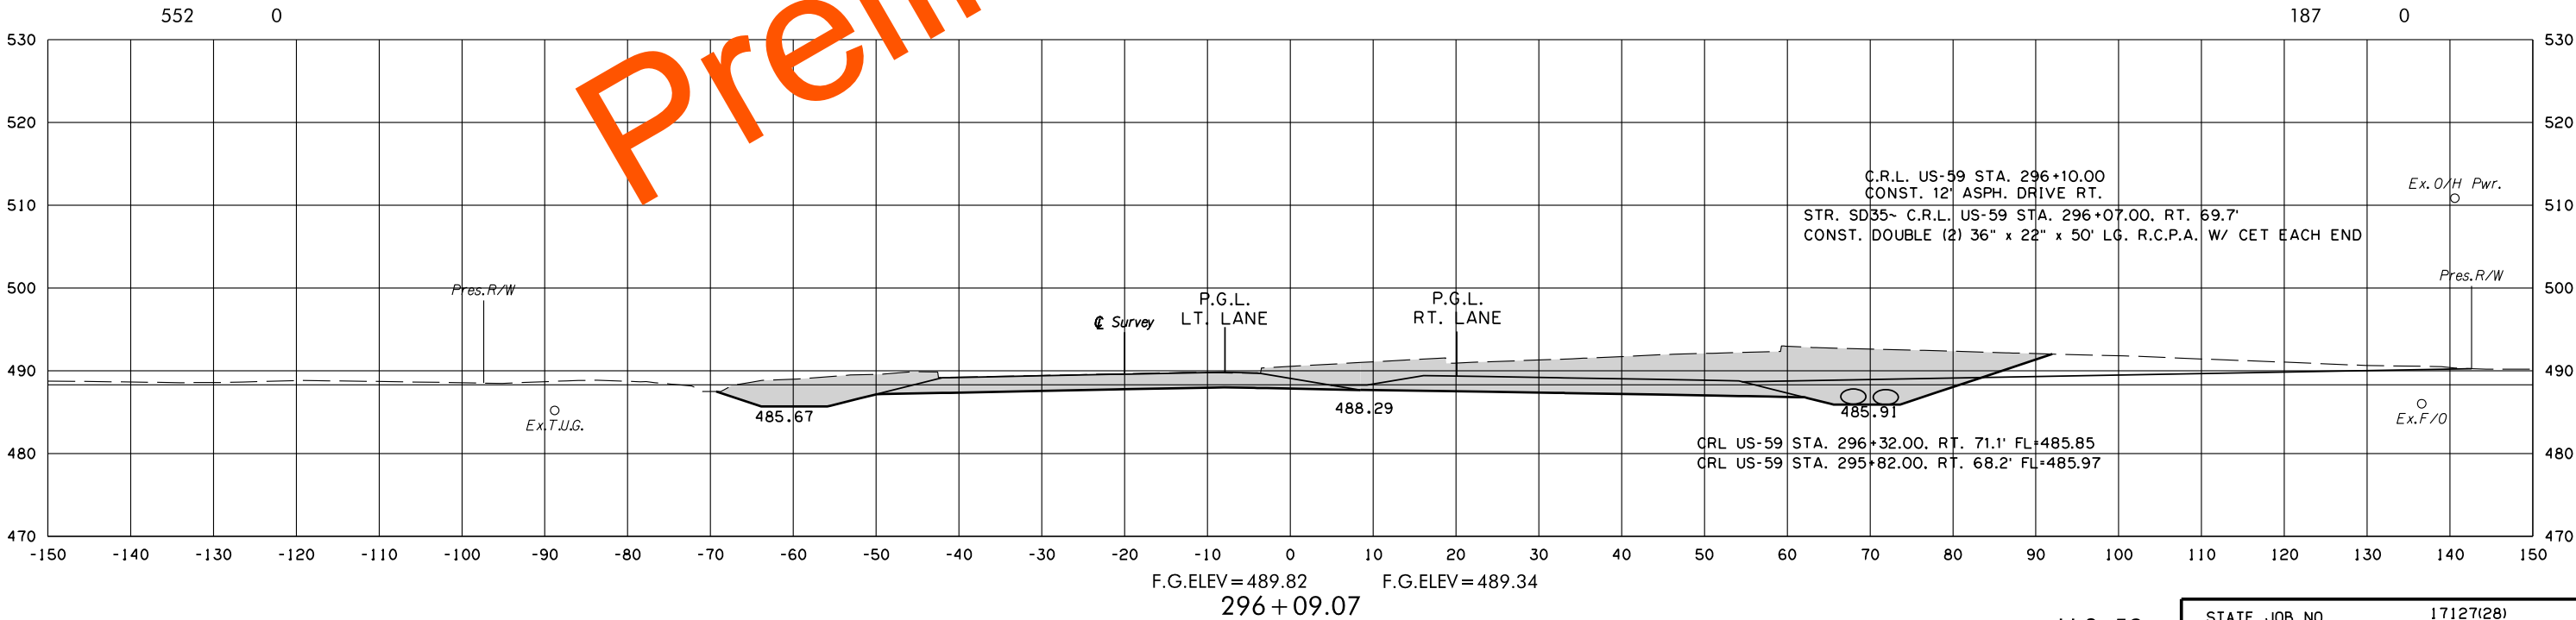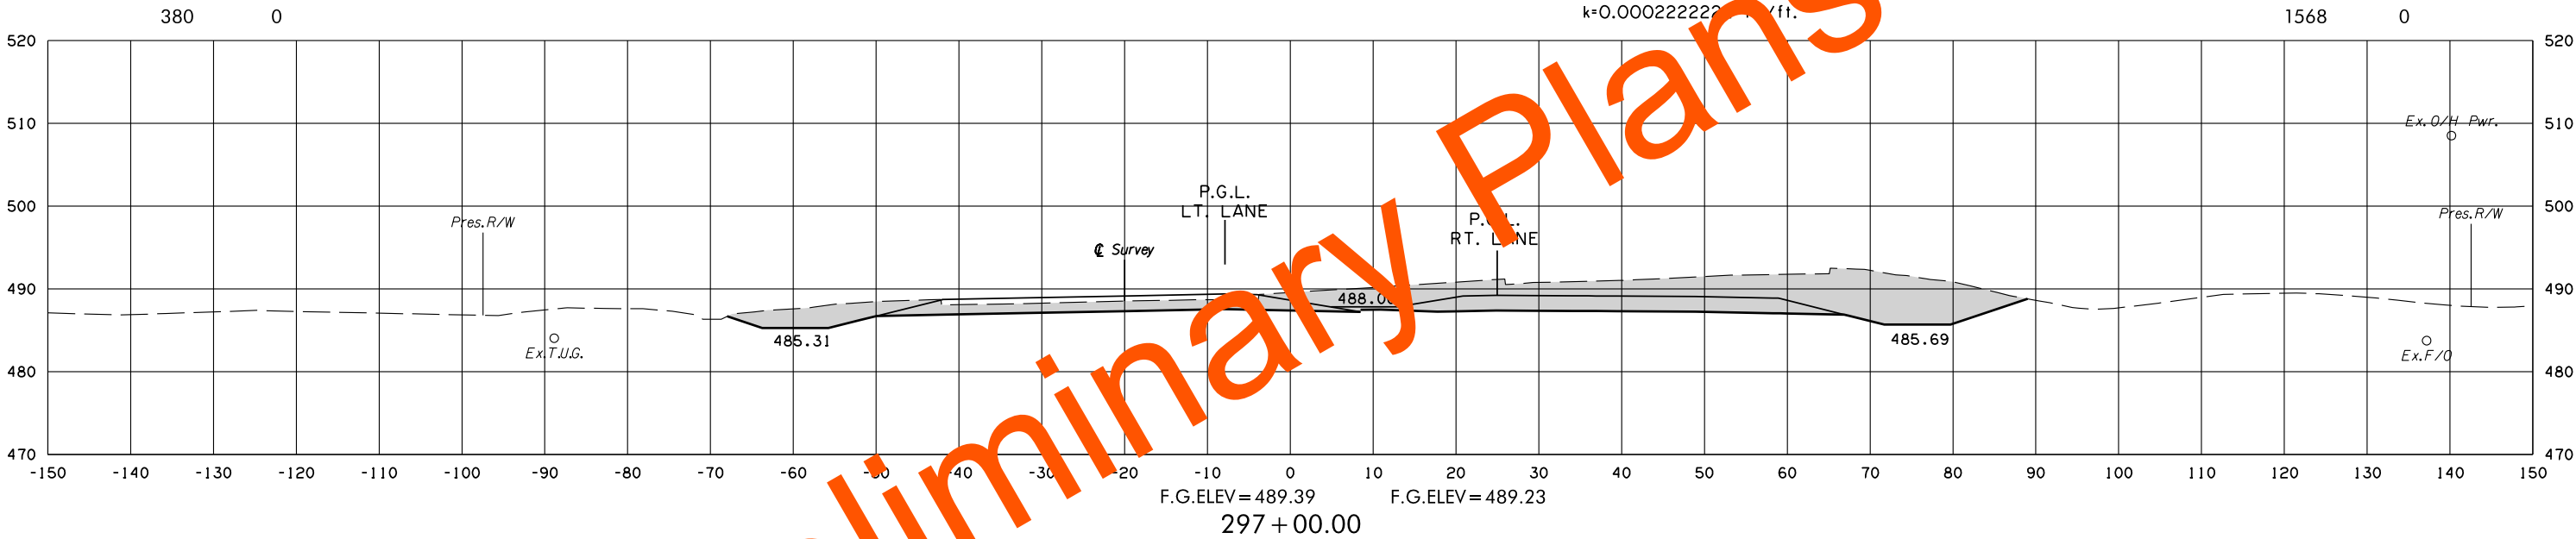

U.S. 59


STATE JOB NO. 17127(28)
LEFLORE COUNTY SHEET NO. X212

POB & ASSOCIATES, OKLAHOMA CITY, OK.						
FED. ROAD DIST. NO.	STATE	JOB PIECE NO.	FISCAL YEAR	SHEET NO.	TOTAL SHEETS	
6	OKLA.					
DESCRIPTION			REVISIONS		DATE	

AREA
CUT FILL

VOLUME
CUT FILL

8/3/2022 2:26:11 PM G:\PROJECTS\202943 0001 US 59 LeFlore Co\Roadway\1712728 Surfacing\XSections\1712728-US59-XSECS.dgn


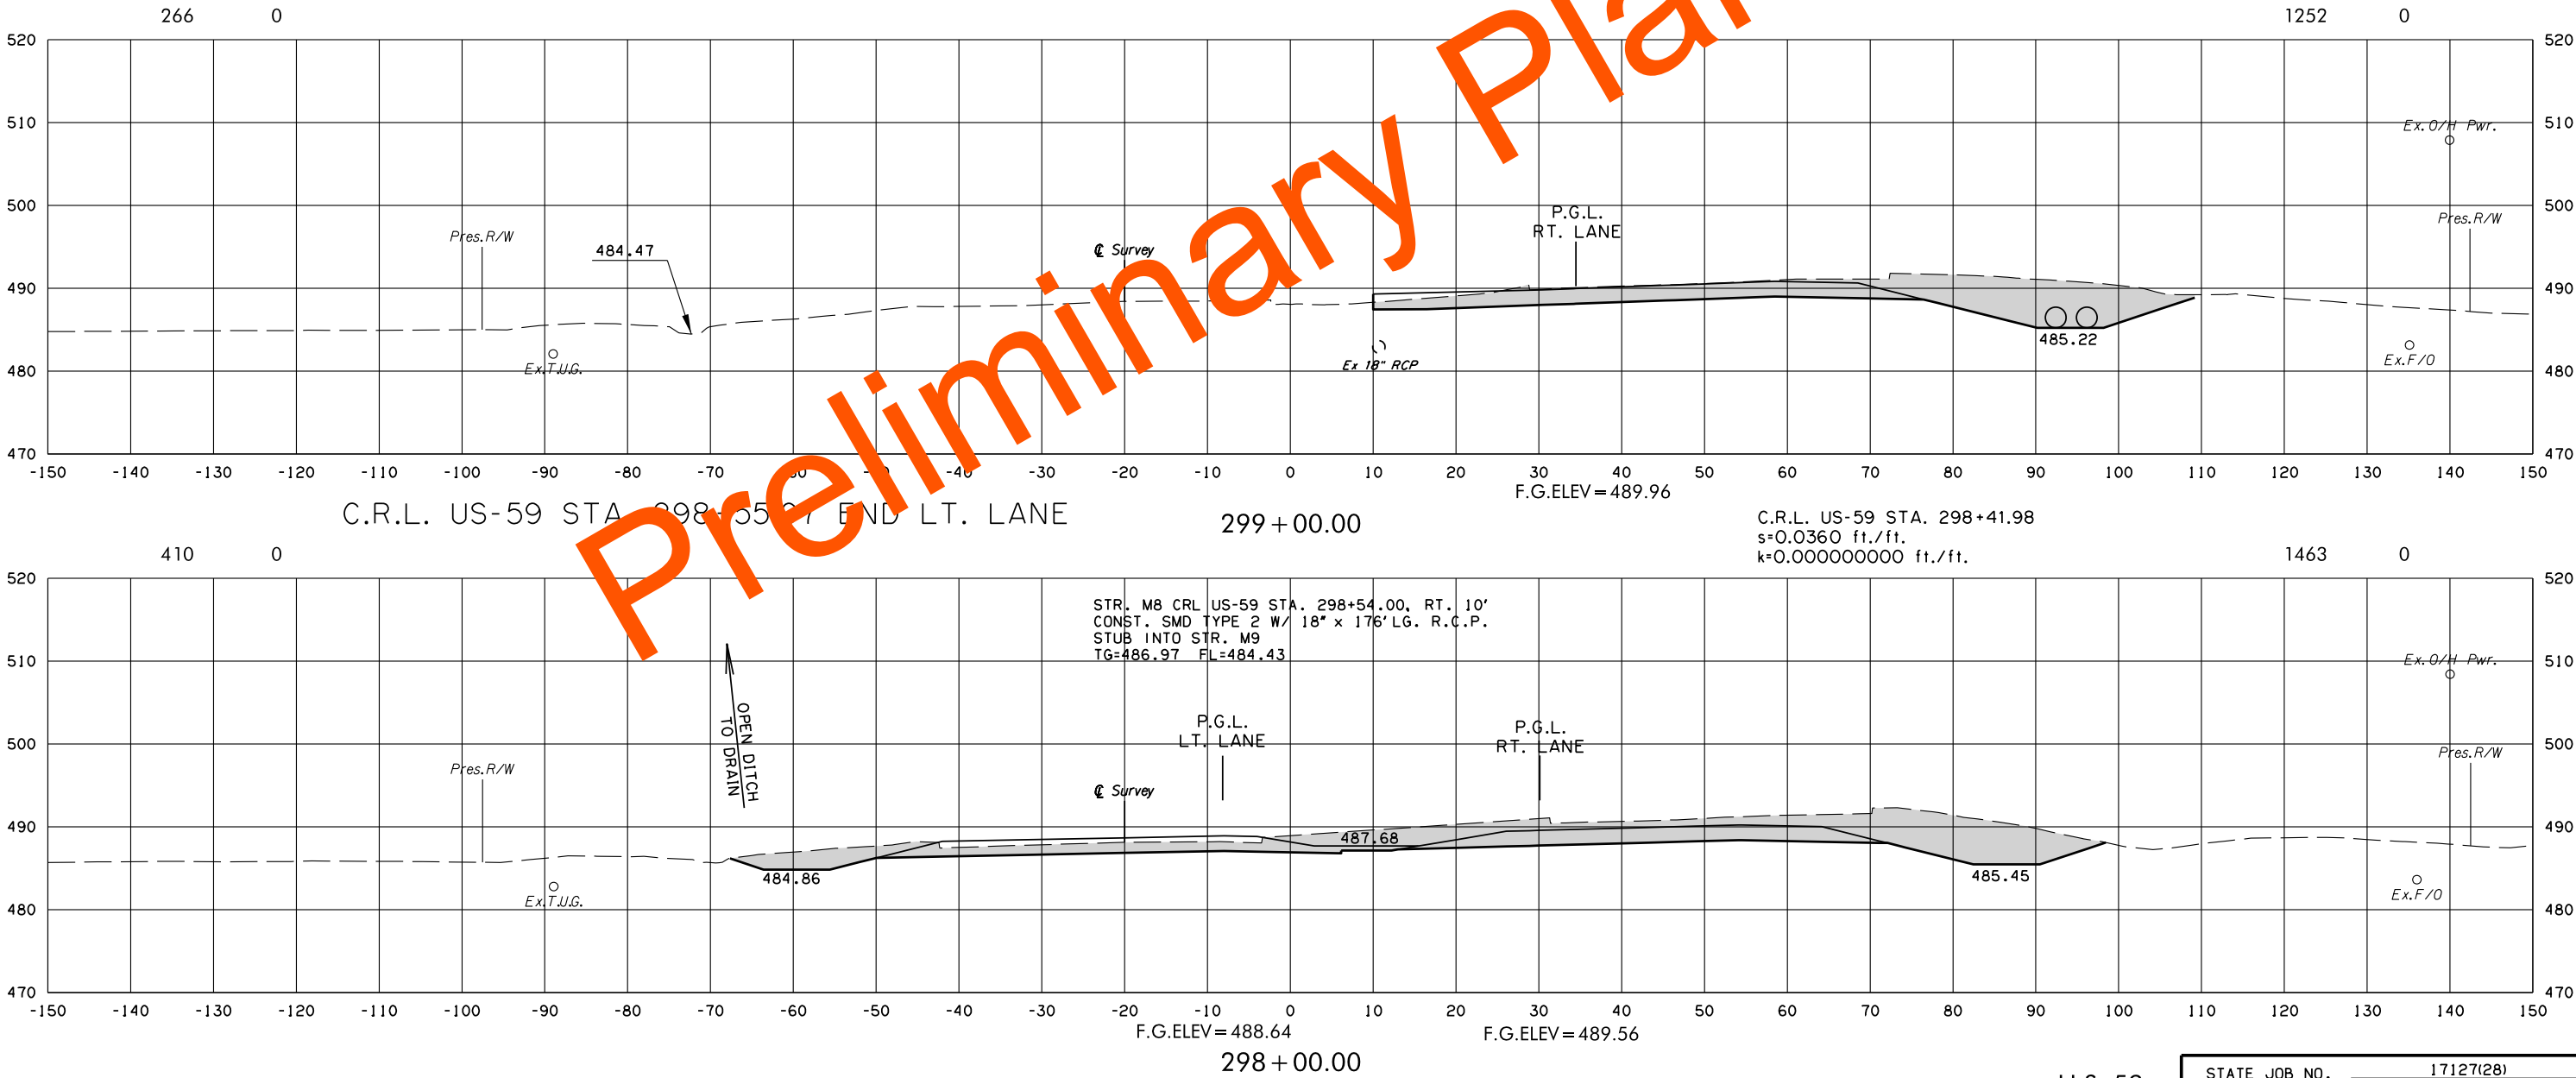


POB & ASSOCIATES, OKLAHOMA CITY, OK.						
FED. ROAD DIST. NO.	STATE	JOB PIECE NO.	FISCAL YEAR	SHEET NO.	TOTAL SHEETS	
6	OKLA.					
DESCRIPTION			REVISIONS		DATE	

AREA
CUT FILL

VOLUME
CUT FILL

8/3/2022 2:26:42 PM G:\PROJECTS\202943 0001 US 59 LeFlore Co\Roadway\1712728 Surfacing\XSections\1712728-US59-XSECS.dgn

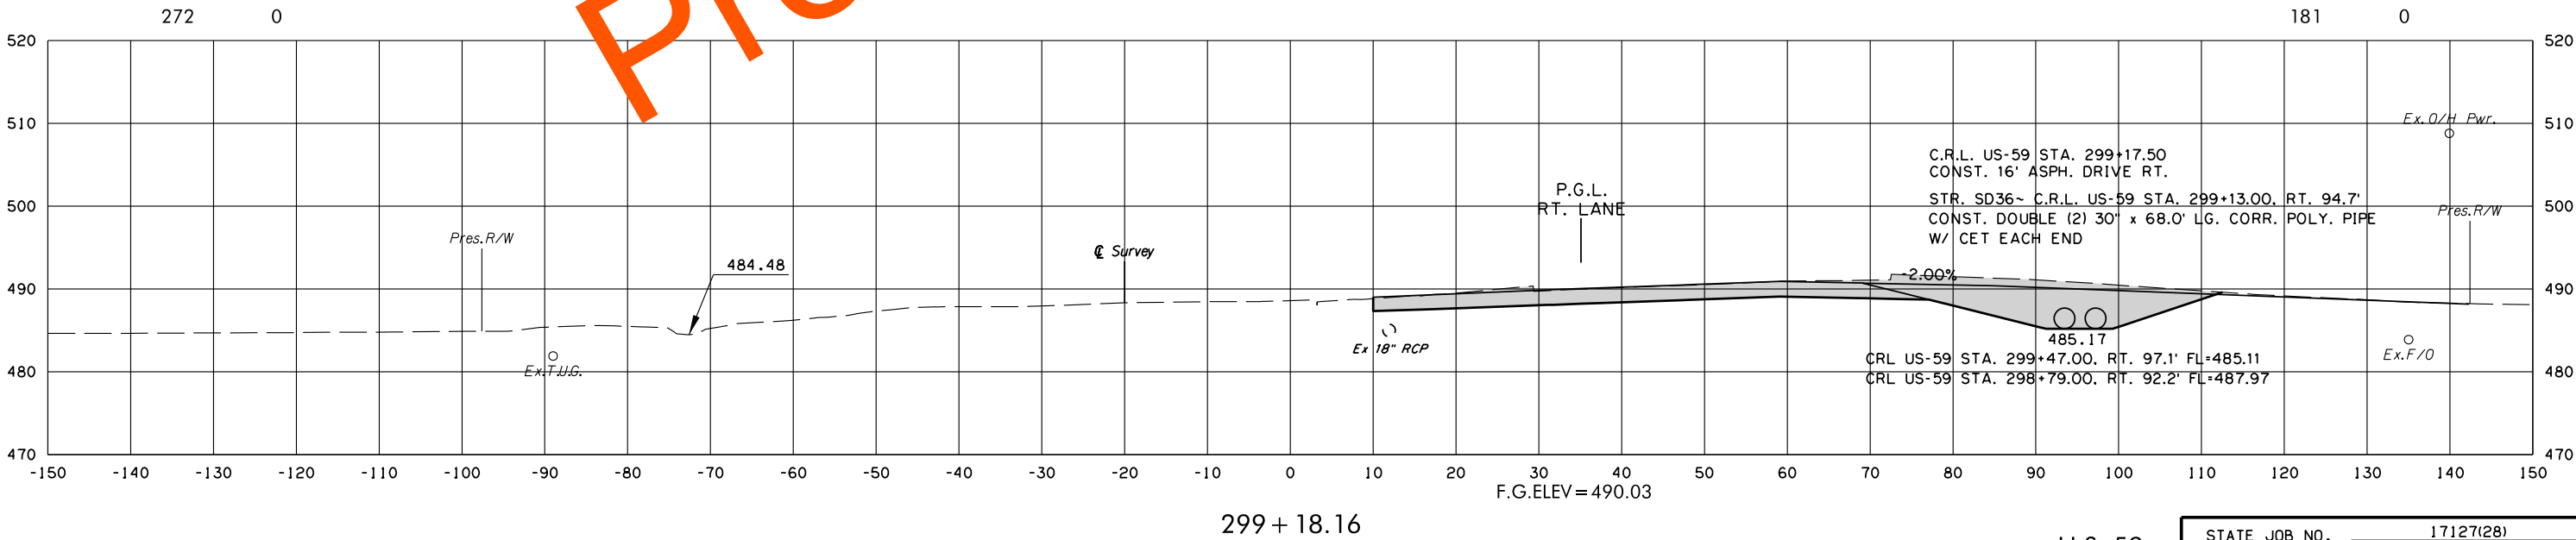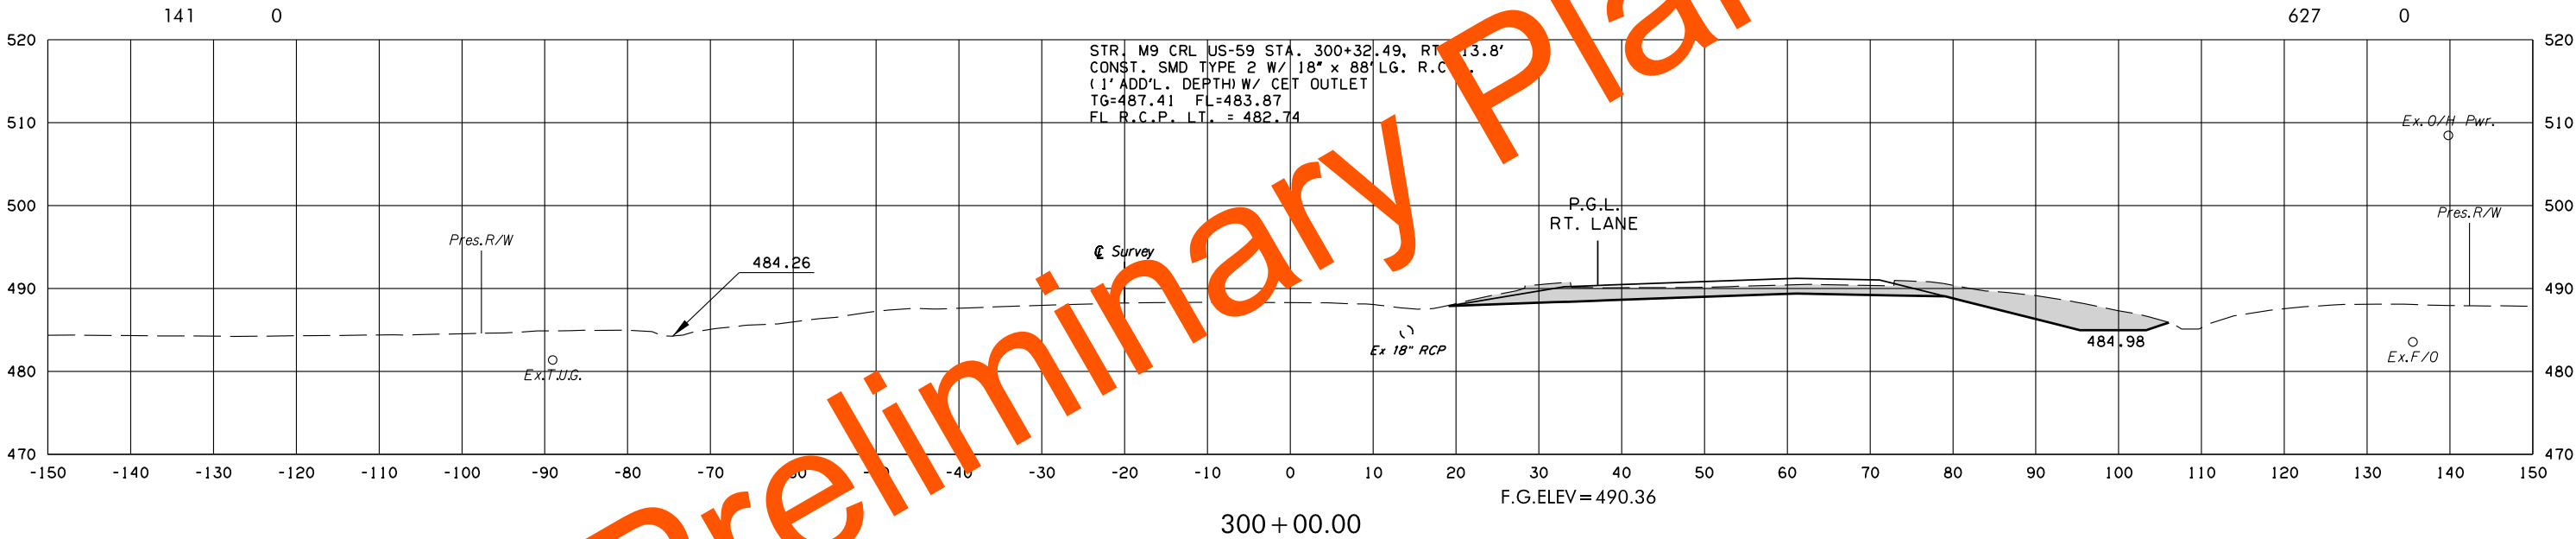



U.S. 59

STATE JOB NO. 17127(28)
LEFLORE COUNTY SHEET NO. 214

POB & ASSOCIATES, OKLAHOMA CITY, OK.						
FED. ROAD DIST. NO.	STATE	JOB PIECE NO.	FISCAL YEAR	SHEET NO.	TOTAL SHEETS	
6	OKLA.					
DESCRIPTION			REVISIONS		DATE	

AREA
CUT FILL

VOLUME
CUT FILL

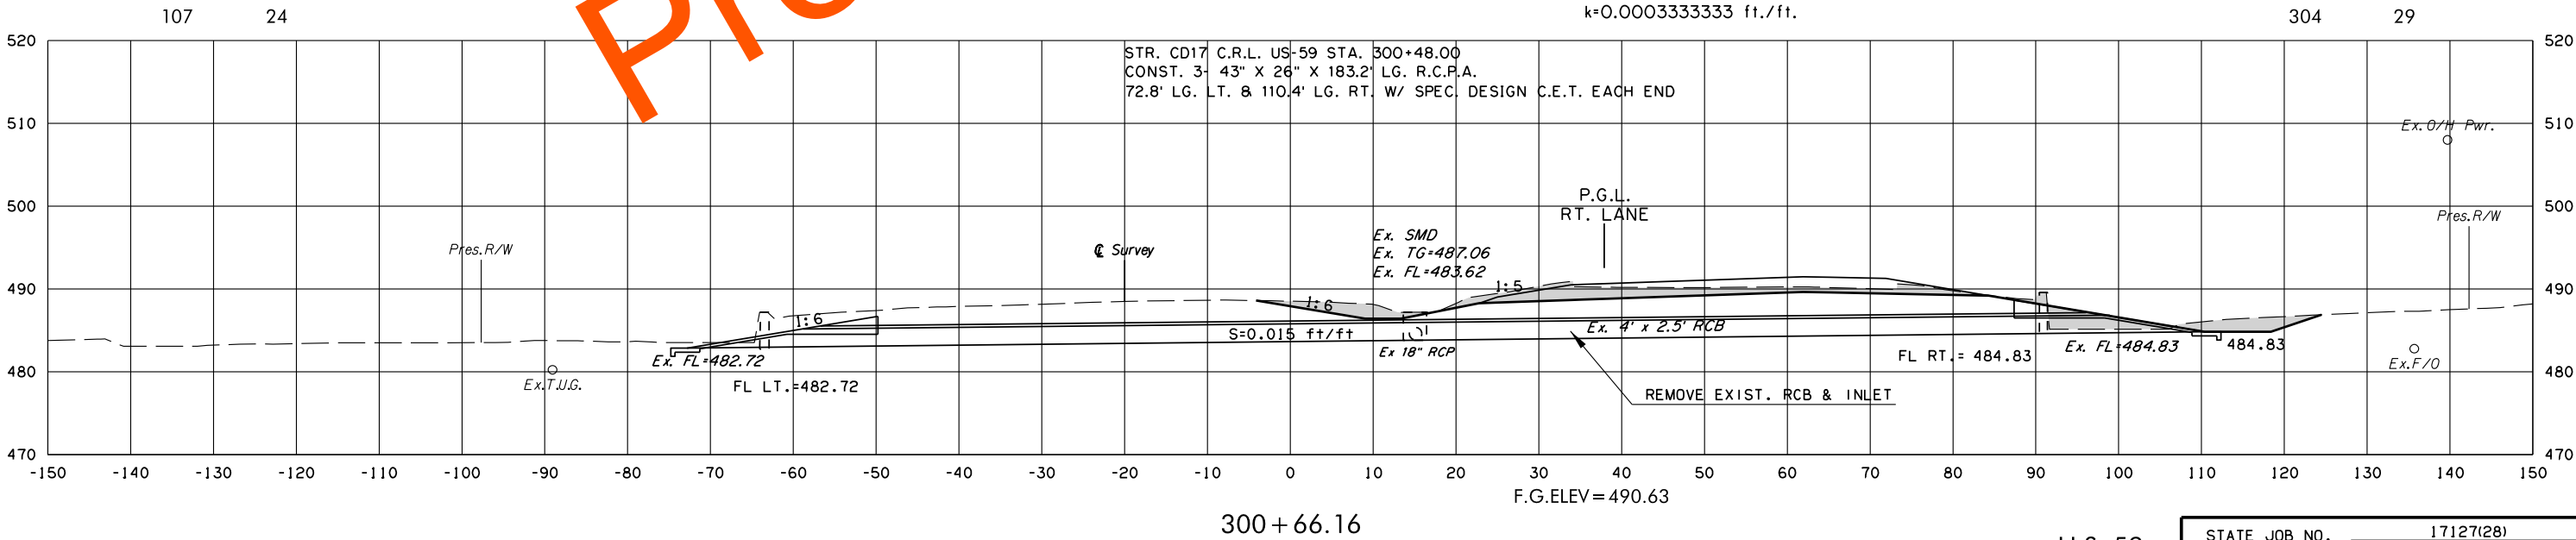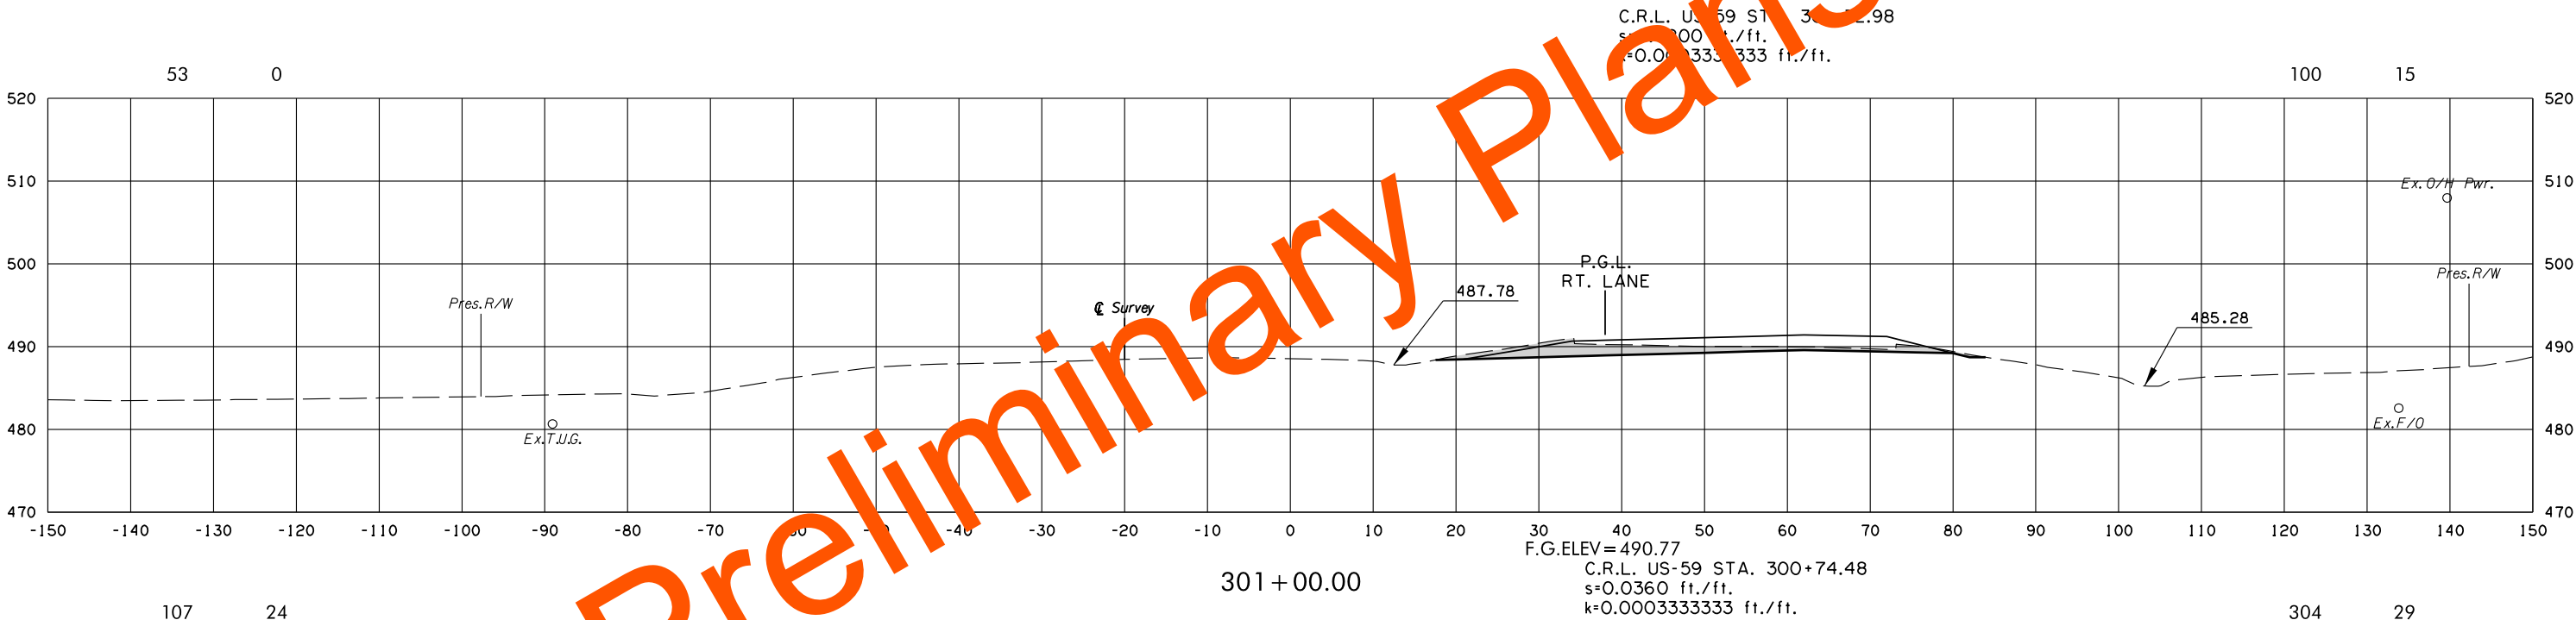

U.S. 59

STATE JOB NO. 17127(28)

LEFLORE COUNTY SHEET NO. X215

POB & ASSOCIATES, OKLAHOMA CITY, OK.						
FED. ROAD DIST. NO.	STATE	JOB PIECE NO.	FISCAL YEAR	SHEET NO.	TOTAL SHEETS	
6	OKLA.					
DESCRIPTION			REVISIONS		DATE	

AREA
CUT FILL

VOLUME
CUT FILL

C.R.L. US-59 STA. 302+42.22 END RT. LANE




302 + 42.22

F.G.ELEV=491.34
C.R.L. US-59 STA. 302+42.48
s=-0.0200 ft./ft.
k=0.0003333333 ft./ft.

122 0

324 0

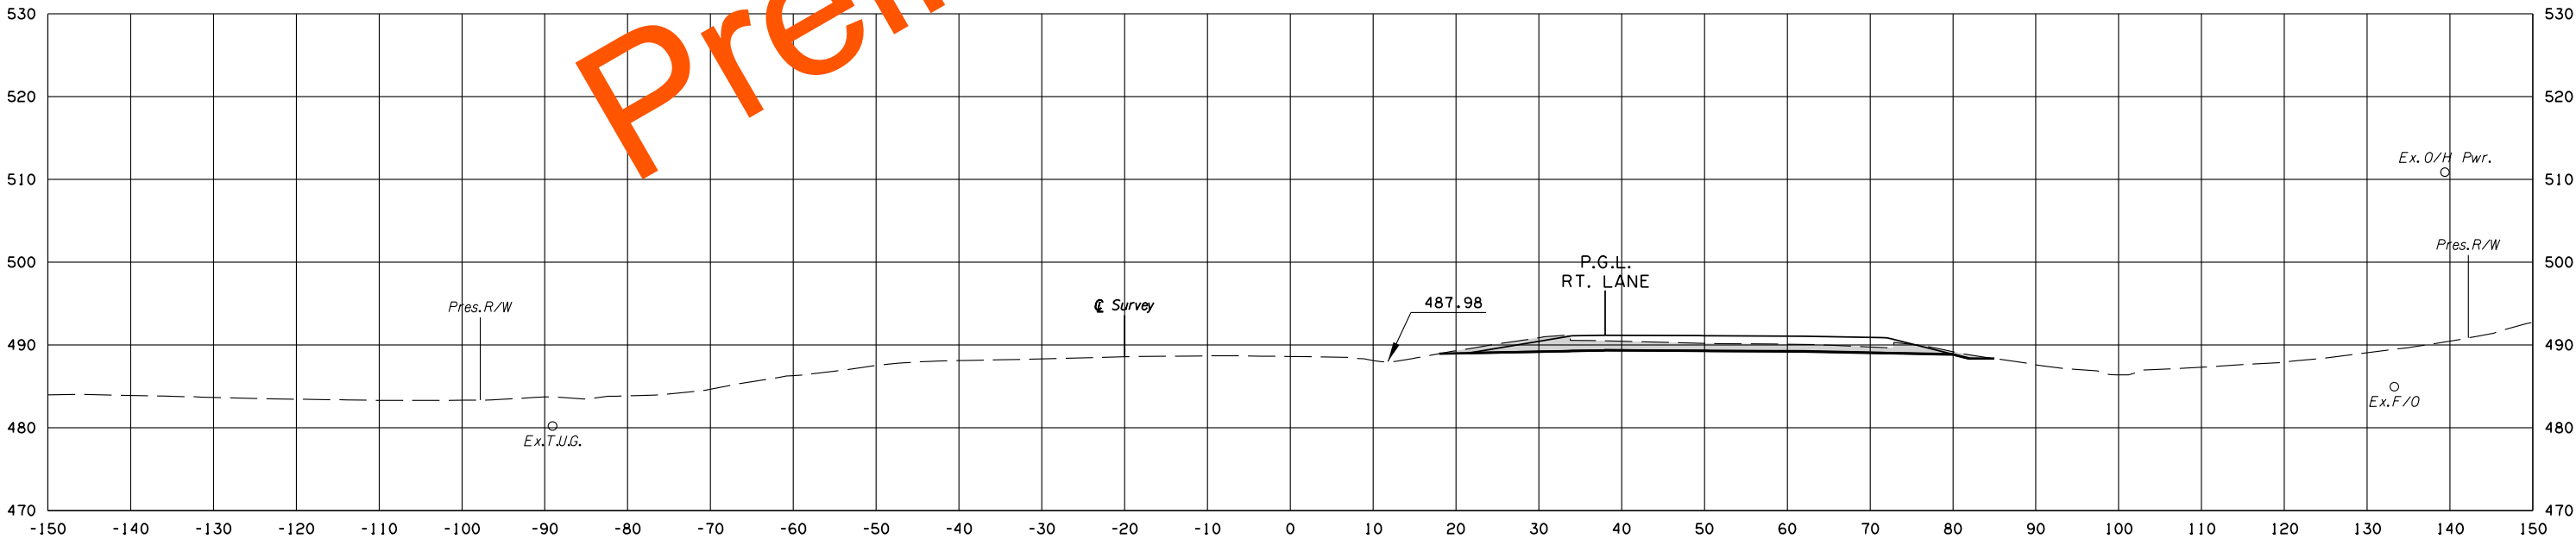

302 + 00.00

F.G.ELEV=491.17

U.S. 59

STATE JOB NO. 17127(28)
LEFLORE COUNTY SHEET NO. X216


(CAUTION) THE LOCATION OF ALL UTILITIES AS SHOWN ARE APPROXIMATE. DUE TO RELOCATION'S PLANNED OR PRESENTLY UNDER CONSTRUCTION THERE ARE SOME UTILITIES THAT WILL BE RELOCATED AND NOT SHOWN ON THESE PLANS. THE CONTRACTOR SHALL BE RESPONSIBLE FOR ANY DAMAGE TO ALL UTILITIES.

DEPTH & LOCATION OF EXISTING UTILITIES SHALL BE FIELD VERIFIED BY THE CONTRACTOR PRIOR TO CONSTRUCTION.


POE & ASSOCIATES, OKLAHOMA CITY, OK.						
FED. DIST. NO.	ROAD NO.	STATE	JOB PIECE NO.	FISCAL YEAR	SHEET NO.	TOTAL SHEETS
6		OKLA.				
DESCRIPTION			REVISIONS		DATE	

AREA
CUT FILL

VOLUME
CUT FILL

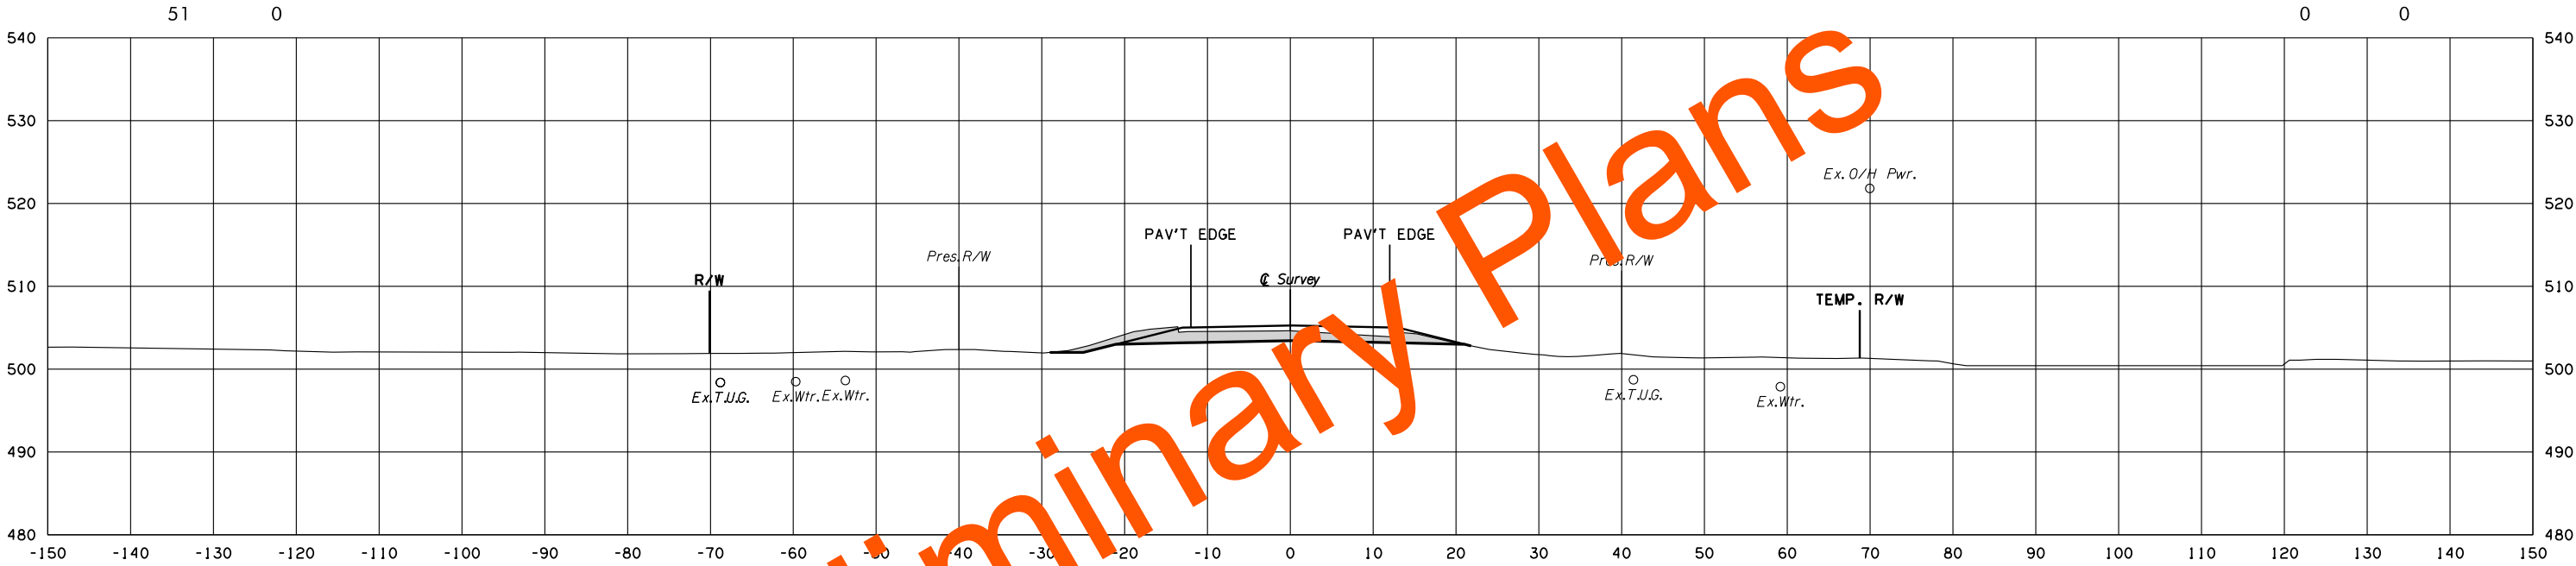

F.G.ELEV=505.27
CRL STA. 1101+00.00 BEGIN CONSTRUCTION =
CL SURVEY STA. 1101+06.19

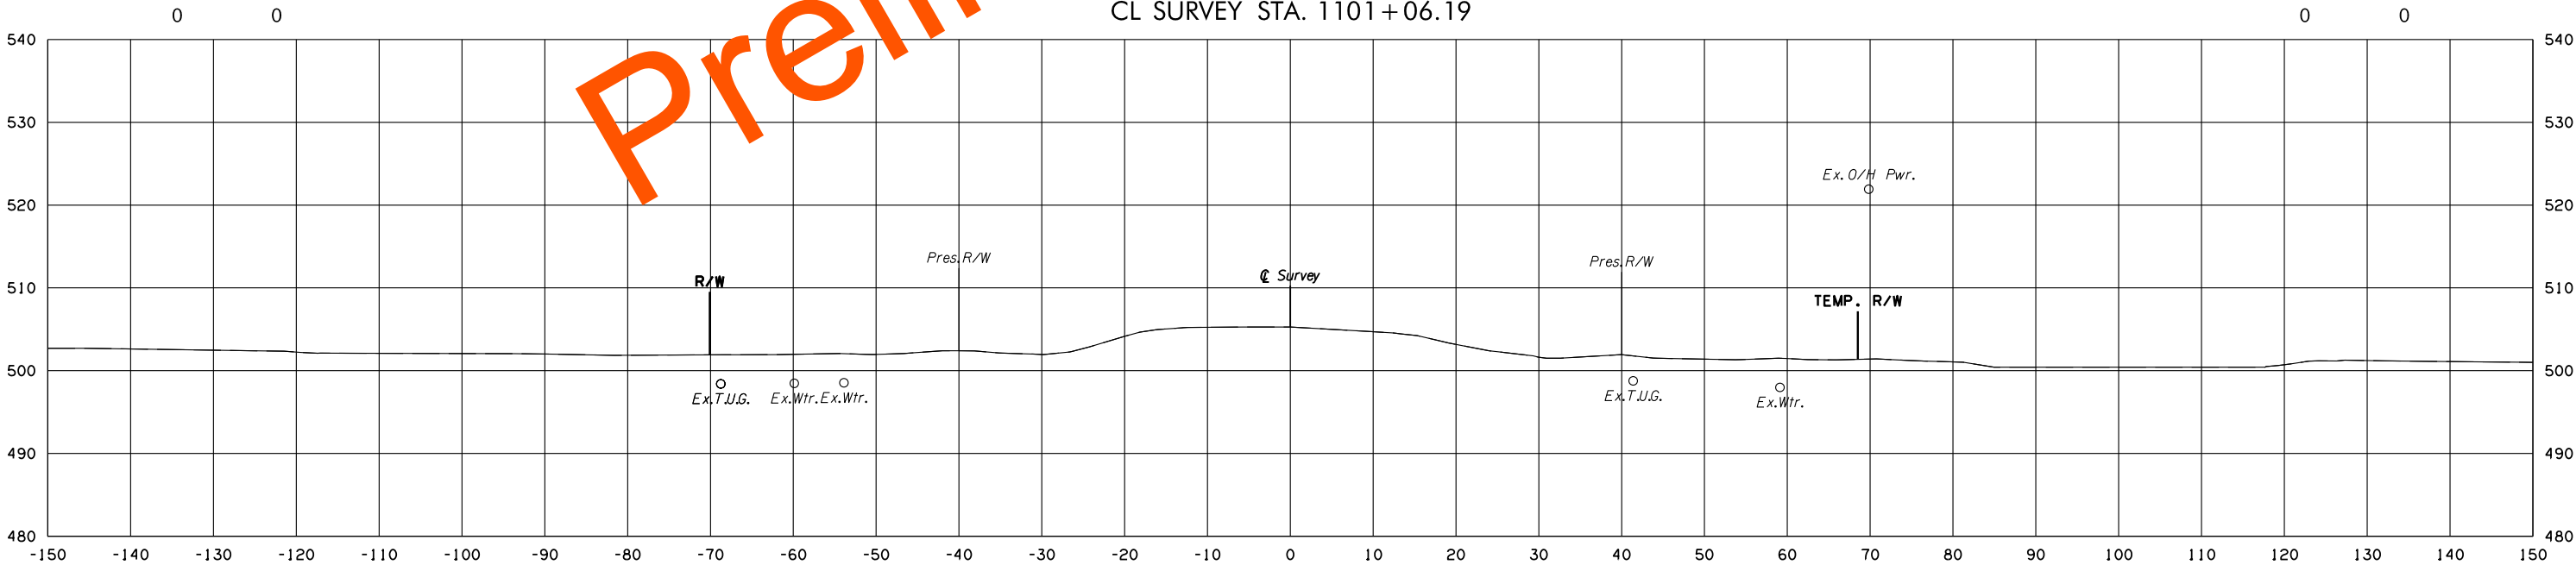

1101+00.00

SH-9 EW SEC. LINE RD.

STATE JOB NO.	17127(28)
LEFLORE COUNTY	SHEET NO. 217

8/3/2022 3:12:28 PM
G:\PROJECTS\2024\3 0001 US 59 LeFlore Co\Roadway\1712728 Surfacing\XSections\1712728-SH9-EW-SEC.LINE RD-XSECS.dgn



POE & ASSOCIATES, OKLAHOMA CITY, OK.						
FED. ROAD DIST. NO.	STATE	JOB PIECE NO.	FISCAL YEAR	SHEET NO.	TOTAL SHEETS	
6	OKLA.					
DESCRIPTION			REVISIONS		DATE	

(CAUTION) THE LOCATION OF ALL UTILITIES AS SHOWN ARE APPROXIMATE. DUE TO RELOCATION'S PLANNED OR PRESENTLY UNDER CONSTRUCTION THERE ARE SOME UTILITIES THAT WILL BE RELOCATED AND NOT SHOWN ON THESE PLANS. THE CONTRACTOR SHALL BE RESPONSIBLE FOR ANY DAMAGE TO ALL UTILITIES.

DEPTH & LOCATION OF EXISTING UTILITIES SHALL BE FIELD VERIFIED BY THE CONTRACTOR PRIOR TO CONSTRUCTION.

AREA
CUT FILL

VOLUME
CUT FILL

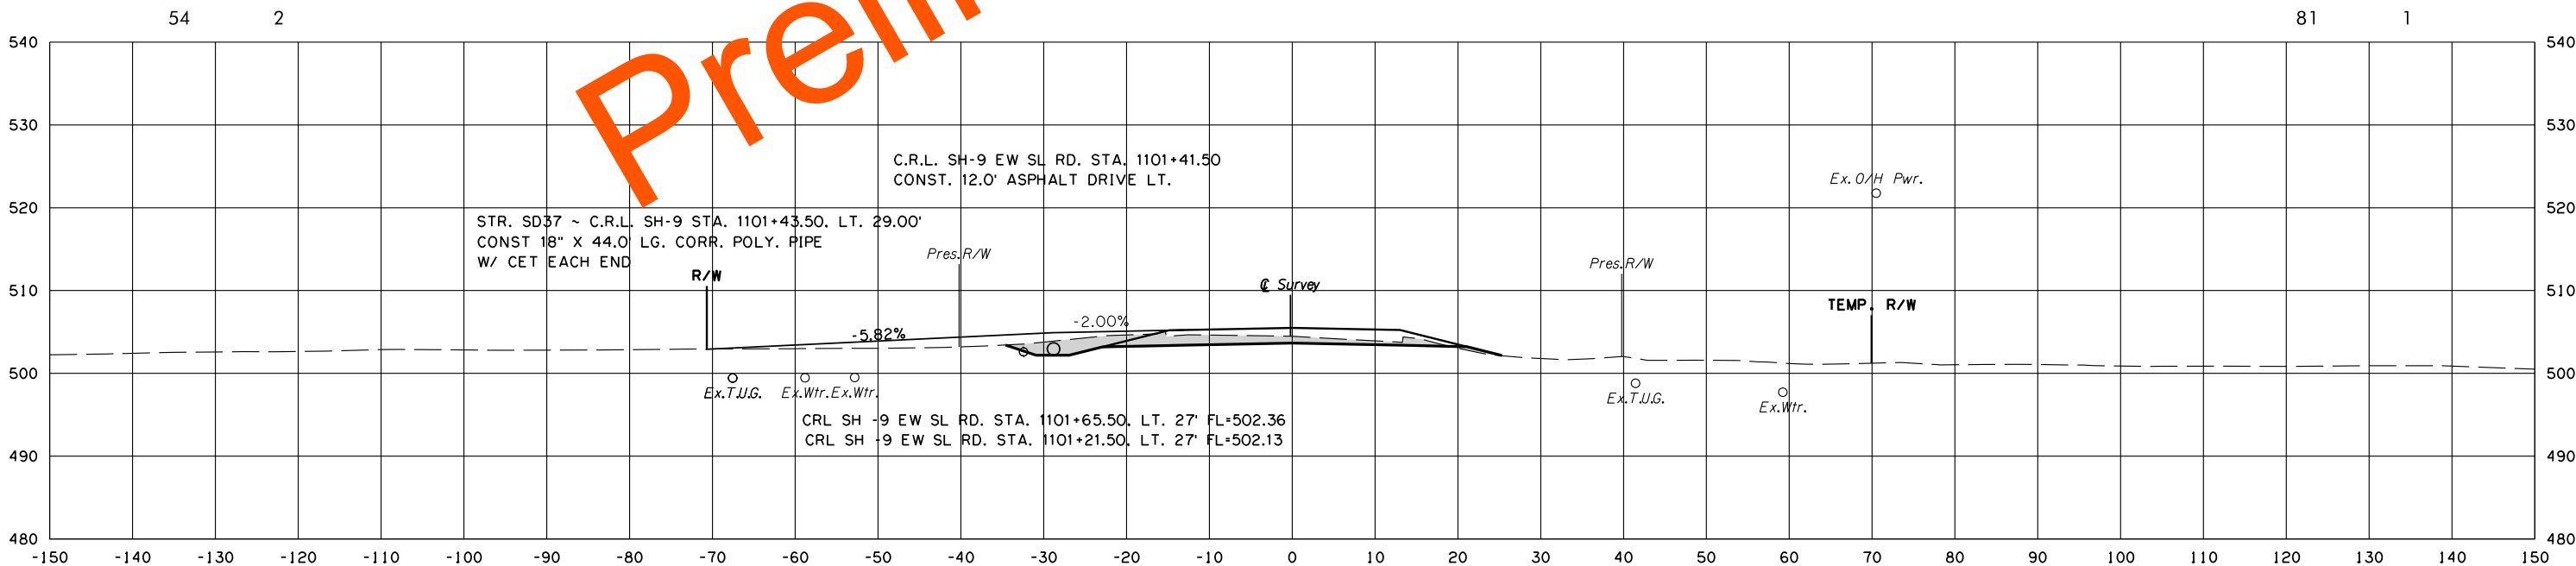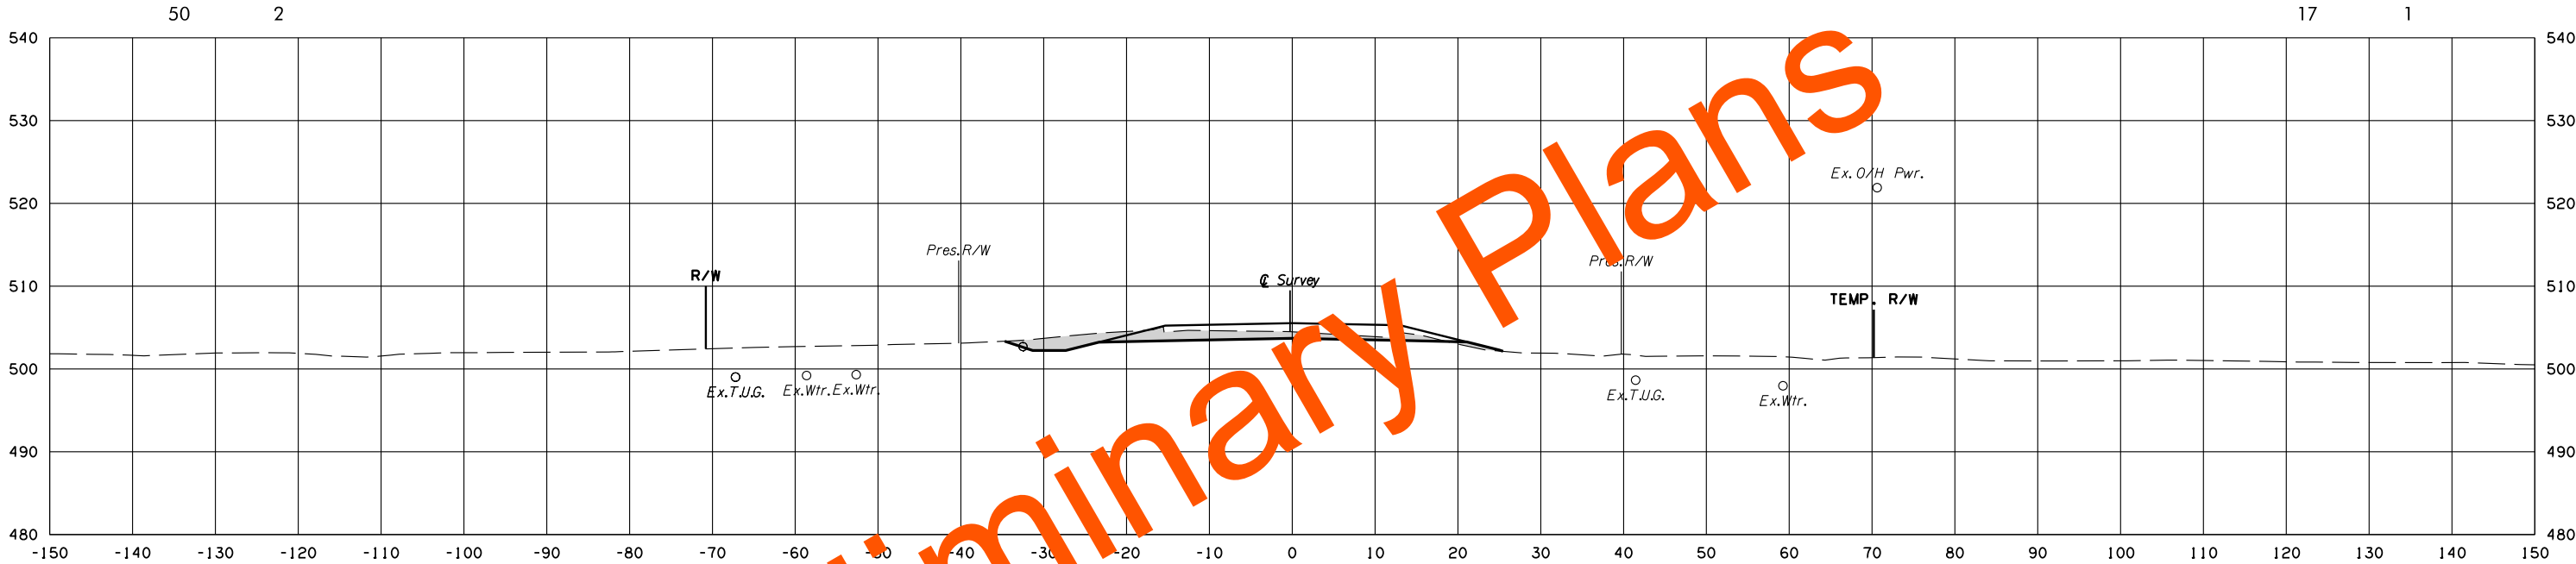

F.G.ELEV=505.41
1101+41.50

SH-9 EW SEC. LINE RD.

STATE JOB NO. 17127(28)
LEFLORE COUNTY SHEET NO. X218



POE & ASSOCIATES, OKLAHOMA CITY, OK.						
FED. ROAD DIST. NO.	STATE	JOB NO.	PIECE NO.	FISCAL YEAR	SHEET NO.	TOTAL SHEETS
6	OKLA.					
DESCRIPTION			REVISIONS		DATE	

(CAUTION) THE LOCATION OF ALL UTILITIES AS SHOWN ARE APPROXIMATE. DUE TO RELOCATION'S PLANNED OR PRESENTLY UNDER CONSTRUCTION THERE ARE SOME UTILITIES THAT WILL BE RELOCATED AND NOT SHOWN ON THESE PLANS. THE CONTRACTOR SHALL BE RESPONSIBLE FOR ANY DAMAGE TO ALL UTILITIES.

DEPTH & LOCATION OF EXISTING UTILITIES SHALL BE FIELD VERIFIED BY THE CONTRACTOR PRIOR TO CONSTRUCTION.

AREA
CUT FILL

VOLUME
CUT FILL

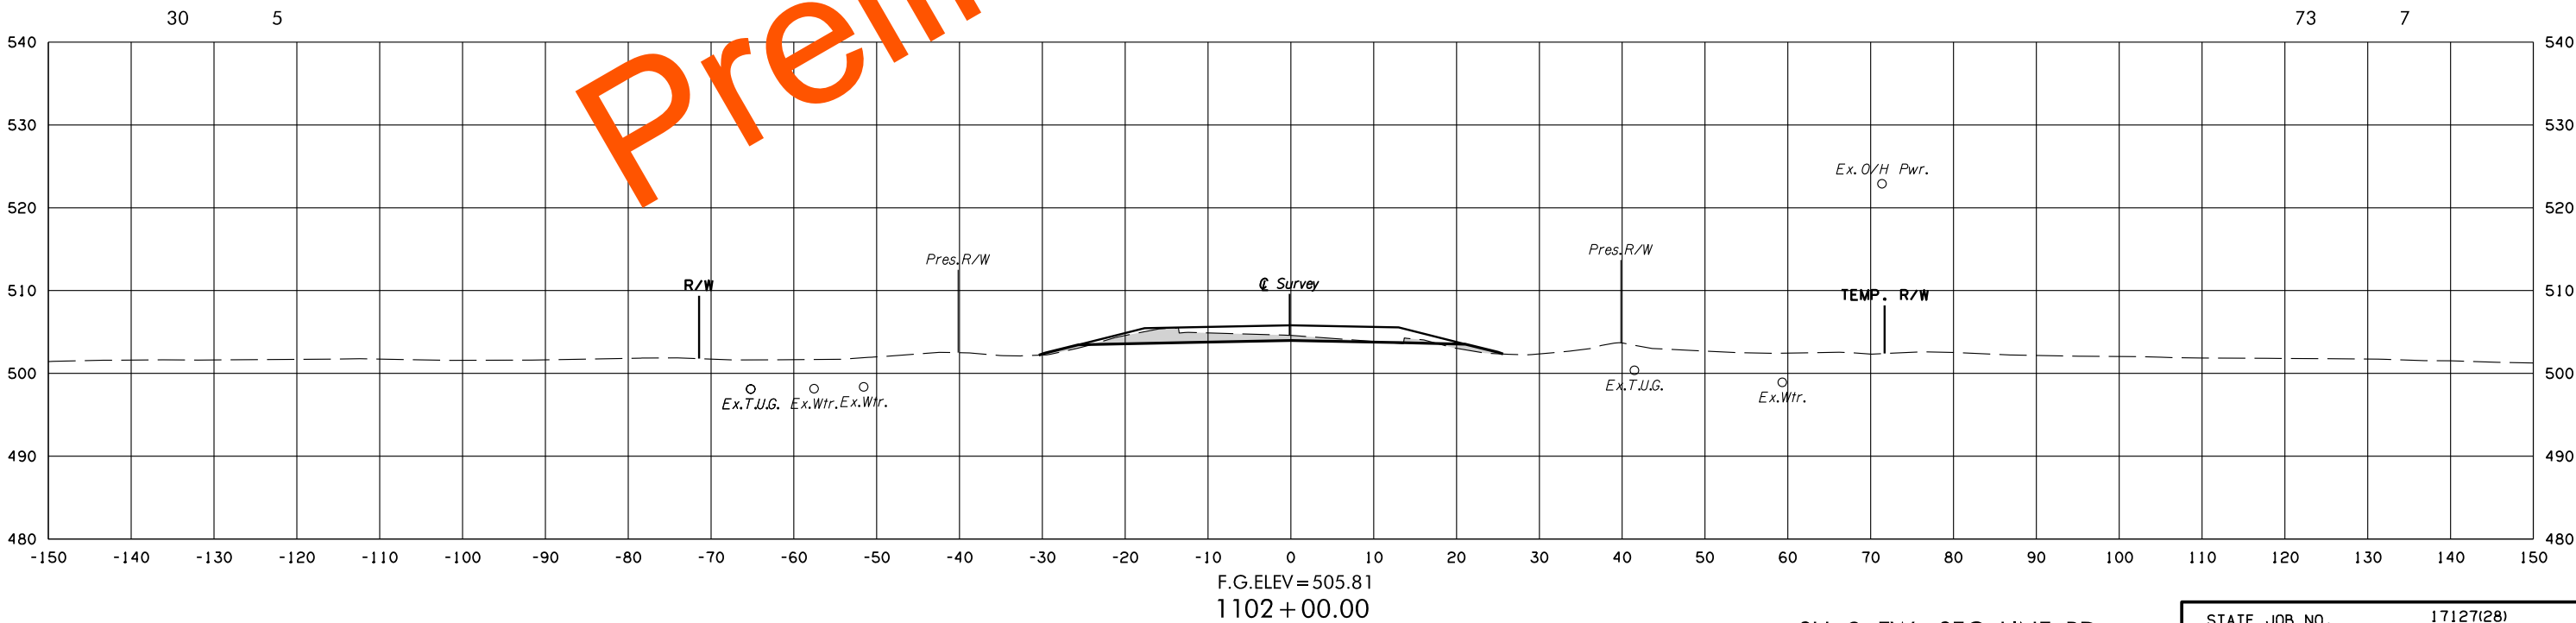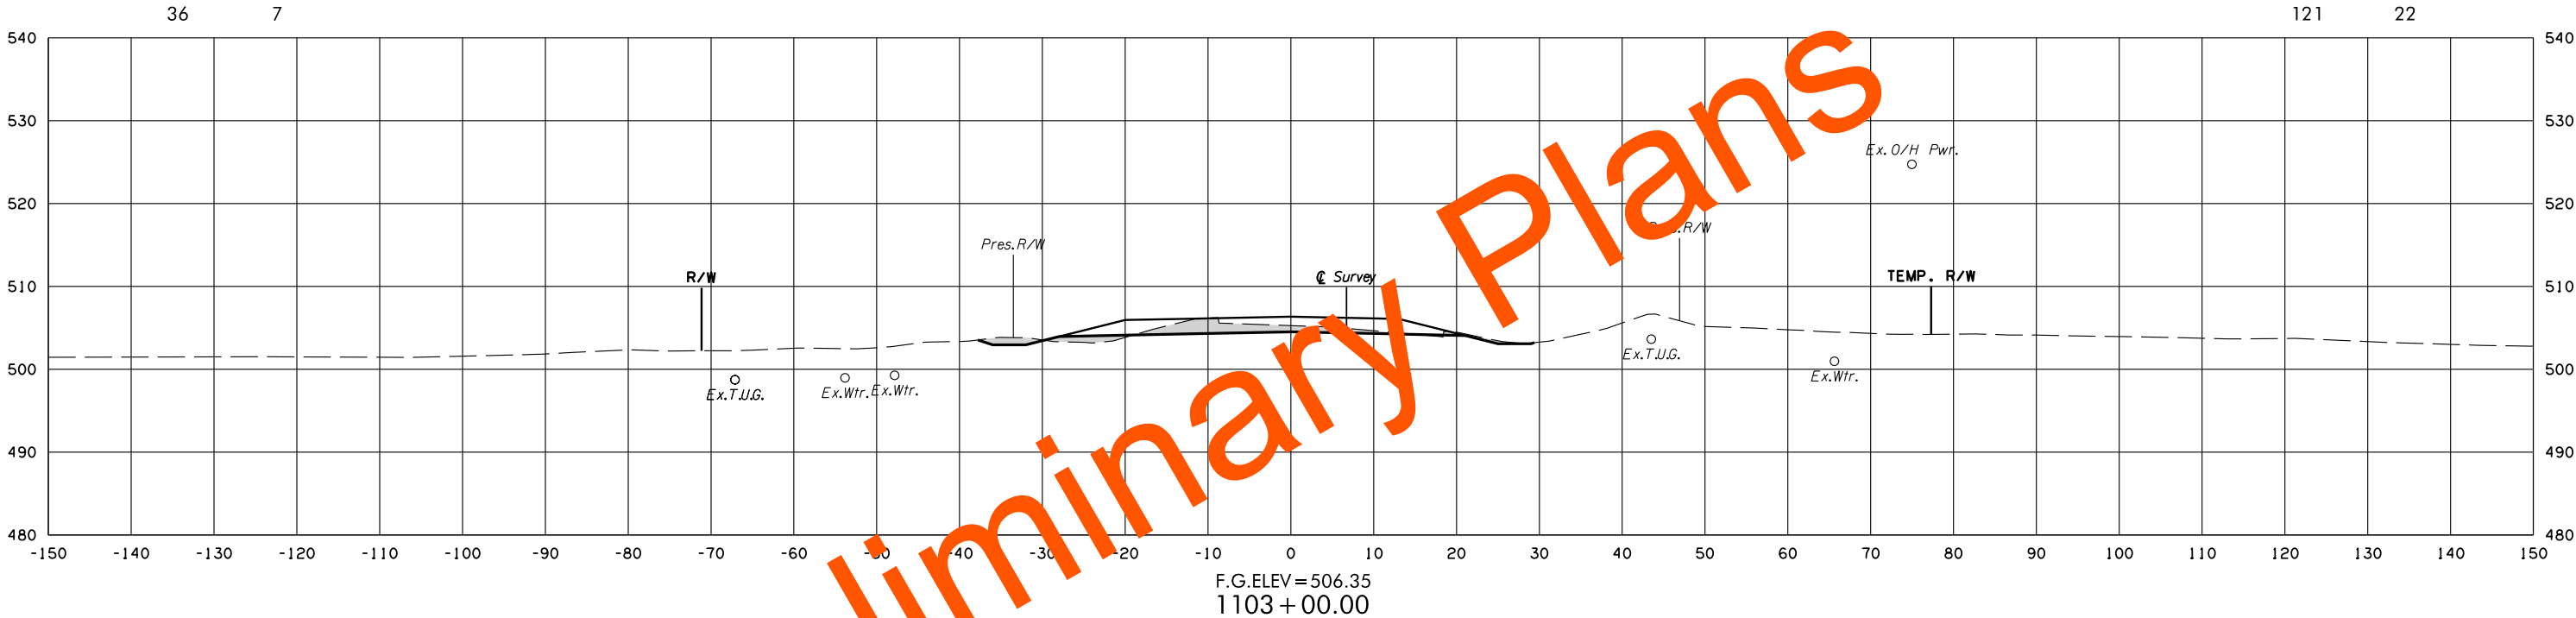

8/3/2022 3:40 PM G:\PROJECTS\2024\3 0001 US 59 LeFlore Co\Roadway\1712728 Surfacing\XSections\1712728-SH9-EW-SEC-LINE RD-XSECS.dgn



(CAUTION) THE LOCATION OF ALL UTILITIES AS SHOWN ARE APPROXIMATE. DUE TO RELOCATION'S PLANNED OR PRESENTLY UNDER CONSTRUCTION THERE ARE SOME UTILITIES THAT WILL BE RELOCATED AND NOT SHOWN ON THESE PLANS. THE CONTRACTOR SHALL BE RESPONSIBLE FOR ANY DAMAGE TO ALL UTILITIES.

DEPTH & LOCATION OF EXISTING UTILITIES SHALL BE FIELD VERIFIED BY THE CONTRACTOR PRIOR TO CONSTRUCTION.

POE & ASSOCIATES, OKLAHOMA CITY, OK.						
FED. ROAD DIST. NO.	STATE	JOB PIECE NO.	FISCAL YEAR	SHEET NO.	TOTAL SHEETS	
6	OKLA.					
DESCRIPTION			REVISIONS		DATE	

AREA
CUT FILL

VOLUME
CUT FILL

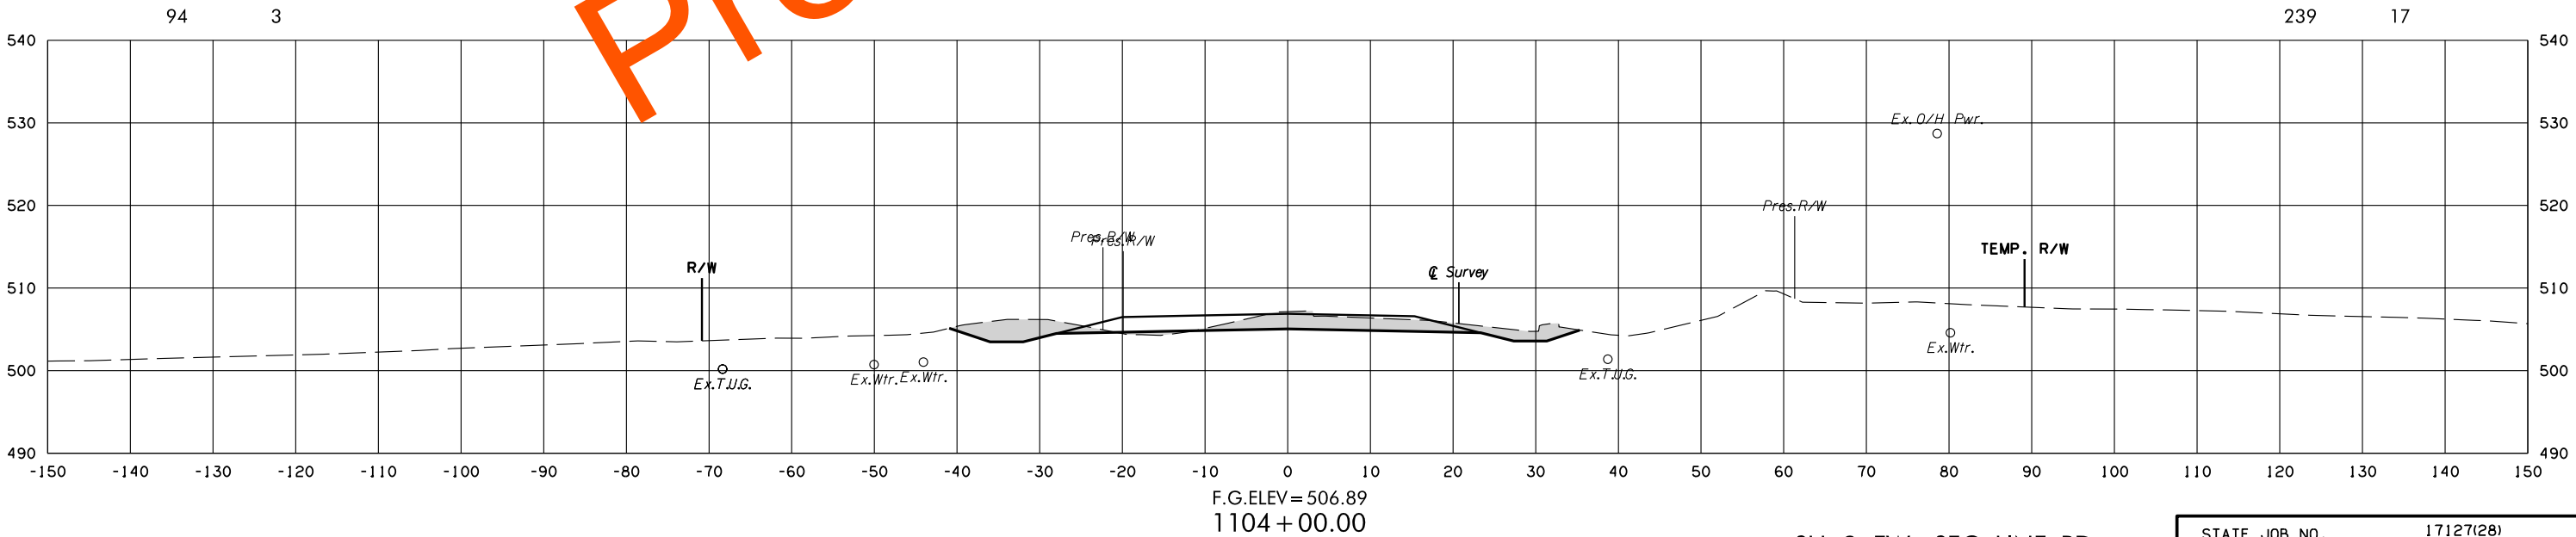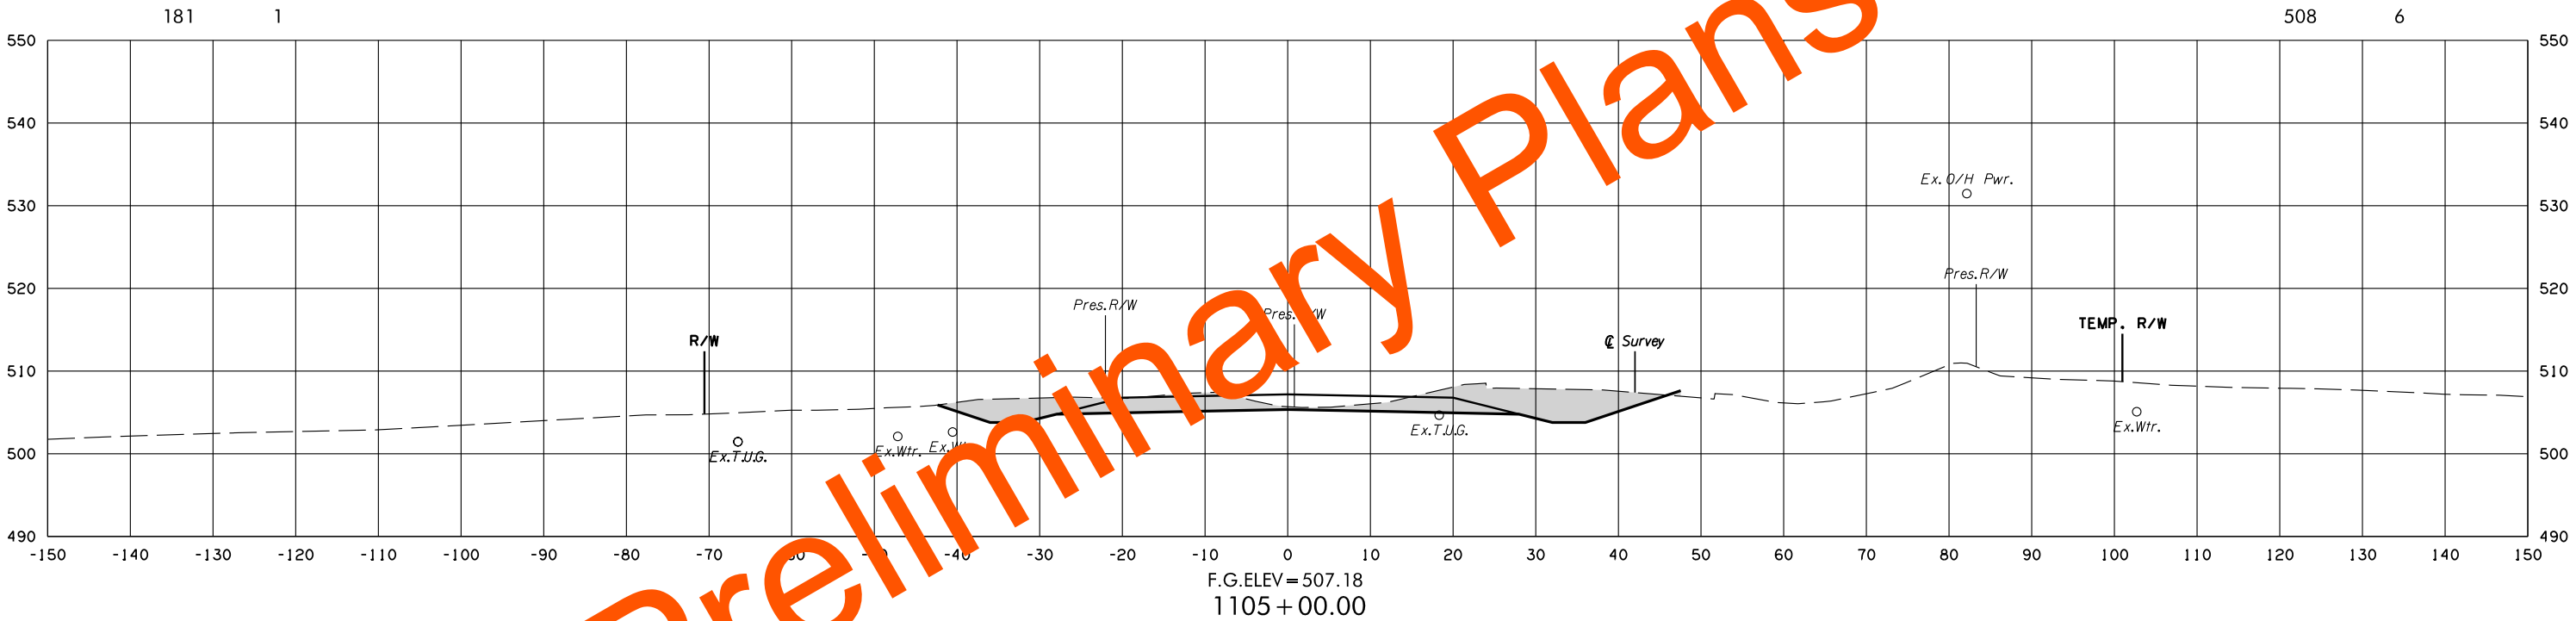

SH-9 EW SEC. LINE RD.

STATE JOB NO. 17127(28)
LEFLORE COUNTY SHEET NO. X220

(CAUTION) THE LOCATION OF ALL UTILITIES AS SHOWN ARE APPROXIMATE. DUE TO RELOCATION'S PLANNED OR PRESENTLY UNDER CONSTRUCTION THERE ARE SOME UTILITIES THAT WILL BE RELOCATED AND NOT SHOWN ON THESE PLANS. THE CONTRACTOR SHALL BE RESPONSIBLE FOR ANY DAMAGE TO ALL UTILITIES.

DEPTH & LOCATION OF EXISTING UTILITIES SHALL BE FIELD VERIFIED BY THE CONTRACTOR PRIOR TO CONSTRUCTION.

POE & ASSOCIATES, OKLAHOMA CITY, OK.


FED. DIST. NO.	ROAD NO.	STATE	JOB PIECE NO.	FISCAL YEAR	SHEET NO.	TOTAL SHEETS
6	OKLA.					

DESCRIPTION	REVISIONS	DATE
-------------	-----------	------

AREA
CUT FILL


VOLUME
CUT FILL

C.R.L. US-59 STA. 1107+00.00
BEGIN SPECIAL DITCH RT.
FL=503.91

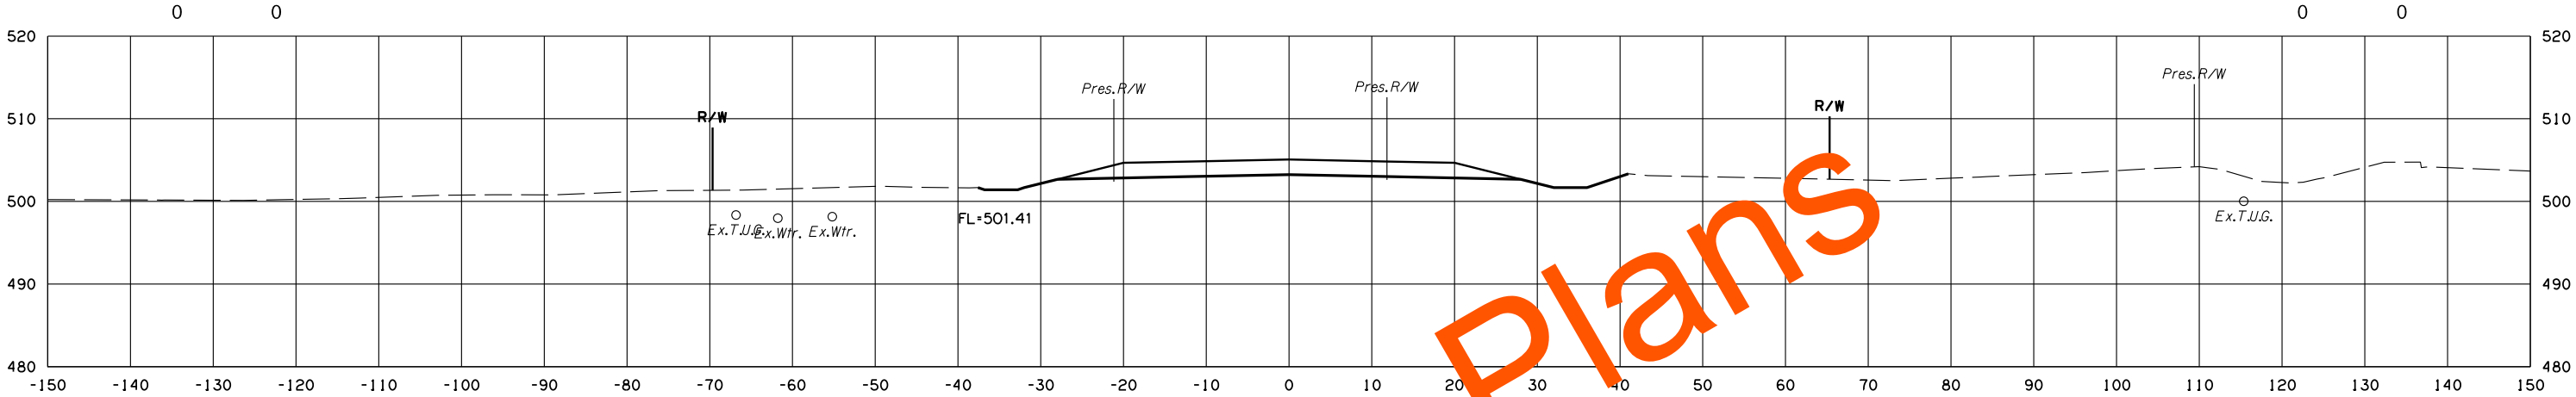


C.R.L. US-59 STA. 1107+80.00
BEGIN SPECIAL DITCH LT.
FL=501.90

F.G.ELEV= 505.07
1108+00.00

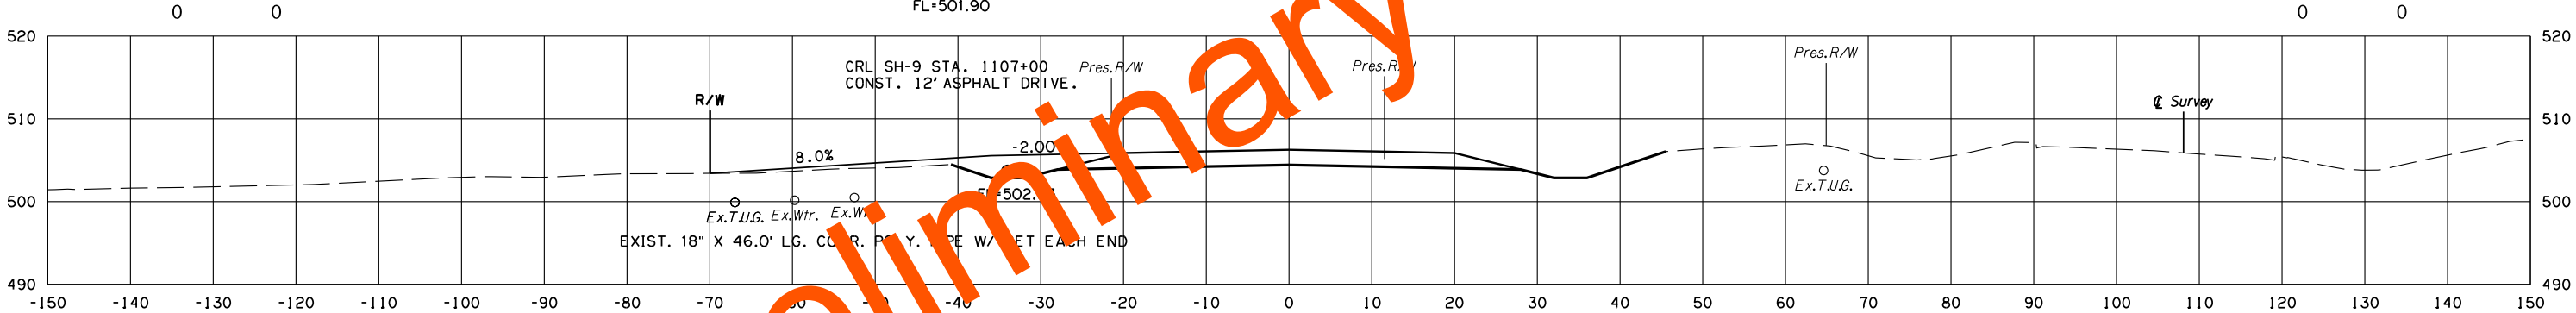

C.R.L. SH-9 STA. 1107+00
CONST. 12' ASPHALT DRIVE.

F.G.ELEV= 506.27
1107+00.00

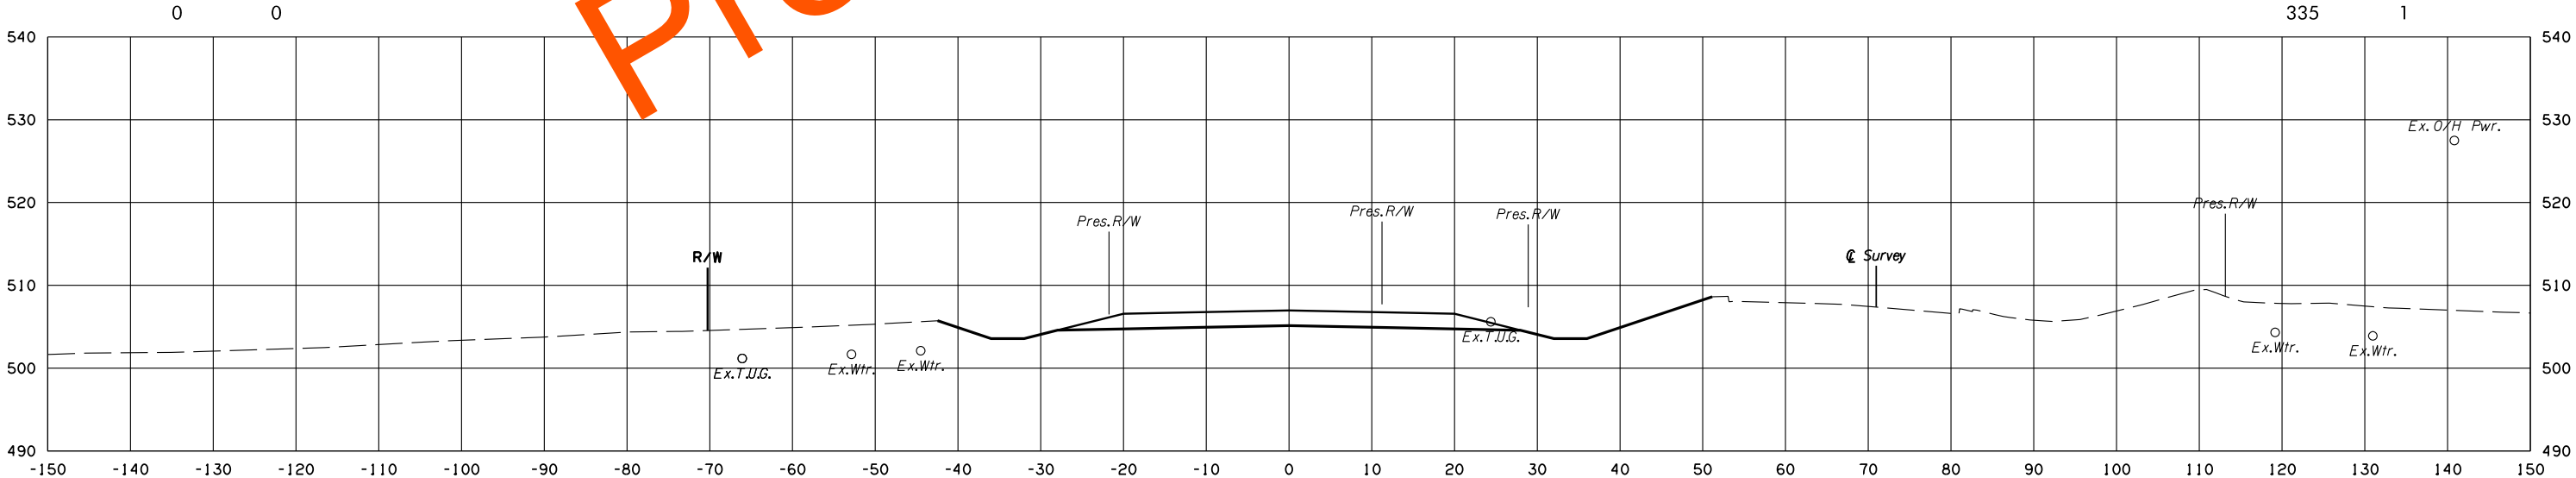

F.G.ELEV= 506.98
1106+00.00


SH-9 EW SEC. LINE RD.

STATE JOB NO. 17127(28)
LEFLORE COUNTY SHEET NO. X221

DEPTH & LOCATION OF EXISTING UTILITIES SHALL BE FIELD VERIFIED BY THE CONTRACTOR PRIOR TO CONSTRUCTION.

POE & ASSOCIATES, OKLAHOMA CITY, OK.							
FED. DIST.	ROAD NO.	STATE	JOB	PIECE NO.	FISCAL YEAR	SHEET NO.	TOTAL SHEETS
6		OKLA.					
DESCRIPTION			REVISIONS			DATE	

VOLUME	
CUT	FILL
1	1
2	2
3	3
100	100

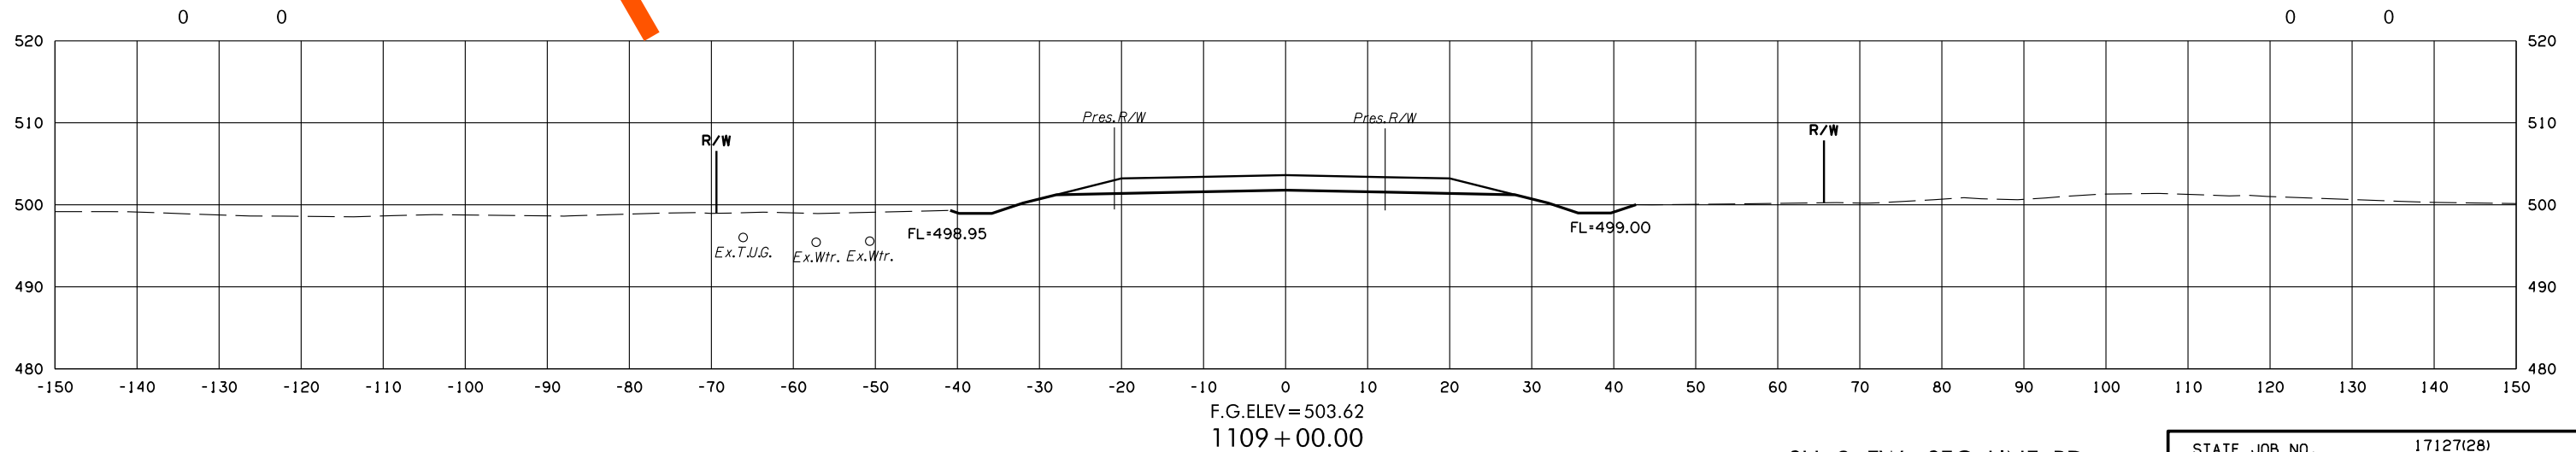

STATE JOB NO. 17127(28)
LEFLORE COUNTY SHEET NO. X222


(CAUTION) THE LOCATION OF ALL UTILITIES AS SHOWN ARE APPROXIMATE. DUE TO RELOCATION'S PLANNED OR PRESENTLY UNDER CONSTRUCTION THERE ARE SOME UTILITIES THAT WILL BE RELOCATED AND NOT SHOWN ON THESE PLANS. THE CONTRACTOR SHALL BE RESPONSIBLE FOR ANY DAMAGE TO ALL UTILITIES.

DEPTH & LOCATION OF EXISTING UTILITIES SHALL BE FIELD VERIFIED BY THE CONTRACTOR PRIOR TO CONSTRUCTION.


POE & ASSOCIATES, OKLAHOMA CITY, OK.						
FED. DIST. NO.	ROAD NO.	STATE	JOB PIECE NO.	FISCAL YEAR	SHEET NO.	TOTAL SHEETS
6		OKLA.				
DESCRIPTION			REVISIONS		DATE	

AREA
CUT FILL


VOLUME
CUT FILL

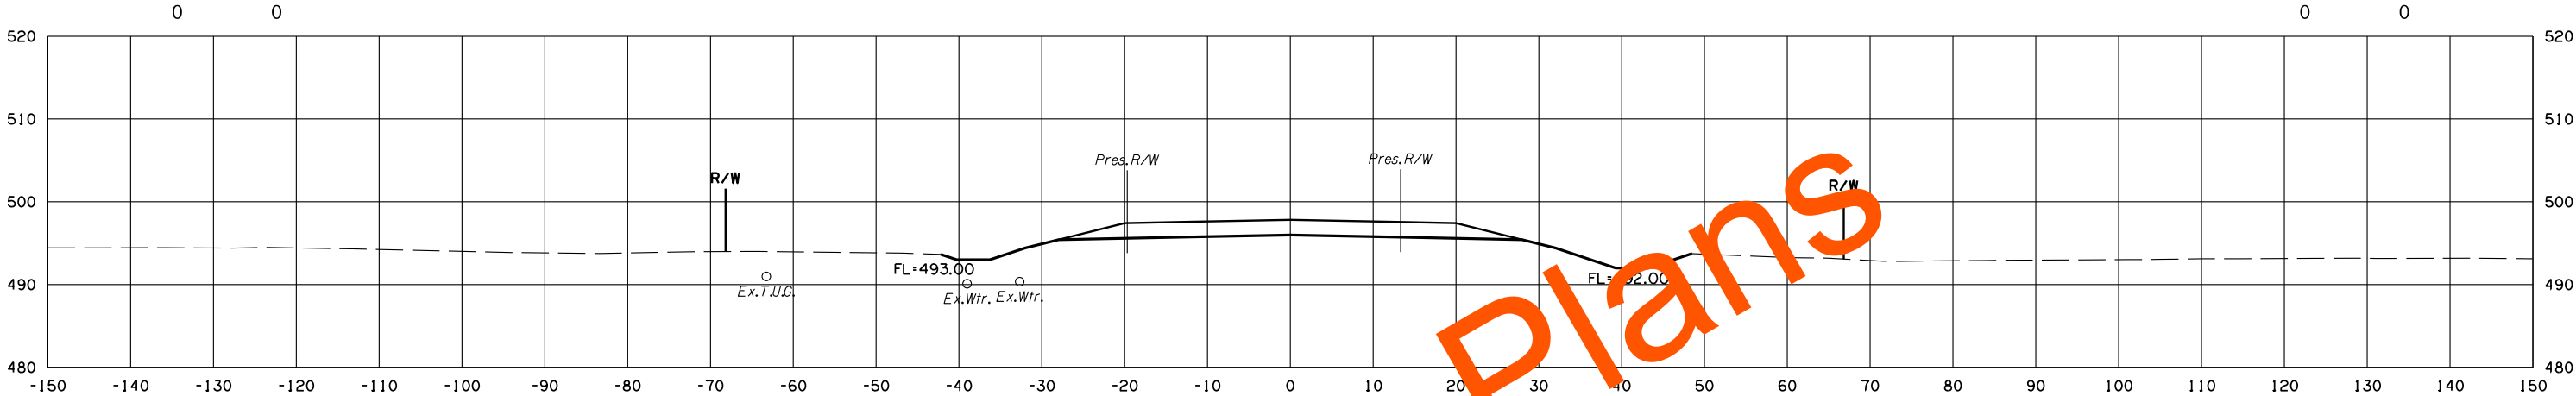

F.G.ELEV = 497.82
1113+00.00

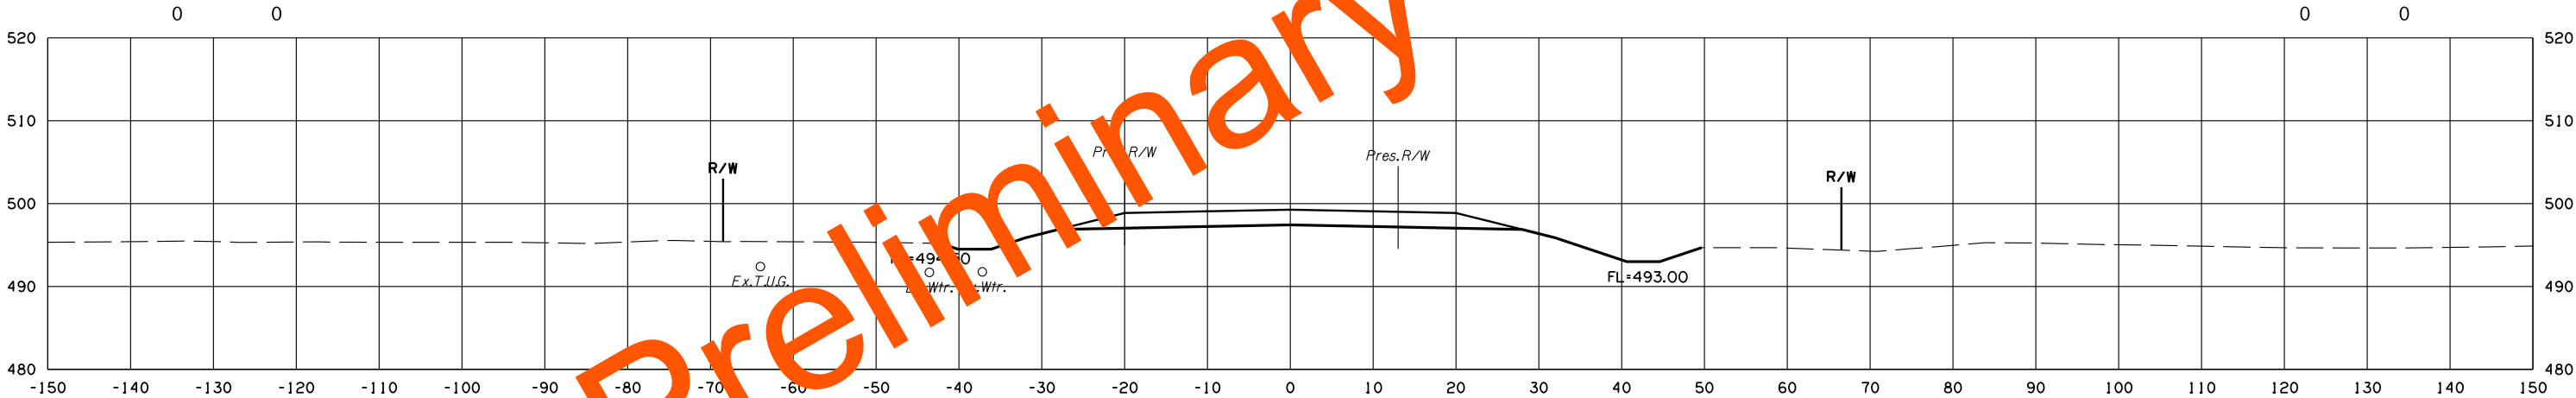

F.G.ELEV = 499.27
1112+00.00

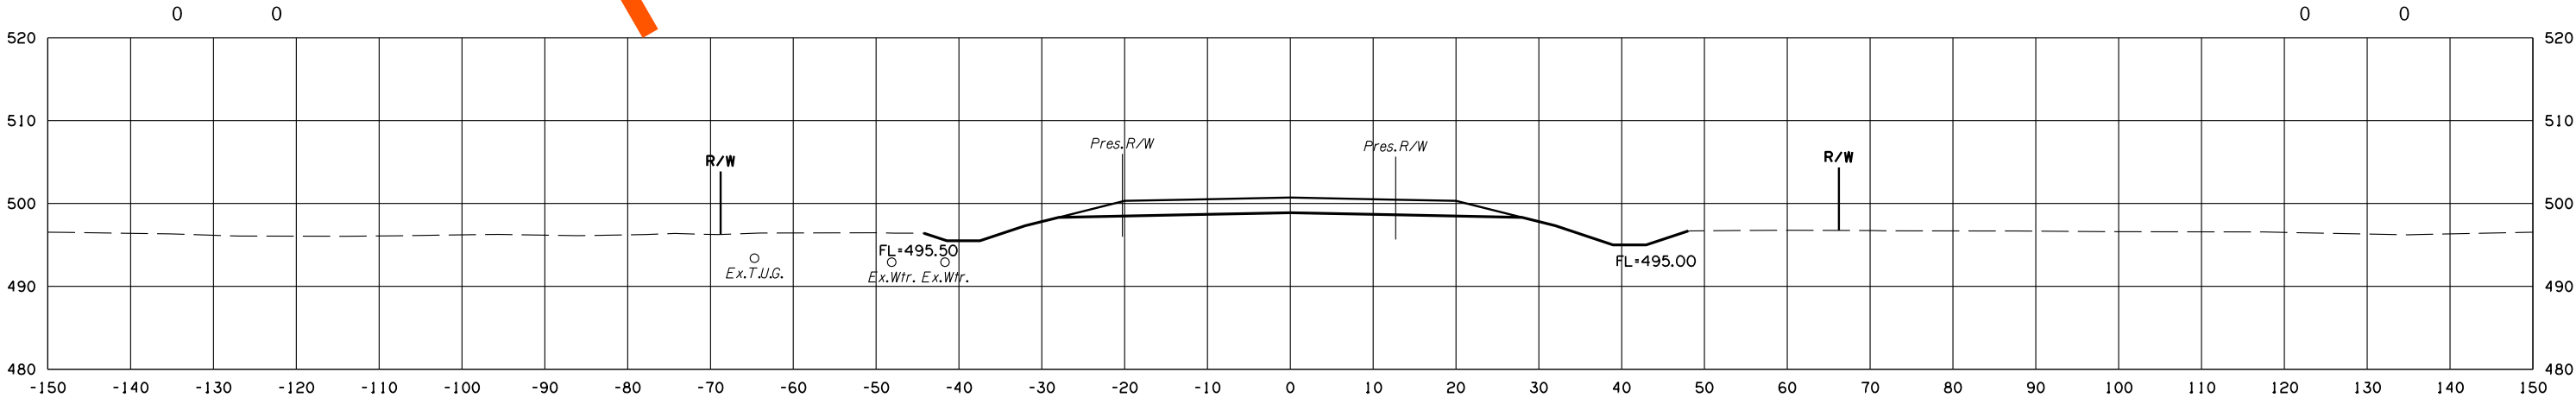

F.G.ELEV = 500.72
1111+00.00

SH-9 EW SEC. LINE RD.

STATE JOB NO. 17127(28)
LEFLORE COUNTY SHEET NO. X223




(CAUTION) THE LOCATION OF ALL UTILITIES AS SHOWN ARE APPROXIMATE. DUE TO RELOCATION'S PLANNED OR PRESENTLY UNDER CONSTRUCTION THERE ARE SOME UTILITIES THAT WILL BE RELOCATED AND NOT SHOWN ON THESE PLANS. THE CONTRACTOR SHALL BE RESPONSIBLE FOR ANY DAMAGE TO ALL UTILITIES.

DEPTH & LOCATION OF EXISTING UTILITIES SHALL BE FIELD VERIFIED BY THE CONTRACTOR PRIOR TO CONSTRUCTION.

POE & ASSOCIATES, OKLAHOMA CITY, OK.						
FED. DIST. NO.	ROAD NO.	STATE	JOB PIECE NO.	FISCAL YEAR	SHEET NO.	TOTAL SHEETS
6		OKLA.				
DESCRIPTION			REVISIONS		DATE	

AREA
CUT FILL

VOLUME
CUT FILL

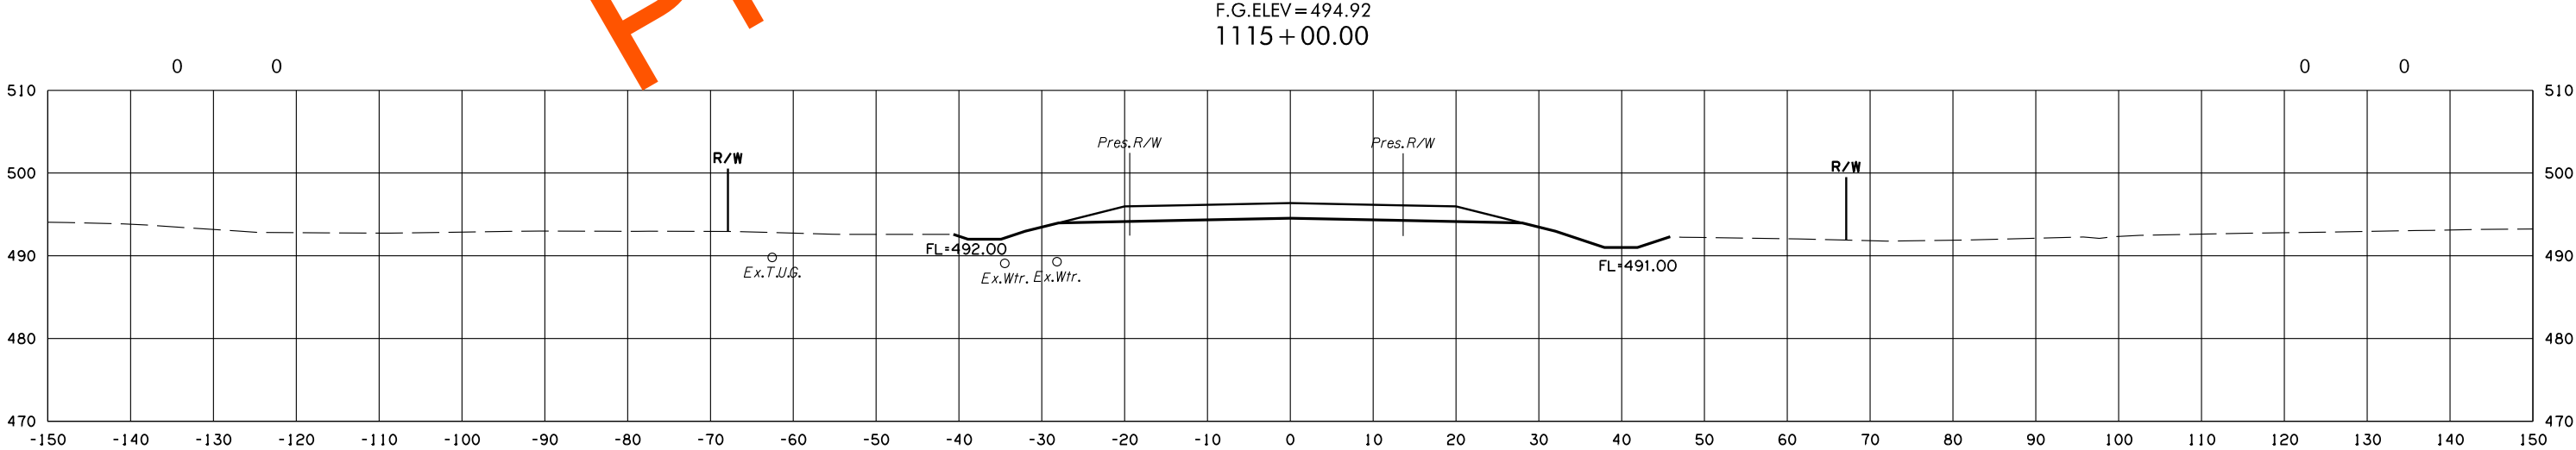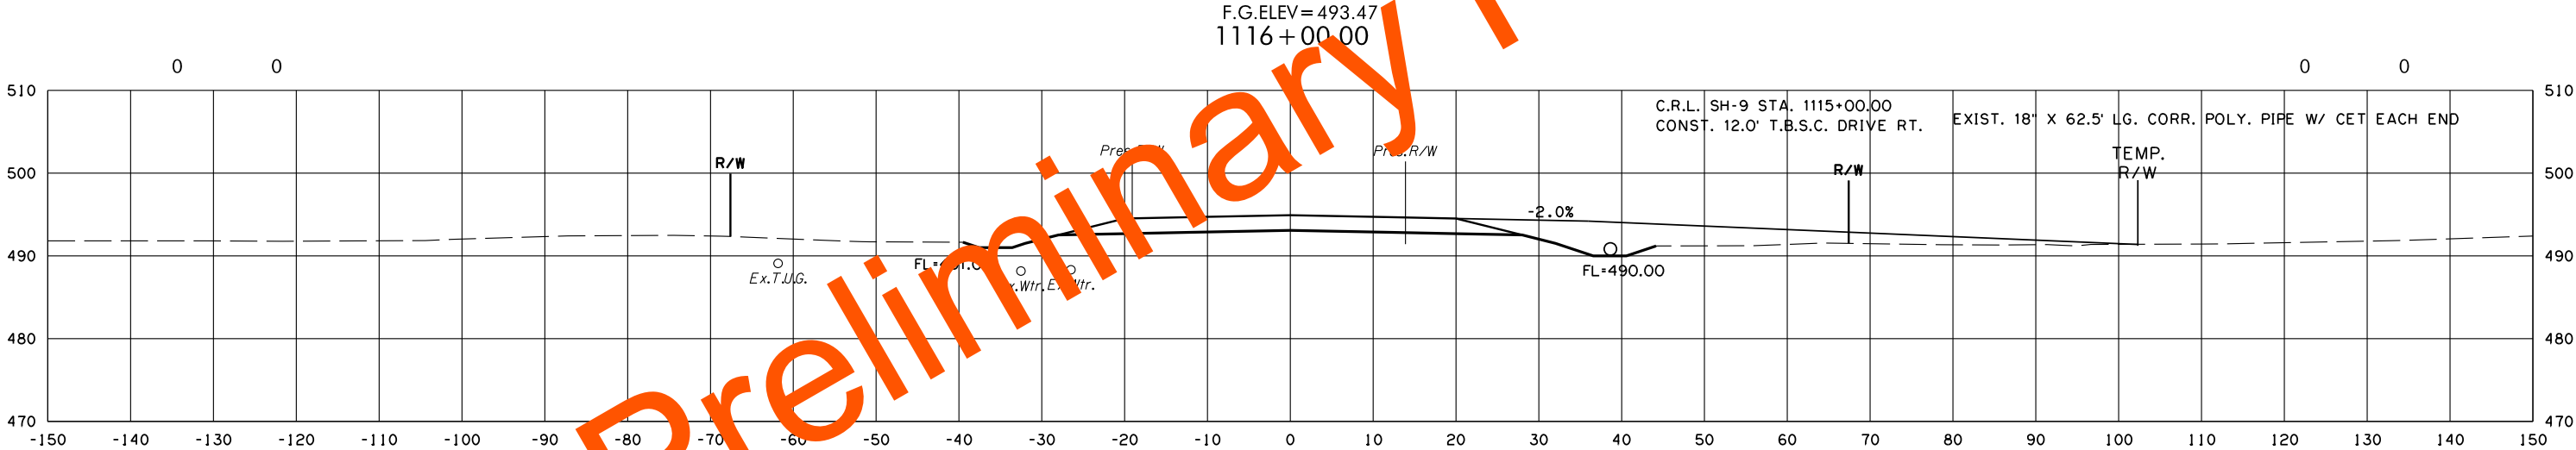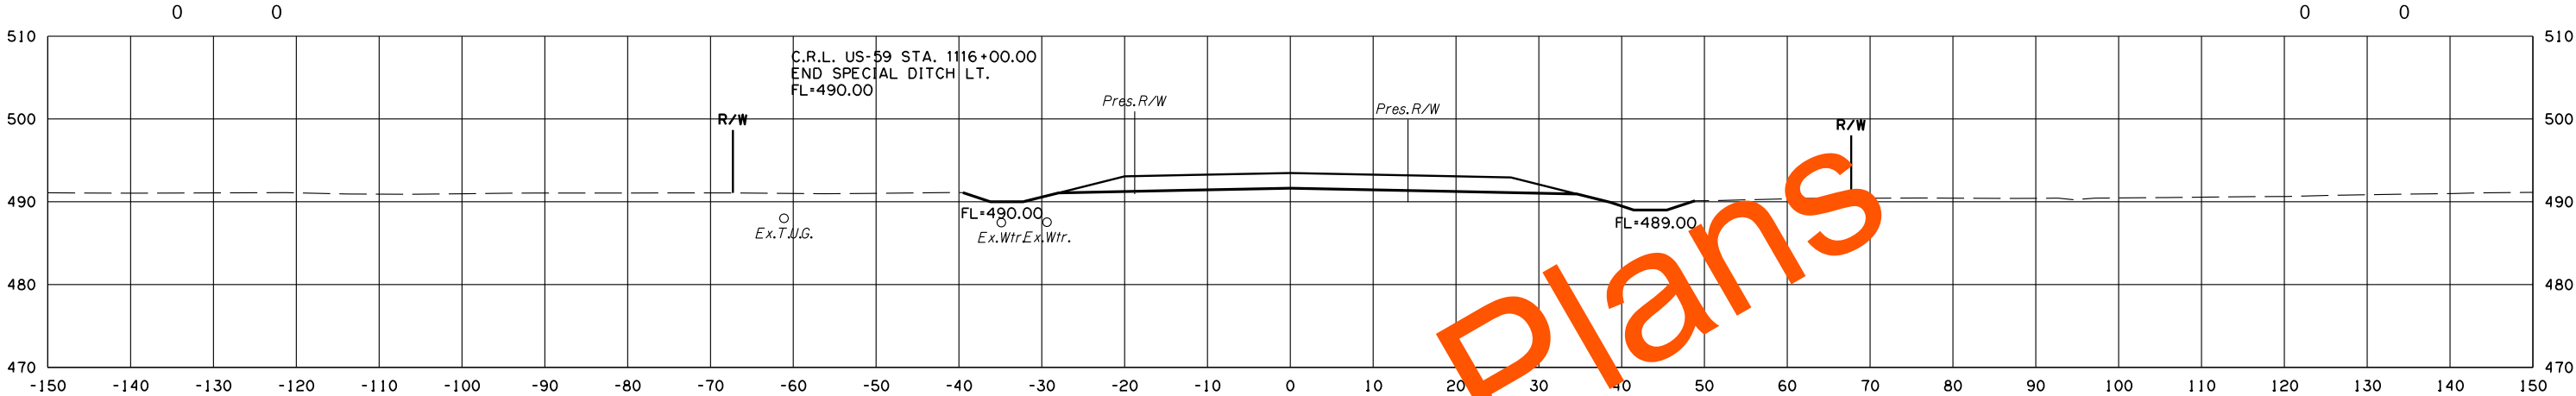

F.G. ELEV = 496.37
1114+00.00

SH-9 EW SEC. LINE RD.

STATE JOB NO. 17127(28)
LEFLORE COUNTY SHEET NO. 224

8/3/2022 3:20:41 PM
G:\PROJECTS\2024\3 0001 US 59 LeFlore Co\Roadway\1712728 SH9-EW-SEC LINE RD-XSECS.dgn




(CAUTION) THE LOCATION OF ALL UTILITIES AS SHOWN ARE APPROXIMATE. DUE TO RELOCATION'S PLANNED OR PRESENTLY UNDER CONSTRUCTION THERE ARE SOME UTILITIES THAT WILL BE RELOCATED AND NOT SHOWN ON THESE PLANS. THE CONTRACTOR SHALL BE RESPONSIBLE FOR ANY DAMAGE TO ALL UTILITIES.

DEPTH & LOCATION OF EXISTING UTILITIES SHALL BE FIELD VERIFIED BY THE CONTRACTOR PRIOR TO CONSTRUCTION.

POE & ASSOCIATES, OKLAHOMA CITY, OK.						
FED. ROAD DIST. NO.	STATE	JOB PIECE NO.	FISCAL YEAR	SHEET NO.	TOTAL SHEETS	
6	OKLA.					
DESCRIPTION			REVISIONS		DATE	

AREA
CUT FILL

VOLUME
CUT FILL

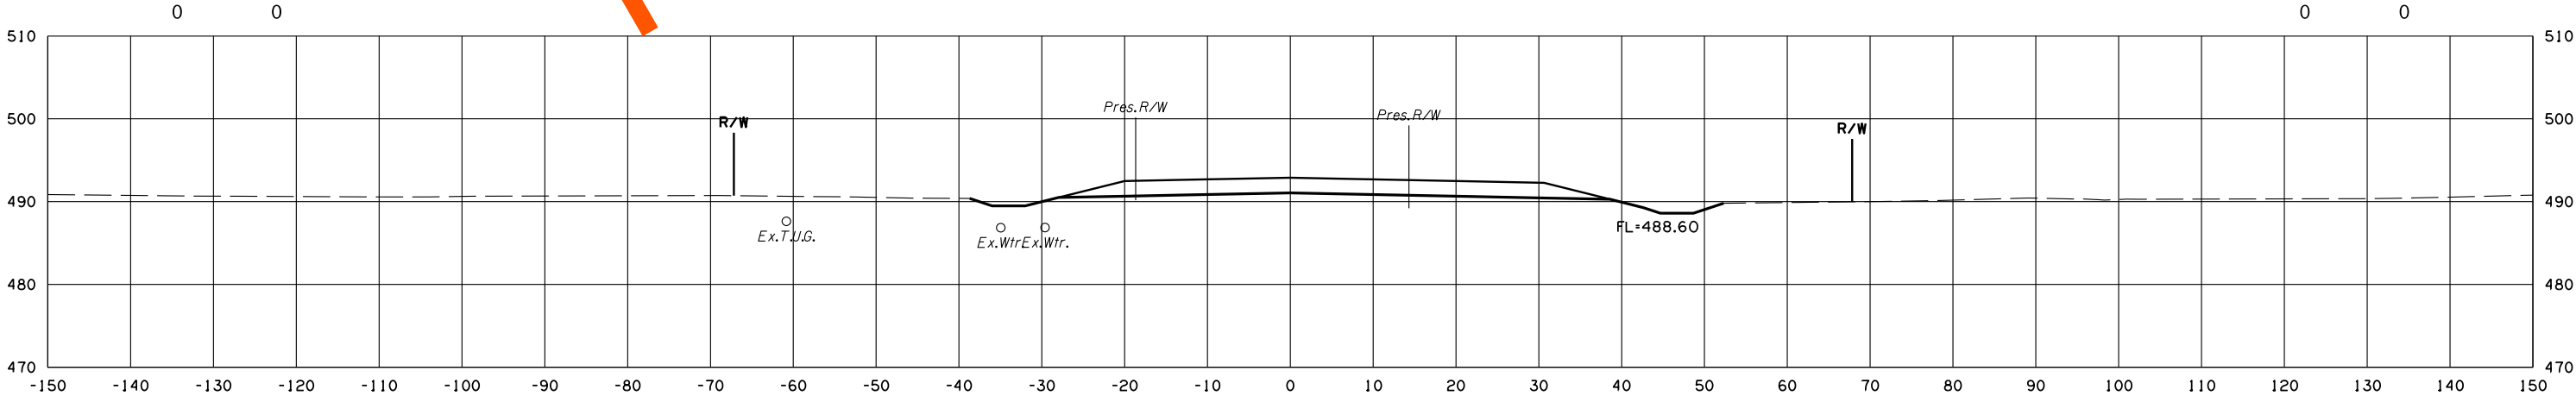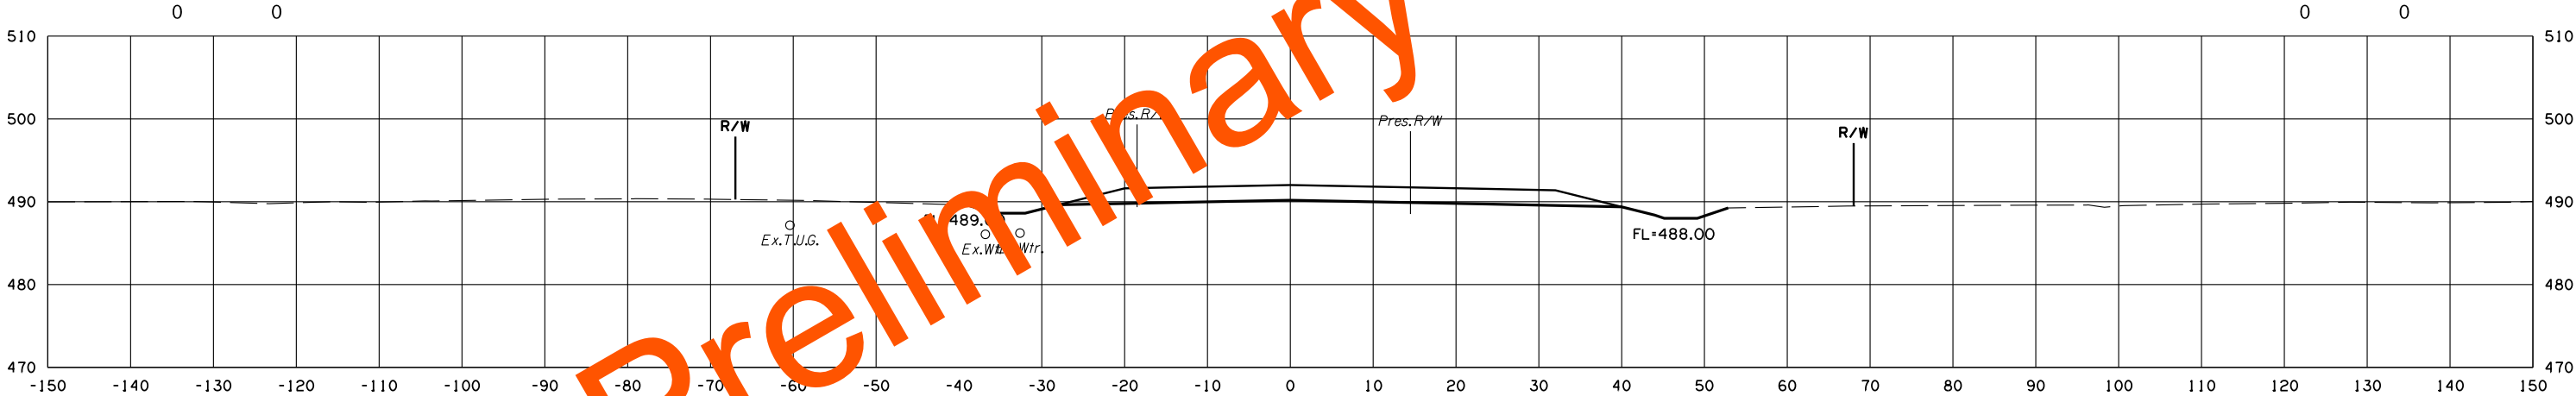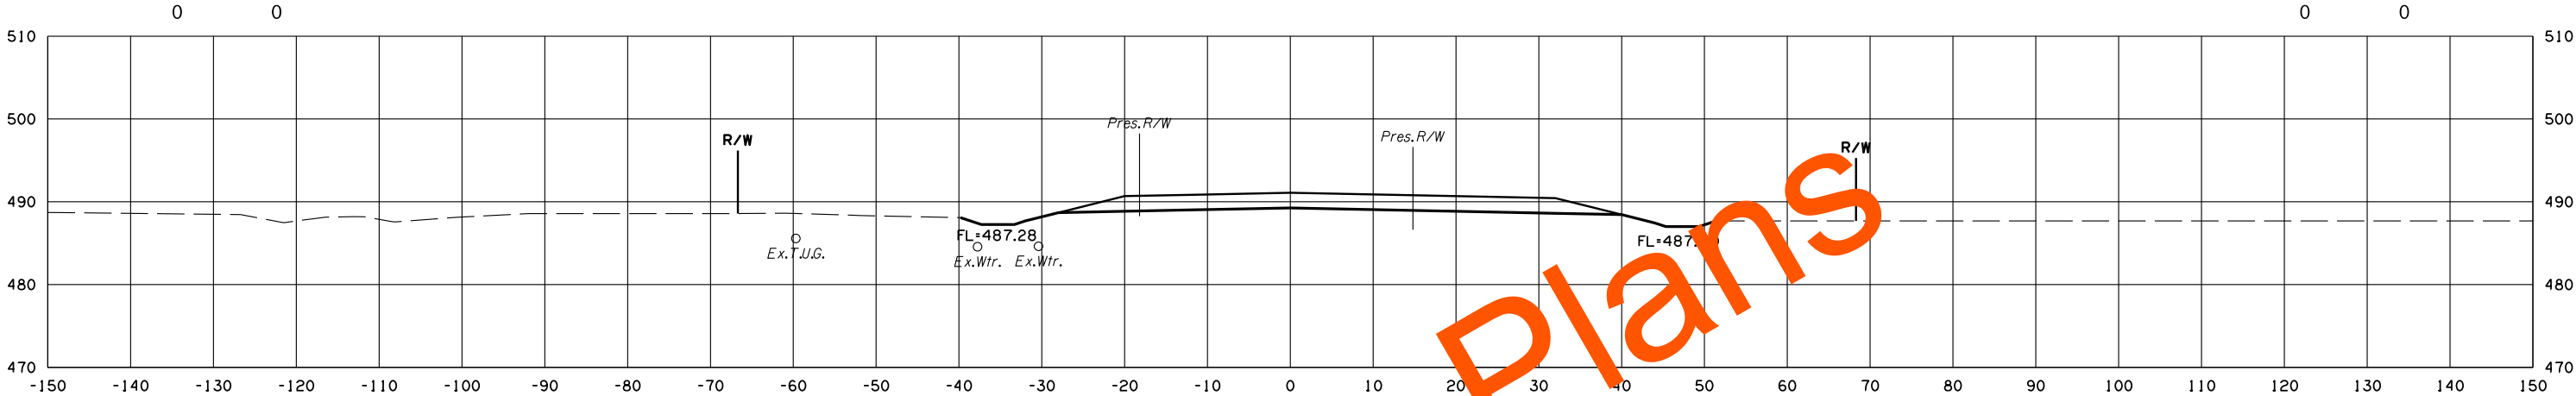

F.G.ELEV=492.89
1116+40.00

SH-9 EW SEC. LINE RD.

STATE JOB NO. 17127(28)
LEFLORE COUNTY SHEET NO. X225





(CAUTION) THE LOCATION OF ALL UTILITIES AS SHOWN ARE APPROXIMATE. DUE TO RELOCATION'S PLANNED OR PRESENTLY UNDER CONSTRUCTION THERE ARE SOME UTILITIES THAT WILL BE RELOCATED AND NOT SHOWN ON THESE PLANS. THE CONTRACTOR SHALL BE RESPONSIBLE FOR ANY DAMAGE TO ALL UTILITIES.

DEPTH & LOCATION OF EXISTING UTILITIES SHALL BE FIELD VERIFIED BY THE CONTRACTOR PRIOR TO CONSTRUCTION.

POE & ASSOCIATES, OKLAHOMA CITY, OK.						
FED. DIST. NO.	ROAD NO.	STATE	JOB PIECE NO.	FISCAL YEAR	SHEET NO.	TOTAL SHEETS
6		OKLA.				
DESCRIPTION			REVISIONS		DATE	

AREA
CUT FILL

VOLUME
CUT FILL

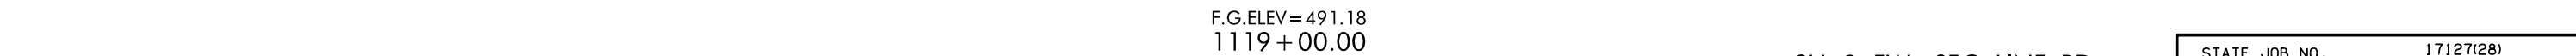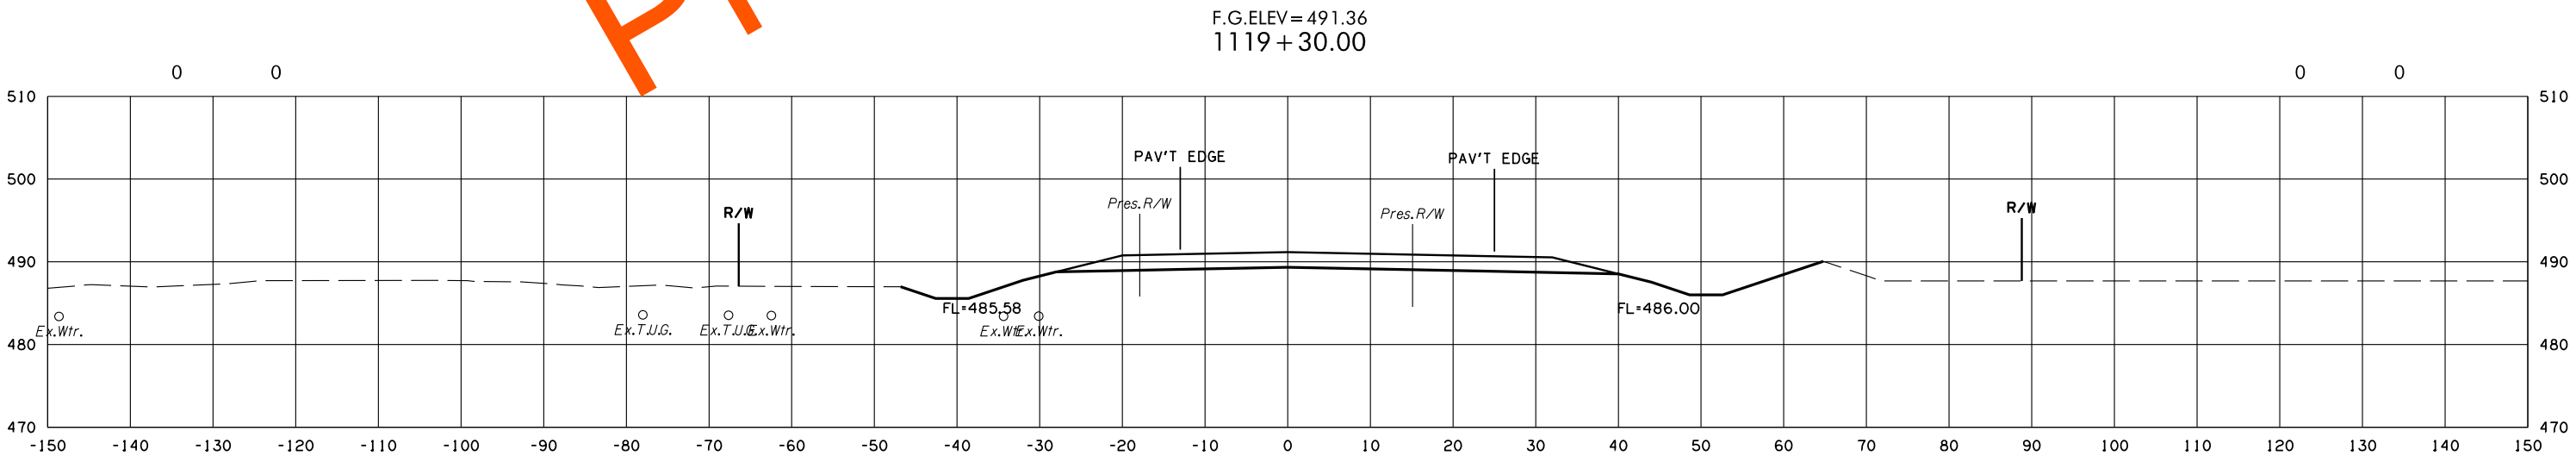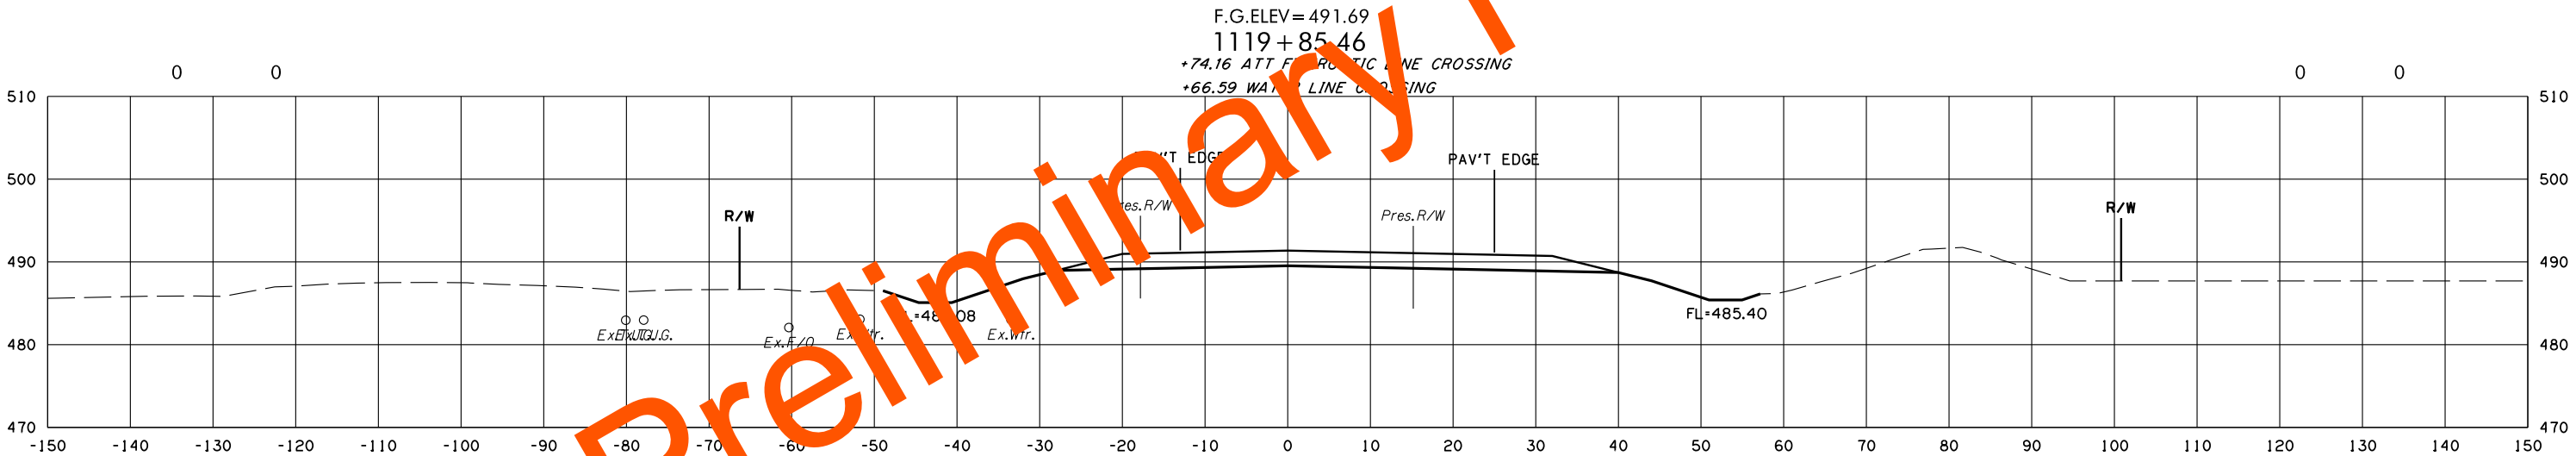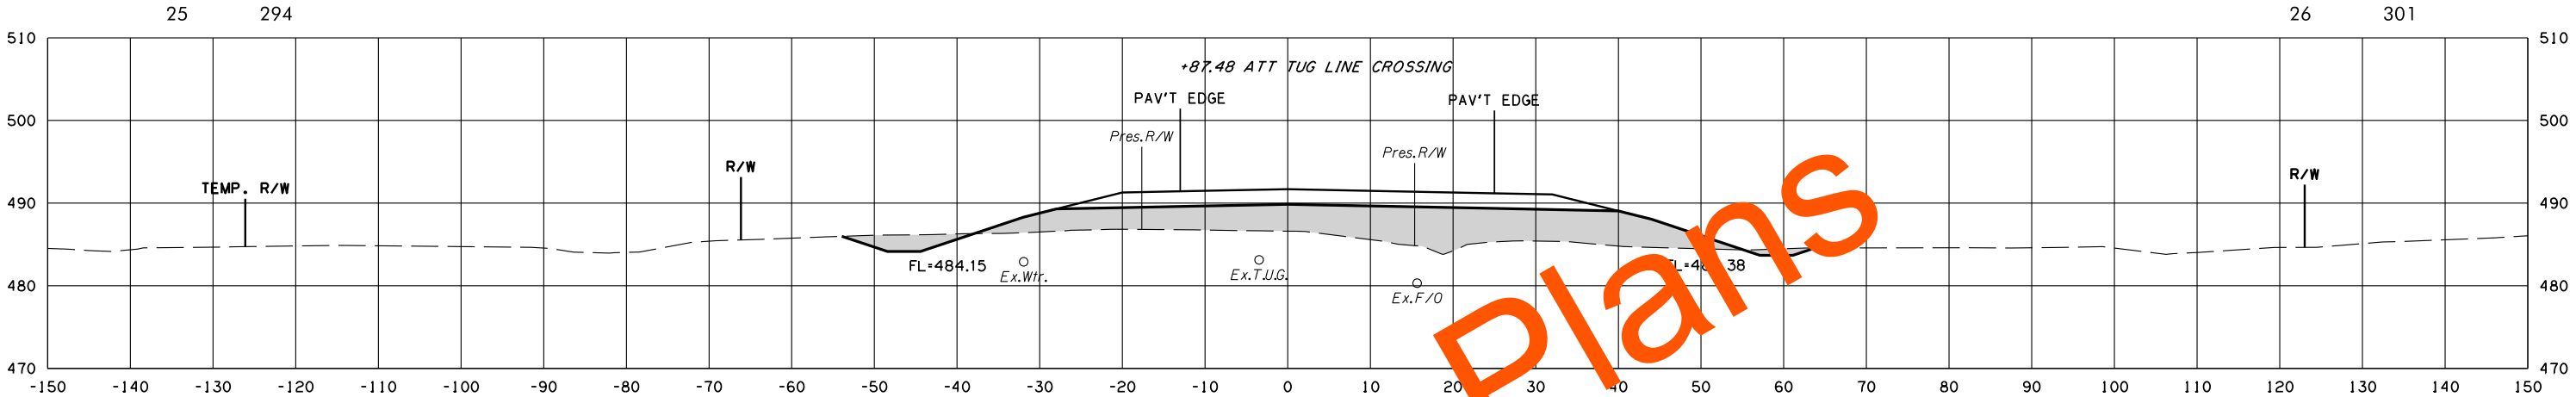



(CAUTION) THE LOCATION OF ALL UTILITIES AS SHOWN ARE APPROXIMATE. DUE TO RELOCATION'S PLANNED OR PRESENTLY UNDER CONSTRUCTION THERE ARE SOME UTILITIES THAT WILL BE RELOCATED AND NOT SHOWN ON THESE PLANS. THE CONTRACTOR SHALL BE RESPONSIBLE FOR ANY DAMAGE TO ALL UTILITIES.

DEPTH & LOCATION OF EXISTING UTILITIES SHALL BE FIELD VERIFIED BY THE CONTRACTOR PRIOR TO CONSTRUCTION.

POE & ASSOCIATES, OKLAHOMA CITY, OK.					
FED. ROAD DIST. NO.	STATE	JOB PIECE NO.	FISCAL YEAR	SHEET NO.	TOTAL SHEETS
6	OKLA.				
DESCRIPTION			REVISIONS		DATE

AREA
CUT FILL

VOLUME
CUT FILL

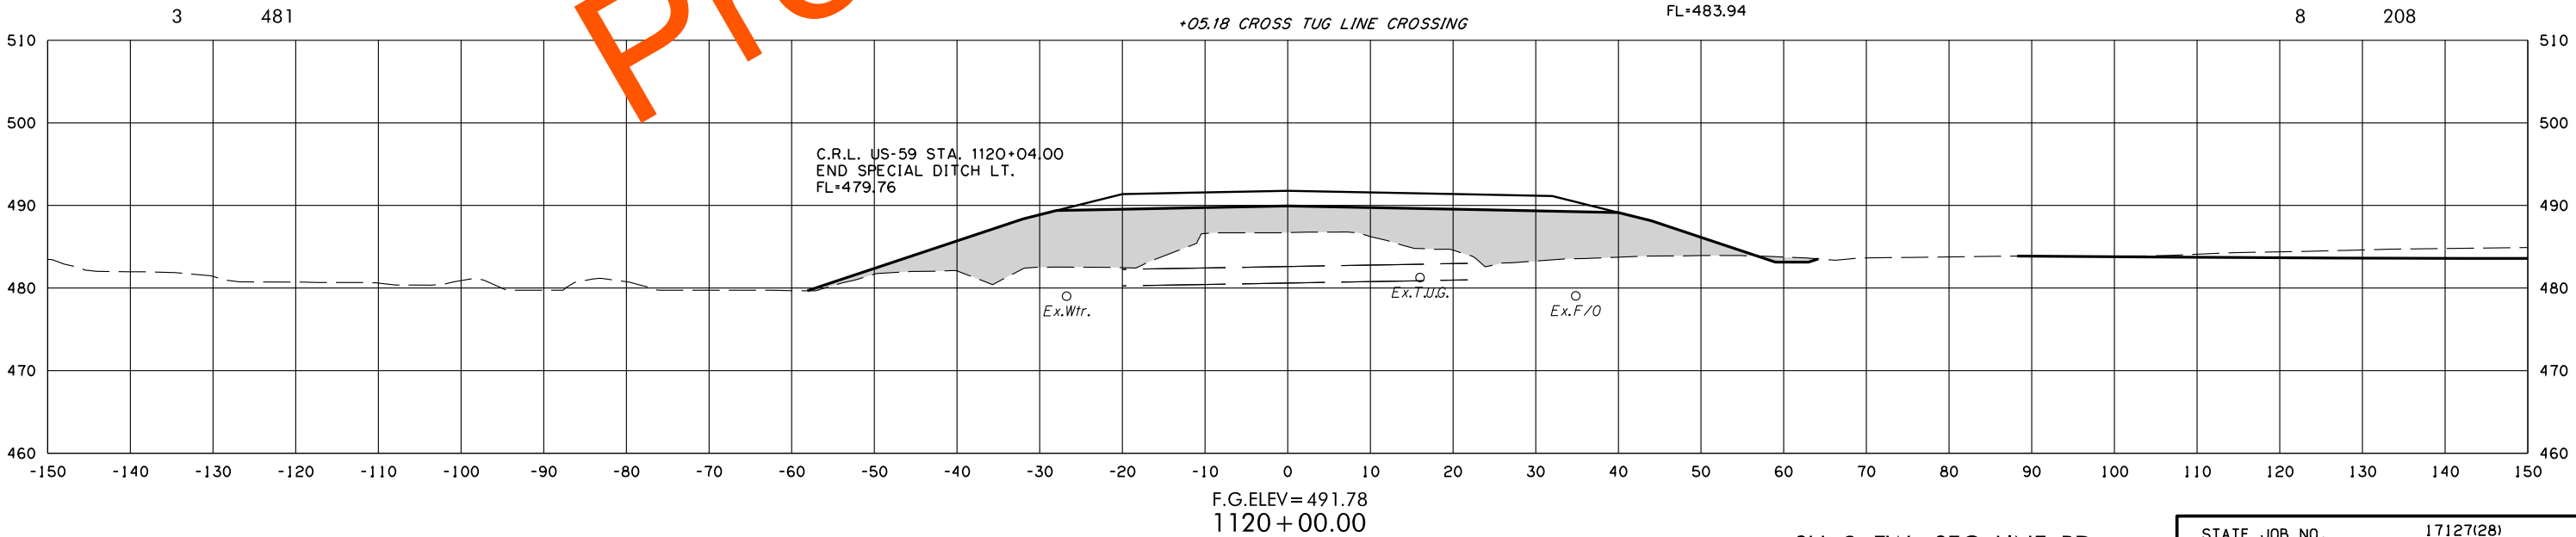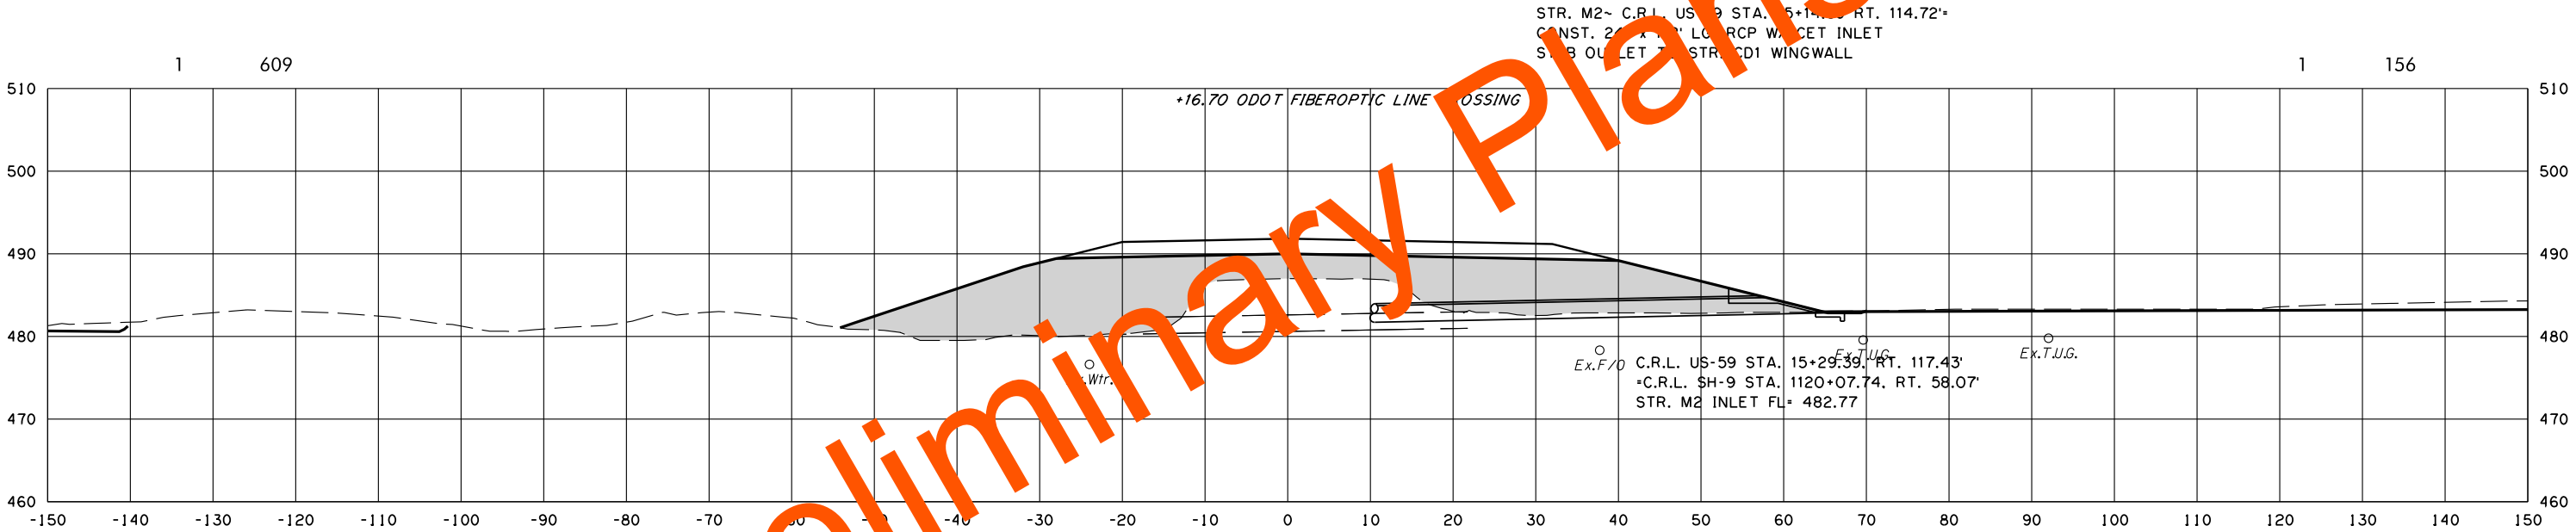

SH-9 EW SEC. LINE RD.

STATE JOB NO. 17127(28)
LEFLORE COUNTY SHEET NO. X227

(CAUTION) THE LOCATION OF ALL UTILITIES AS SHOWN ARE APPROXIMATE. DUE TO RELOCATION'S PLANNED OR PRESENTLY UNDER CONSTRUCTION THERE ARE SOME UTILITIES THAT WILL BE RELOCATED AND NOT SHOWN ON THESE PLANS. THE CONTRACTOR SHALL BE RESPONSIBLE FOR ANY DAMAGE TO ALL UTILITIES.

DEPTH & LOCATION OF EXISTING UTILITIES SHALL BE FIELD VERIFIED BY THE CONTRACTOR PRIOR TO CONSTRUCTION.


POE & ASSOCIATES, OKLAHOMA CITY, OK.

FED. ROAD DIST. NO.	STATE	JOB PIECE NO.	FISCAL YEAR	SHEET NO.	TOTAL SHEETS
6	OKLA.				

DESCRIPTION	REVISIONS	DATE
-------------	-----------	------

AREA
CUT FILL


VOLUME
CUT FILL

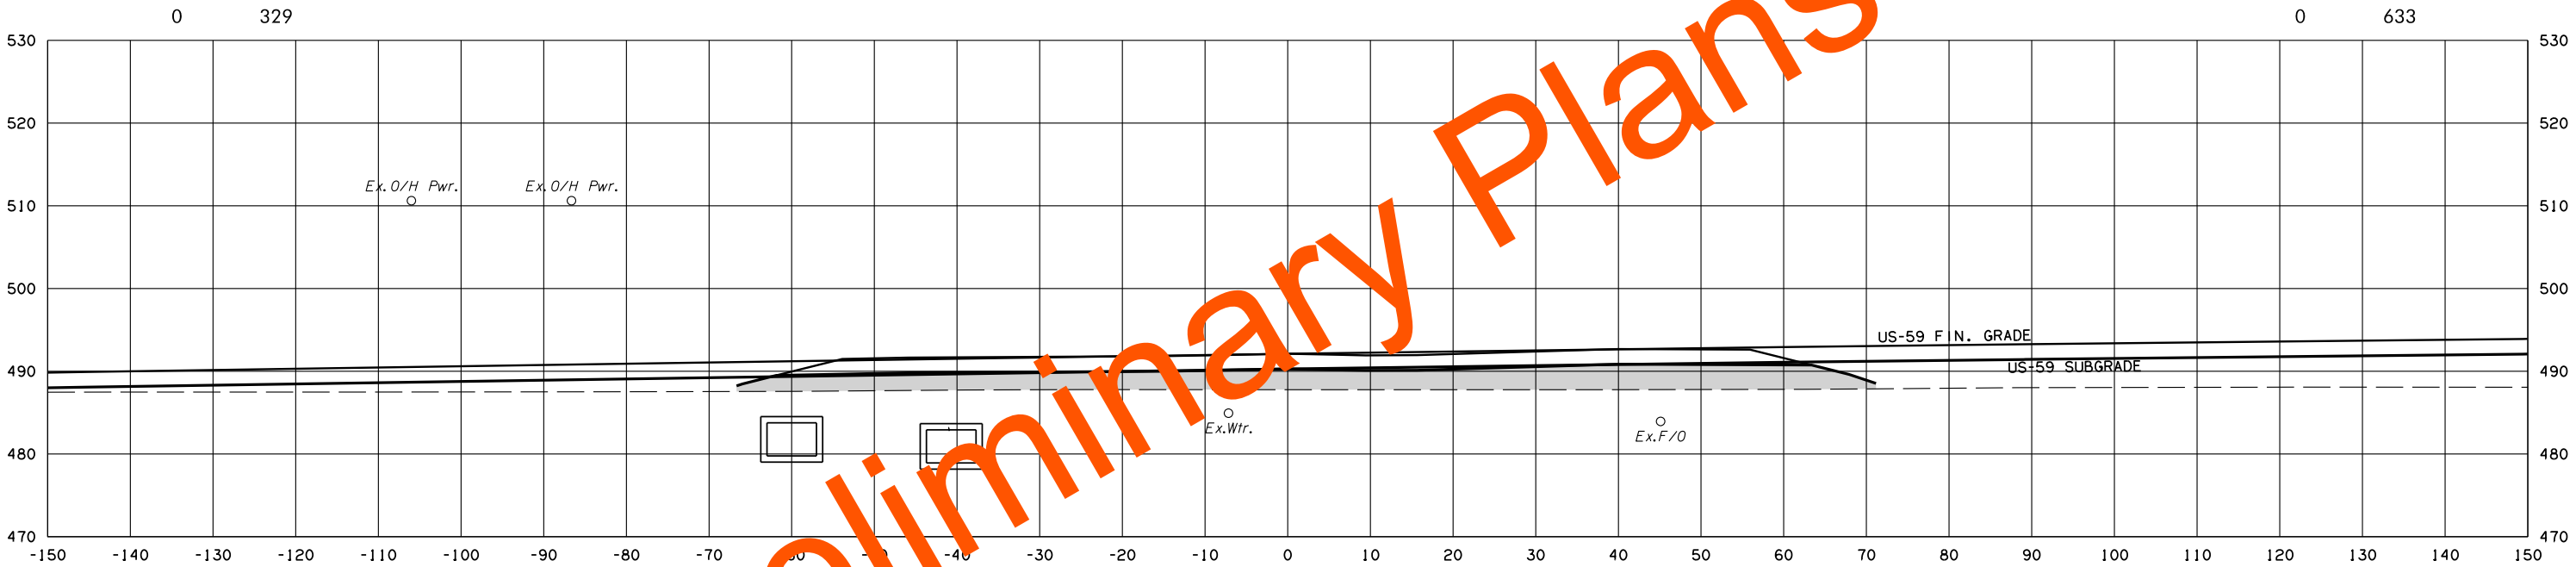

F.G.ELEV = 492.11

1120 + 54.85

END CONSTRUCTION

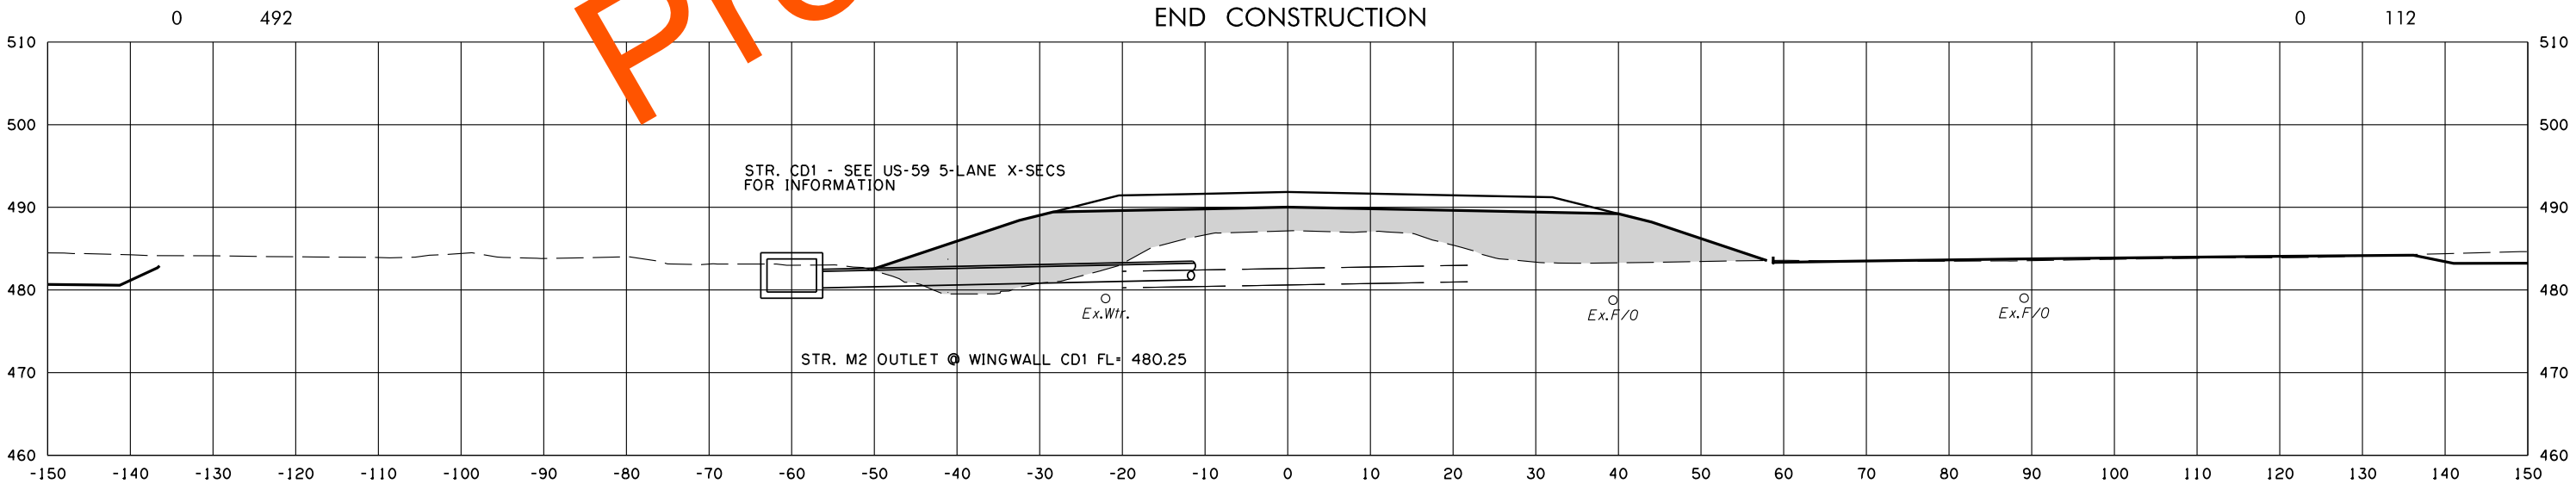

STR. CD1 - SEE US-59 5-LANE X-SECS
FOR INFORMATION

STR. M2 OUTLET @ WINGWALL CD1 FL = 480.25

1120 + 13.21

SH-9 EW SEC. LINE RD.

STATE JOB NO. 17127(28)
LEFLORE COUNTY SHEET NO. X228

(CAUTION) THE LOCATION OF ALL UTILITIES AS SHOWN ARE APPROXIMATE. DUE TO RELOCATION'S PLANNED OR PRESENTLY UNDER CONSTRUCTION THERE ARE SOME UTILITIES THAT WILL BE RELOCATED AND NOT SHOWN ON THESE PLANS. THE CONTRACTOR SHALL BE RESPONSIBLE FOR ANY DAMAGE TO ALL UTILITIES.

DEPTH & LOCATION OF EXISTING UTILITIES SHALL BE FIELD VERIFIED BY THE CONTRACTOR PRIOR TO CONSTRUCTION.

POE & ASSOCIATES, OKLAHOMA CITY, OK.

FED. ROAD DIST. NO.	STATE	JOB PIECE NO.	FISCAL YEAR	SHEET NO.	TOTAL SHEETS
6	OKLA.				


DESCRIPTION	REVISIONS	DATE

AREA
CUT FILL

VOLUME
CUT FILL

Preliminary Plans

8/3/2022 3:22:34 PM
G:\PROJECTS\202943 0001 US 59 LeFlore Co\Roadway\1712728 Surfacing\XSections\1712728-SH9-EW-SEC.LINE RD-XSECS.dgn

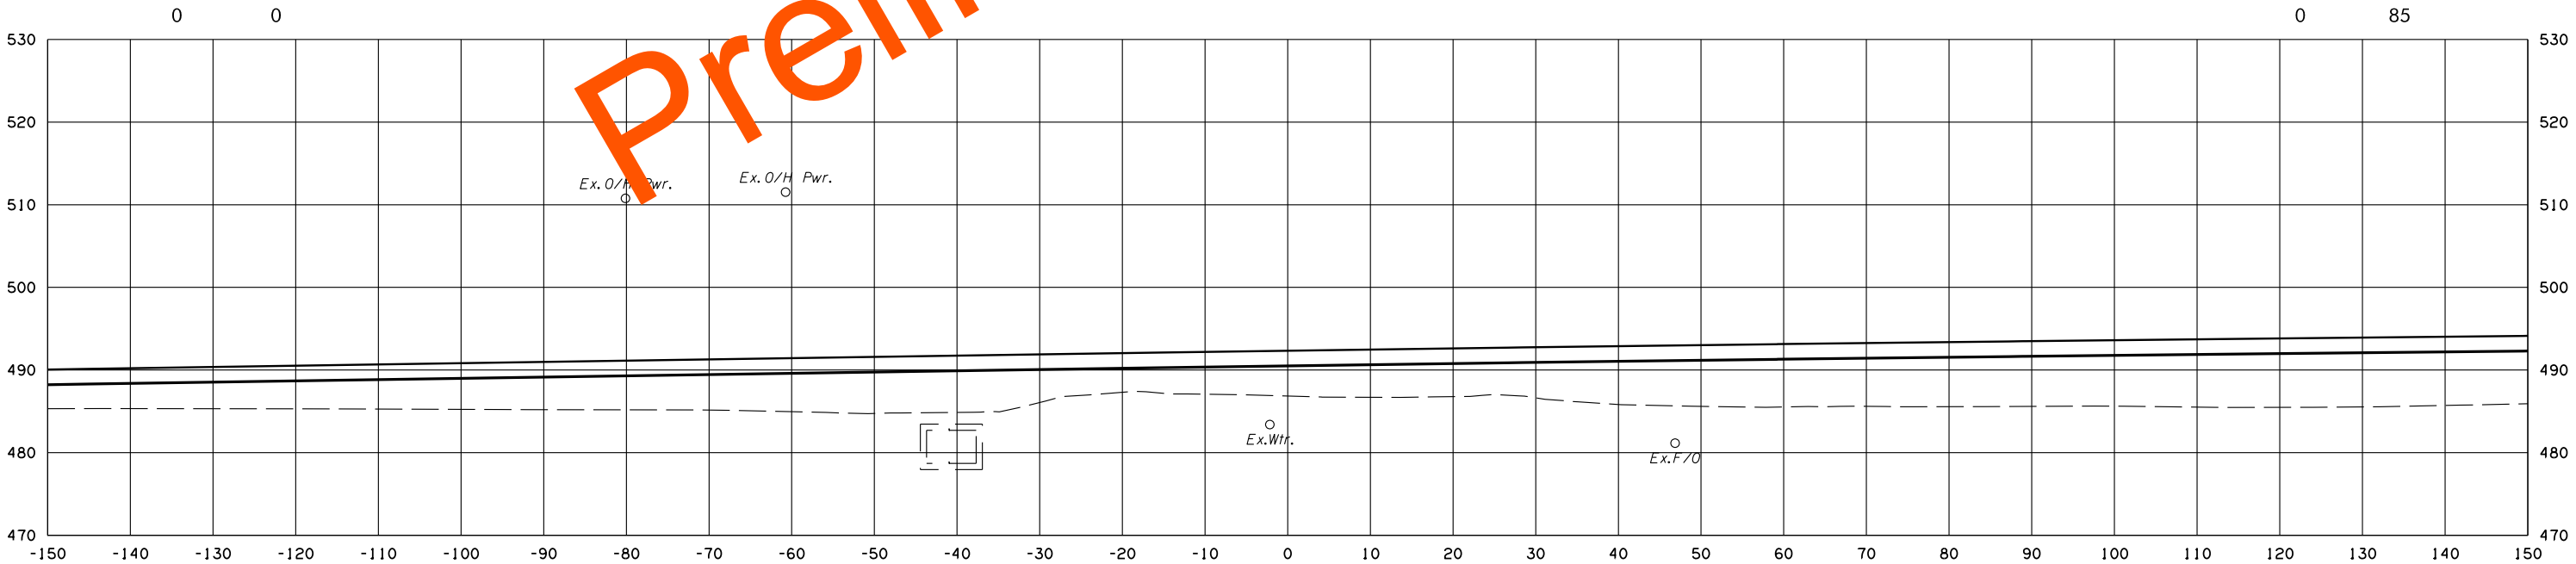

1120+68.85

SH-9 EW SEC. LINE RD.

STATE JOB NO. 17127(28)
LEFLORE COUNTY SHEET NO. X229

(CAUTION) THE LOCATION OF ALL UTILITIES AS SHOWN ARE APPROXIMATE. DUE TO RELOCATION'S PLANNED OR PRESENTLY UNDER CONSTRUCTION THERE ARE SOME UTILITIES THAT WILL BE RELOCATED AND NOT SHOWN ON THESE PLANS. THE CONTRACTOR SHALL BE RESPONSIBLE FOR ANY DAMAGE TO ALL UTILITIES.

DEPTH & LOCATION OF EXISTING UTILITIES SHALL BE FIELD VERIFIED BY THE CONTRACTOR PRIOR TO CONSTRUCTION.

POE & ASSOCIATES, OKLAHOMA CITY, OK.						
FED. DIST. NO.	ROAD NO.	STATE	JOB PIECE NO.	FISCAL YEAR	SHEET NO.	TOTAL SHEETS
6		OKLA.				
DESCRIPTION			REVISIONS		DATE	

AREA
CUT FILL


VOLUME
CUT FILL

+48.30 WATER LINE CROSSING

C.R.L. US-59 STA. 4+29.78
s=-0.0200/-0.0200 ft./ft.
k=0.00057142857 ft./ft.

40 0

22 0

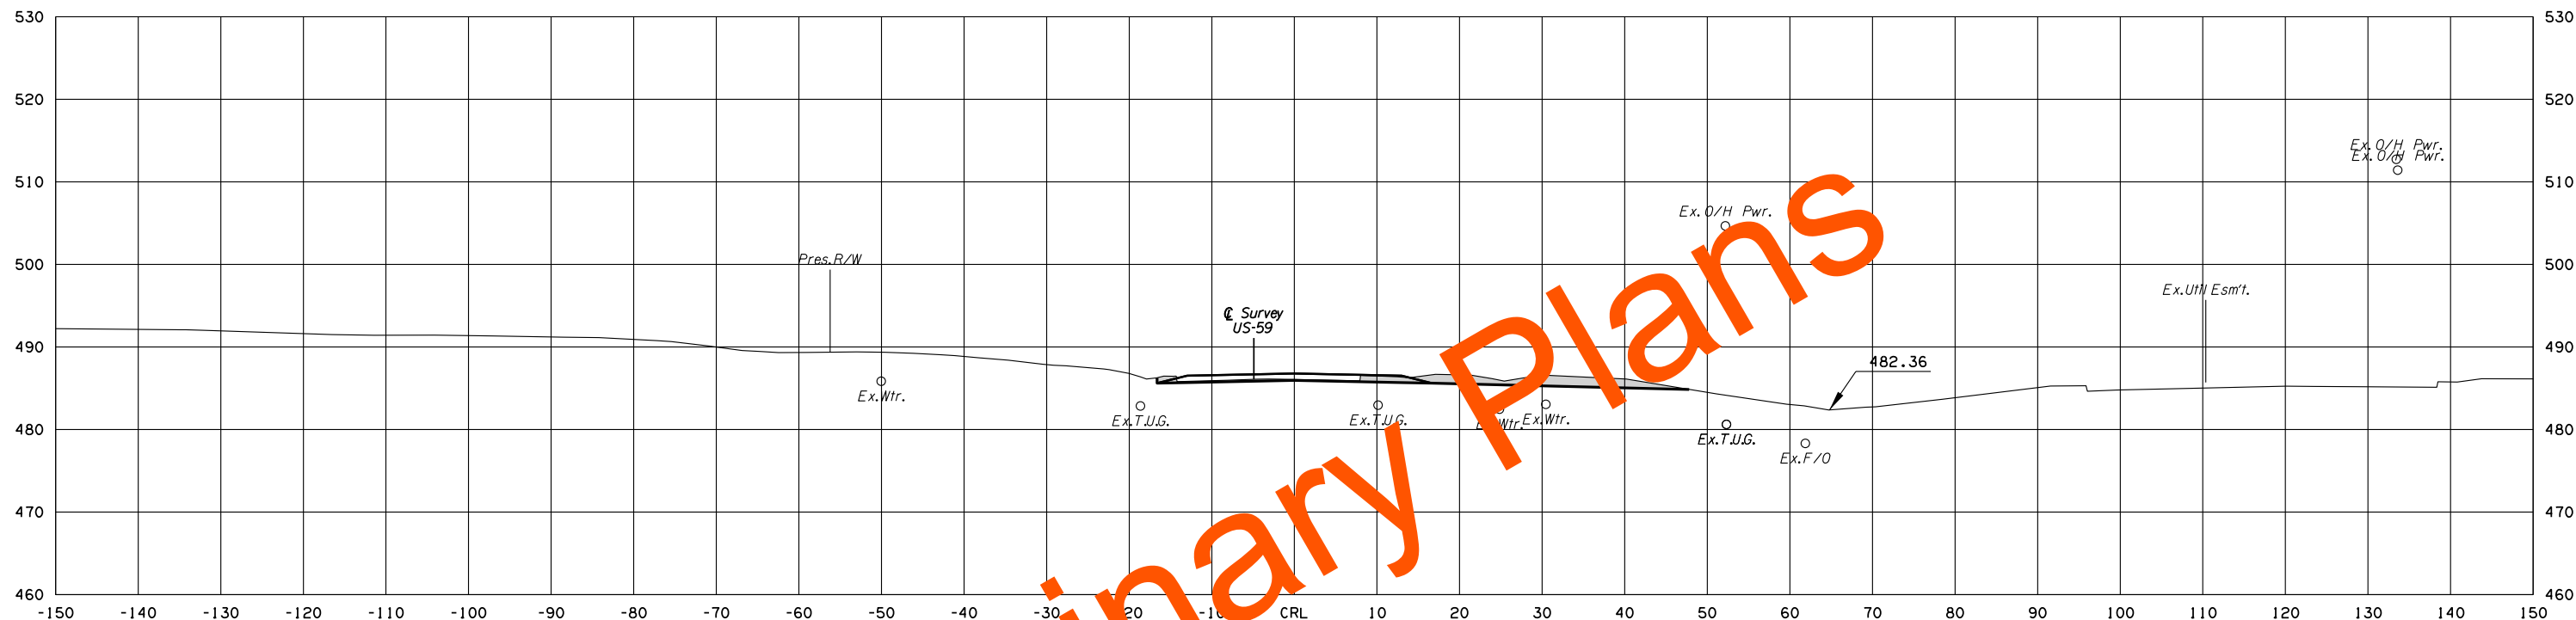


F.G.ELEV = 486.78

4 + 29.78

B.G. CONSTRUCTION NS SEC. LINE RD.

0 0

0 0

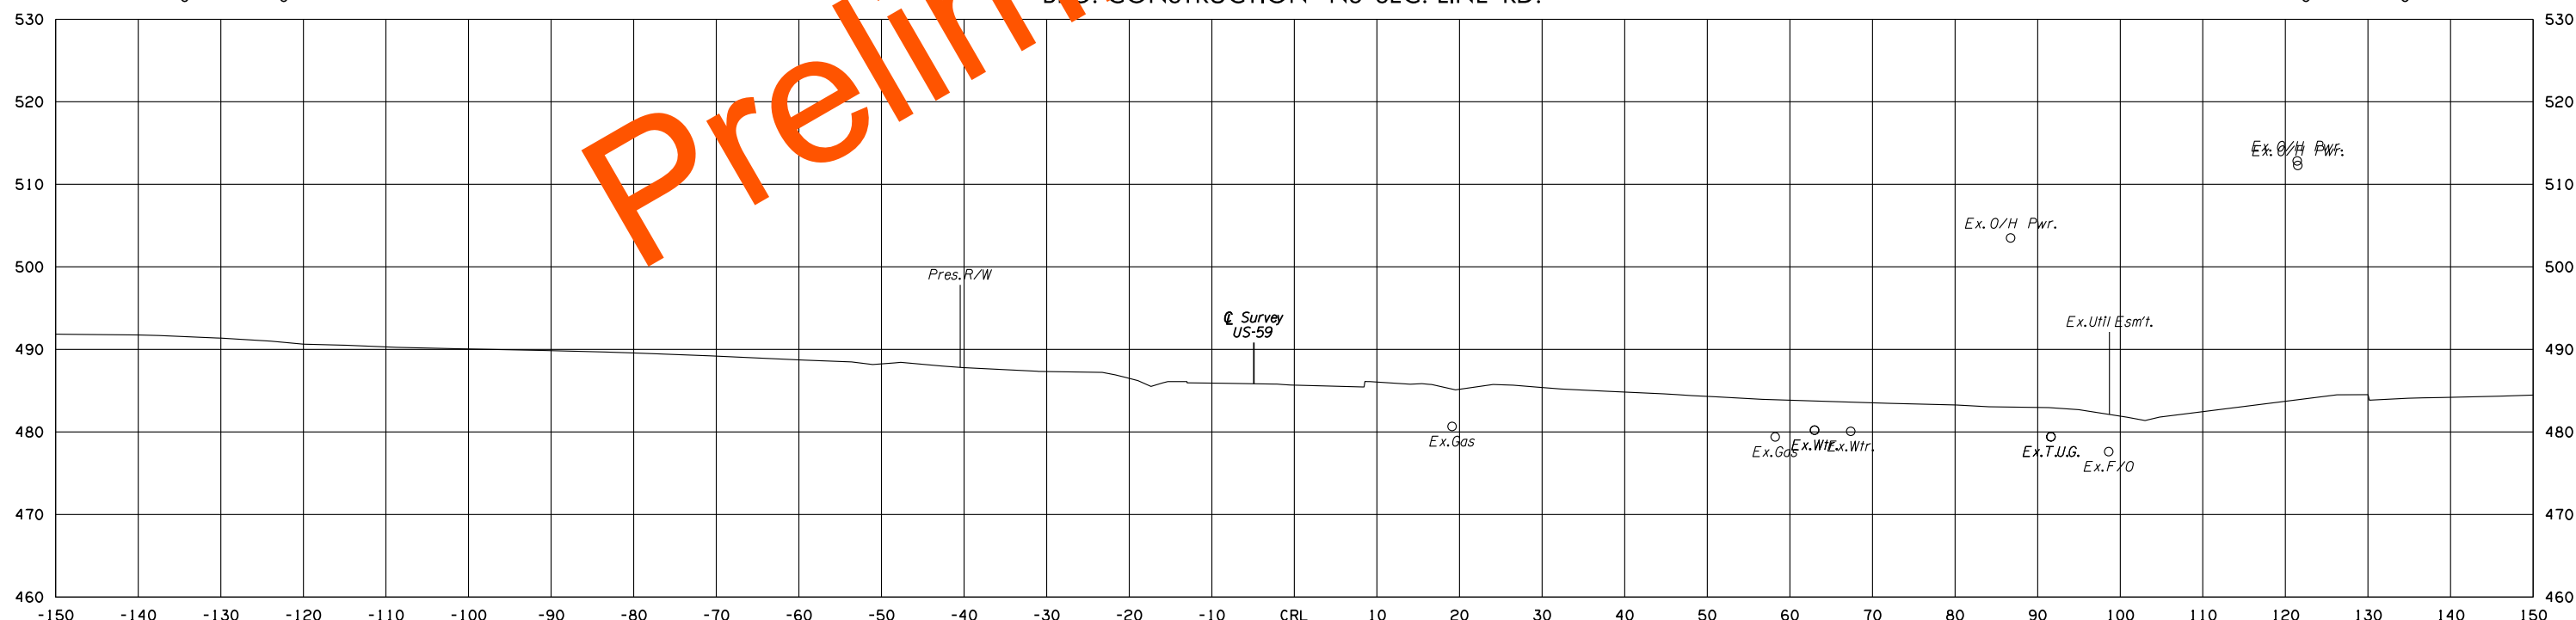

4 + 00.00



NS SEC. LINE RD.

STATE JOB NO.	17127(28)
LEFLORE COUNTY	SHEET NO. X230

DEPTH & LOCATION OF EXISTING UTILITIES SHALL BE FIELD VERIFIED BY THE CONTRACTOR PRIOR TO CONSTRUCTION.

VOLUME
UT FILL

VOLUME
UT FILL

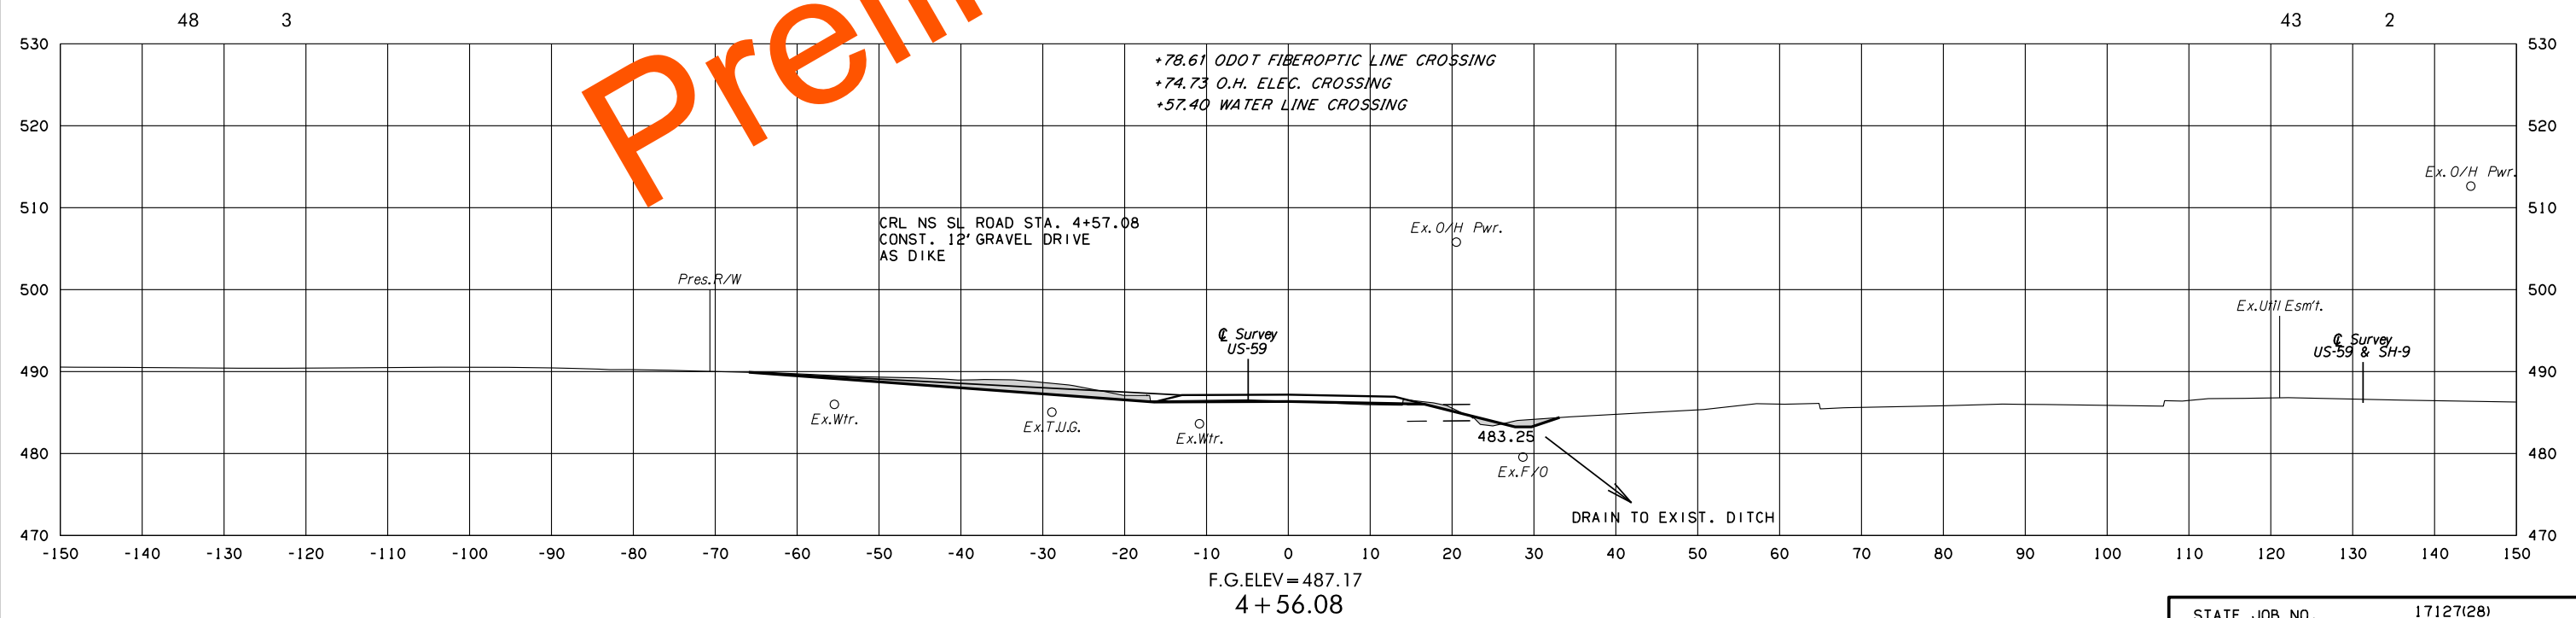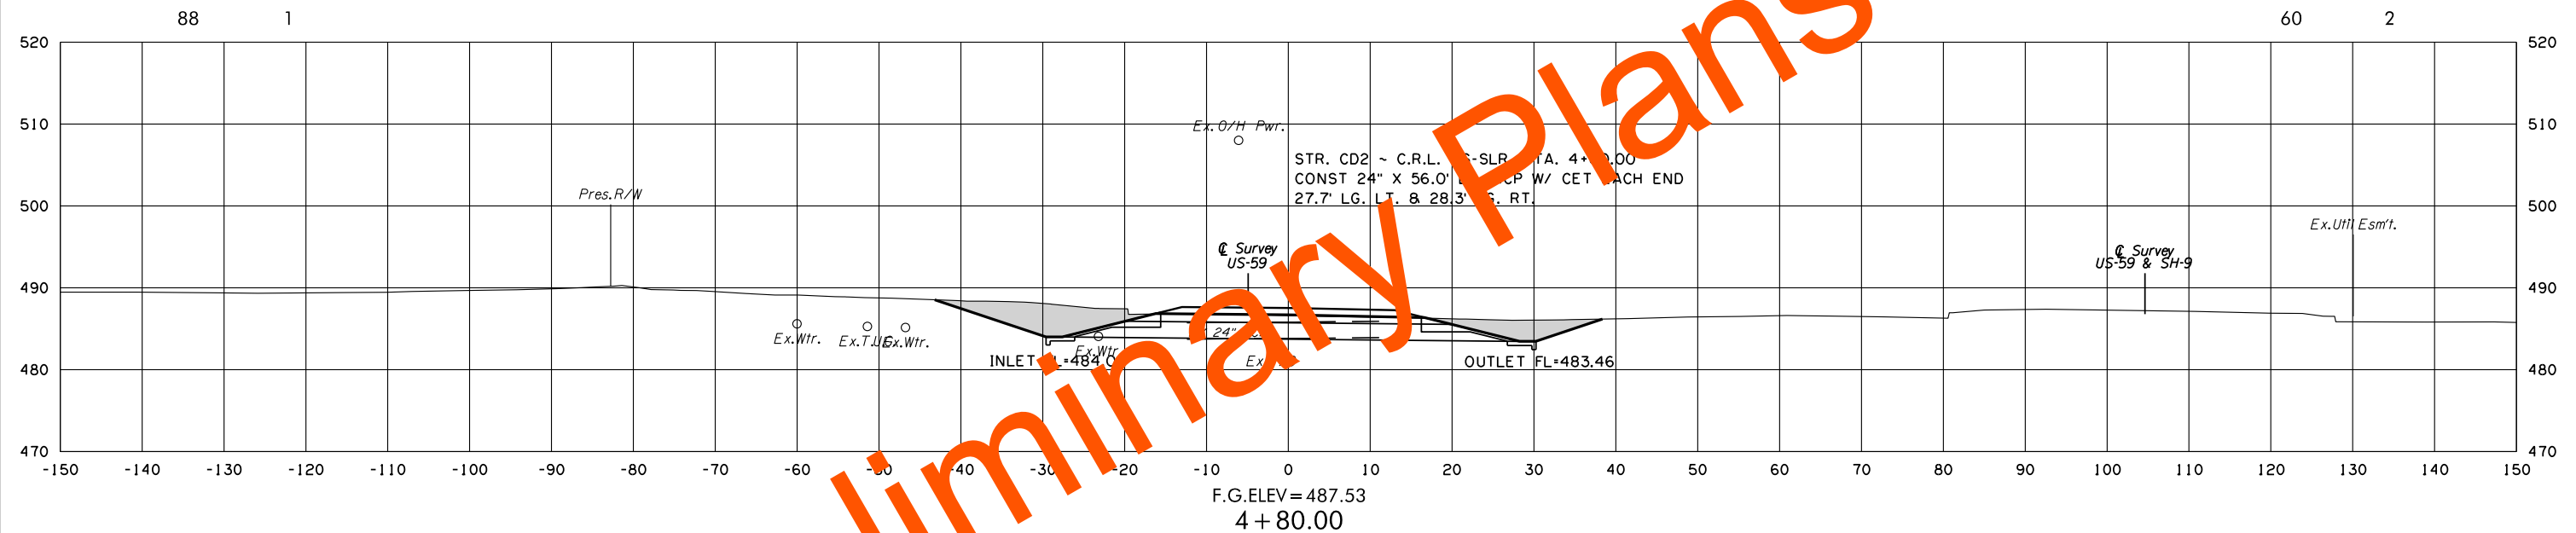

STATE JOB NO. 17127(28)
LEFLORE COUNTY SHEET NO. X231

8/3/2022 3:24:42 PM
G:\PROJECTS\202943 ODOT US 59 LeFlore Co\Roadway\712728 Surfacing\XSections\712728-NS-SLR-XSECS.dgn

(CAUTION) THE LOCATION OF ALL UTILITIES AS SHOWN ARE APPROXIMATE. DUE TO RELOCATION'S PLANNED OR PRESENTLY UNDER CONSTRUCTION THERE ARE SOME UTILITIES THAT WILL BE RELOCATED AND NOT SHOWN ON THESE PLANS. THE CONTRACTOR SHALL BE RESPONSIBLE FOR ANY DAMAGE TO ALL UTILITIES.

DEPTH & LOCATION OF EXISTING UTILITIES SHALL BE FIELD VERIFIED BY THE CONTRACTOR PRIOR TO CONSTRUCTION.


POE & ASSOCIATES, OKLAHOMA CITY, OK.						
FED. DIST. NO.	ROAD NO.	STATE	JOB PIECE NO.	FISCAL YEAR	SHEET NO.	TOTAL SHEETS
6		OKLA.				
DESCRIPTION			REVISIONS		DATE	

AREA
CUT FILL

VOLUME
CUT FILL

72 23


130 29

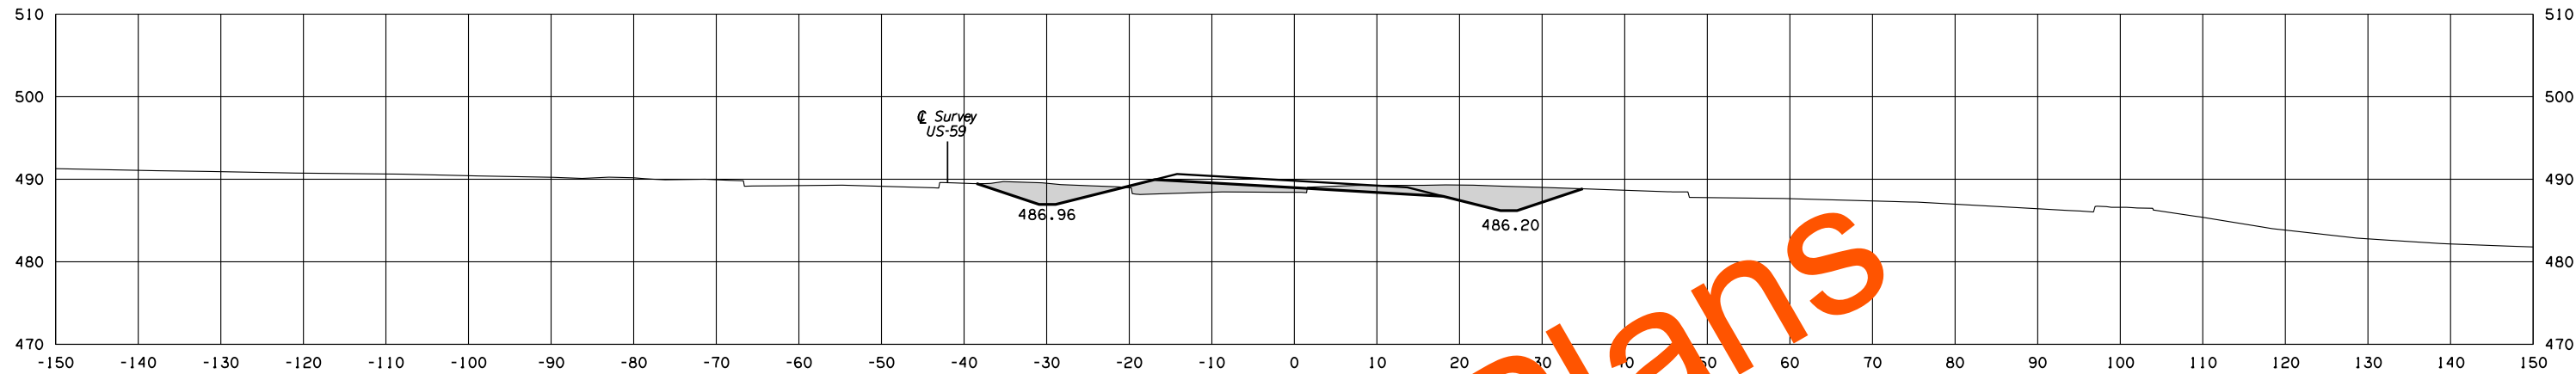

F.G.ELEV=489.81
6+50.00

68 8

313 21

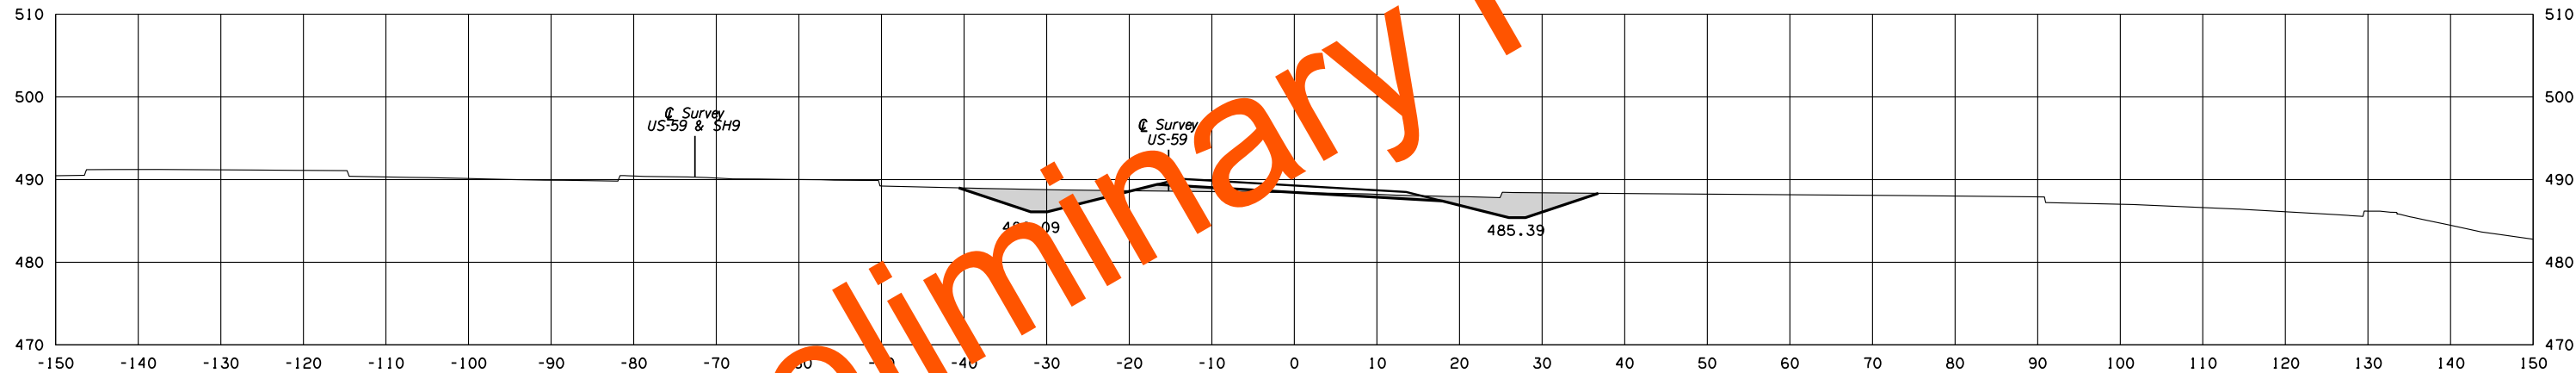


F.G.ELEV=489.29
6+00.00

C.R.L. US-59 STA. 5+64.28
s=0.0580/-0.0580 ft./ft.
k=0.000000000000 ft./ft.

101 3

70 2

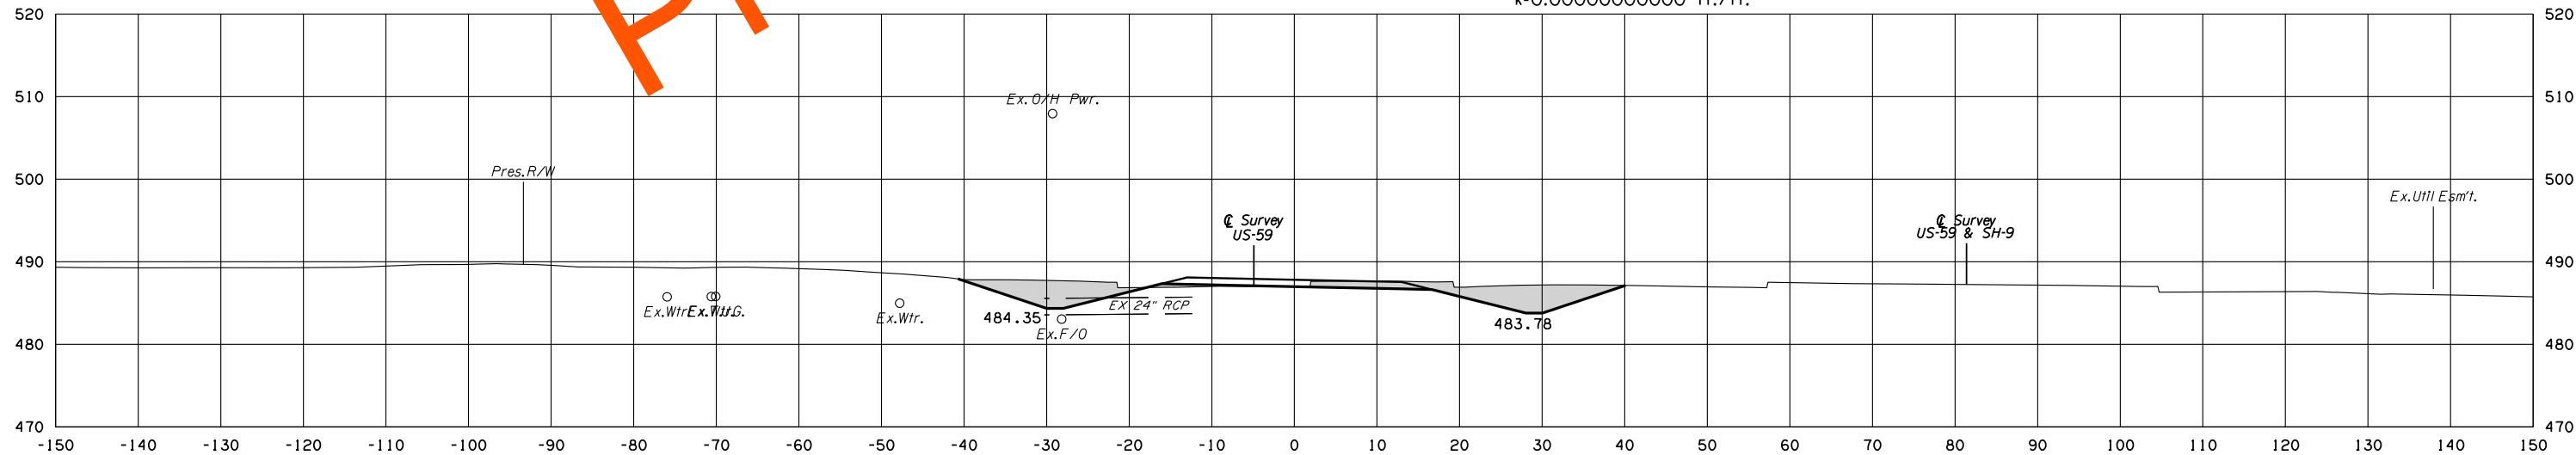

F.G.ELEV=487.82
5+00.00

NS SEC. LINE RD.

STATE JOB NO.	17127(28)
LEFLORE COUNTY	SHEET NO. X232

8/3/2022 3:25:22 PM
G:\PROJECTS\2024\3 0001 US 59 LeFlore Co\Roadway\1712728 NS-SLR-XSECS.dgn

(CAUTION) THE LOCATION OF ALL UTILITIES AS SHOWN ARE APPROXIMATE. DUE TO RELOCATION'S PLANNED OR PRESENTLY UNDER CONSTRUCTION THERE ARE SOME UTILITIES THAT WILL BE RELOCATED AND NOT SHOWN ON THESE PLANS. THE CONTRACTOR SHALL BE RESPONSIBLE FOR ANY DAMAGE TO ALL UTILITIES.





DEPTH & LOCATION OF EXISTING UTILITIES SHALL BE FIELD VERIFIED BY THE CONTRACTOR PRIOR TO CONSTRUCTION.

POE & ASSOCIATES, OKLAHOMA CITY, OK.						
FED. DIST. NO.	ROAD NO.	STATE	JOB PIECE NO.	FISCAL YEAR	SHEET NO.	TOTAL SHEETS
6		OKLA.				
DESCRIPTION			REVISIONS		DATE	

AREA
CUT FILL
0 0
0 354

7+68.02 END GRADING CONSTRUCTION

VOLUME
CUT FILL
0 107
0 142

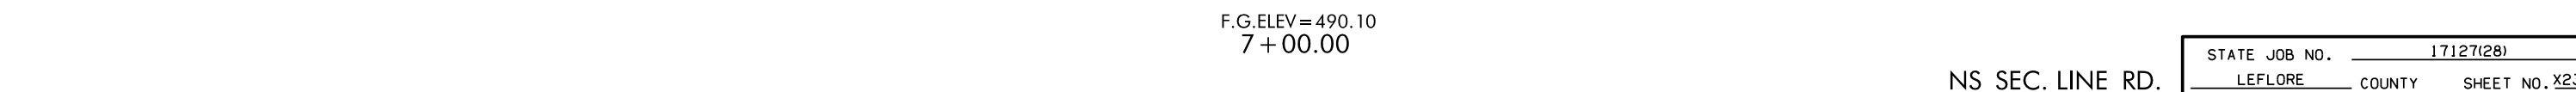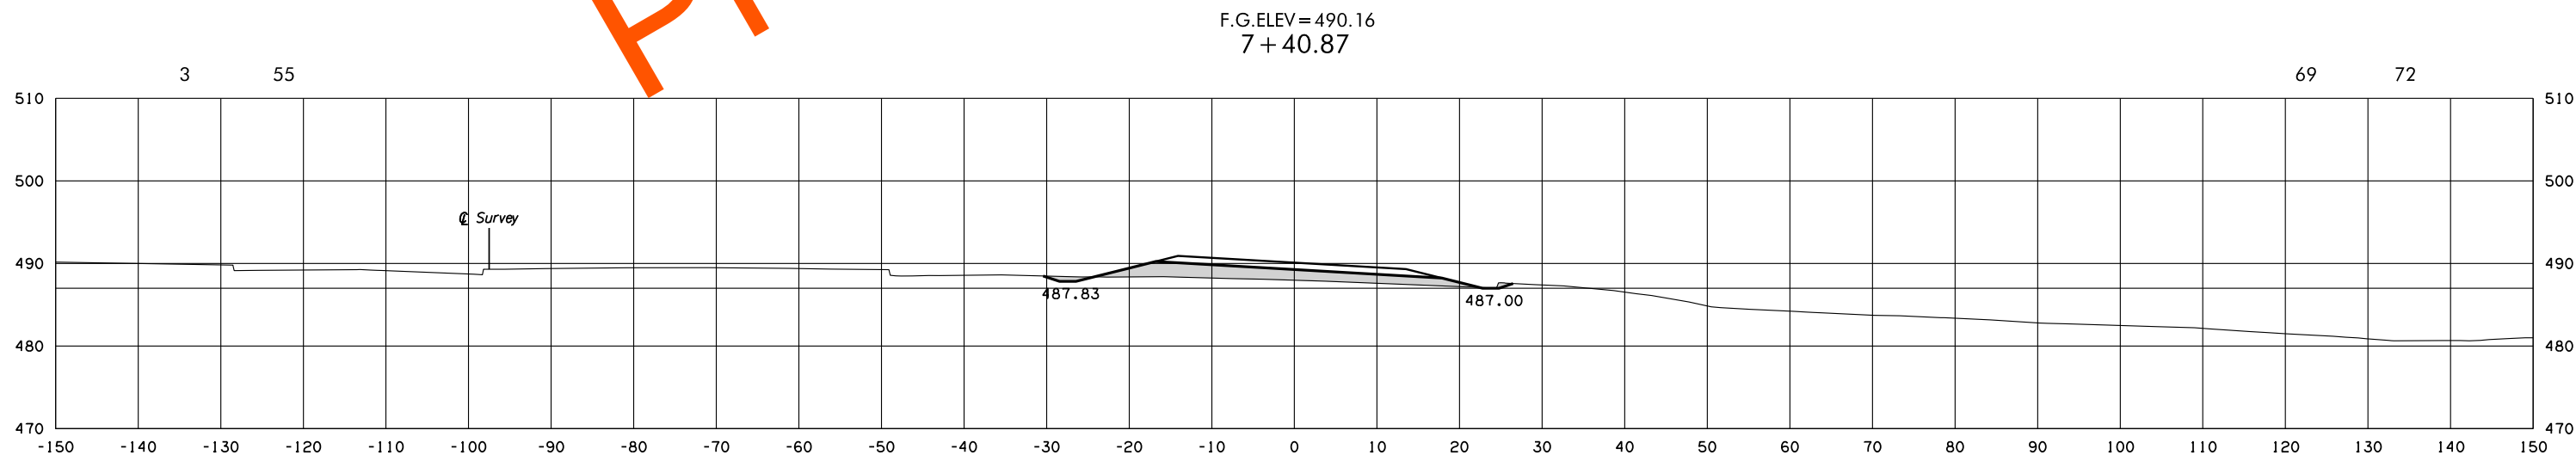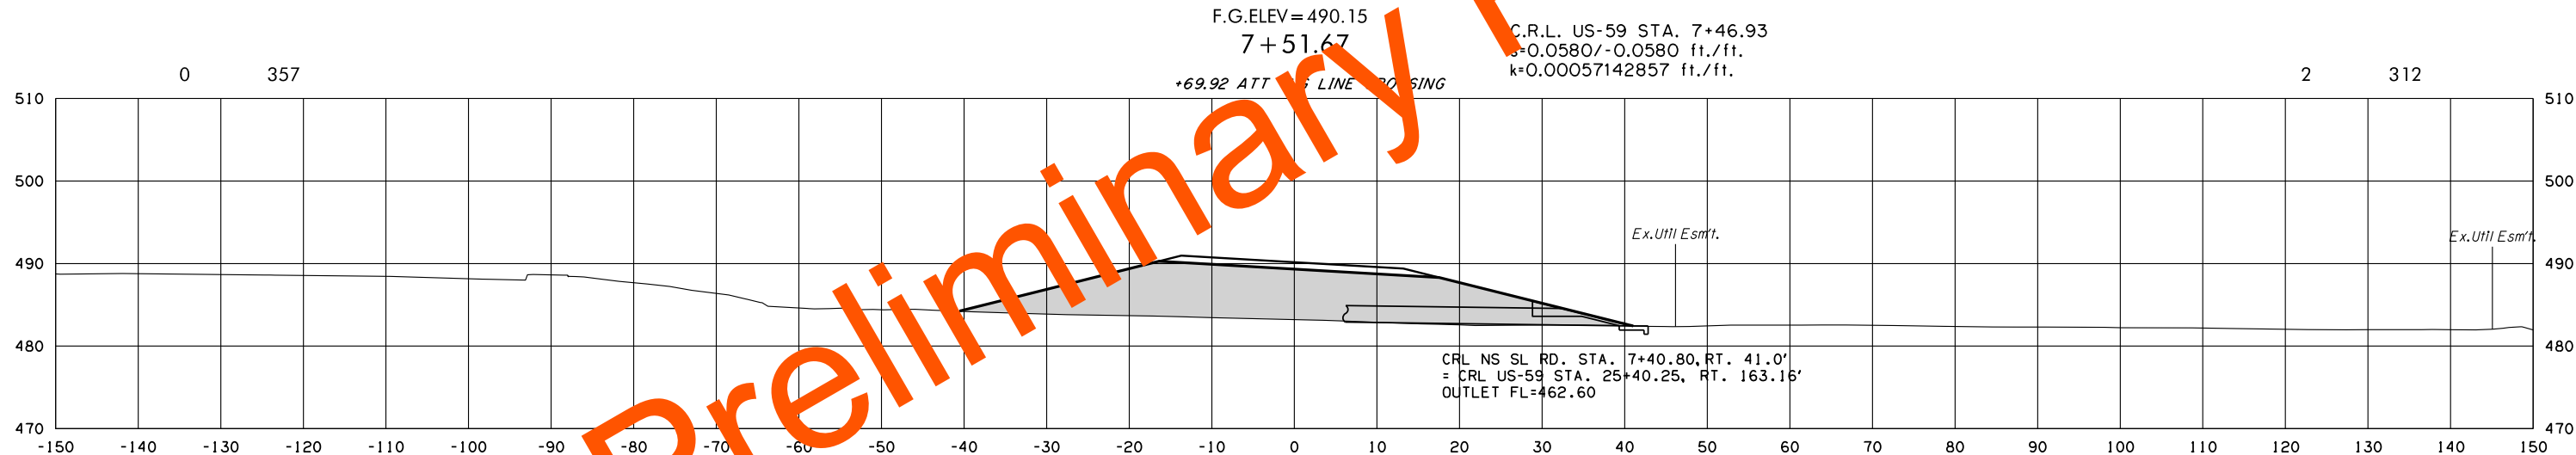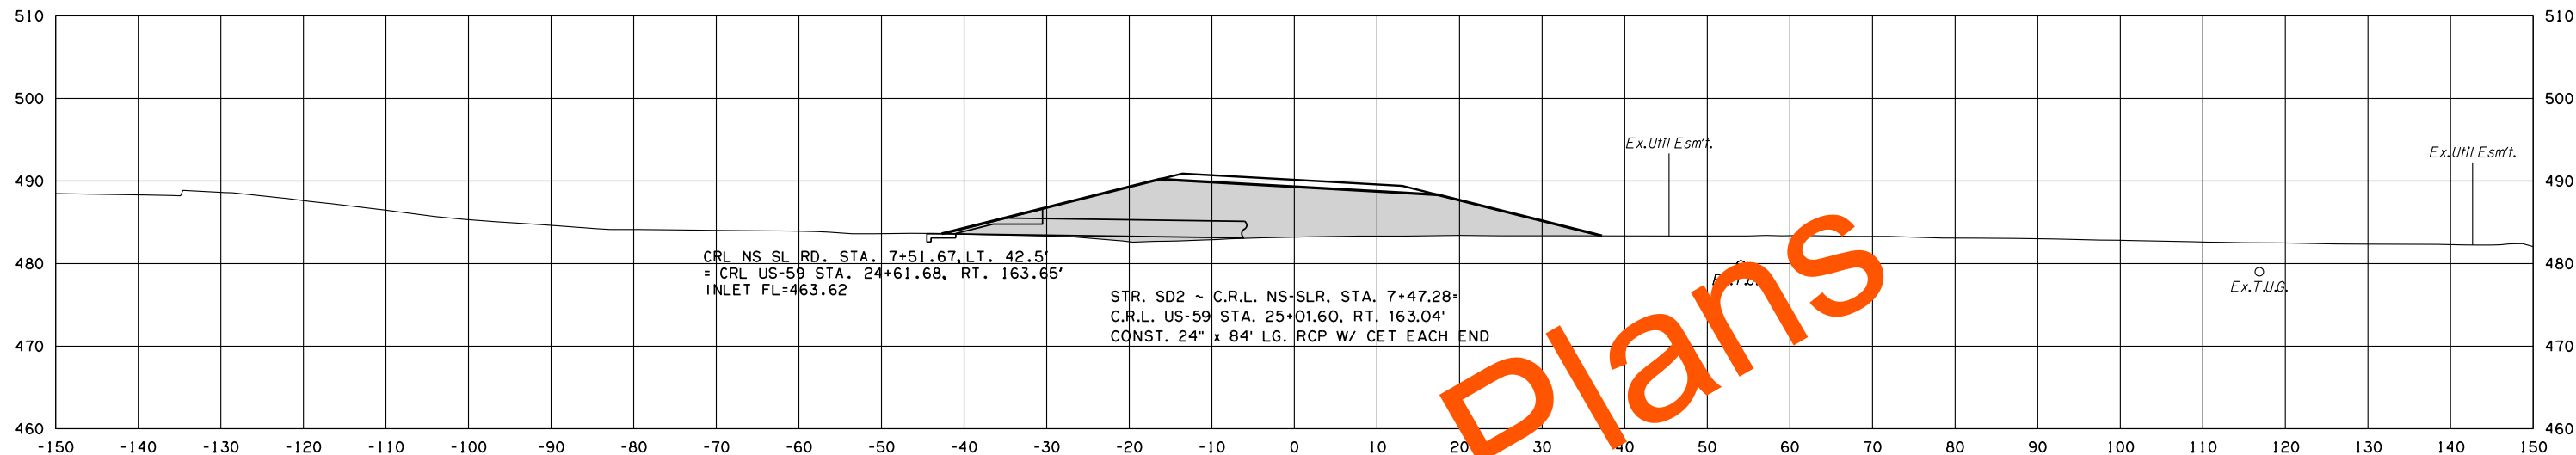

8/3/2022 3:25:42 PM
G:\PROJECTS\2024\3 0001 US 59 LeFlore Co\Roadway\1712728 Sur-facing\XSections\1712728-NS-SLR-XSECS.dgn

(CAUTION) THE LOCATION OF ALL UTILITIES AS SHOWN ARE APPROXIMATE. DUE TO RELOCATION'S PLANNED OR PRESENTLY UNDER CONSTRUCTION THERE ARE SOME UTILITIES THAT WILL BE RELOCATED AND NOT SHOWN ON THESE PLANS. THE CONTRACTOR SHALL BE RESPONSIBLE FOR ANY DAMAGE TO ALL UTILITIES.


DEPTH & LOCATION OF EXISTING UTILITIES SHALL BE FIELD VERIFIED BY THE CONTRACTOR PRIOR TO CONSTRUCTION.

POE & ASSOCIATES, OKLAHOMA CITY, OK.						
FED. DIST. NO.	ROAD NO.	STATE	JOB PIECE NO.	FISCAL YEAR	SHEET NO.	TOTAL SHEETS
6		OKLA.				
DESCRIPTION			REVISIONS		DATE	


AREA
CUT FILL

VOLUME
CUT FILL

8/3/2022 3:26:09 PM
G:\PROJECTS\2024\3 0001 US 59 LeFlore Co\Roadway\1712728 NS-SEC-LINE RD\XSECS.dgn

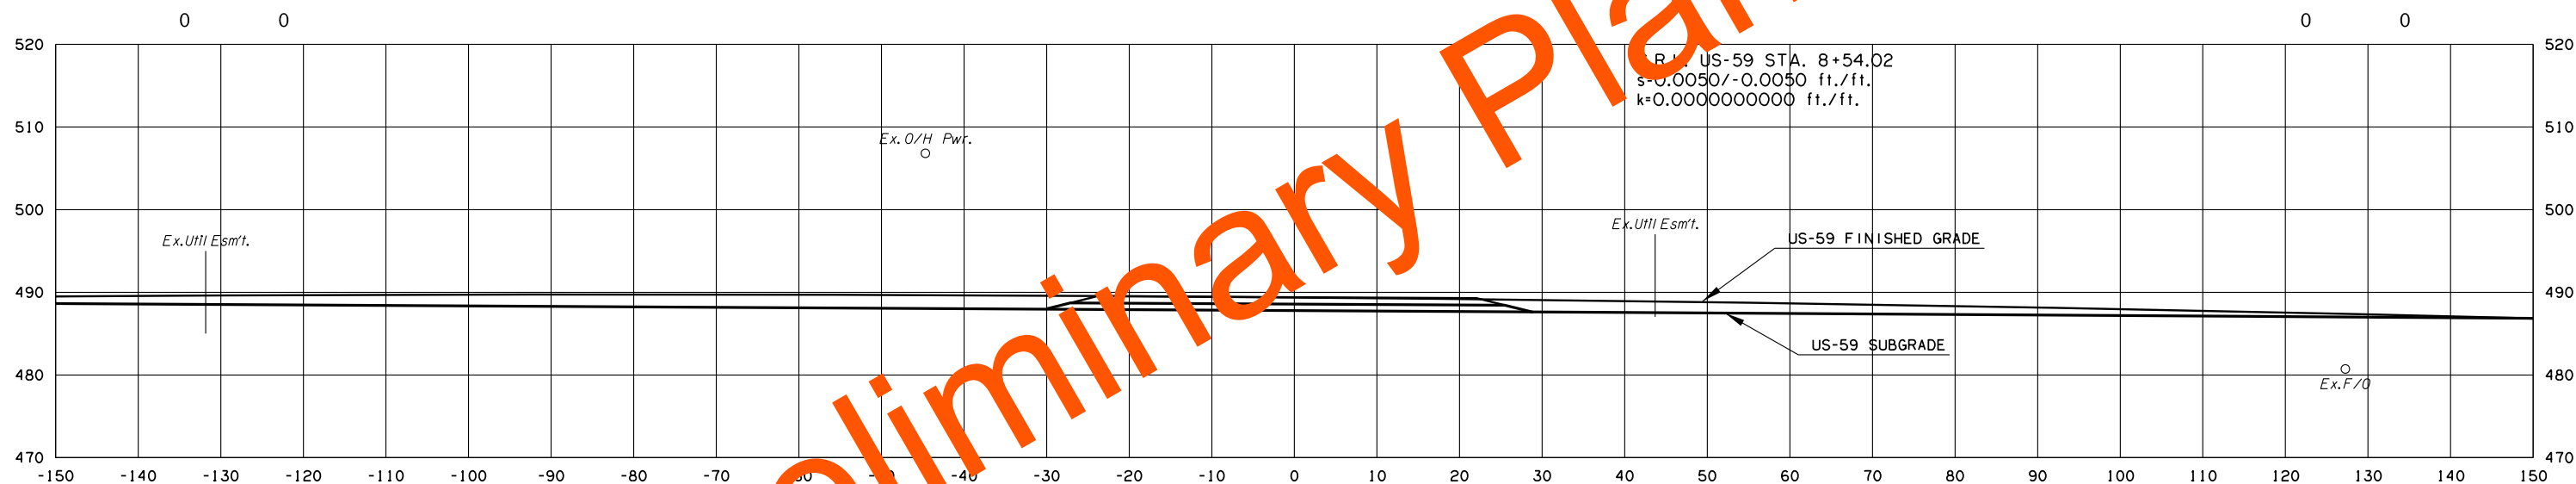

END CONSTRUCTION NS SEC. LINE RD.

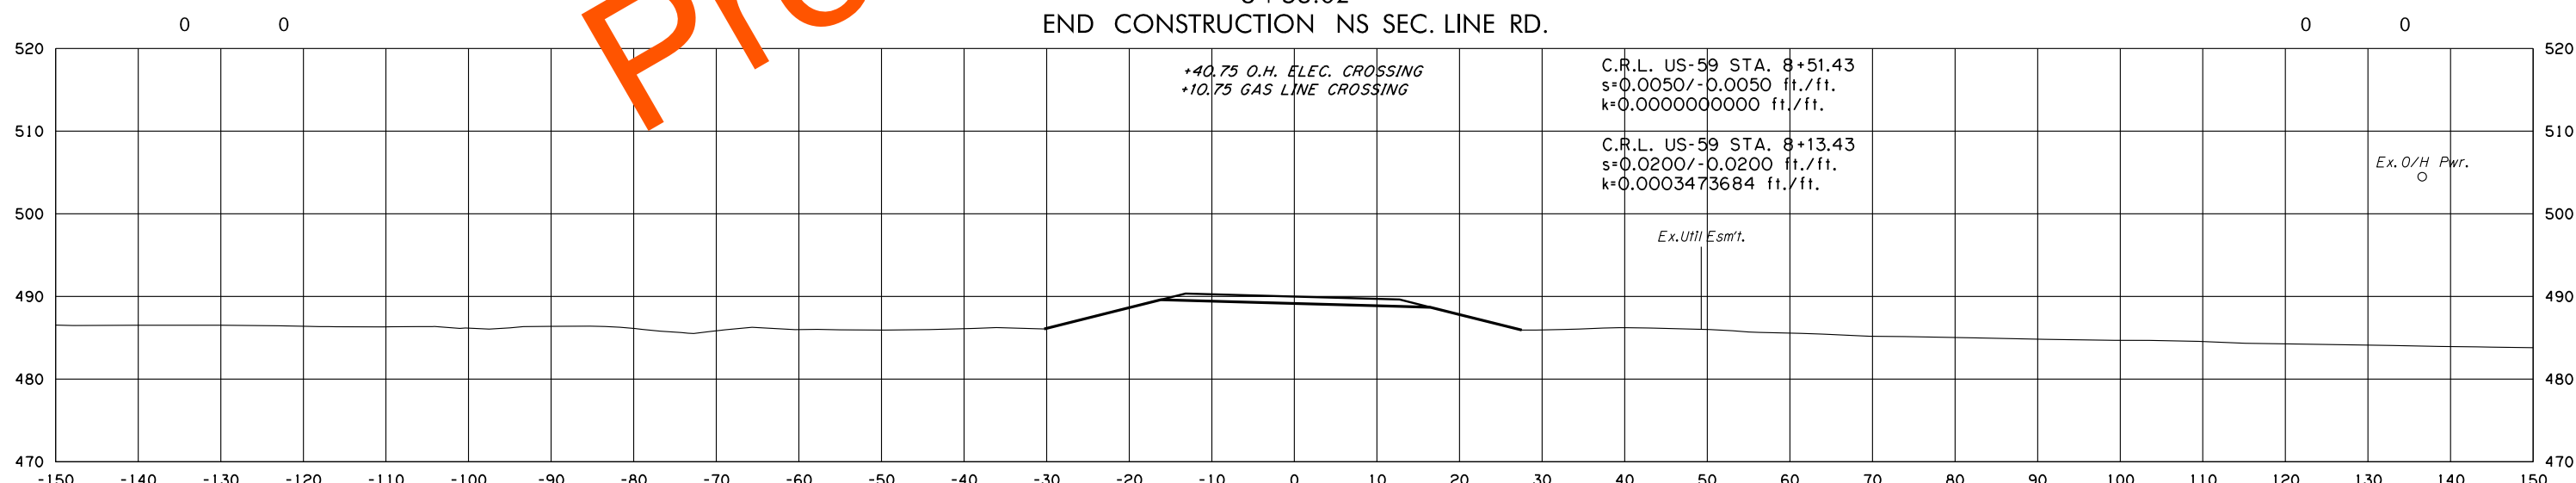

F.G. ELEV = 489.98
8 + 00.00

NS SEC. LINE RD.

STATE JOB NO.	17127(28)
LEFLORE COUNTY	SHEET NO. X234



(CAUTION) THE LOCATION OF ALL UTILITIES AS SHOWN ARE APPROXIMATE. DUE TO RELOCATION'S PLANNED OR PRESENTLY UNDER CONSTRUCTION THERE ARE SOME UTILITIES THAT WILL BE RELOCATED AND NOT SHOWN ON THESE PLANS. THE CONTRACTOR SHALL BE RESPONSIBLE FOR ANY DAMAGE TO ALL UTILITIES.

DEPTH & LOCATION OF EXISTING UTILITIES SHALL BE FIELD VERIFIED BY THE CONTRACTOR PRIOR TO CONSTRUCTION.

POE & ASSOCIATES, OKLAHOMA CITY, OK.						
FED. DIST. NO.	ROAD NO.	STATE	JOB PIECE NO.	FISCAL YEAR	SHEET NO.	TOTAL SHEETS
6		OKLA.				
DESCRIPTION			REVISIONS		DATE	

AREA
CUT FILL

VOLUME
CUT FILL

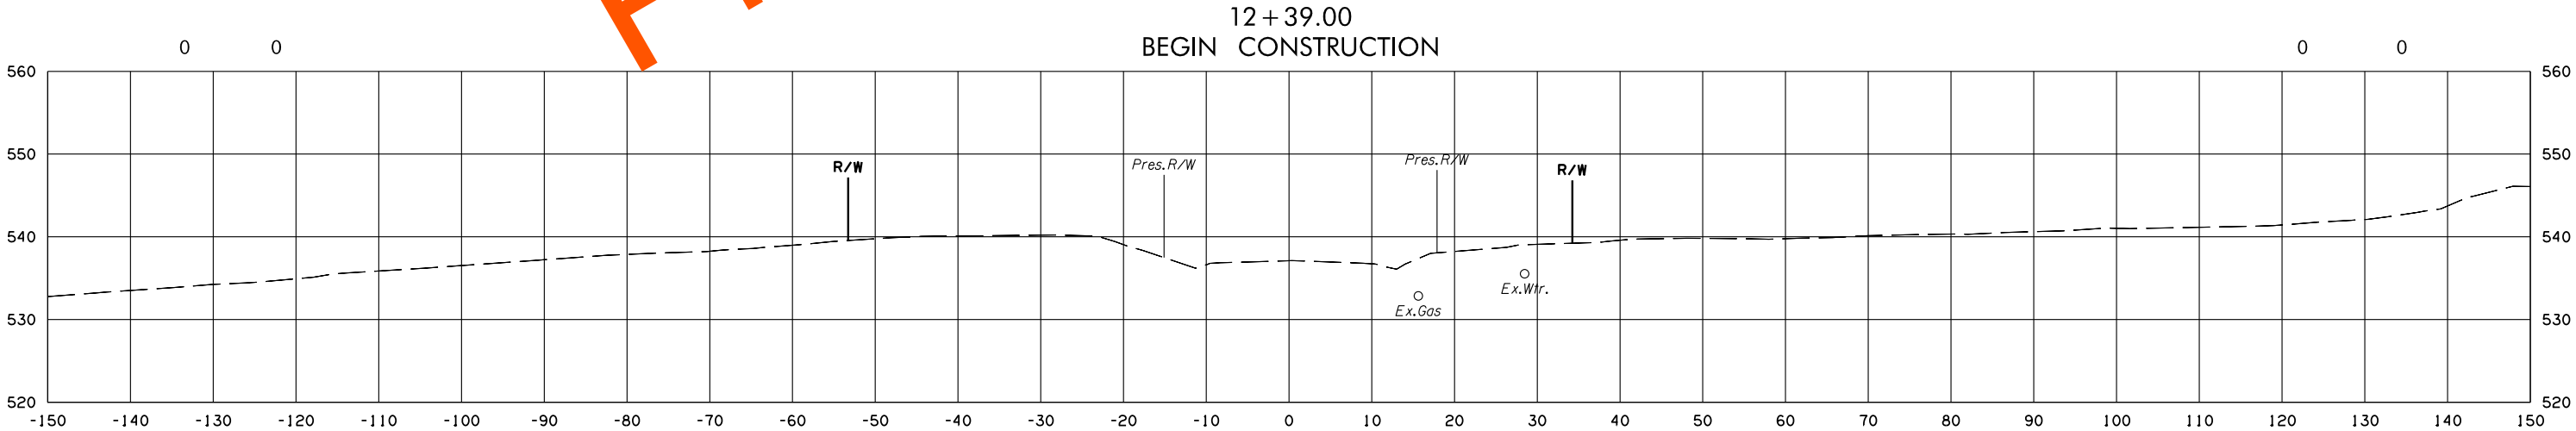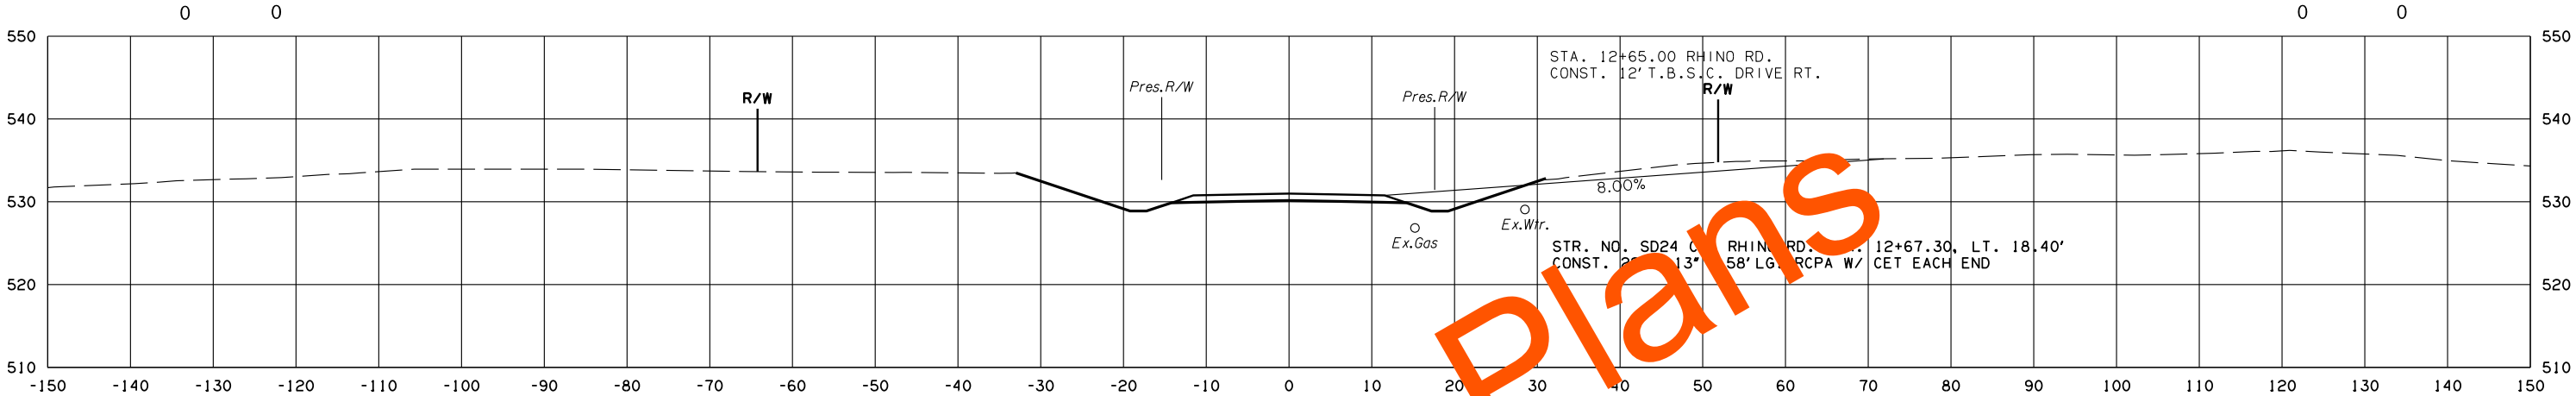

12 + 39.00
BEGIN CONSTRUCTION

12 + 00.00

RHINO RD-CARTER LAKE RD

STATE JOB NO.	17127(28)
LEFLORE COUNTY	SHEET NO. X235

8/3/2022 3:38:53 PM G:\PROJECTS\2024\3 0001 US 59 LeFlore Co\Roadway\1712728 Surfacing\XSections\1712728-RHINO-CARTER LAKE-XSECS.dgn

(CAUTION) THE LOCATION OF ALL UTILITIES AS SHOWN ARE APPROXIMATE. DUE TO RELOCATION'S PLANNED OR PRESENTLY UNDER CONSTRUCTION THERE ARE SOME UTILITIES THAT WILL BE RELOCATED AND NOT SHOWN ON THESE PLANS. THE CONTRACTOR SHALL BE RESPONSIBLE FOR ANY DAMAGE TO ALL UTILITIES.


DEPTH & LOCATION OF EXISTING UTILITIES SHALL BE FIELD VERIFIED BY THE CONTRACTOR PRIOR TO CONSTRUCTION.

POE & ASSOCIATES, OKLAHOMA CITY, OK.						
FED. ROAD DIST. NO.	STATE	JOB PIECE NO.	FISCAL YEAR	SHEET NO.	TOTAL SHEETS	
6	OKLA.					
DESCRIPTION			REVISIONS		DATE	

AREA
CUT FILL

VOLUME
CUT FILL

8/3/2022 3:39:24 PM G:\PROJECTS\202943 0001 US 59 LeFlore Co\Roadway\1712728 Sur-facing\XSections\1712728-RHINO-CARTER LAKE-XSECS.dgn

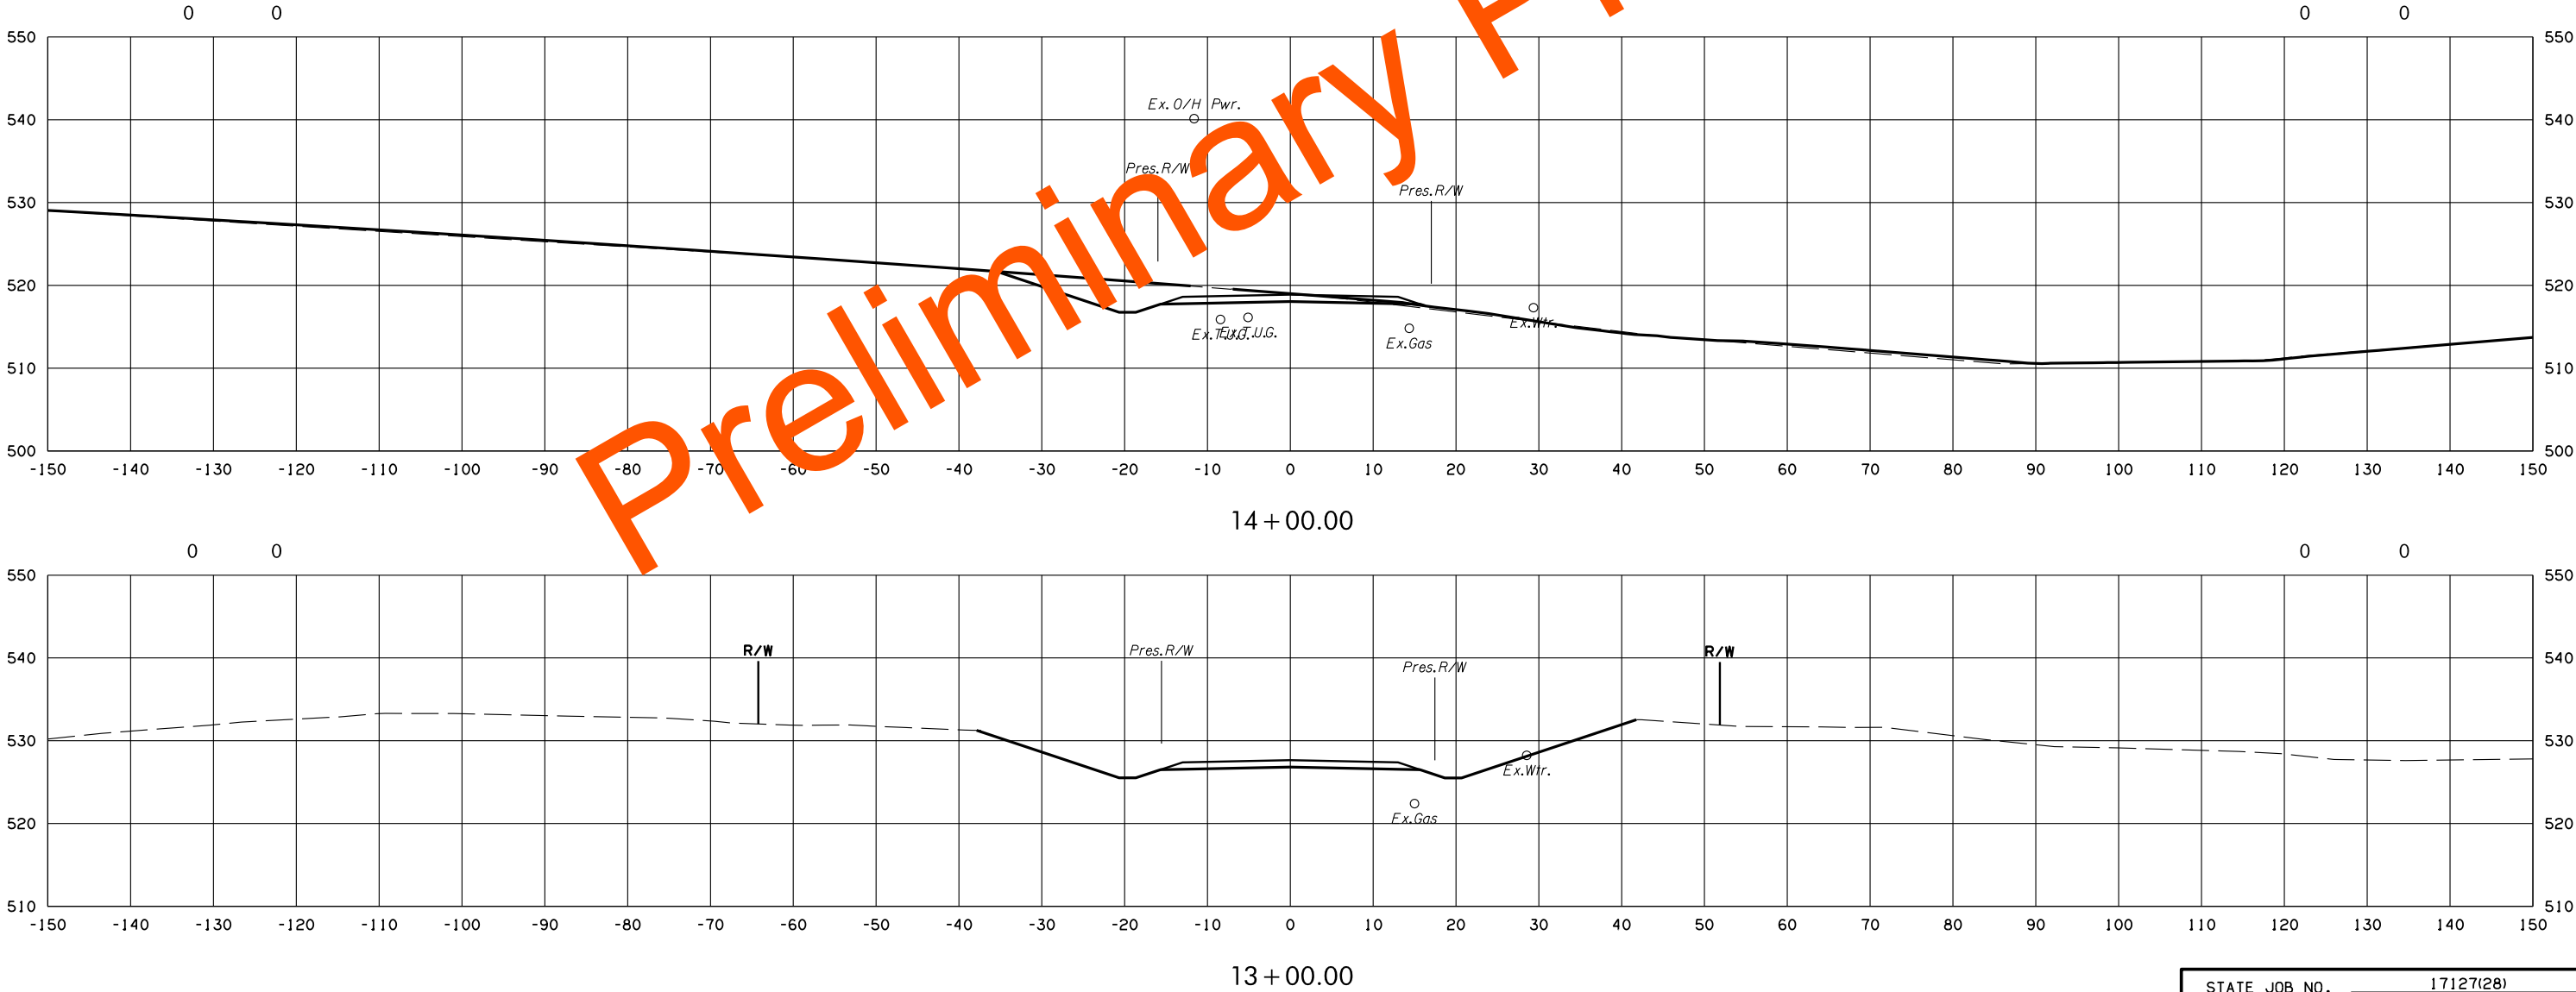

(CAUTION) THE LOCATION OF ALL UTILITIES AS SHOWN ARE APPROXIMATE. DUE TO RELOCATION'S PLANNED OR PRESENTLY UNDER CONSTRUCTION THERE ARE SOME UTILITIES THAT WILL BE RELOCATED AND NOT SHOWN ON THESE PLANS. THE CONTRACTOR SHALL BE RESPONSIBLE FOR ANY DAMAGE TO ALL UTILITIES.

DEPTH & LOCATION OF EXISTING UTILITIES SHALL BE FIELD VERIFIED BY THE CONTRACTOR PRIOR TO CONSTRUCTION.


POE & ASSOCIATES, OKLAHOMA CITY, OK.						
FED. ROAD DIST. NO.	STATE	JOB PIECE NO.	FISCAL YEAR	SHEET NO.	TOTAL SHEETS	
6	OKLA.					
DESCRIPTION			REVISIONS		DATE	

AREA
CUT FILL

VOLUME
CUT FILL

0 242


0 449

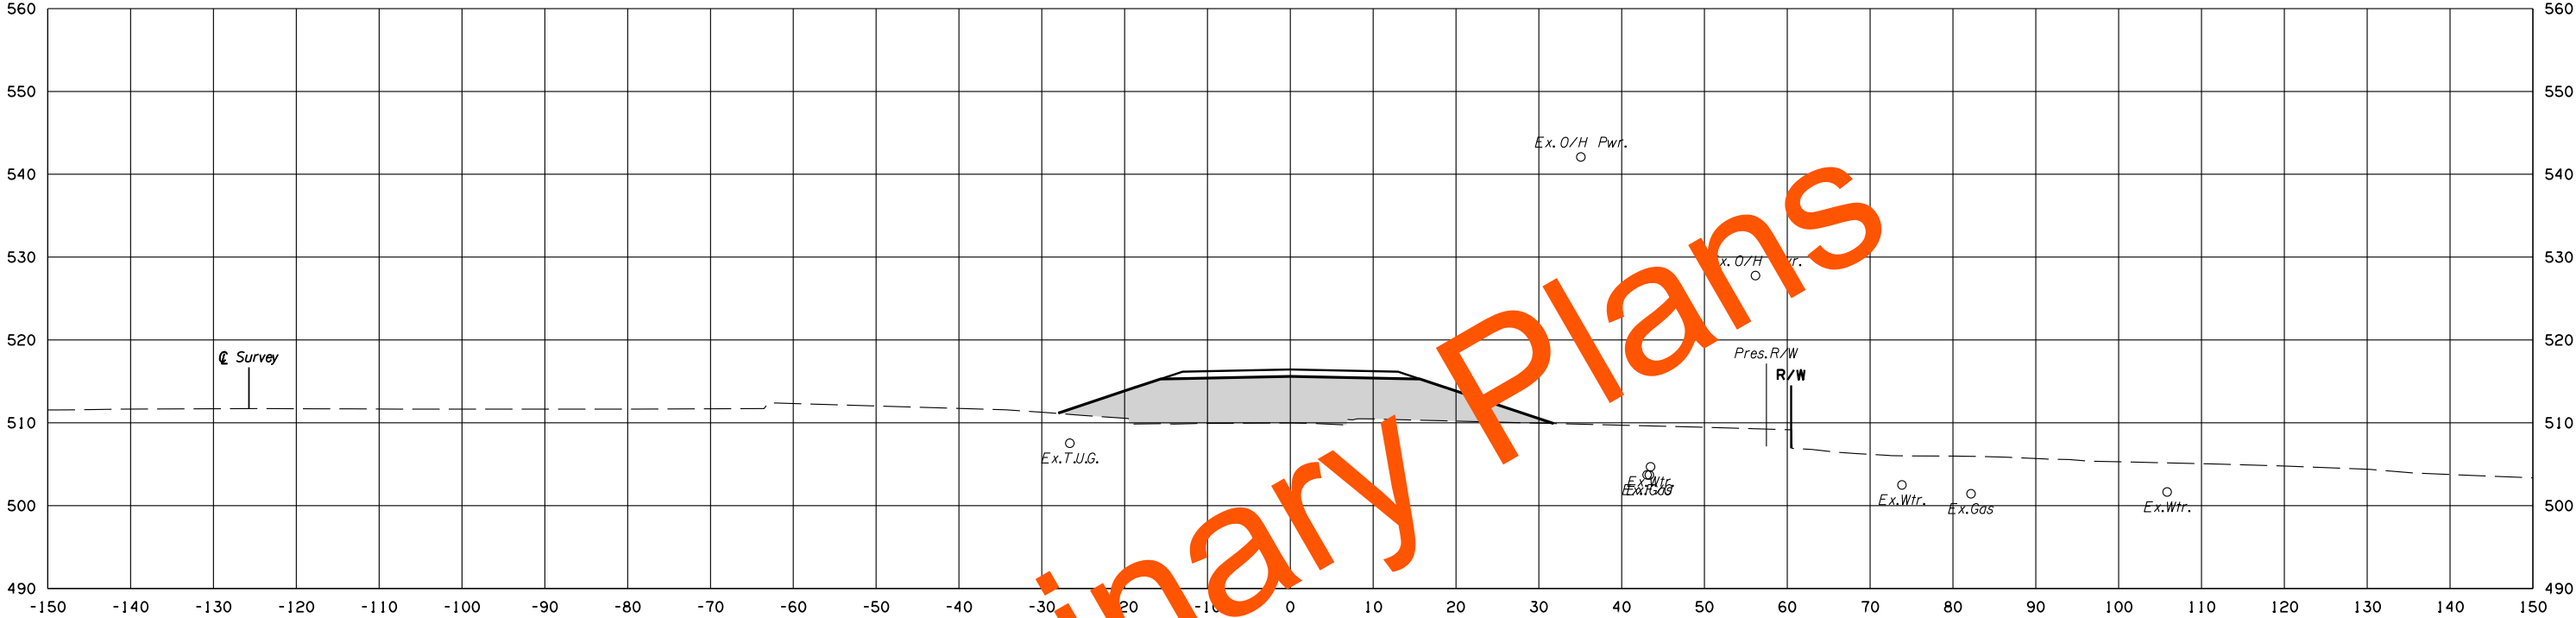

16+00.00

0 0

0 0

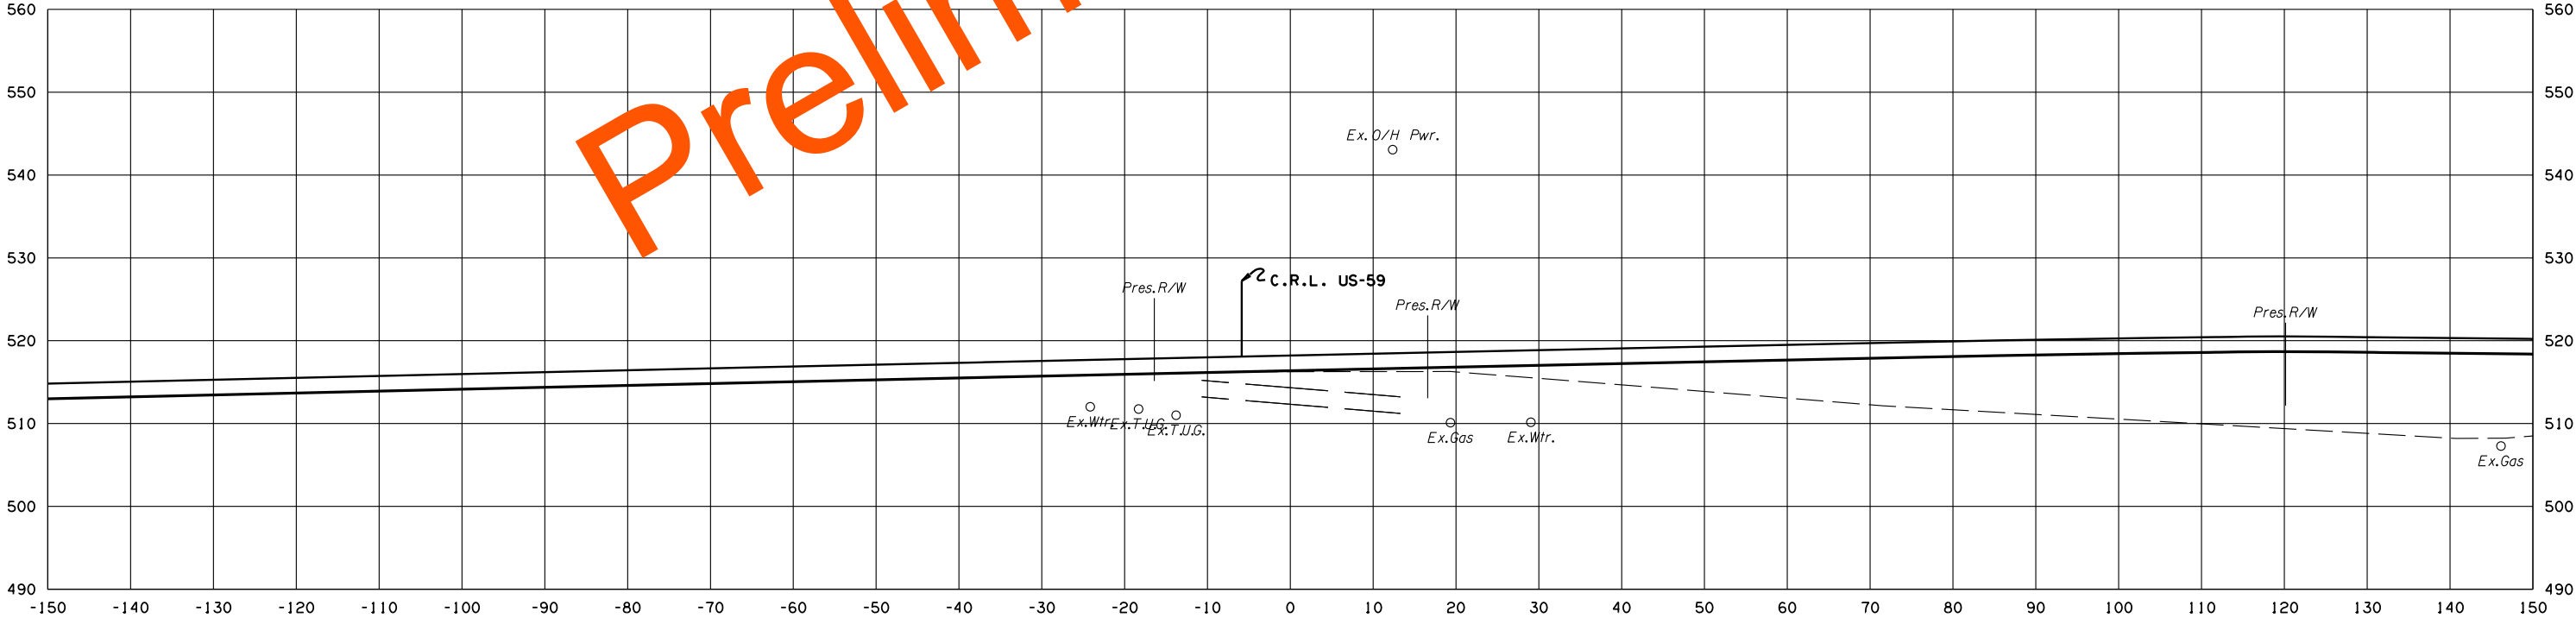

15+00.00

RHINO RD-CARTER LAKE RD

STATE JOB NO. 17127(28)
LEFLORE COUNTY SHEET NO. X237

8/3/2022 3:41:26 PM G:\PROJECTS\2024\3 0001 US 59 LeFlore Co\Roadway\1712728 Surfacing\Xsections\1712728-RHINO-CARTER LAKE-XSECS.dgn

(CAUTION) THE LOCATION OF ALL UTILITIES AS SHOWN ARE APPROXIMATE. DUE TO RELOCATION'S PLANNED OR PRESENTLY UNDER CONSTRUCTION THERE ARE SOME UTILITIES THAT WILL BE RELOCATED AND NOT SHOWN ON THESE PLANS. THE CONTRACTOR SHALL BE RESPONSIBLE FOR ANY DAMAGE TO ALL UTILITIES.

DEPTH & LOCATION OF EXISTING UTILITIES SHALL BE FIELD VERIFIED BY THE CONTRACTOR PRIOR TO CONSTRUCTION.



POE & ASSOCIATES, OKLAHOMA CITY, OK.

FED. ROAD DIST. NO.	STATE	JOB PIECE NO.	FISCAL YEAR	SHEET NO.	TOTAL SHEETS
6	OKLA.				

DESCRIPTION	REVISIONS	DATE
-------------	-----------	------

AREA
CUT FILL

VOLUME
CUT FILL

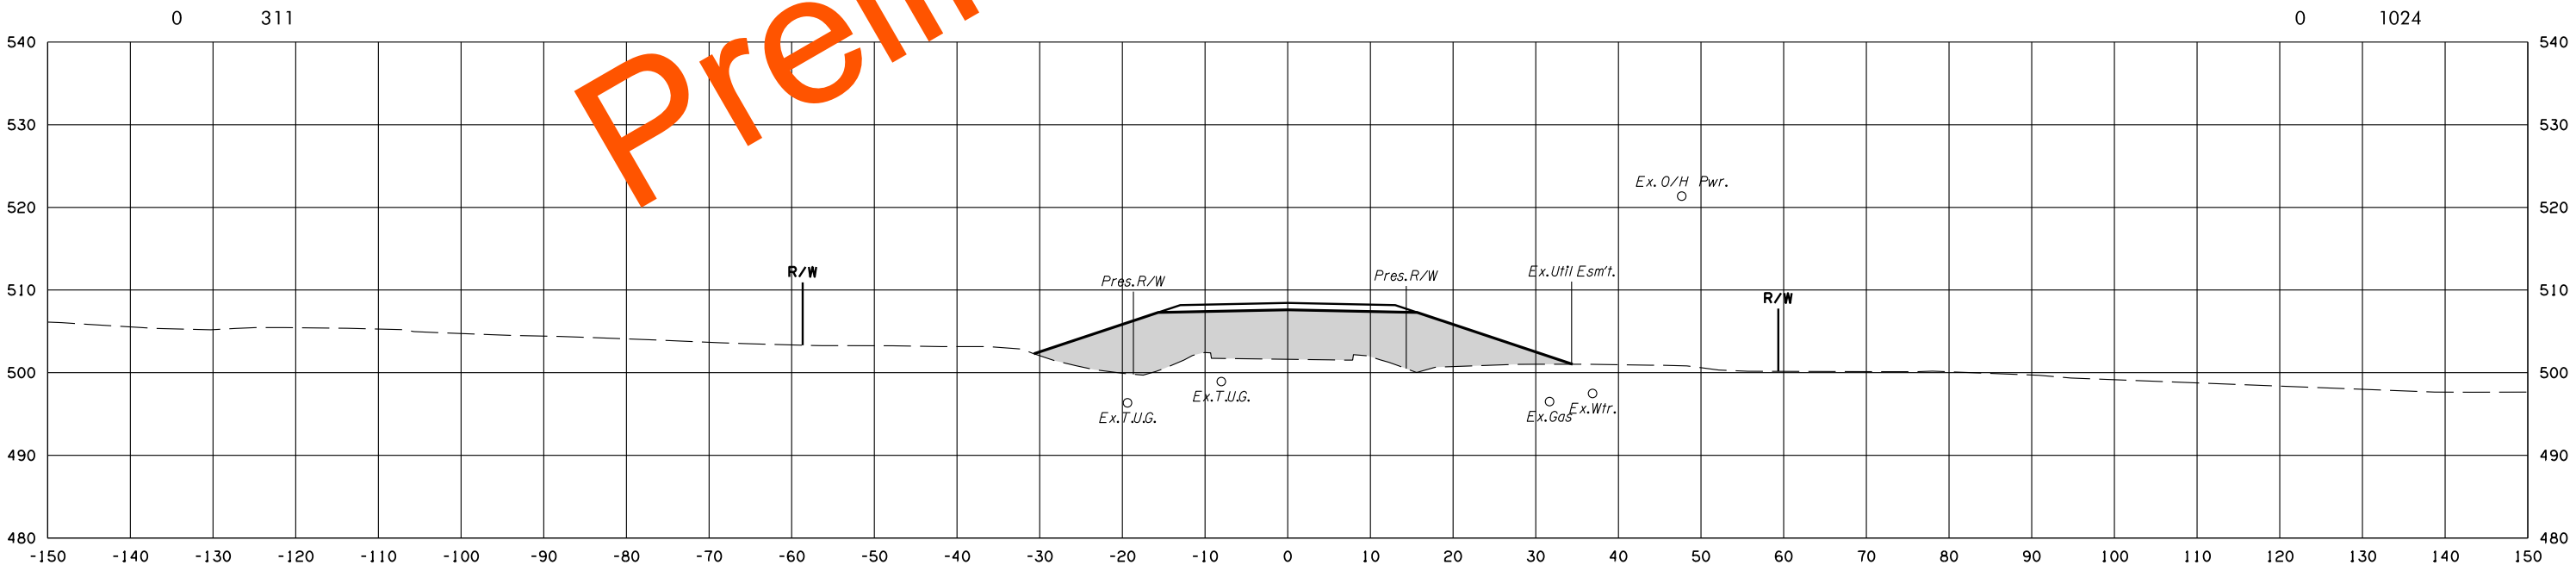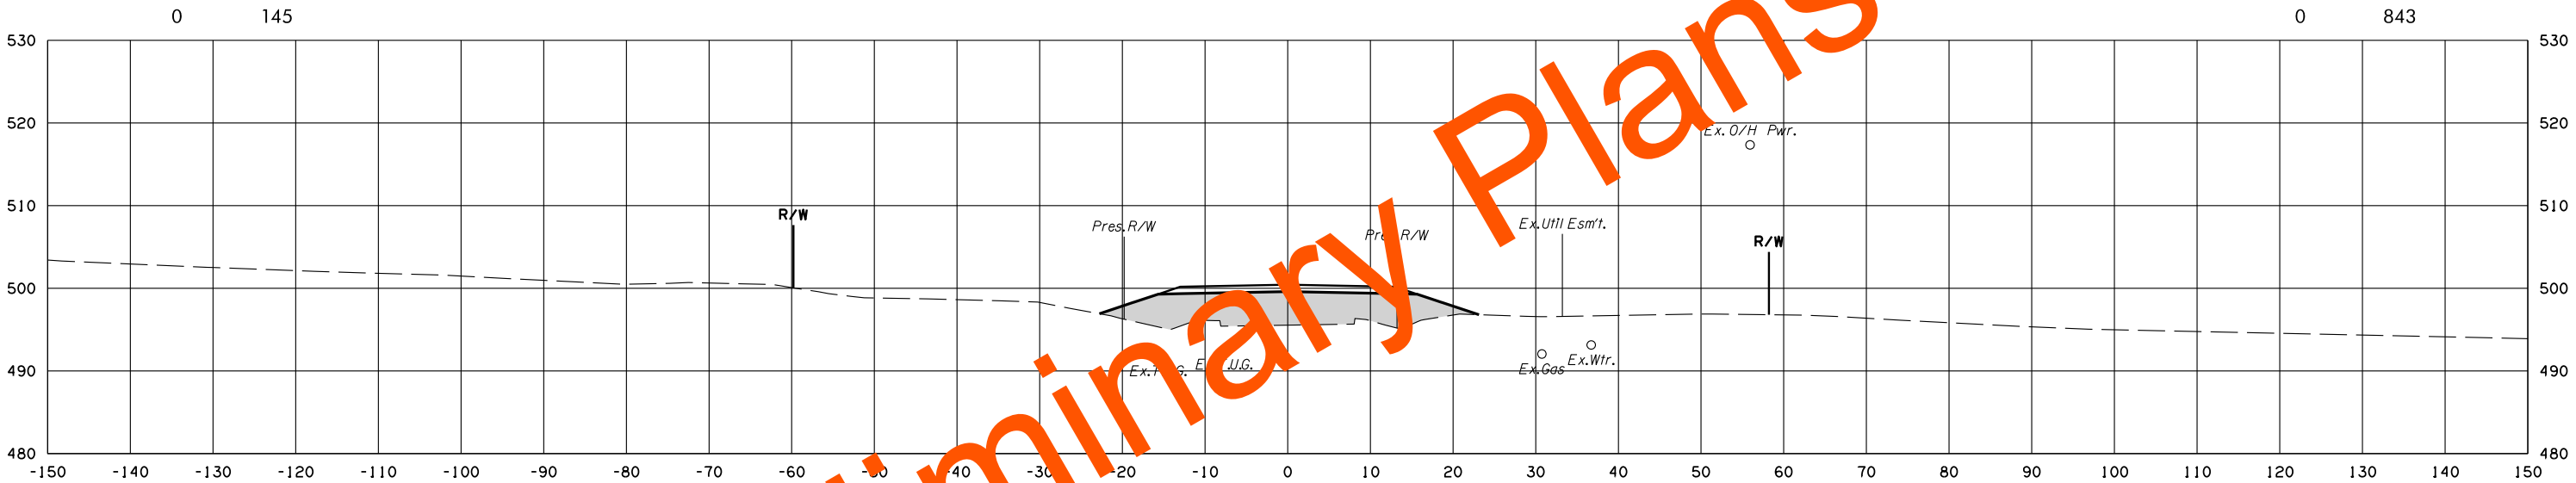

8/3/2022 3:39:54 PM
G:\PROJECTS\2024\3 0001 US 59 LeFlore Co\Roadway\1712728 Surfacing\XSections\1712728-RHINO-CARTER LAKE-XSECS.dgn

RHINO RD-CARTER LAKE RD

STATE JOB NO. 17127(28)
LEFLORE COUNTY SHEET NO. X238


(CAUTION) THE LOCATION OF ALL UTILITIES AS SHOWN ARE APPROXIMATE. DUE TO RELOCATION'S PLANNED OR PRESENTLY UNDER CONSTRUCTION THERE ARE SOME UTILITIES THAT WILL BE RELOCATED AND NOT SHOWN ON THESE PLANS. THE CONTRACTOR SHALL BE RESPONSIBLE FOR ANY DAMAGE TO ALL UTILITIES.

DEPTH & LOCATION OF EXISTING UTILITIES SHALL BE FIELD VERIFIED BY THE CONTRACTOR PRIOR TO CONSTRUCTION.


POE & ASSOCIATES, OKLAHOMA CITY, OK.						
FED. DIST. NO.	ROAD NO.	STATE	JOB PIECE NO.	FISCAL YEAR	SHEET NO.	TOTAL SHEETS
6	OKLA.					
DESCRIPTION			REVISIONS		DATE	

AREA
CUT FILL

VOLUME
CUT FILL

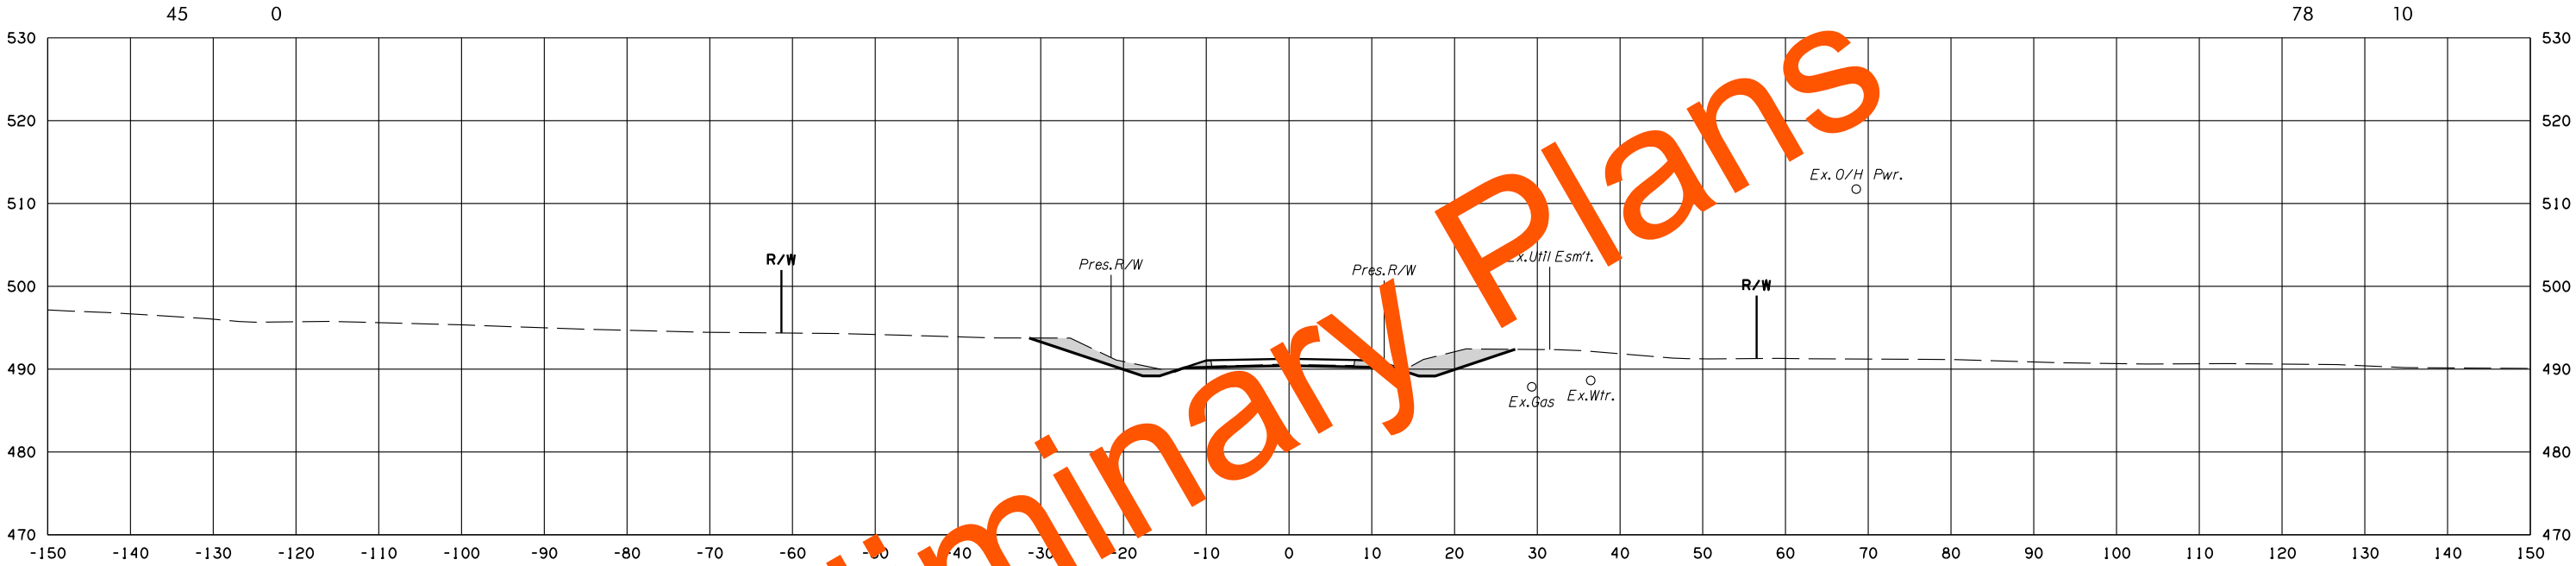

19+52.70
END CONSTRUCTION

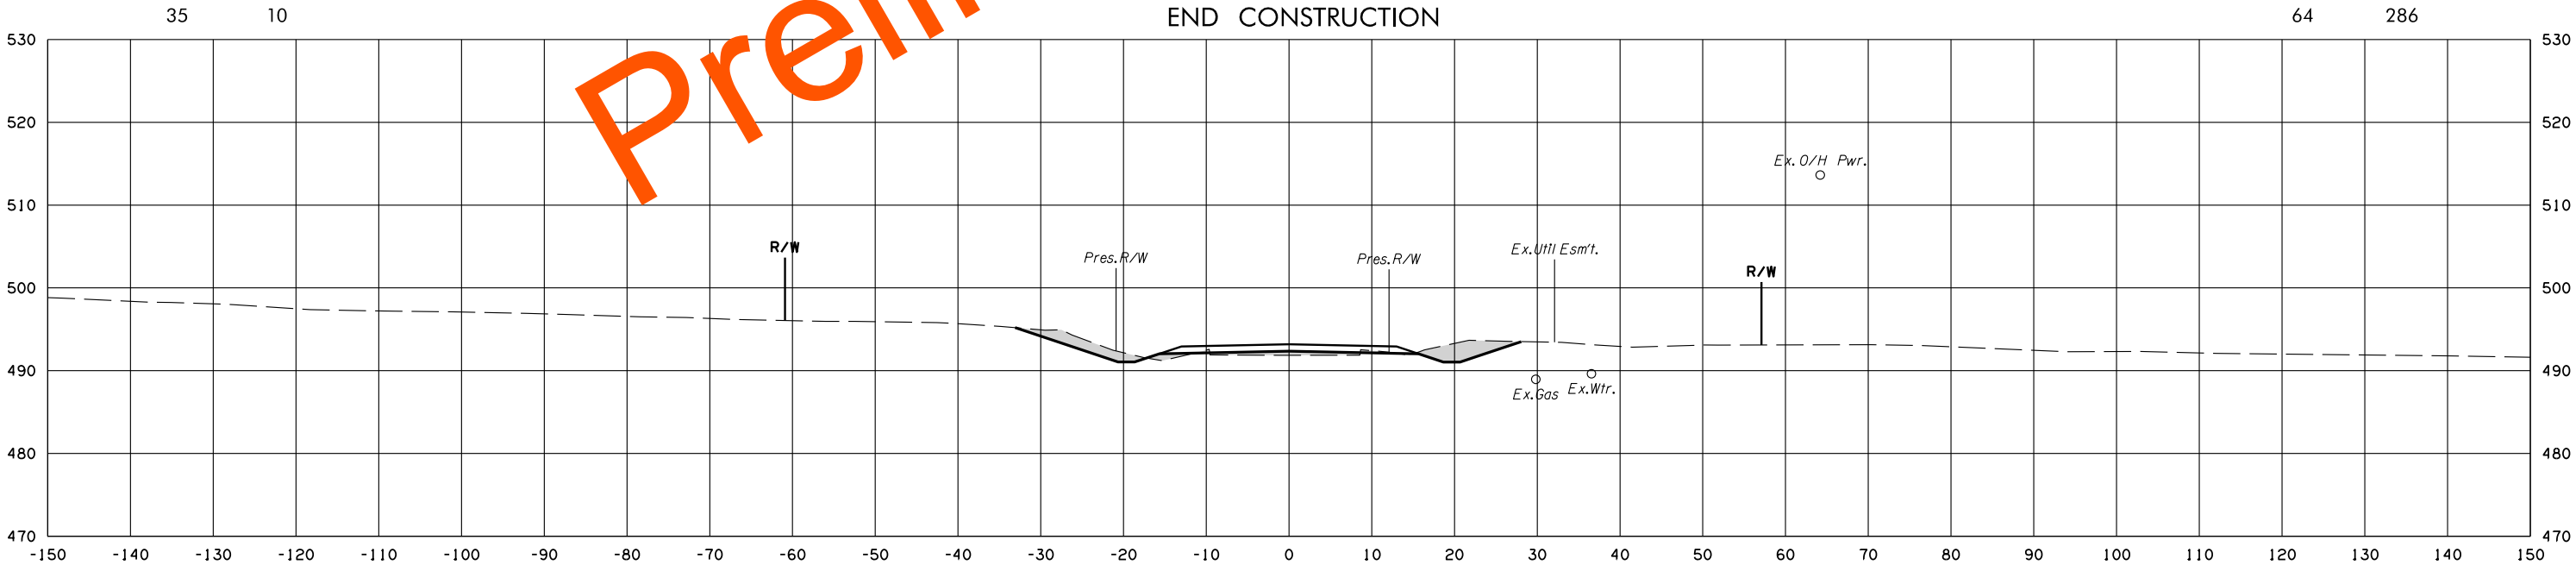

19+00.00

RHINO RD-CARTER LAKE RD

STATE JOB NO. 17127(28)
LEFLORE COUNTY SHEET NO. X239

8/3/2022 3:40:16 PM G:\PROJECTS\2024\3 0001 US 59 LeFlore Co\Roadway\1712728 Surfacing\Xsections\1712728-RHINO-CARTER LAKE-XSECS.dgn

(CAUTION) THE LOCATION OF ALL UTILITIES AS SHOWN ARE APPROXIMATE. DUE TO RELOCATION'S PLANNED OR PRESENTLY UNDER CONSTRUCTION THERE ARE SOME UTILITIES THAT WILL BE RELOCATED AND NOT SHOWN ON THESE PLANS. THE CONTRACTOR SHALL BE RESPONSIBLE FOR ANY DAMAGE TO ALL UTILITIES.

DEPTH & LOCATION OF EXISTING UTILITIES SHALL BE FIELD VERIFIED BY THE CONTRACTOR PRIOR TO CONSTRUCTION.


POE & ASSOCIATES, OKLAHOMA CITY, OK.						
FED. ROAD DIST. NO.	STATE	JOB PIECE NO.	FISCAL YEAR	SHEET NO.	TOTAL SHEETS	
6	OKLA.					
DESCRIPTION			REVISIONS		DATE	

AREA
CUT FILL

VOLUME
CUT FILL

Preliminary Plans

8/3/2022 3:41:54 PM G:\PROJECTS\202943 0001 US 59 LeFlore Co\Roadway\1712728 Surfacing\XSections\1712728-RHINO-CARTER LAKE-XSECS.dgn

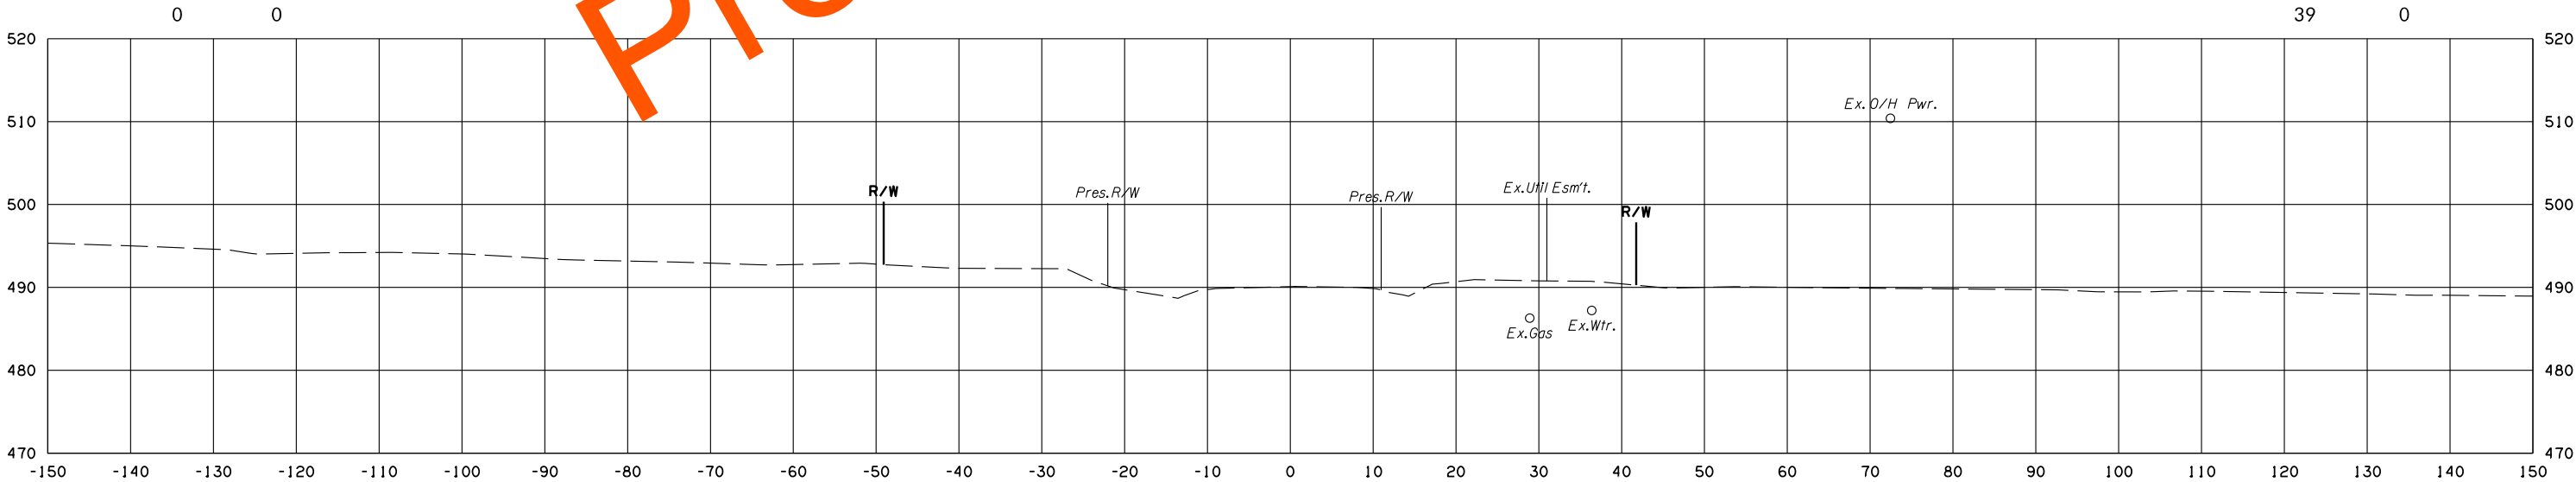



RHINO RD-CARTER LAKE RD

STATE JOB NO.	17127(28)
LEFLORE COUNTY	SHEET NO. X240

POE & ASSOCIATES, OKLAHOMA CITY, OK.						
FED. ROAD DIST. NO.	STATE	JOB PIECE NO.	FISCAL YEAR	SHEET NO.	TOTAL SHEETS	
6	OKLA.					
DESCRIPTION			REVISIONS		DATE	

AREA
CUT FILL

VOLUME
CUT FILL

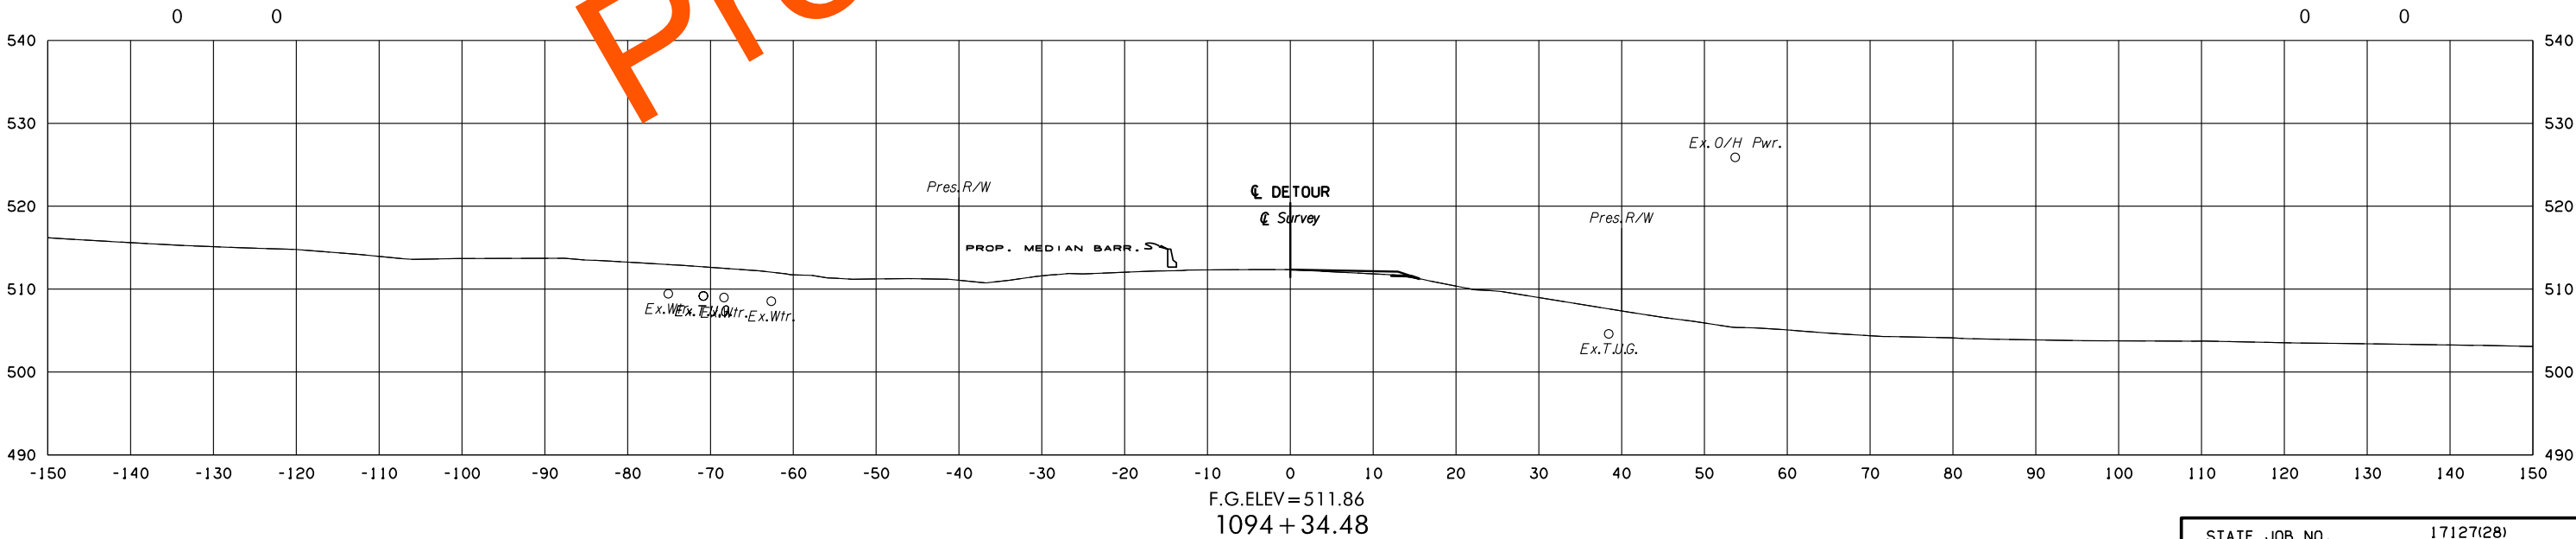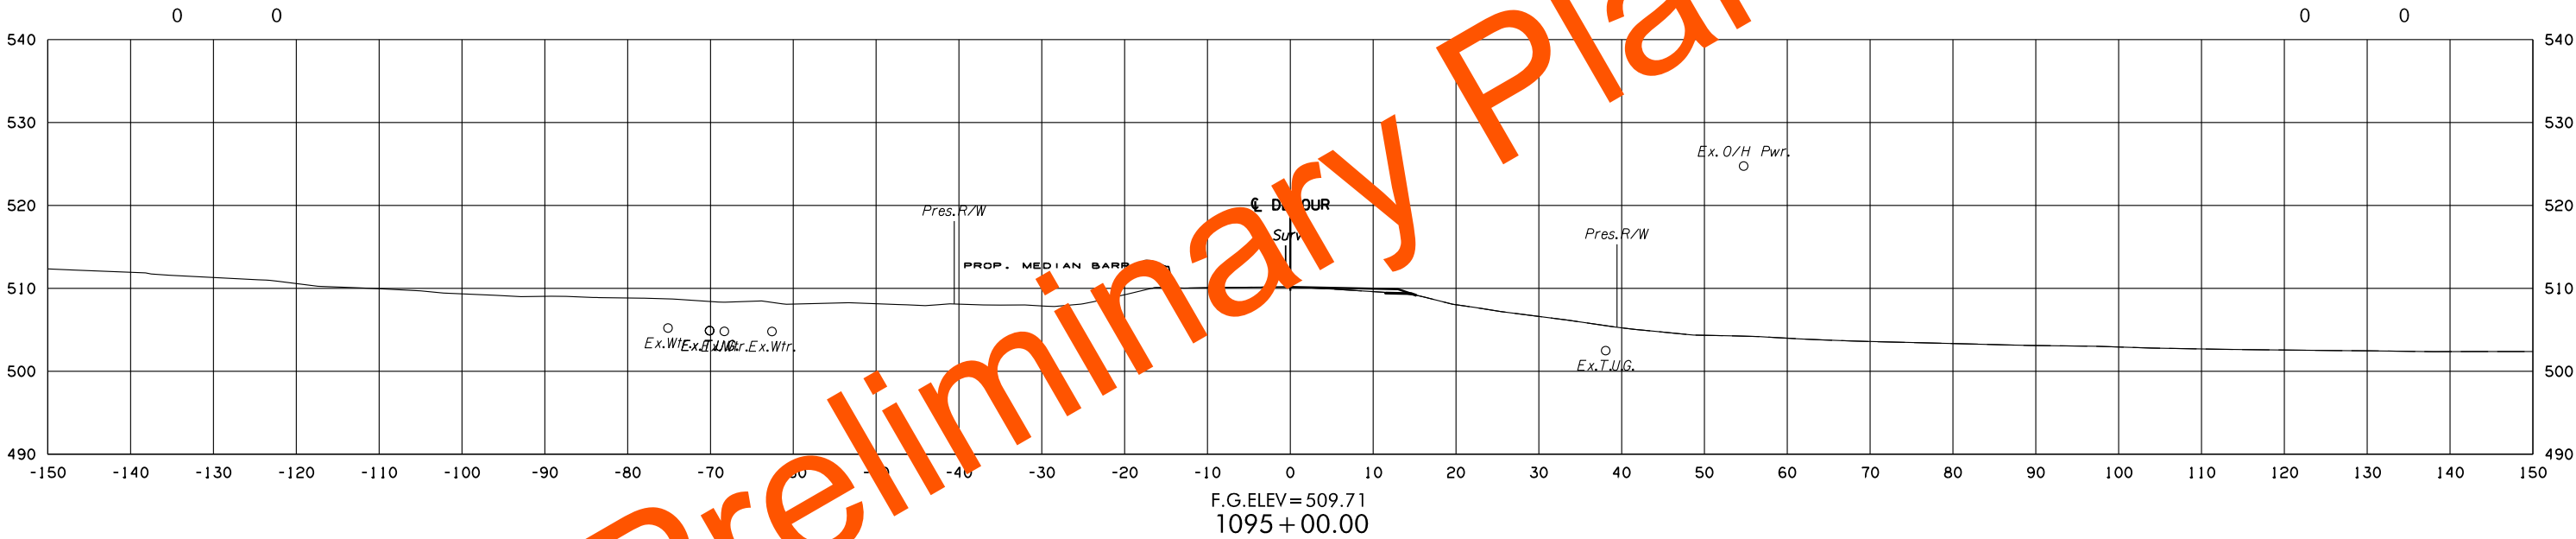



8/3/2022 3:43:30 PM
G:\PROJECTS\202943 0001 US 59 LeFlore Co\Roadway\1712728 Surfacing\XSections\1712728-SH9-DETOUR-XSECS.dgn

POE & ASSOCIATES, OKLAHOMA CITY, OK.						
FED. ROAD DIST. NO.	STATE	JOB PIECE NO.	FISCAL YEAR	SHEET NO.	TOTAL SHEETS	
6	OKLA.					
DESCRIPTION			REVISIONS		DATE	

AREA
CUT FILL

VOLUME
CUT FILL

8/3/2022 3:43:56 PM G:\PROJECTS\2024\3 0001 US 59 LeFlore Co\Roadway\1712728 Surfacing\Xsections\1712728-SH9-DETOUR-XSECS.dgn

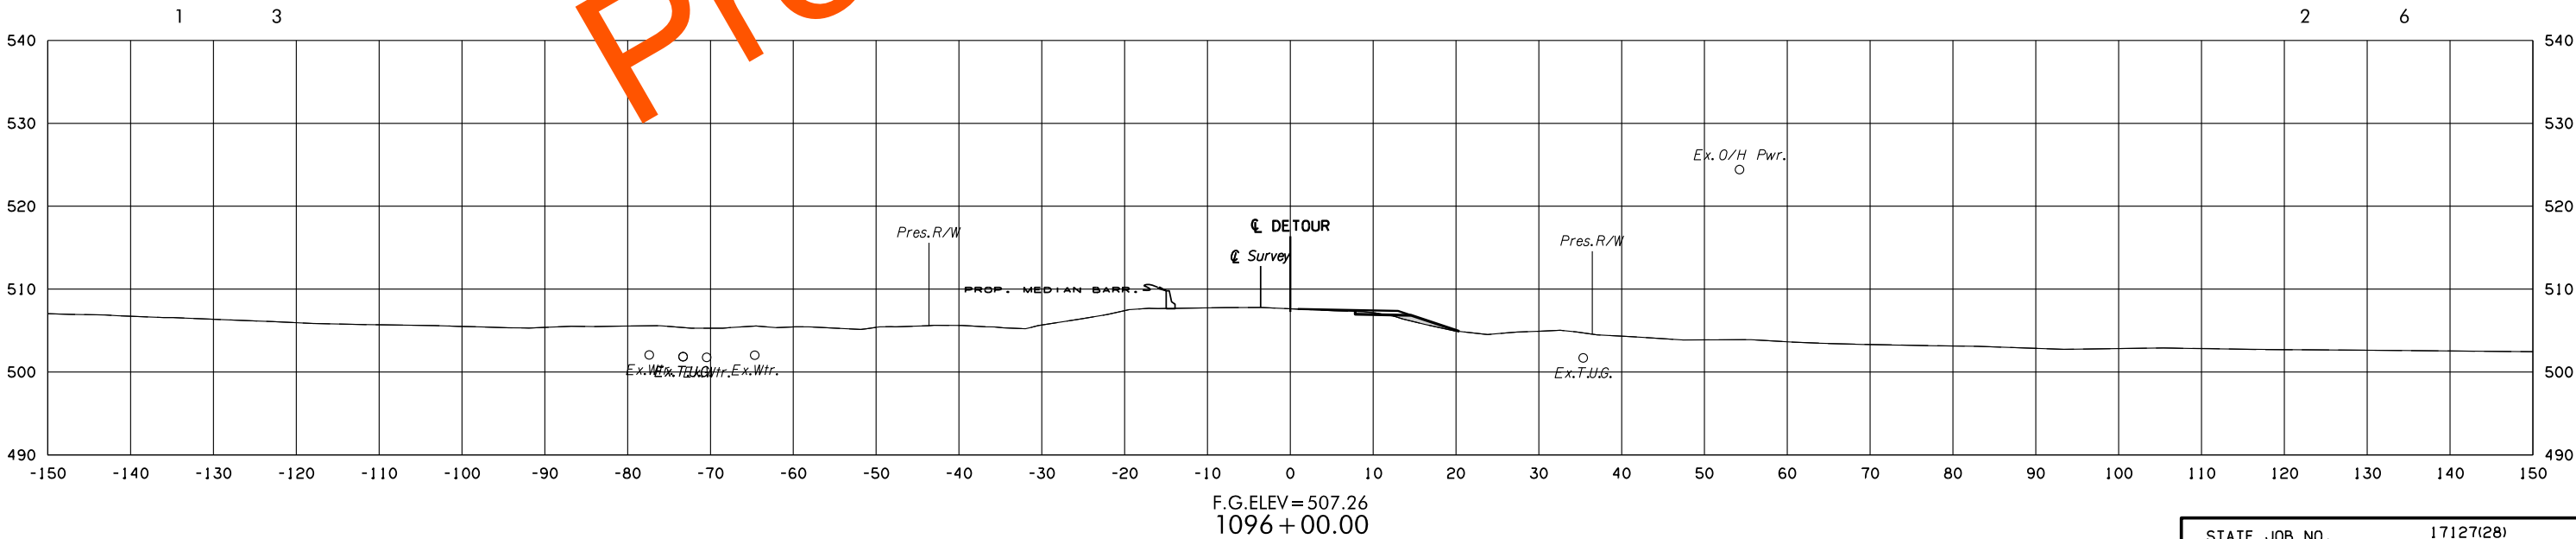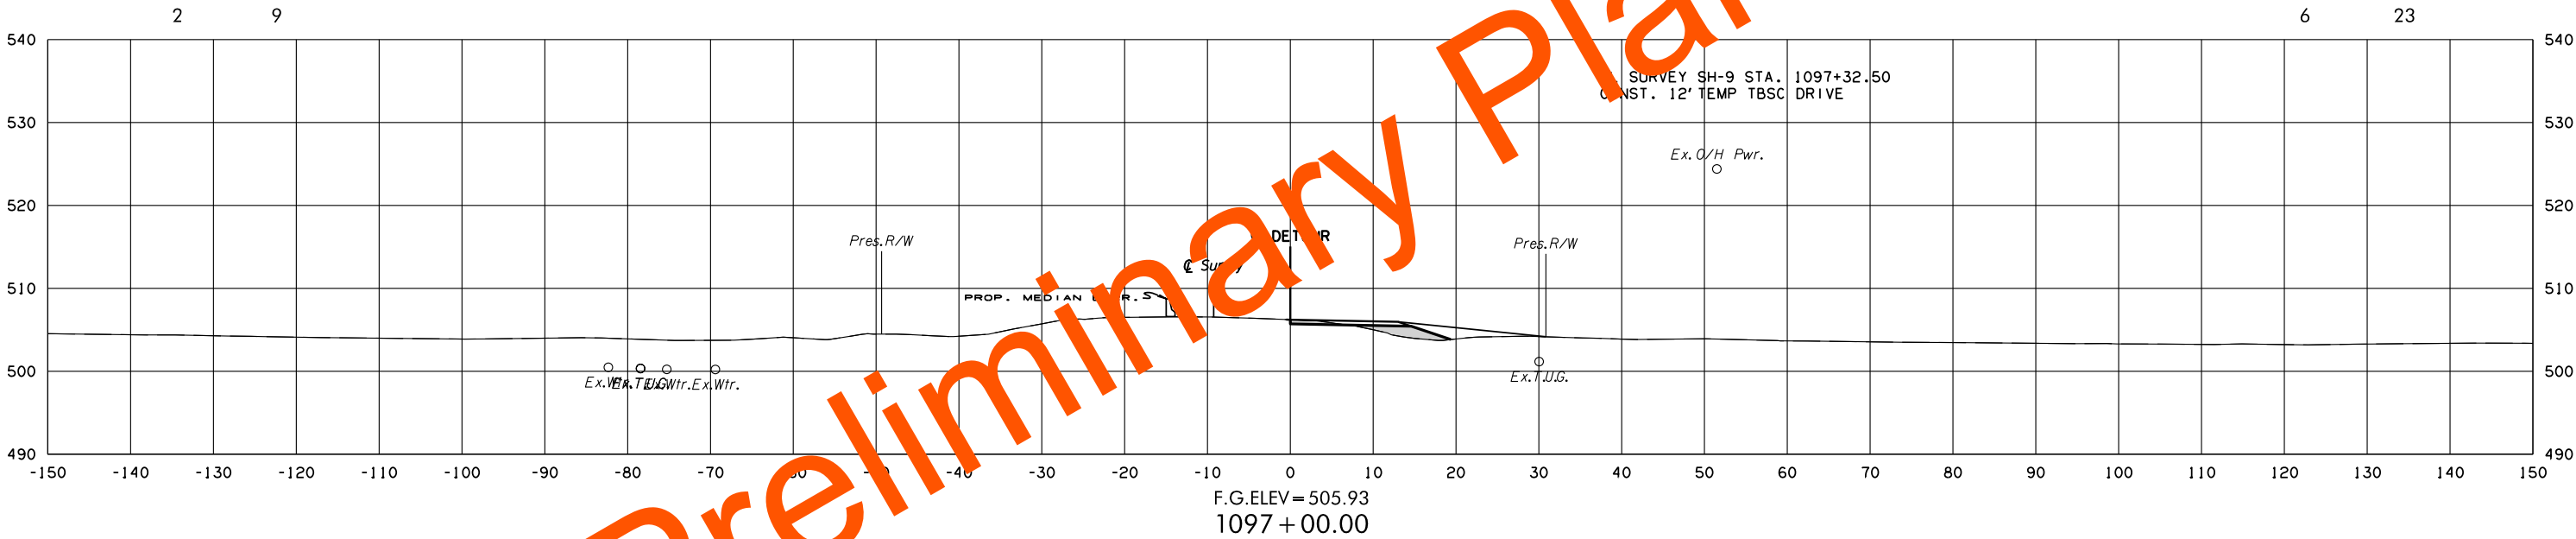



SH-9 DETOUR 1

STATE JOB NO. 17127(28)
LEFLORE COUNTY SHEET NO. X242

POE & ASSOCIATES, OKLAHOMA CITY, OK.						
FED. DIST. NO.	ROAD NO.	STATE	JOB PIECE NO.	FISCAL YEAR	SHEET NO.	TOTAL SHEETS
6		OKLA.				
DESCRIPTION			REVISIONS		DATE	

AREA
CUT FILL

VOLUME
CUT FILL

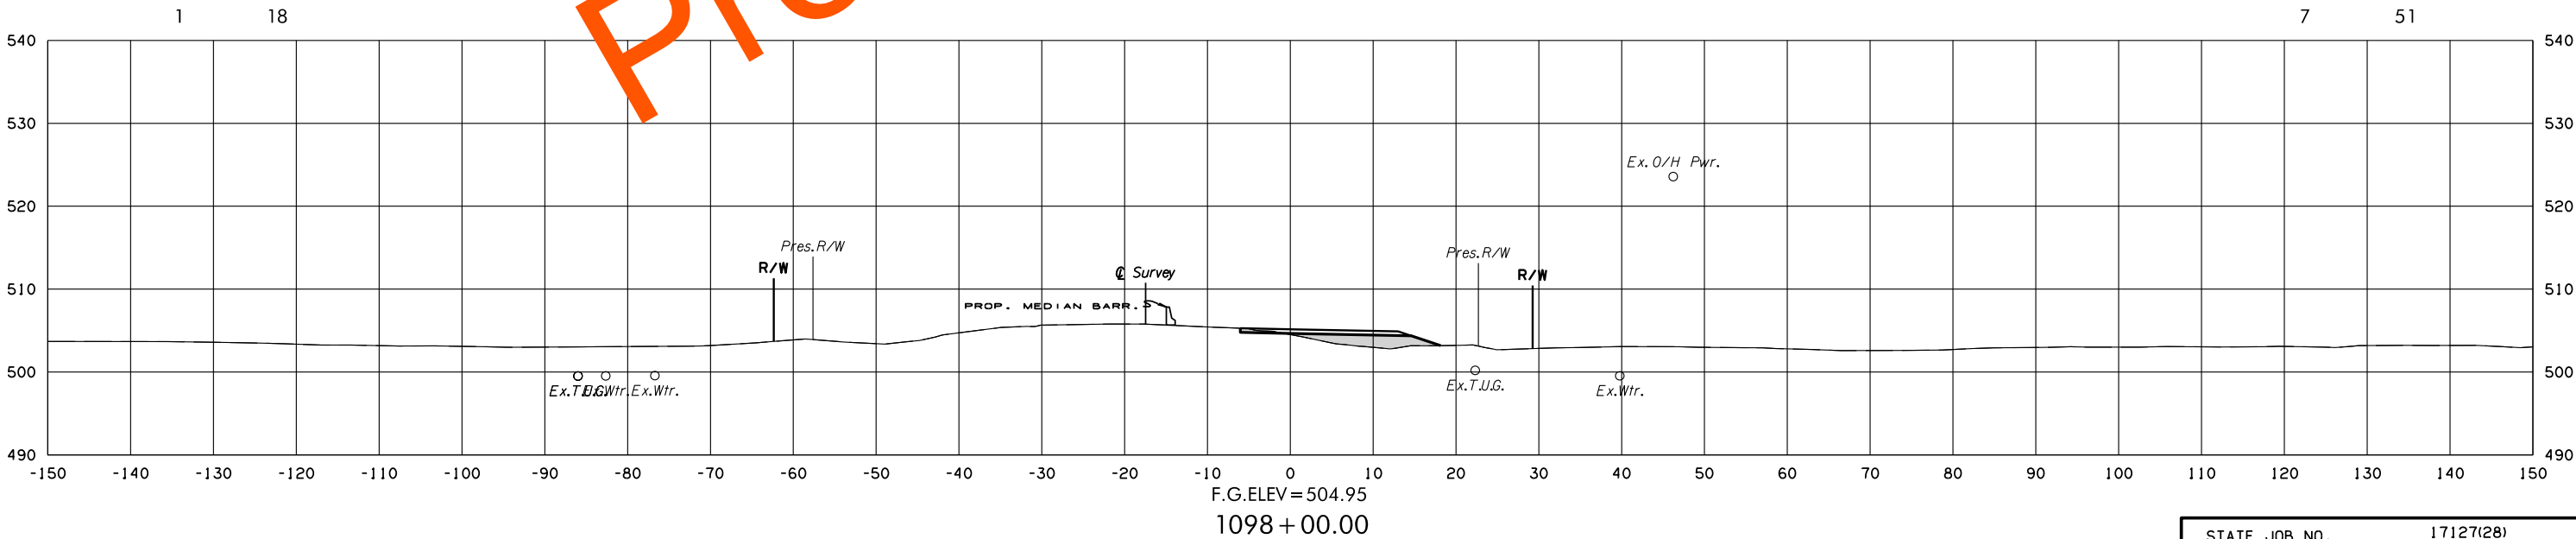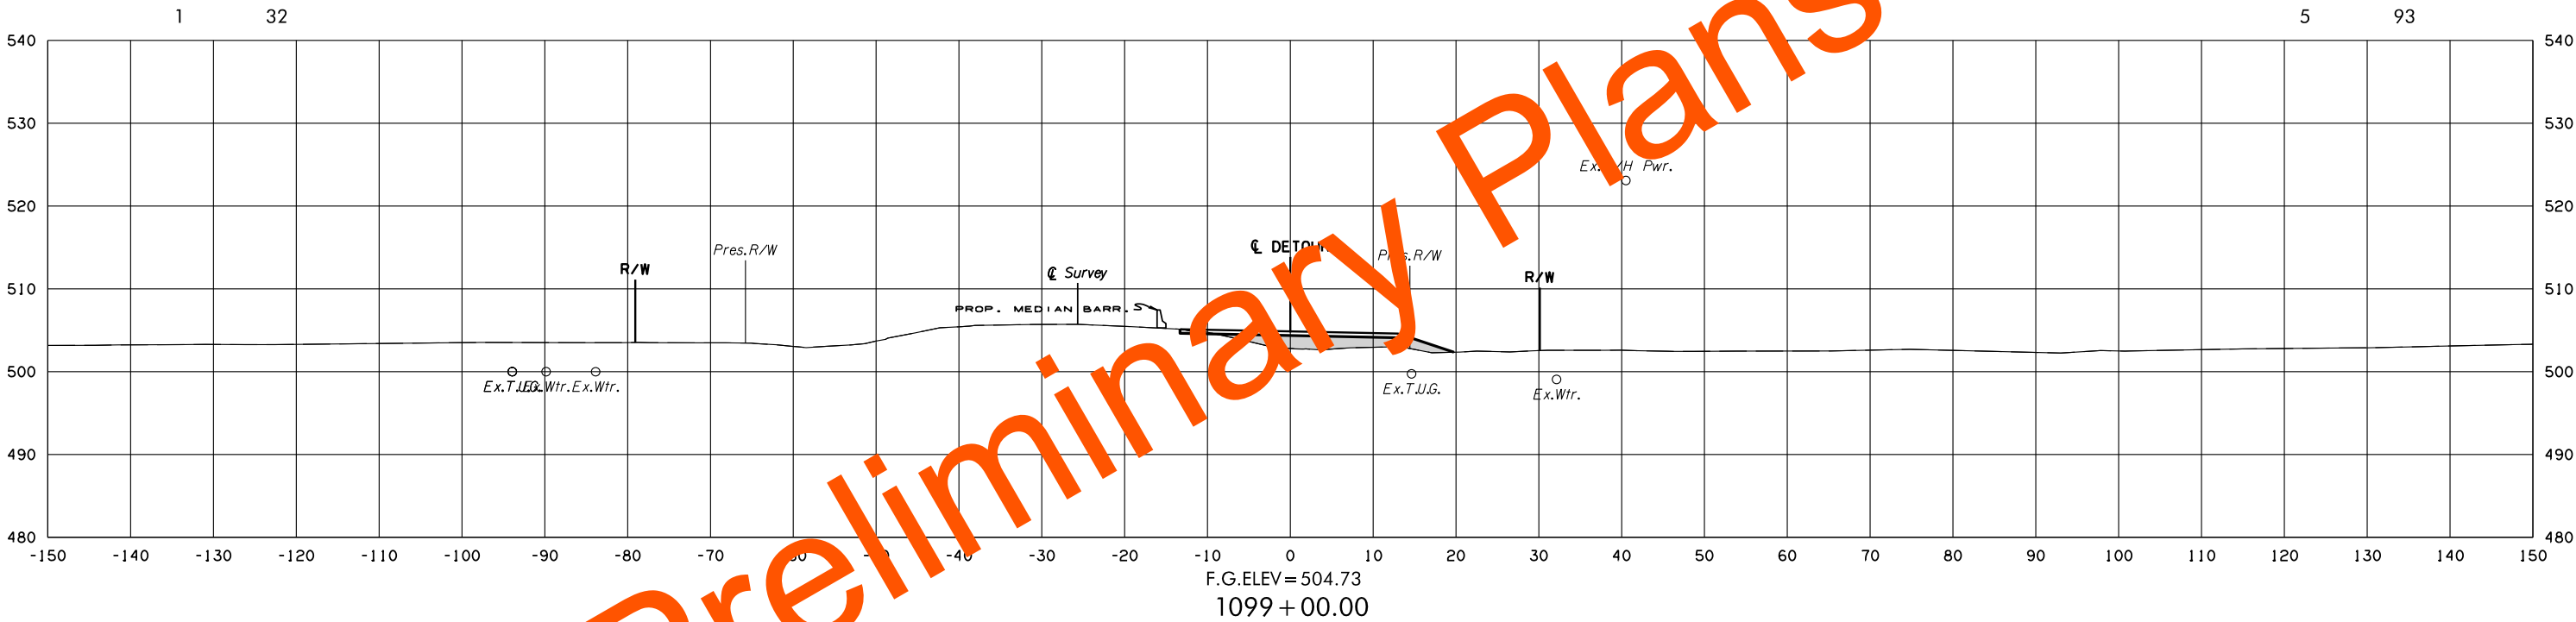

8/3/2022 3:44:44 PM G:\PROJECTS\202943 0001 US 59 LeFlore Co\Roadway\1712728 Surfacing\Xsections\1712728-SH9-DETOUR-XSECS.dgn


SH-9 DETOUR 1

STATE JOB NO.	17127(28)
LEFLORE COUNTY	SHEET NO. X243


POE & ASSOCIATES, OKLAHOMA CITY, OK.						
FED. DIST. NO.	ROAD NO.	STATE	JOB PIECE NO.	FISCAL YEAR	SHEET NO.	TOTAL SHEETS
6		OKLA.				
DESCRIPTION			REVISIONS		DATE	

AREA
CUT FILL

VOLUME
CUT FILL

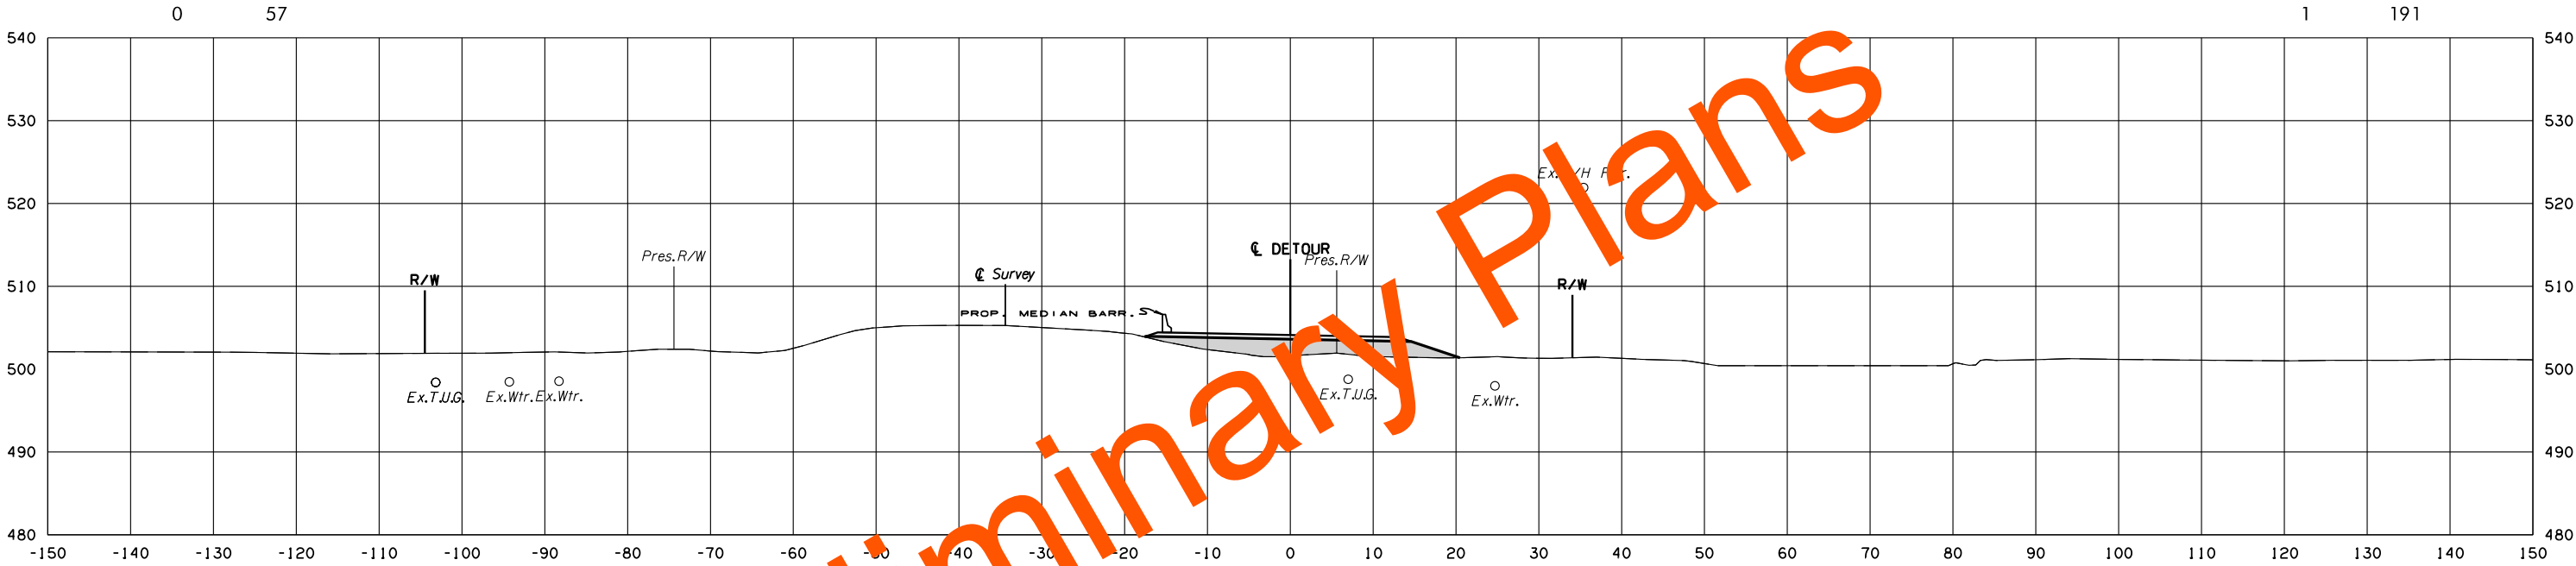

F.G.ELEV = 504.15
1101+00.00

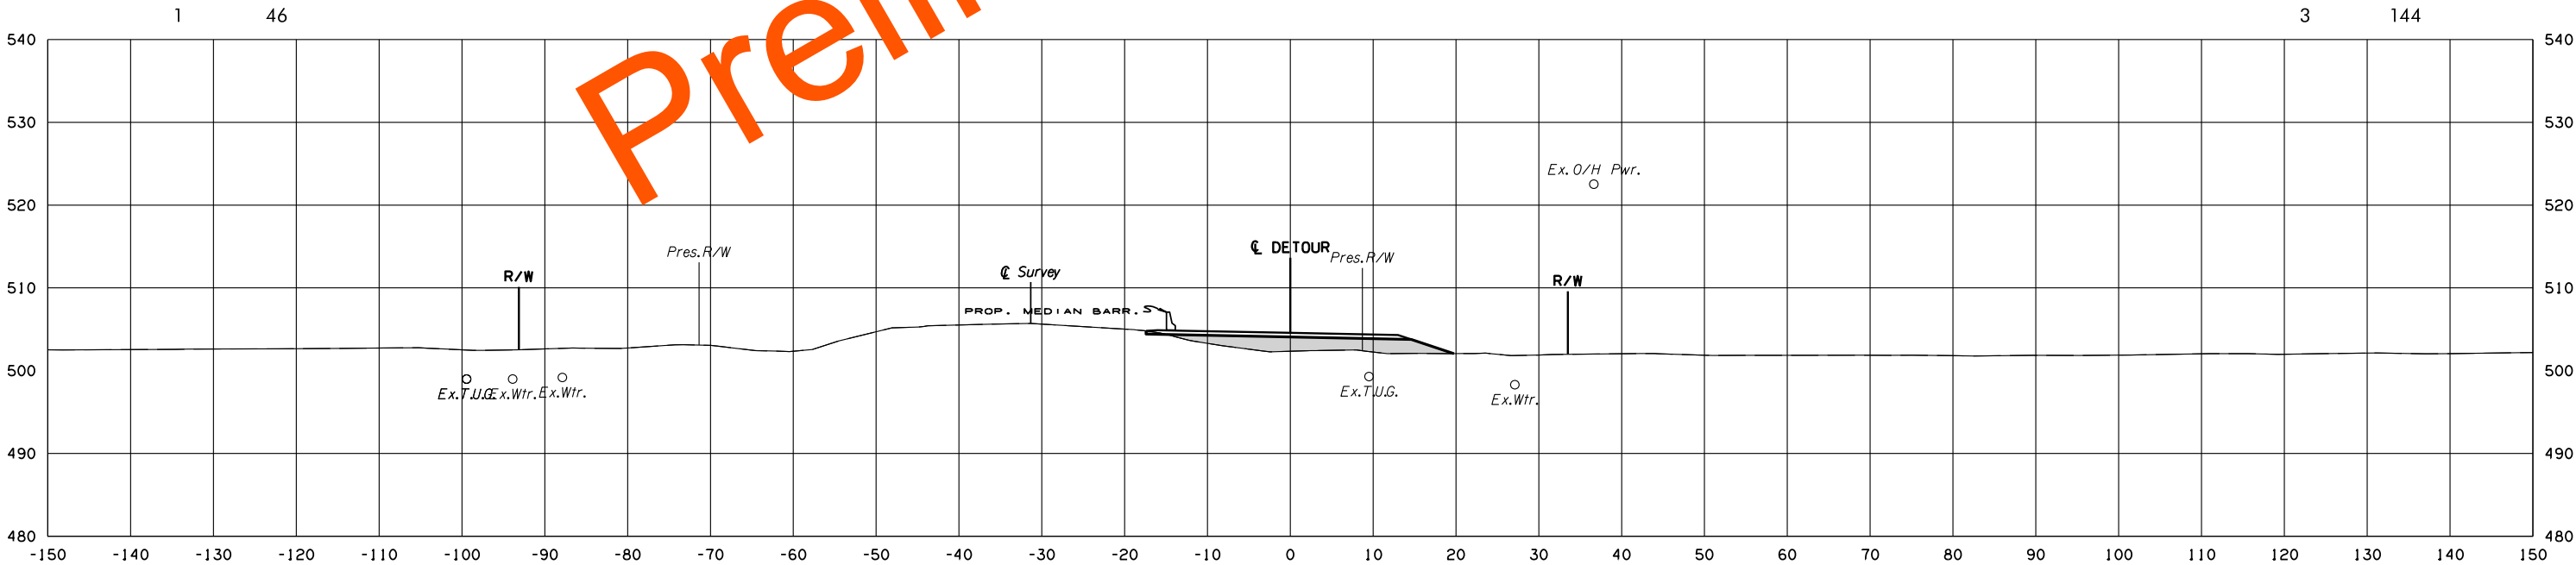

F.G.ELEV = 504.52
1100+00.00

8/3/2022 3:44:38 PM
G:\PROJECTS\2024\3 0001 US 59 LeFlore Co\Roadway\1712728 Surfacing\XSections\1712728-SH9-DETOUR-XSECS.dgn


SH-9 DETOUR 1

STATE JOB NO. 17127(28)
LEFLORE COUNTY SHEET NO. 244


POE & ASSOCIATES, OKLAHOMA CITY, OK.						
FED. DIST. NO.	ROAD NO.	STATE	JOB PIECE NO.	FISCAL YEAR	SHEET NO.	TOTAL SHEETS
6		OKLA.				
DESCRIPTION			REVISIONS		DATE	

AREA
CUT FILL

VOLUME
CUT FILL

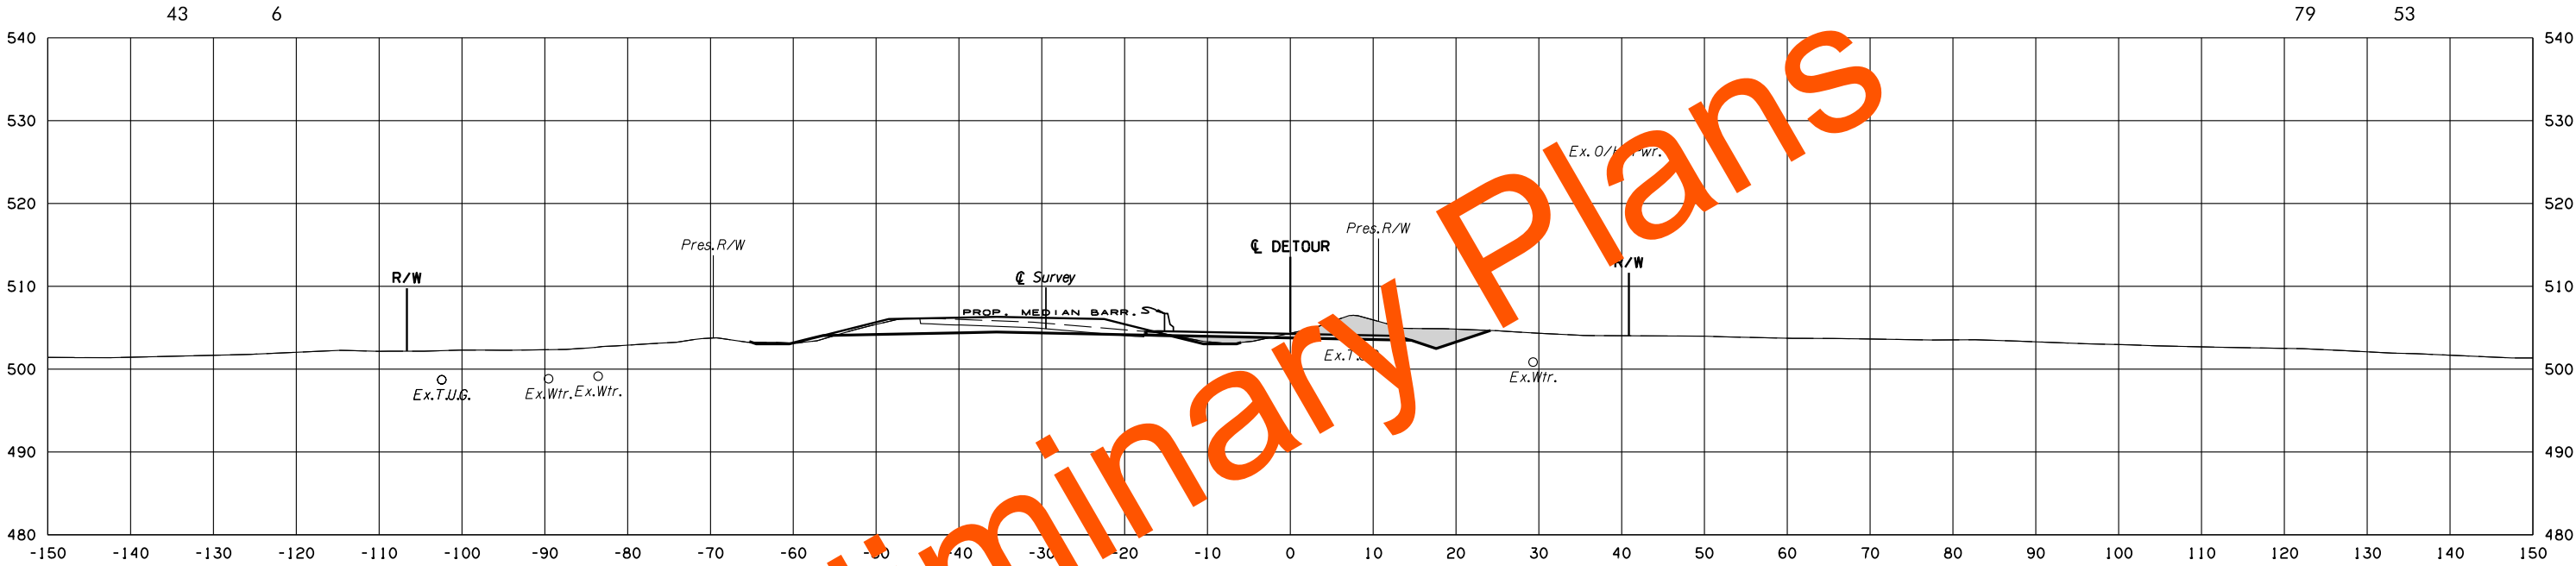

F.G.ELEV = 504.46
1103+00.00

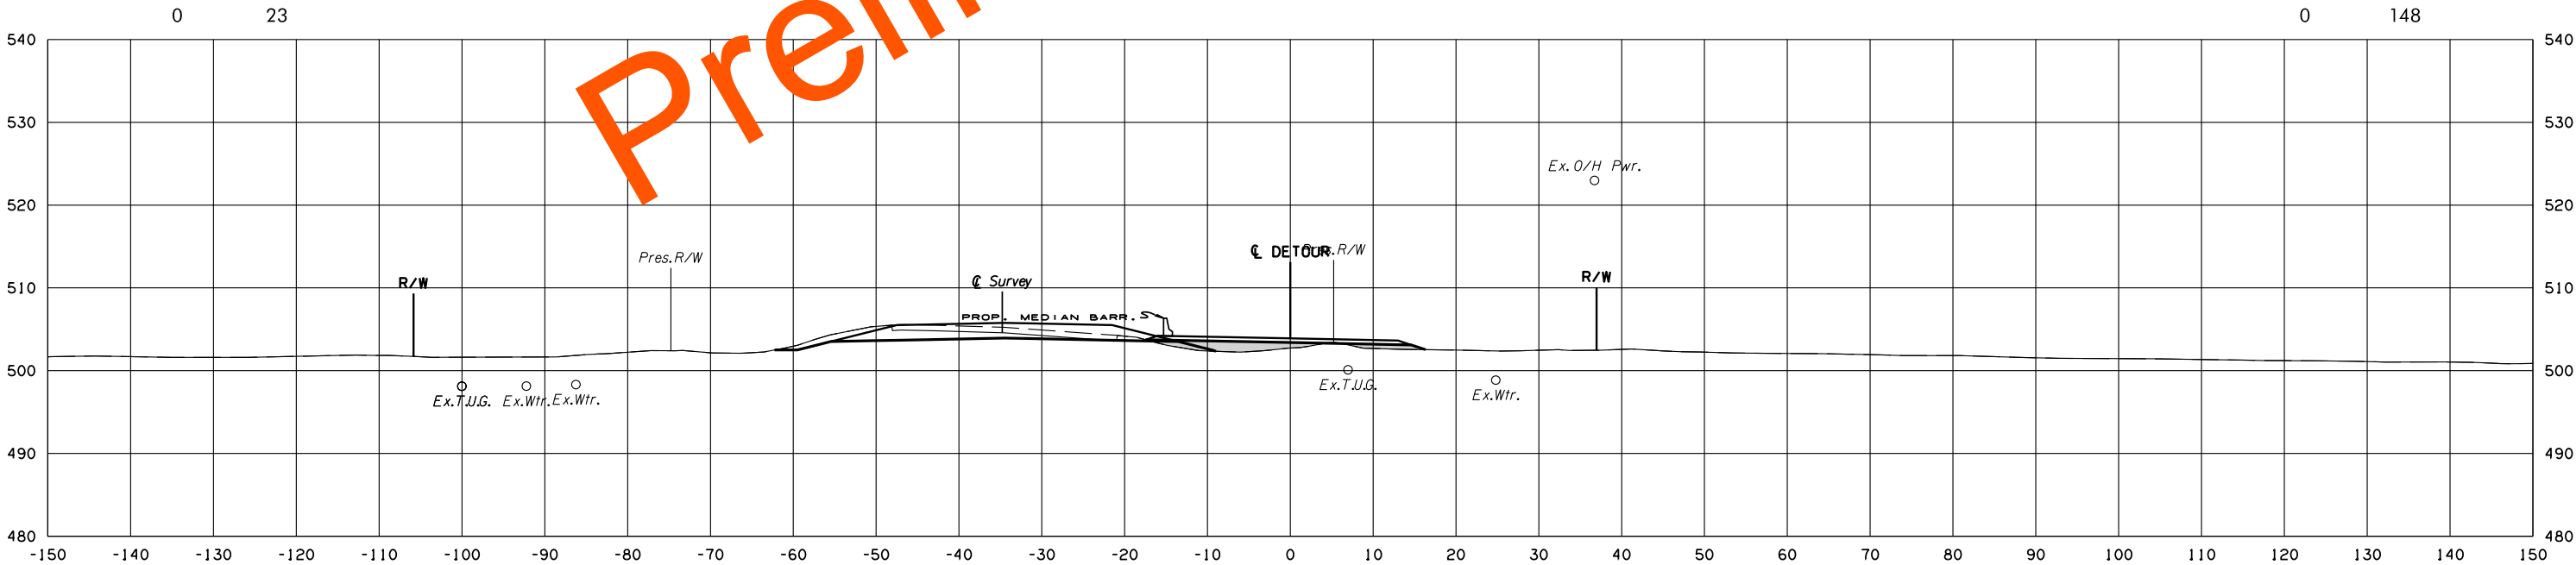

F.G.ELEV = 504.01
1102+00.00

SH-9 DETOUR 1

STATE JOB NO.	17127(28)
LEFLORE COUNTY	SHEET NO. X245



8/3/2022 3:45:03 PM
G:\PROJECTS\2024\3 0001 US 59 LeFlore Co\Roadway\1712728 Surfacing\XSections\1712728-SH9-DETOUR-XSECS.dgn

POE & ASSOCIATES, OKLAHOMA CITY, OK.					
FED. DIST. NO.	ROAD NO.	STATE	JOB PIECE NO.	FISCAL YEAR	TOTAL SHEETS
6		OKLA.			
DESCRIPTION			REVISIONS		DATE

AREA
CUT FILL

VOLUME
CUT FILL

8/3/2022 3:45:22 PM G:\PROJECTS\202943 0001 US 59 LeFlore Co\Roadway\1712728 Surfacing\XSections\1712728-SH9-DETOUR-XSECS.dgn

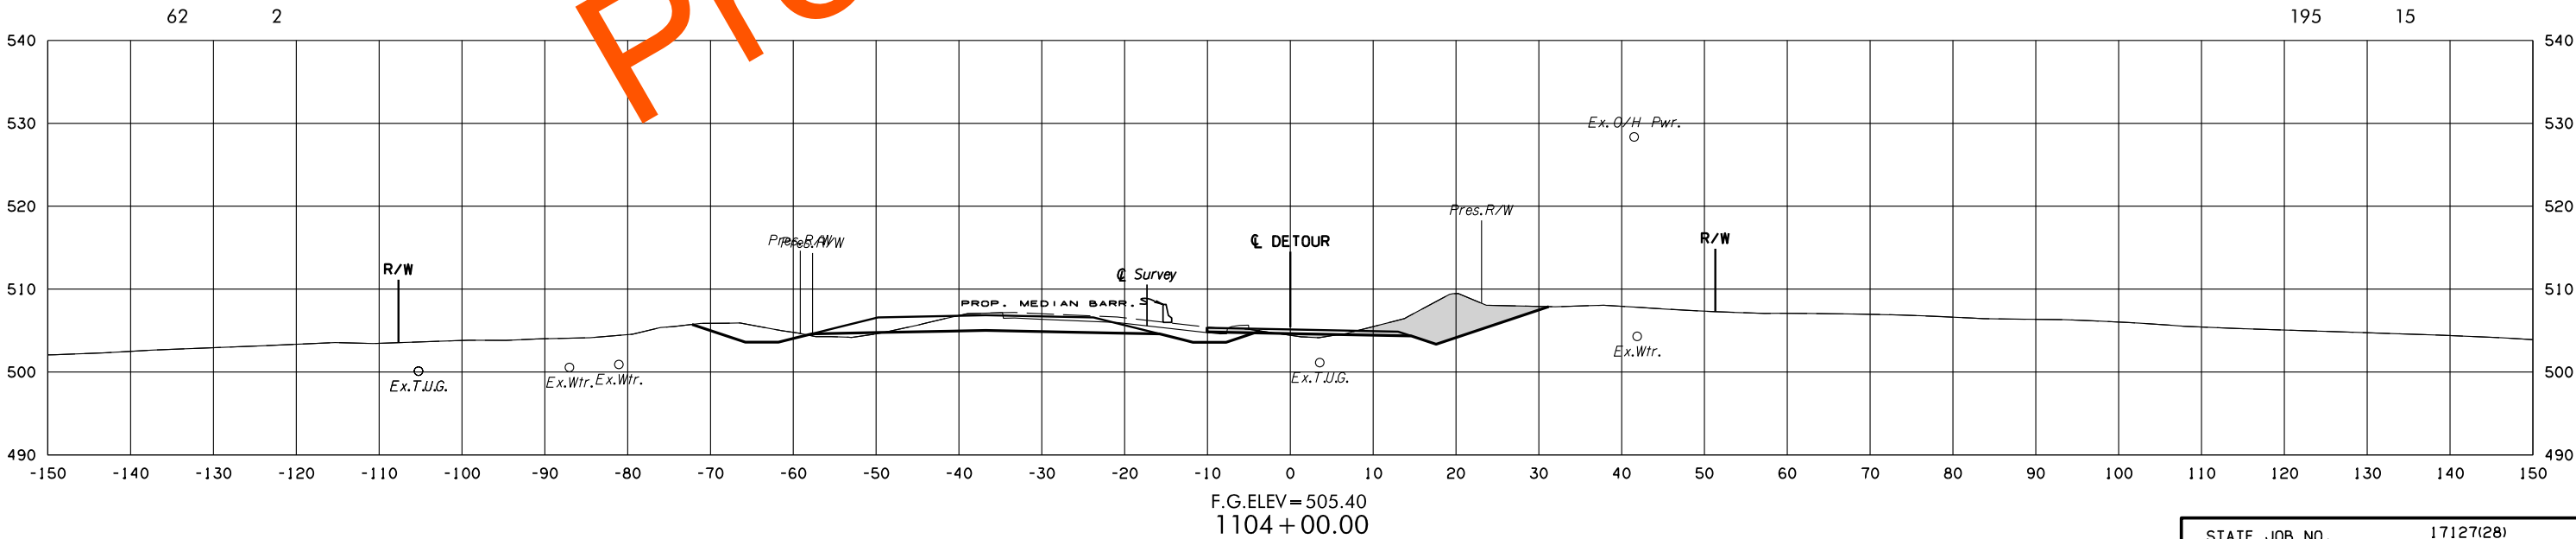
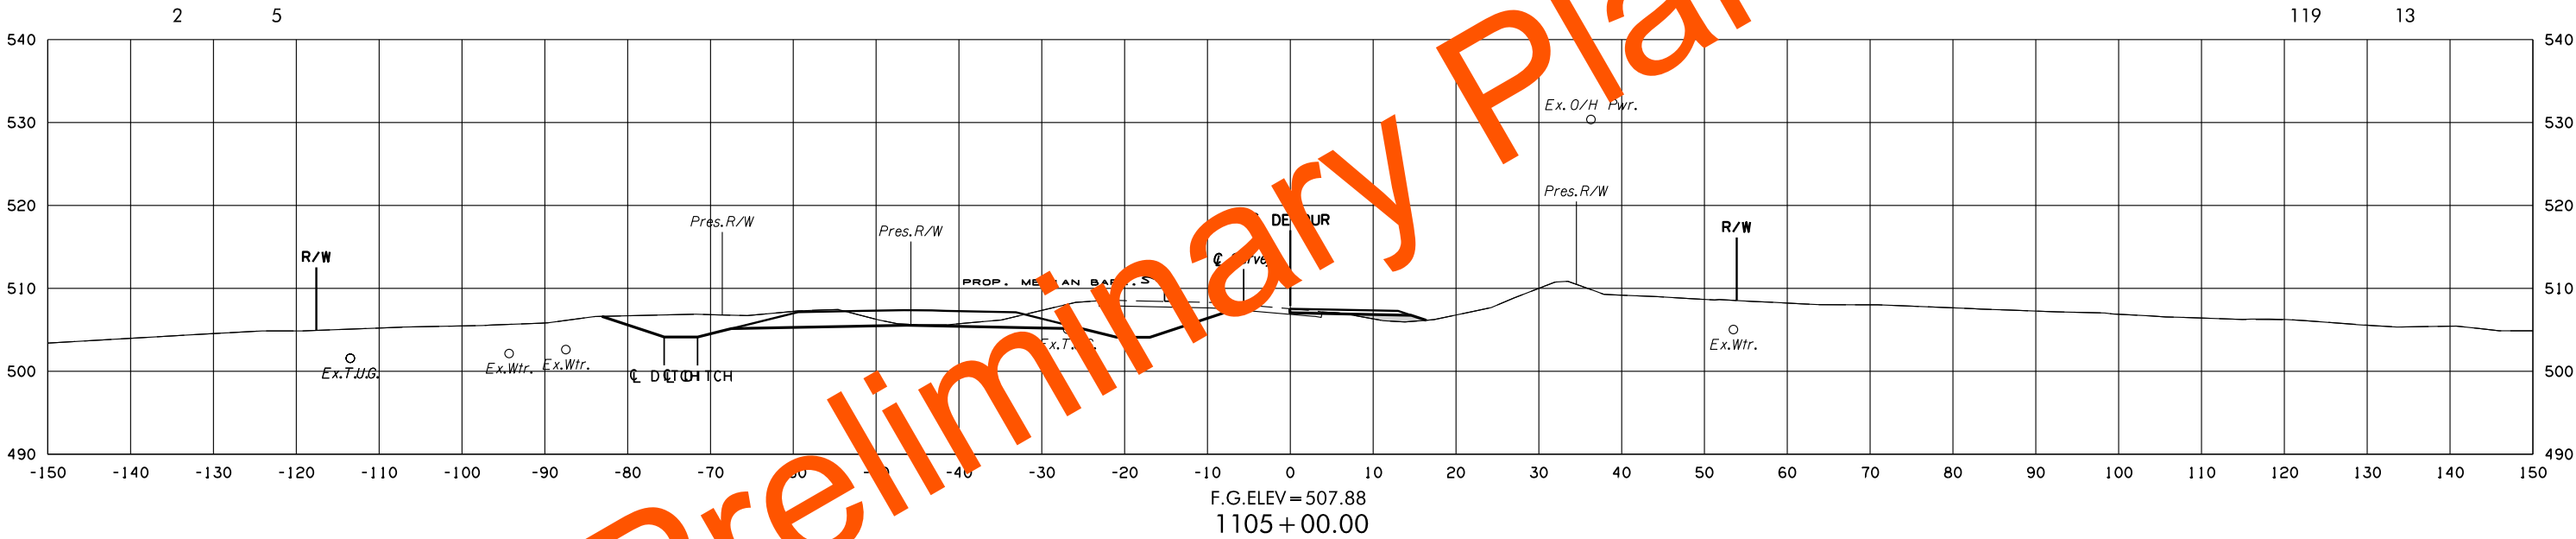


POE & ASSOCIATES, OKLAHOMA CITY, OK.					
FED. ROAD DIST. NO.	STATE	JOB PIECE NO.	FISCAL YEAR	SHEET NO.	TOTAL SHEETS
6	OKLA.				
DESCRIPTION			REVISIONS		DATE

AREA
CUT FILL

VOLUME
CUT FILL

8/3/2022 3:45:44 PM G:\PROJECTS\202943 0001 US 59 LeFlore Co\Roadway\1712728 Surfacing\XSections\1712728-SH9-DETOUR-XSECS.dgn

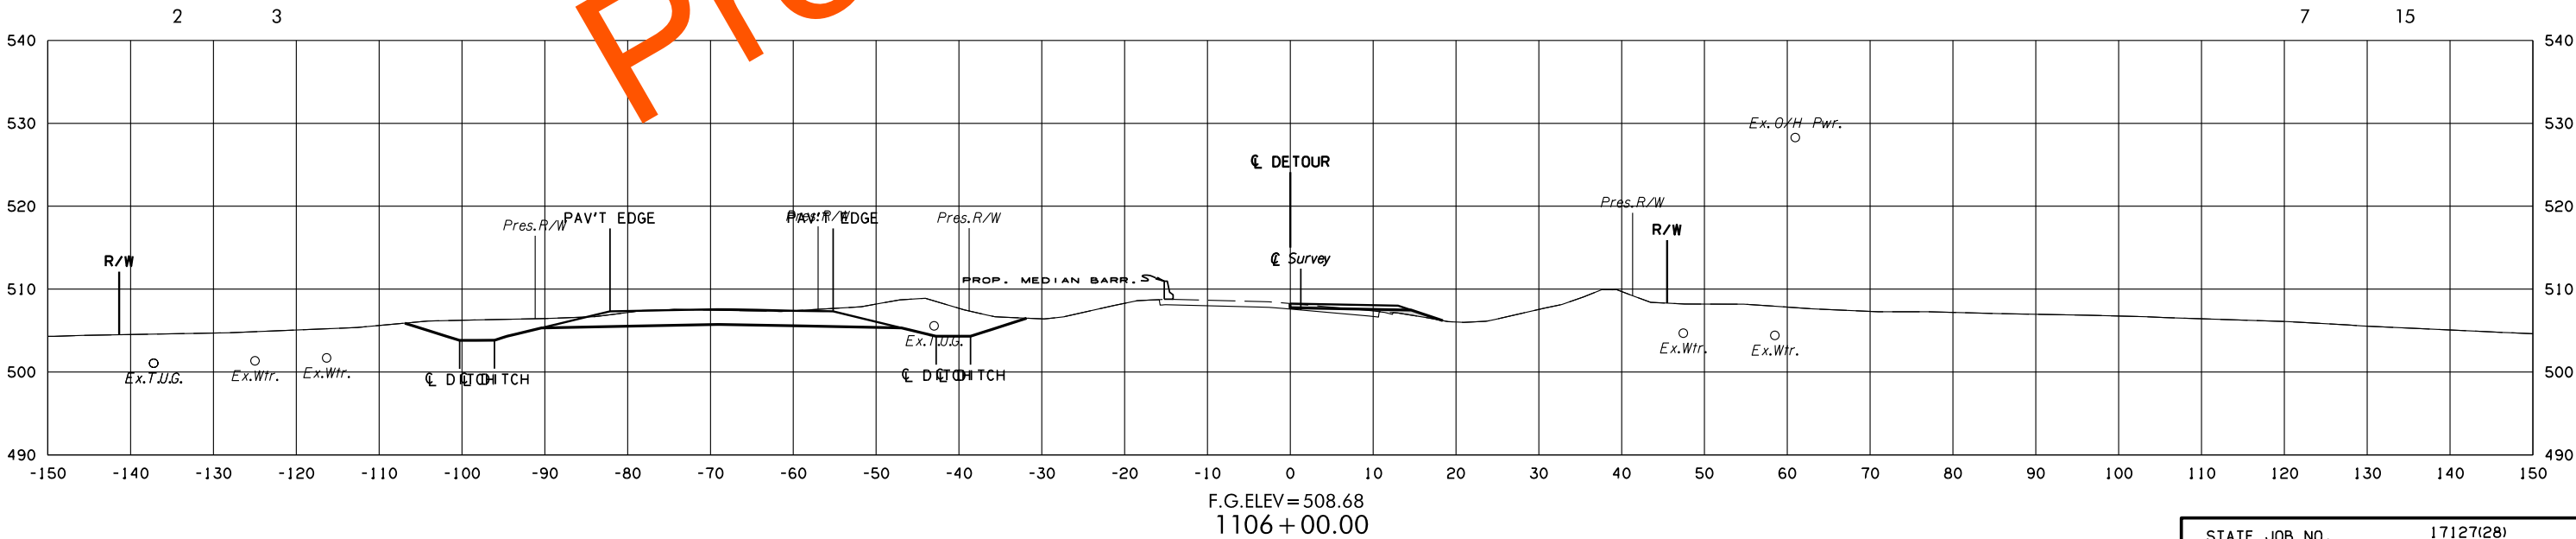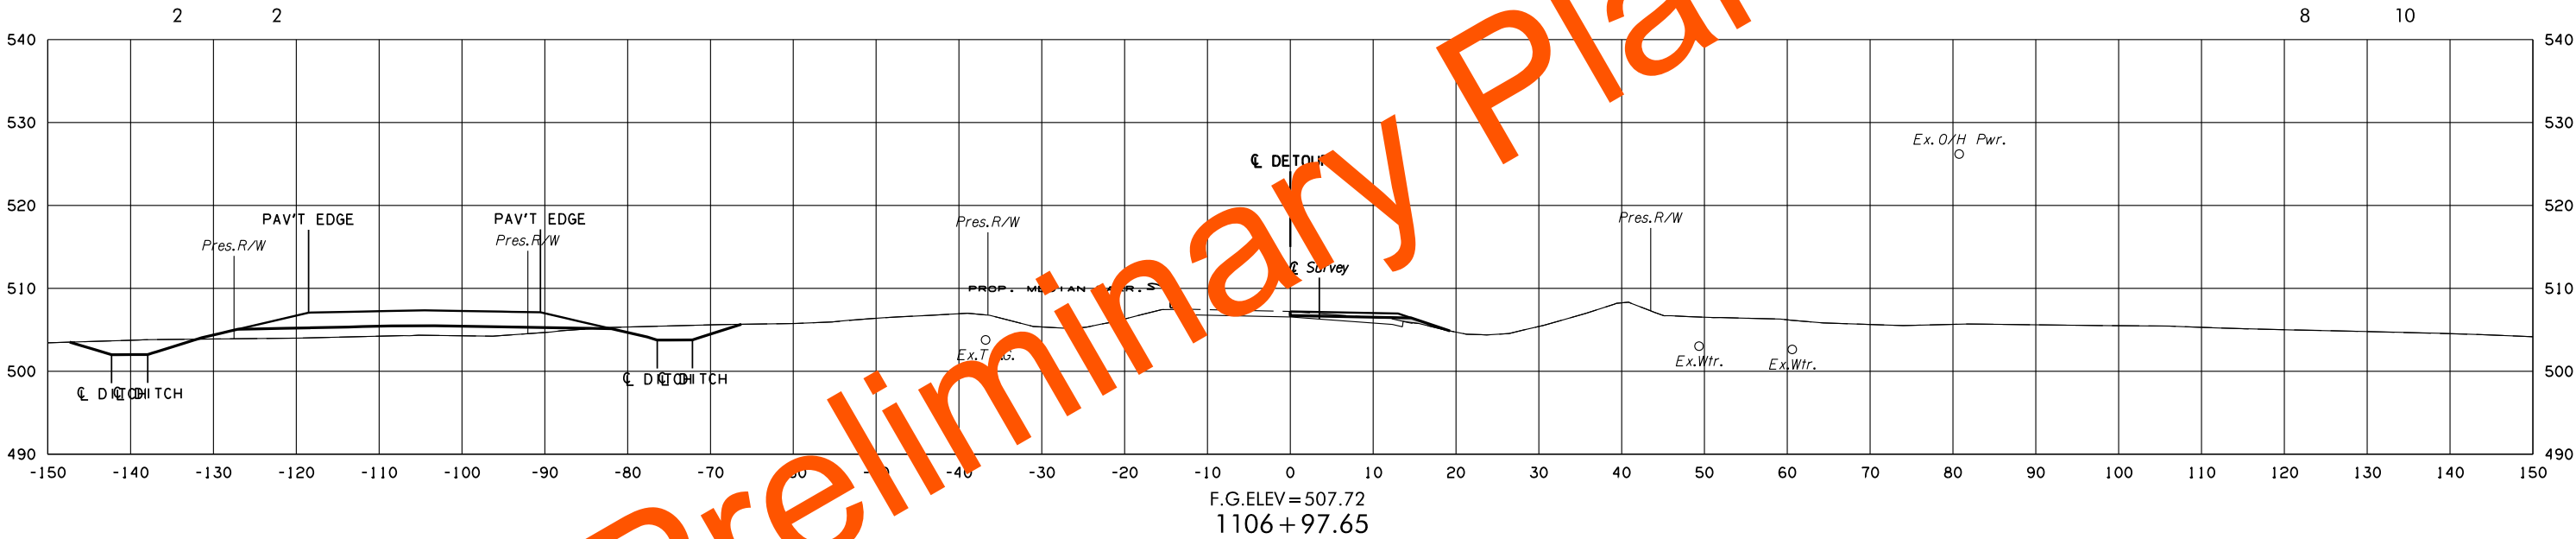



SH-9 DETOUR 1

STATE JOB NO.	17127(28)
LEFLORE COUNTY	SHEET NO. X247

POE & ASSOCIATES, OKLAHOMA CITY, OK.						
FED. DIST. NO.	ROAD NO.	STATE	JOB PIECE NO.	FISCAL YEAR	SHEET NO.	TOTAL SHEETS
6		OKLA.				
DESCRIPTION			REVISIONS		DATE	

AREA
CUT FILL

VOLUME
CUT FILL

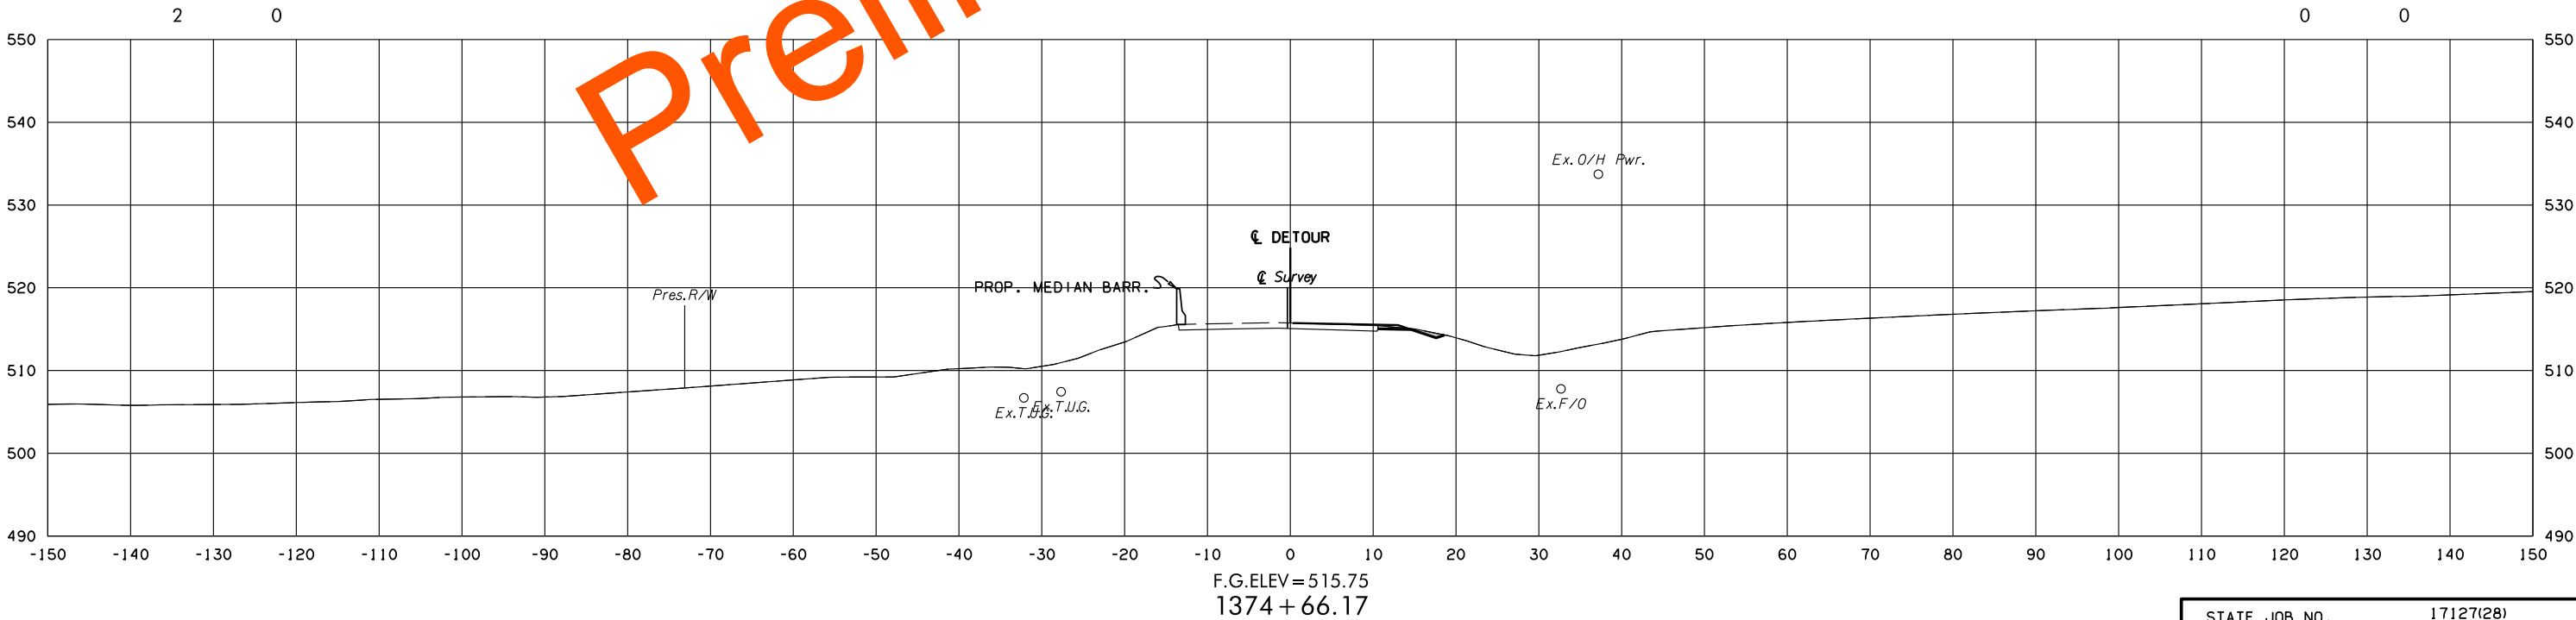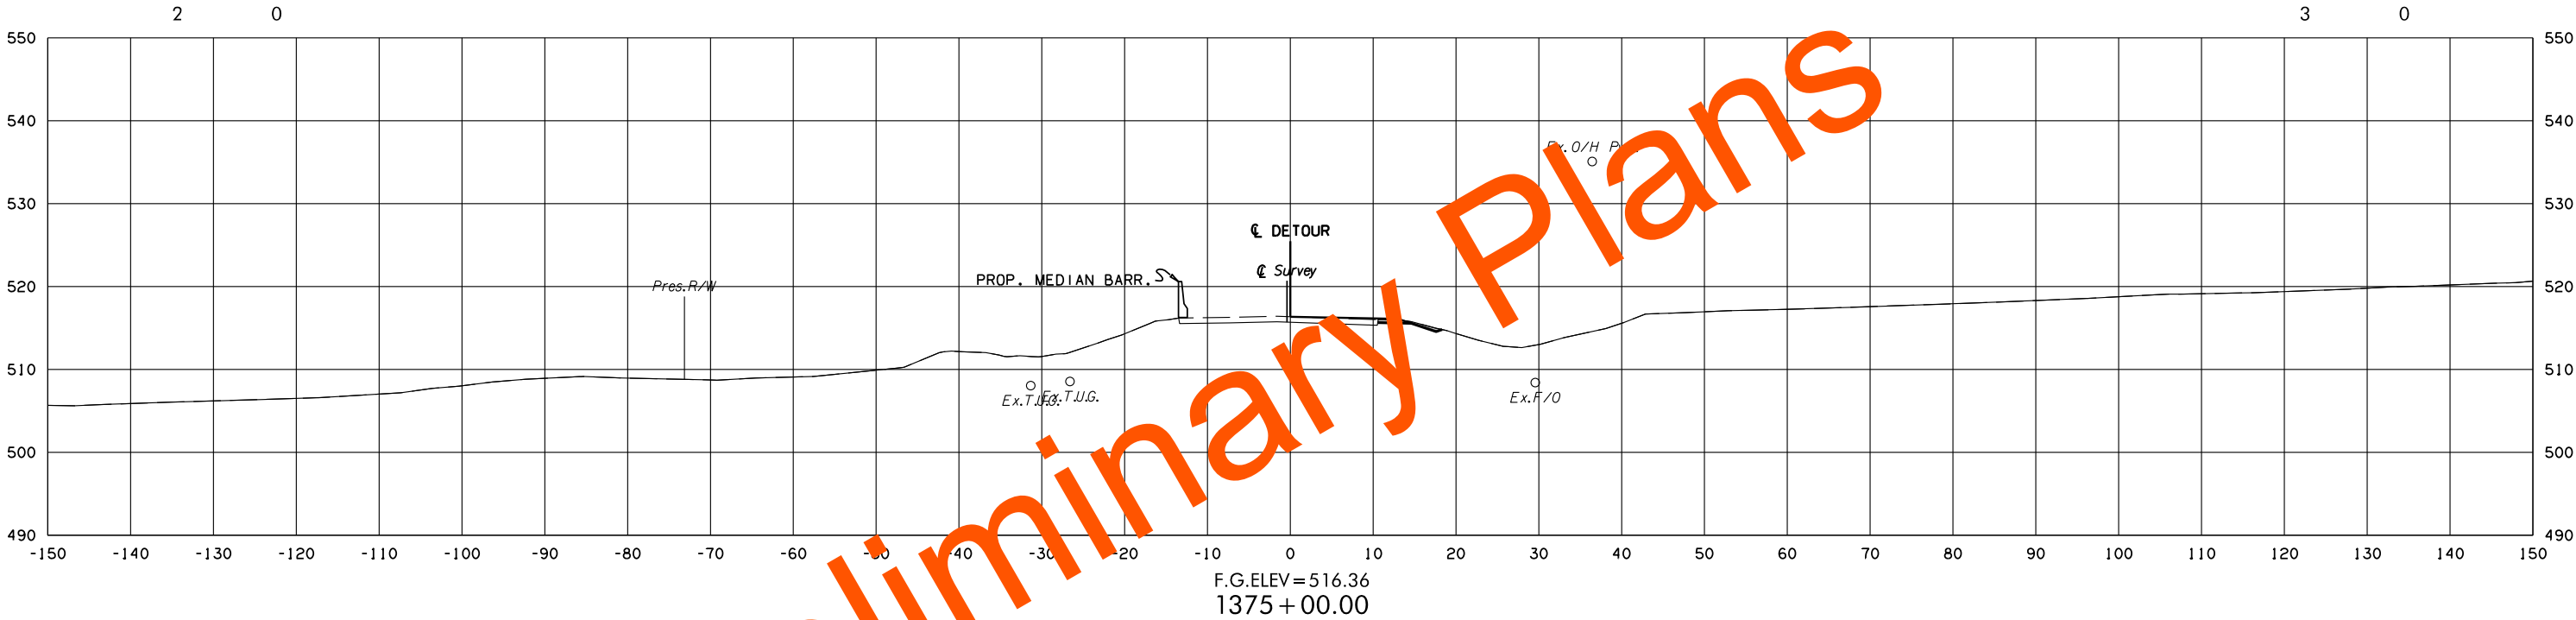


8/3/2022 3:47:43 PM G:\PROJECTS\2024\3 0001 US 59 LeFlore Co\Roadway\1712728 Surfacing\XSections\1712728-US-59-DETOUR-XSECS.dgn


POE & ASSOCIATES, OKLAHOMA CITY, OK.						
FED. DIST. NO.	ROAD NO.	STATE	JOB PIECE NO.	FISCAL YEAR	SHEET NO.	TOTAL SHEETS
6		OKLA.				
DESCRIPTION			REVISIONS		DATE	

AREA
CUT FILL

VOLUME
CUT FILL

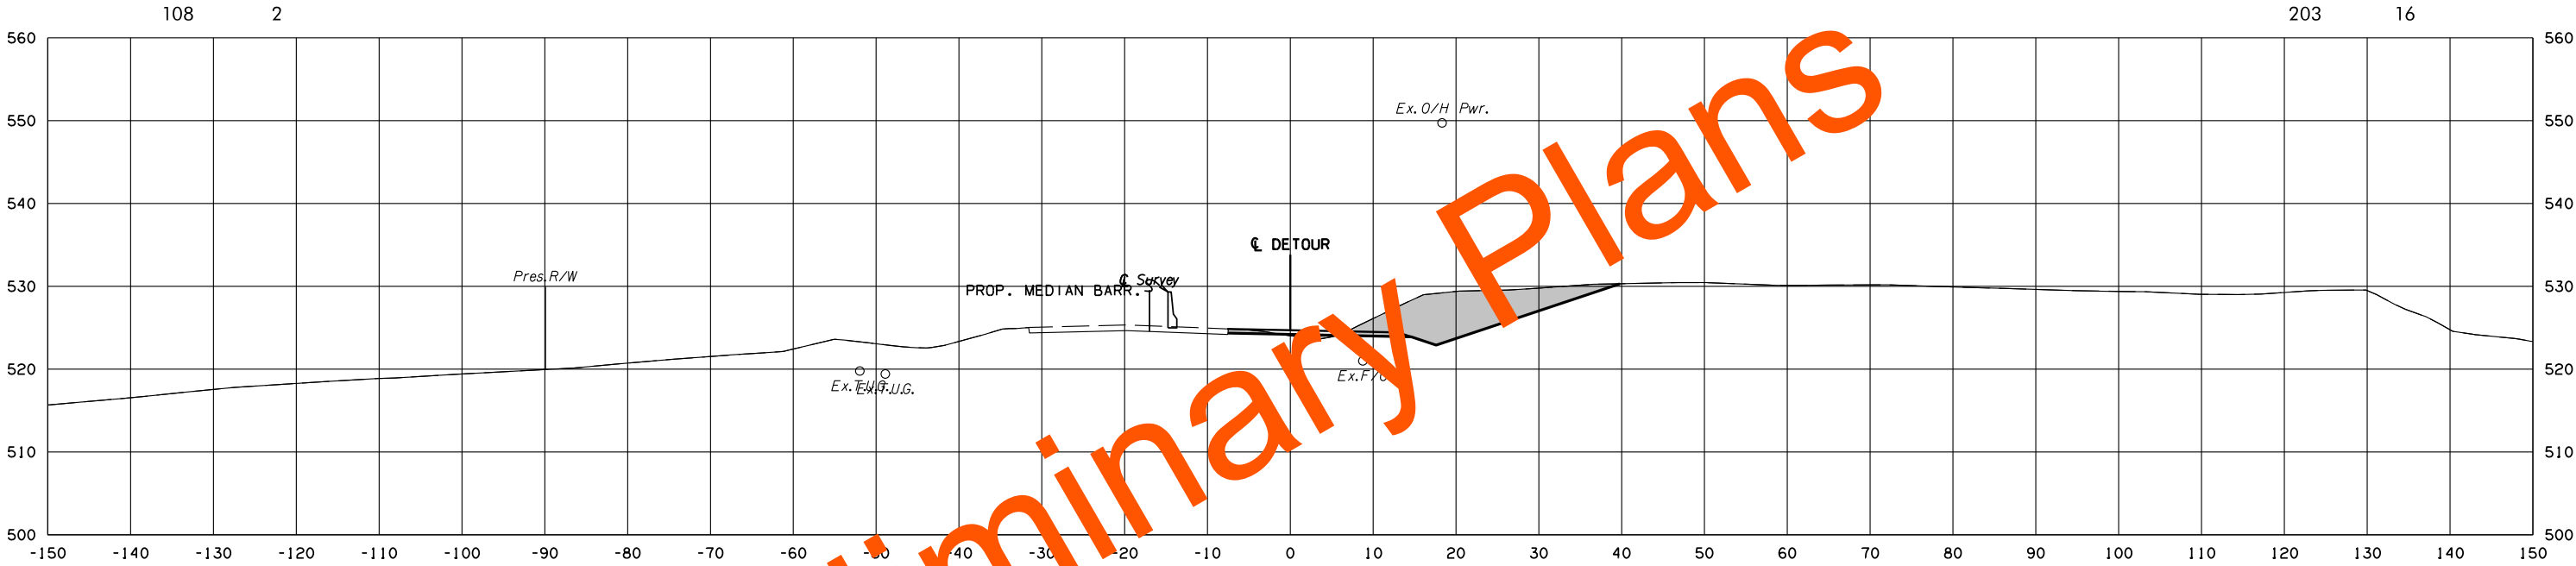

F.G. ELEV = 524.70
1379+00.00

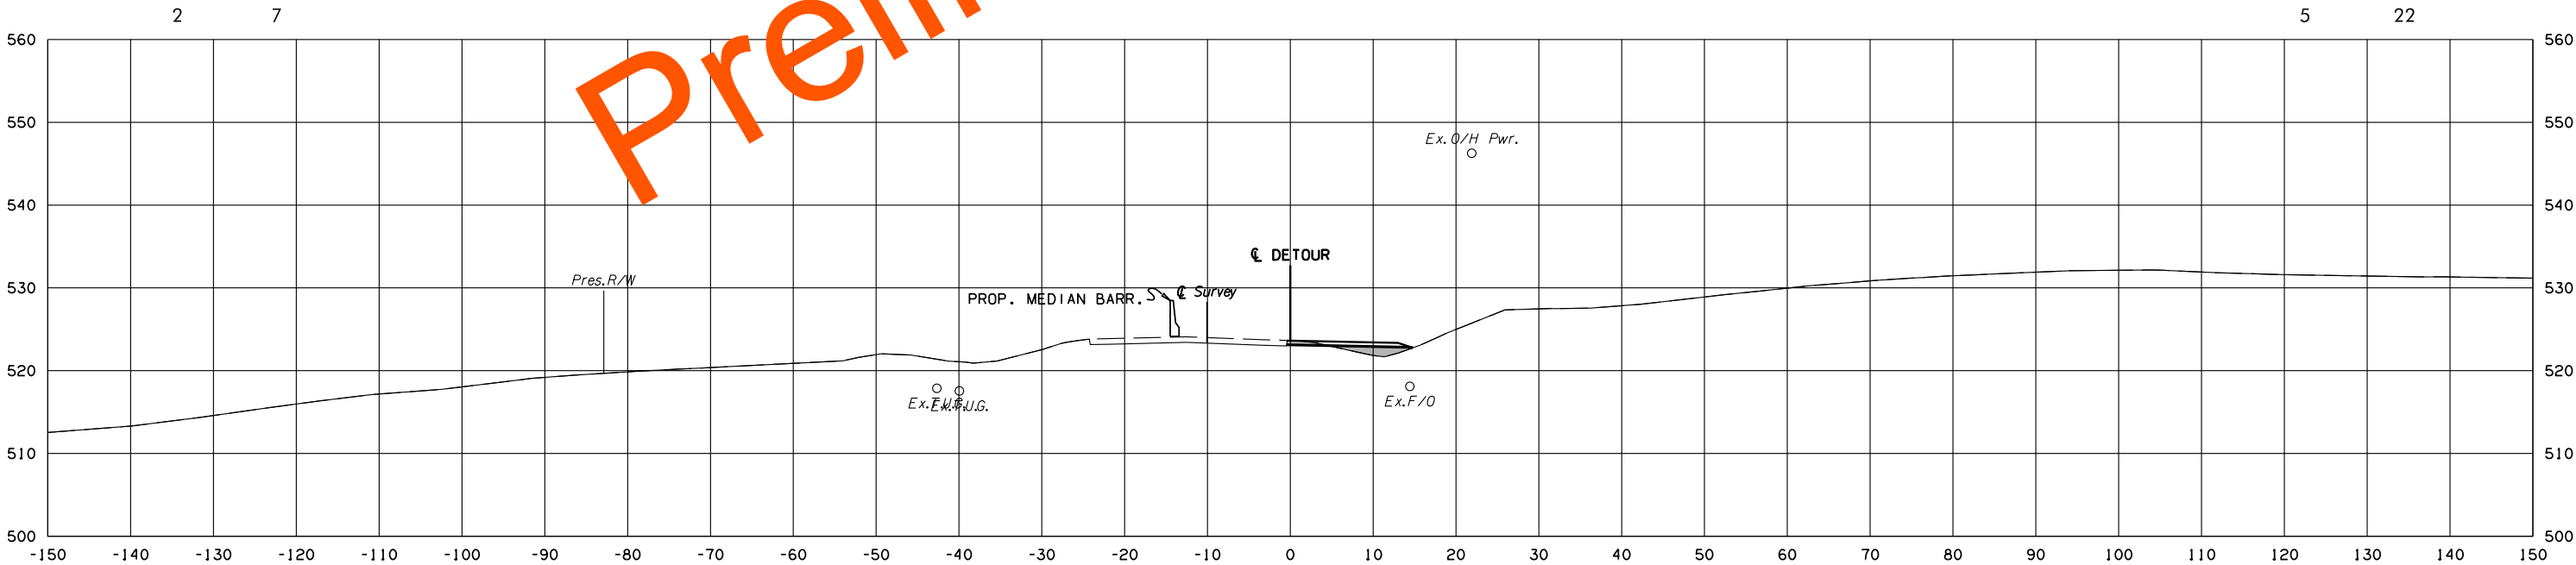

F.G. ELEV = 523.62
1378+00.00

US-59 DETOUR 2



STATE JOB NO.	17127(28)
LEFLORE COUNTY	SHEET NO. X250

8/3/2022 3:47:56 PM G:\PROJECTS\2024\3 0001 US 59 LeFlore Co\Roadway\1712728 Surfacing\Xsections\1712728-US-59-DETOUR-XSECS.dgn

POE & ASSOCIATES, OKLAHOMA CITY, OK.						
FED. DIST. NO.	ROAD NO.	STATE	JOB PIECE NO.	FISCAL YEAR	SHEET NO.	TOTAL SHEETS
6		OKLA.				
DESCRIPTION			REVISIONS		DATE	

AREA
CUT FILL

VOLUME
CUT FILL

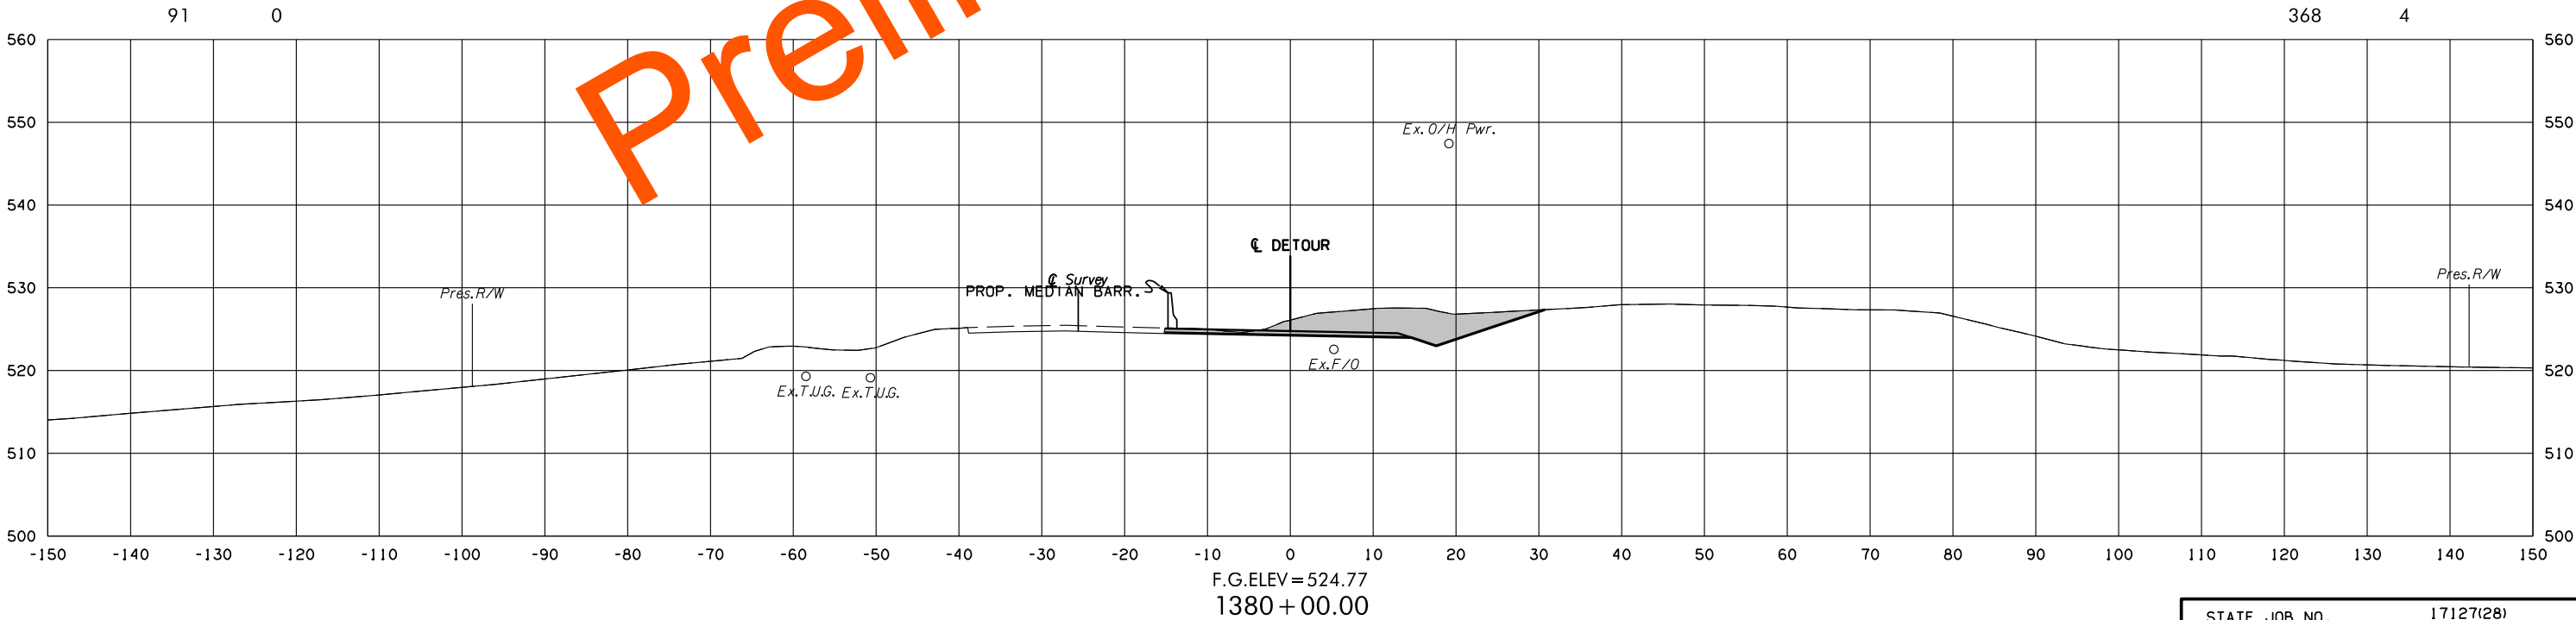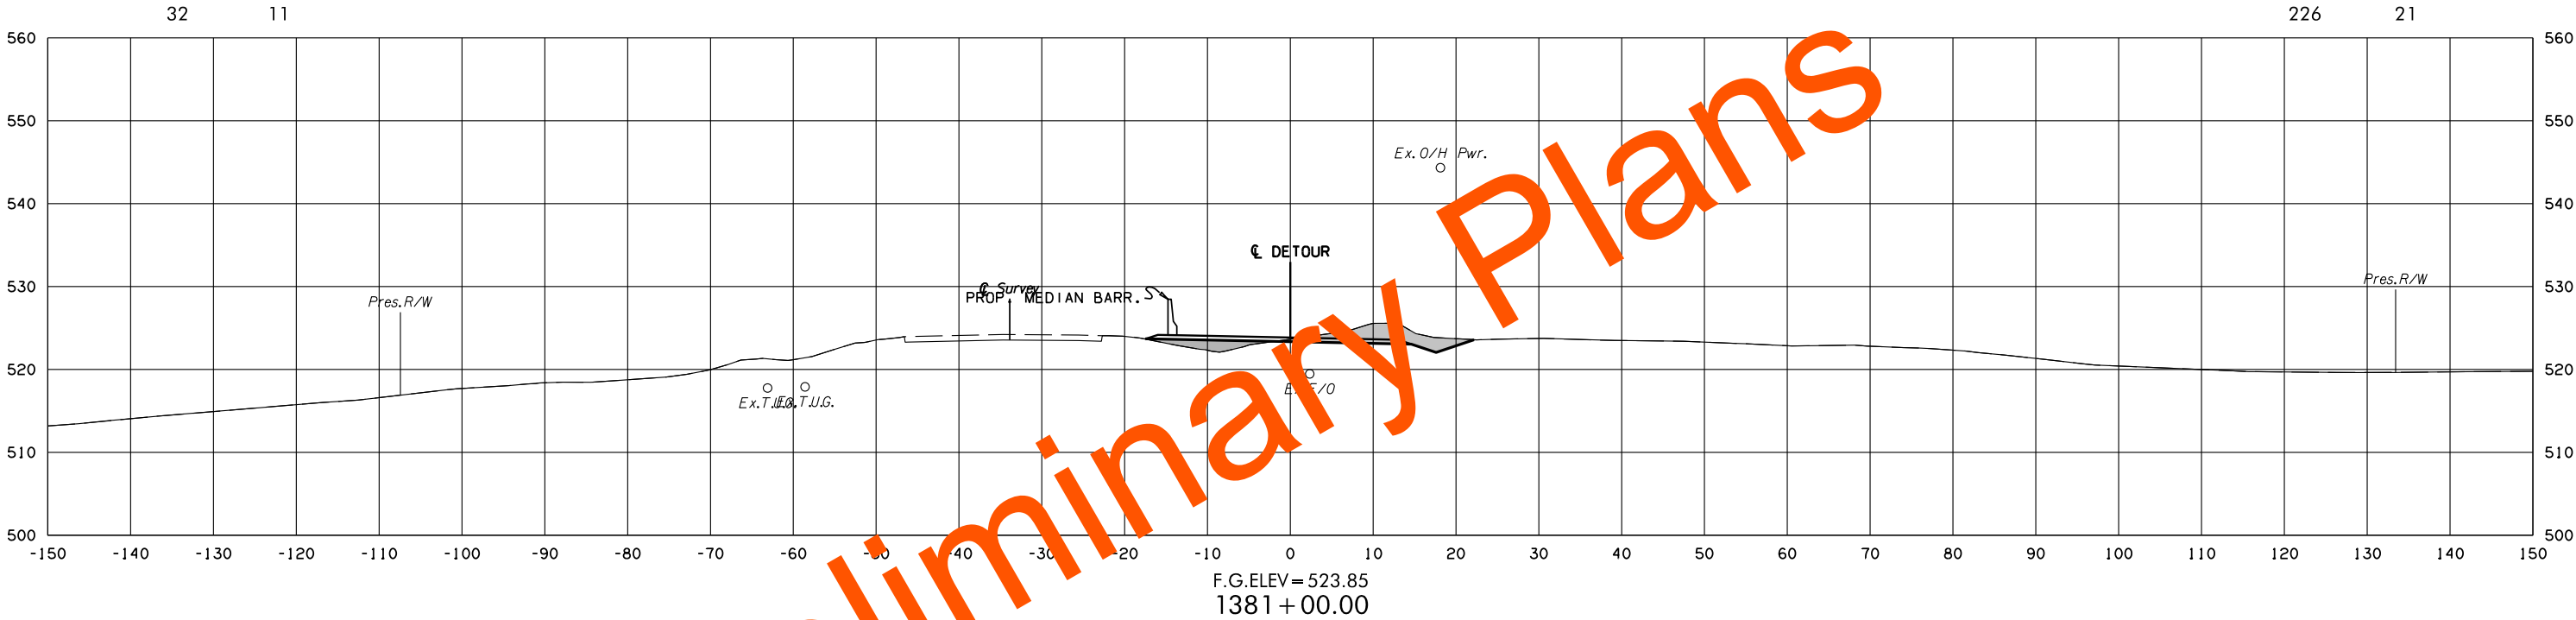

US-59 DETOUR 2



STATE JOB NO.	17127(28)
LEFLORE COUNTY	SHEET NO. X251

8/3/2022 3:48:26 PM G:\PROJECTS\2024\3 0001 US 59 LeFlore Co\Roadway\1712728 Surfacing\XSections\1712728-US-59-DETOUR-XSECS.dgn

POE & ASSOCIATES, OKLAHOMA CITY, OK.						
FED. DIST. NO.	ROAD NO.	STATE	JOB PIECE NO.	FISCAL YEAR	SHEET NO.	TOTAL SHEETS
6		OKLA.				
DESCRIPTION			REVISIONS		DATE	

AREA
CUT FILL

VOLUME
CUT FILL

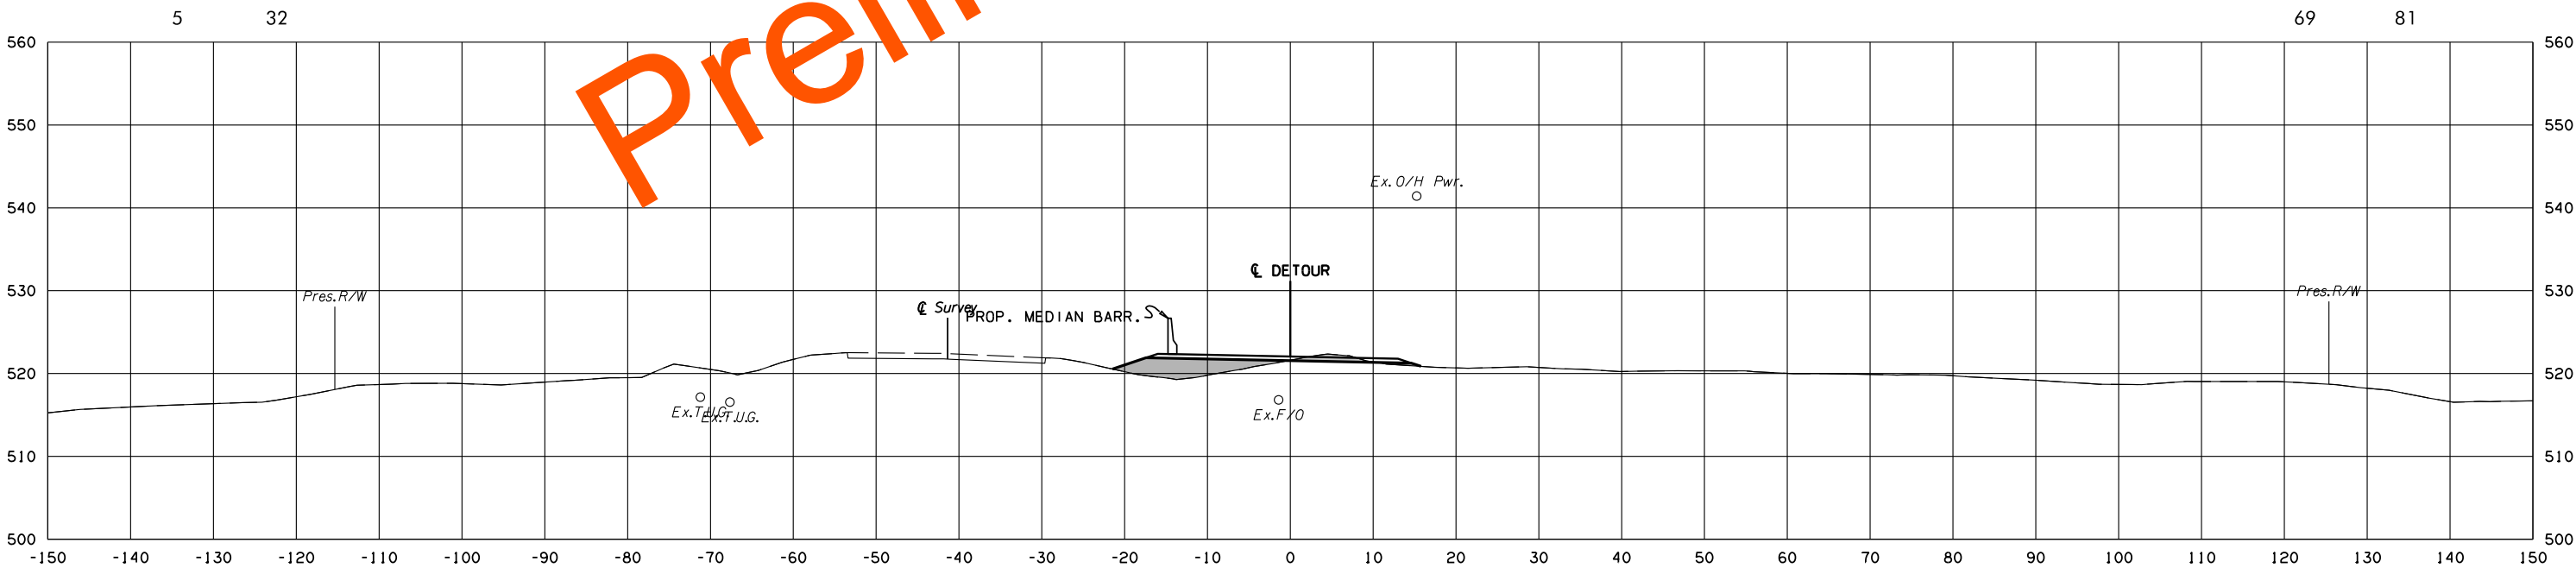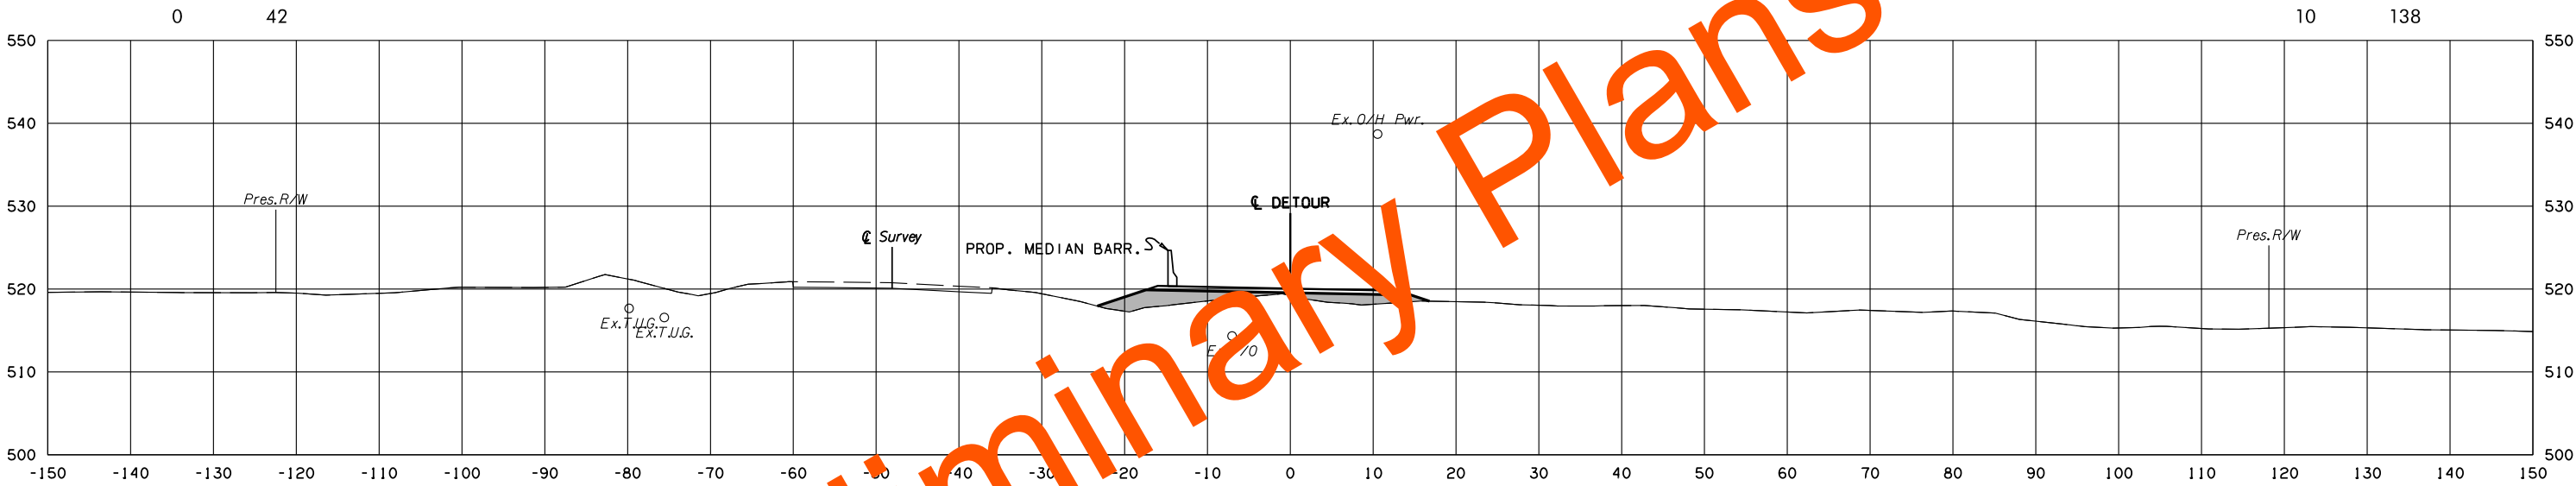

8/3/2022 3:48:48 PM
G:\PROJECTS\2024\3 0001 US 59 LeFlore Co\Roadway\1712728 Surfacing\Xsections\1712728-US-59-DETOUR-XSECS.dgn

US-59 DETOUR 2



STATE JOB NO. 17127(28)
LEFLORE COUNTY SHEET NO. X252

POE & ASSOCIATES, OKLAHOMA CITY, OK.						
FED. DIST. NO.	ROAD NO.	STATE	JOB PIECE NO.	FISCAL YEAR	SHEET NO.	TOTAL SHEETS
6		OKLA.				
DESCRIPTION			REVISIONS		DATE	

AREA
CUT FILL

VOLUME
CUT FILL

8/3/2022 3:49:06 PM G:\PROJECTS\202943 0001 US 59 LeFlore Co\Roadway\1712728 Surfacing\XSections\1712728-US-59-DETOUR-XSECS.dgn

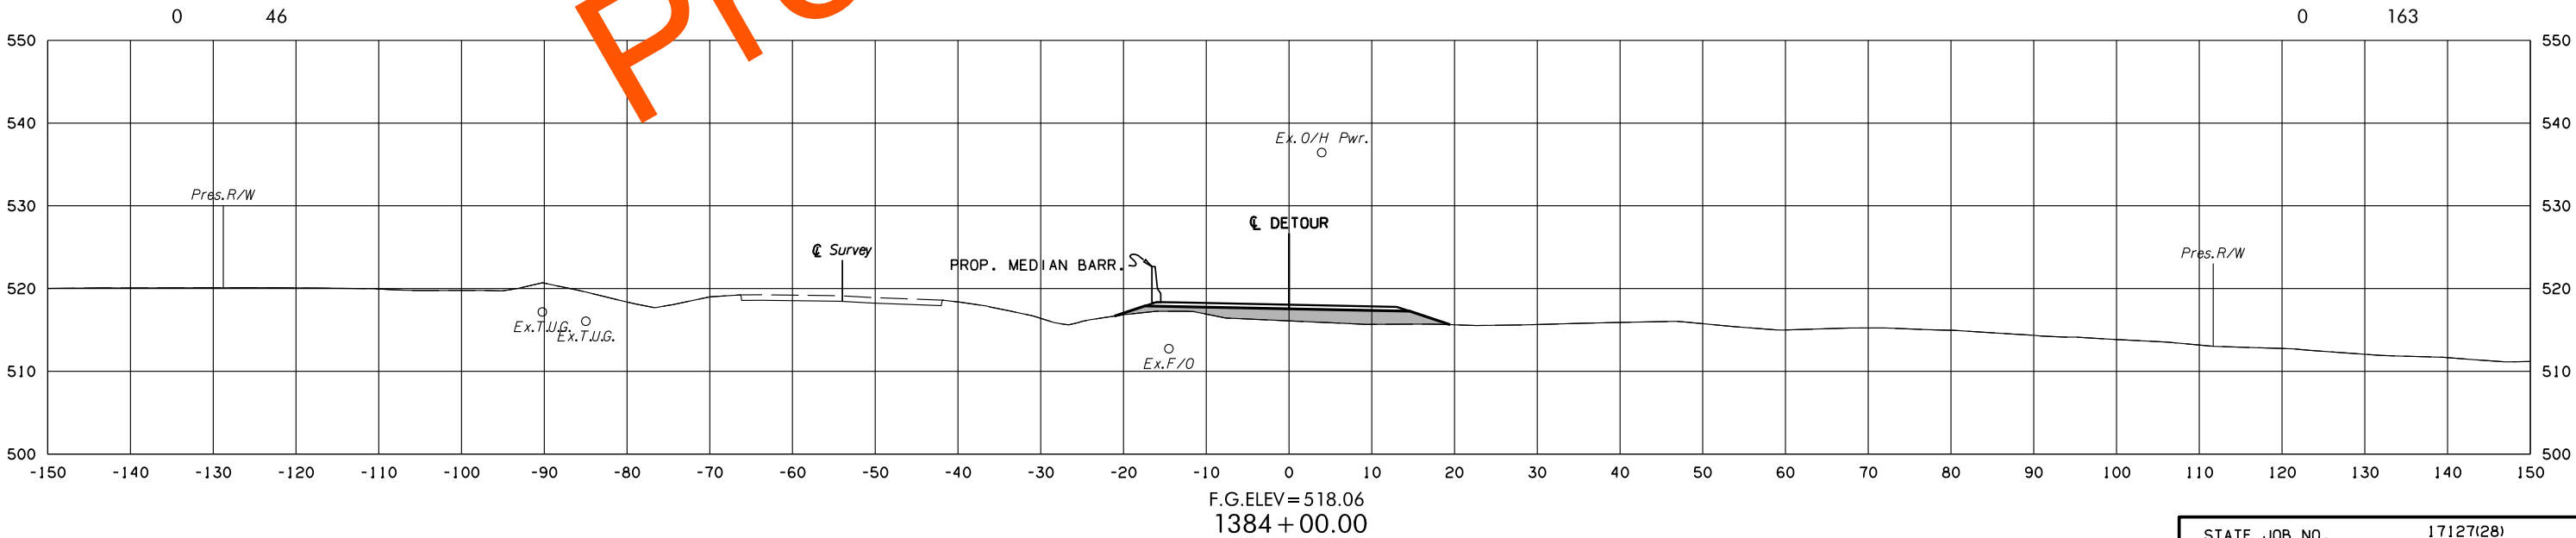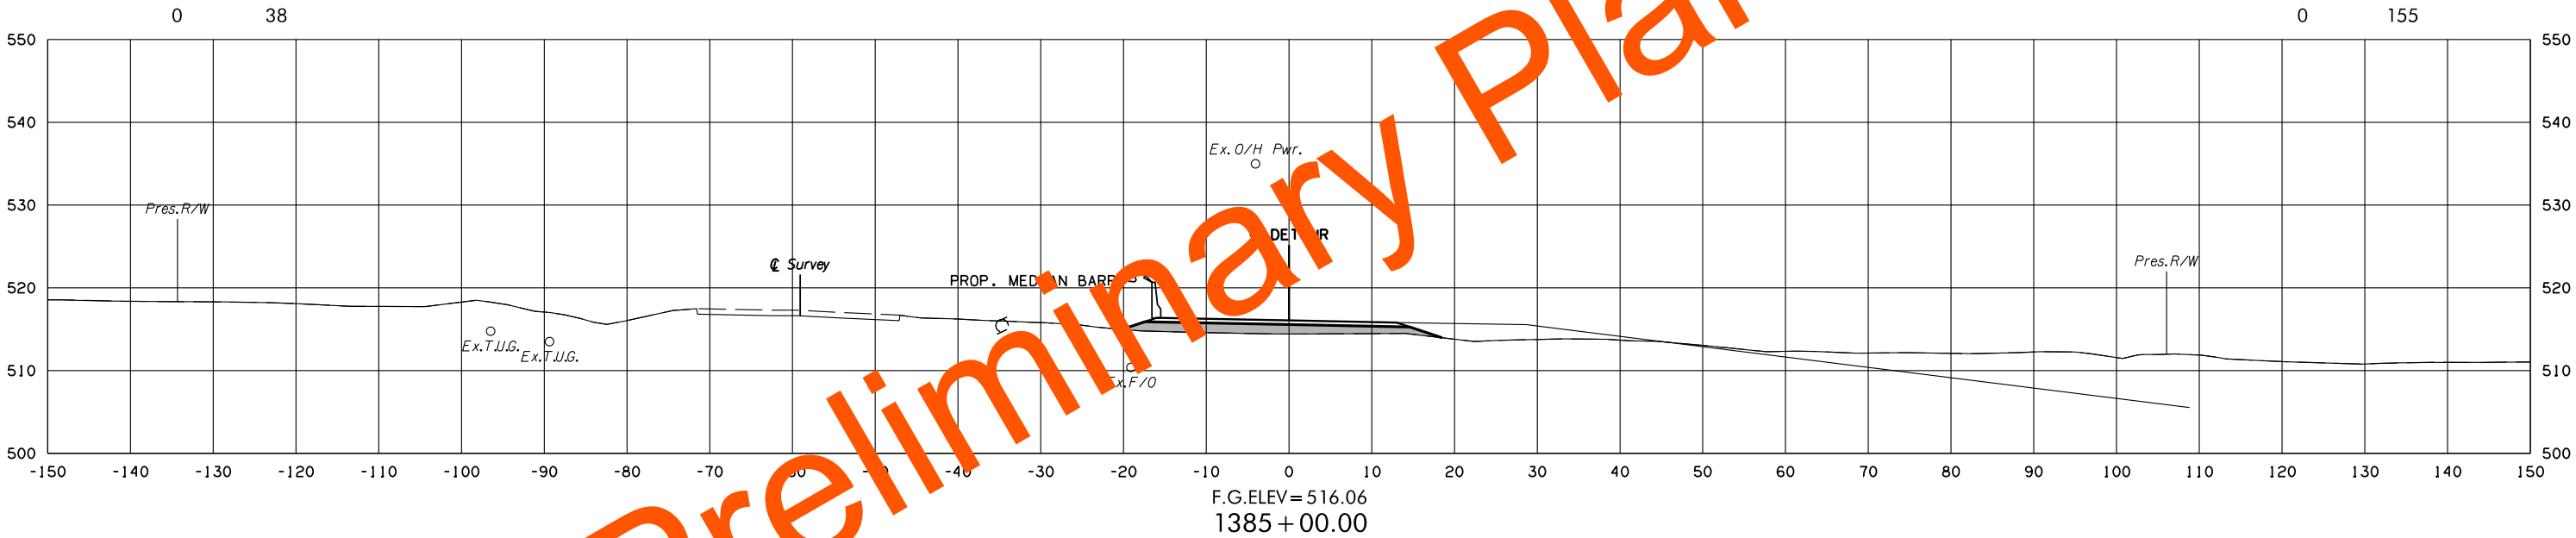



US-59 DETOUR 2

STATE JOB NO. 17127(28)
LEFLORE COUNTY SHEET NO. X253

POE & ASSOCIATES, OKLAHOMA CITY, OK.						
FED. DIST. NO.	ROAD NO.	STATE	JOB PIECE NO.	FISCAL YEAR	SHEET NO.	TOTAL SHEETS
6		OKLA.				
DESCRIPTION			REVISIONS		DATE	

AREA
CUT FILL

VOLUME
CUT FILL

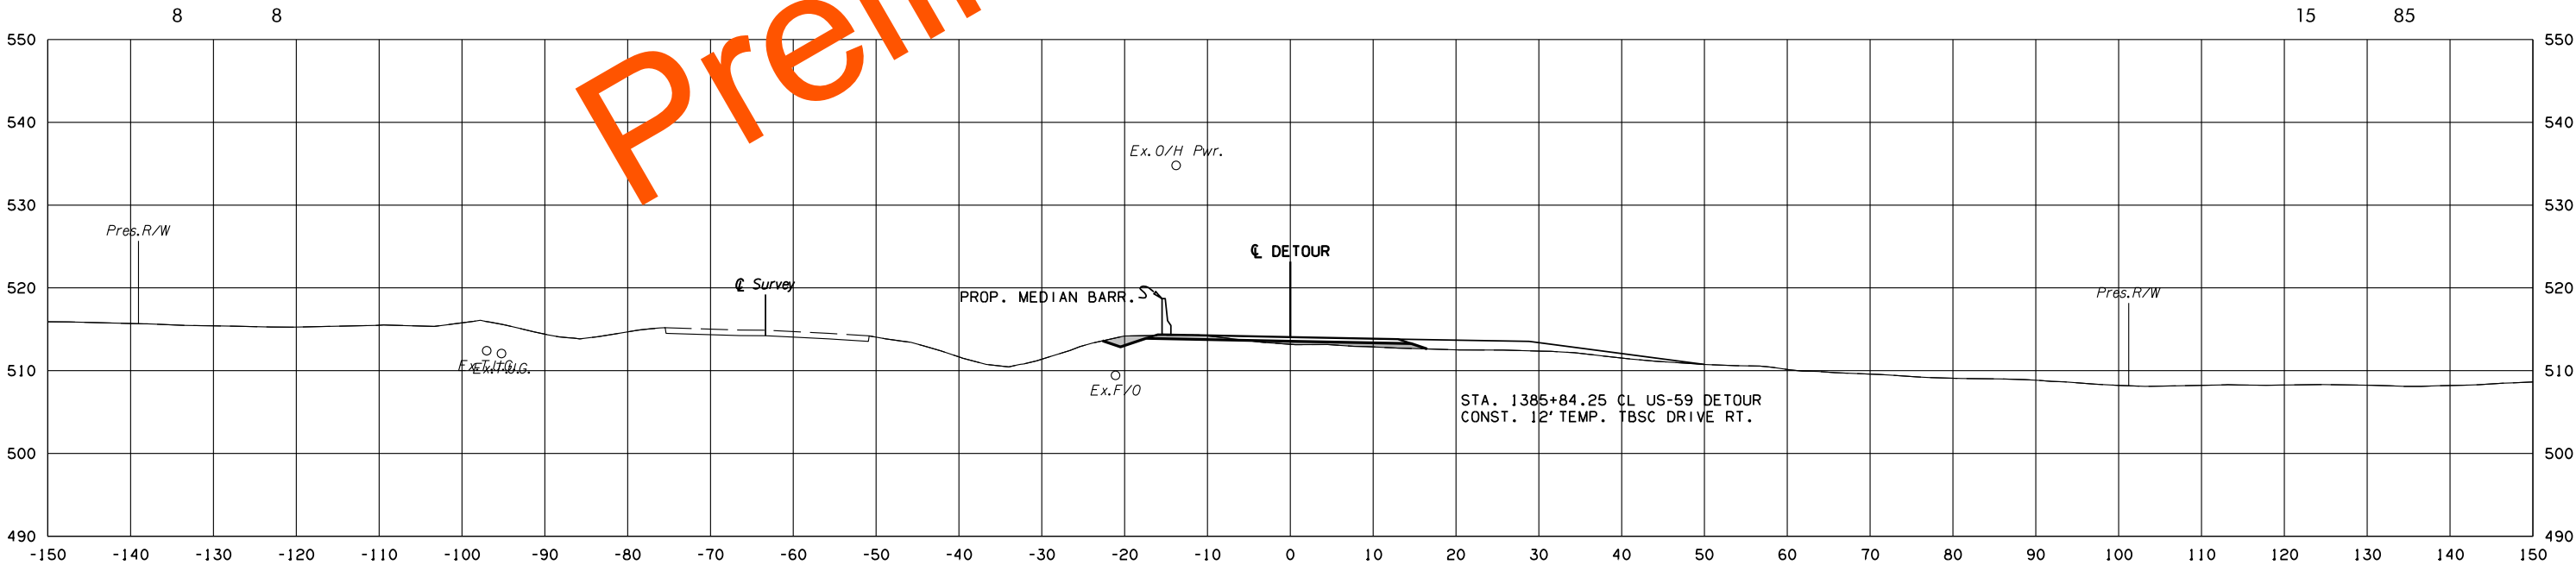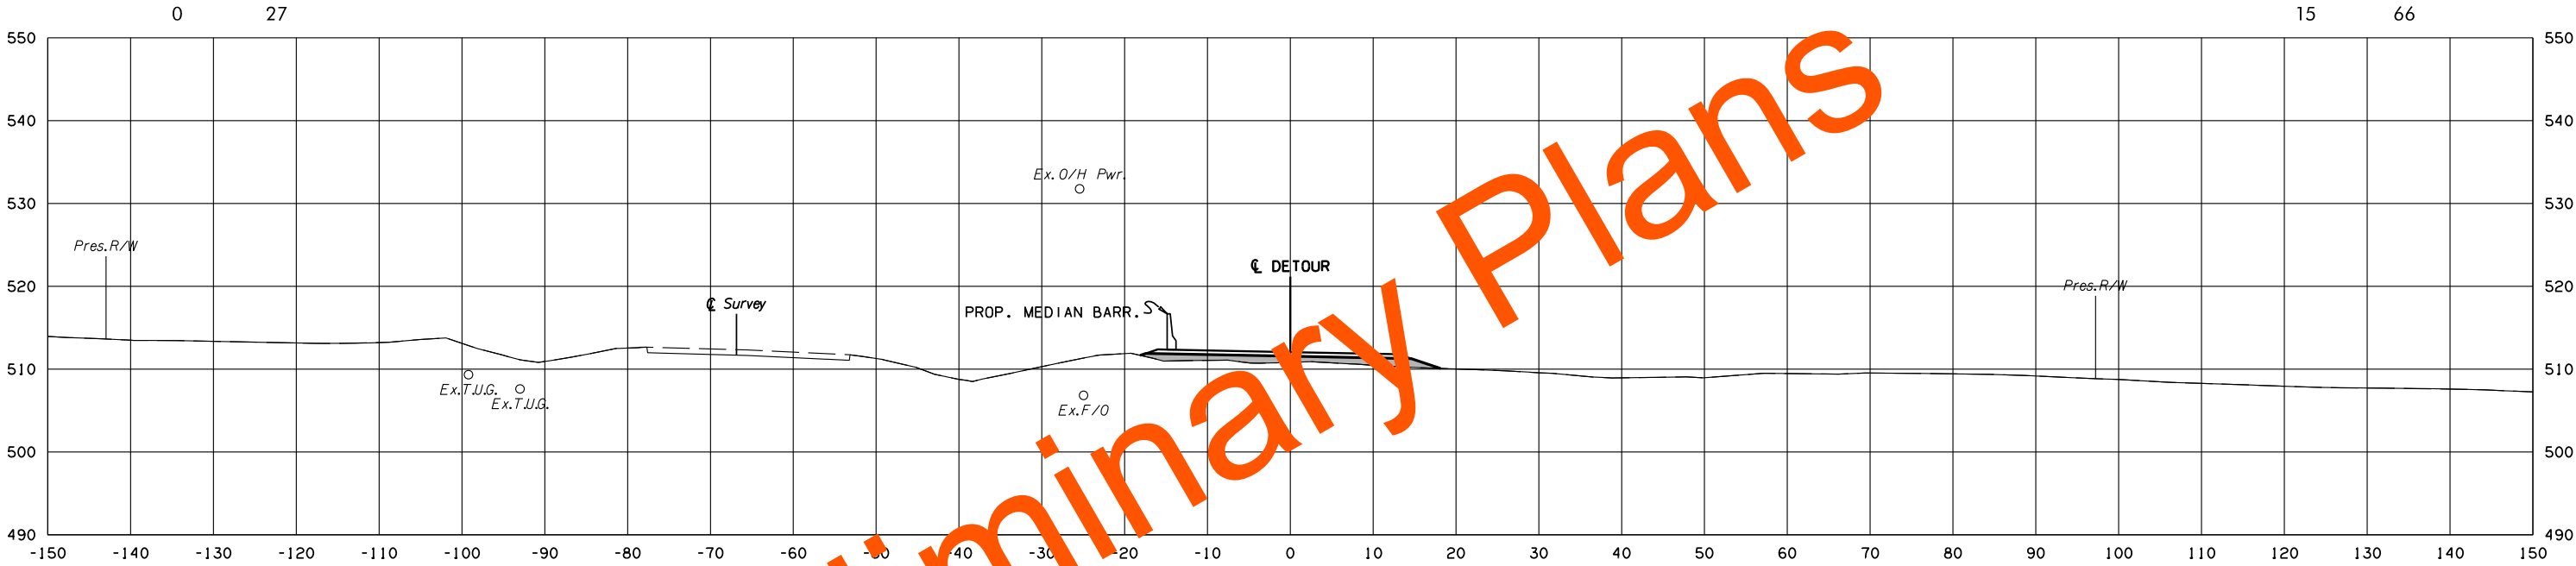



8/3/2022 3:49:31 PM G:\PROJECTS\2024\3 US 59 LeFlore Co\Roadway\1712728 Surfacing\XSections\1712728-US-59-DETOUR-XSECS.dgn

POE & ASSOCIATES, OKLAHOMA CITY, OK.						
FED. ROAD DIST. NO.	STATE	JOB PIECE NO.	FISCAL YEAR	SHEET NO.	TOTAL SHEETS	
6	OKLA.					
DESCRIPTION			REVISIONS		DATE	

AREA
CUT FILL

VOLUME
CUT FILL

8/3/2022 3:49:54 PM G:\PROJECTS\202943 0001 US 59 LeFlore Co\Roadway\1712728 Surfacing\XSections\1712728-US-59-DETOUR-XSECS.dgn

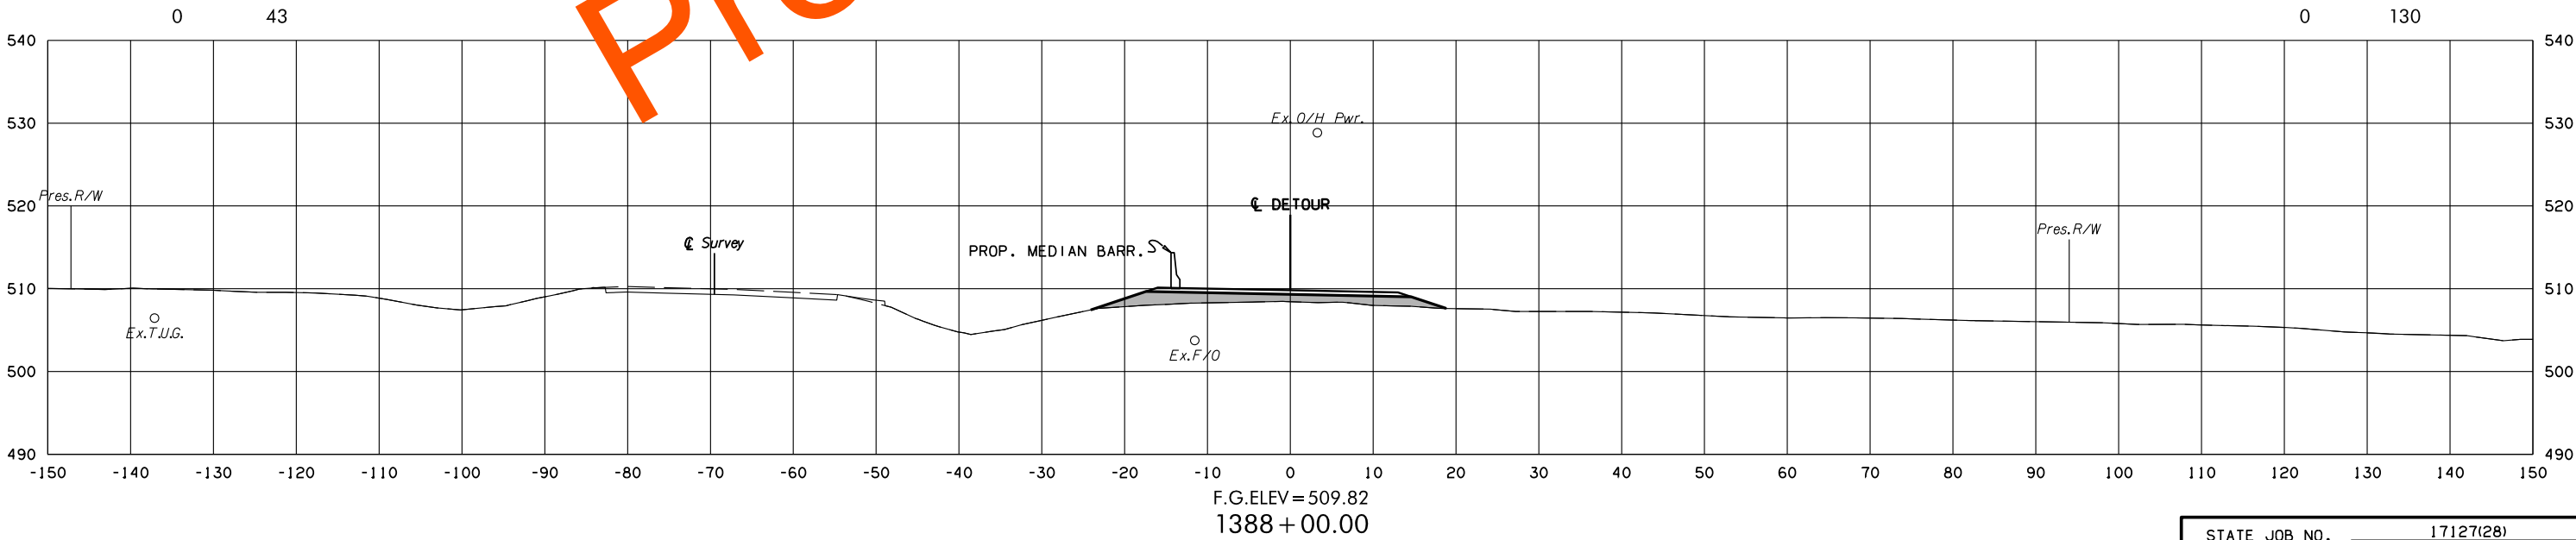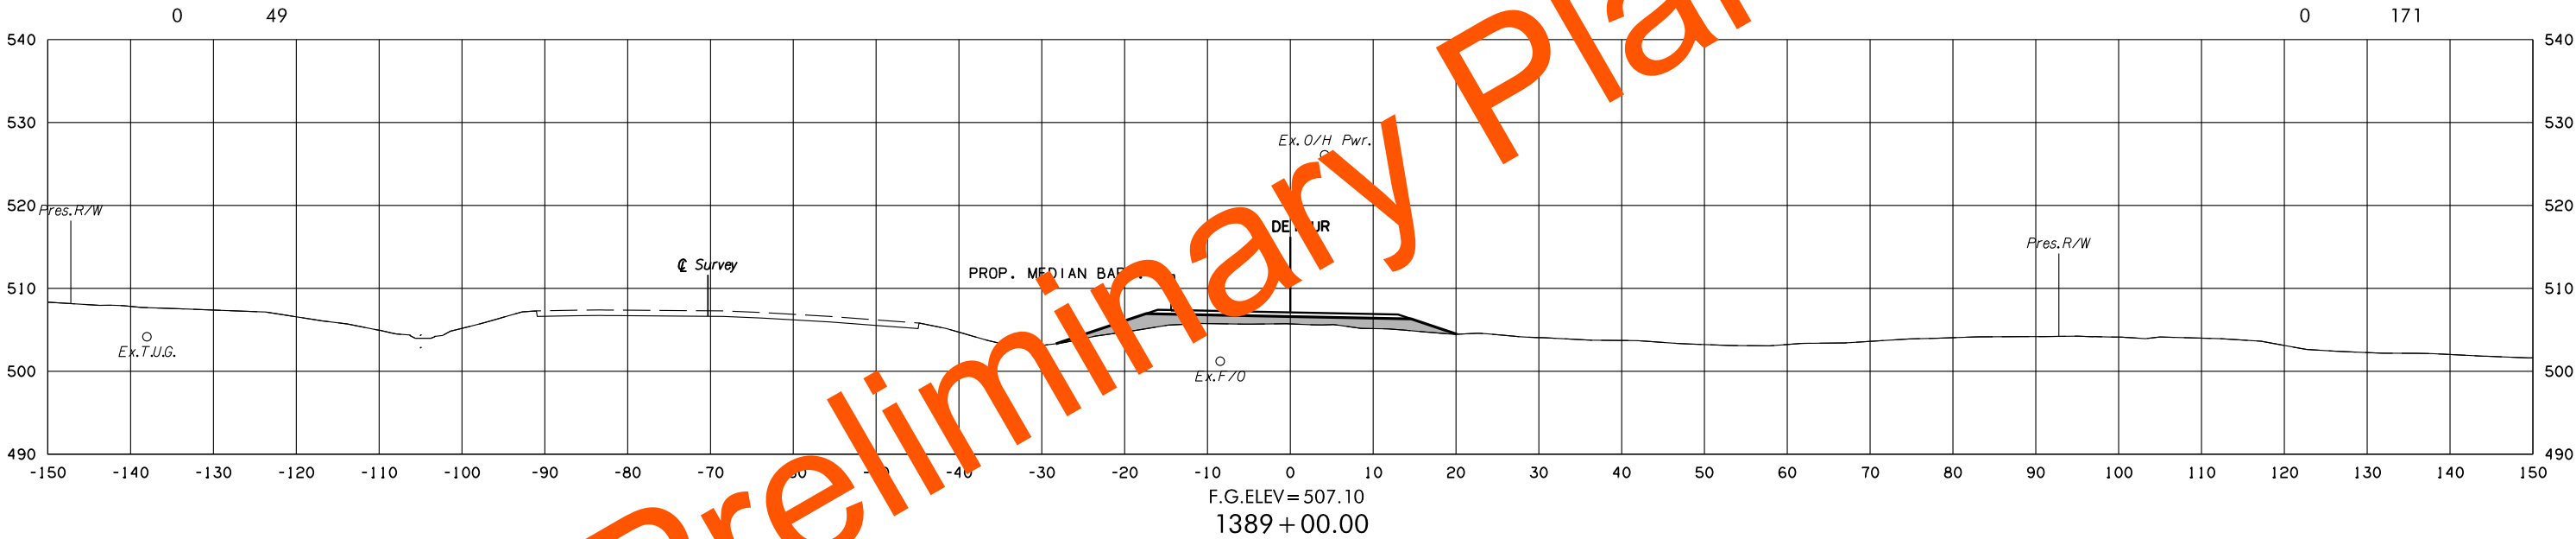


US-59 DETOUR 2

STATE JOB NO. 17127(28)
LEFLORE COUNTY SHEET NO. X255


POE & ASSOCIATES, OKLAHOMA CITY, OK.						
FED. ROAD DIST. NO.	STATE	JOB PIECE NO.	FISCAL YEAR	SHEET NO.	TOTAL SHEETS	
6	OKLA.					
DESCRIPTION			REVISIONS		DATE	

AREA
CUT FILL

VOLUME
CUT FILL

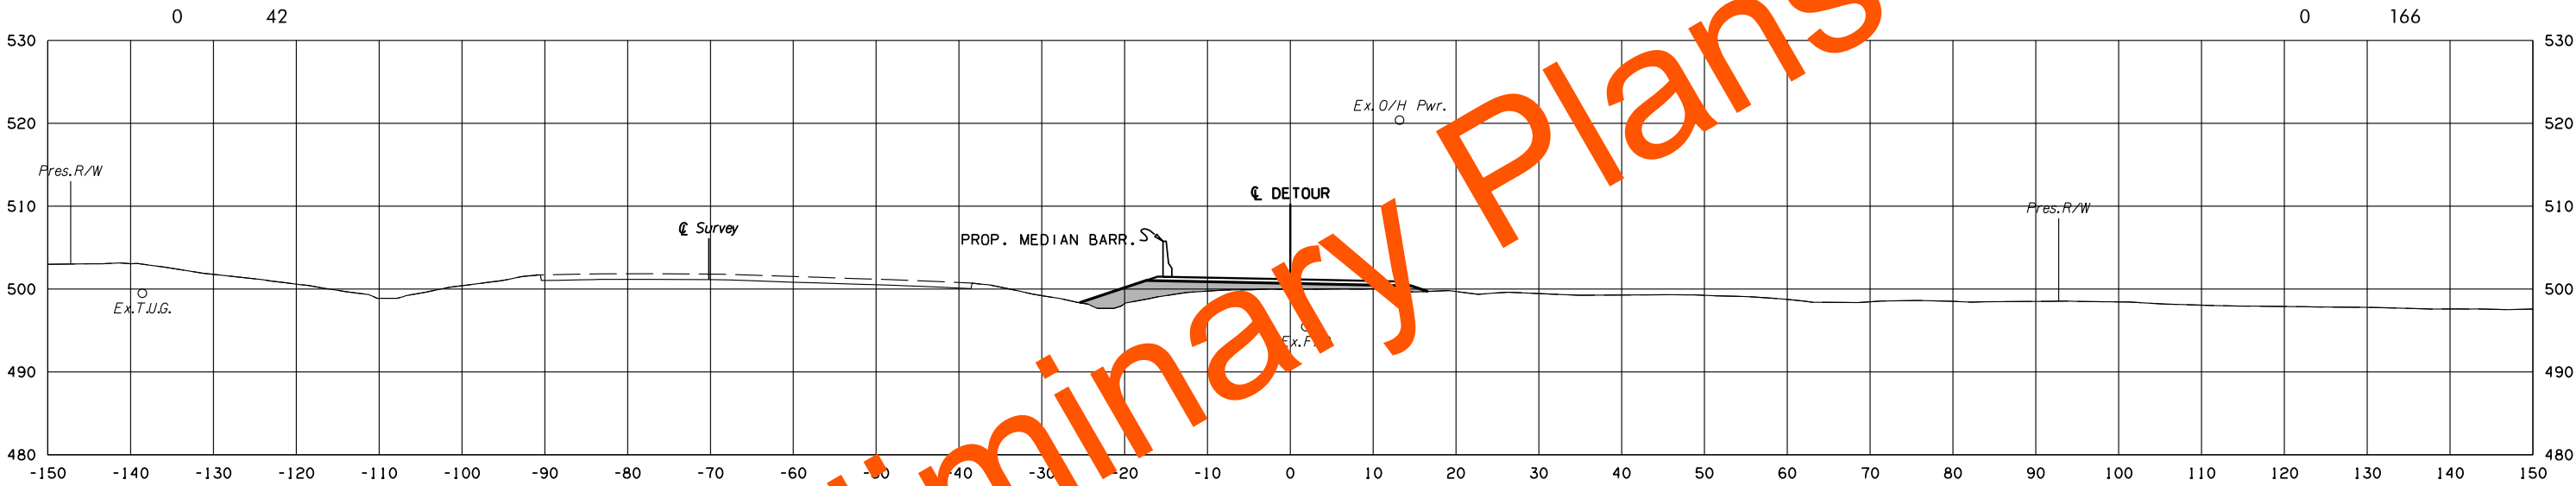

F.G.ELEV = 501.18
1391+00.00

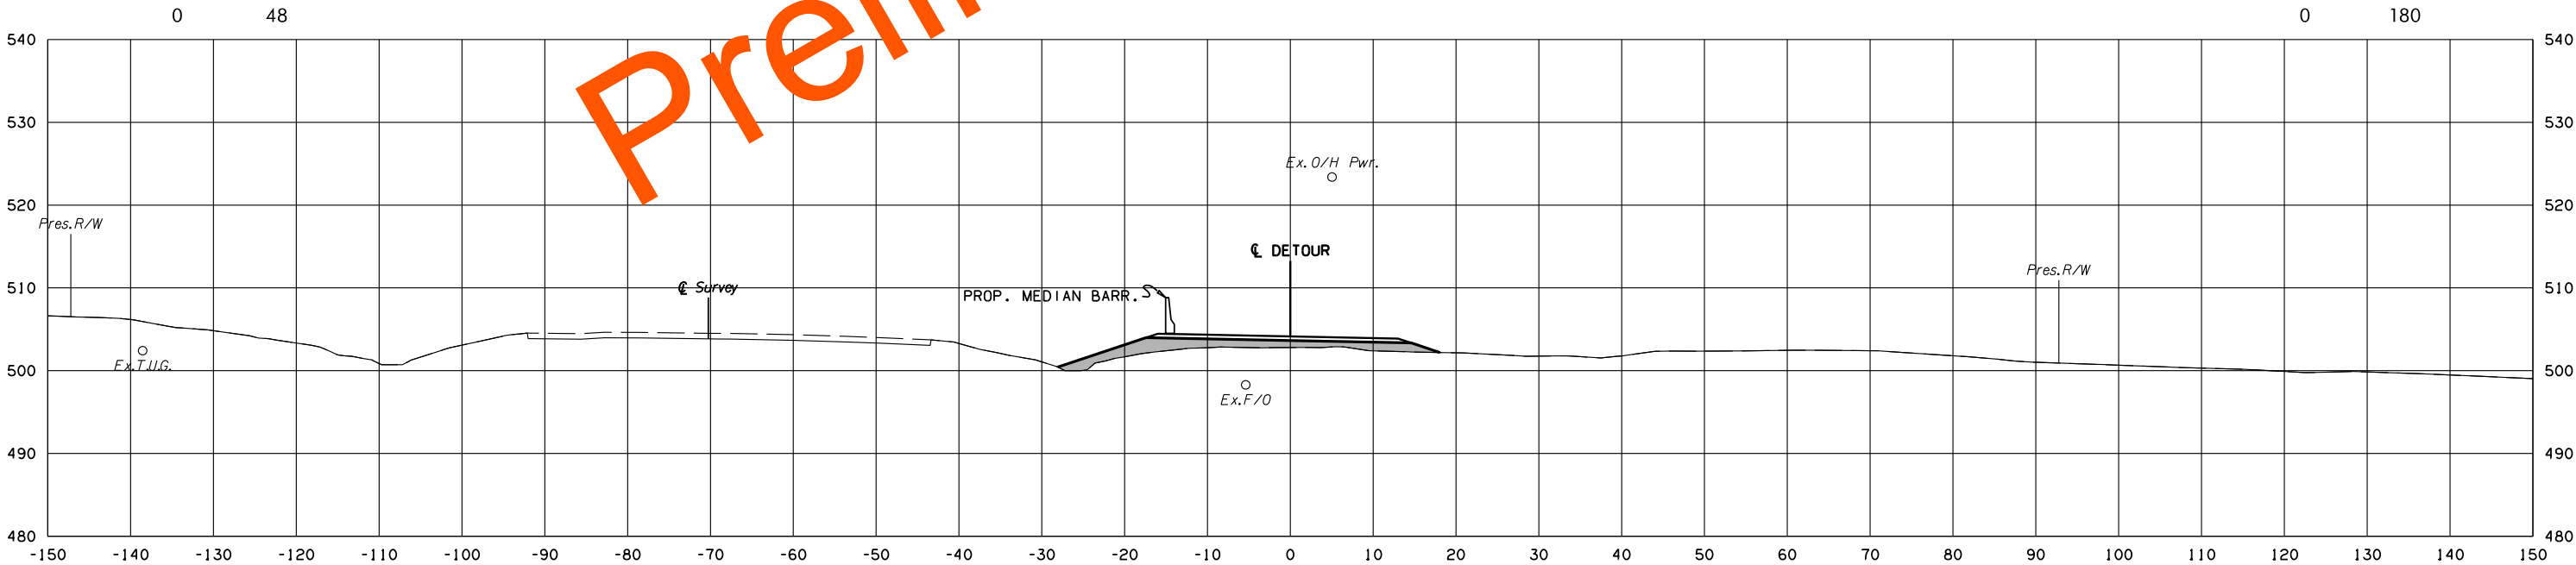

F.G.ELEV = 504.14
1390+00.00

US-59 DETOUR 2

STATE JOB NO. 17127(28)
LEFLORE COUNTY SHEET NO. X256



8/3/2022 3:50:43 PM G:\PROJECTS\2024\3 0001 US 59 LeFlore Co\Roadway\1712728 Surfacing\XSections\1712728-US-59-DETOUR-XSECS.dgn

POE & ASSOCIATES, OKLAHOMA CITY, OK.						
FED. ROAD DIST. NO.	STATE	JOB PIECE NO.	FISCAL YEAR	SHEET NO.	TOTAL SHEETS	
6	OKLA.					
DESCRIPTION			REVISIONS		DATE	

AREA
CUT FILL

VOLUME
CUT FILL

8/3/2022 3:50:33 PM
G:\PROJECTS\202943 0001 US 59 LeFlore Co\Roadway\1712728 Surfacing\XSections\1712728-US-59-DETOUR-XSECS.dgn

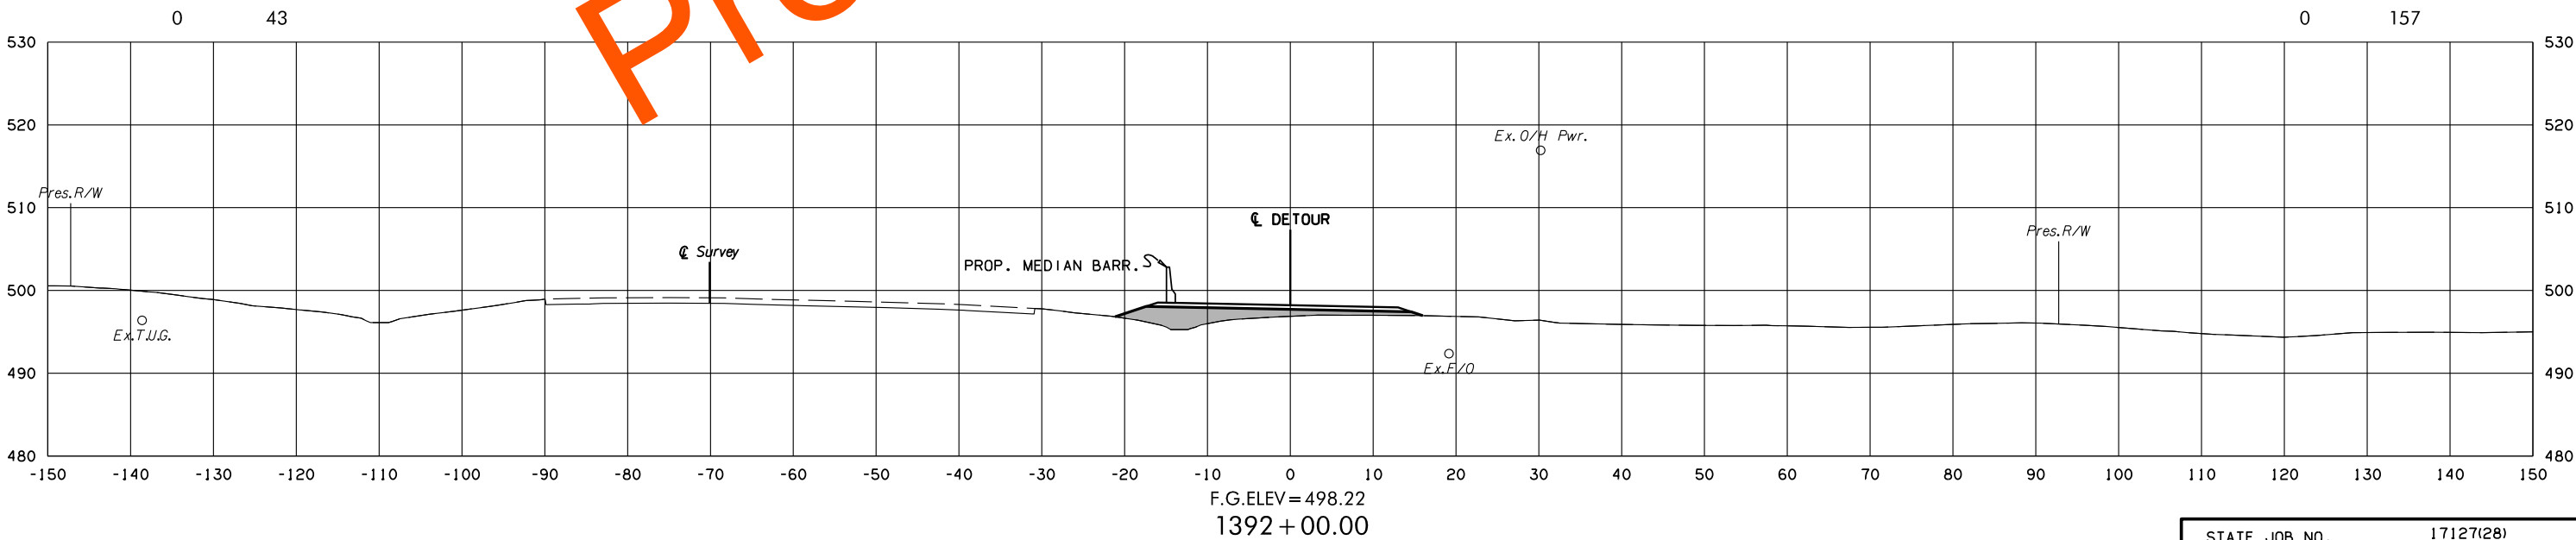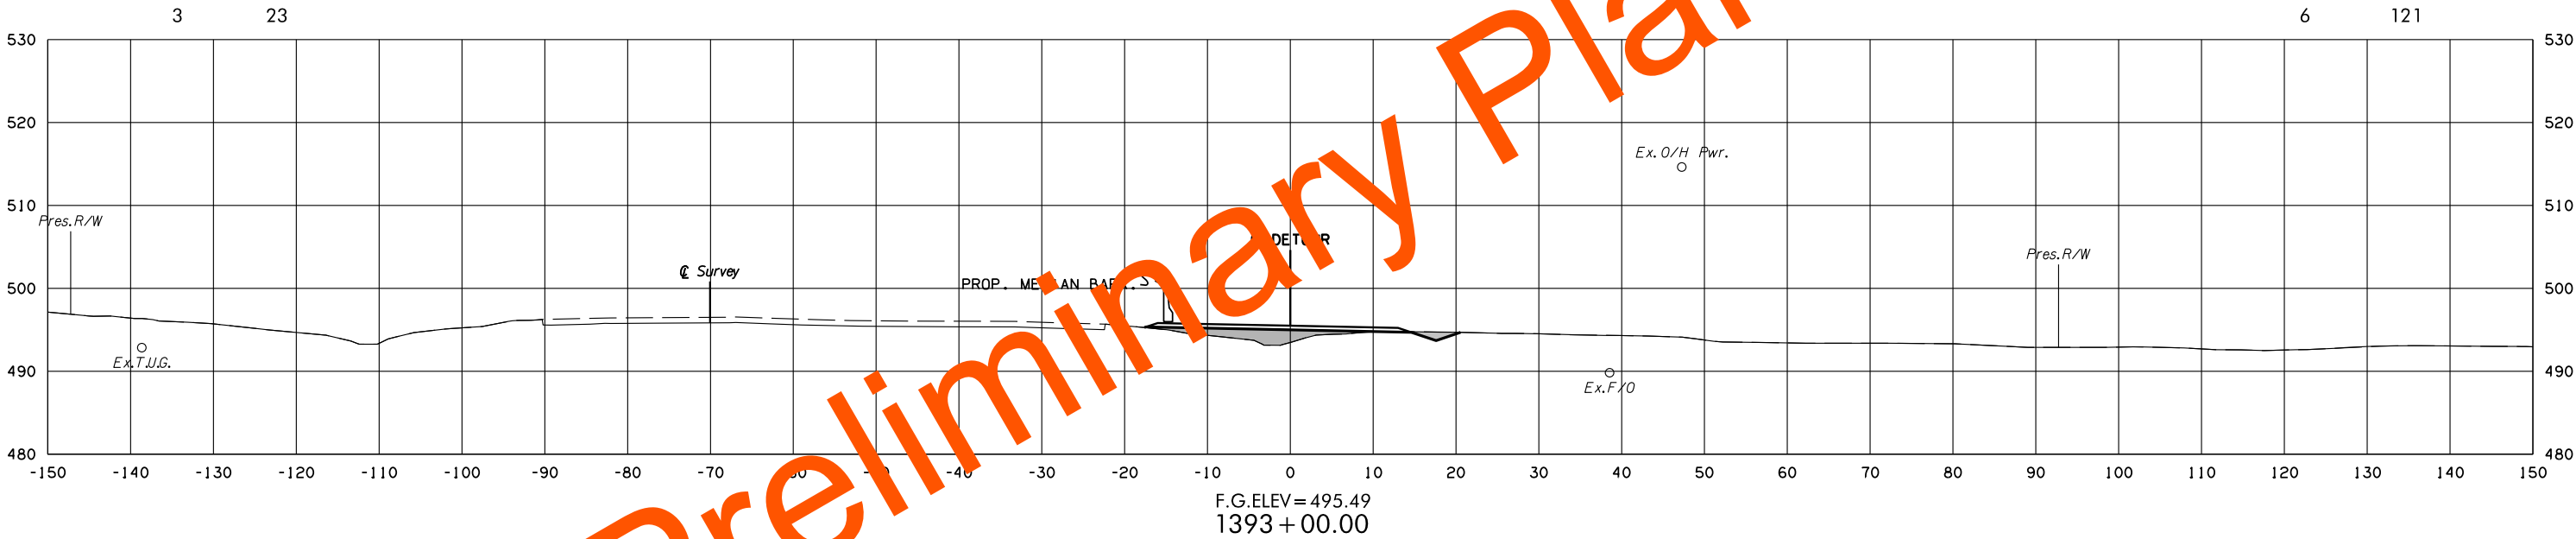


US-59 DETOUR 2

STATE JOB NO. 17127(28)
LEFLORE COUNTY SHEET NO. X257


POE & ASSOCIATES, OKLAHOMA CITY, OK.						
FED. ROAD DIST. NO.	STATE	JOB PIECE NO.	FISCAL YEAR	SHEET NO.	TOTAL SHEETS	
6	OKLA.					
DESCRIPTION			REVISIONS		DATE	

AREA
CUT FILL

VOLUME
CUT FILL

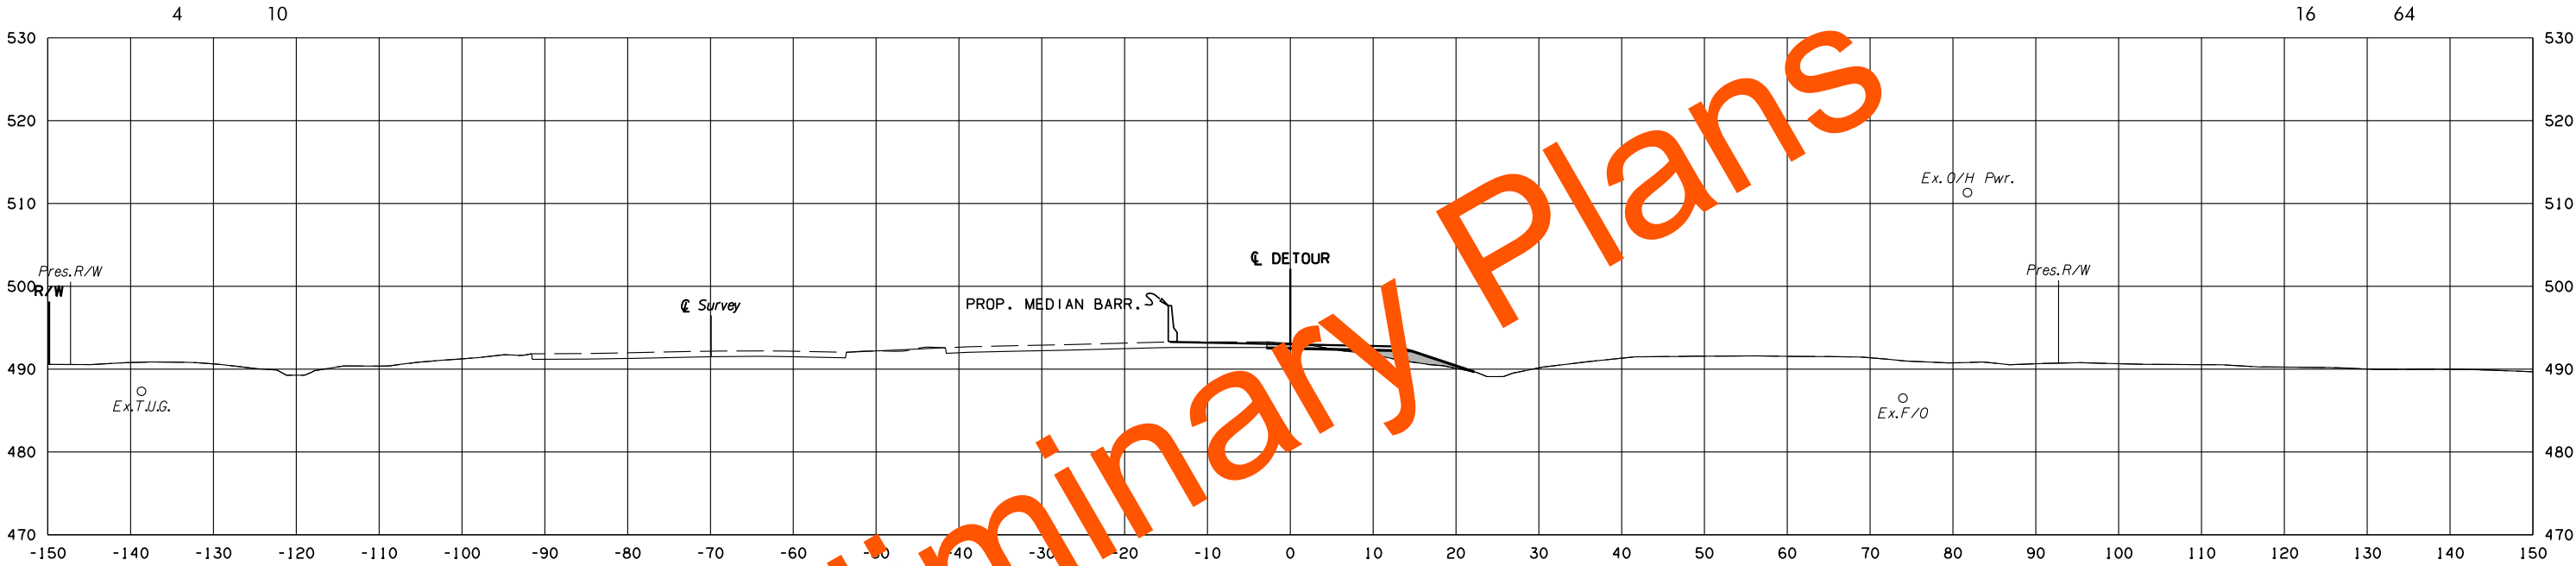

F.G.ELEV = 493.00
1395 + 00.00

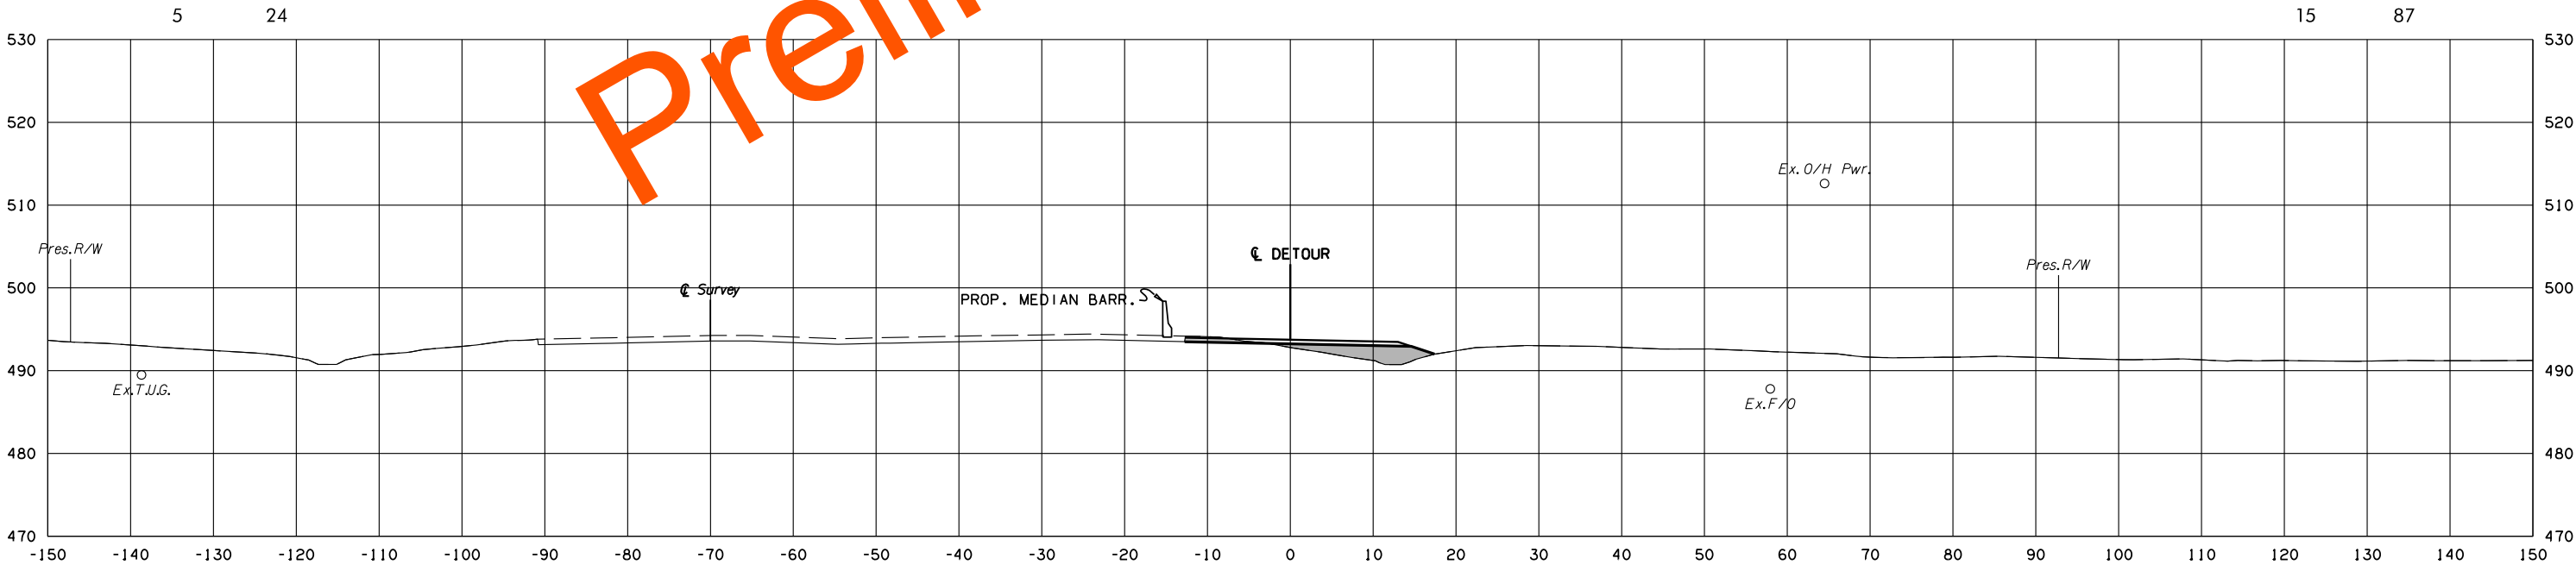

F.G.ELEV = 493.74
1394 + 00.00

US-59 DETOUR 2



STATE JOB NO.	17127(28)
LEFLORE COUNTY	SHEET NO. X258

8/3/2022 3:50:58 PM G:\PROJECTS\2024\3 0001 US 59 LeFlore Co\Roadway\1712728 Surfacing\XSections\1712728-US-59-DETOUR-XSECS.dgn

POE & ASSOCIATES, OKLAHOMA CITY, OK.						
FED. ROAD DIST. NO.	STATE	JOB PIECE NO.	FISCAL YEAR	SHEET NO.	TOTAL SHEETS	
6	OKLA.					
DESCRIPTION			REVISIONS		DATE	

AREA
CUT FILL

VOLUME
CUT FILL

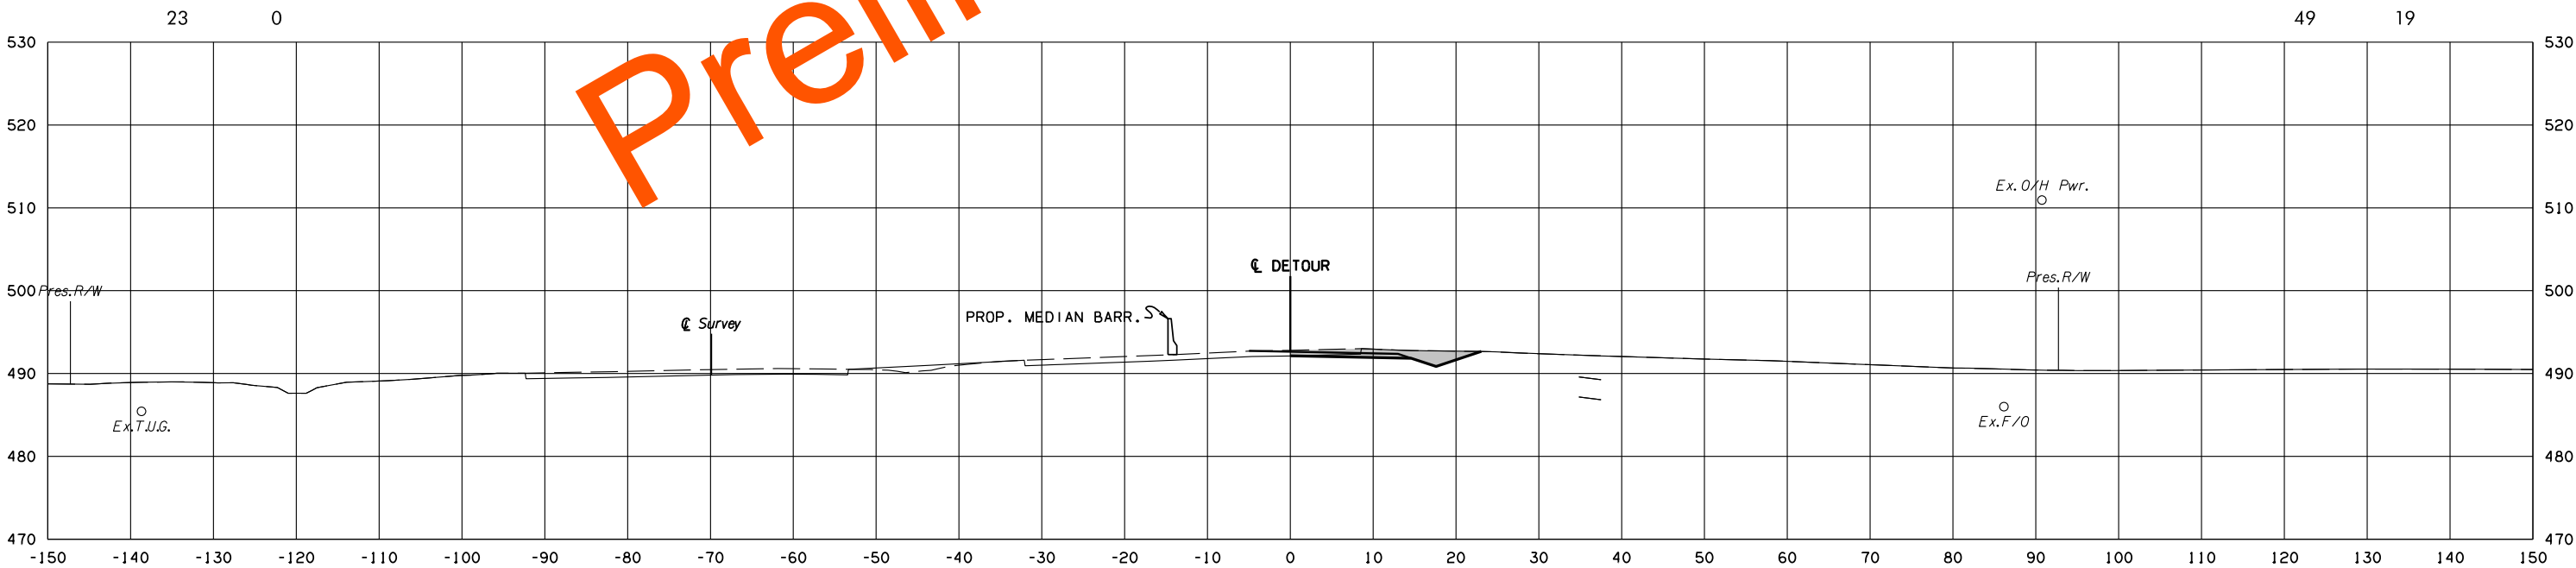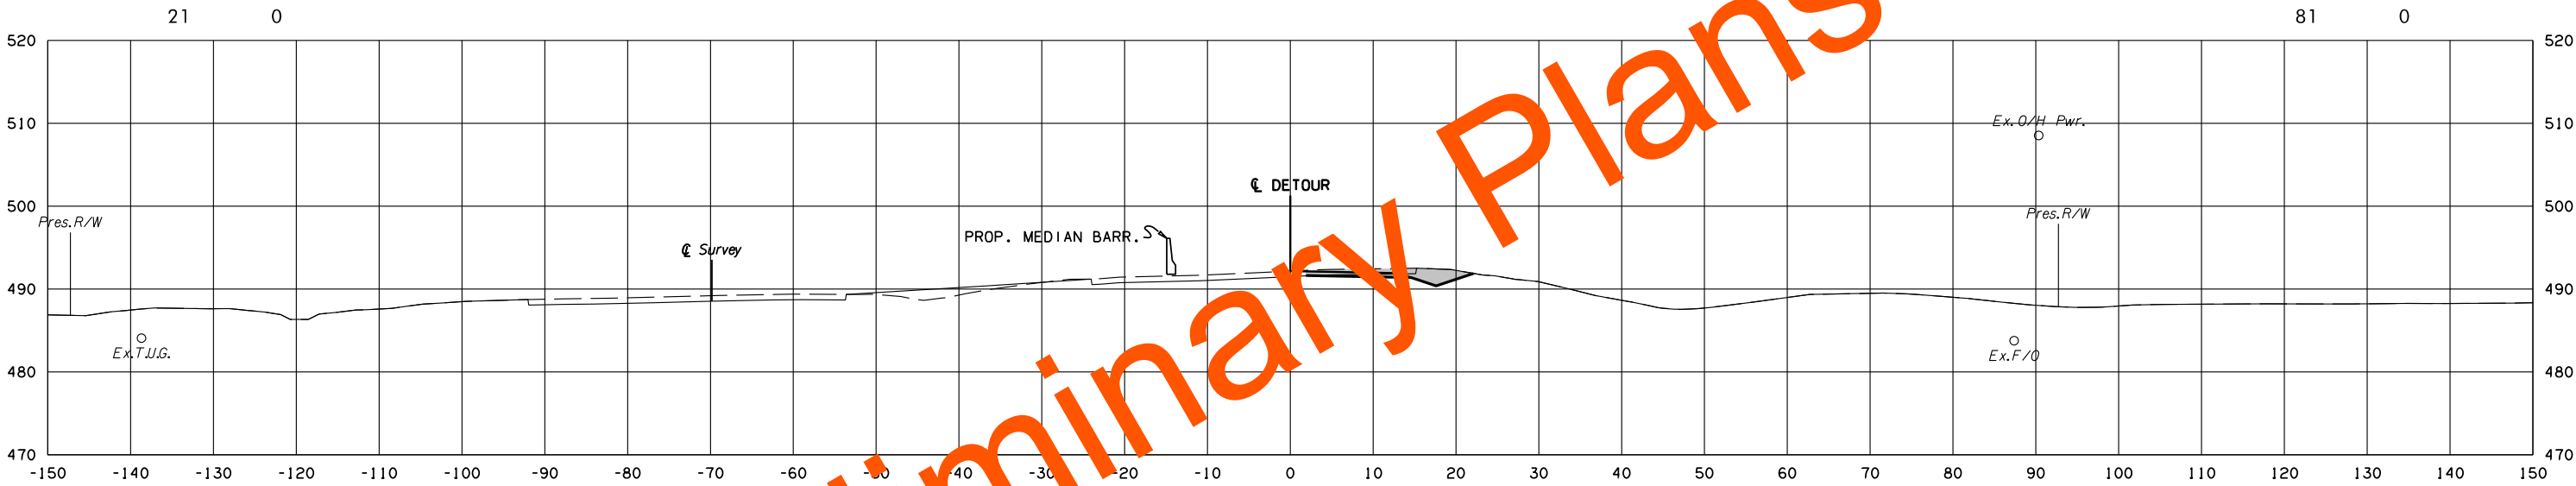

8/3/2022 3:54:13 PM G:\PROJECTS\202943 0001 US 59 LeFlore Co\Roadway\1712728 Surfacing\XSections\1712728-US-59-DETOUR-XSECS.dgn

US-59 DETOUR 2



STATE JOB NO. 17127(28)
LEFLORE COUNTY SHEET NO. X259

POE & ASSOCIATES, OKLAHOMA CITY, OK.						
FED. ROAD DIST. NO.	STATE	JOB PIECE NO.	FISCAL YEAR	SHEET NO.	TOTAL SHEETS	
6	OKLA.					
DESCRIPTION			REVISIONS		DATE	

AREA
CUT FILL

VOLUME
CUT FILL

8/3/2022 3:51:30 PM G:\PROJECTS\202943 0001 US 59 LeFlore Co\Roadway\1712728 Surfacing\XSections\1712728-US-59-DETOUR-XSECS.dgn

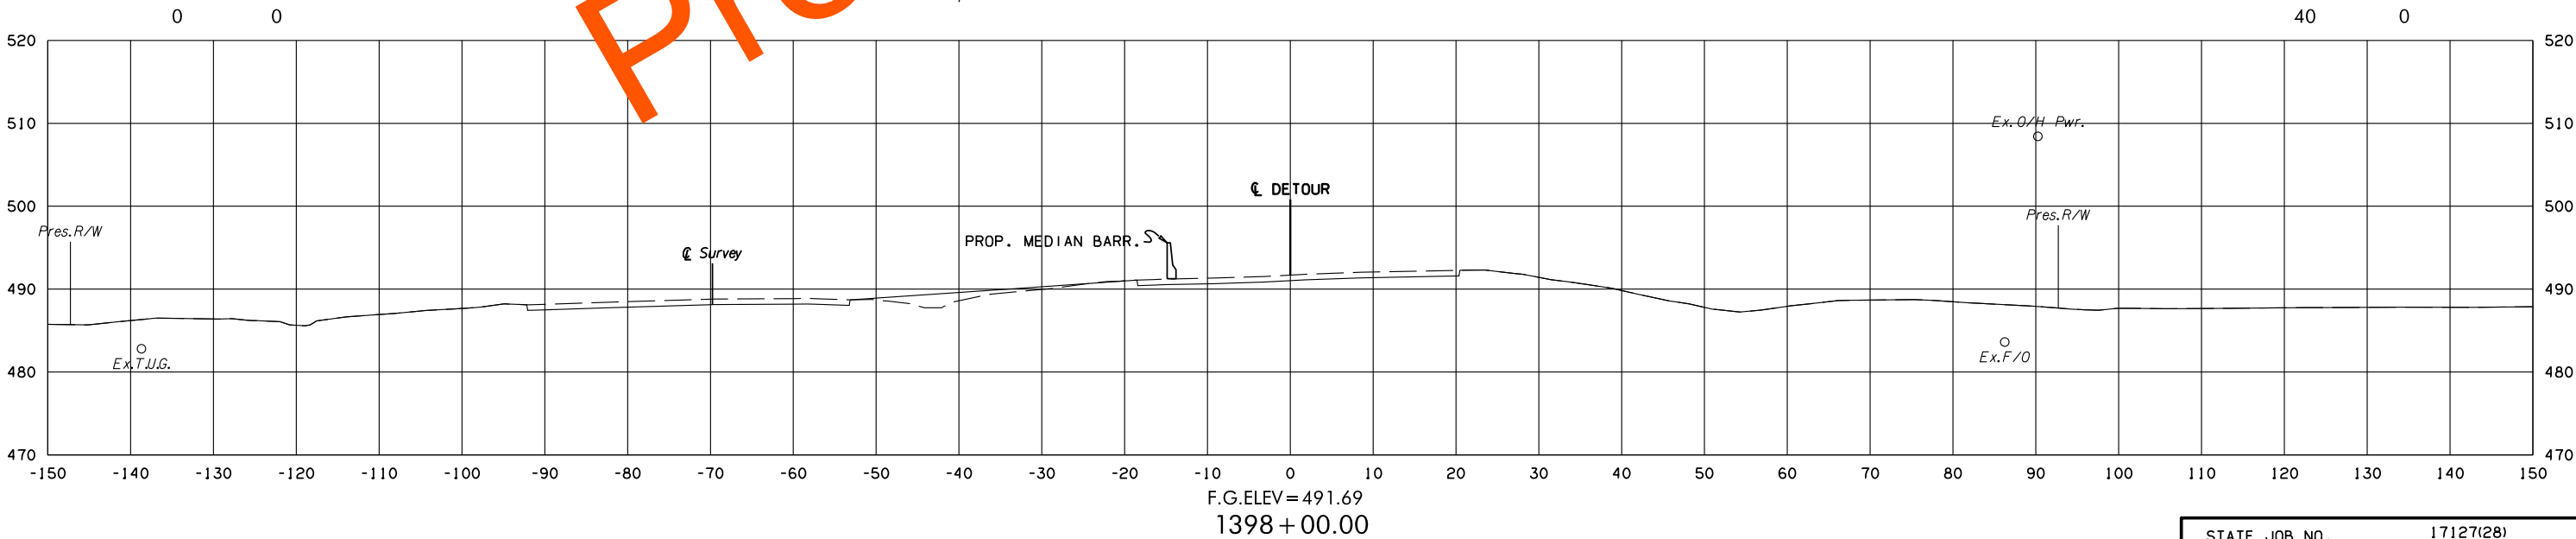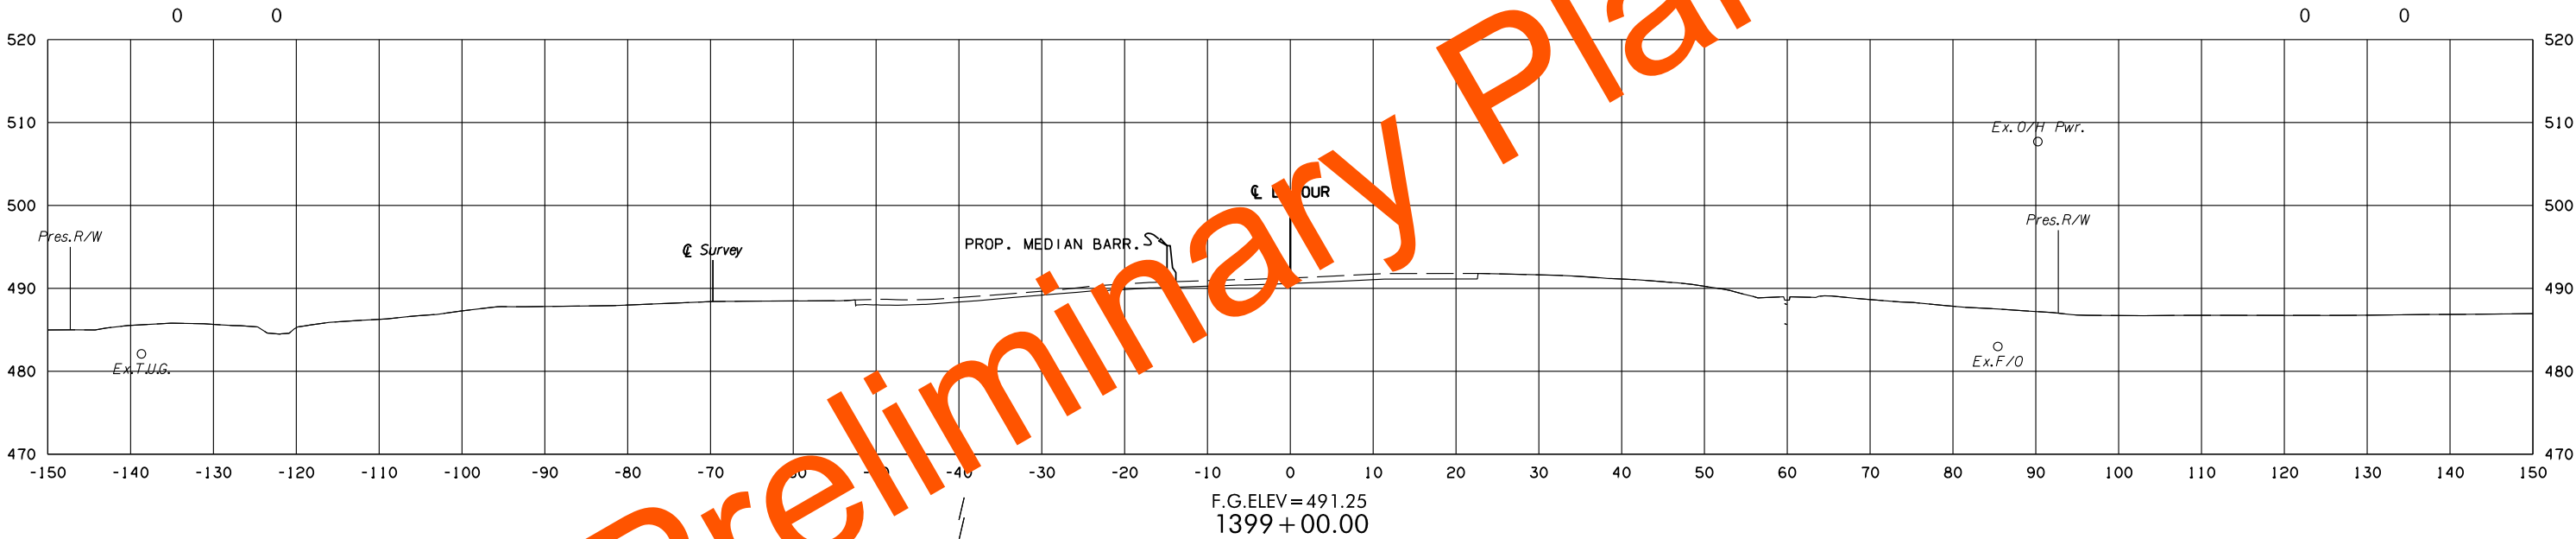

US-59 DETOUR 2



STATE JOB NO. 17127(28)
LEFLORE COUNTY SHEET NO. X260

POE & ASSOCIATES, OKLAHOMA CITY, OK.						
FED. ROAD DIST. NO.	STATE	JOB PIECE NO.	FISCAL YEAR	SHEET NO.	TOTAL SHEETS	
6	OKLA.					
DESCRIPTION			REVISIONS		DATE	

AREA
CUT FILL

VOLUME
CUT FILL

8/3/2022 3:51:49 PM G:\PROJECTS\202943 0001 US 59 LeFlore Co\Roadway\1712728 Surfacing\XSections\1712728-US-59-DETOUR-XSECS.dgn

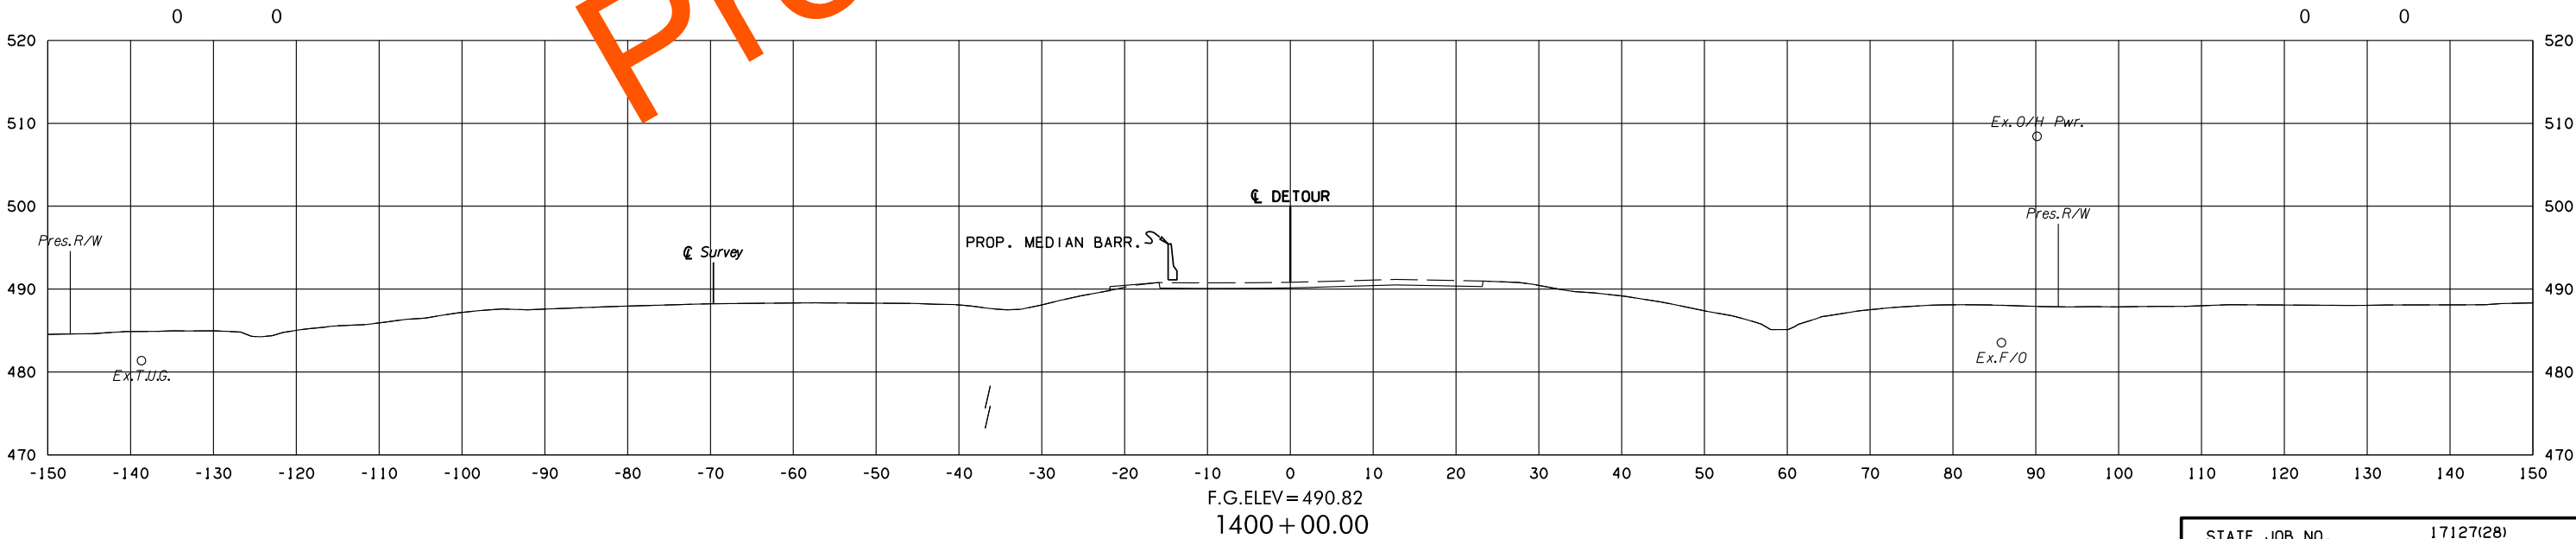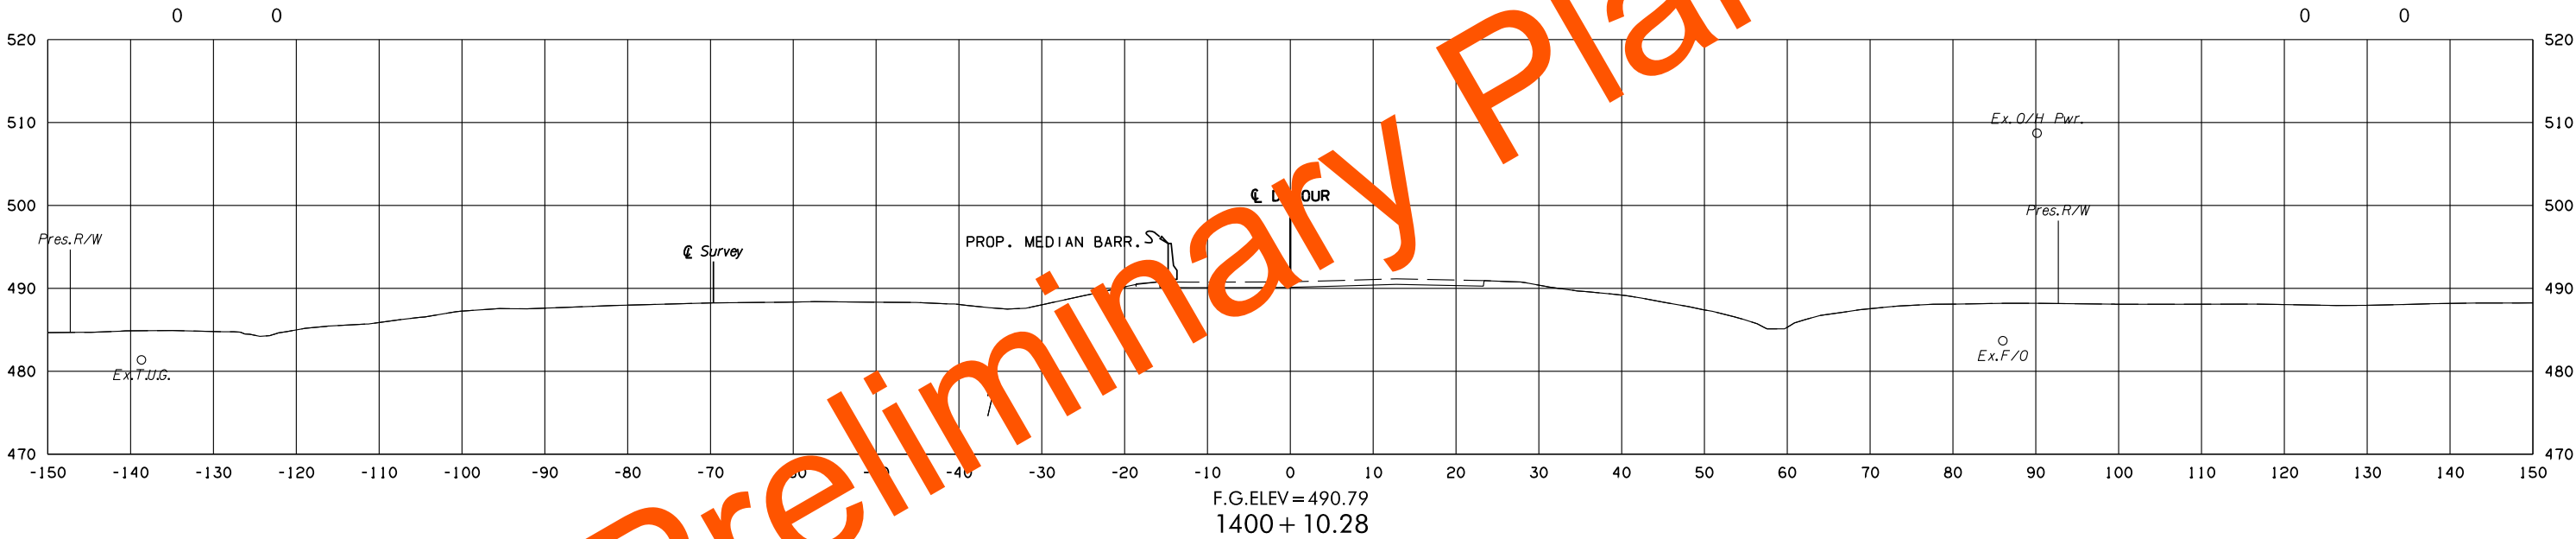

US-59 DETOUR 2



STATE JOB NO. 17127(28)
LEFLORE COUNTY SHEET NO. X261

POE & ASSOCIATES, OKLAHOMA CITY, OK.						
FED. DIST. NO.	ROAD NO.	STATE	JOB PIECE NO.	FISCAL YEAR	SHEET NO.	TOTAL SHEETS
6		OKLA.				
DESCRIPTION			REVISIONS		DATE	

AREA
CUT FILL

VOLUME
CUT FILL

8/3/2022 3:53:49 PM G:\PROJECTS\2024\3 0001 US 59 LeFlore Co\Roadway\1712728 Surfacing\Xsections\1712728-Crossover-XSECS.dgn

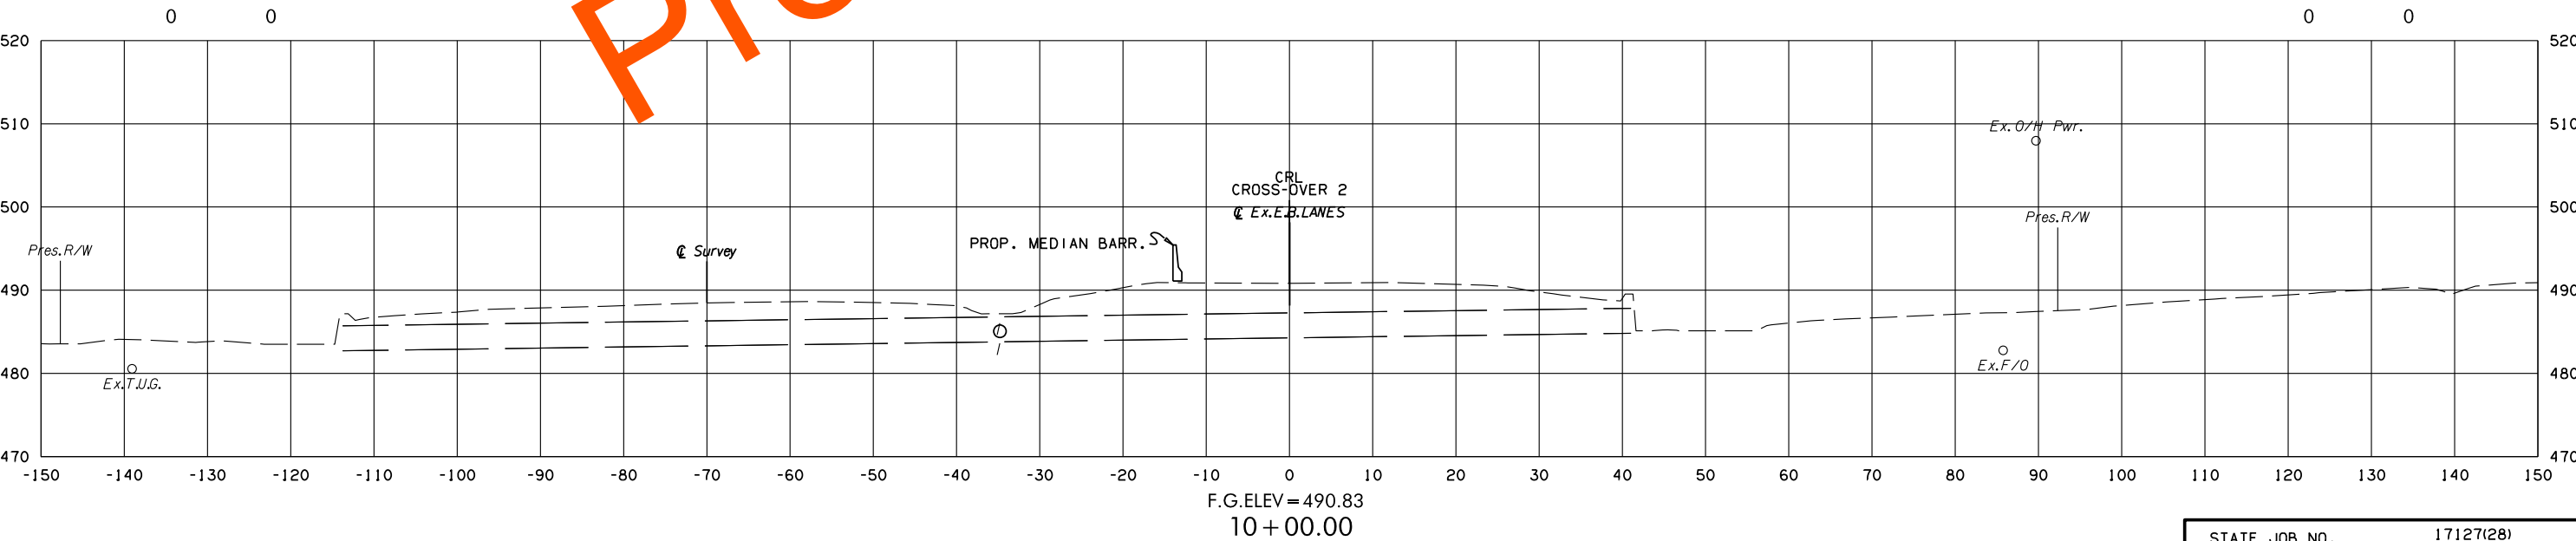
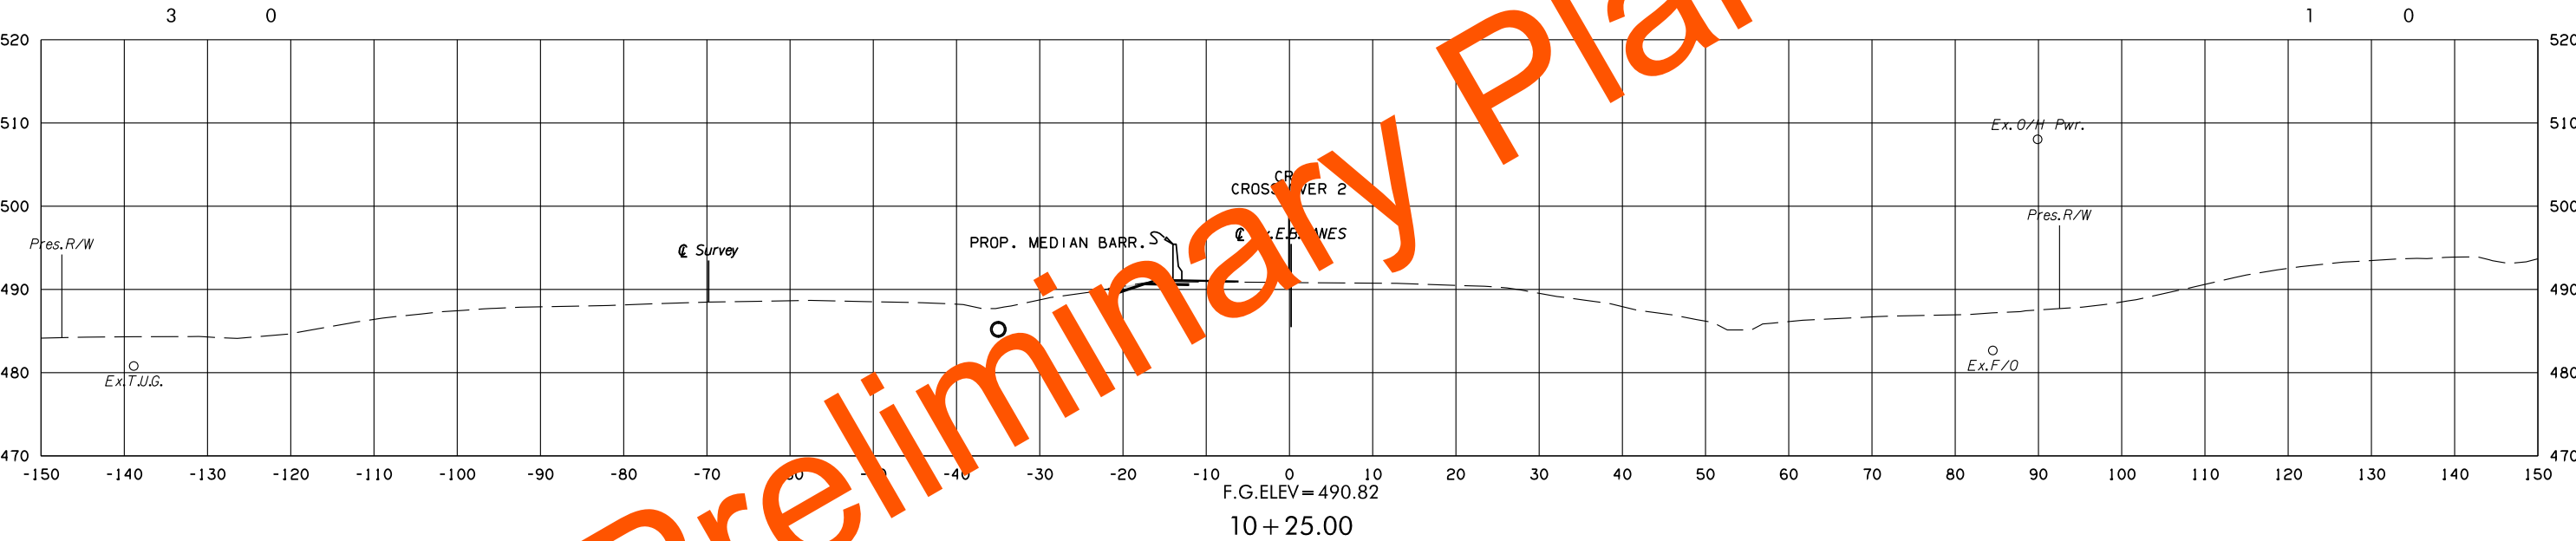


POE & ASSOCIATES, OKLAHOMA CITY, OK.						
FED. ROAD DIST. NO.	STATE	JOB PIECE NO.	FISCAL YEAR	SHEET NO.	TOTAL SHEETS	
6	OKLA.					
DESCRIPTION			REVISIONS		DATE	

AREA
CUT FILL

VOLUME
CUT FILL

8/3/2022 3:53:38 PM G:\PROJECTS\202943 0001 US 59 LeFlore Co\Roadway\1712728 Surfacing\Xsections\1712728-Crossover-XSECS.dgn

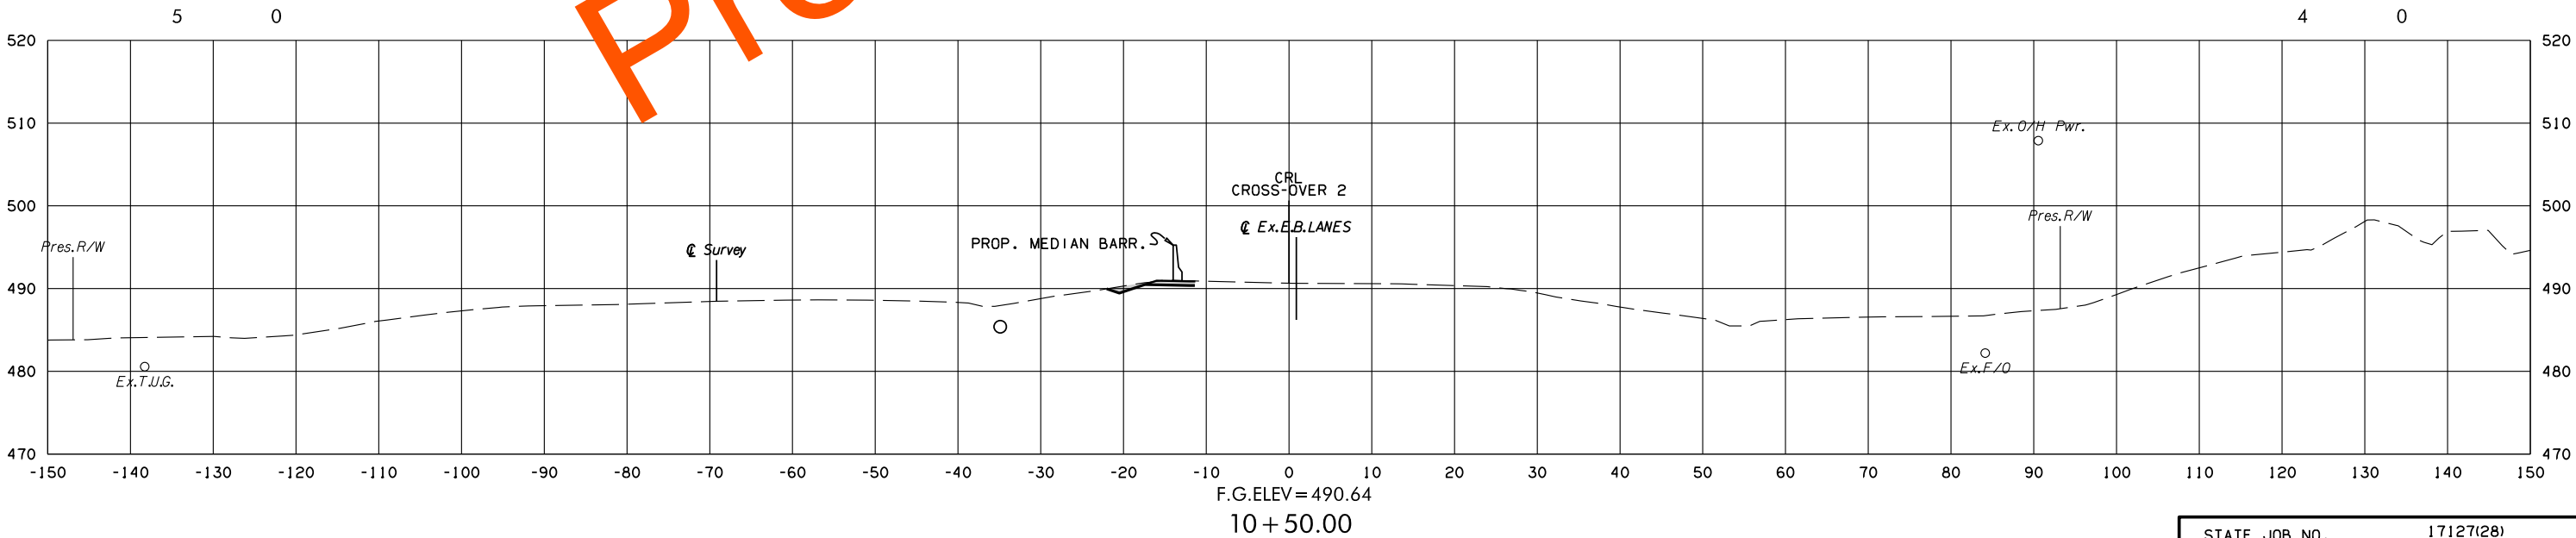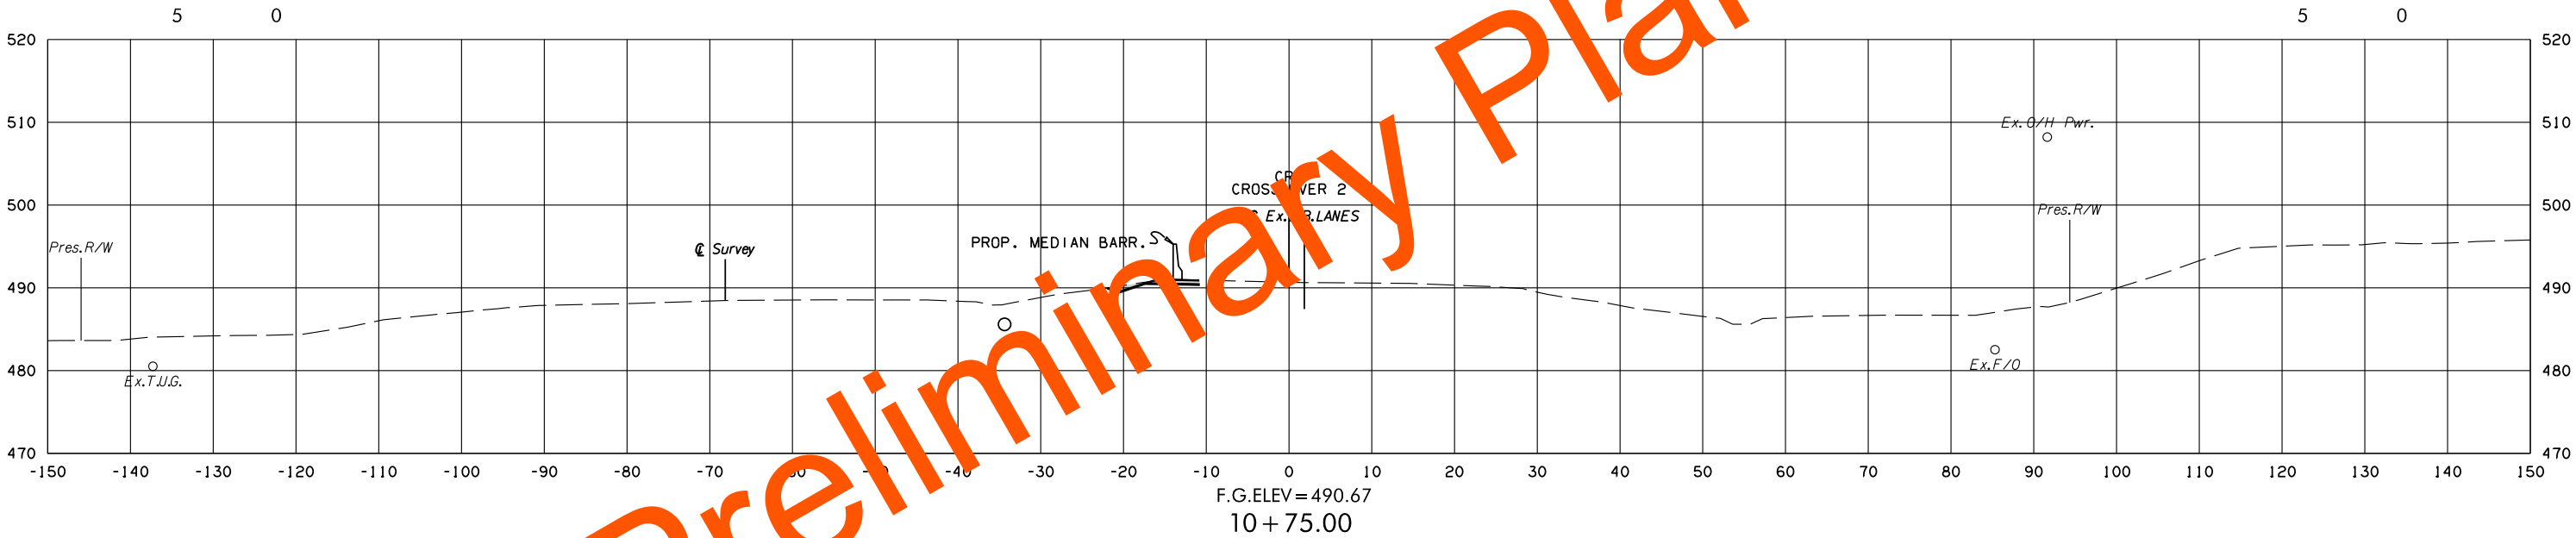

CROSS-OVER 2



STATE JOB NO. 17127(28)
LEFLORE COUNTY SHEET NO. X263

POE & ASSOCIATES, OKLAHOMA CITY, OK.						
FED. ROAD DIST. NO.	STATE	JOB PIECE NO.	FISCAL YEAR	SHEET NO.	TOTAL SHEETS	
6	OKLA.					
DESCRIPTION			REVISIONS		DATE	

AREA
CUT FILL

VOLUME
CUT FILL


8/3/2022 3:53:57 PM G:\PROJECTS\202943 0001 US 59 LeFlore Co\Roadway\1712728 Surfacing\Xsections\1712728-Crossover-XSECS.dgn

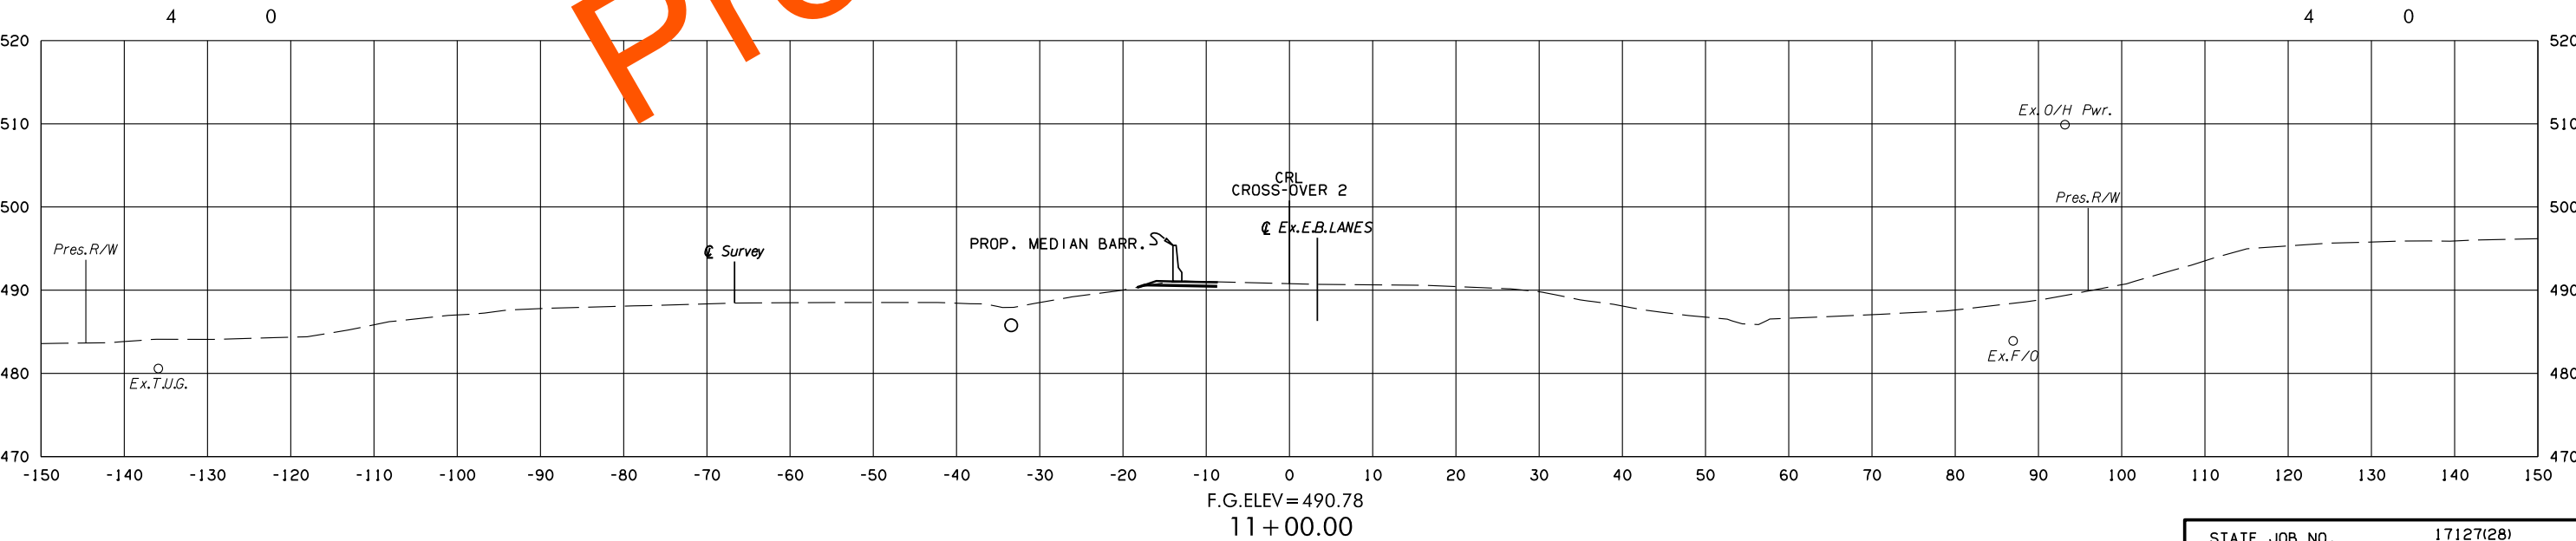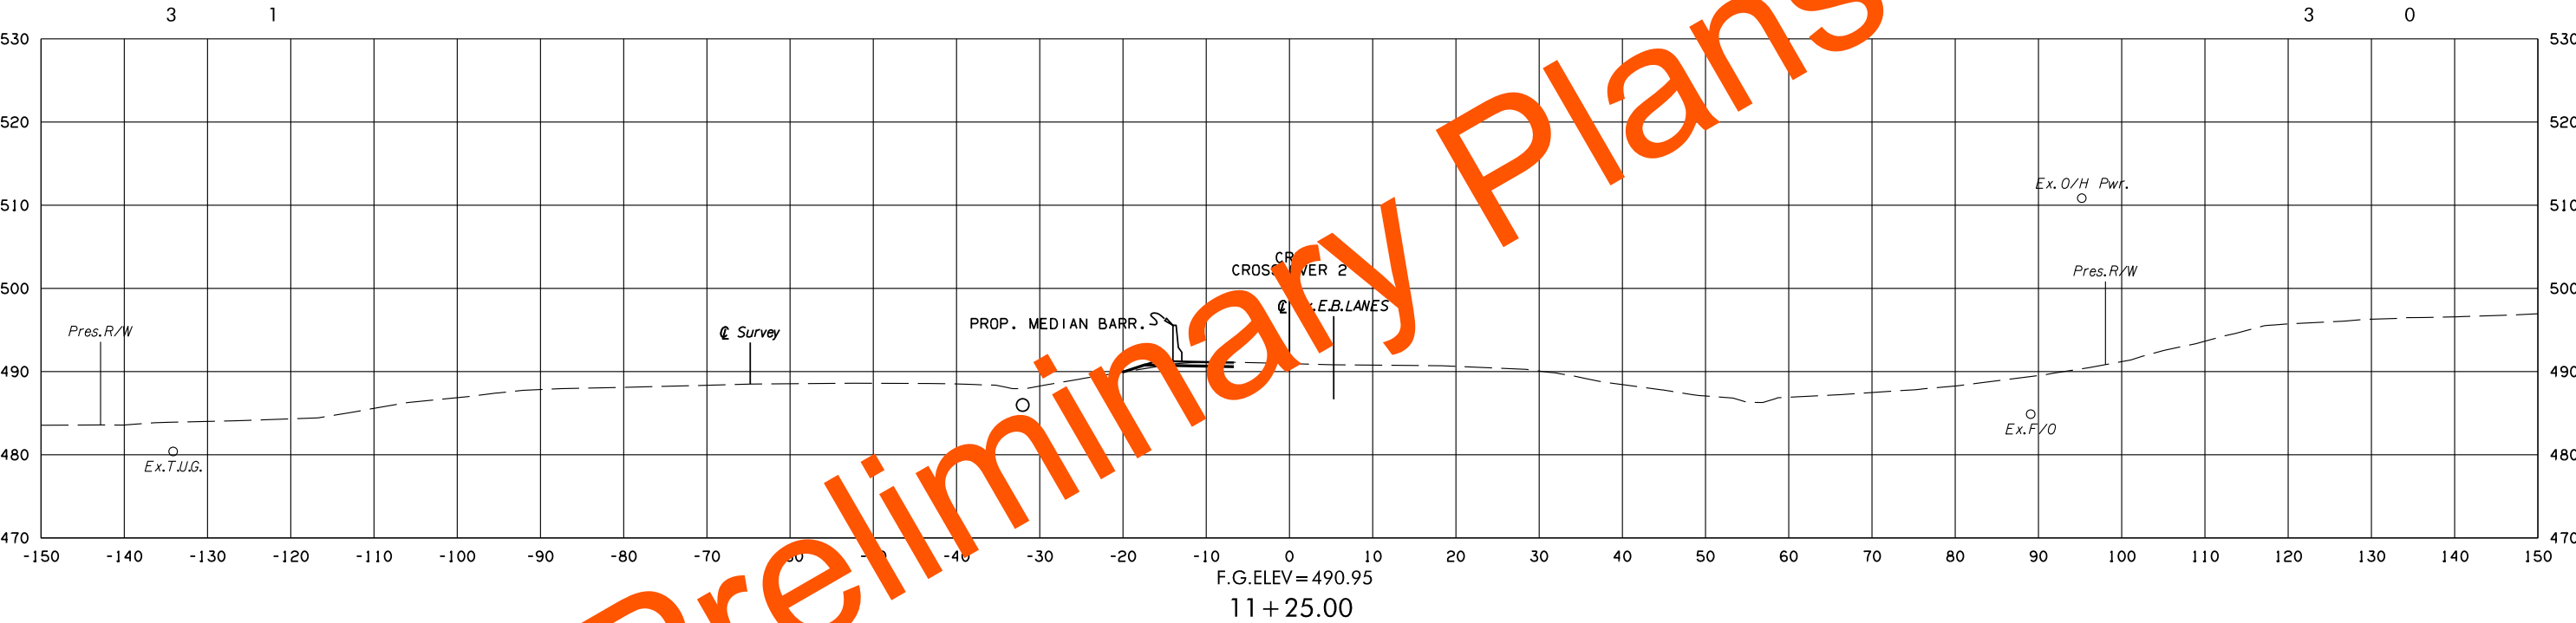


POE & ASSOCIATES, OKLAHOMA CITY, OK.						
FED. ROAD DIST. NO.	STATE	JOB PIECE NO.	FISCAL YEAR	SHEET NO.	TOTAL SHEETS	
6	OKLA.					
DESCRIPTION			REVISIONS		DATE	

AREA
CUT FILL

VOLUME
CUT FILL

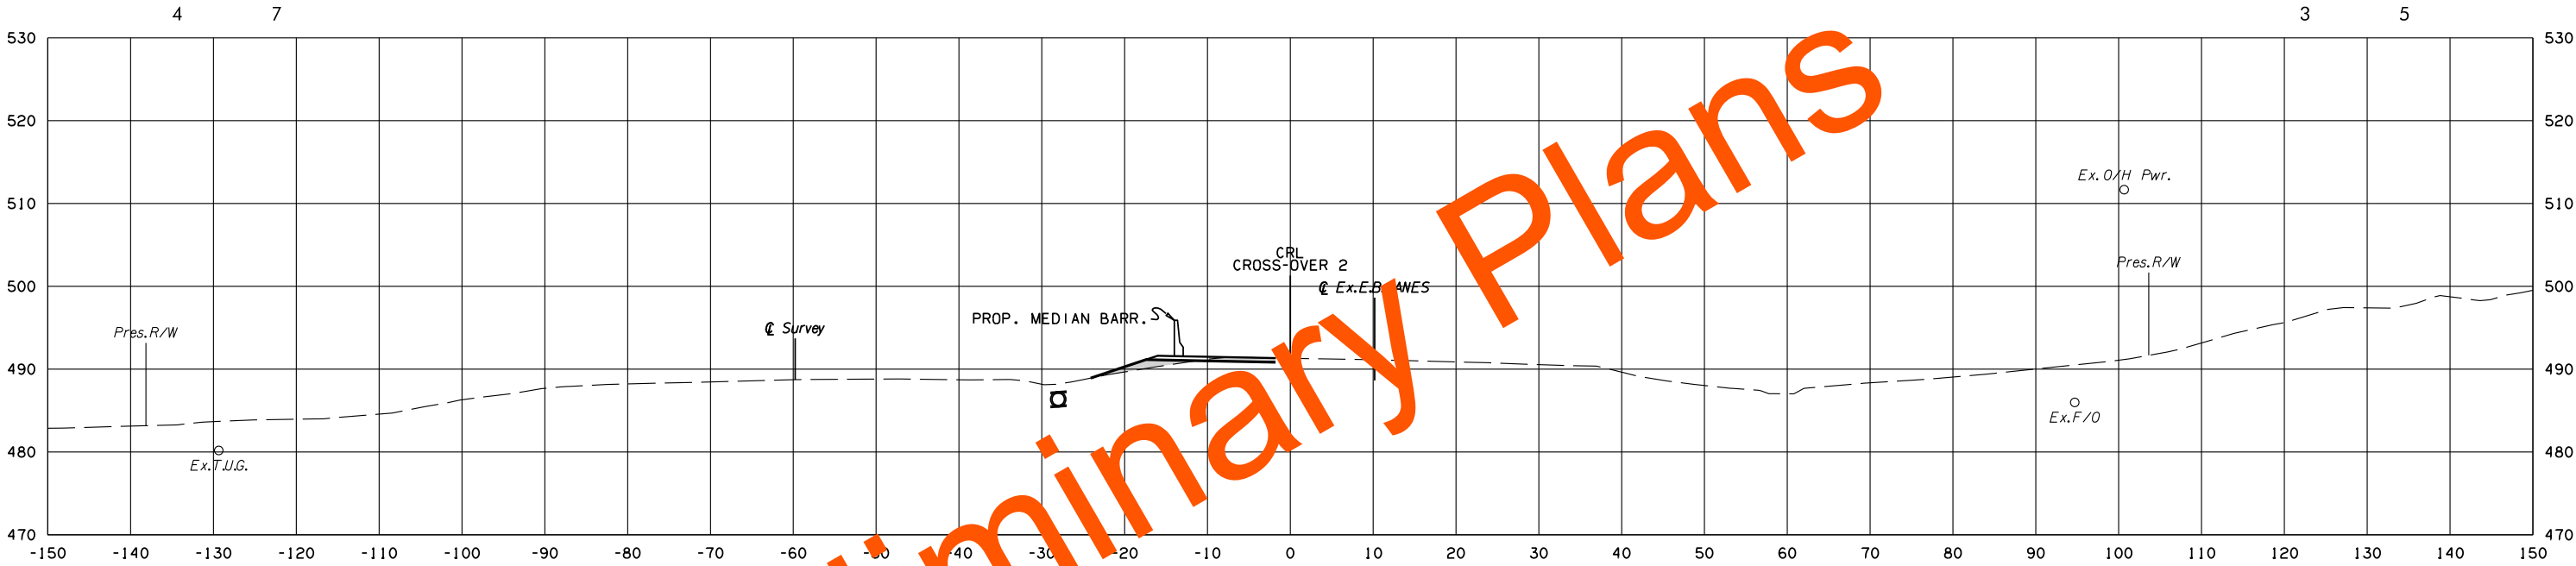

F.G.ELEV=491.30
11+75.00

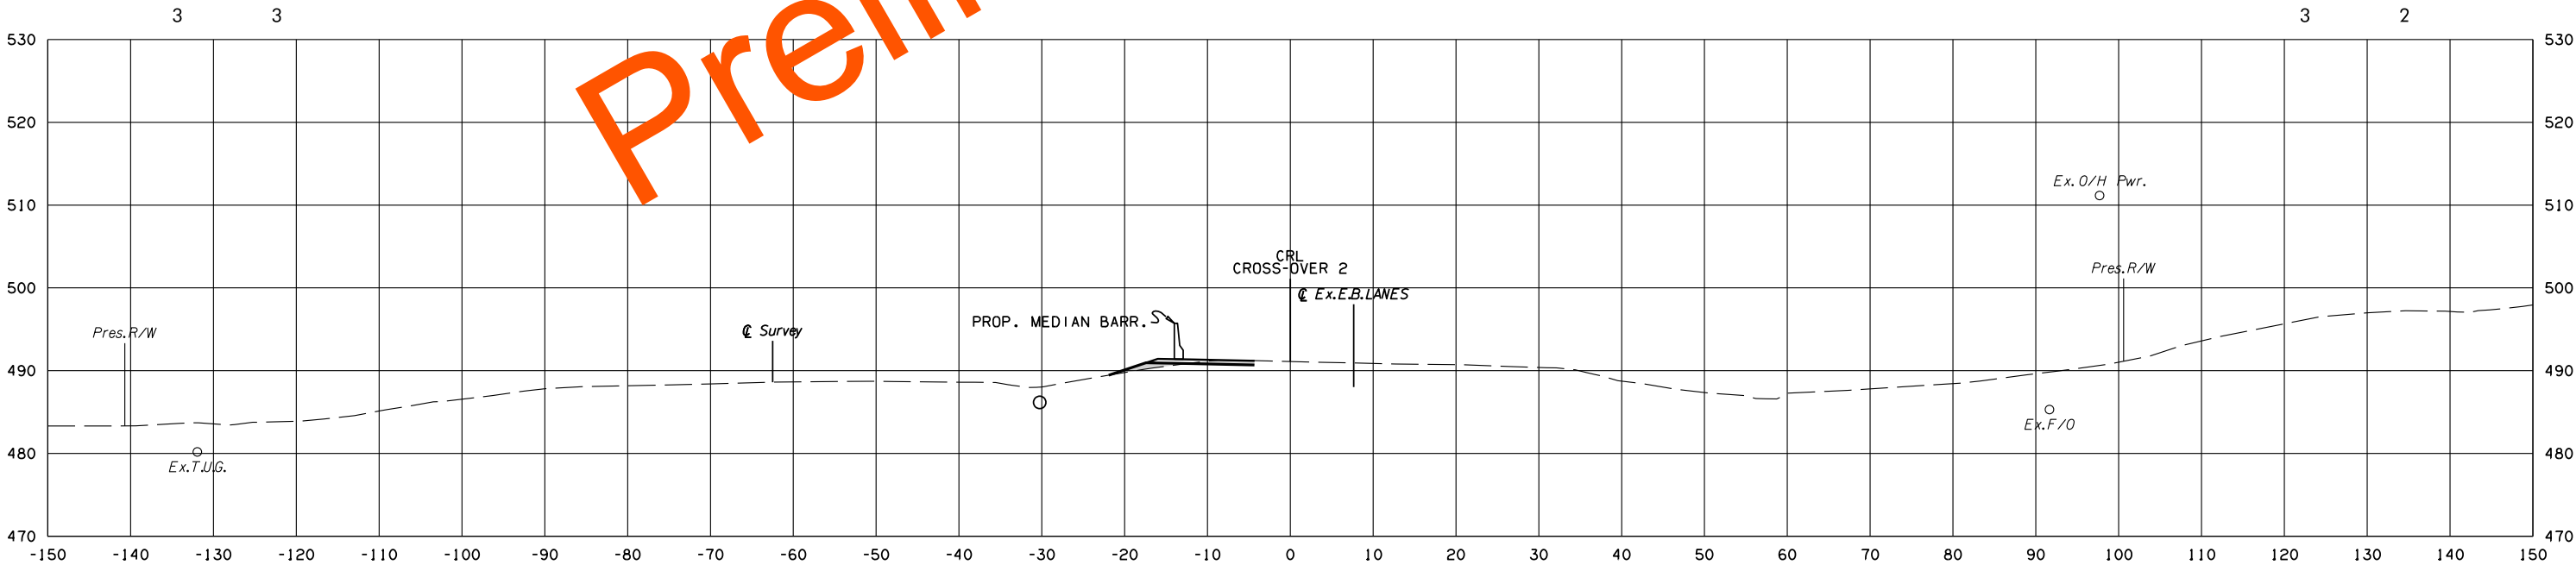

F.G.ELEV=491.11
11+50.00



CROSS-OVER 2

STATE JOB NO. 17127(28)
LEFLORE COUNTY SHEET NO. X265

POE & ASSOCIATES, OKLAHOMA CITY, OK.						
FED. DIST. NO.	ROAD NO.	STATE	JOB PIECE NO.	FISCAL YEAR	SHEET NO.	TOTAL SHEETS
6		OKLA.				
DESCRIPTION			REVISIONS		DATE	

AREA
CUT FILL

VOLUME
CUT FILL

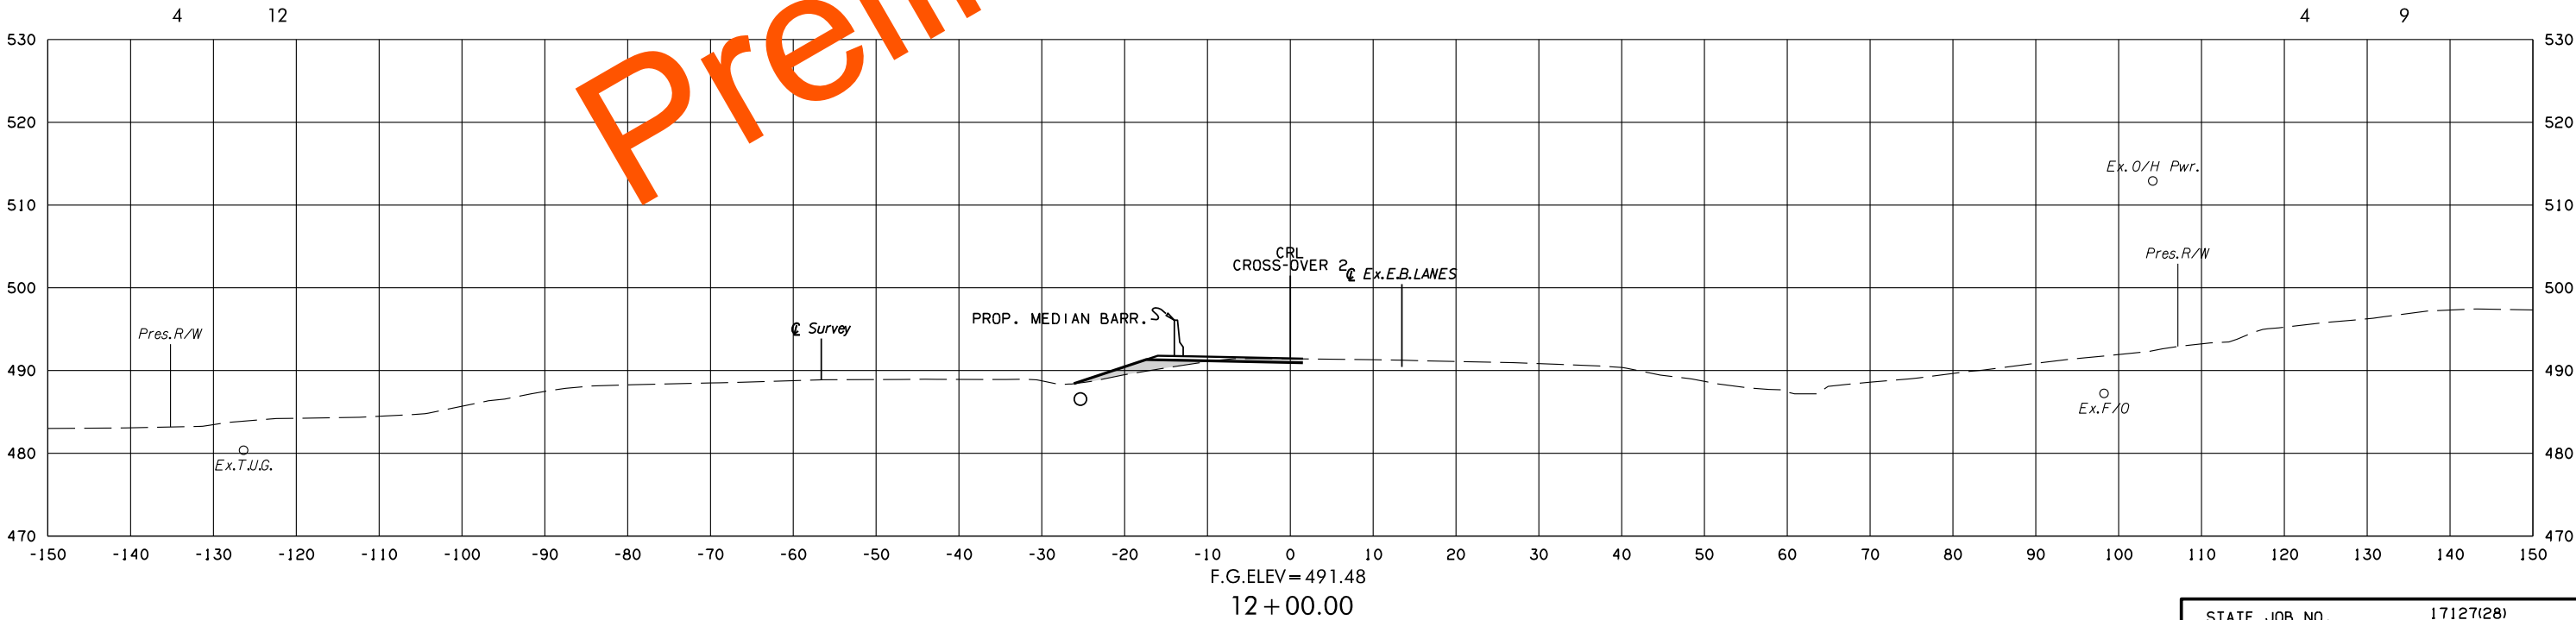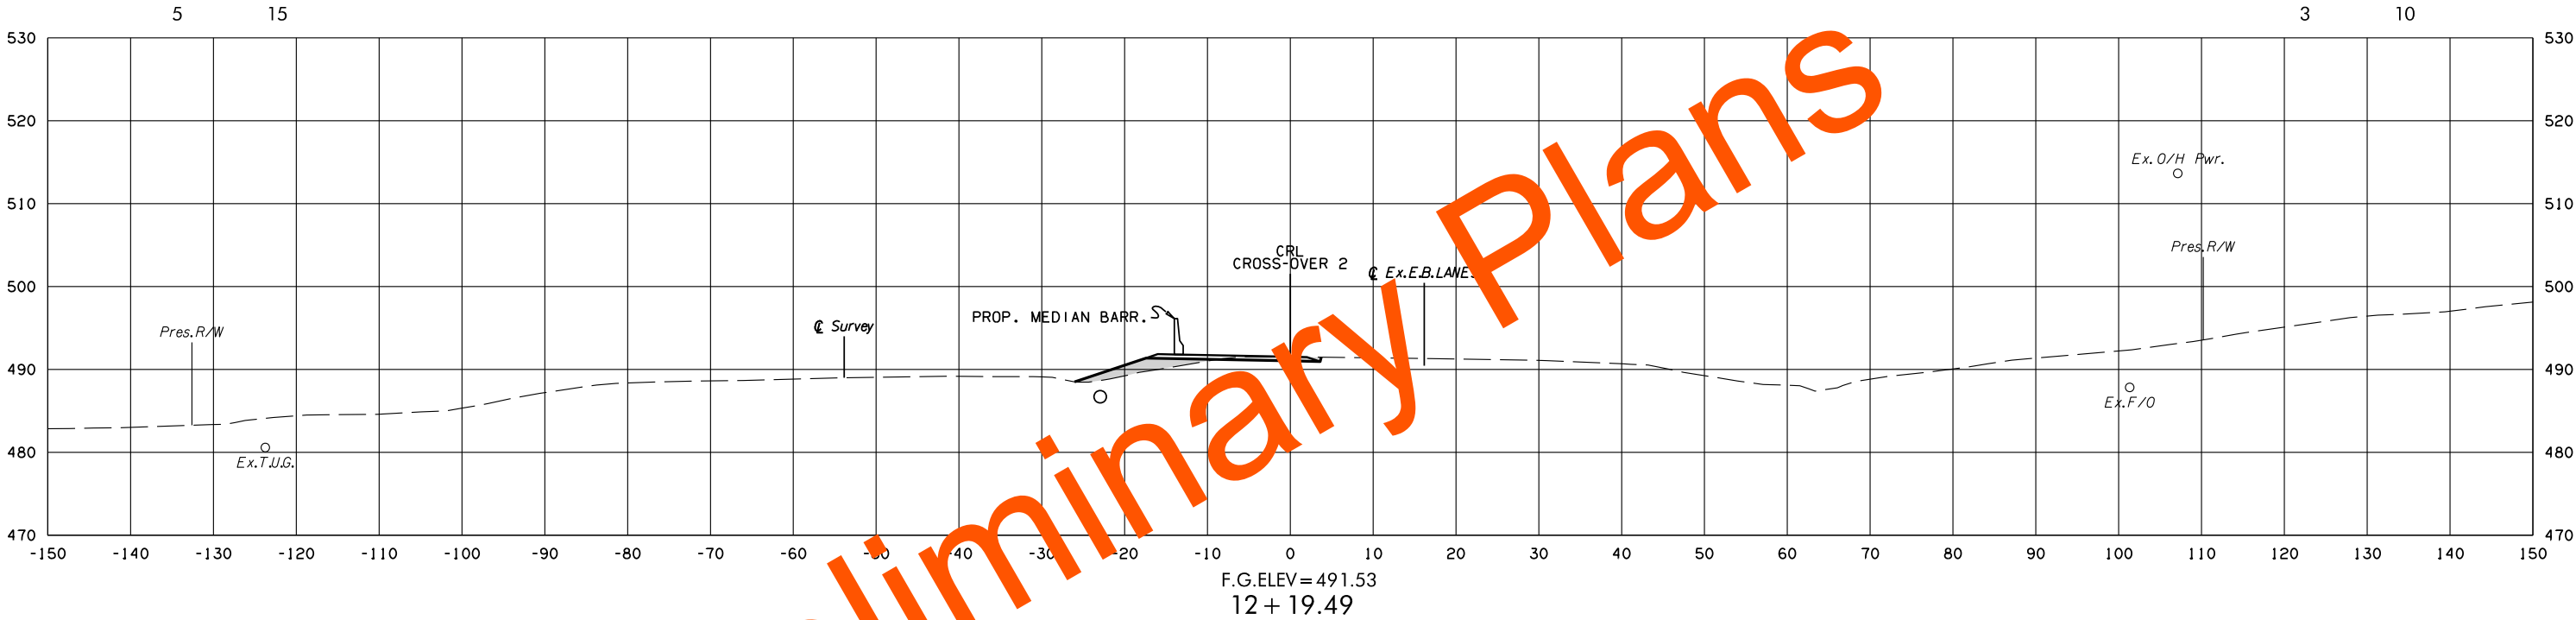



CROSS-OVER 2

STATE JOB NO. 17127(28)
LEFLORE COUNTY SHEET NO. X266

POE & ASSOCIATES, OKLAHOMA CITY, OK.						
FED. DIST. NO.	ROAD NO.	STATE	JOB PIECE NO.	FISCAL YEAR	SHEET NO.	TOTAL SHEETS
6		OKLA.				
DESCRIPTION			REVISIONS		DATE	

AREA
CUT FILL

VOLUME
CUT FILL

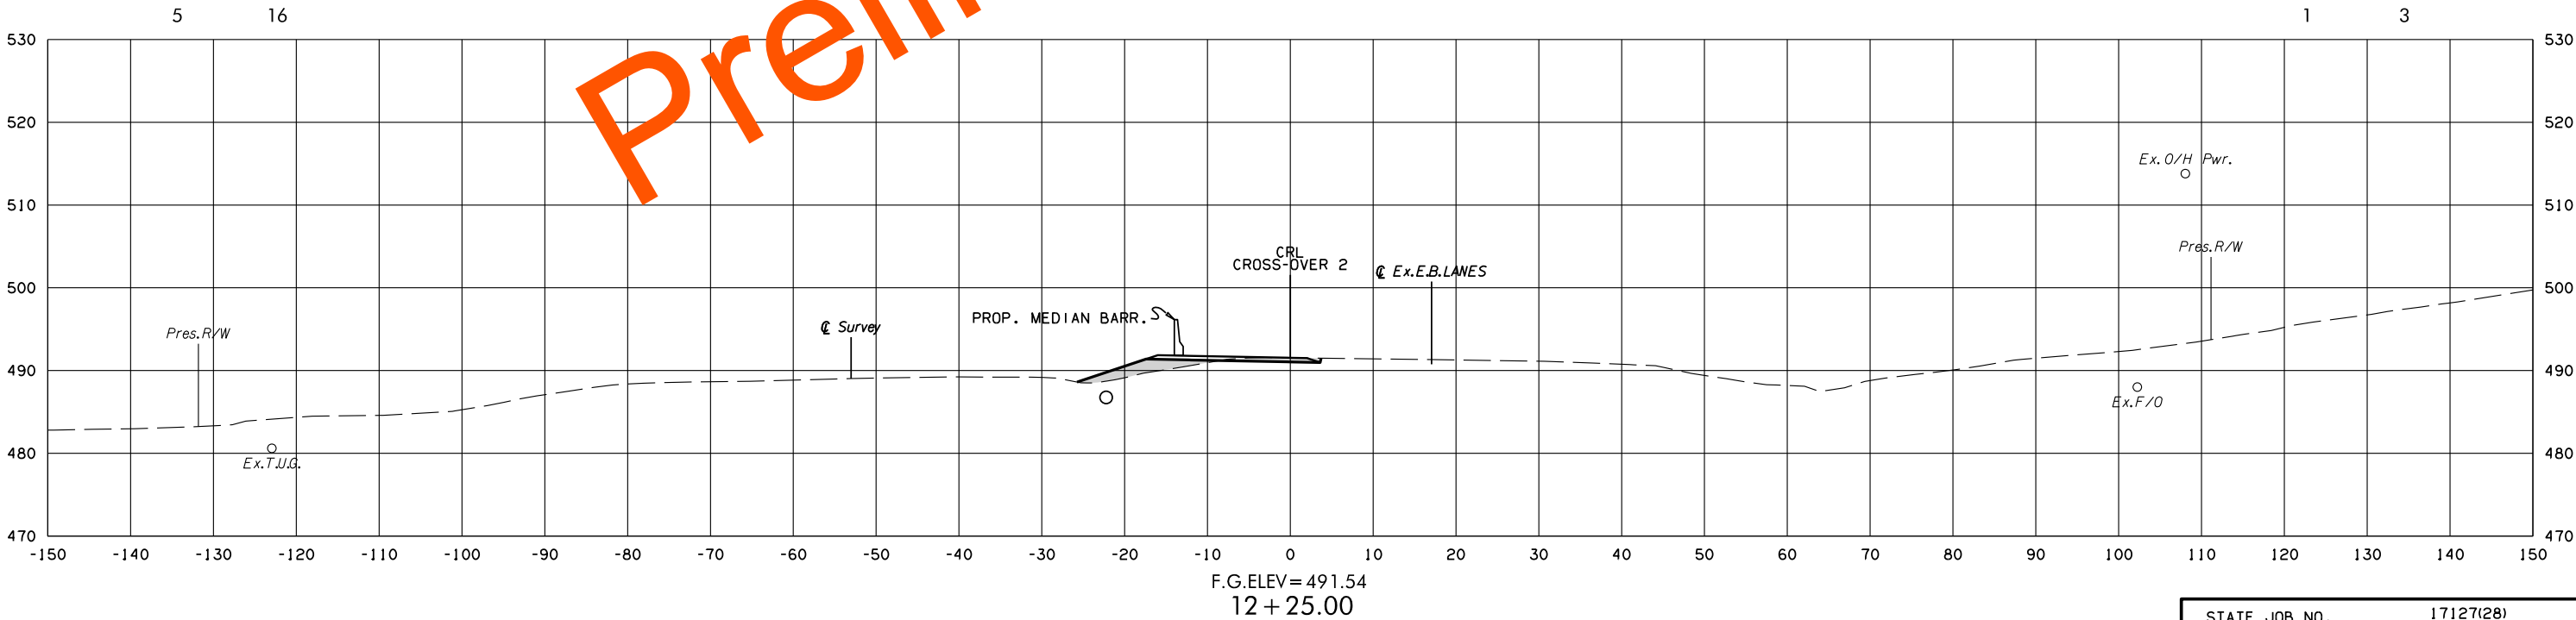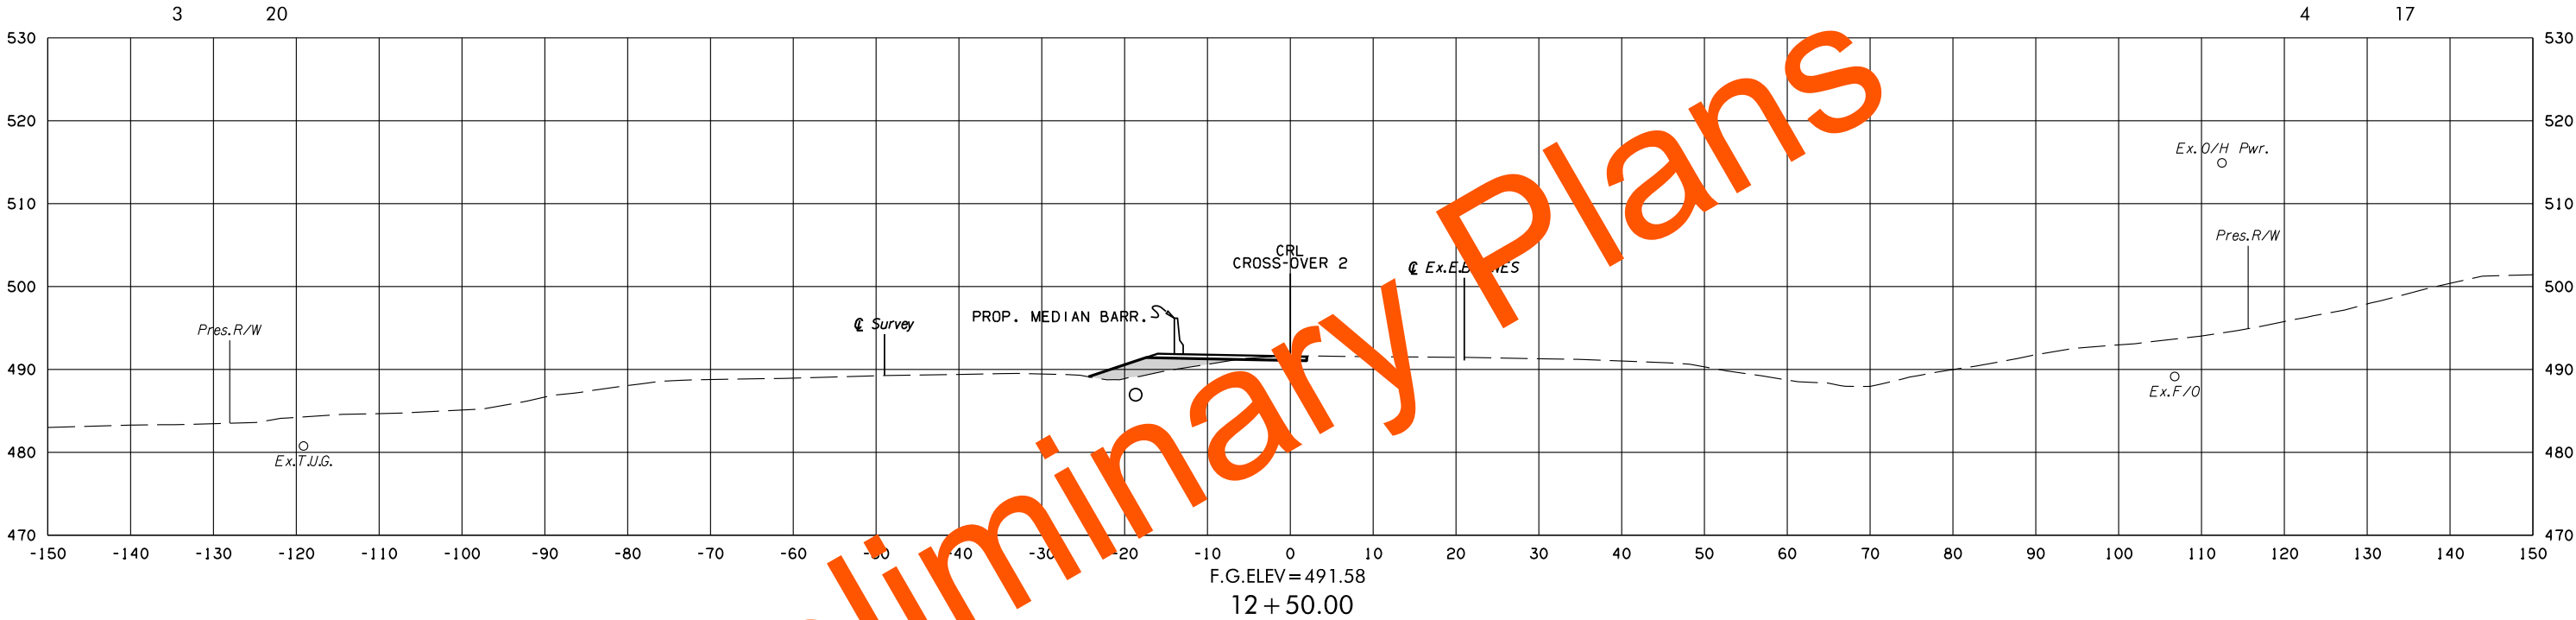



CROSS-OVER 2

STATE JOB NO.	17127(28)
LEFLORE COUNTY	SHEET NO. X267

POE & ASSOCIATES, OKLAHOMA CITY, OK.						
FED. ROAD DIST. NO.	STATE	JOB PIECE NO.	FISCAL YEAR	SHEET NO.	TOTAL SHEETS	
6	OKLA.					
DESCRIPTION			REVISIONS		DATE	

AREA
CUT FILL

VOLUME
CUT FILL

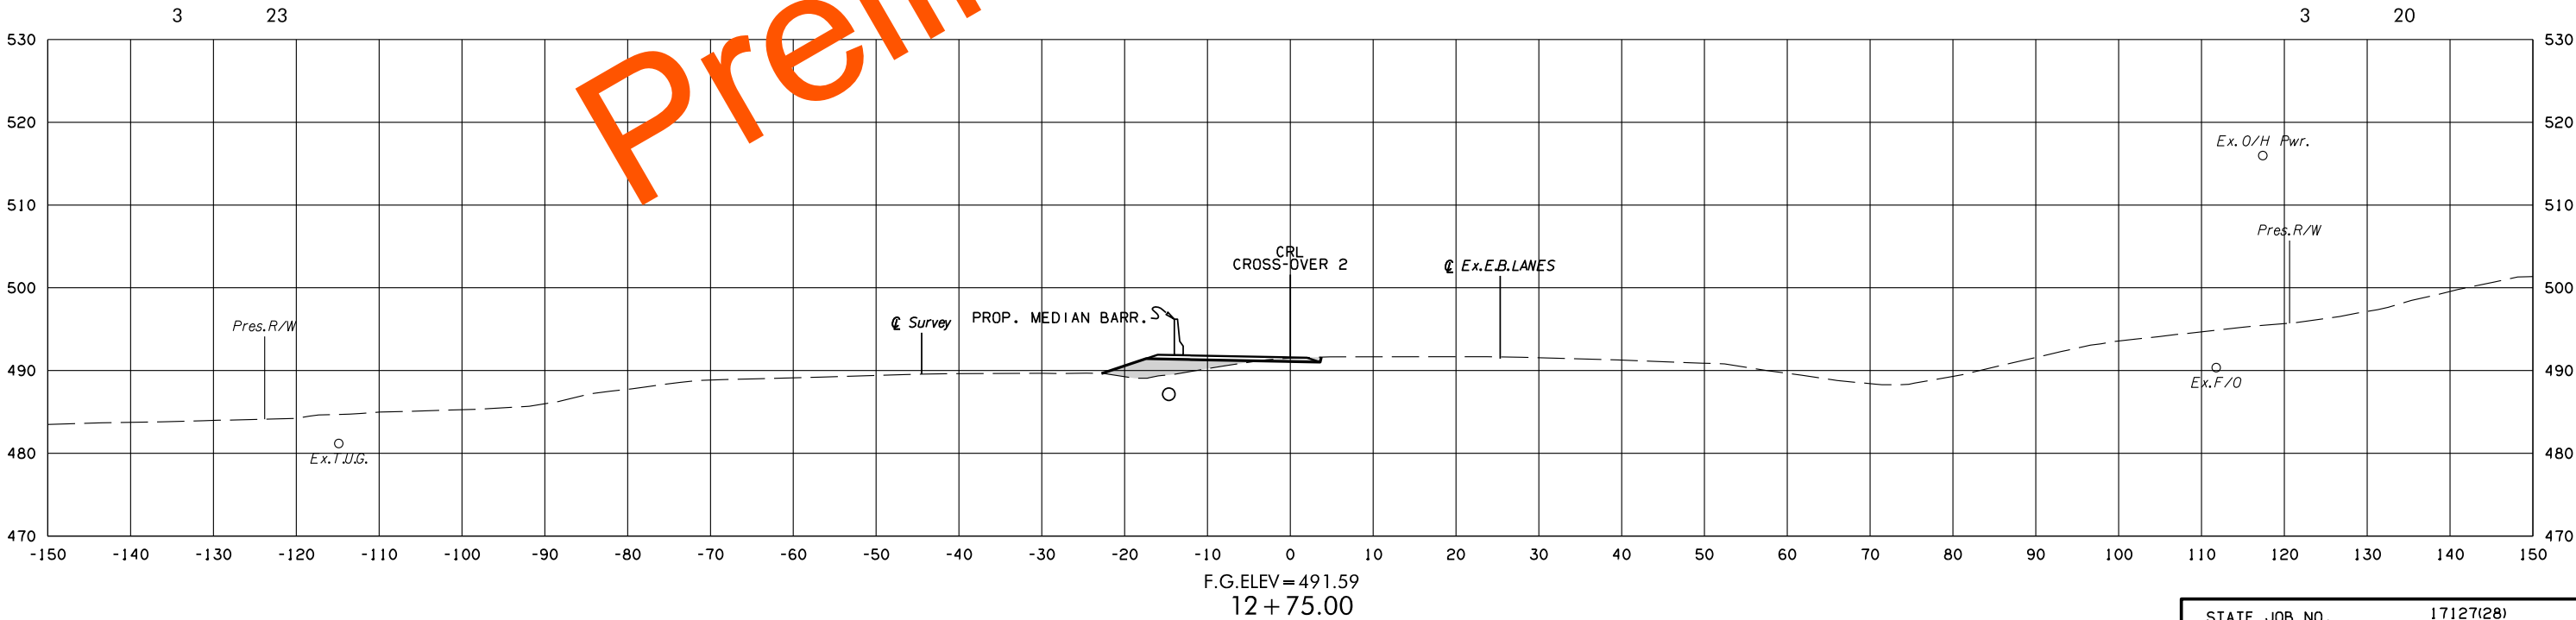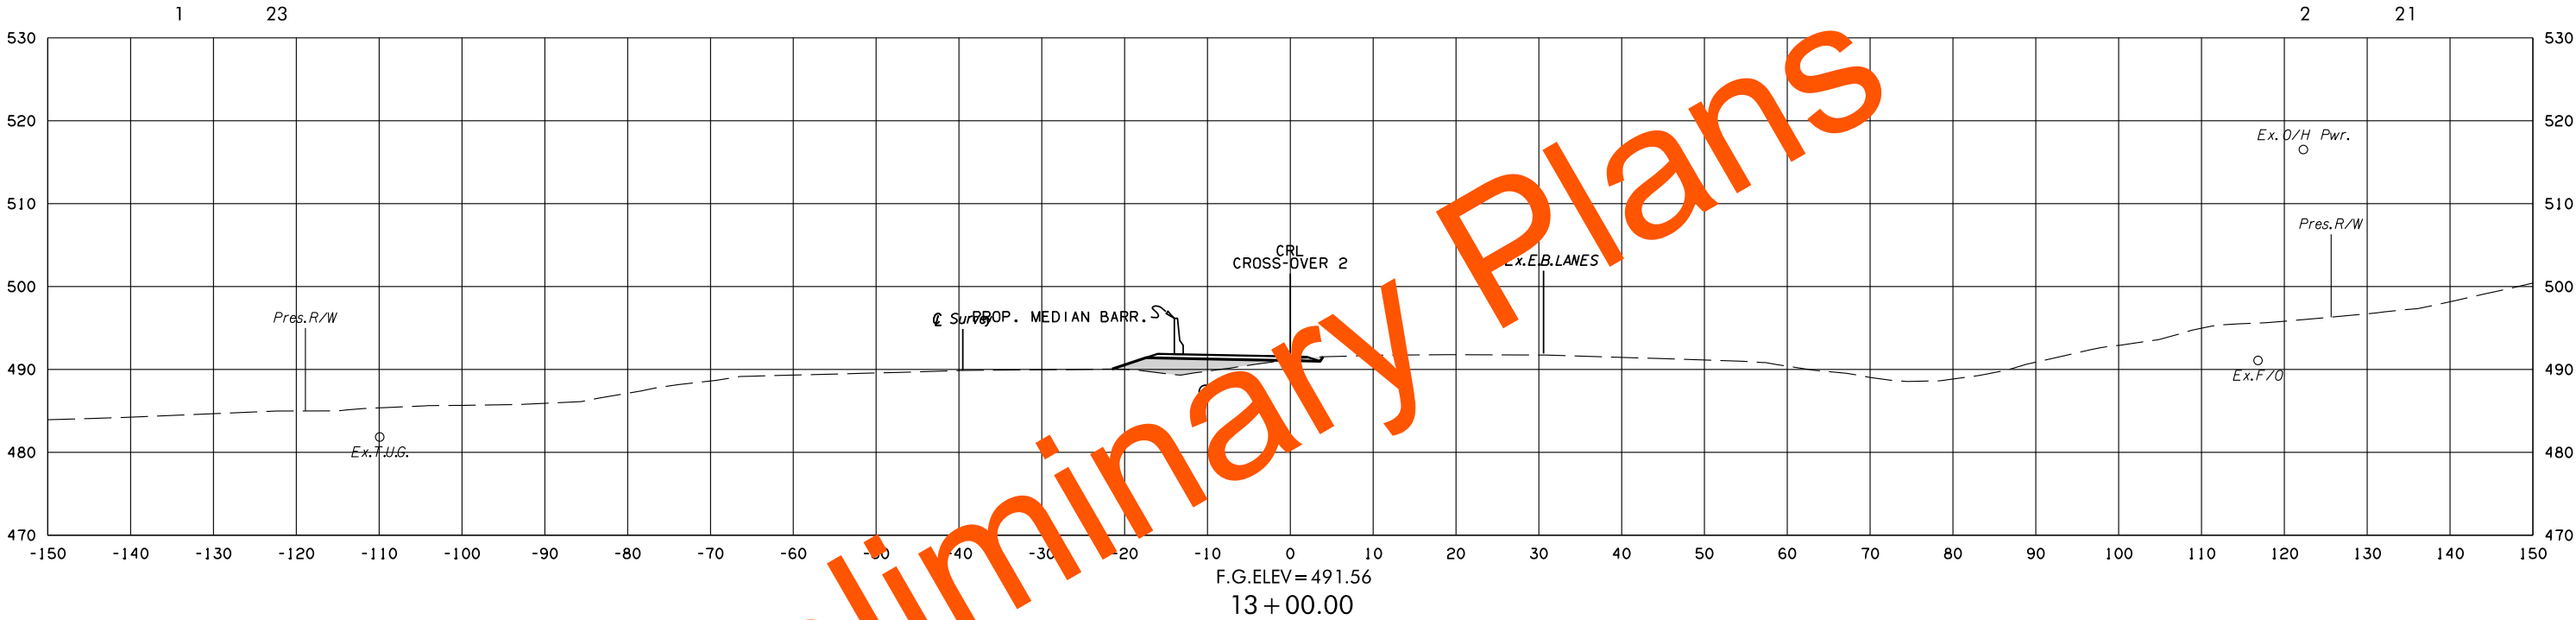


CROSS-OVER 2

STATE JOB NO. 17127(28)
LEFLORE COUNTY SHEET NO. X268


POE & ASSOCIATES, OKLAHOMA CITY, OK.						
FED. DIST. NO.	ROAD NO.	STATE	JOB PIECE NO.	FISCAL YEAR	SHEET NO.	TOTAL SHEETS
6		OKLA.				
DESCRIPTION			REVISIONS		DATE	

AREA
CUT FILL

VOLUME
CUT FILL

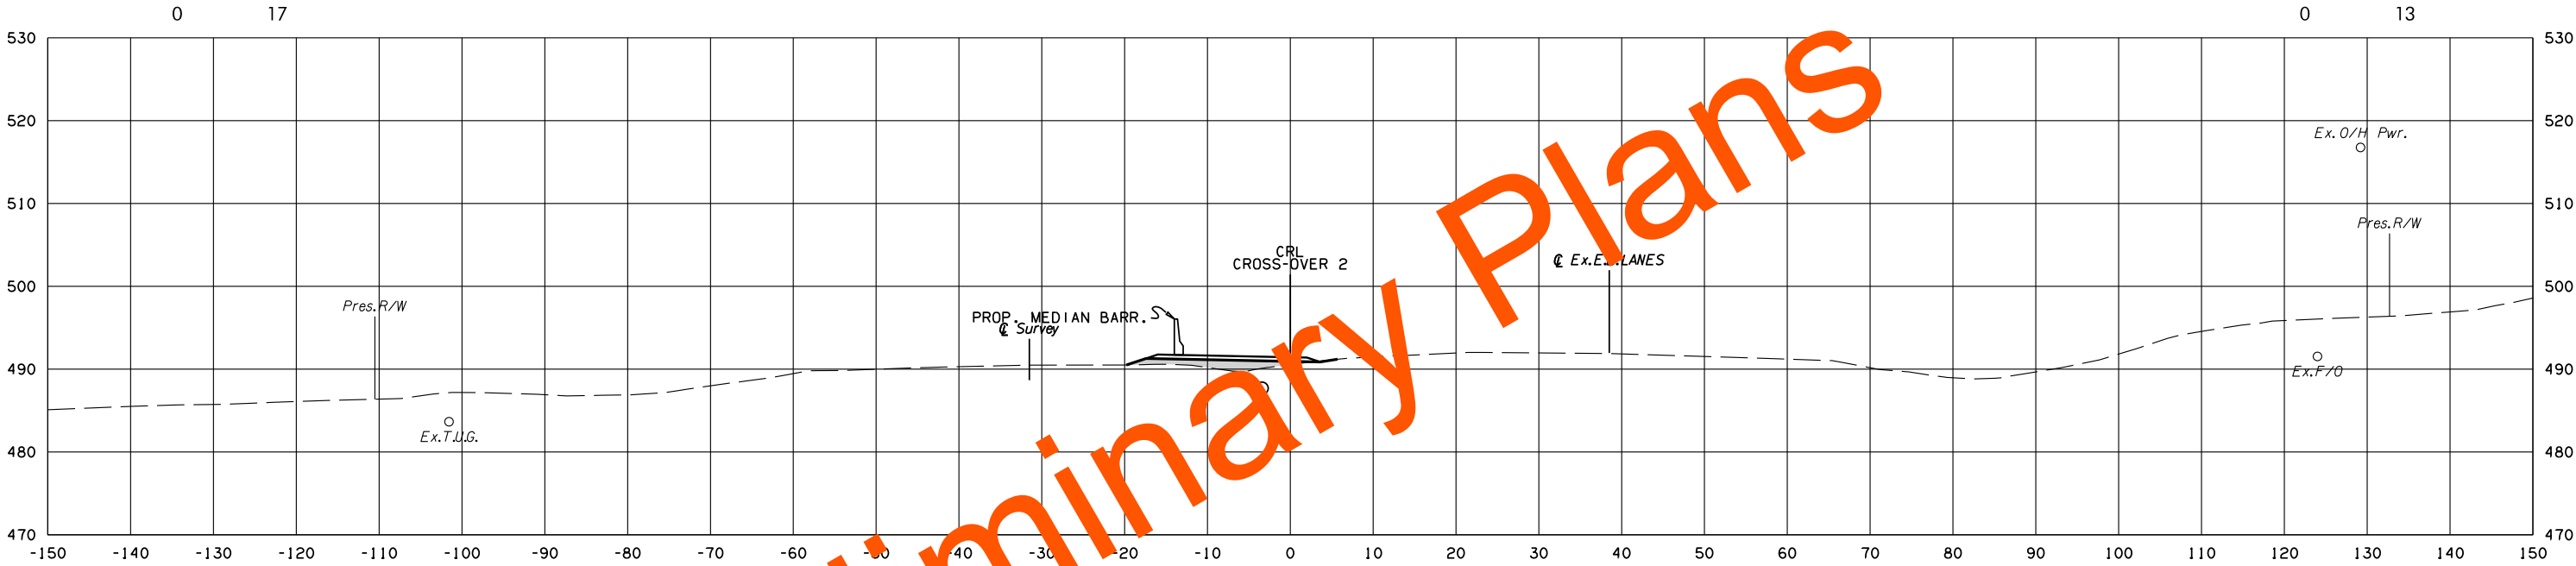

F.G.ELEV = 491.44
13 + 43.14

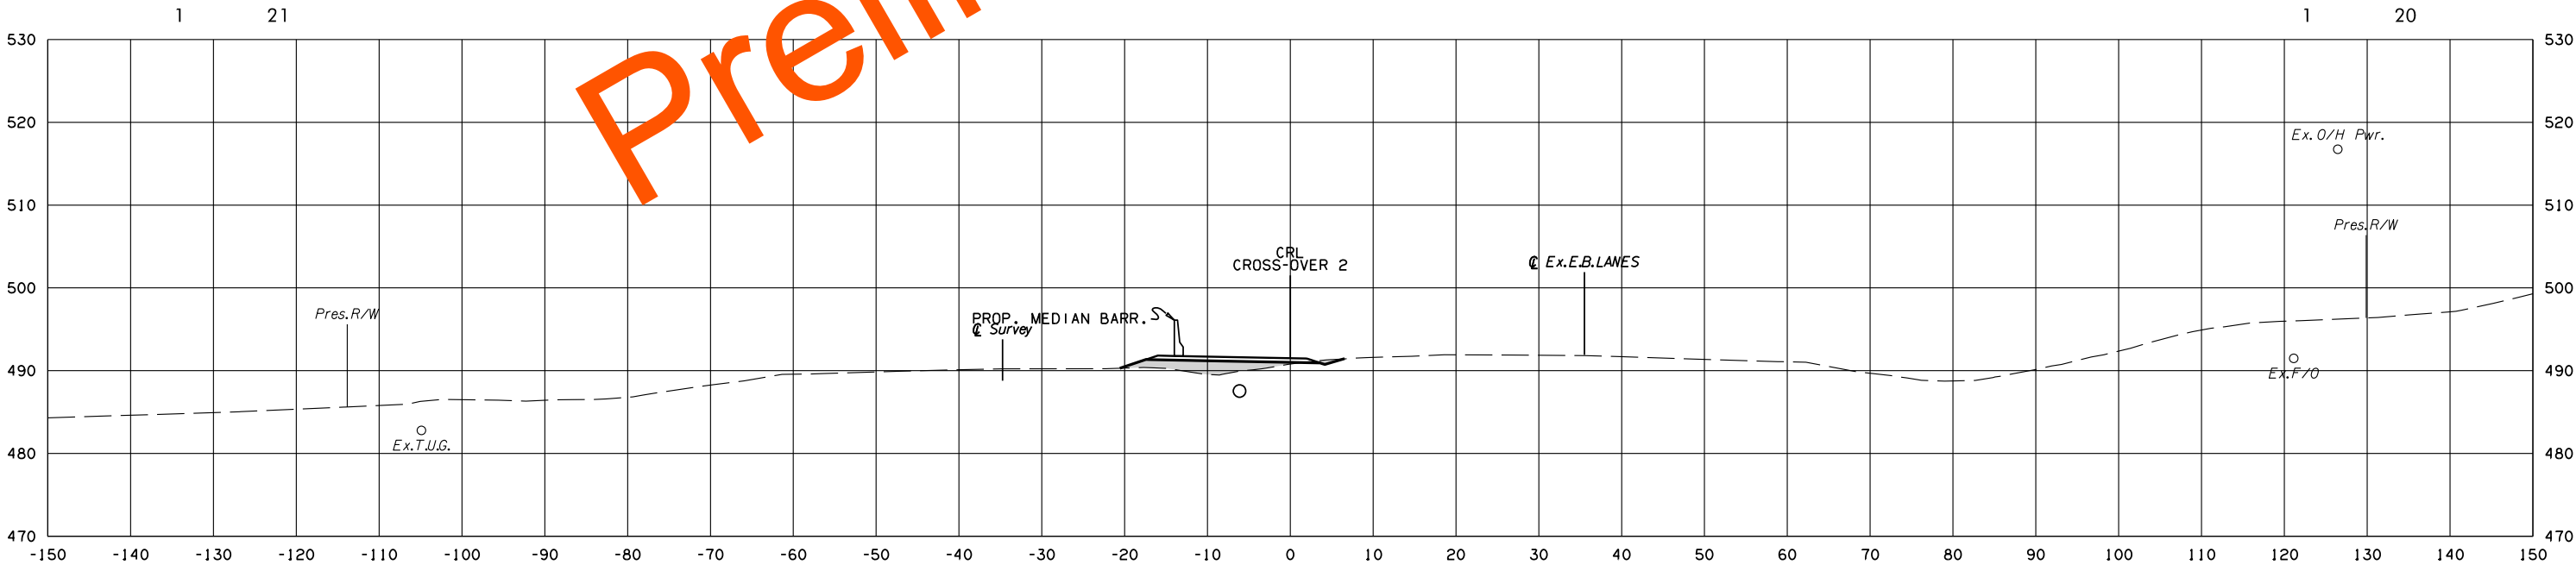

F.G.ELEV = 491.50
13 + 25.00



CROSS-OVER 2

STATE JOB NO.	17127(28)
LEFLORE COUNTY	SHEET NO. X269

POE & ASSOCIATES, OKLAHOMA CITY, OK.						
FED. ROAD DIST. NO.	STATE	JOB PIECE NO.	FISCAL YEAR	SHEET NO.	TOTAL SHEETS	
6	OKLA.					
DESCRIPTION			REVISIONS		DATE	

AREA
CUT FILL

VOLUME
CUT FILL

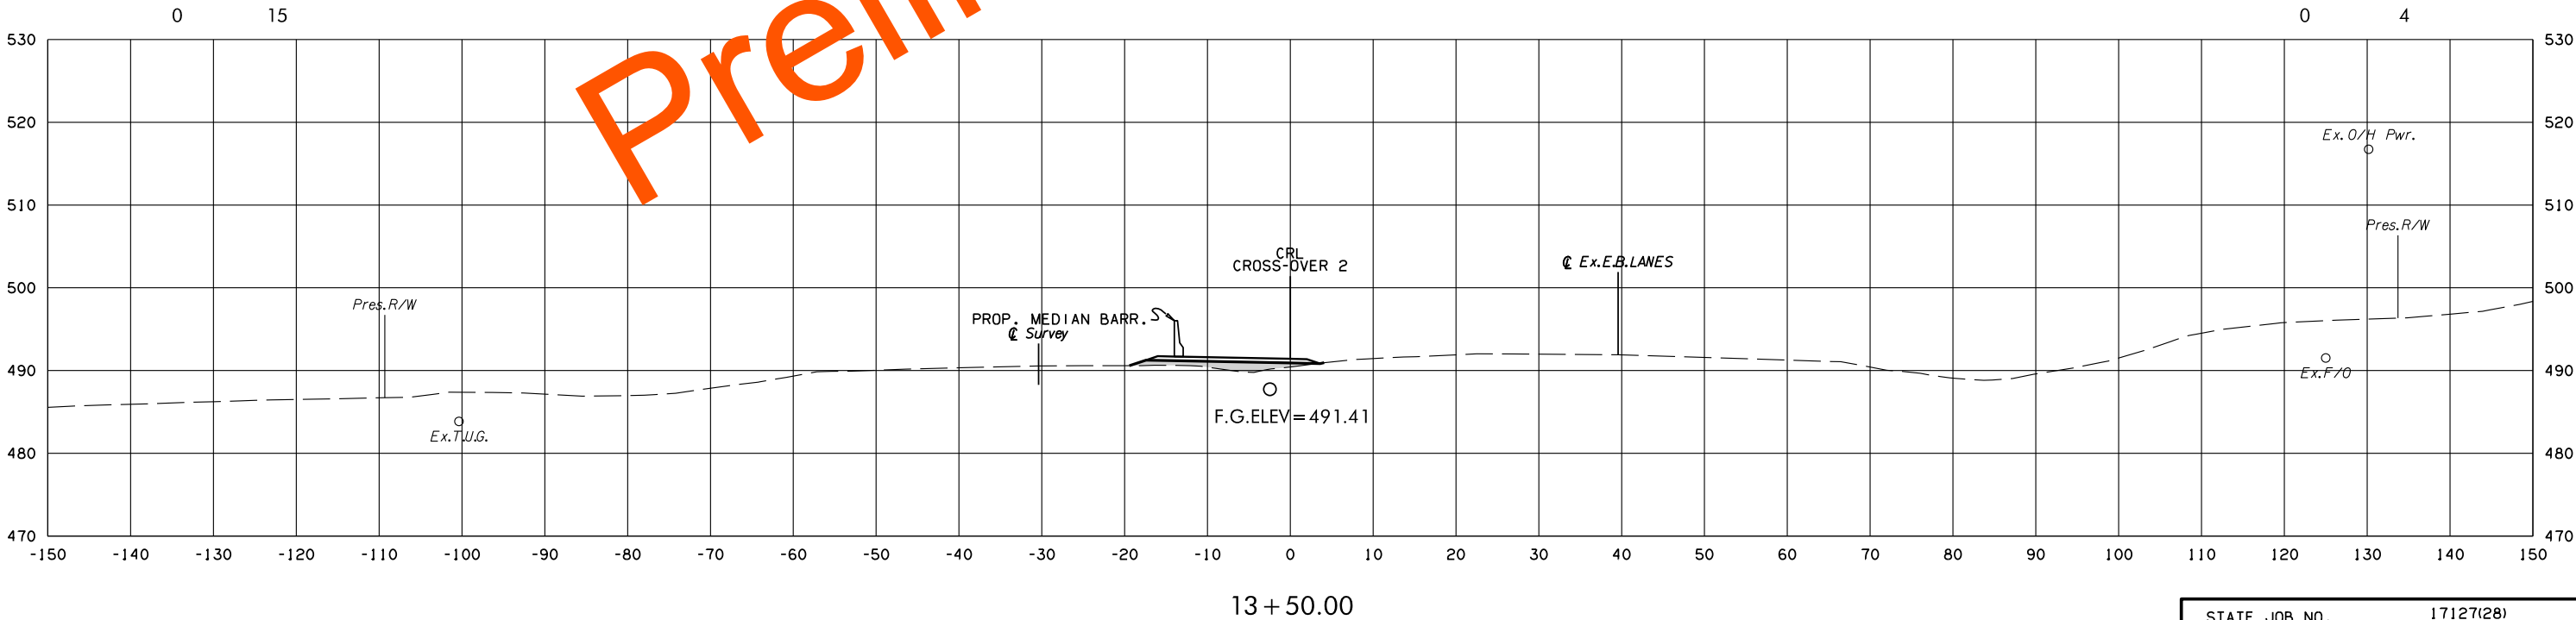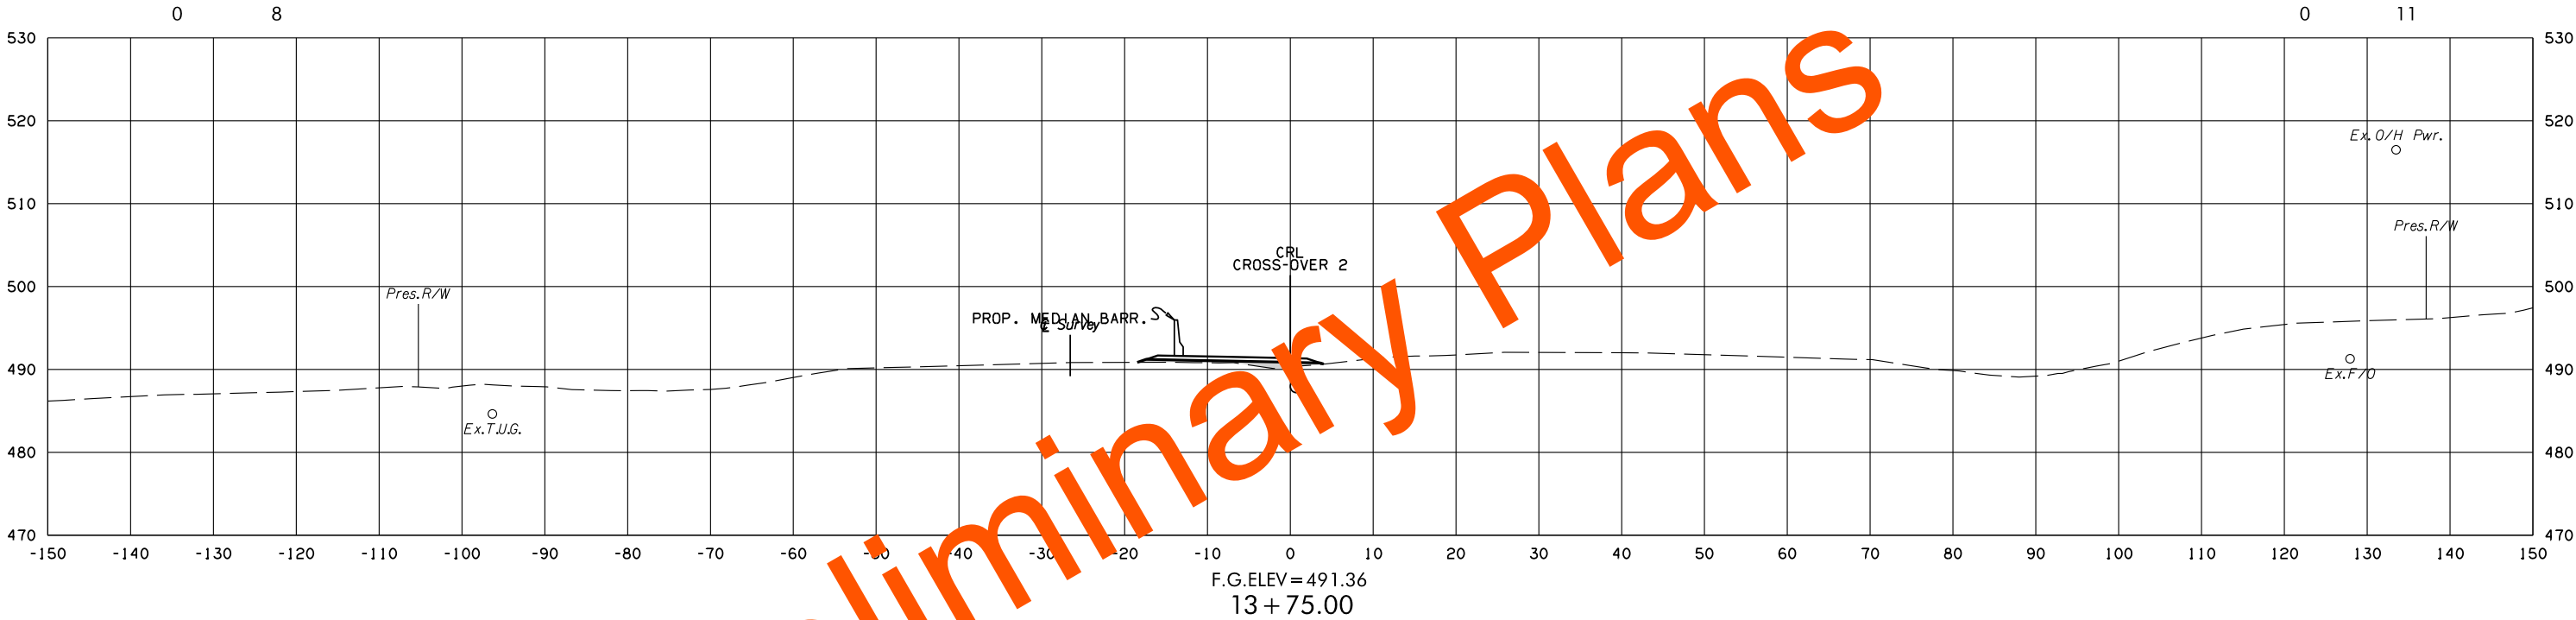

CROSS-OVER 2



STATE JOB NO.	17127(28)
LEFLORE COUNTY	SHEET NO. X270

8/3/2022 3:55:51PM G:\PROJECTS\2024\3 0001 US 59 LeFlore Co\Roadway\1712728 Surfacing\XSections\1712728-Crossover-XSECS.dgn

POE & ASSOCIATES, OKLAHOMA CITY, OK.						
FED. ROAD DIST. NO.	STATE	JOB PIECE NO.	FISCAL YEAR	SHEET NO.	TOTAL SHEETS	
6	OKLA.					
DESCRIPTION			REVISIONS		DATE	

AREA
CUT FILL

VOLUME
CUT FILL

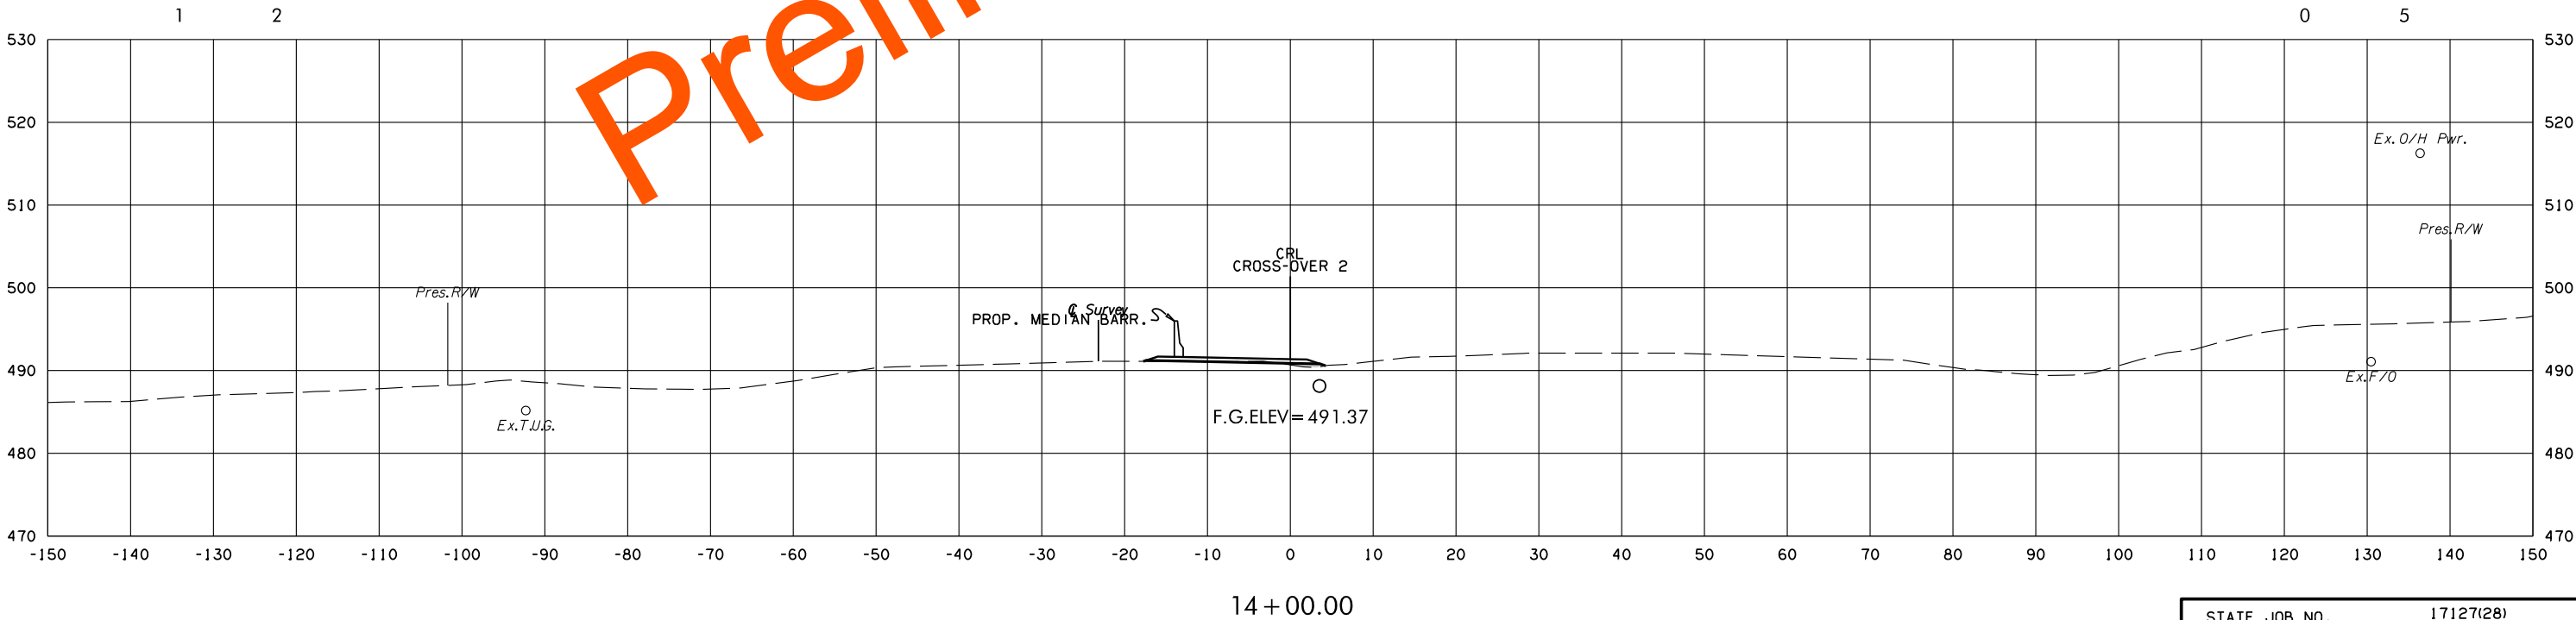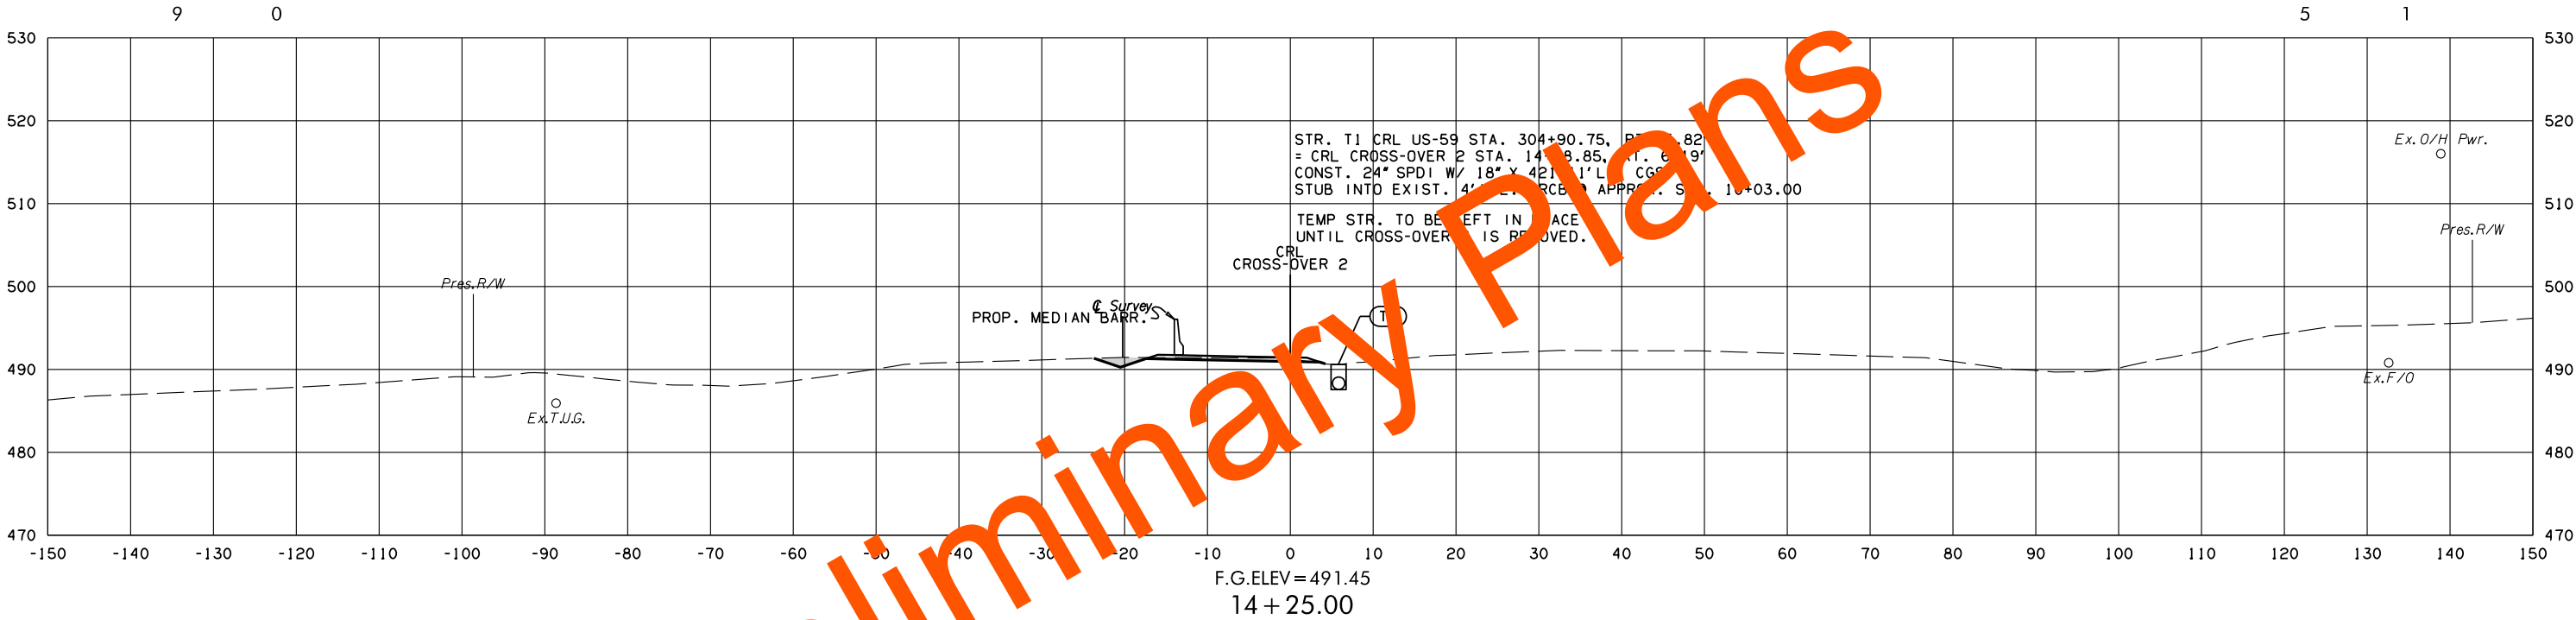

8/3/2022 3:56:14 PM G:\PROJECTS\2024\3 0001 US 59 LeFlore Co\Roadway\1712728 Surfacing\Xsections\1712728-Crossover-XSECS.dgn



CROSS-OVER 2

STATE JOB NO.	17127(28)
LEFLORE COUNTY	SHEET NO. X271

POE & ASSOCIATES, OKLAHOMA CITY, OK.						
FED. ROAD DIST. NO.	STATE	JOB PIECE NO.	FISCAL YEAR	SHEET NO.	TOTAL SHEETS	
6	OKLA.					
DESCRIPTION			REVISIONS		DATE	

AREA
CUT FILL

VOLUME
CUT FILL

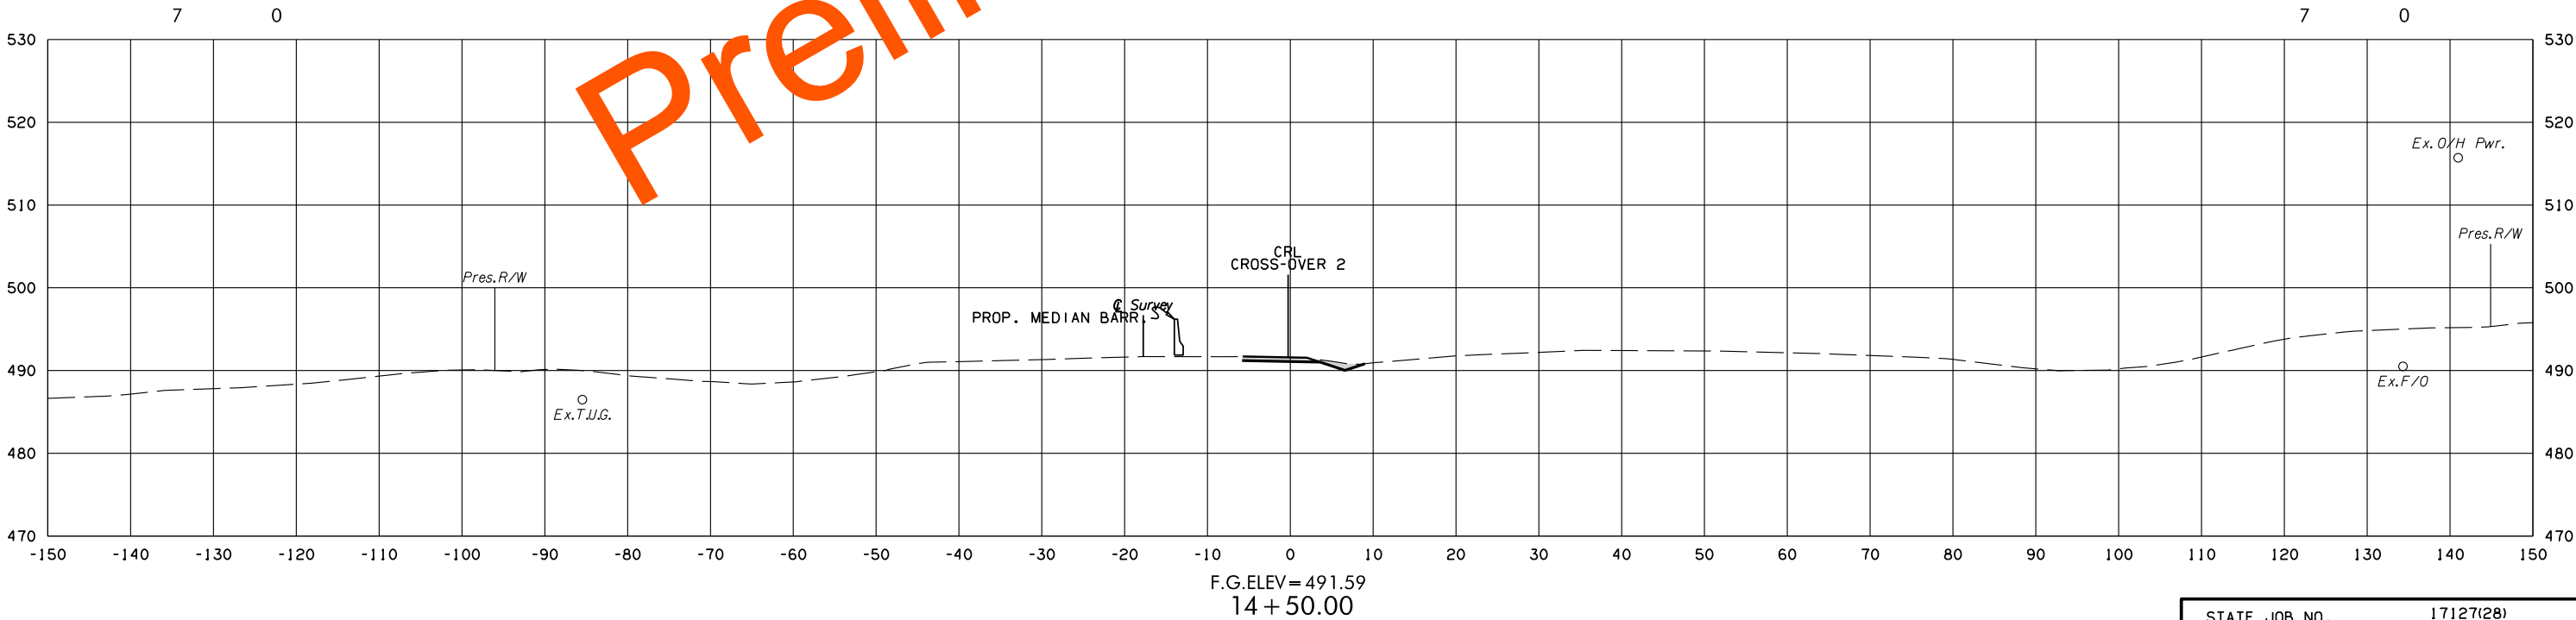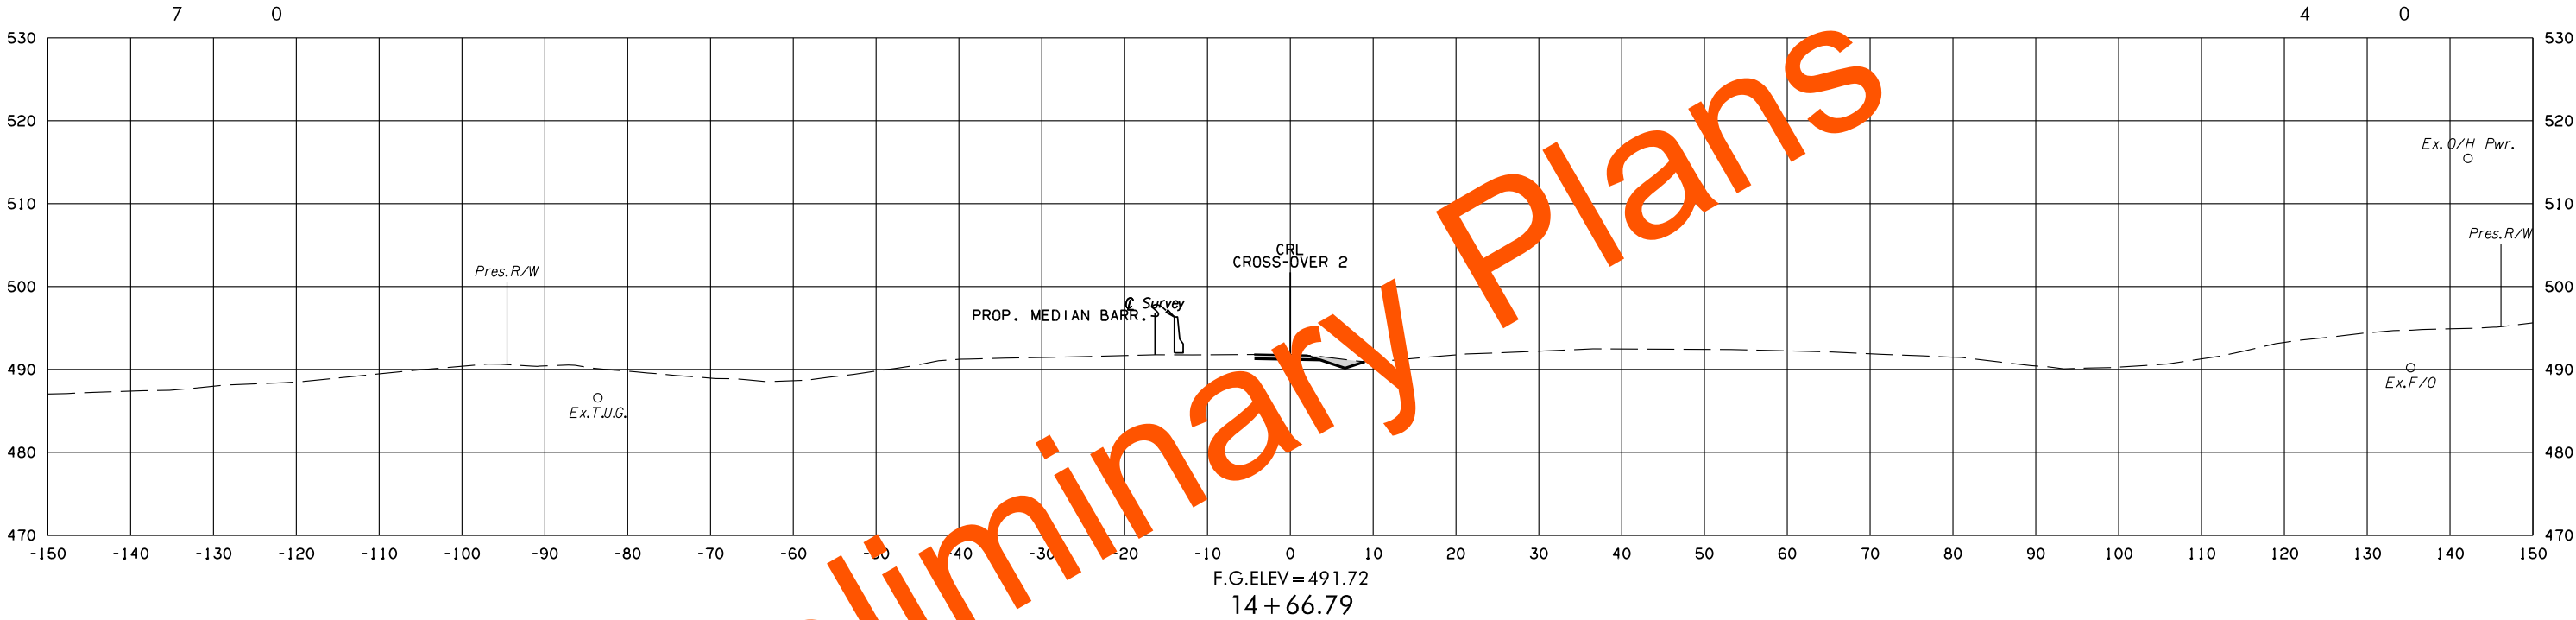

CROSS-OVER 2



STATE JOB NO.	17127(28)
LEFLORE COUNTY	SHEET NO. X272

8/3/2022 3:56:31 PM G:\PROJECTS\2024\3 0001 US 59 LeFlore Co\Roadway\1712728 Surfacing\XSections\1712728-Crossover-XSECS.dgn

POE & ASSOCIATES, OKLAHOMA CITY, OK.						
FED. DIST. NO.	ROAD NO.	STATE	JOB PIECE NO.	FISCAL YEAR	SHEET NO.	TOTAL SHEETS
6		OKLA.				
DESCRIPTION			REVISIONS		DATE	

AREA
CUT FILL

VOLUME
CUT FILL

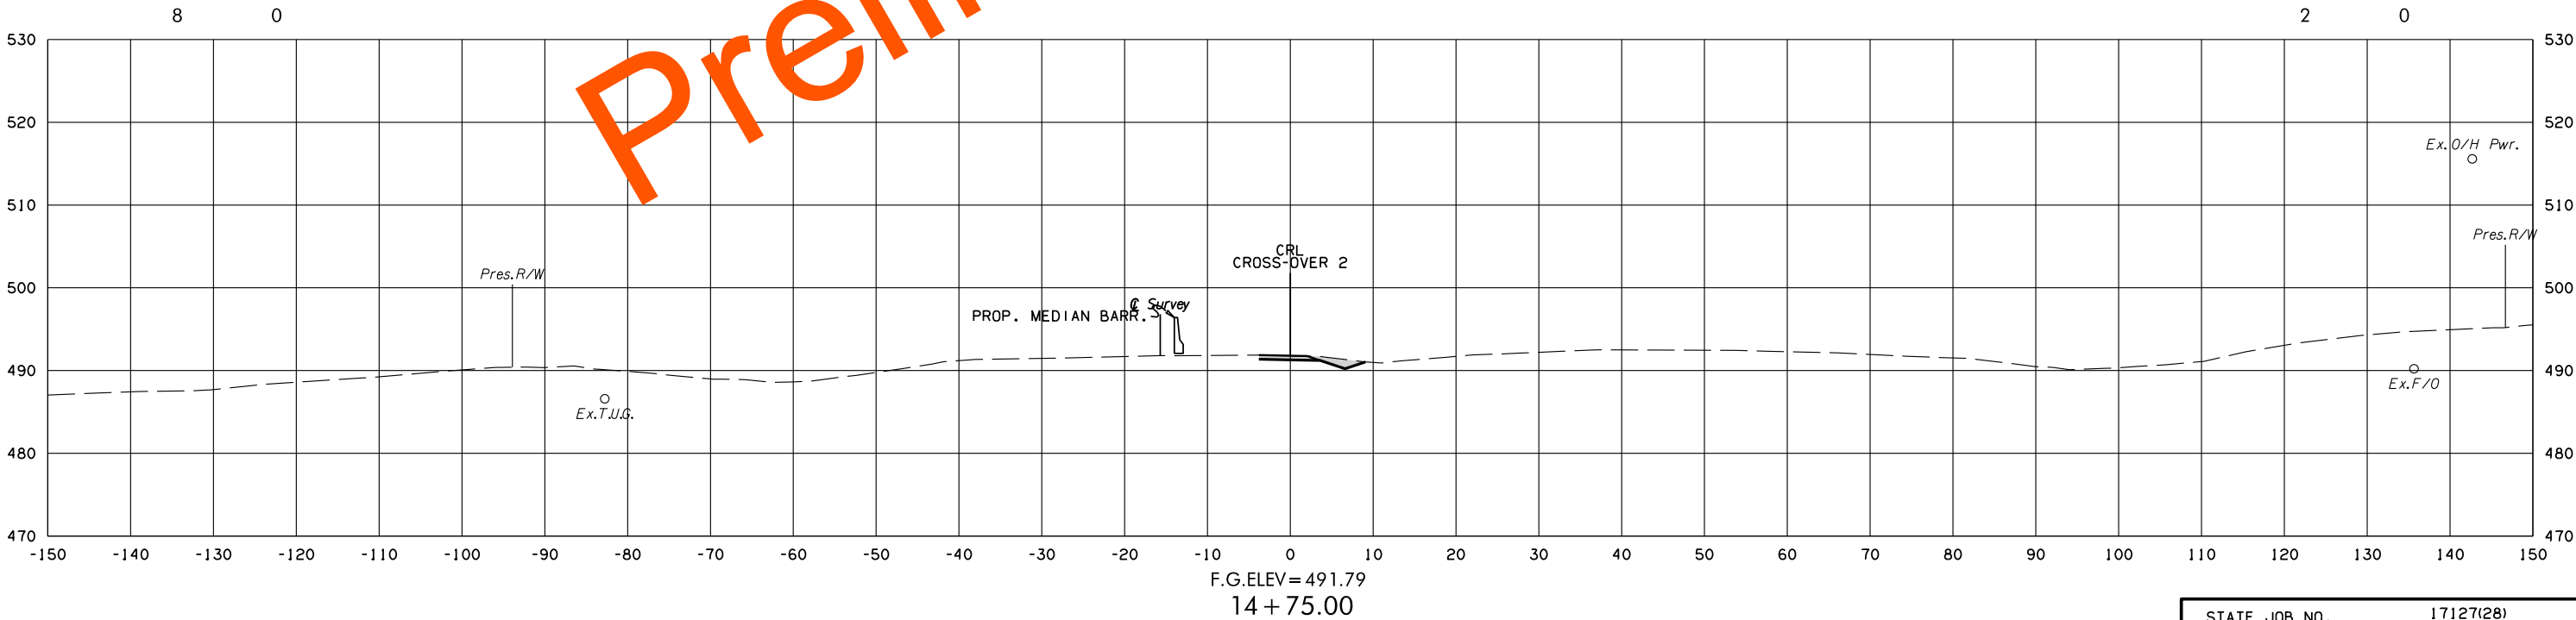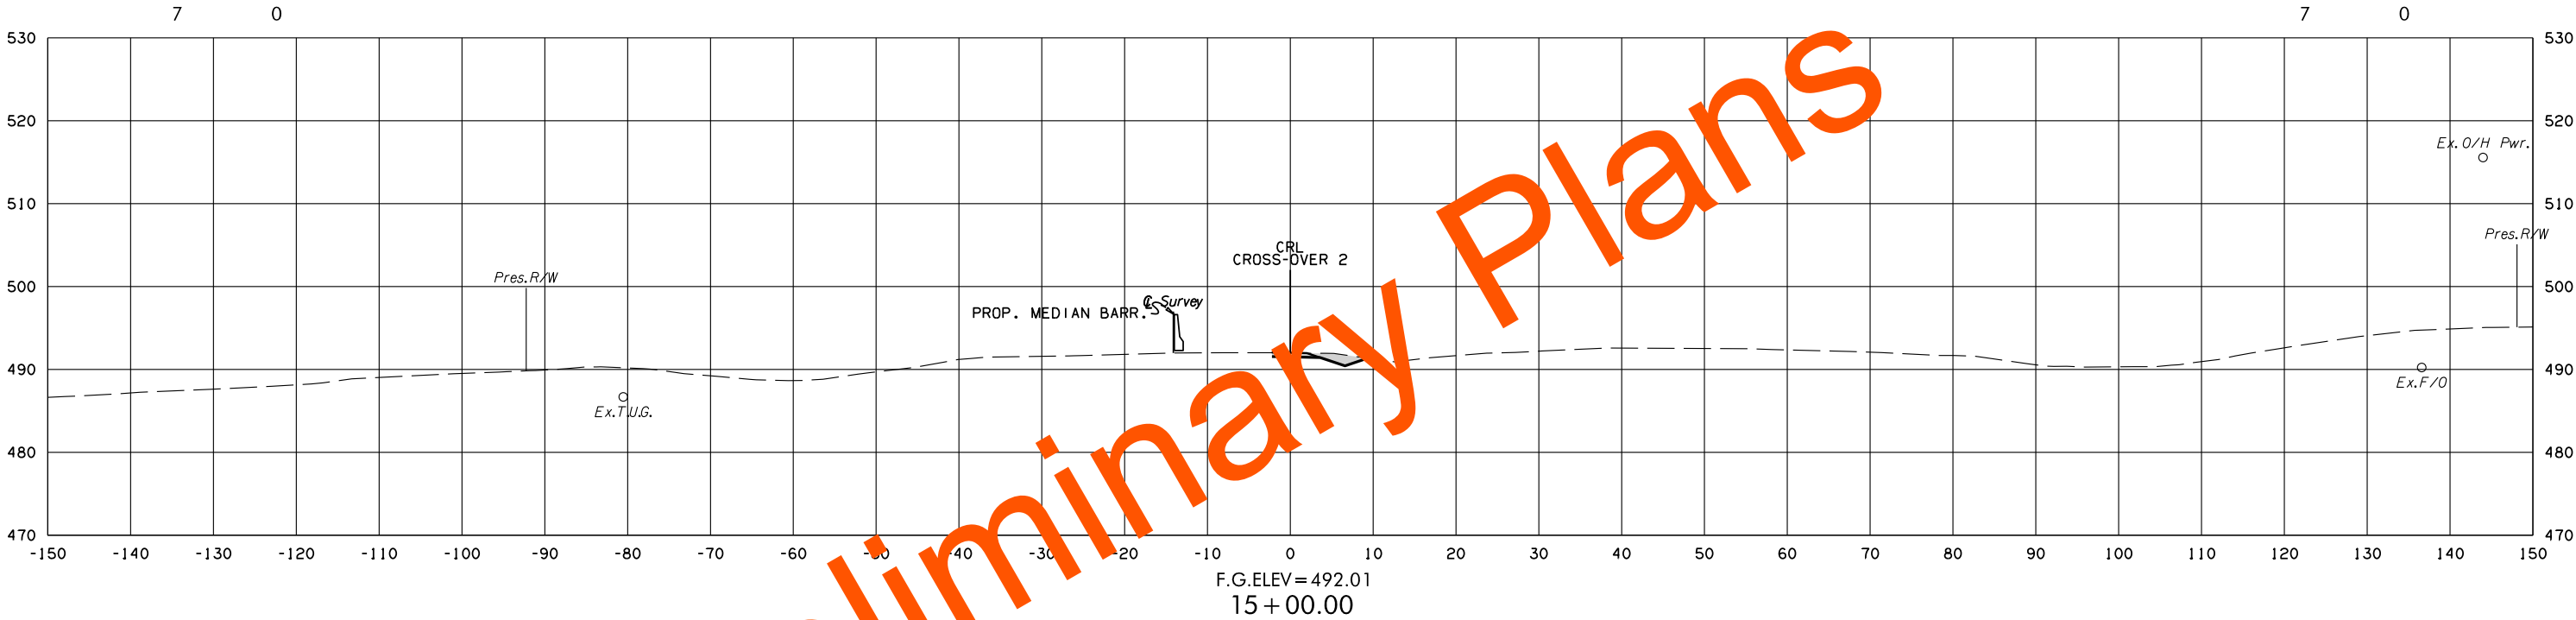



CROSS-OVER 2

STATE JOB NO.	17127(28)
LEFLORE COUNTY	SHEET NO. X273

POE & ASSOCIATES, OKLAHOMA CITY, OK.						
FED. DIST. NO.	ROAD NO.	STATE	JOB PIECE NO.	FISCAL YEAR	SHEET NO.	TOTAL SHEETS
6		OKLA.				
DESCRIPTION			REVISIONS		DATE	

AREA
CUT FILL

VOLUME
CUT FILL

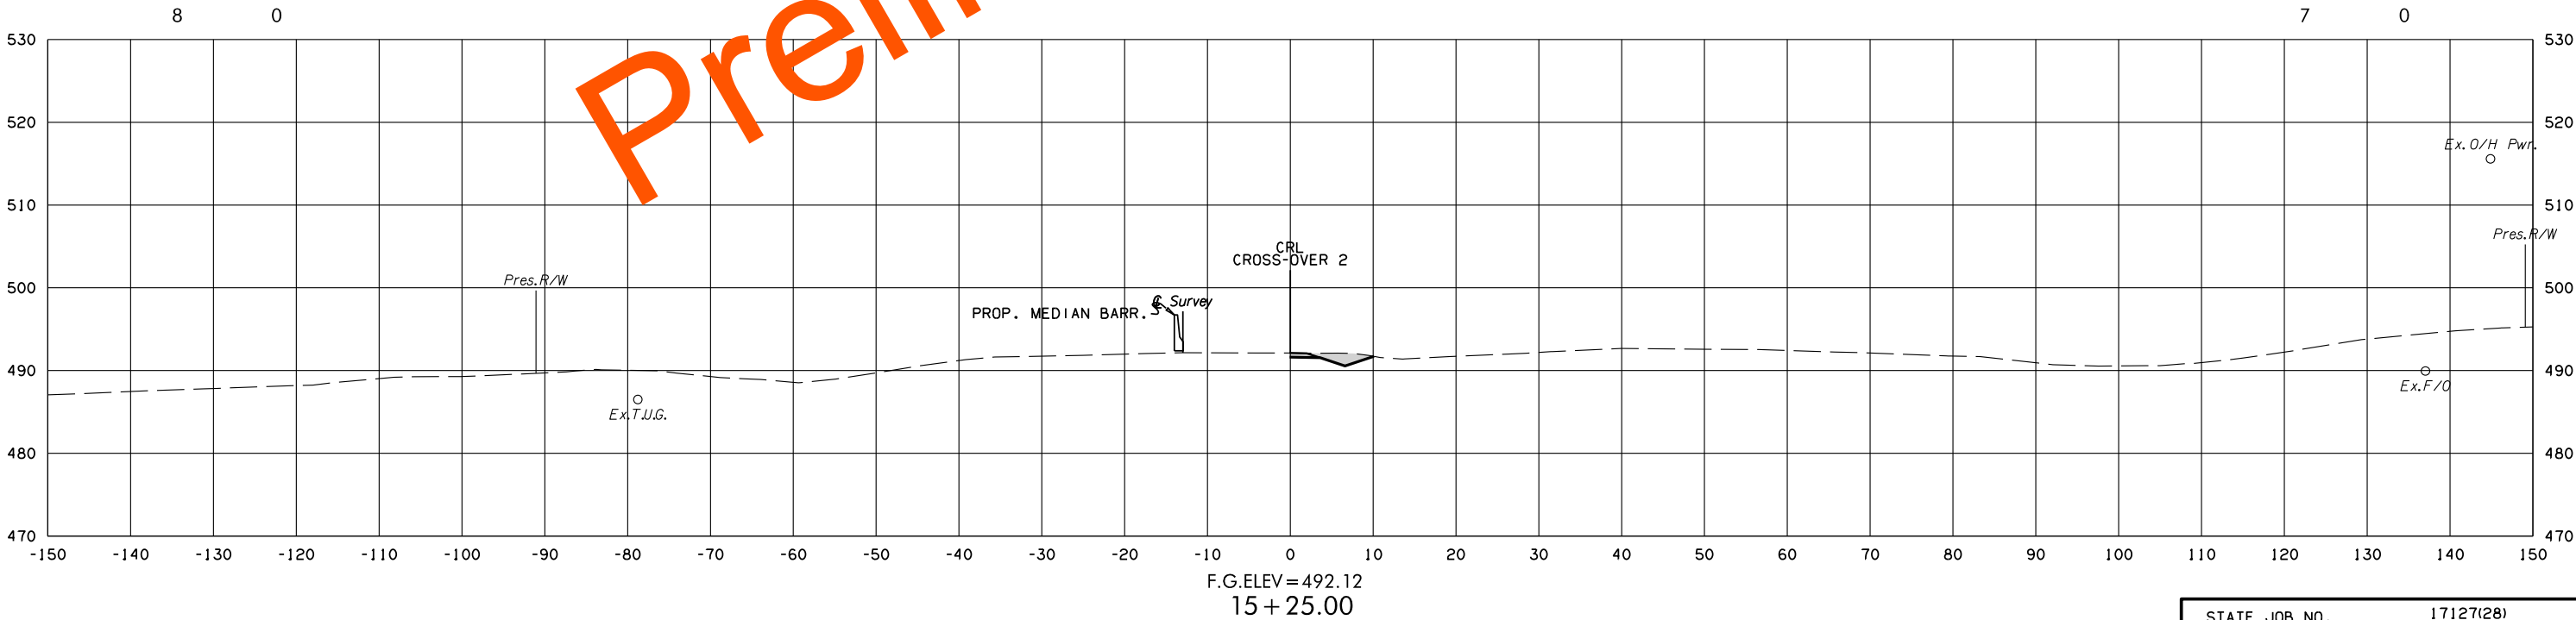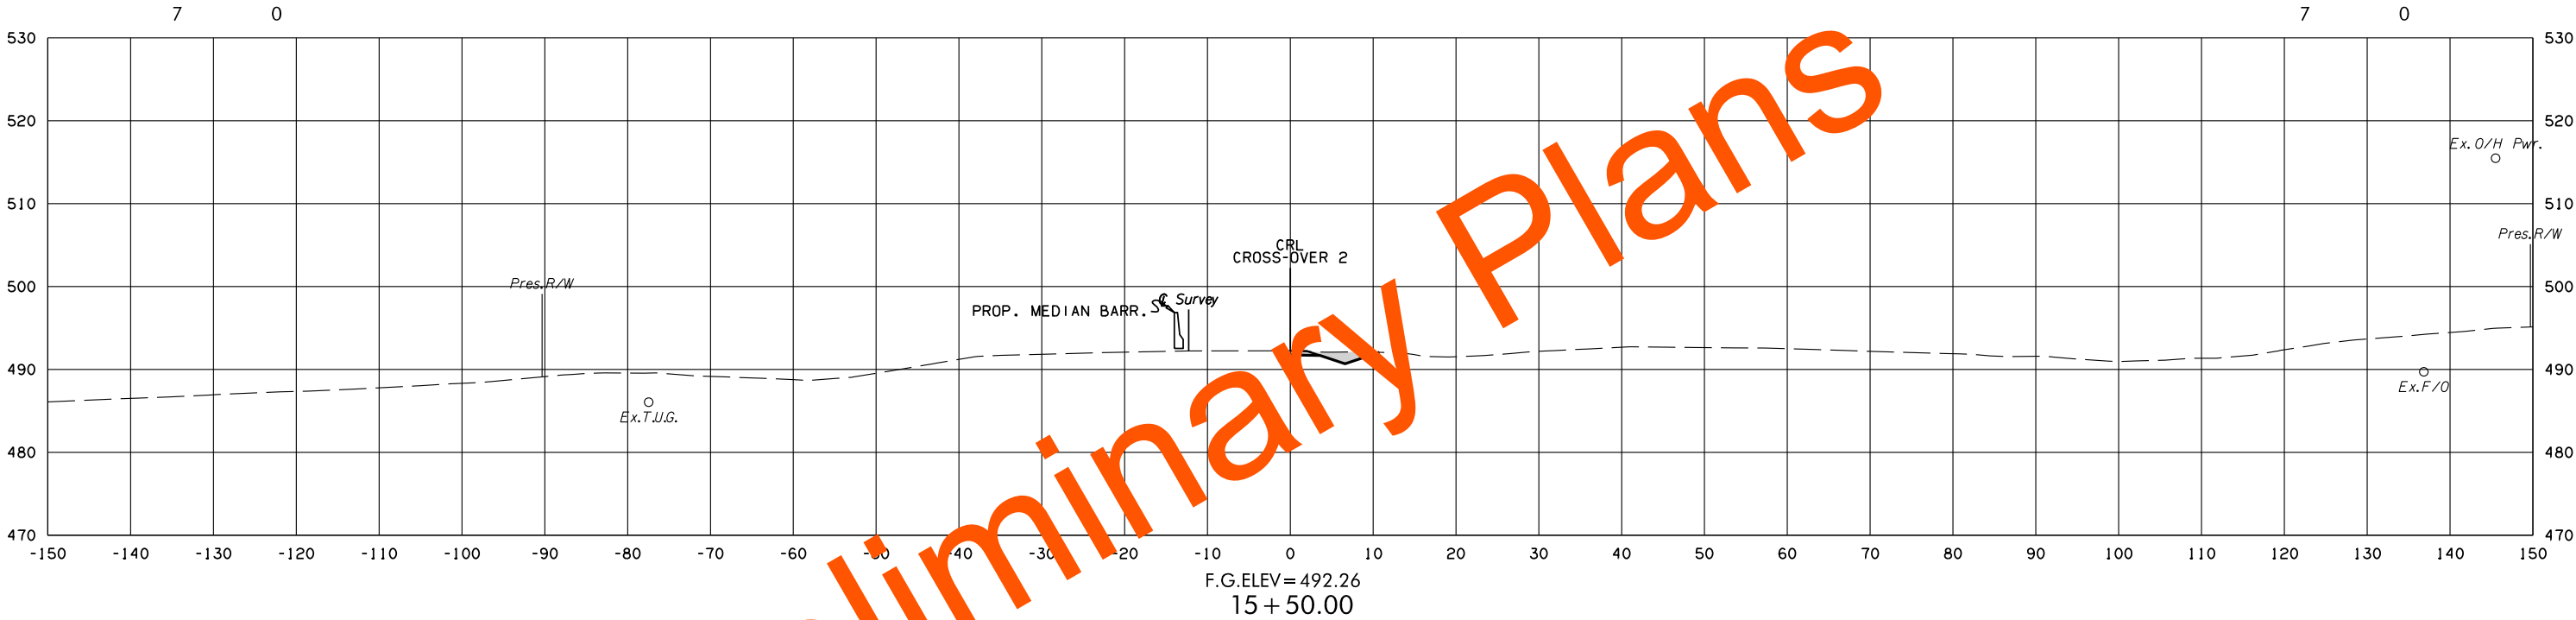

CROSS-OVER 2



STATE JOB NO.	17127(28)
LEFLORE COUNTY	SHEET NO. 274

8/3/2022 3:57:01PM
G:\PROJECTS\2024\3 0001 US 59 LeFlore Co\Roadway\1712728 Surfacing\Xsections\1712728-Crossover-XSECS.dgn

POE & ASSOCIATES, OKLAHOMA CITY, OK.						
FED. ROAD DIST. NO.	STATE	JOB PIECE NO.	FISCAL YEAR	SHEET NO.	TOTAL SHEETS	
6	OKLA.					
DESCRIPTION			REVISIONS		DATE	

AREA
CUT FILL

VOLUME
CUT FILL

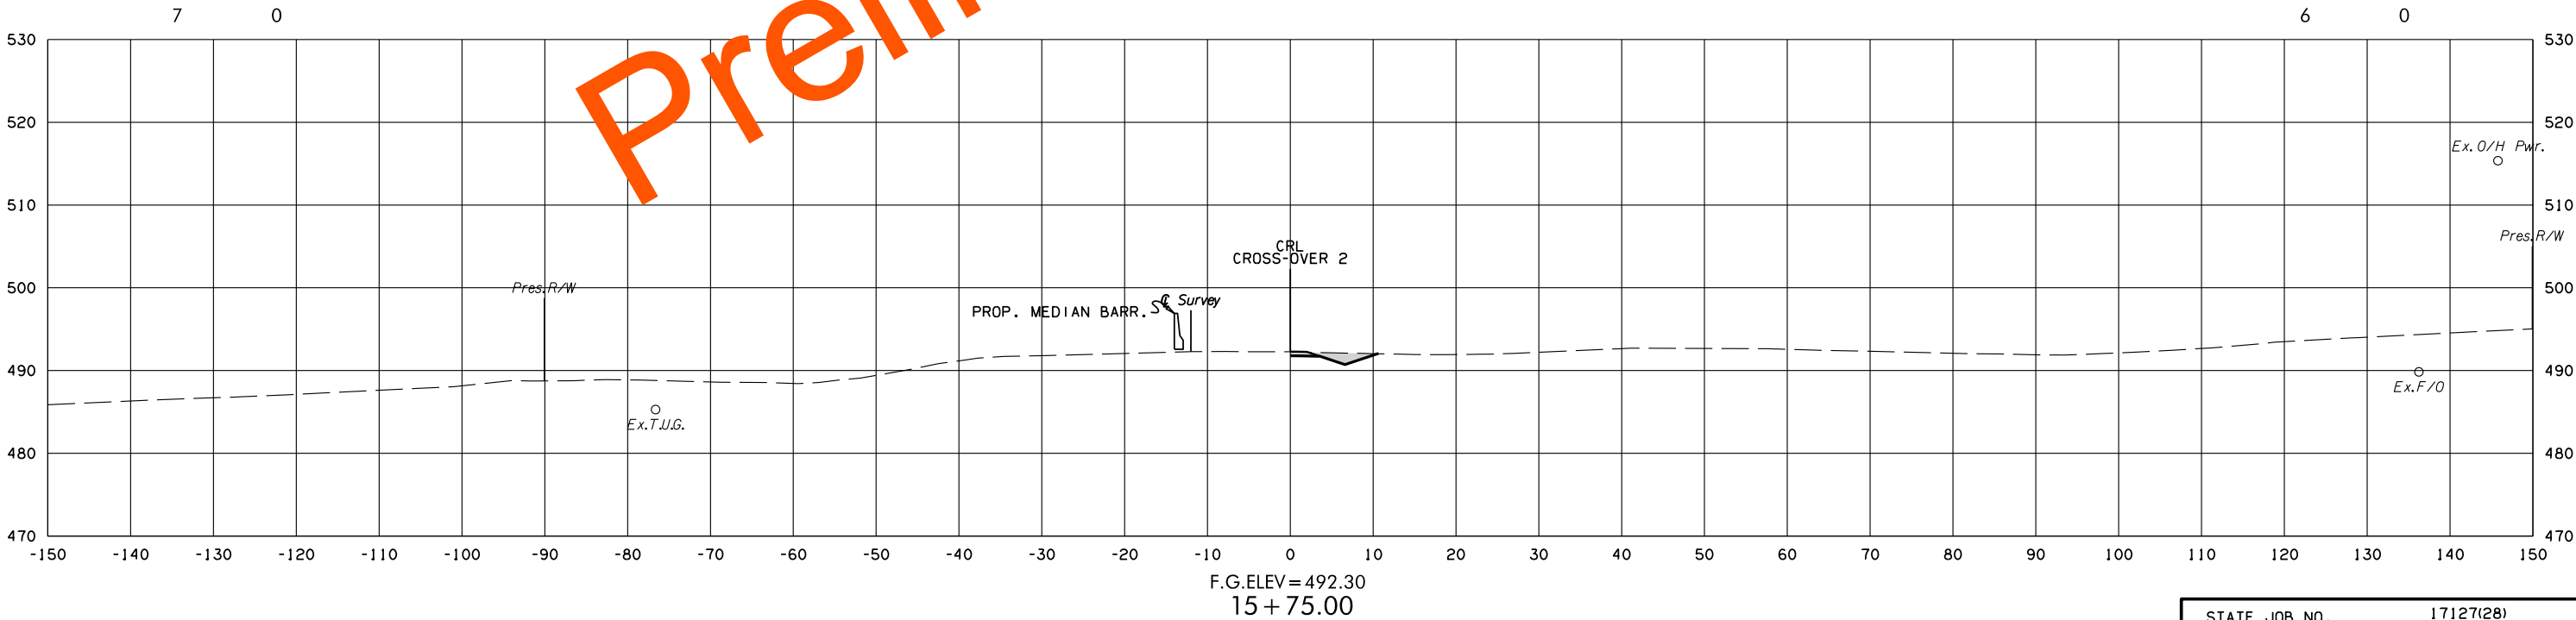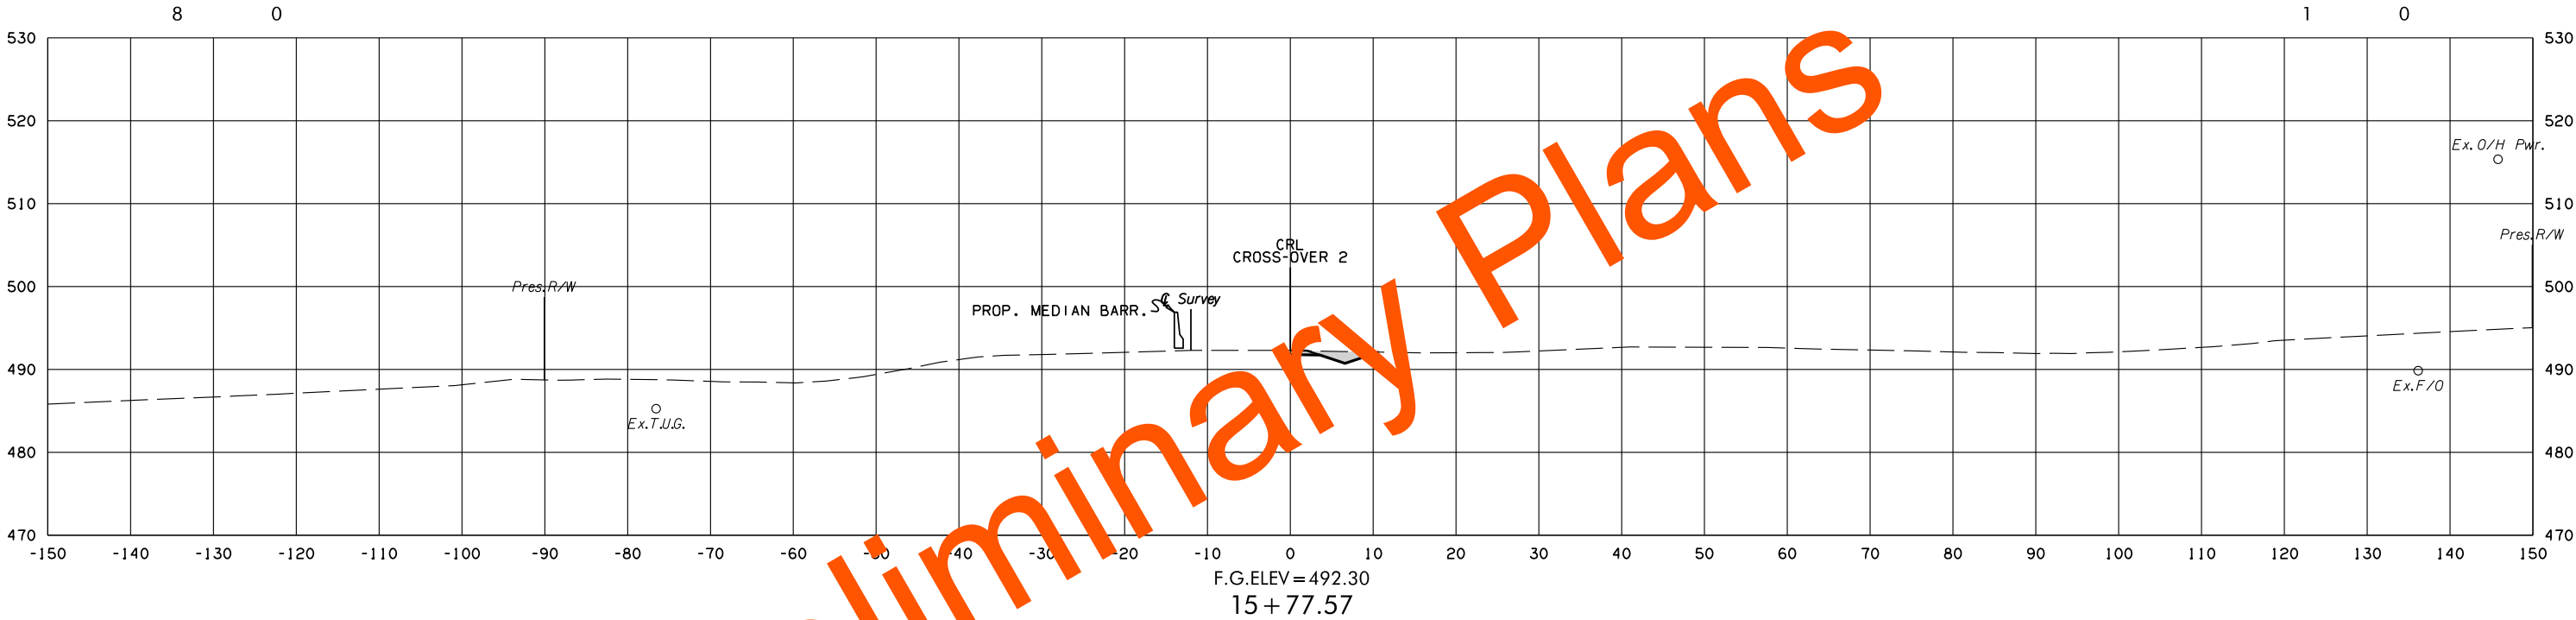




CROSS-OVER 2

STATE JOB NO.	17127(28)
LEFLORE COUNTY	SHEET NO. X275

POE & ASSOCIATES, OKLAHOMA CITY, OK.						
FED. DIST. NO.	ROAD NO.	STATE	JOB PIECE NO.	FISCAL YEAR	SHEET NO.	TOTAL SHEETS
6		OKLA.				
DESCRIPTION			REVISIONS		DATE	

AREA
CUT FILL

VOLUME
CUT FILL

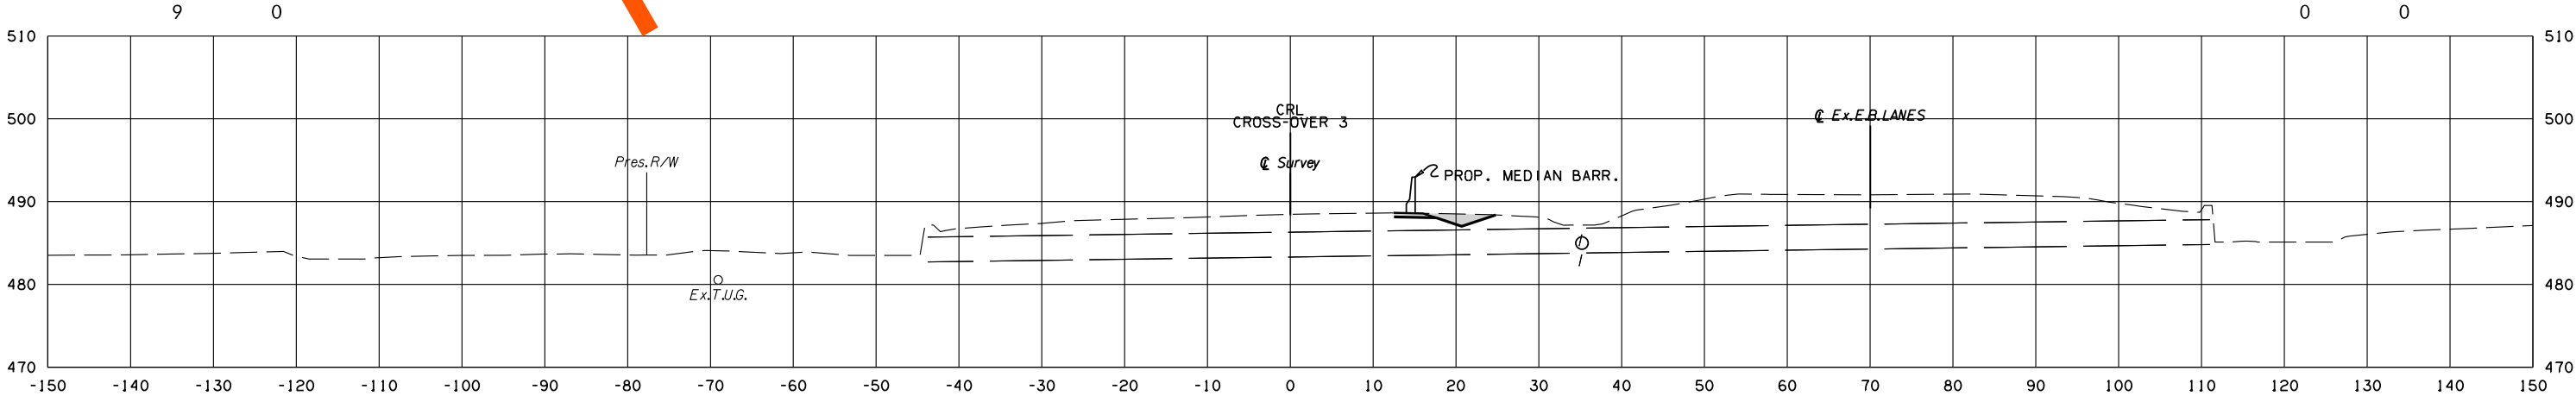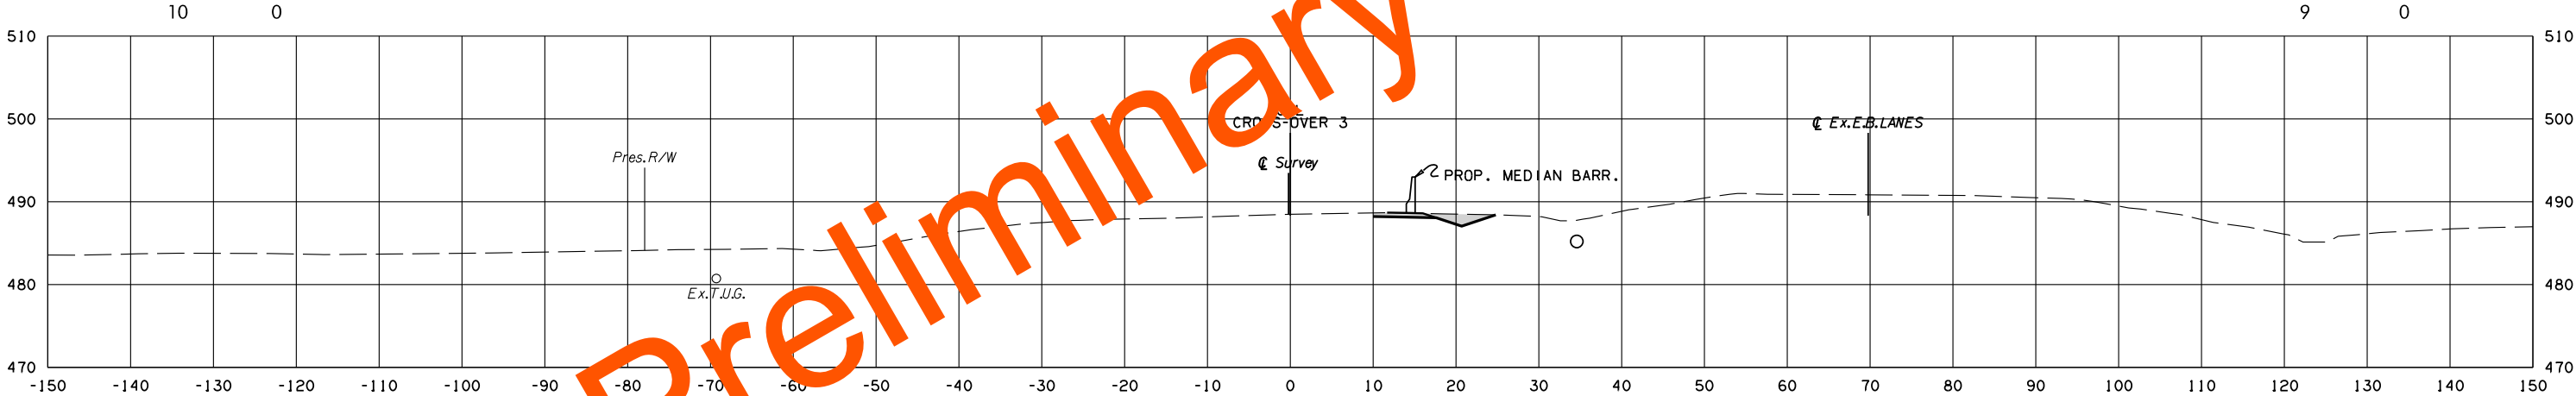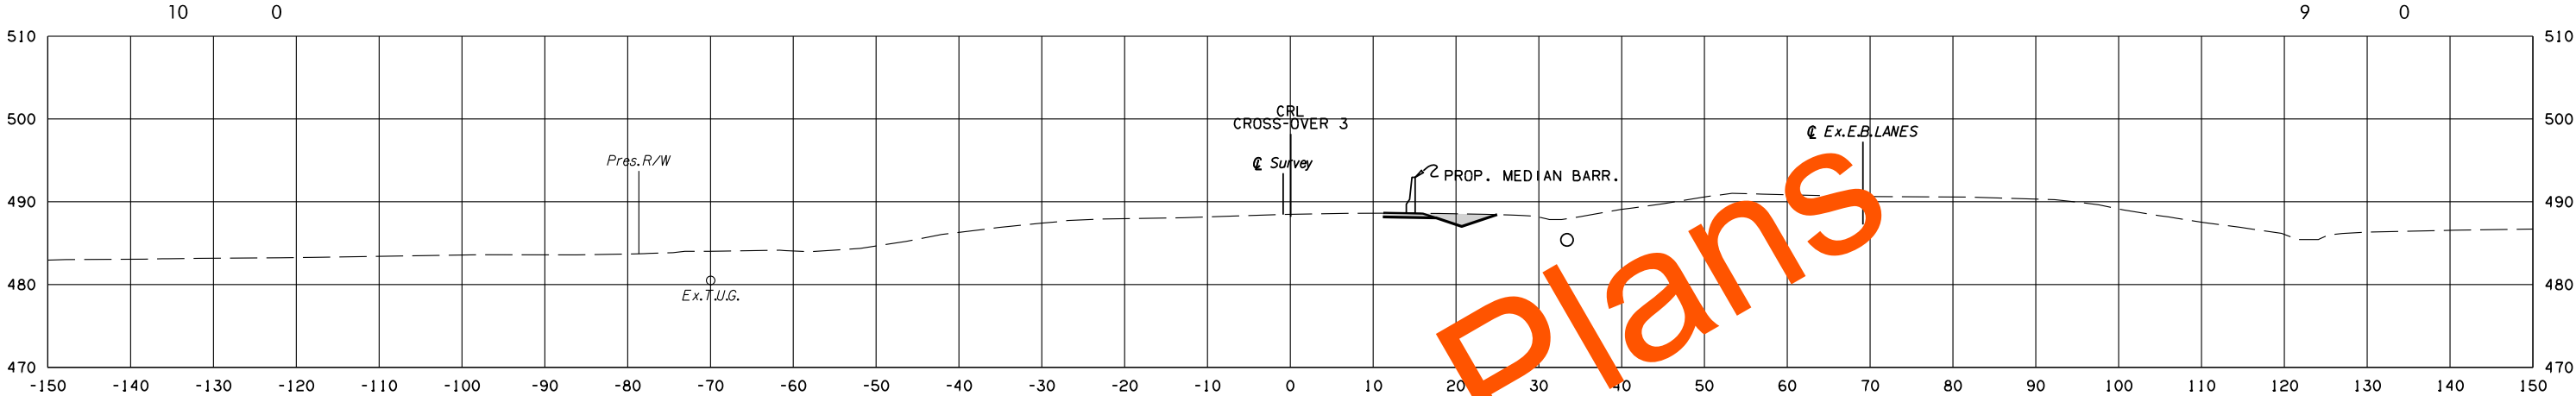

F.G.ELEV= 488.90
10+50.00

F.G.ELEV= 488.92
10+25.00

F.G.ELEV= 488.90
10+00.00

CROSS-OVER 3




STATE JOB NO. 17127(28)
LEFLORE COUNTY SHEET NO. X276

8/4/2022 11:26:10 AM G:\PROJECTS\2024\3 0001 US 59 LeFlore Co\Roadway\1712728 Surfacing\XSections\1712728-Crossover-XSECS.dgn

POE & ASSOCIATES, OKLAHOMA CITY, OK.						
FED. DIST. NO.	ROAD NO.	STATE	JOB PIECE NO.	FISCAL YEAR	SHEET NO.	TOTAL SHEETS
6		OKLA.				
DESCRIPTION			REVISIONS		DATE	

AREA
CUT FILL

VOLUME
CUT FILL

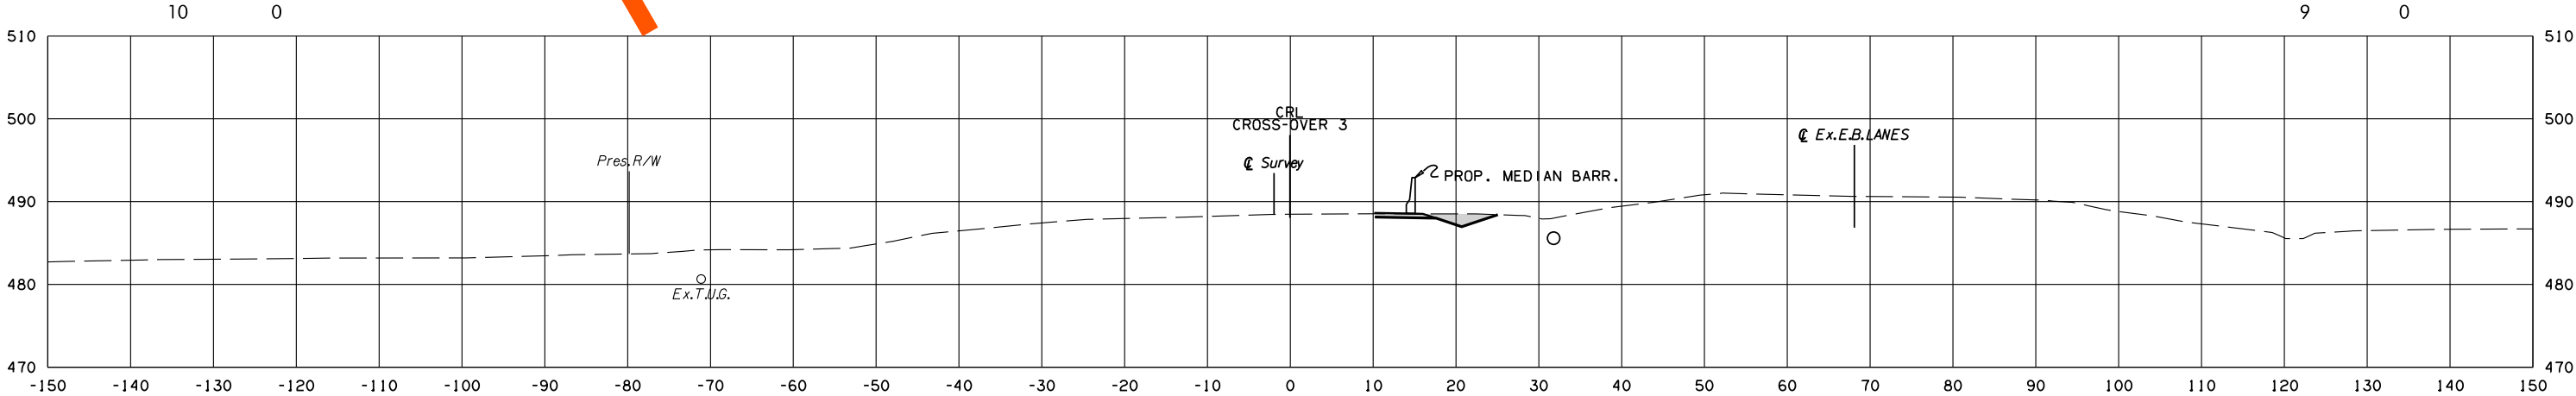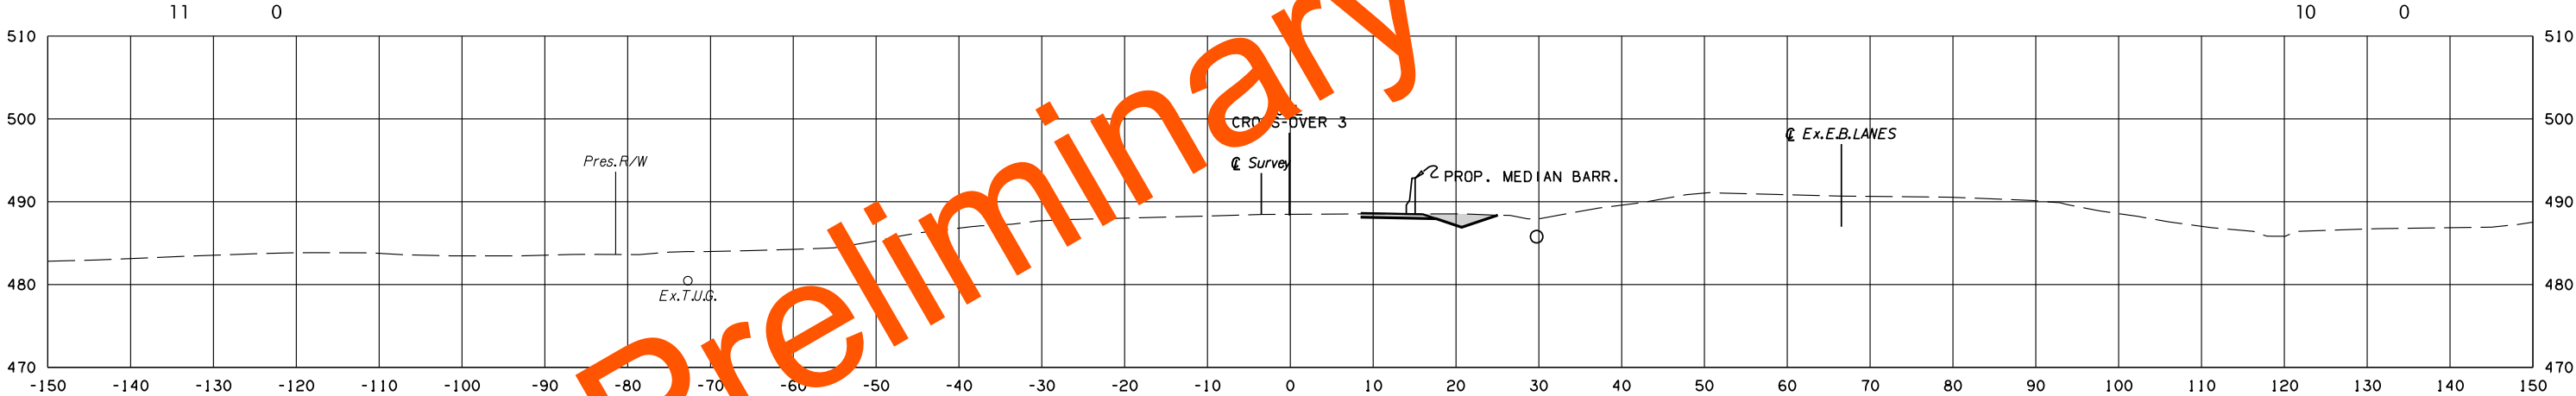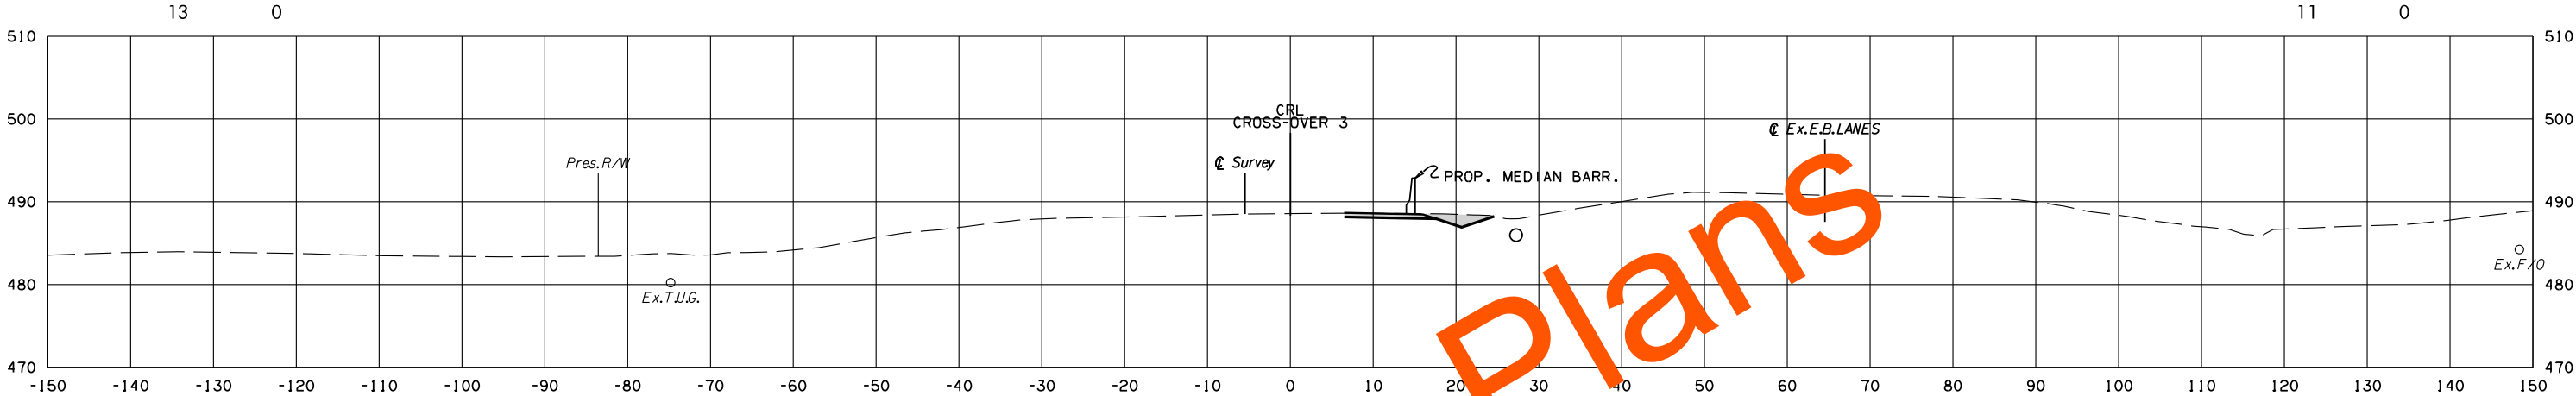

8/4/2022 11:26:41 AM
G:\PROJECTS\2024\3 0001 US 59 LeFlore Co\Roadway\1712728 Sur-facing\Xsections\1712728-Crossover-XSECS.dgn

CROSS-OVER 3


STATE JOB NO.	17127(28)
LEFLORE COUNTY	SHEET NO. X277

POE & ASSOCIATES, OKLAHOMA CITY, OK.						
FED. ROAD DIST. NO.	STATE	JOB PIECE NO.	FISCAL YEAR	SHEET NO.	TOTAL SHEETS	
6	OKLA.					
DESCRIPTION			REVISIONS		DATE	

AREA
CUT FILL

VOLUME
CUT FILL

8/4/2022 11:27:22 AM
G:\PROJECTS\2024\3 0001 US 59 LeFlore Co\Roadway\1712728 Sur-facing\XSections\1712728-Crossover-XSECS.dgn

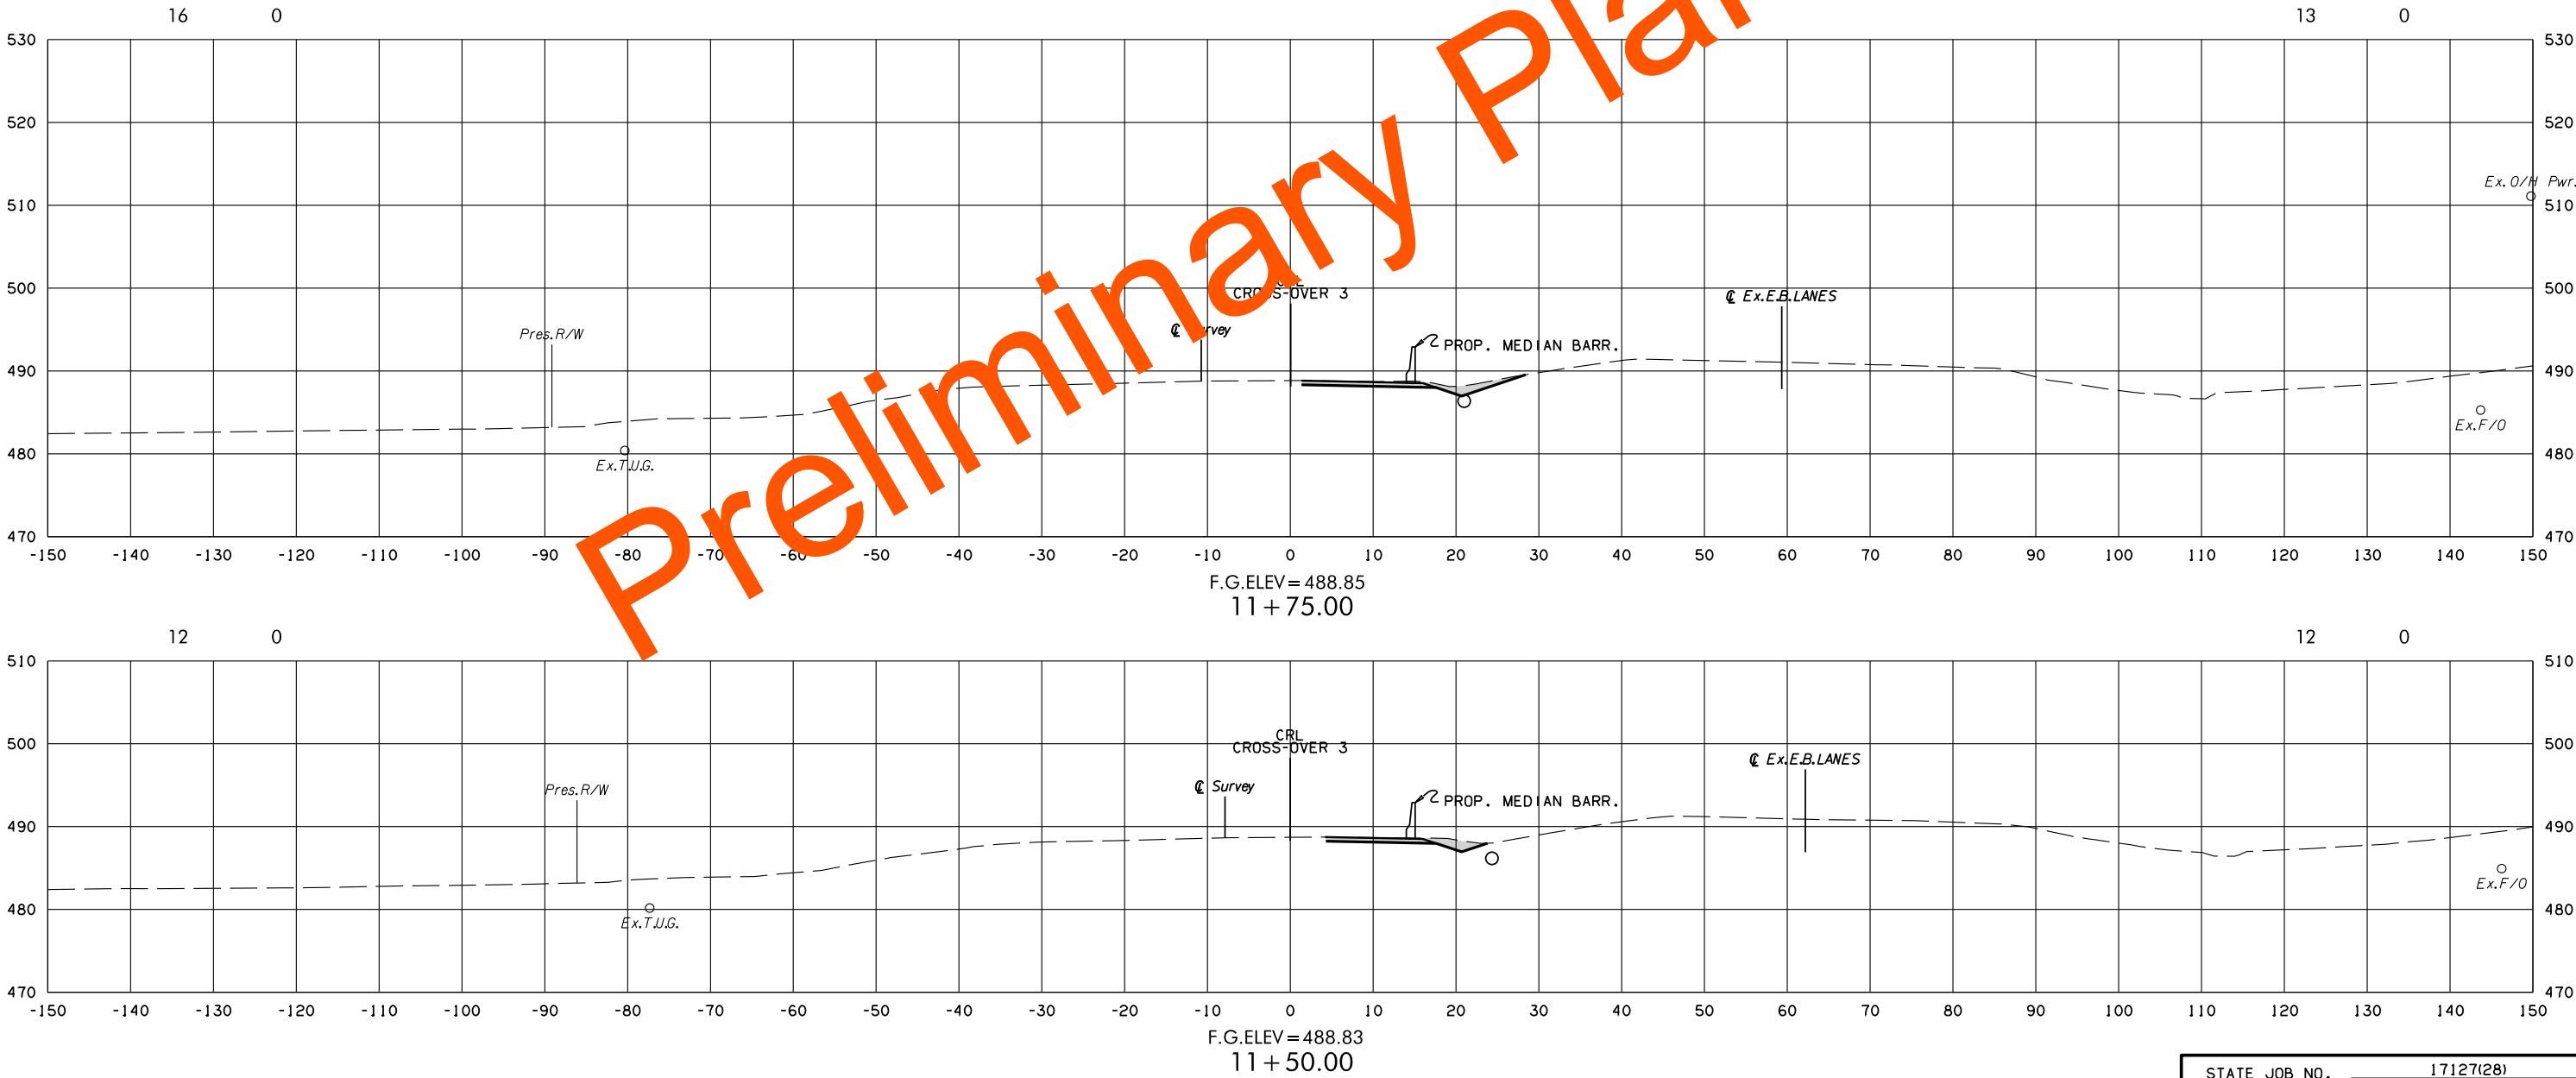



CROSS-OVER 3

STATE JOB NO.	17127(28)
LEFLORE COUNTY	SHEET NO. X278

POE & ASSOCIATES, OKLAHOMA CITY, OK.						
FED. DIST. NO.	ROAD NO.	STATE	JOB PIECE NO.	FISCAL YEAR	SHEET NO.	TOTAL SHEETS
6		OKLA.				
DESCRIPTION			REVISIONS		DATE	

AREA
CUT FILL

VOLUME
CUT FILL

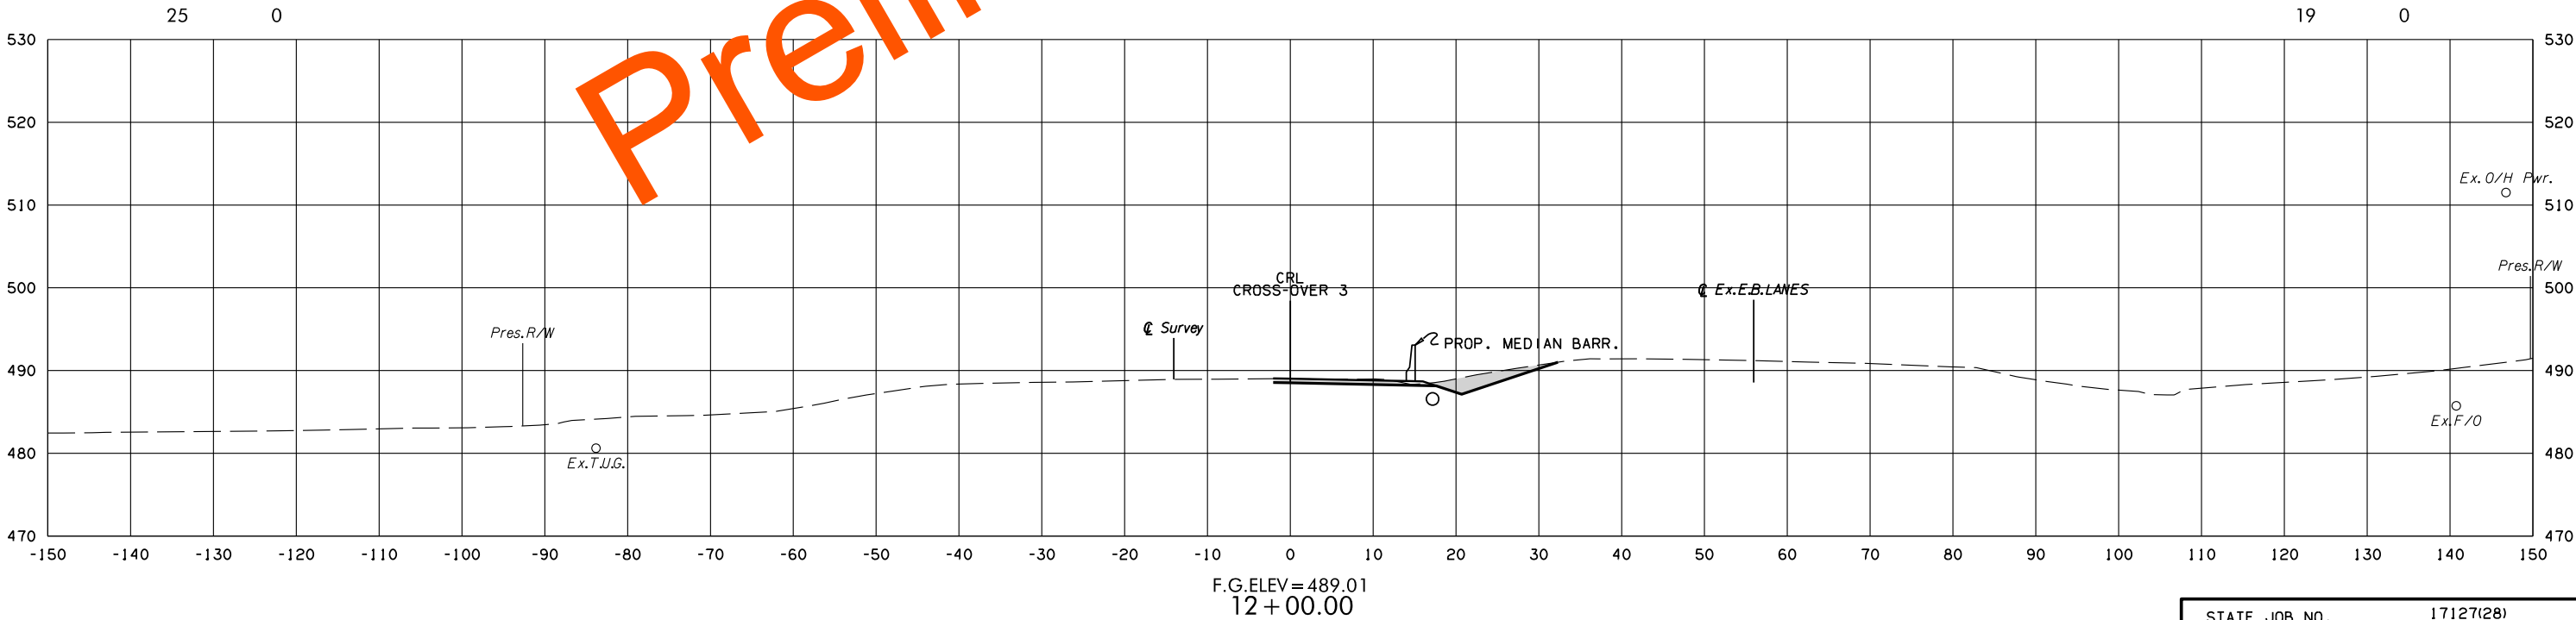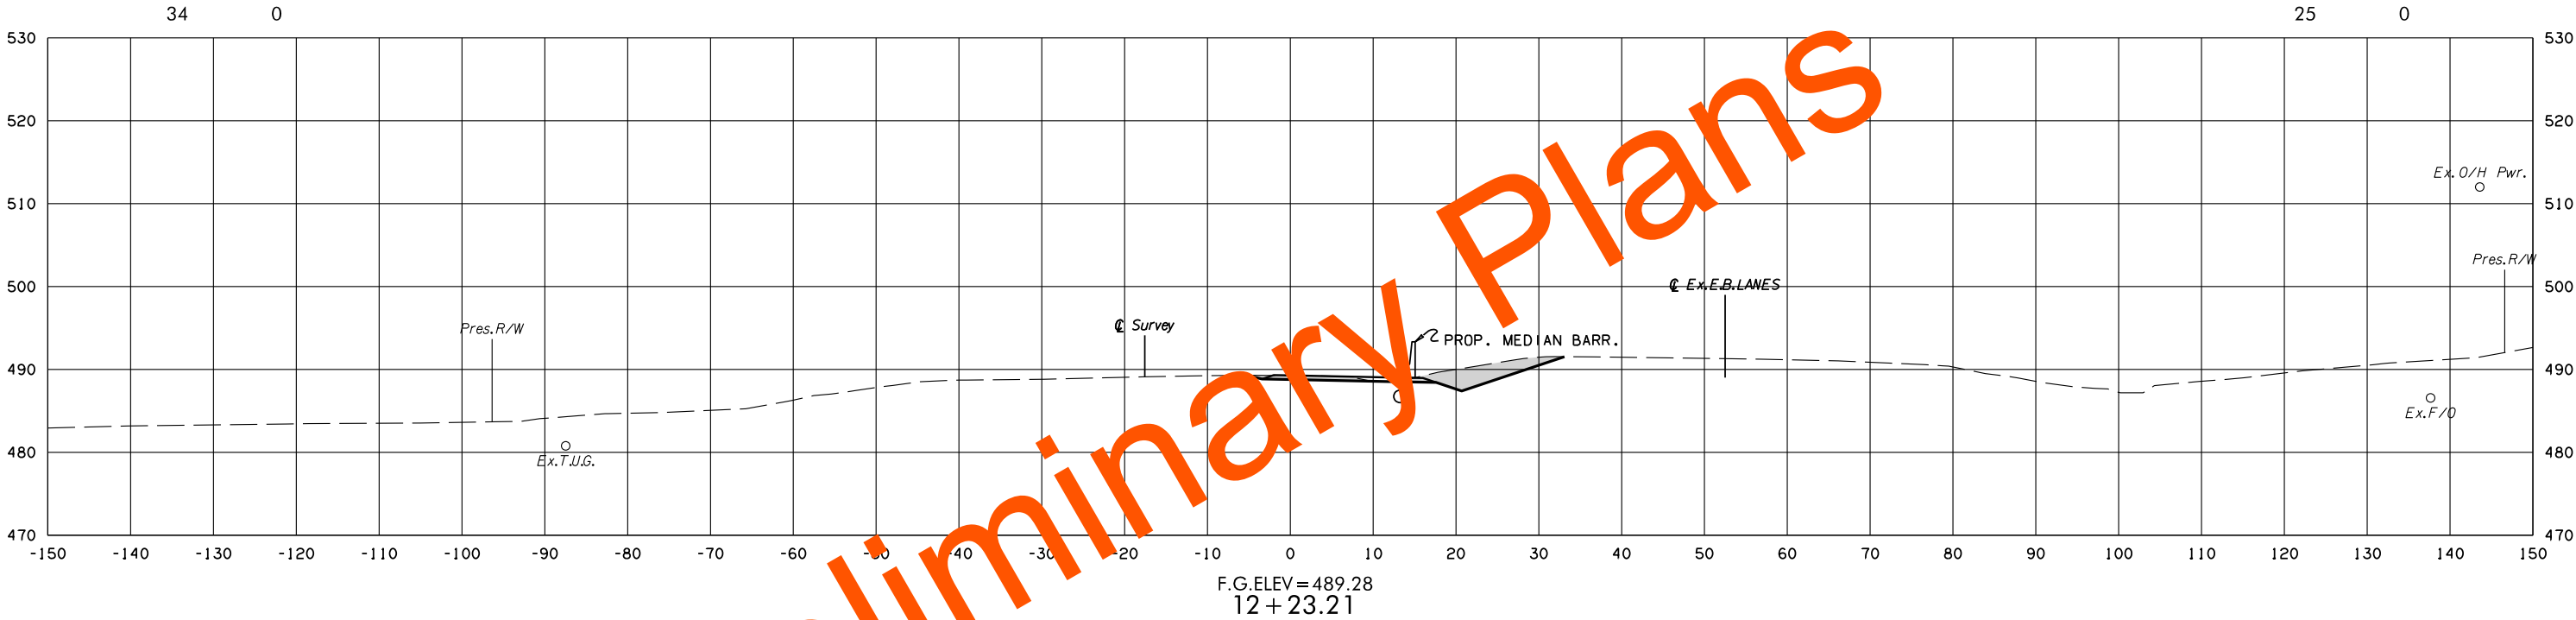

CROSS-OVER 3



STATE JOB NO.	17127(28)
LEFLORE COUNTY	SHEET NO. X279

8/4/2022 11:27:40 AM
G:\PROJECTS\2024\3 0001 US 59 LeFlore Co\Roadway\1712728 Surfacing\Xsections\1712728-Crossover-XSECS.dgn

POE & ASSOCIATES, OKLAHOMA CITY, OK.						
FED. ROAD DIST. NO.	STATE	JOB PIECE NO.	FISCAL YEAR	SHEET NO.	TOTAL SHEETS	
6	OKLA.					
DESCRIPTION			REVISIONS		DATE	

AREA
CUT FILL

VOLUME
CUT FILL

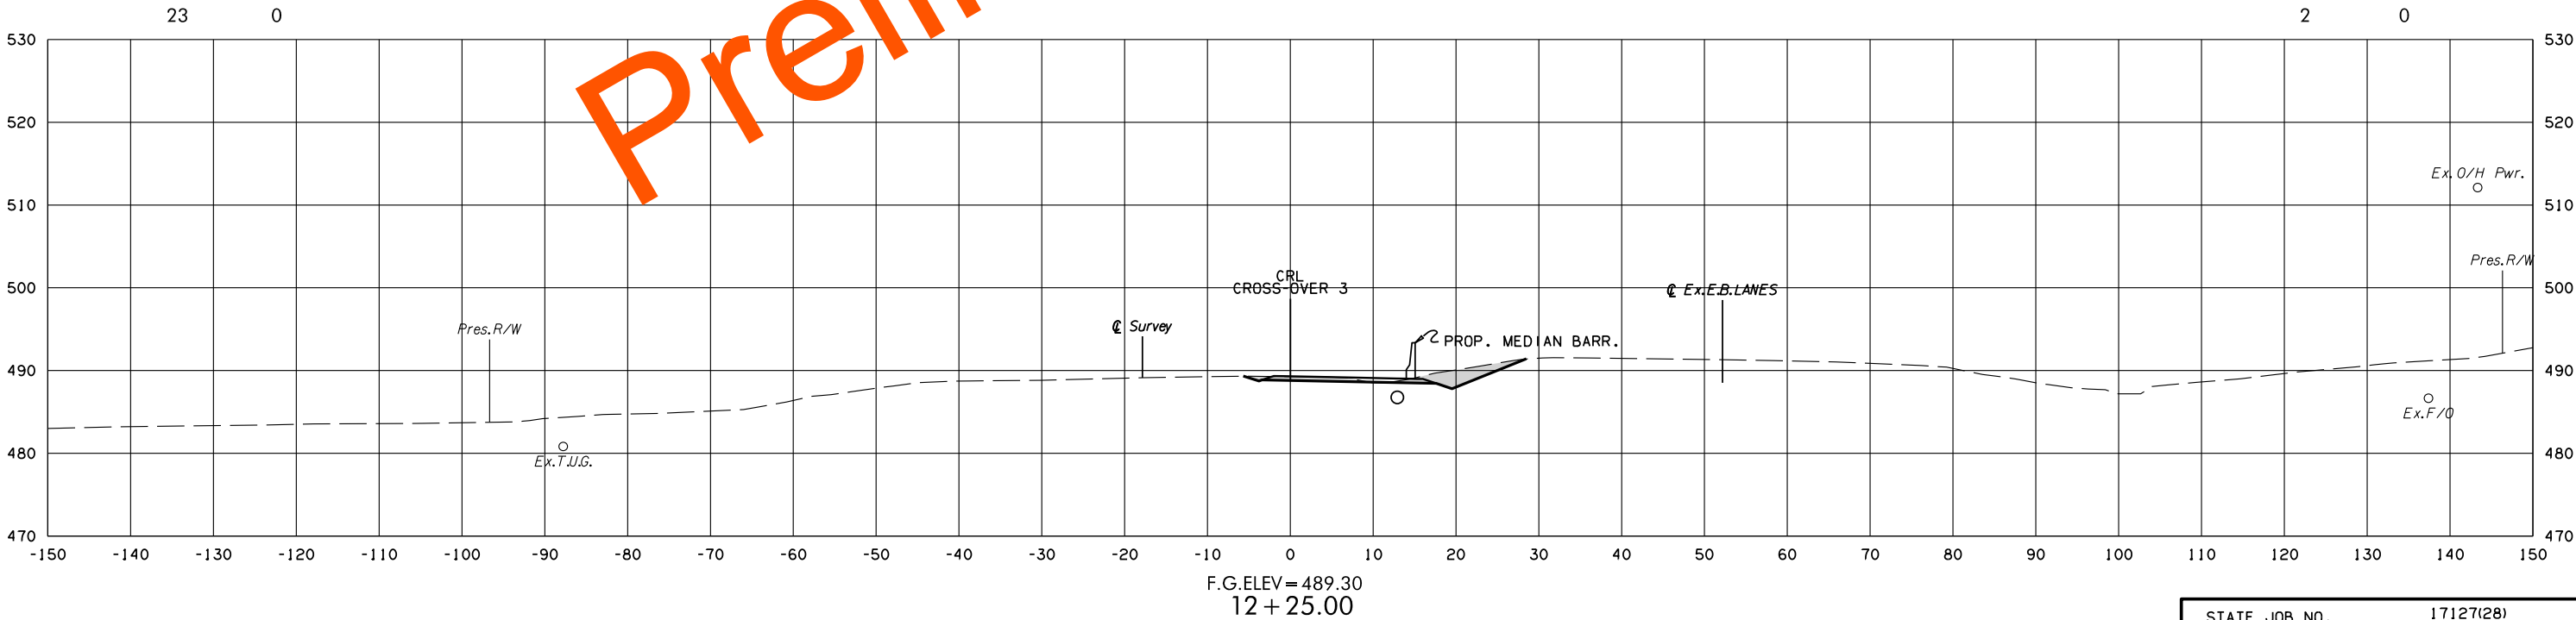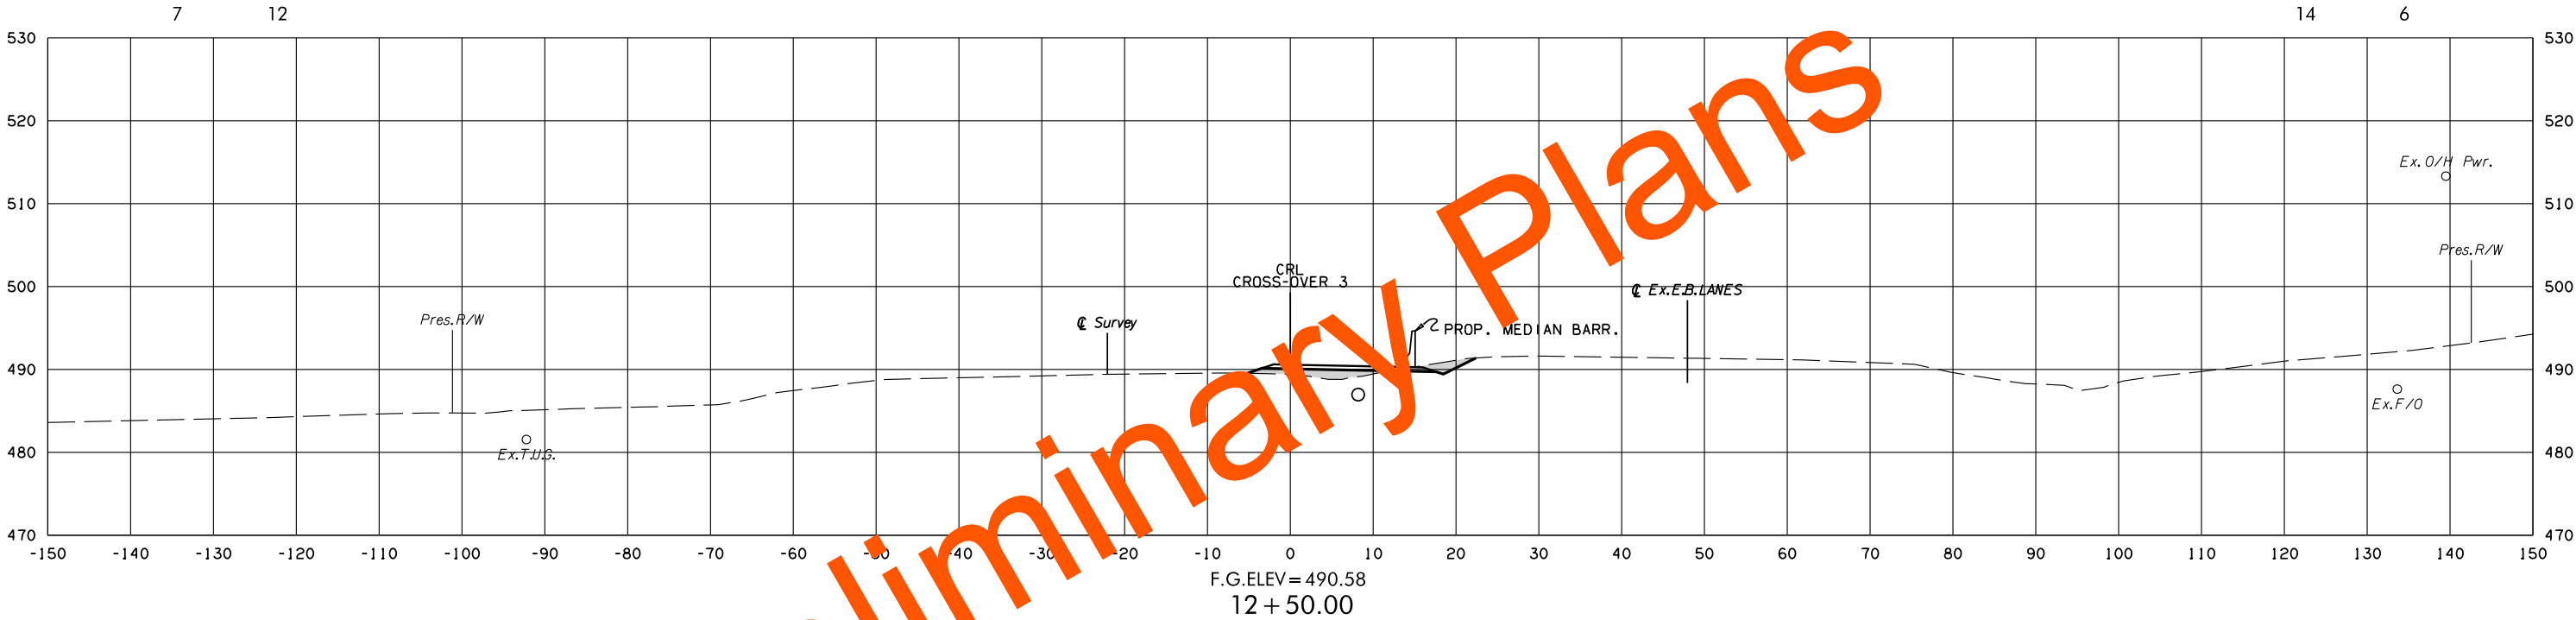


CROSS-OVER 3

STATE JOB NO.	17127(28)
LEFLORE COUNTY	SHEET NO. X280


POE & ASSOCIATES, OKLAHOMA CITY, OK.						
FED. ROAD DIST. NO.	STATE	JOB PIECE NO.	FISCAL YEAR	SHEET NO.	TOTAL SHEETS	
6	OKLA.					
DESCRIPTION			REVISIONS		DATE	

AREA
CUT FILL

VOLUME
CUT FILL

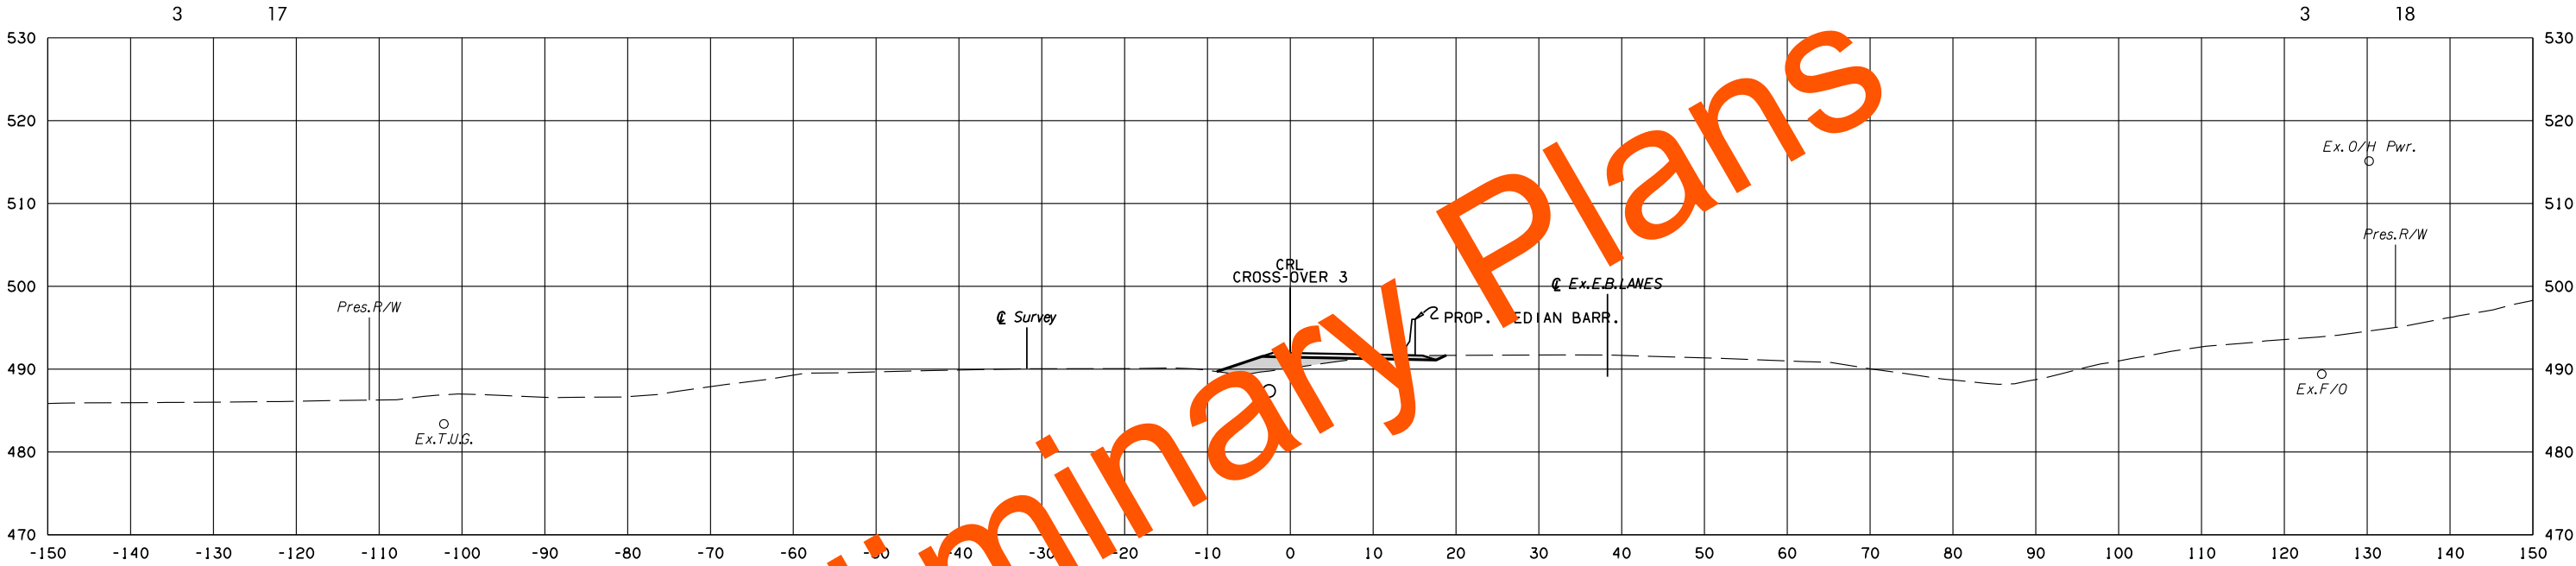

F.G.ELEV=491.96
13+00.00

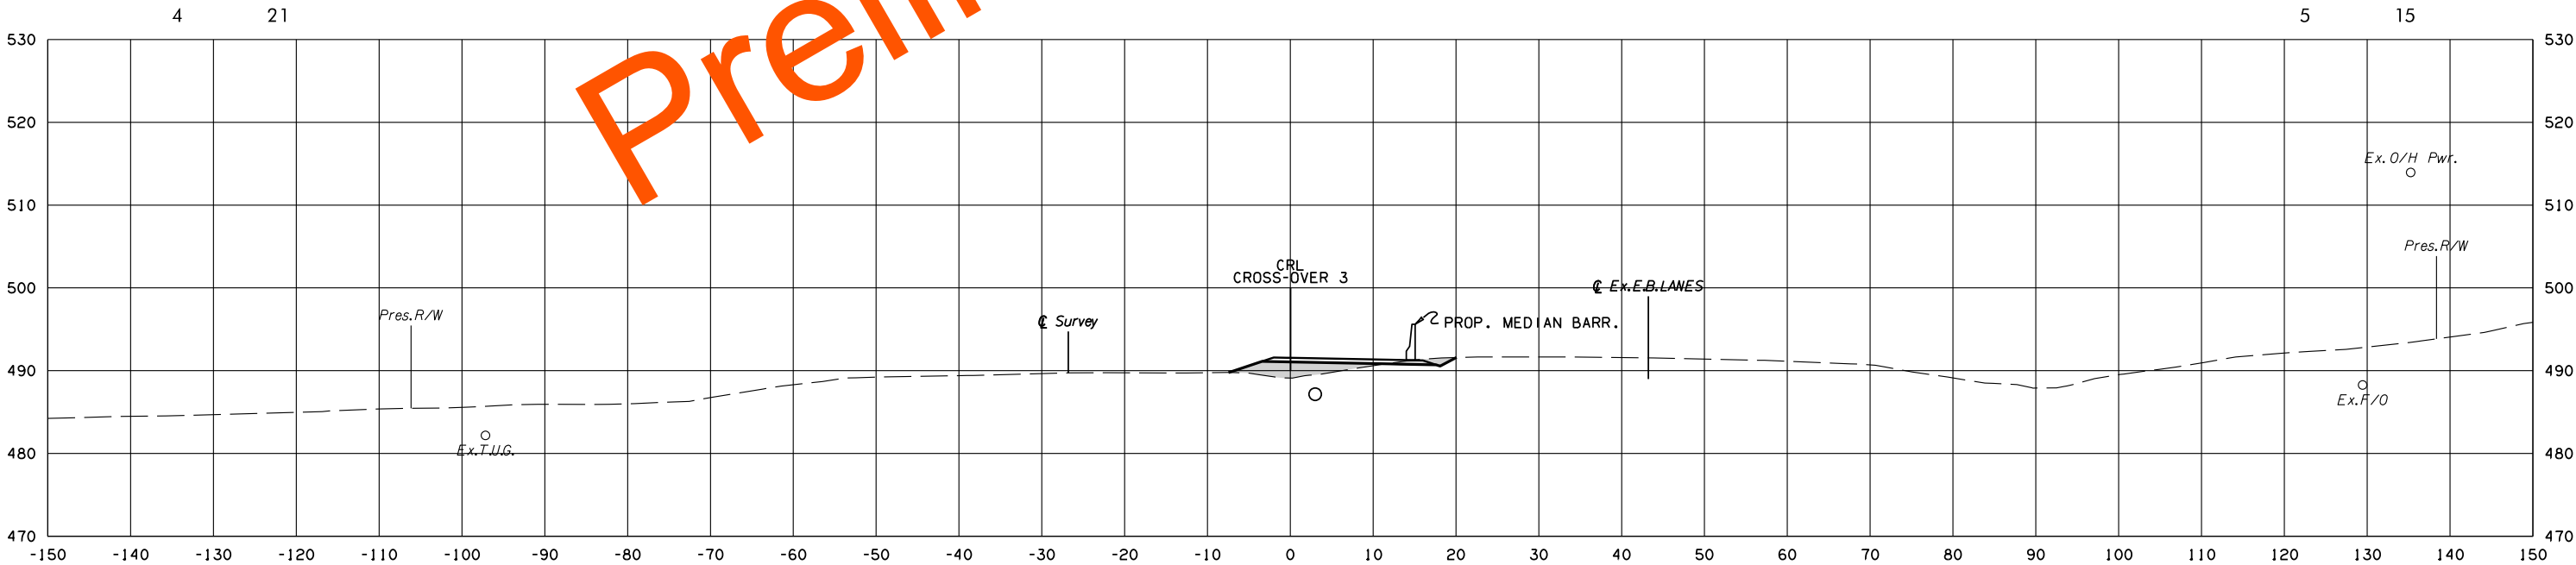

F.G.ELEV=491.56
12+75.00



CROSS-OVER 3

STATE JOB NO.	17127(28)
LEFLORE COUNTY	SHEET NO. X281

POE & ASSOCIATES, OKLAHOMA CITY, OK.						
FED. ROAD DIST. NO.	STATE	JOB PIECE NO.	FISCAL YEAR	SHEET NO.	TOTAL SHEETS	
6	OKLA.					
DESCRIPTION			REVISIONS		DATE	

AREA
CUT FILL

VOLUME
CUT FILL

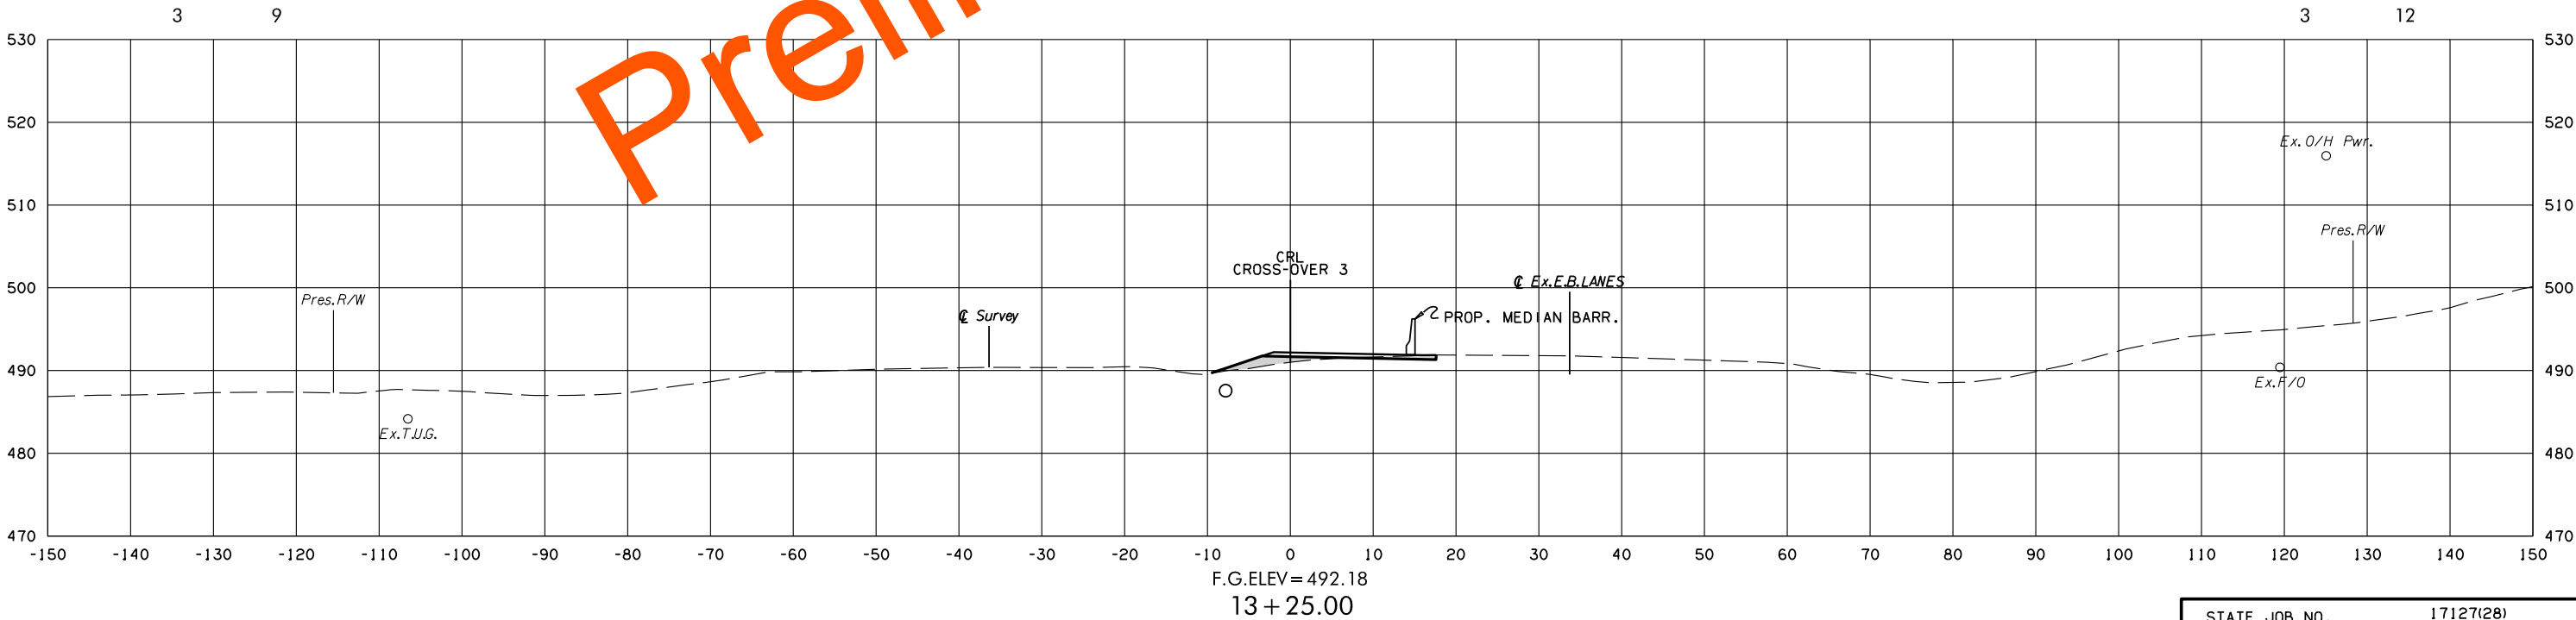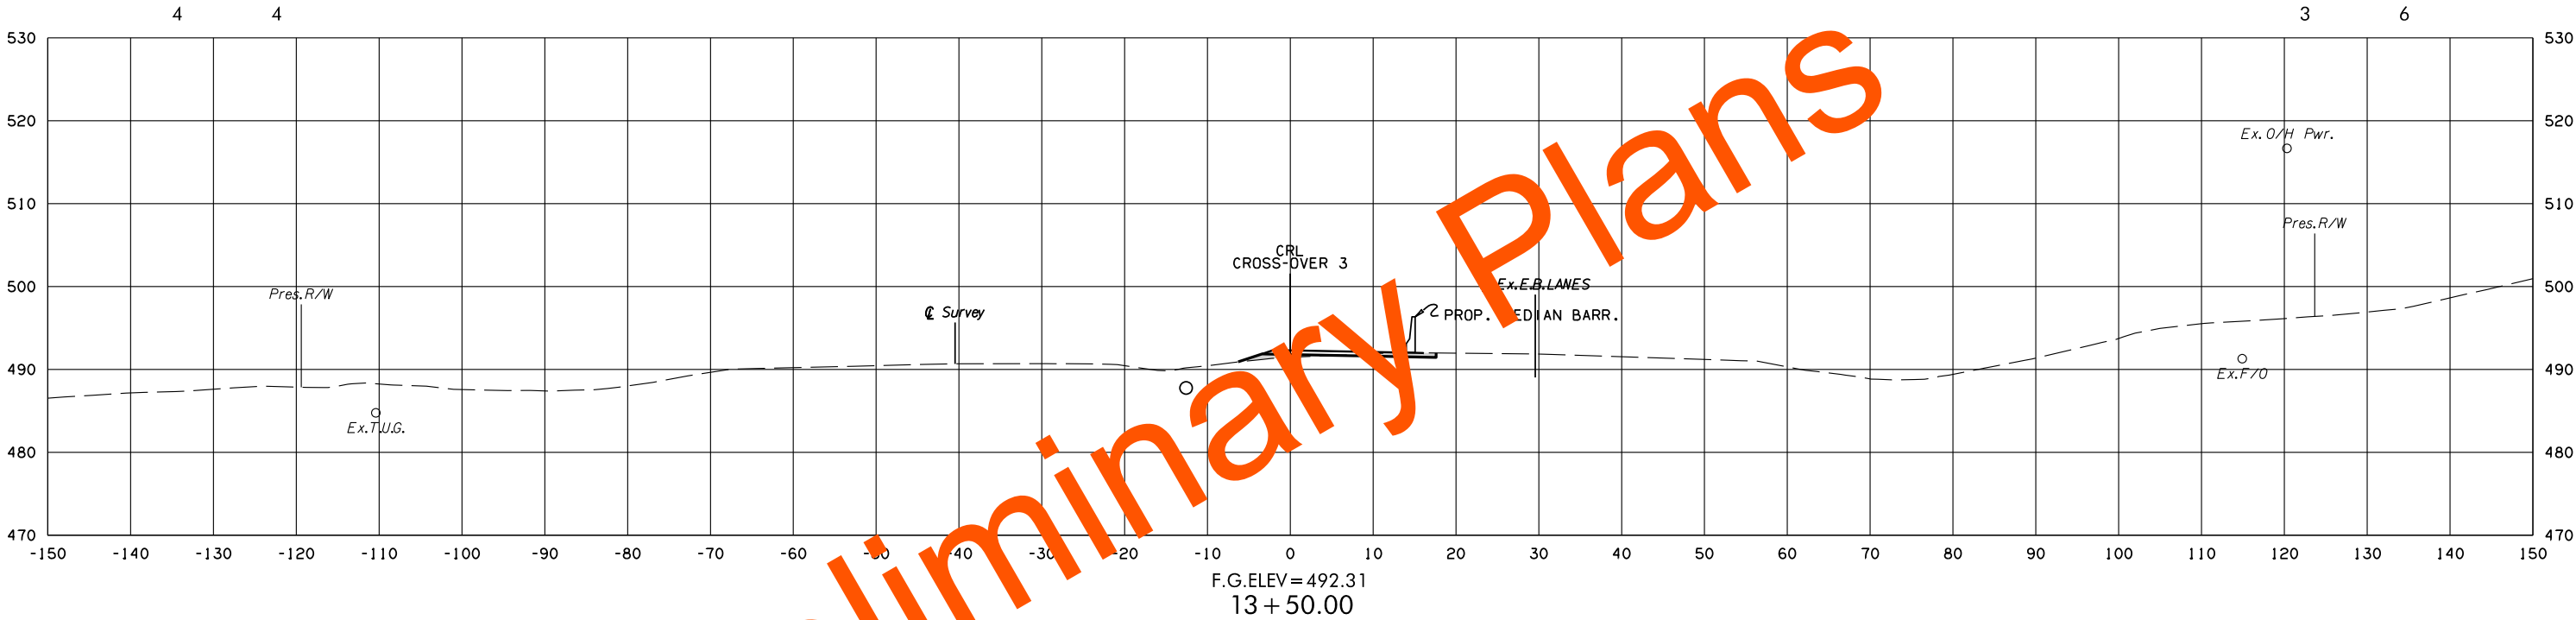



CROSS-OVER 3

STATE JOB NO.	17127(28)
LEFLORE COUNTY	SHEET NO. X282

POE & ASSOCIATES, OKLAHOMA CITY, OK.						
FED. ROAD DIST. NO.	STATE	JOB PIECE NO.	FISCAL YEAR	SHEET NO.	TOTAL SHEETS	
6	OKLA.					
DESCRIPTION			REVISIONS		DATE	

AREA
CUT FILL

VOLUME
CUT FILL

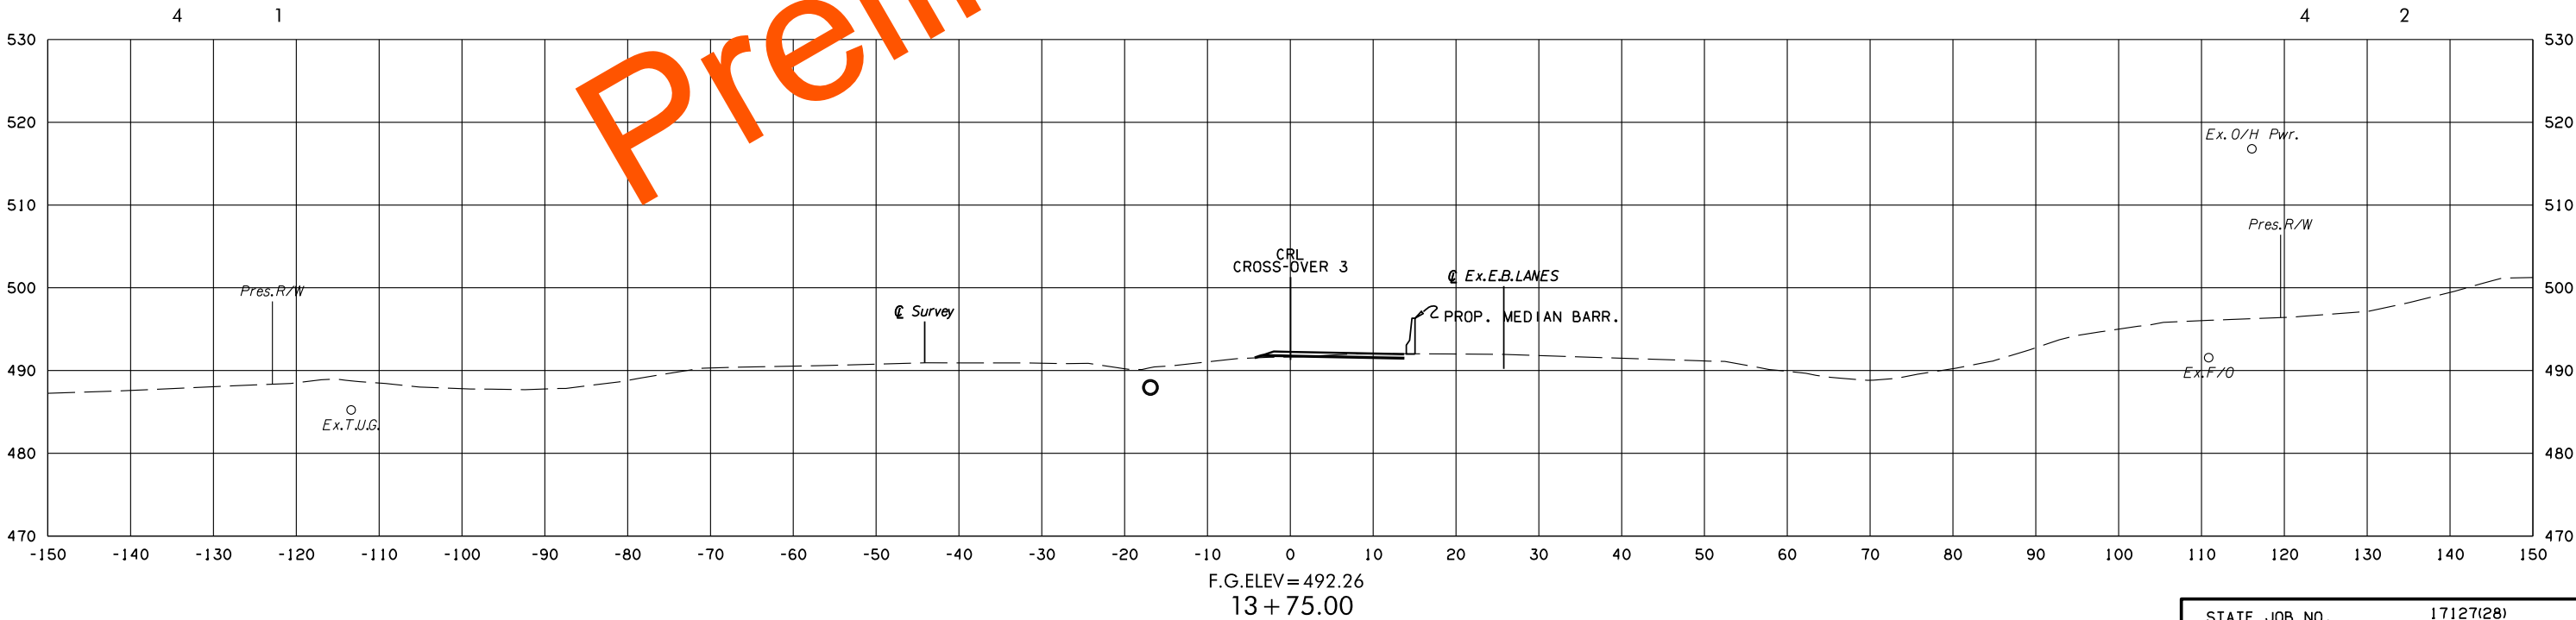
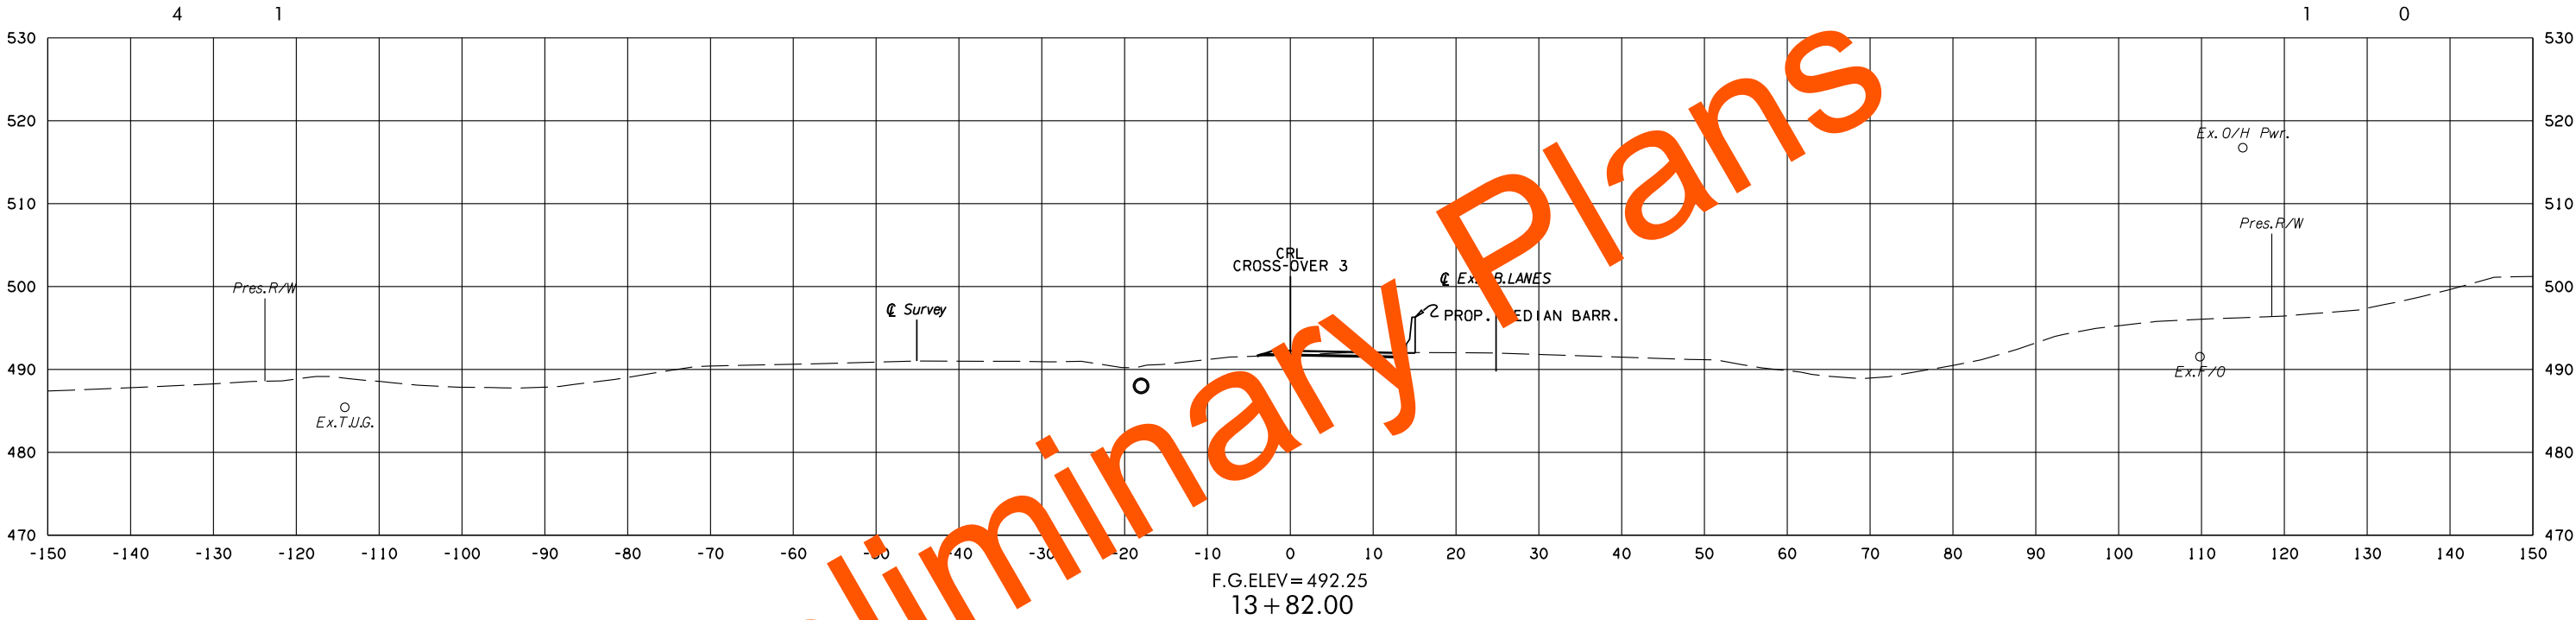


8/4/2022 11:29:17 AM
G:\PROJECTS\2024\3 0001 US 59 LeFlore Co\Roadway\1712728 Surfacing\Xsections\1712728-Crossover-XSECS.dgn

POE & ASSOCIATES, OKLAHOMA CITY, OK.						
FED. ROAD DIST. NO.	STATE	JOB PIECE NO.	FISCAL YEAR	SHEET NO.	TOTAL SHEETS	
6	OKLA.					
DESCRIPTION			REVISIONS		DATE	

AREA
CUT FILL

VOLUME
CUT FILL

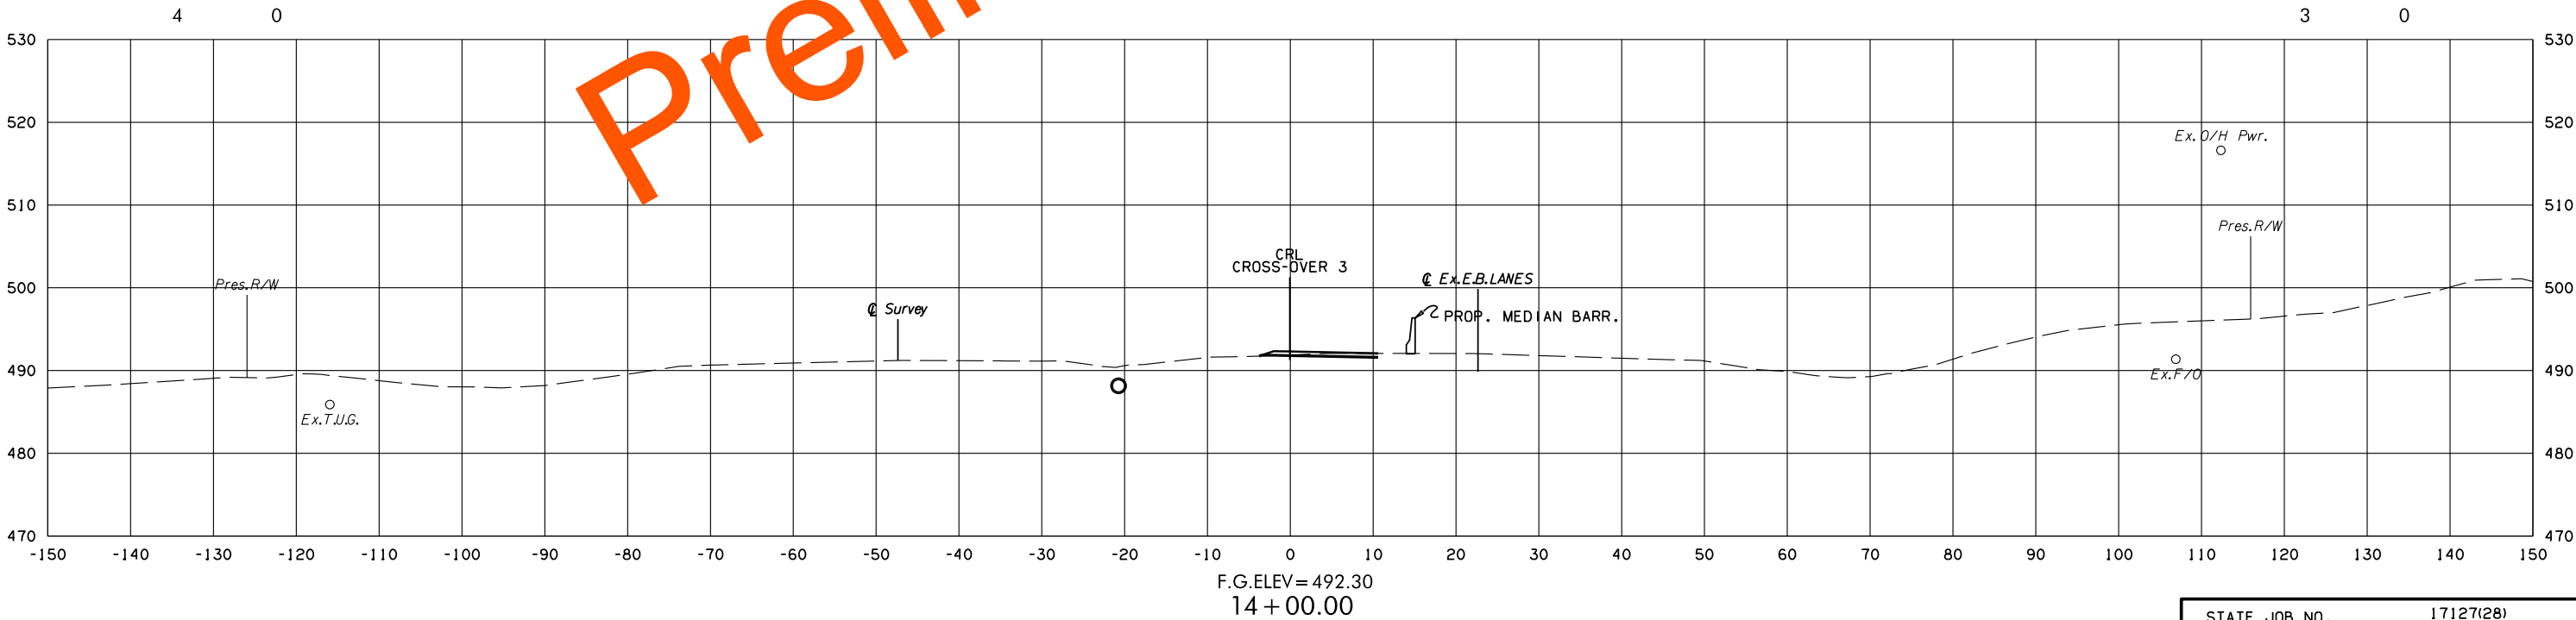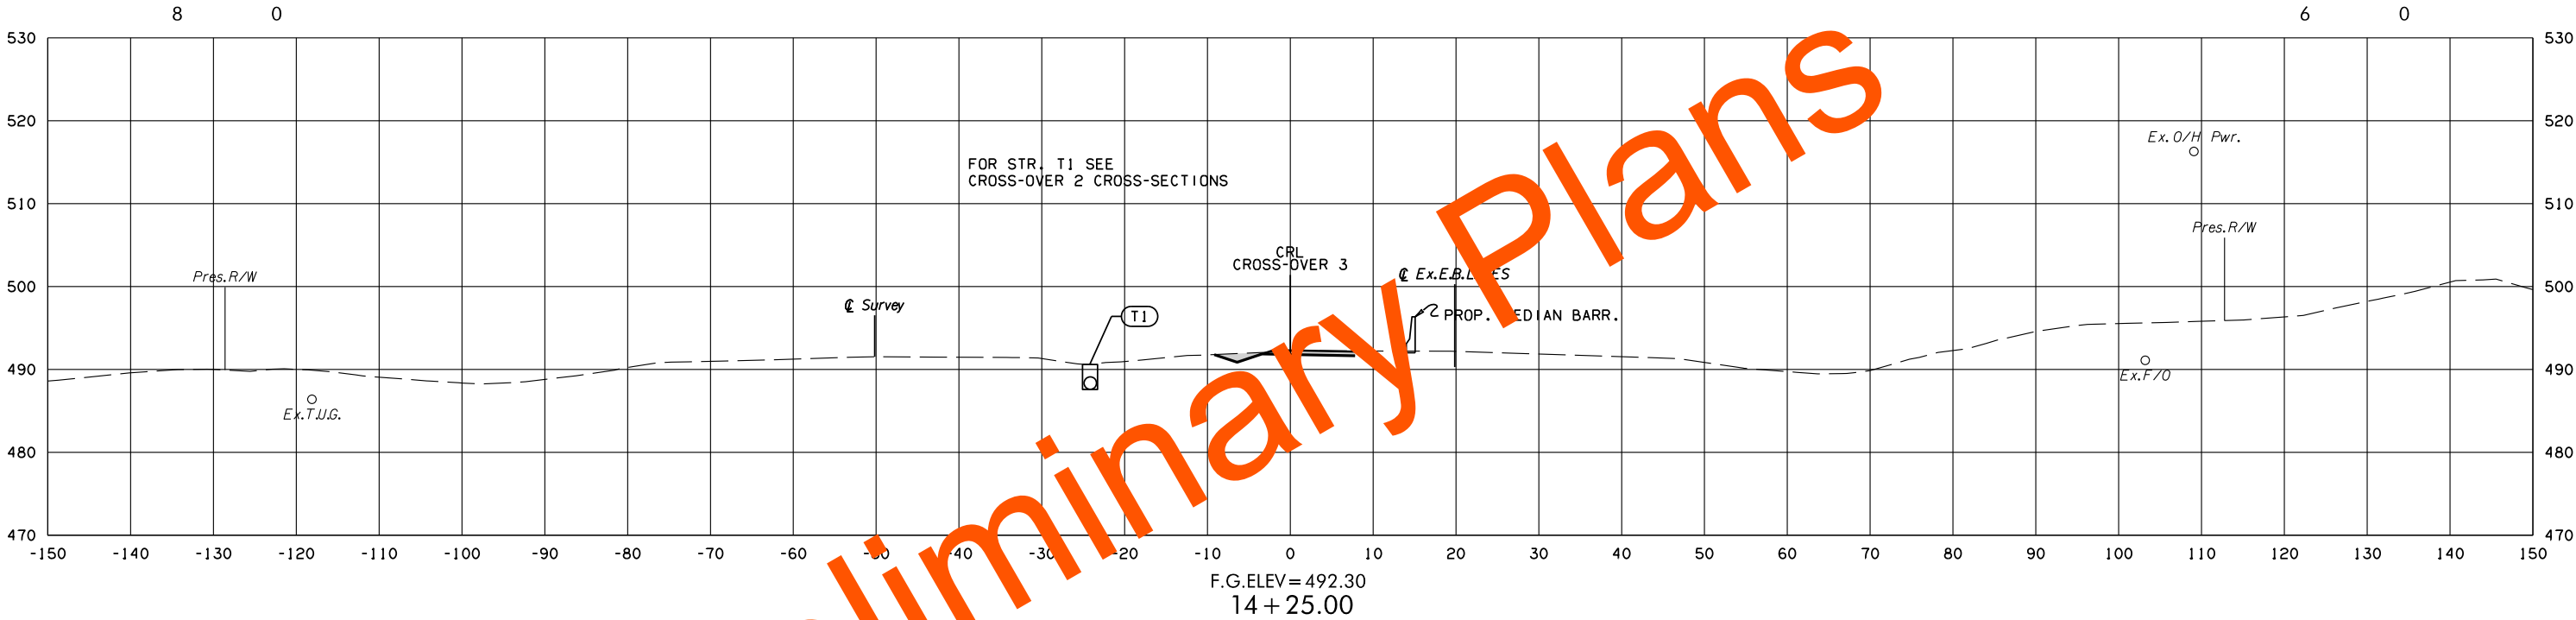

CROSS-OVER 3



STATE JOB NO.	17127(28)
LEFLORE COUNTY	SHEET NO. X284

8/4/2022 11:29:42 AM
G:\PROJECTS\2024\3 0001 US 59 LeFlore Co\Roadway\1712728 Surfacing\Xsections\1712728-Crossover-XSECS.dgn

POE & ASSOCIATES, OKLAHOMA CITY, OK.						
FED. DIST. NO.	ROAD NO.	STATE	JOB PIECE NO.	FISCAL YEAR	SHEET NO.	TOTAL SHEETS
6		OKLA.				
DESCRIPTION			REVISIONS		DATE	

AREA
CUT FILL

VOLUME
CUT FILL

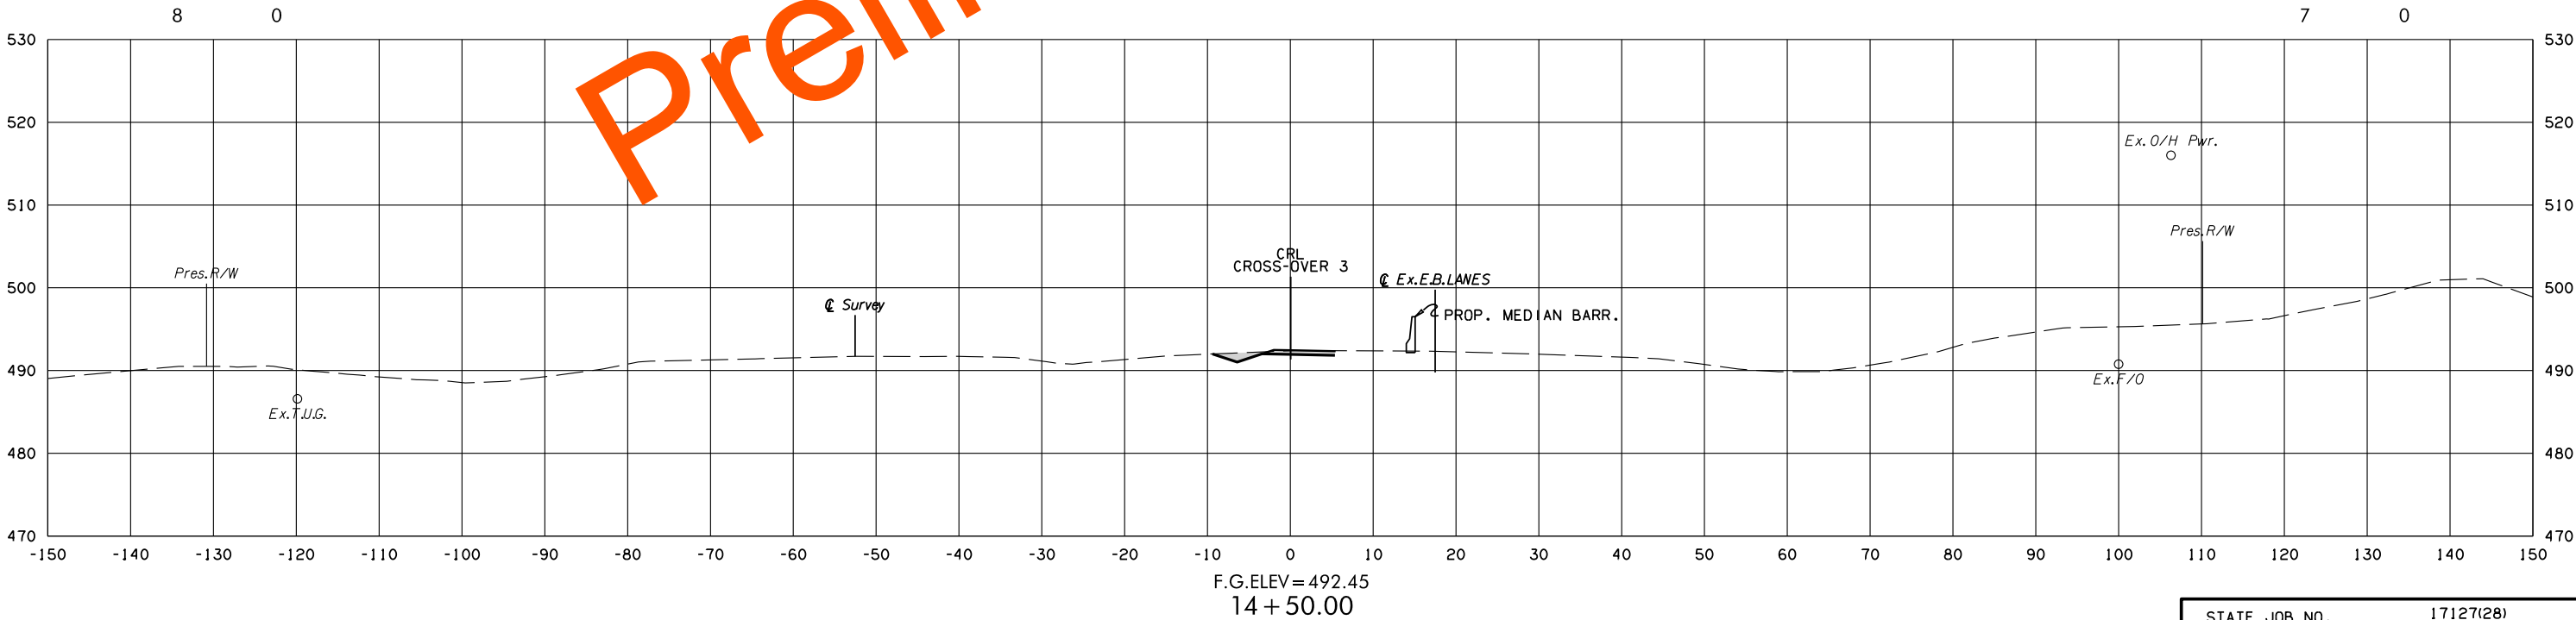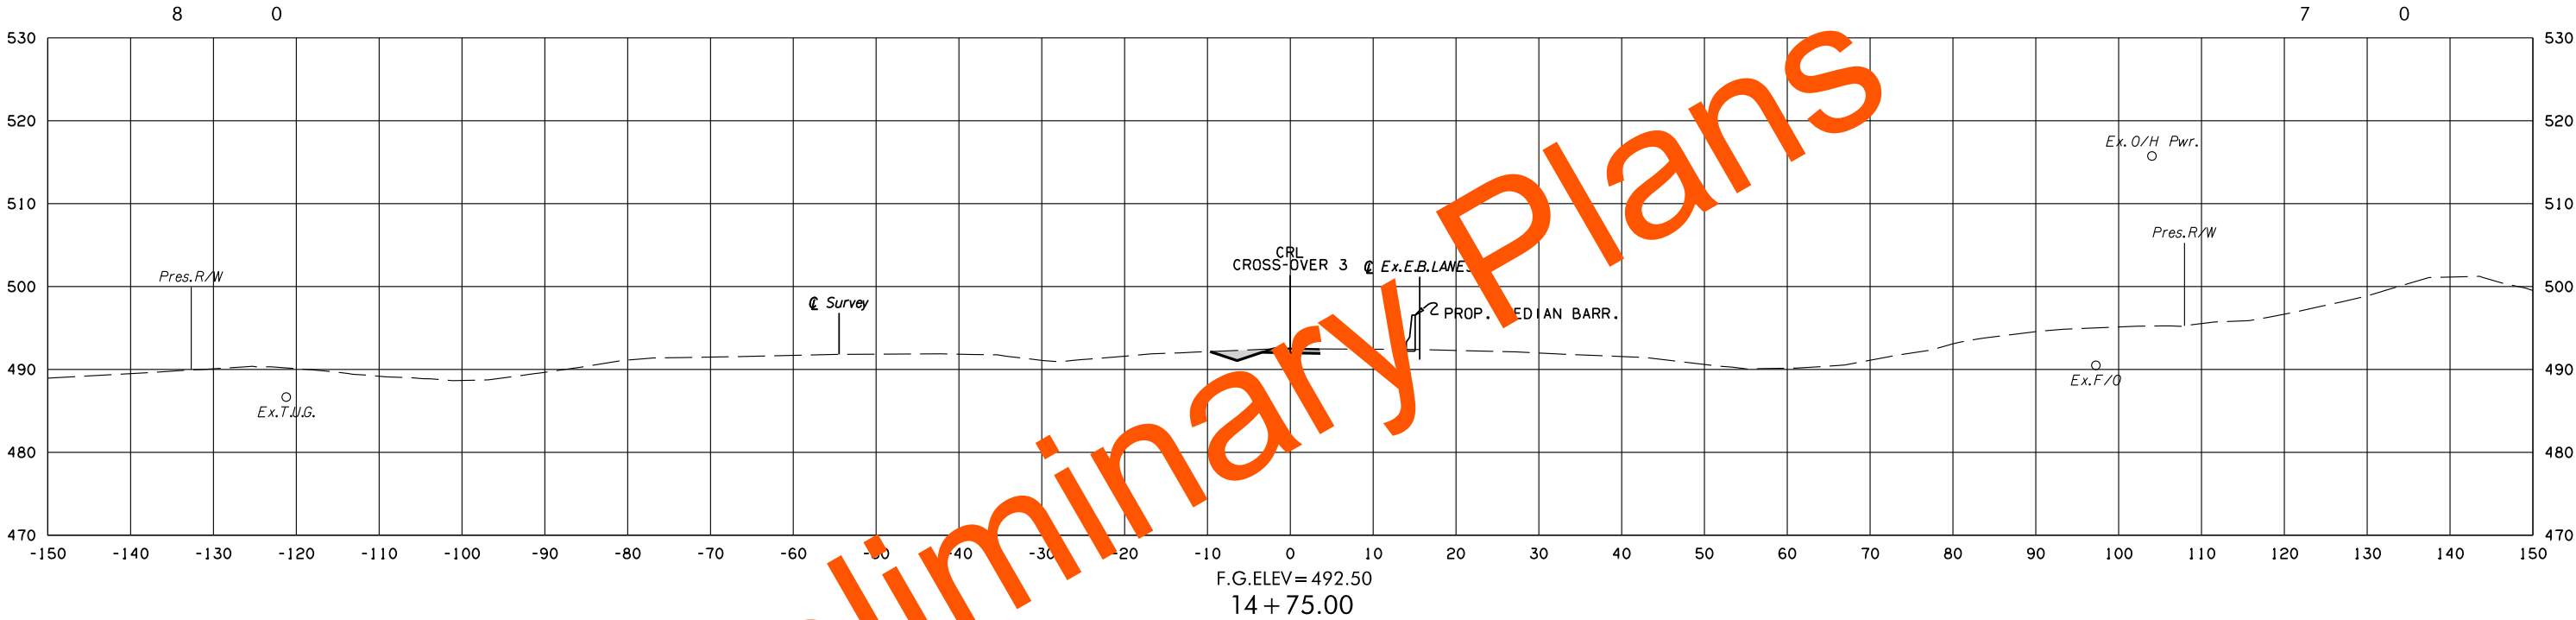

8/4/2022 11:30:00 AM
G:\PROJECTS\2024\3 0001 US 59 LeFlore Co\Roadway\1712728 Surfacing\Xsections\1712728-Crossover-XSECS.dgn



CROSS-OVER 3

STATE JOB NO.	17127(28)
LEFLORE COUNTY	SHEET NO. X285

POE & ASSOCIATES, OKLAHOMA CITY, OK.						
FED. DIST. NO.	ROAD NO.	STATE	JOB PIECE NO.	FISCAL YEAR	SHEET NO.	TOTAL SHEETS
6		OKLA.				
DESCRIPTION			REVISIONS		DATE	

AREA
CUT FILL

VOLUME
CUT FILL

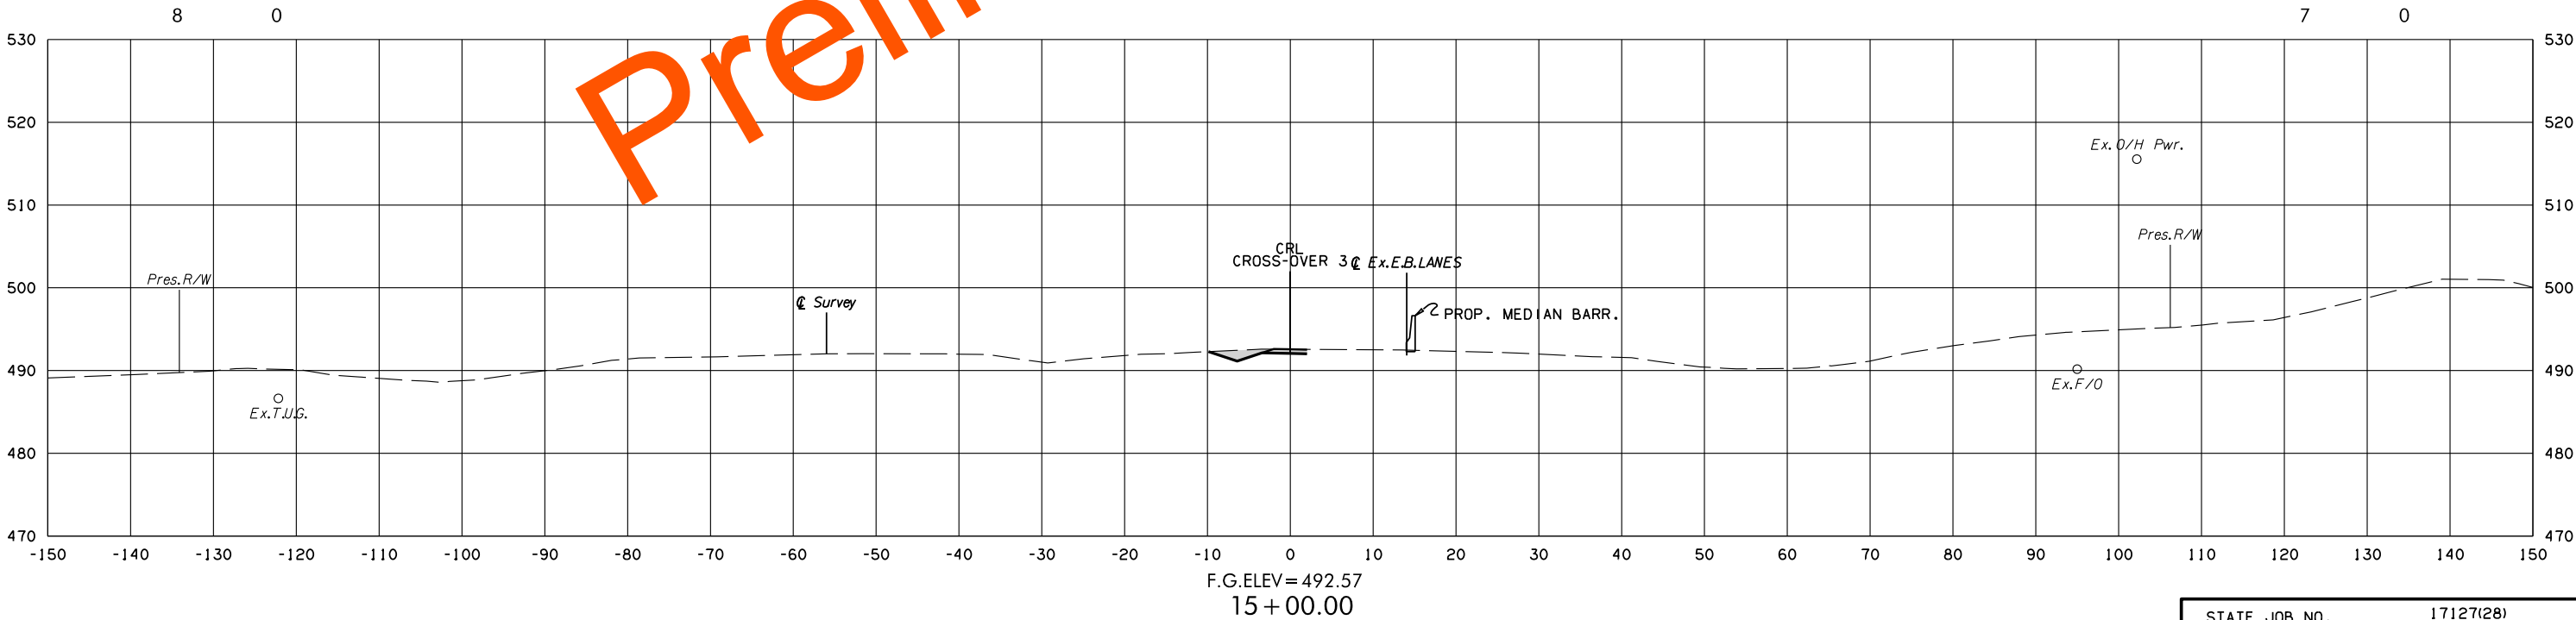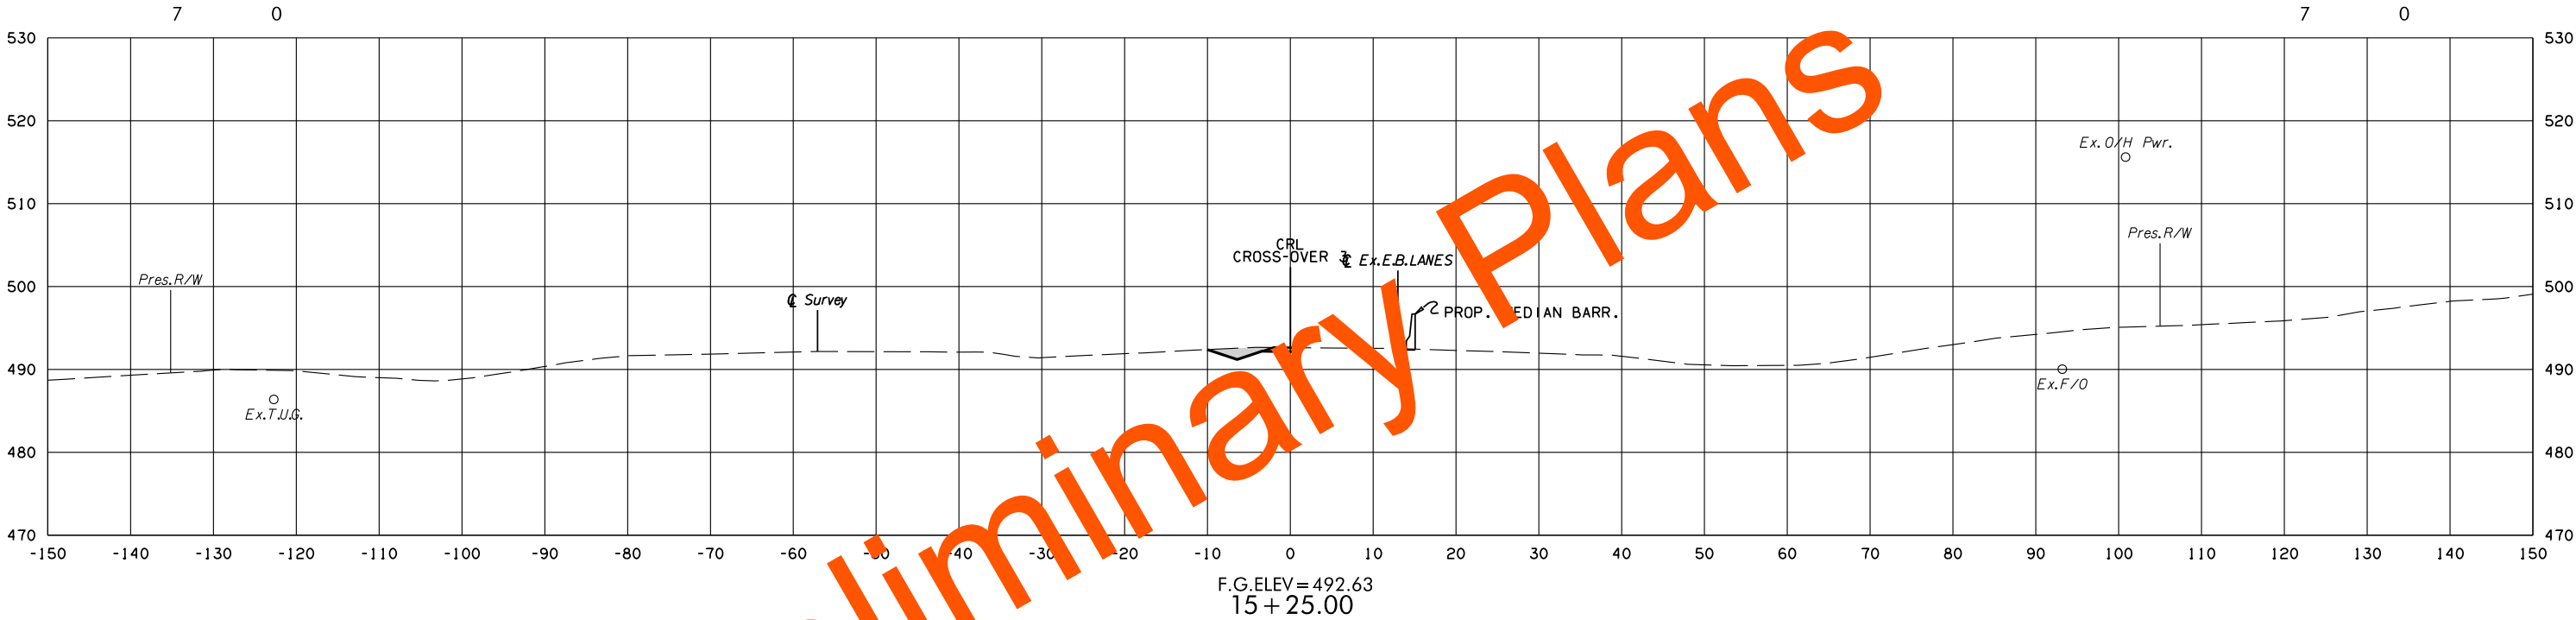

CROSS-OVER 3



STATE JOB NO.	17127(28)
LEFLORE COUNTY	SHEET NO. X286

8/4/2022 11:30:20 AM
G:\PROJECTS\2024\3 0001 US 59 LeFlore Co\Roadway\1712728 Surfacing\XSections\1712728-Crossover-XSECS.dgn

POE & ASSOCIATES, OKLAHOMA CITY, OK.						
FED. ROAD DIST. NO.	STATE	JOB PIECE NO.	FISCAL YEAR	SHEET NO.	TOTAL SHEETS	
6	OKLA.					
DESCRIPTION			REVISIONS		DATE	

AREA
CUT FILL

VOLUME
CUT FILL

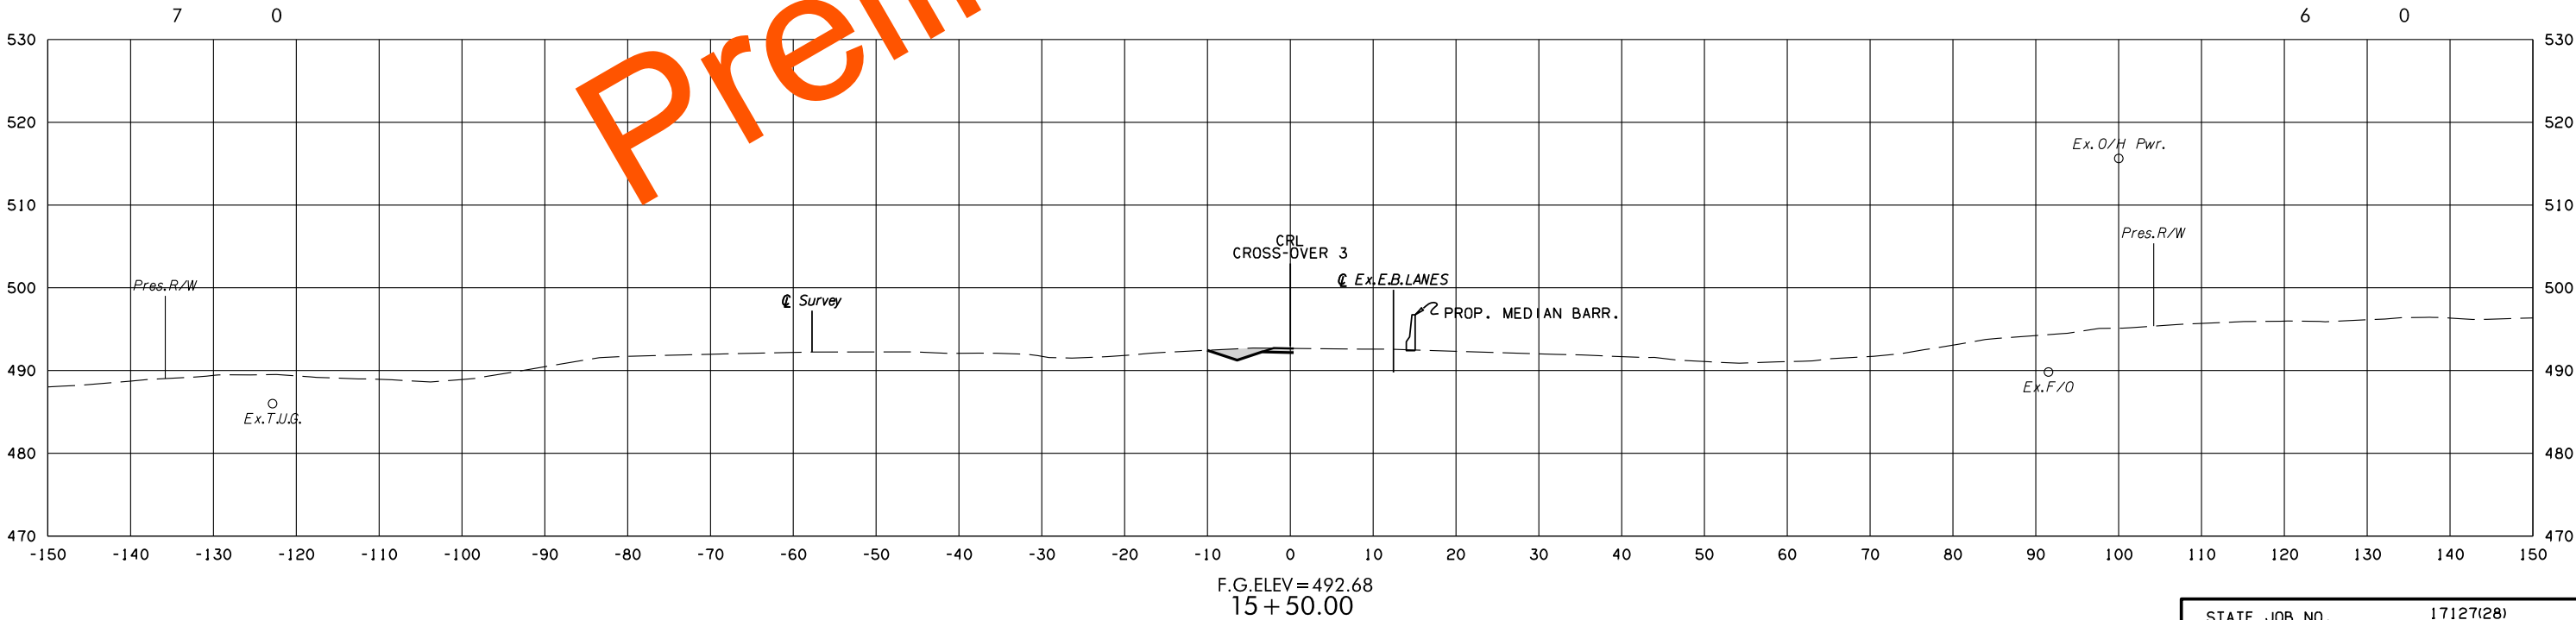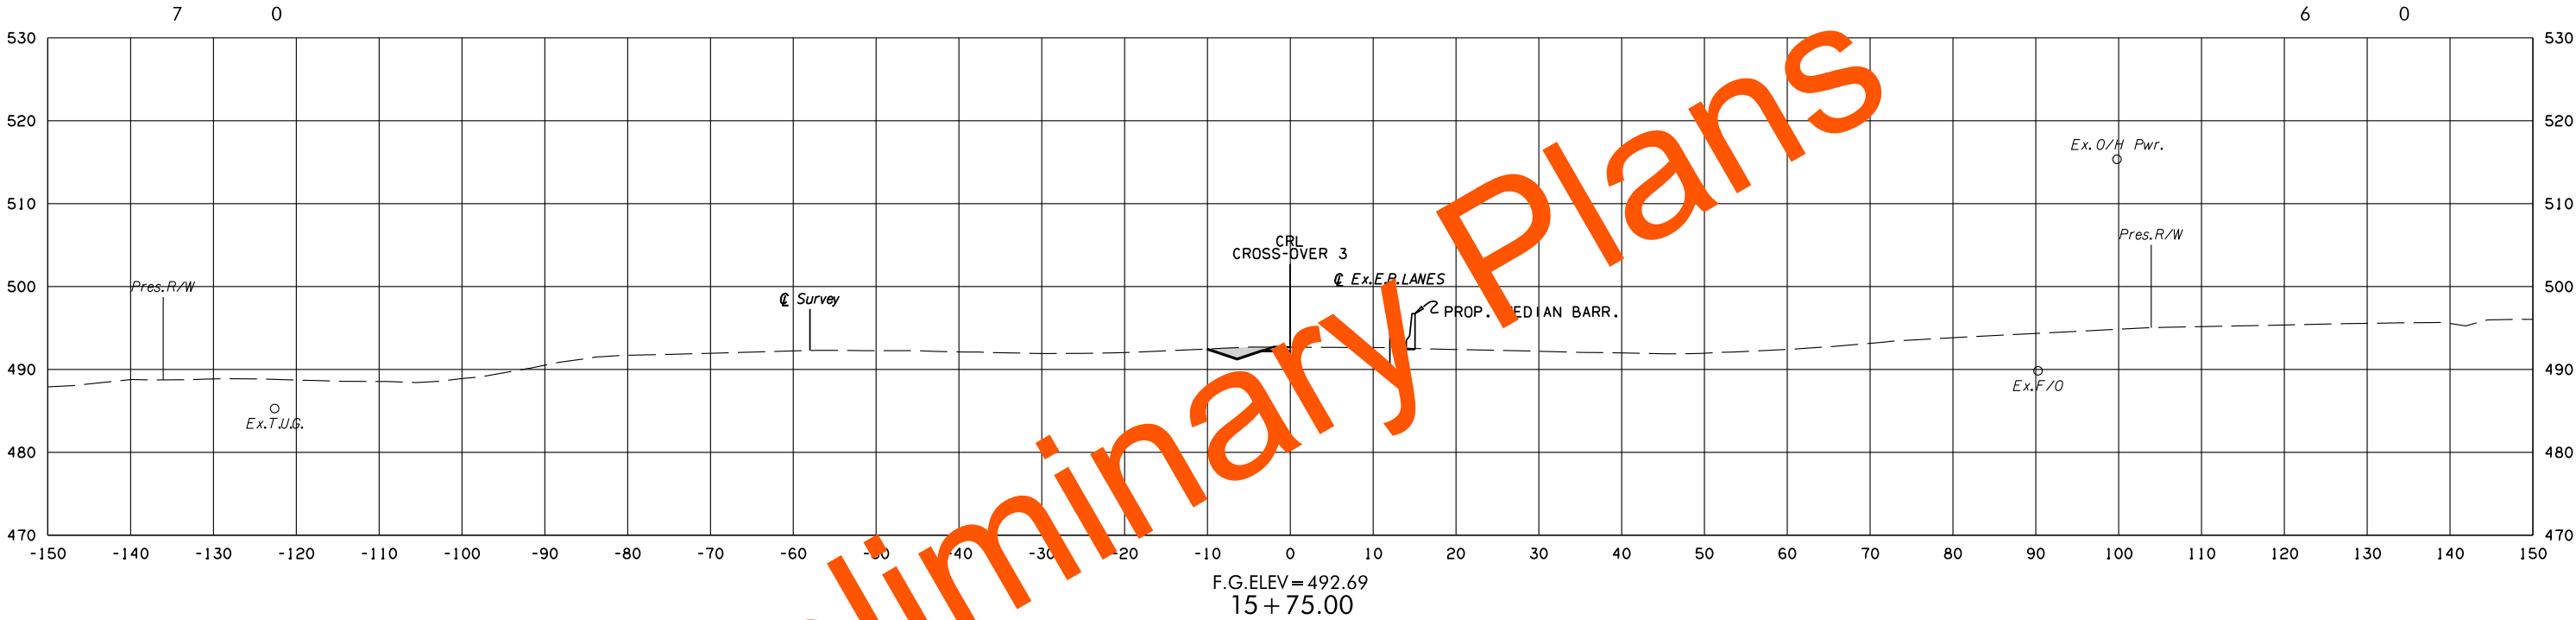

CROSS-OVER 3

STATE JOB NO.	17127(28)
LEFLORE COUNTY	SHEET NO. X287


POE & ASSOCIATES, OKLAHOMA CITY, OK.						
FED. ROAD DIST. NO.	STATE	JOB PIECE NO.	FISCAL YEAR	SHEET NO.	TOTAL SHEETS	
6	OKLA.					
DESCRIPTION			REVISIONS		DATE	

AREA
CUT FILL

VOLUME
CUT FILL

Preliminary Plans

8/4/2022 11:30:59 AM
G:\PROJECTS\202943 0001 US 59 LeFlore Co\Roadway\1712728 Surfacing\XSections\1712728-Crossover-XSECS.dgn

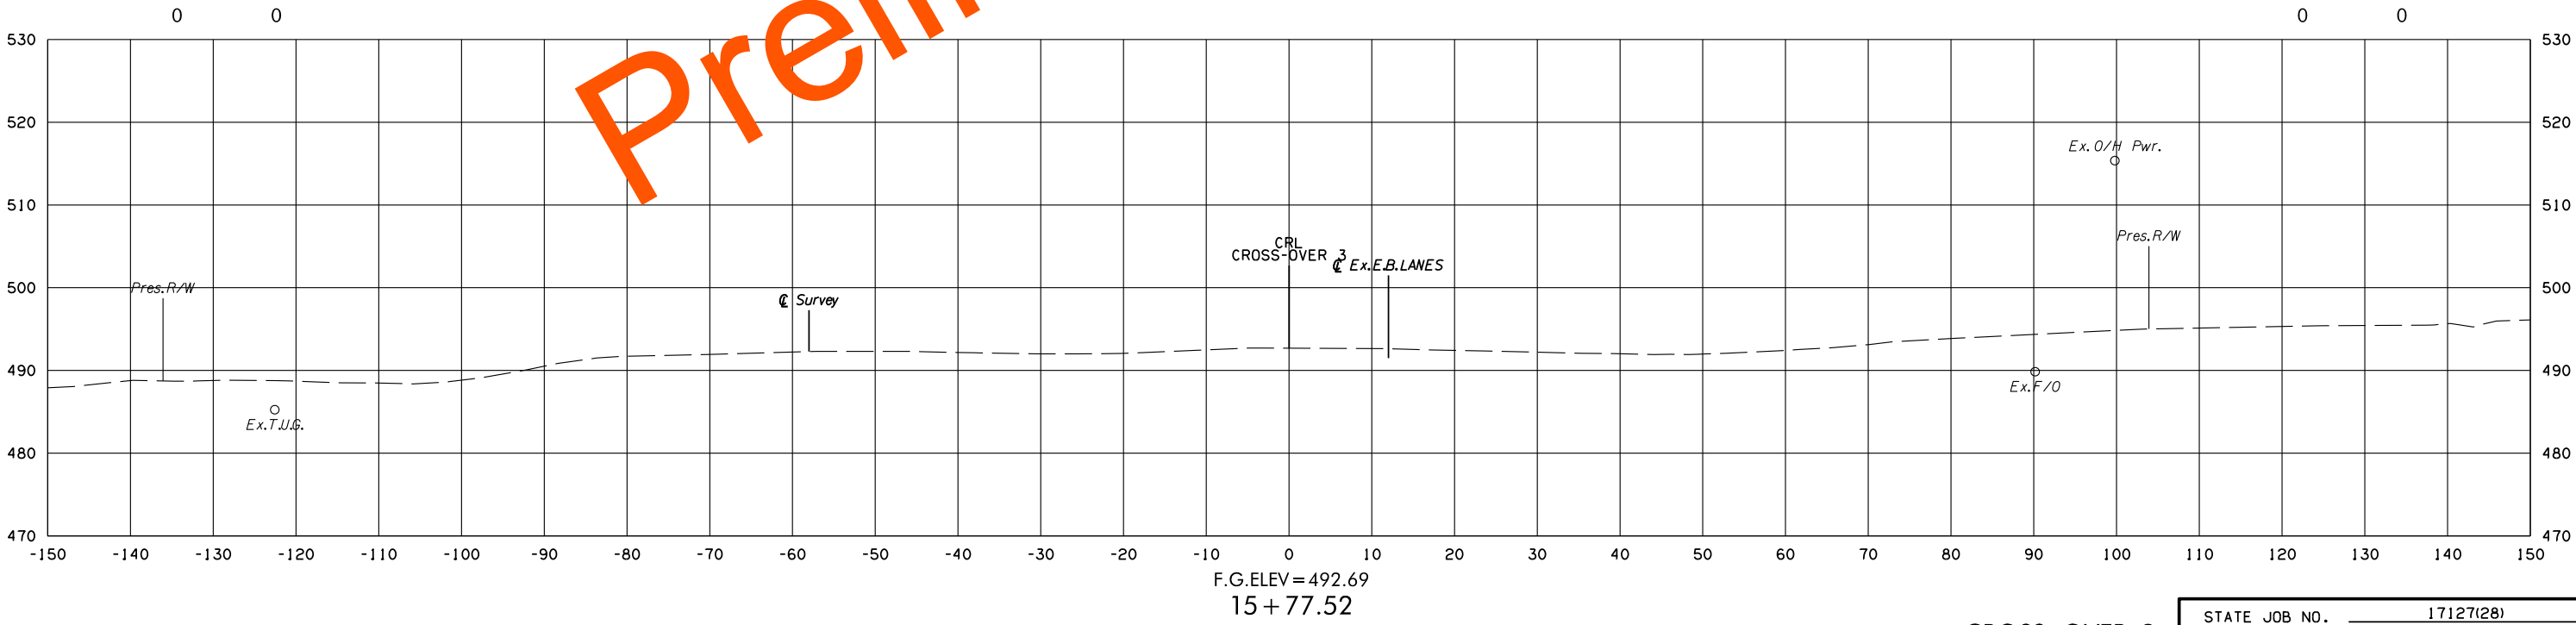

F.G.ELEV=492.69
15+77.52

CROSS-OVER 3

STATE JOB NO.	17127(28)
LEFLORE COUNTY	SHEET NO. X288