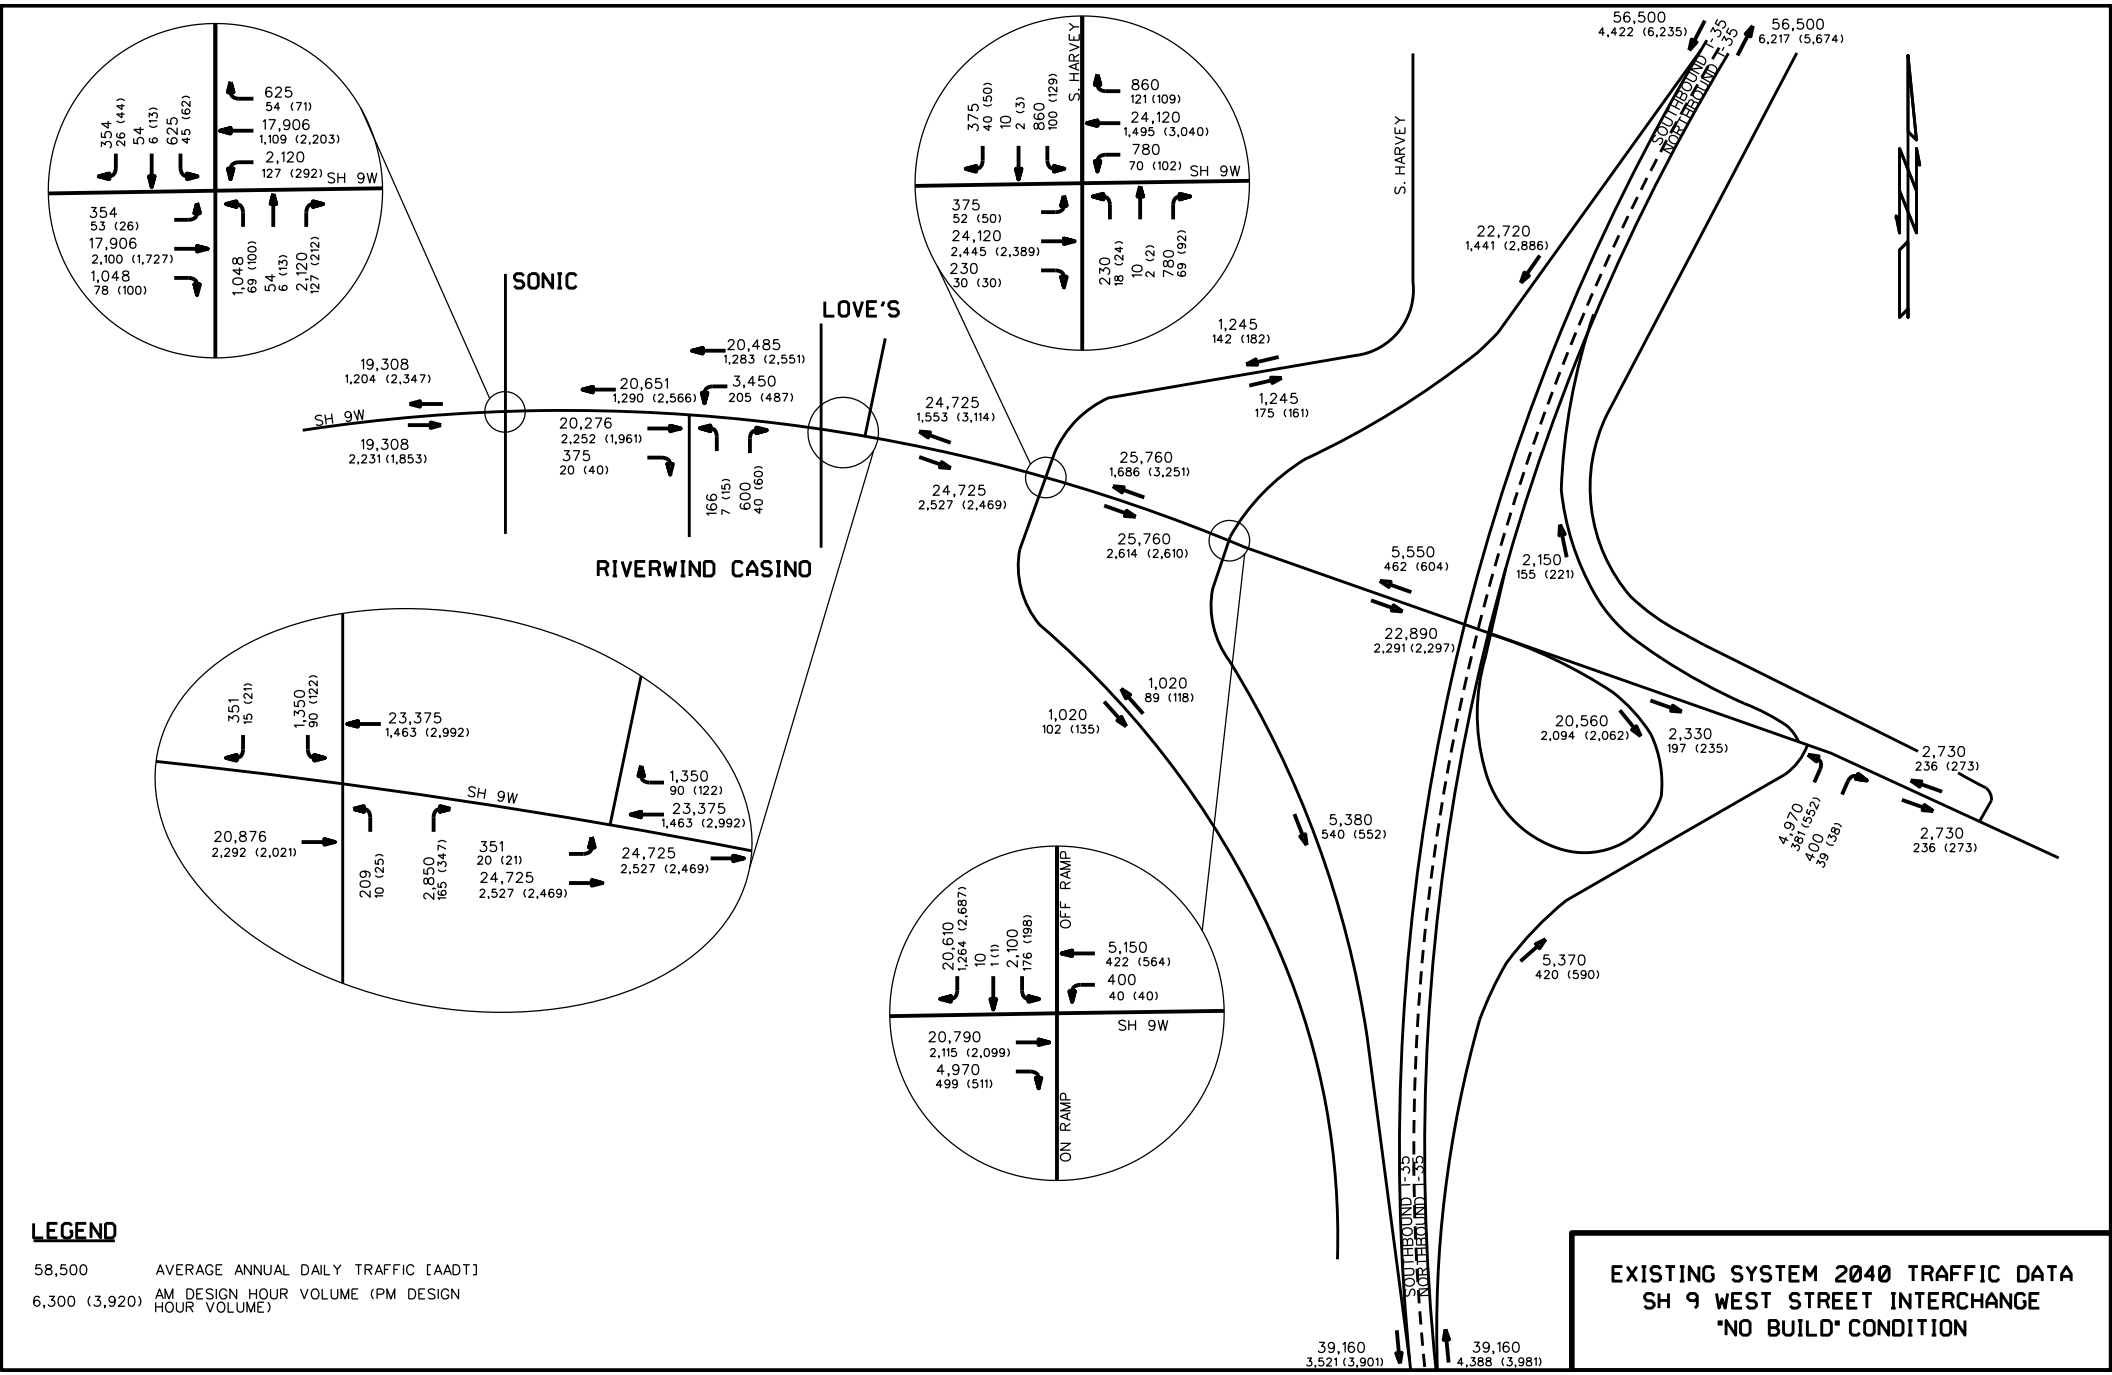

LEGEND

58,500	AVERAGE ANNUAL DAILY TRAFFIC [AADT]
6,300 (3,920)	AM DESIGN HOUR VOLUME (PM DESIGN HOUR VOLUME)

EXISTING SYSTEM 2040 TRAFFIC DATA
SH 9 WEST STREET INTERCHANGE
"NO BUILD" CONDITION