




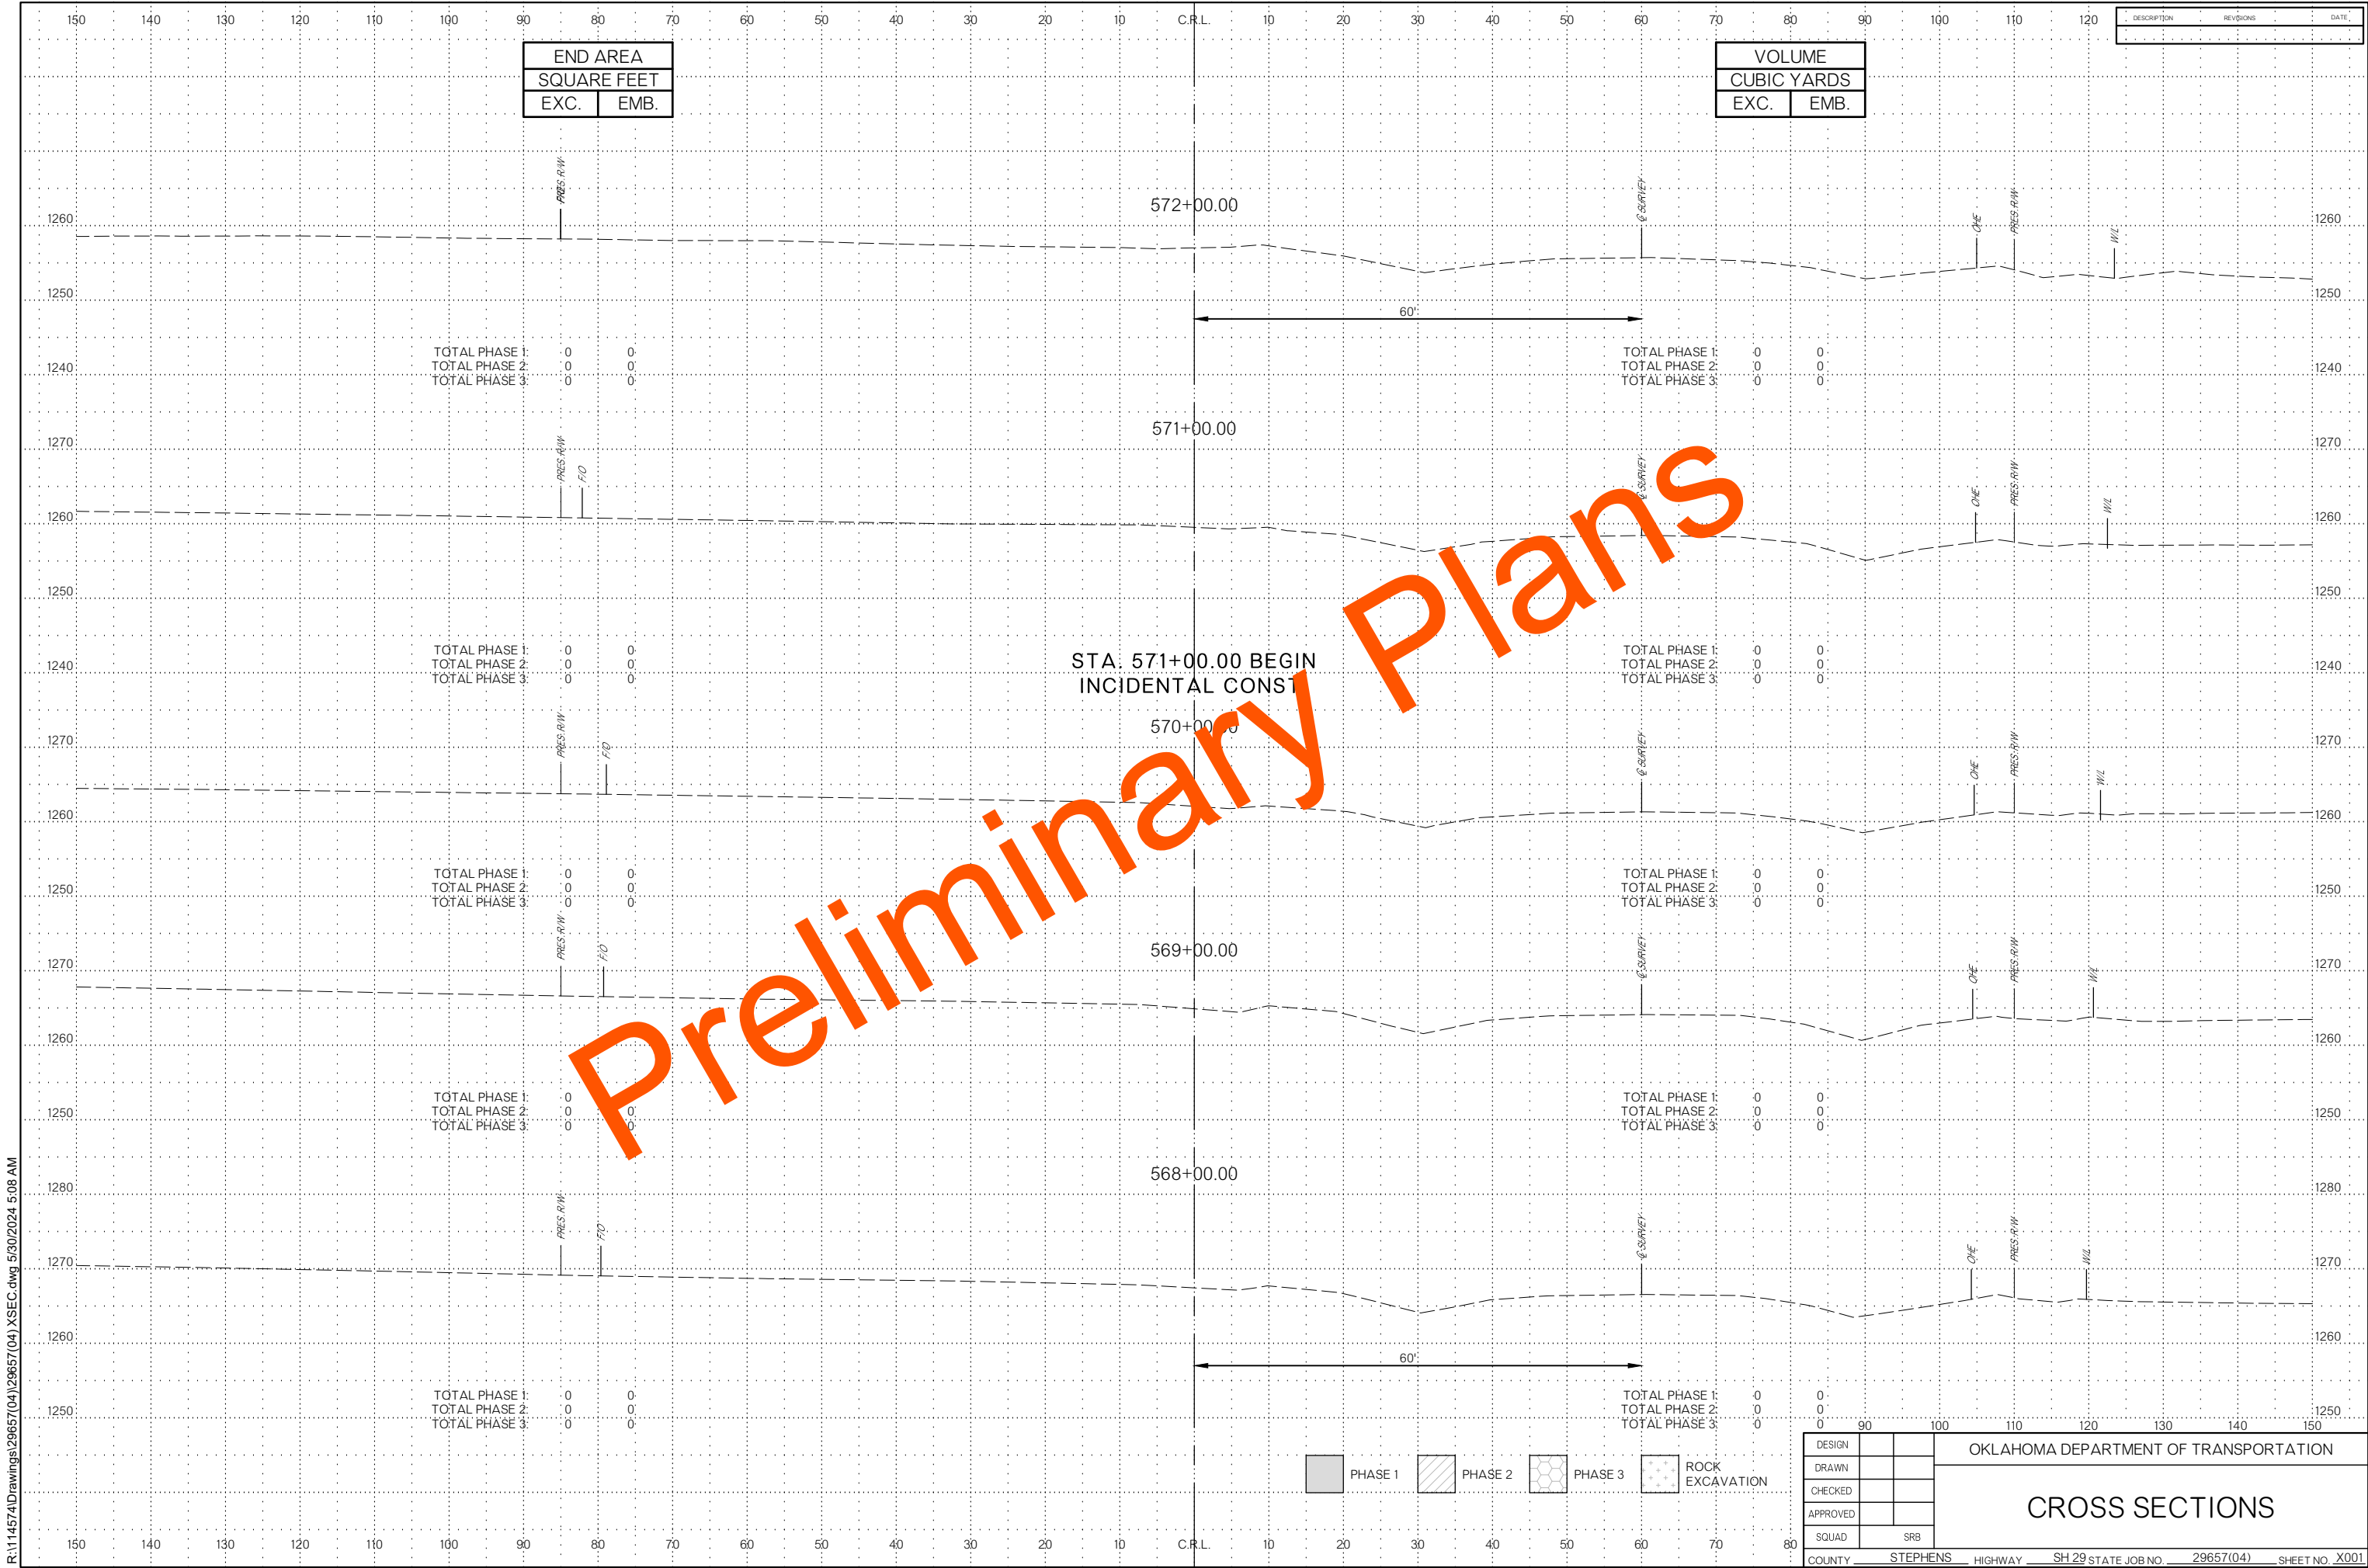

R:\114574\Drawings\29657(04)\XSEC.dwg 5/30/2024 5:08 AM

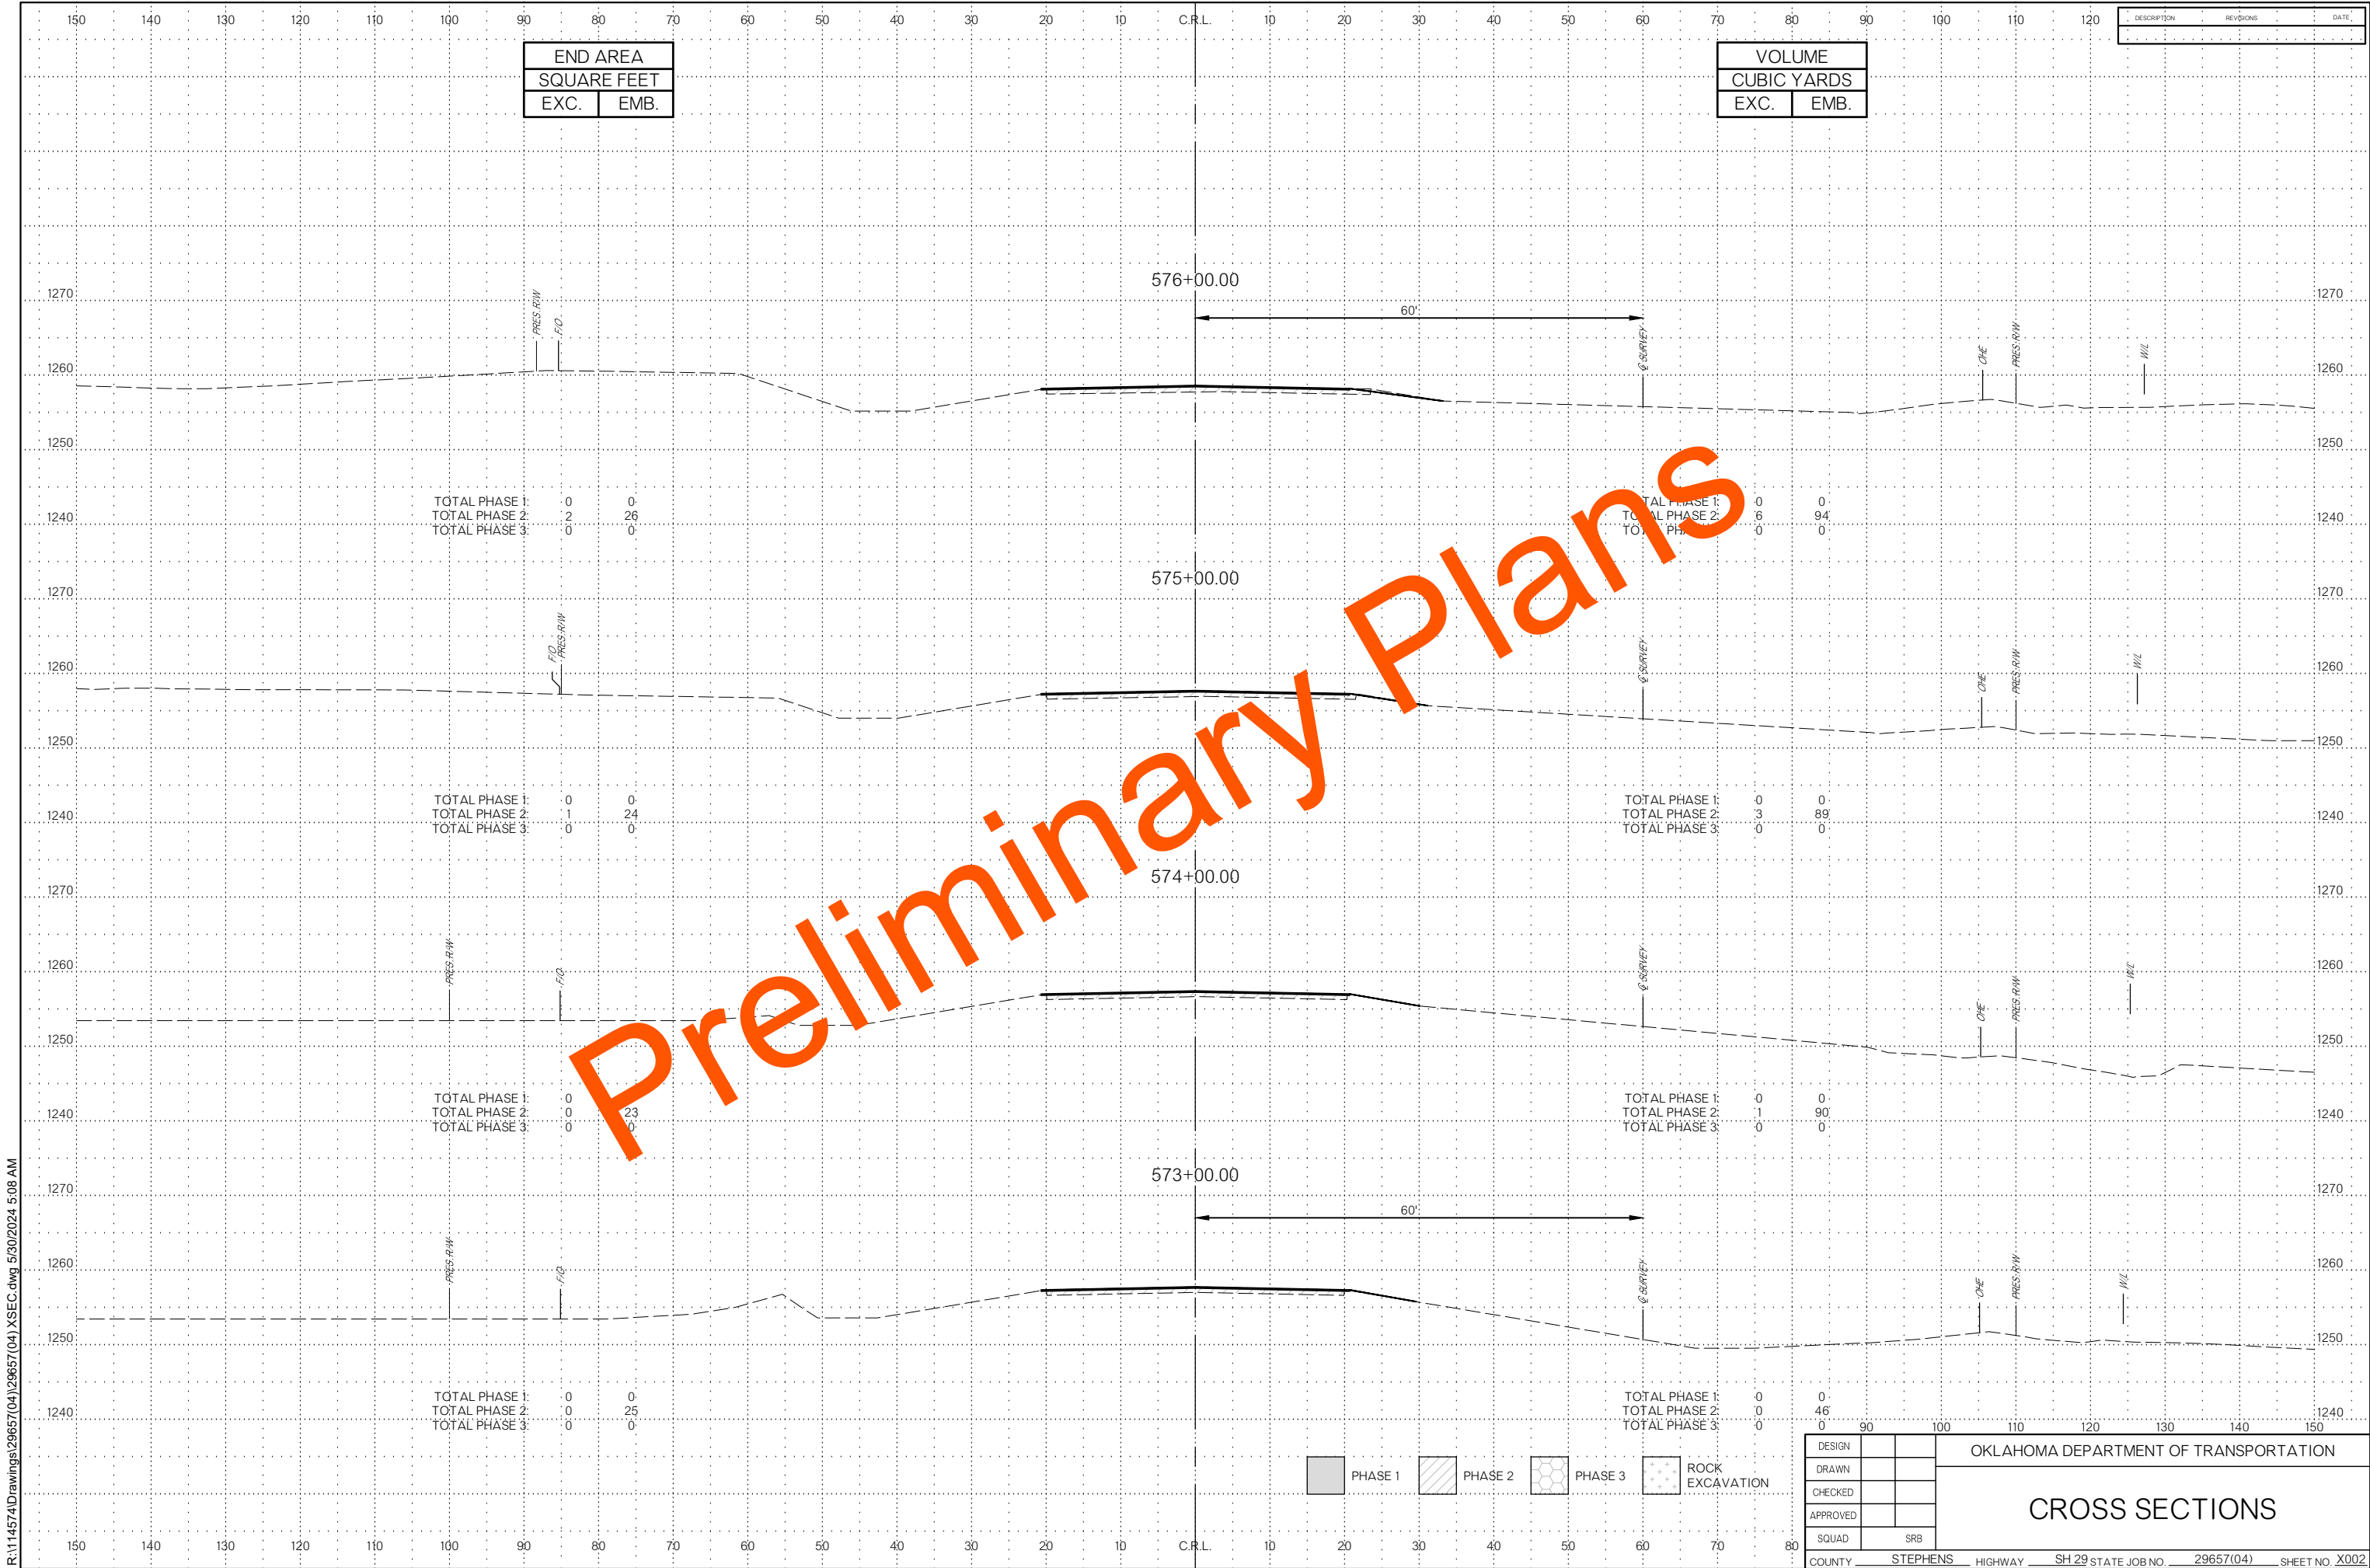

R:\114574\Drawings\29657(04)\XSEC.dwg 5/30/2024 5:08 AM

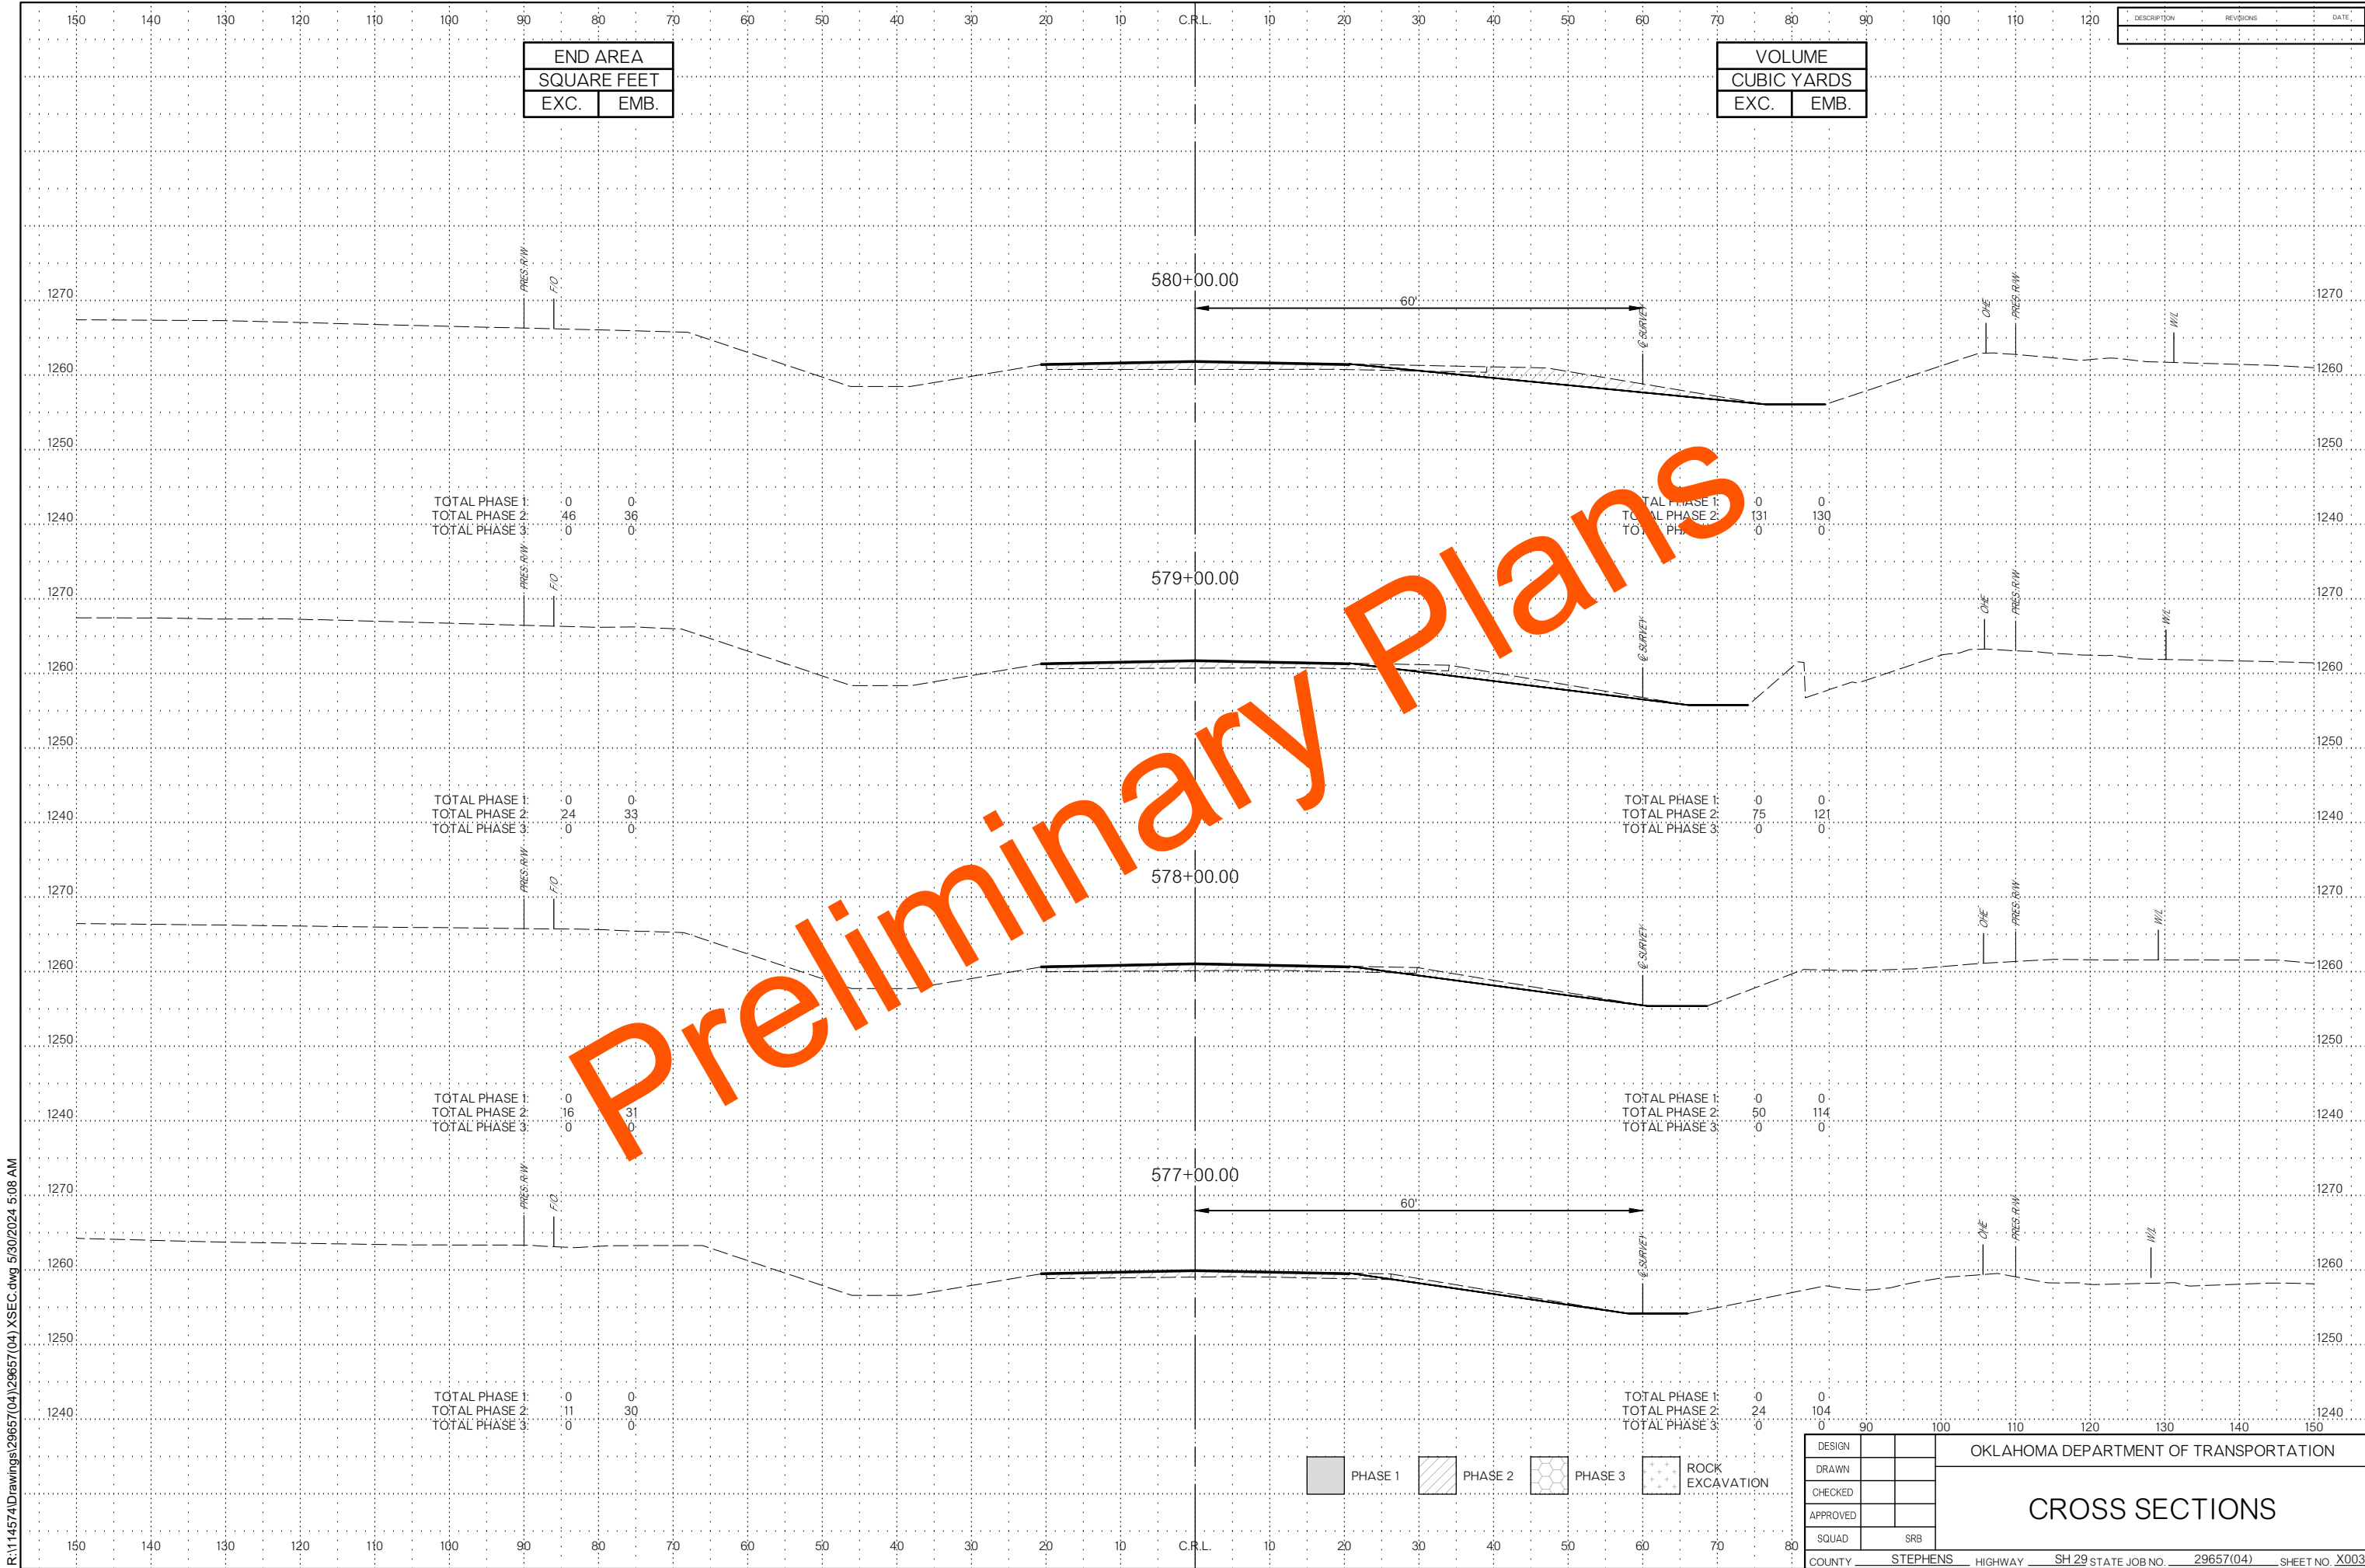

PHASE 1

PHASE 2

PHASE 3

ROCK EXCAVATION

DESIGN

DRAWN

CHECKED

APPROVED


SQUAD


SRB


OKLAHOMA DEPARTMENT OF TRANSPORTATION

CROSS SECTIONS

COUNTY STEPHENS HIGHWAY SH 29 STATE JOB NO. 29657(04) SHEET NO. X003

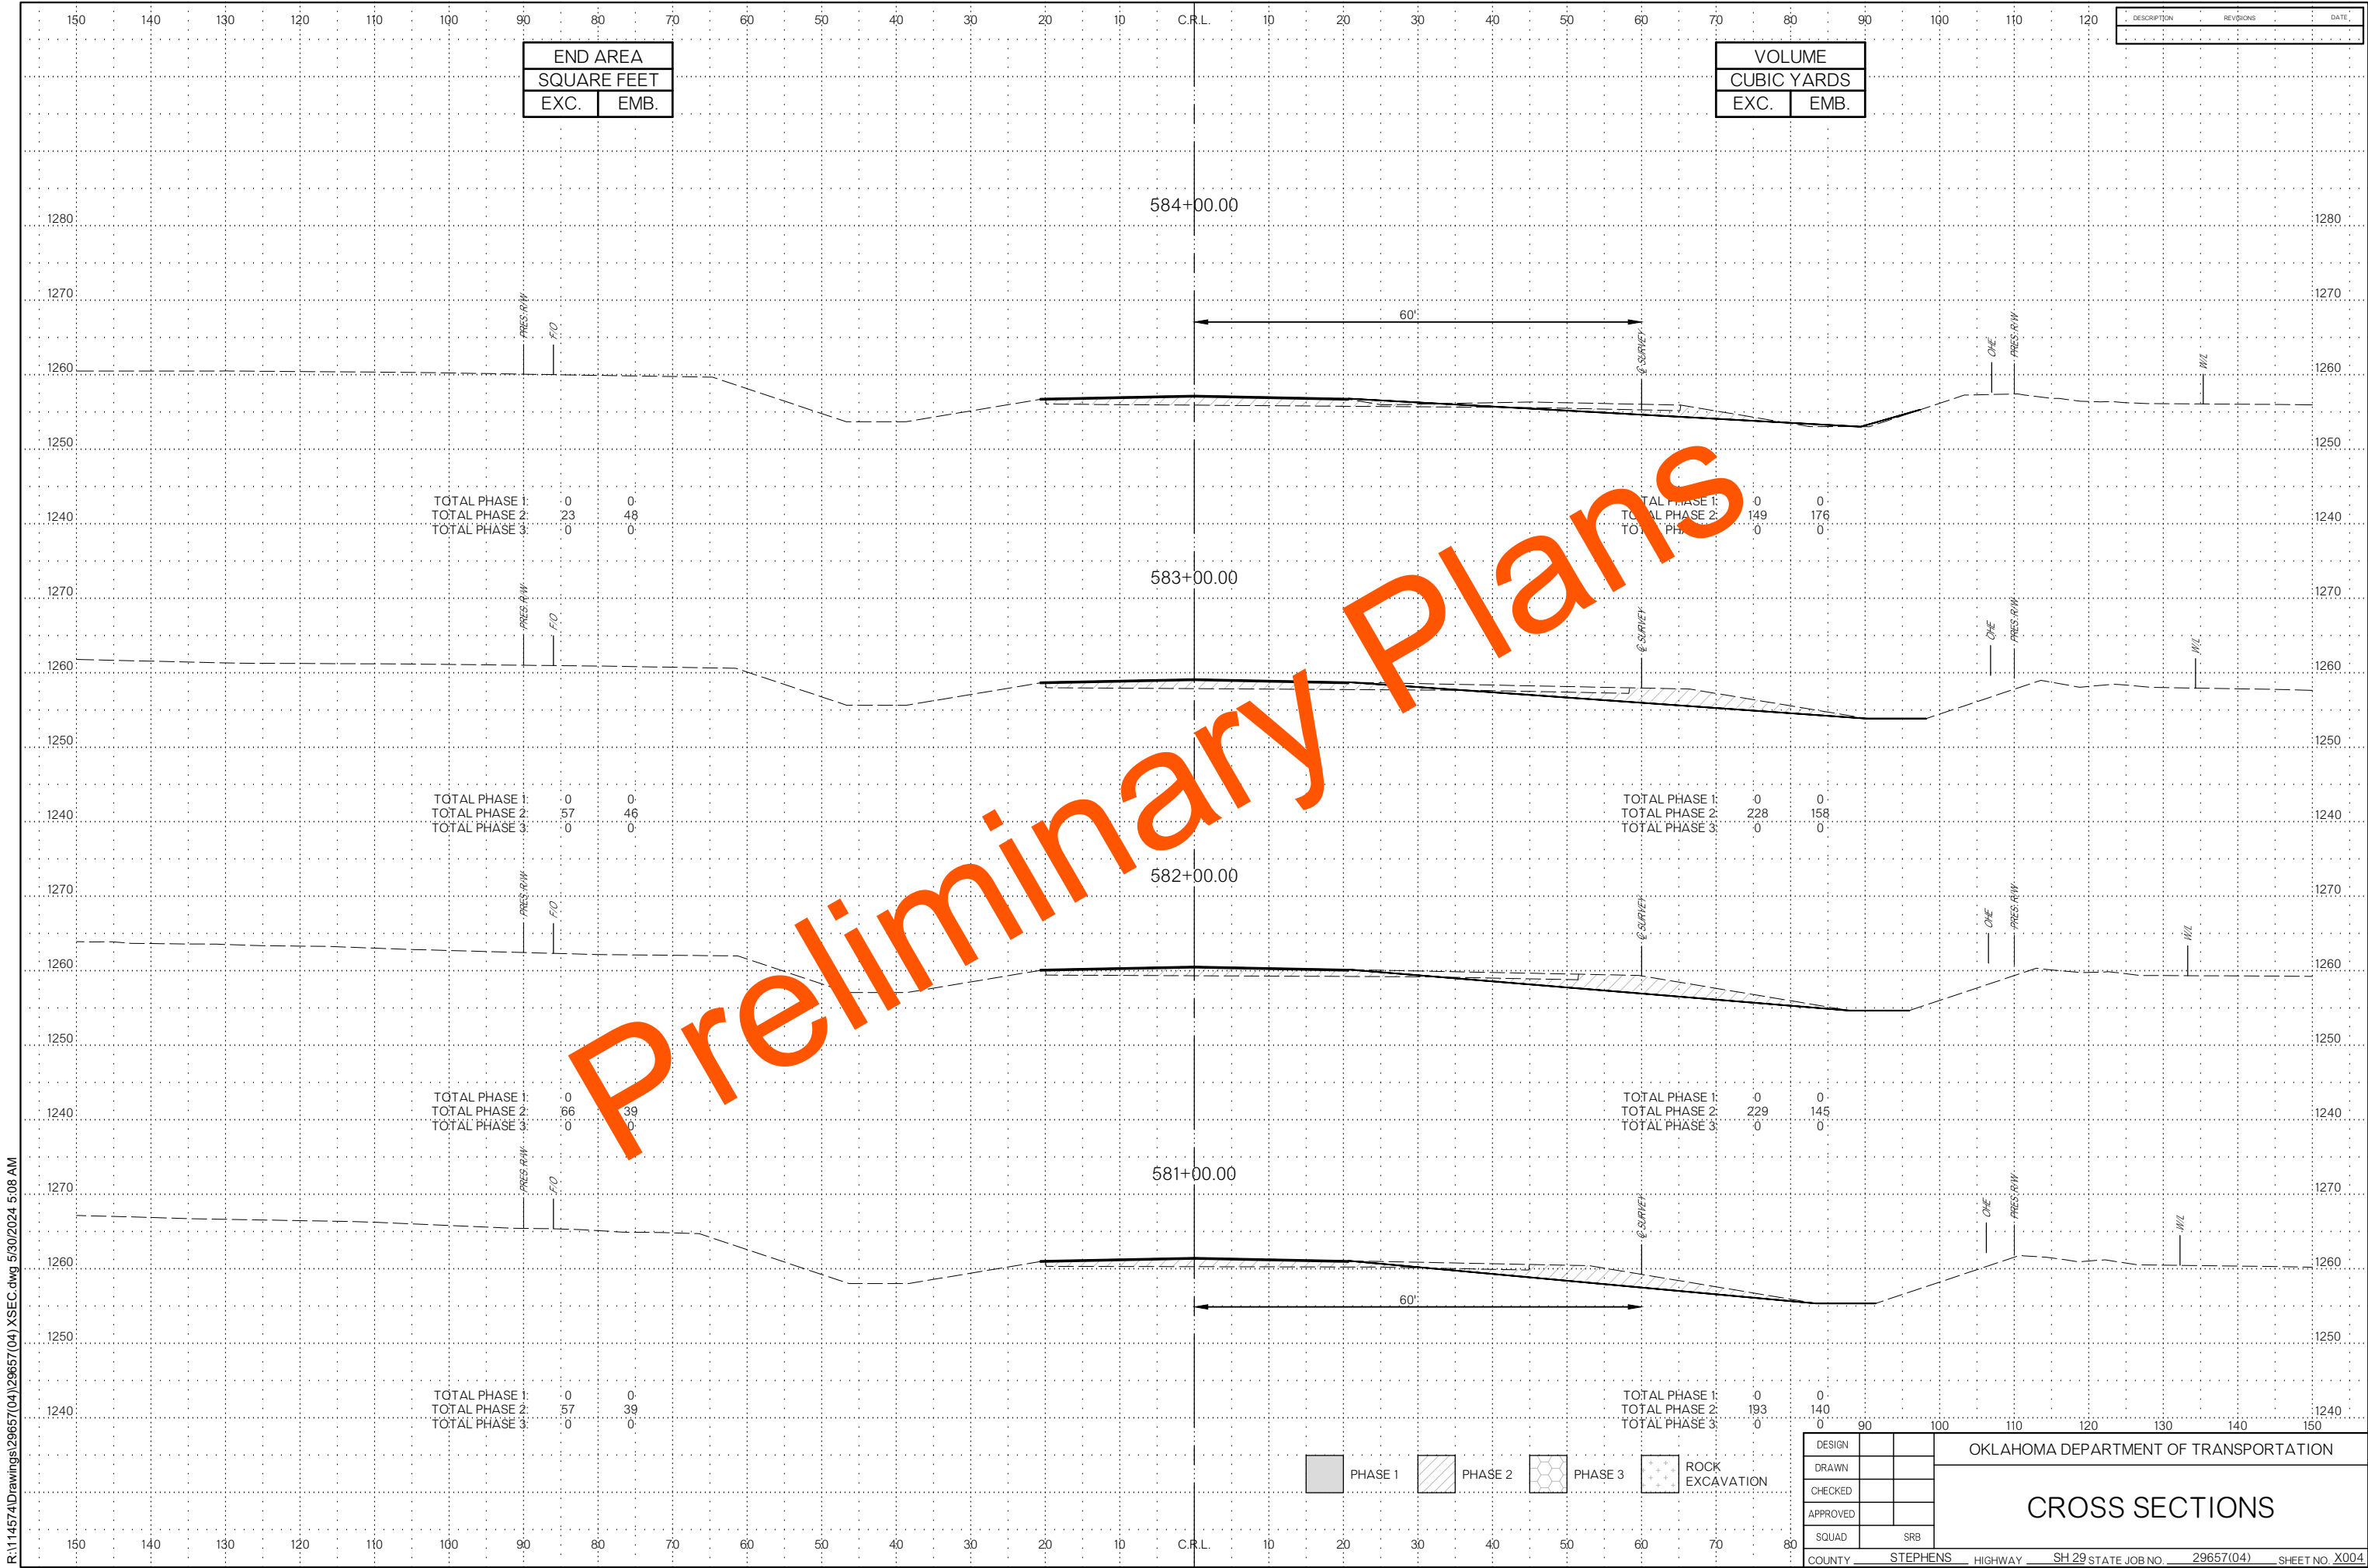

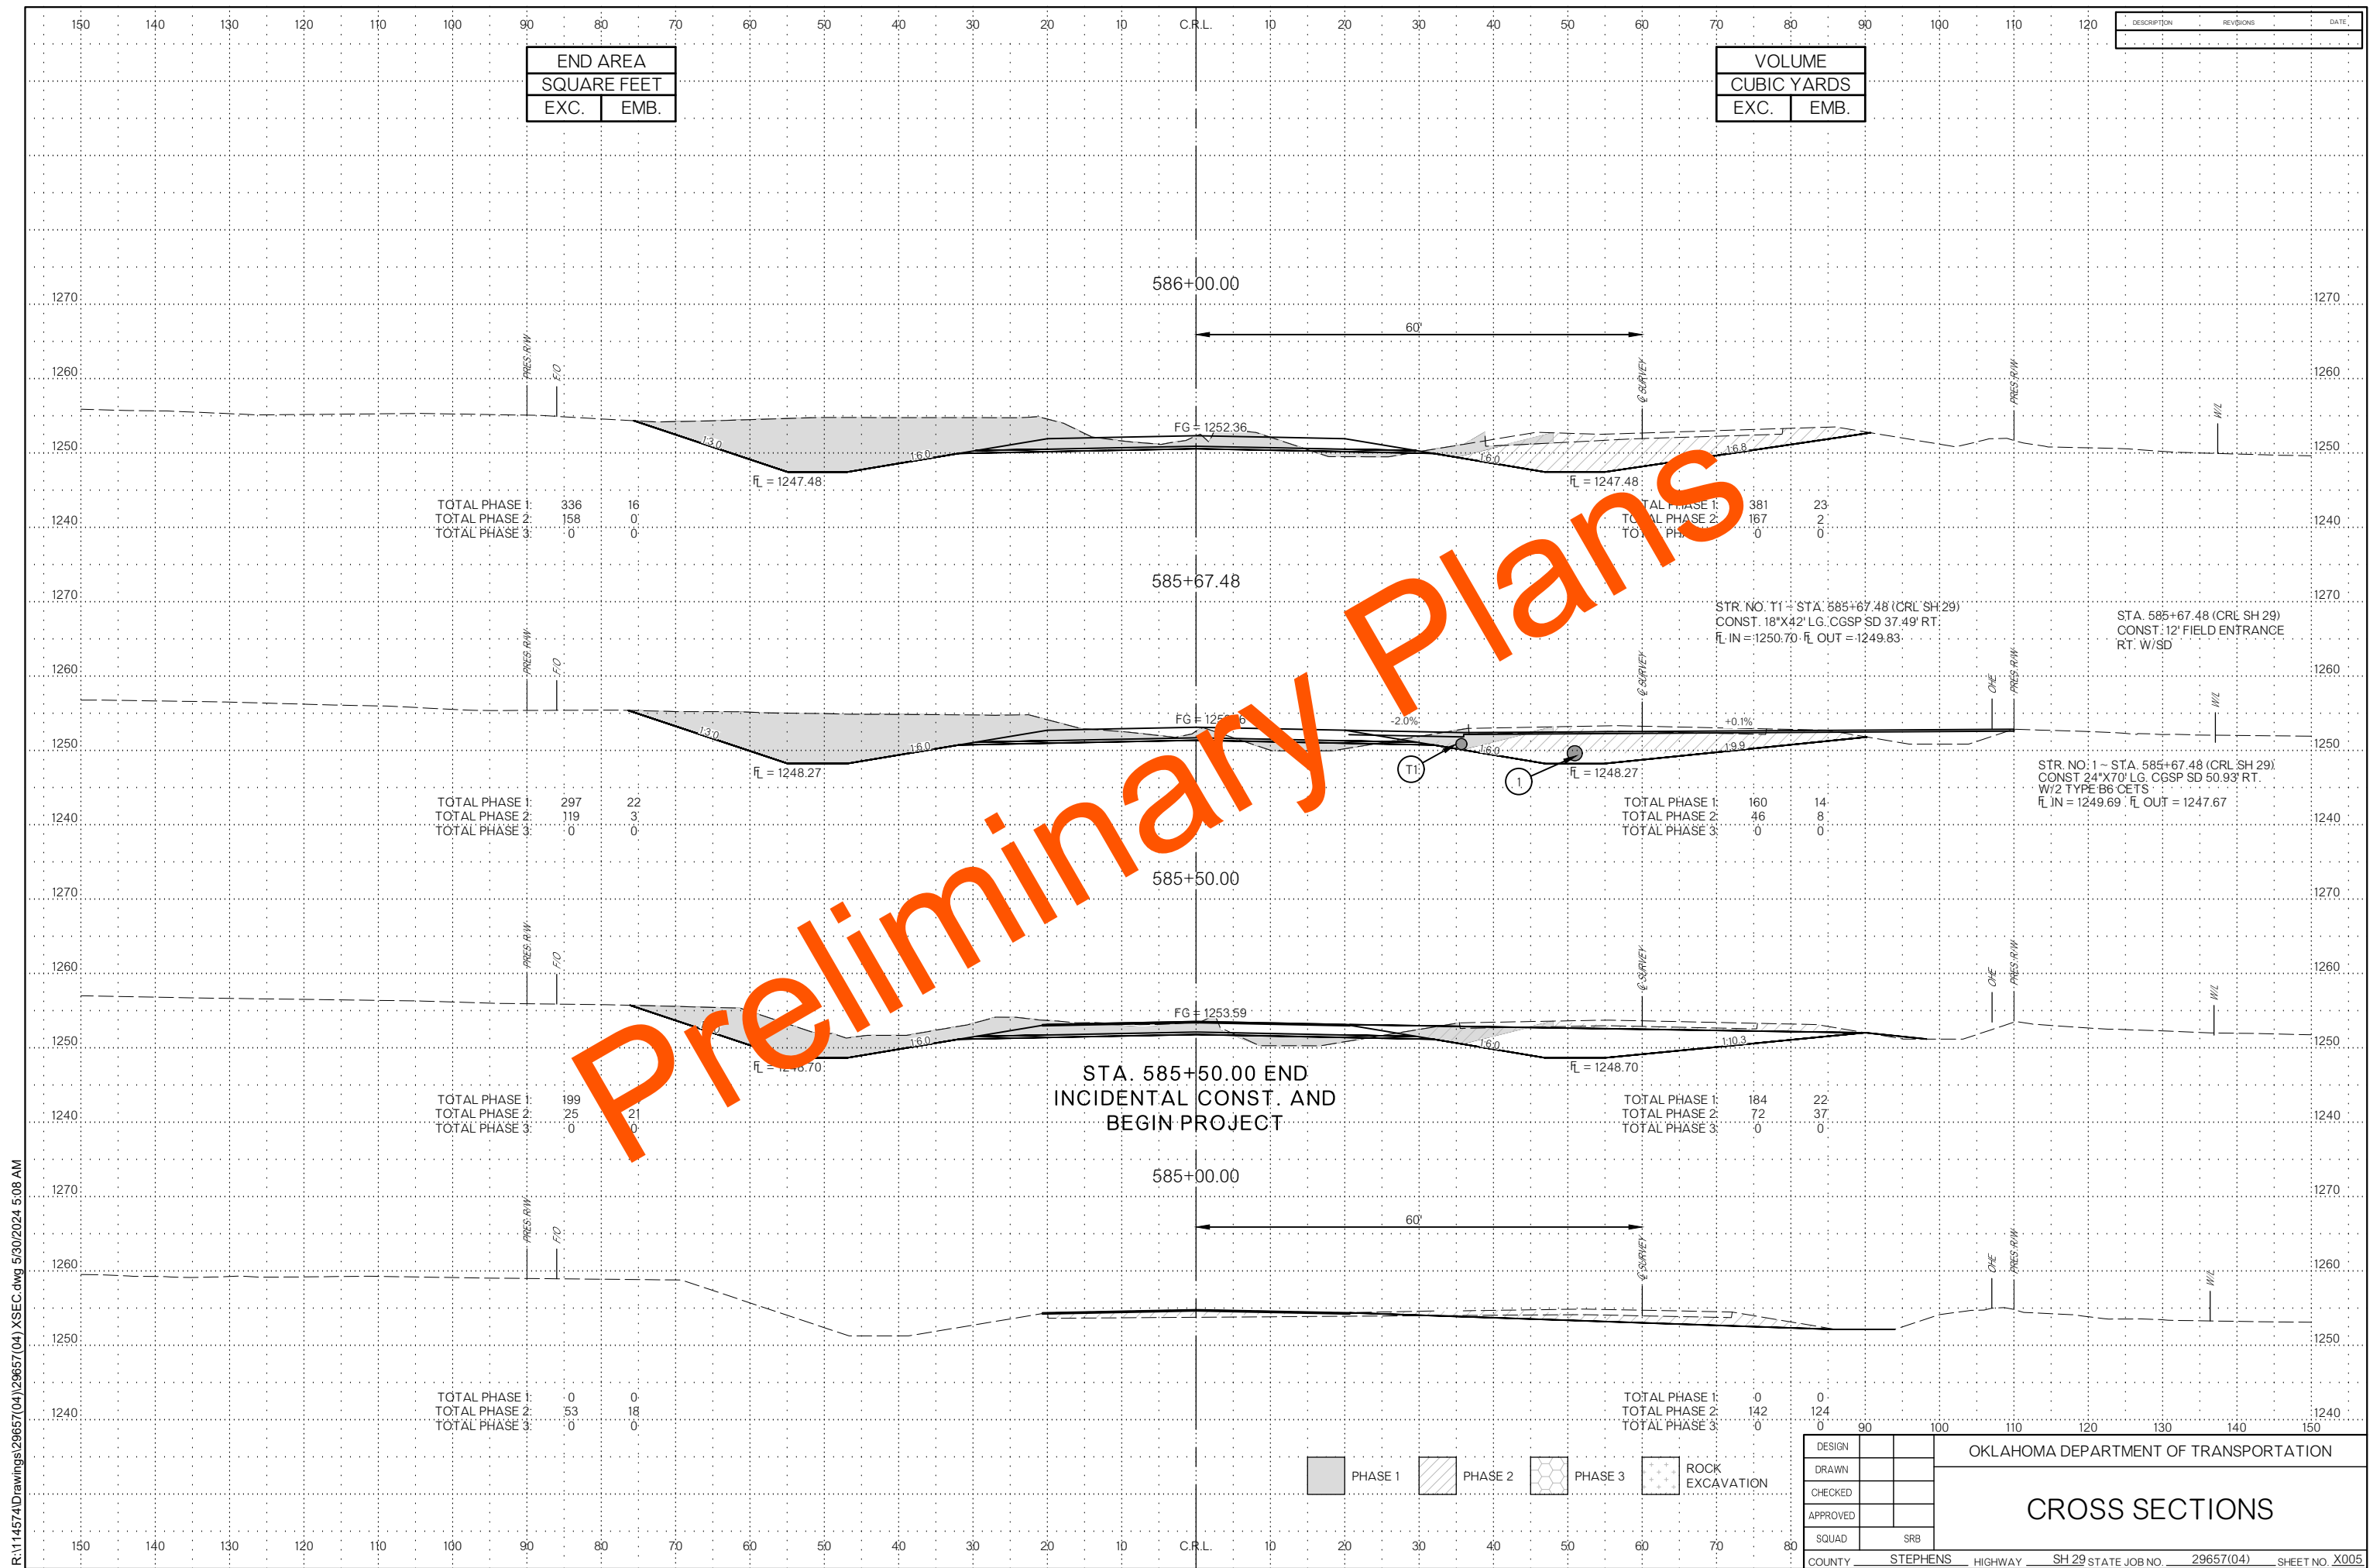

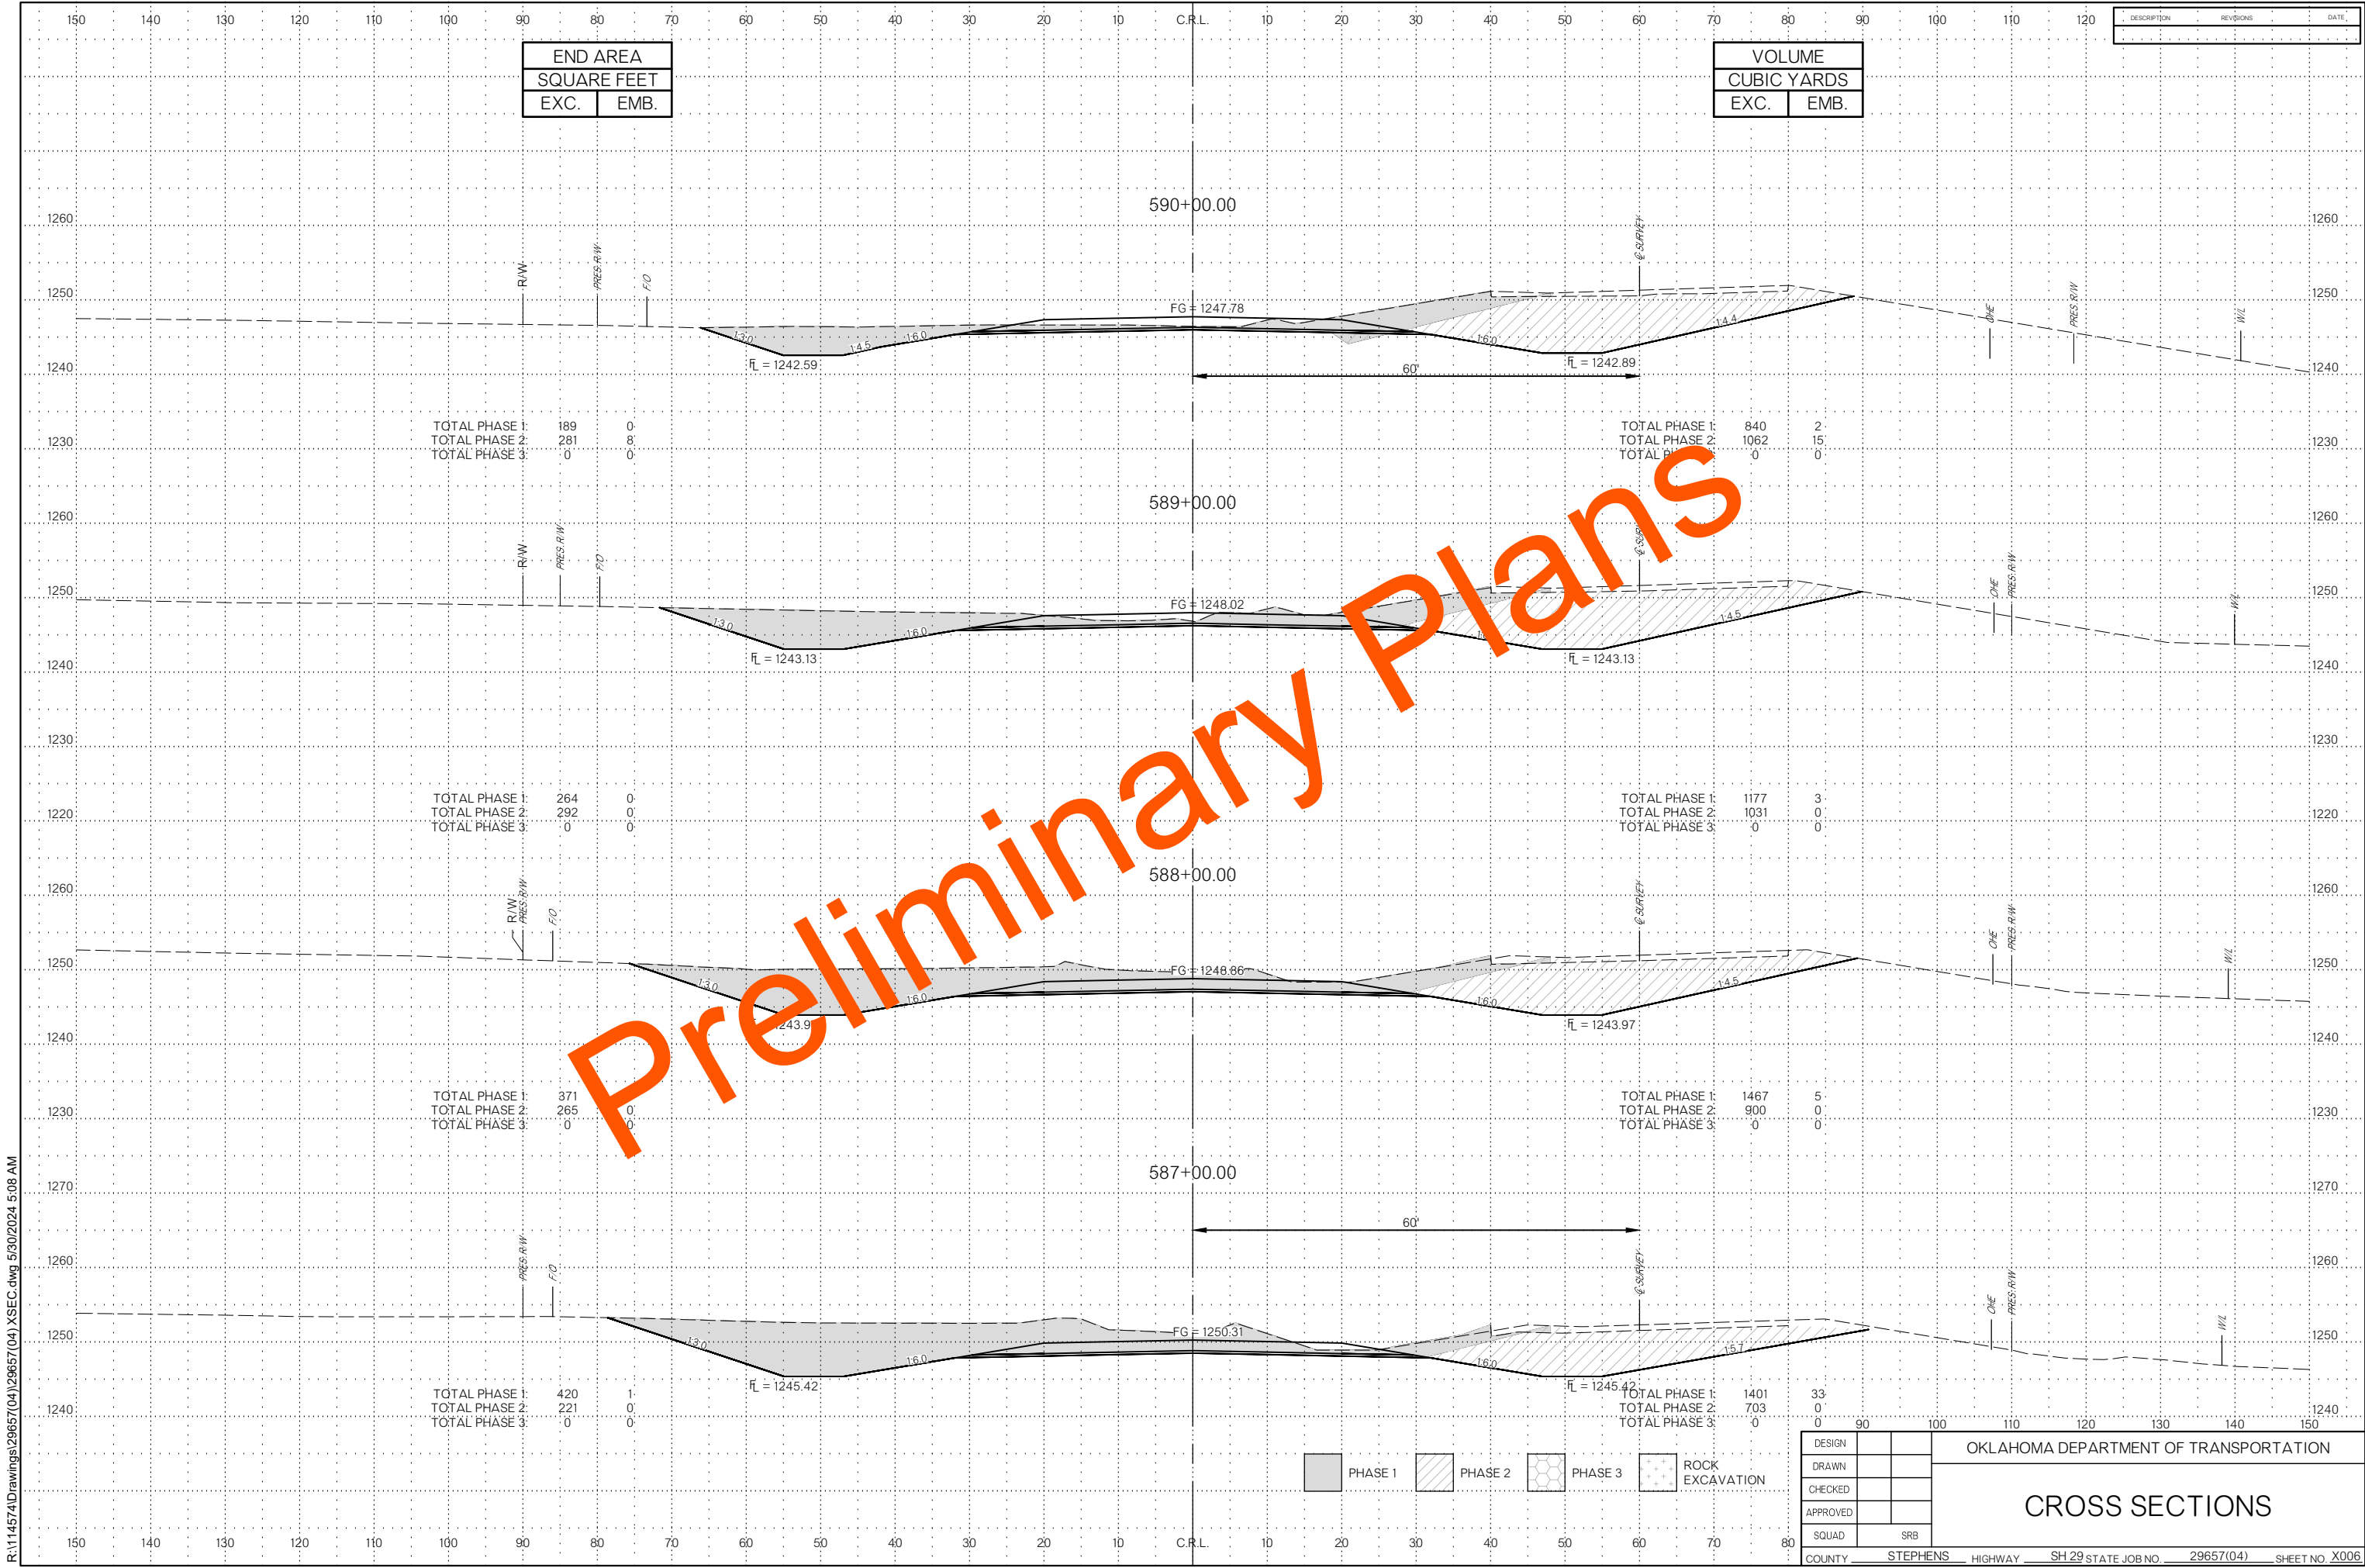

END AREA	
SQUARE FEET	
EXC.	EMB.

VOLUME	
CUBIC YARDS	
EXC.	EMB.

DESCRIPTION	REVISIONS	DATE
-------------	-----------	------

TOTAL PHASE 1:
TOTAL PHASE 2:
TOTAL PHASE 3:

189
281
0

0
8
0

TOTAL PHASE 1:
TOTAL PHASE 2:
TOTAL PHASE 3:

840
1062
0

2
15
0

TOTAL PHASE 1:
TOTAL PHASE 2:
TOTAL PHASE 3:

264
292
0

0
0
0

TOTAL PHASE 1:
TOTAL PHASE 2:
TOTAL PHASE 3:

1177
1031
0

3
0
0

TOTAL PHASE 1:
TOTAL PHASE 2:
TOTAL PHASE 3:

371
265
0

0
0
0

TOTAL PHASE 1:
TOTAL PHASE 2:
TOTAL PHASE 3:

1467
900
0

5
0
0

TOTAL PHASE 1:
TOTAL PHASE 2:
TOTAL PHASE 3:

420
221
0

1
0
0

TOTAL PHASE 1:
TOTAL PHASE 2:
TOTAL PHASE 3:

1401
703
0


33
0
0

PHASE 1	PHASE 2	PHASE 3	ROCK EXCAVATION
---------	---------	---------	-----------------


DESIGN	
DRAWN	
CHECKED	
APPROVED	
SQUAD	SRB


OKLAHOMA DEPARTMENT OF TRANSPORTATION

CROSS SECTIONS

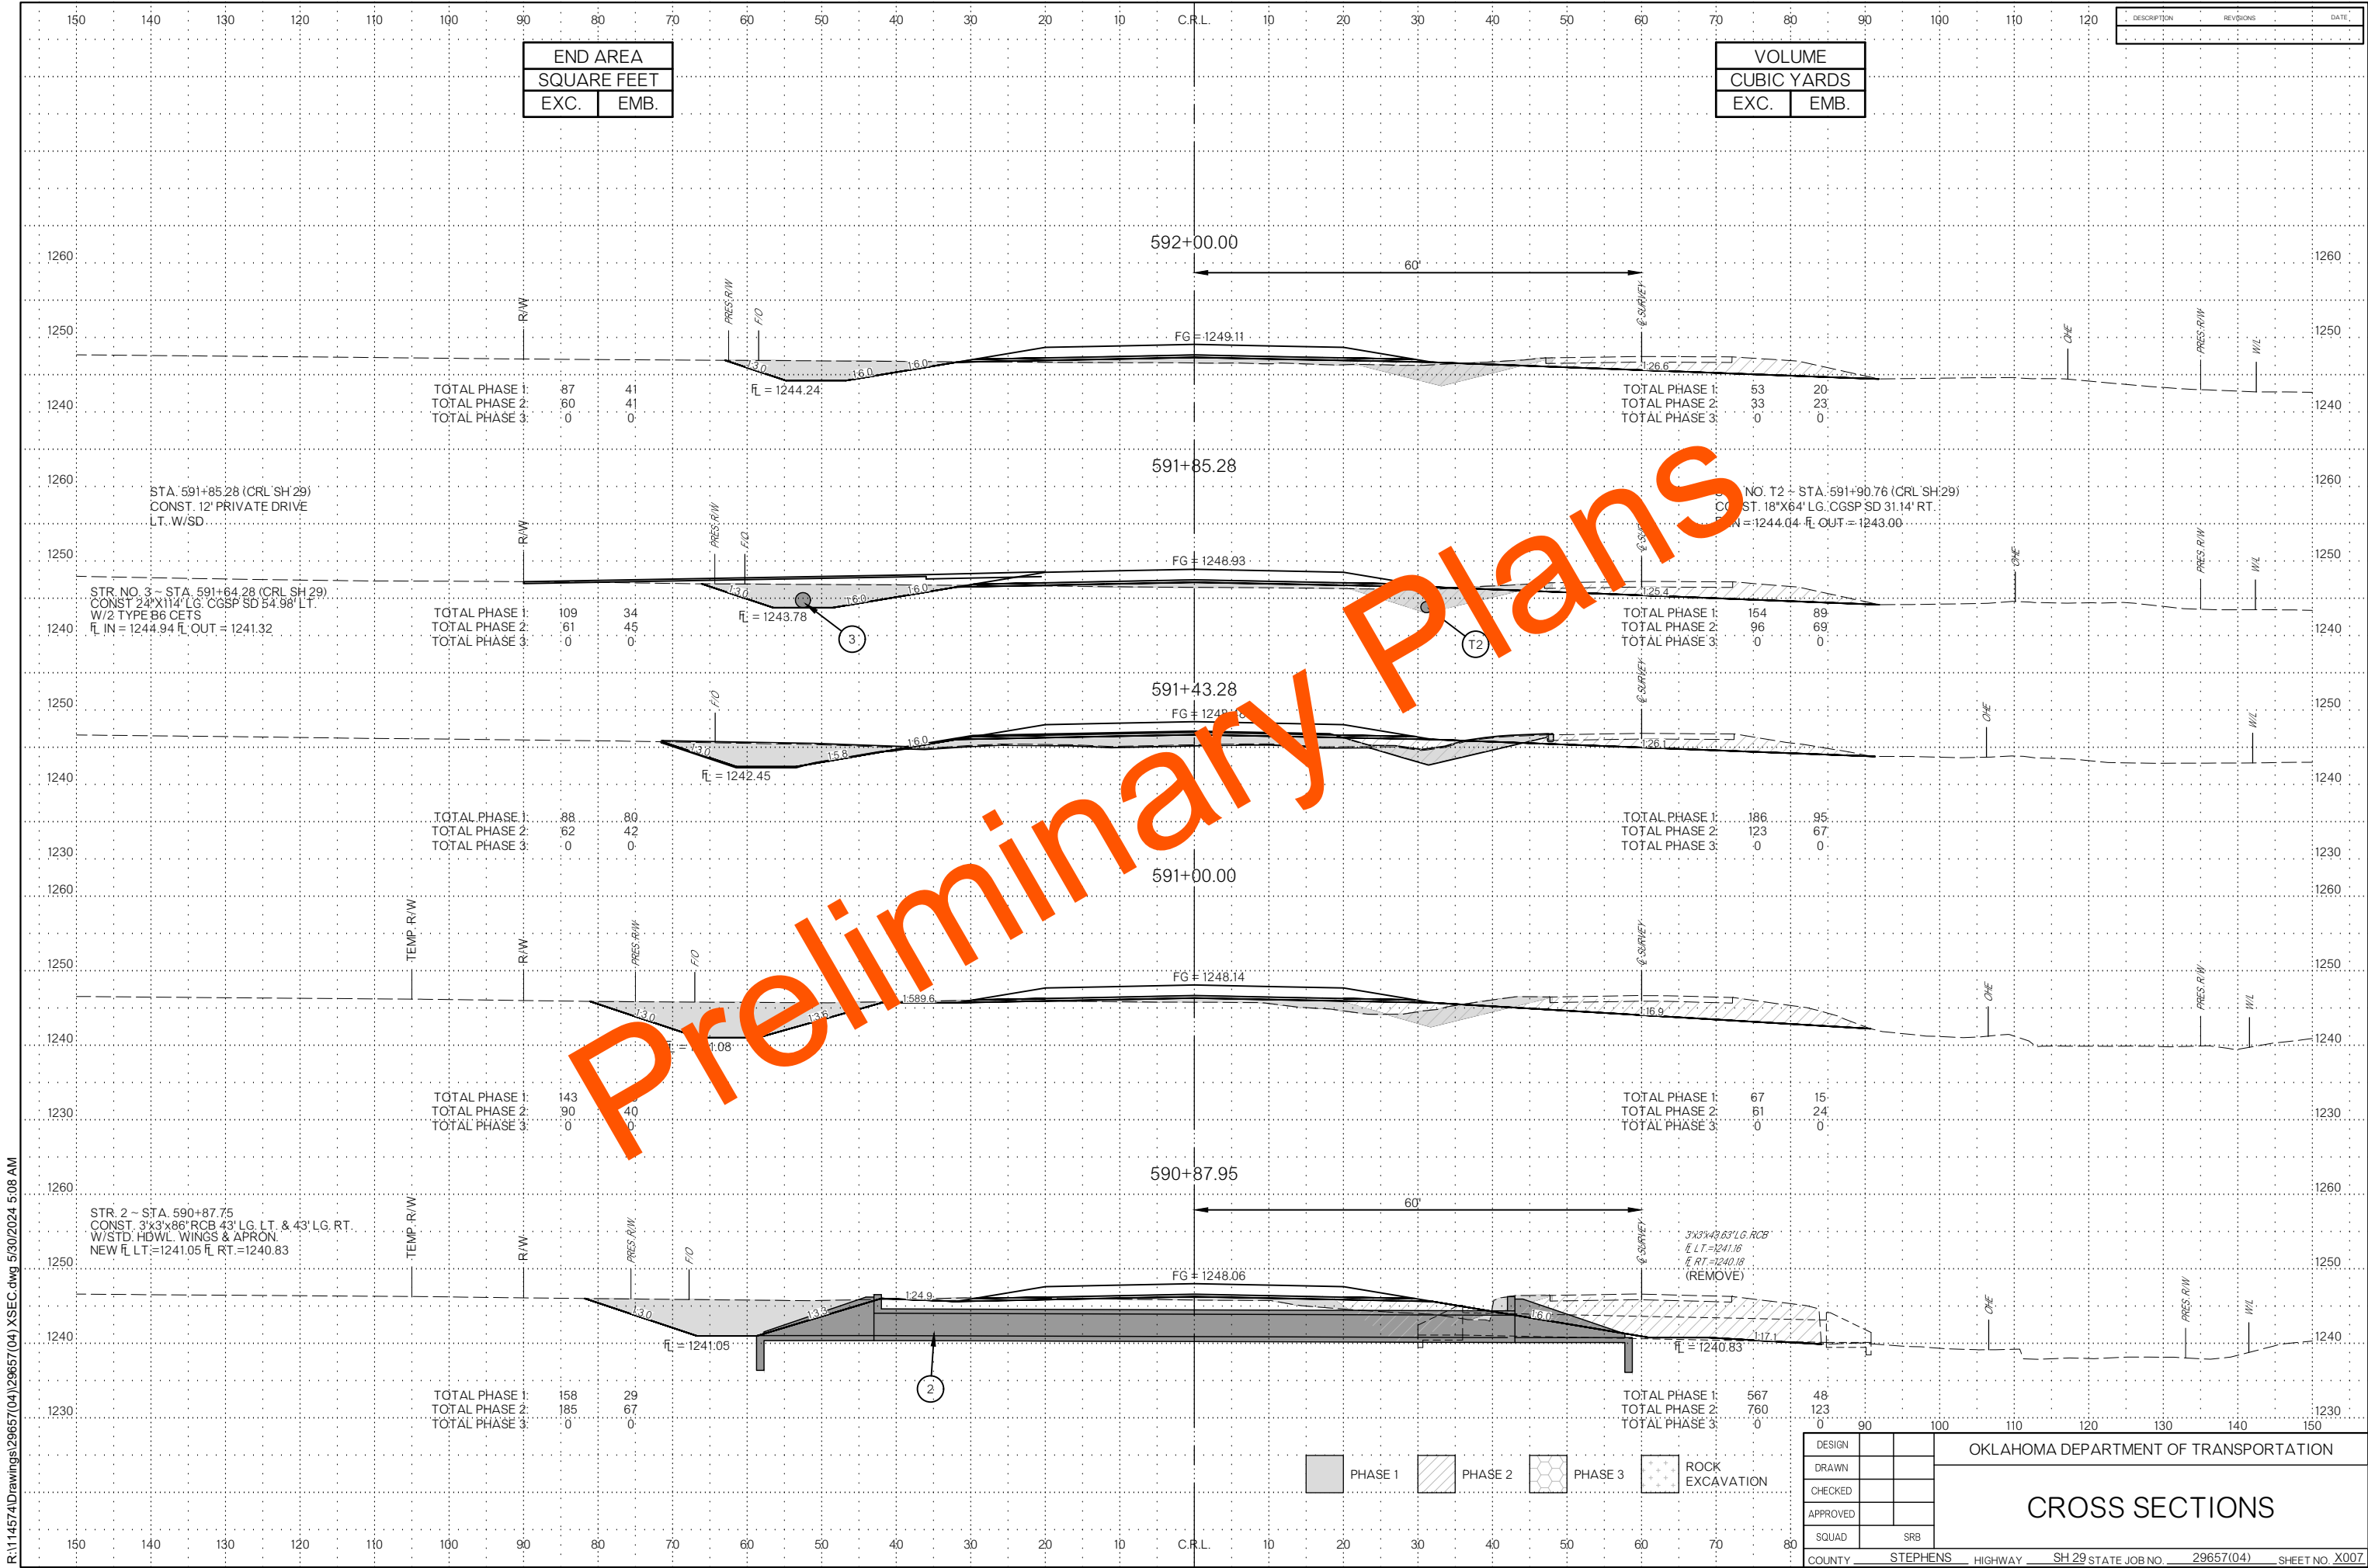


R:\114574\Drawings\29657(04)\XSEC.dwg 5/30/2024 5:08 AM

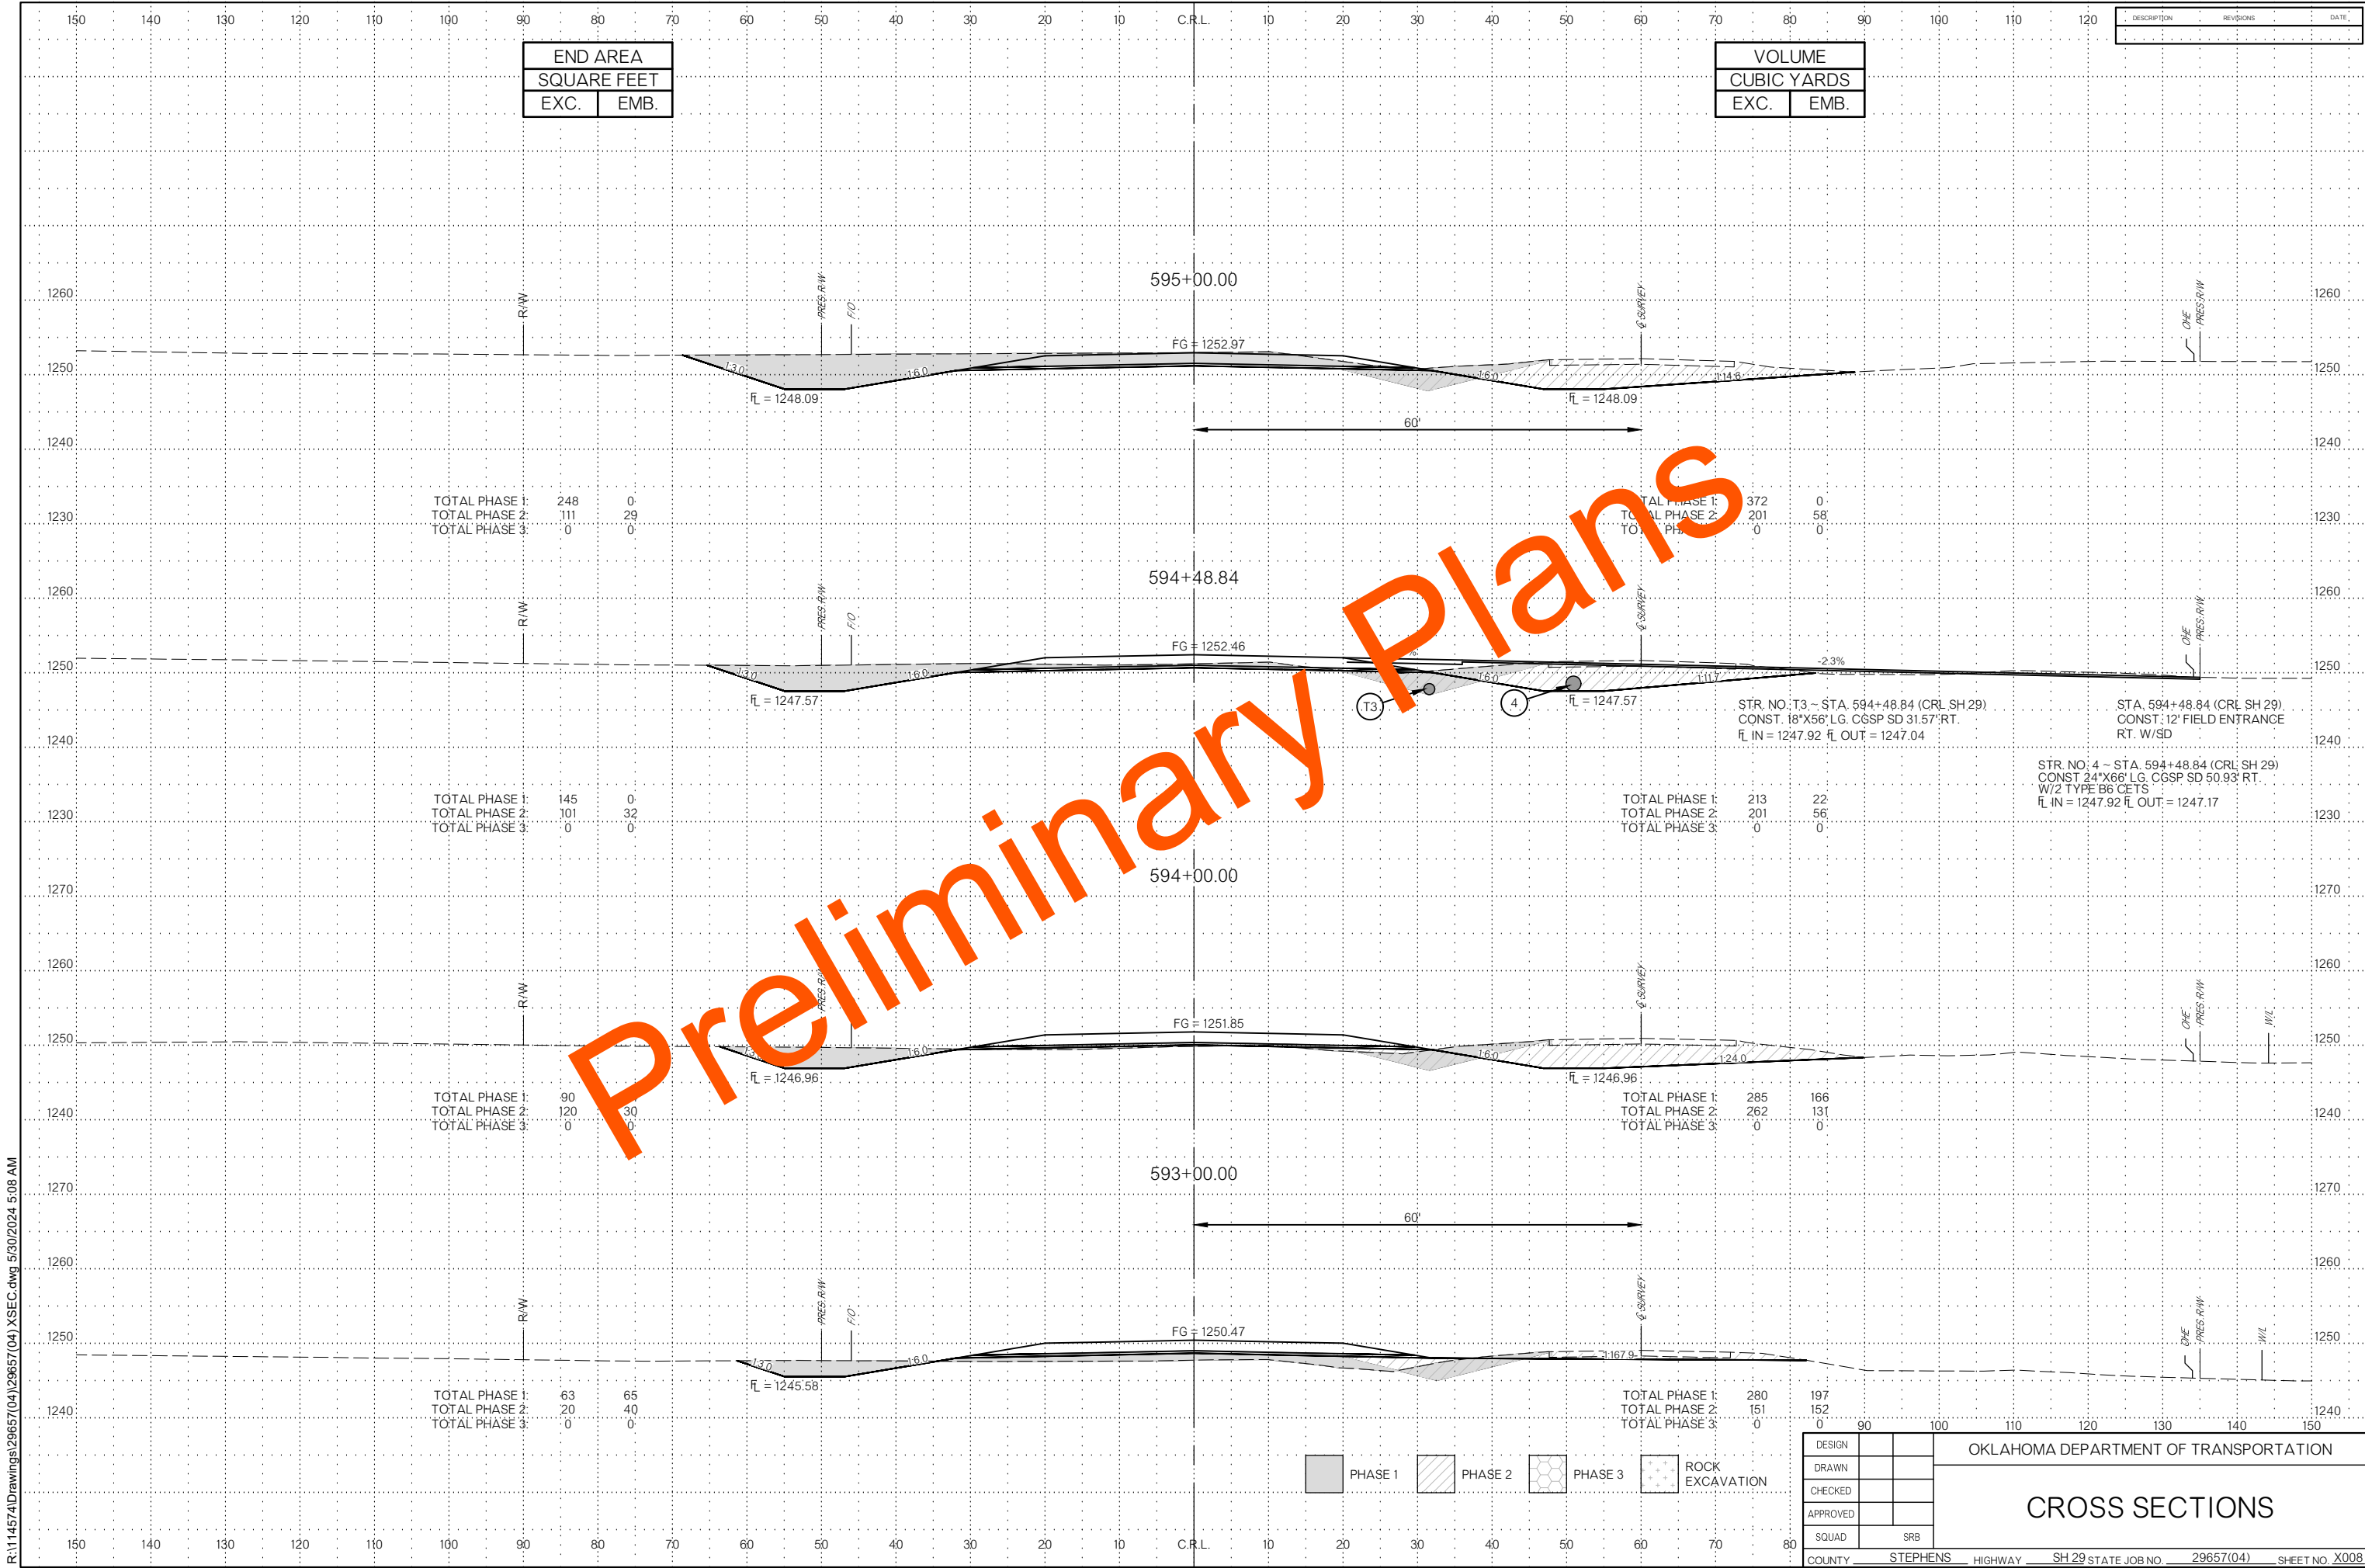


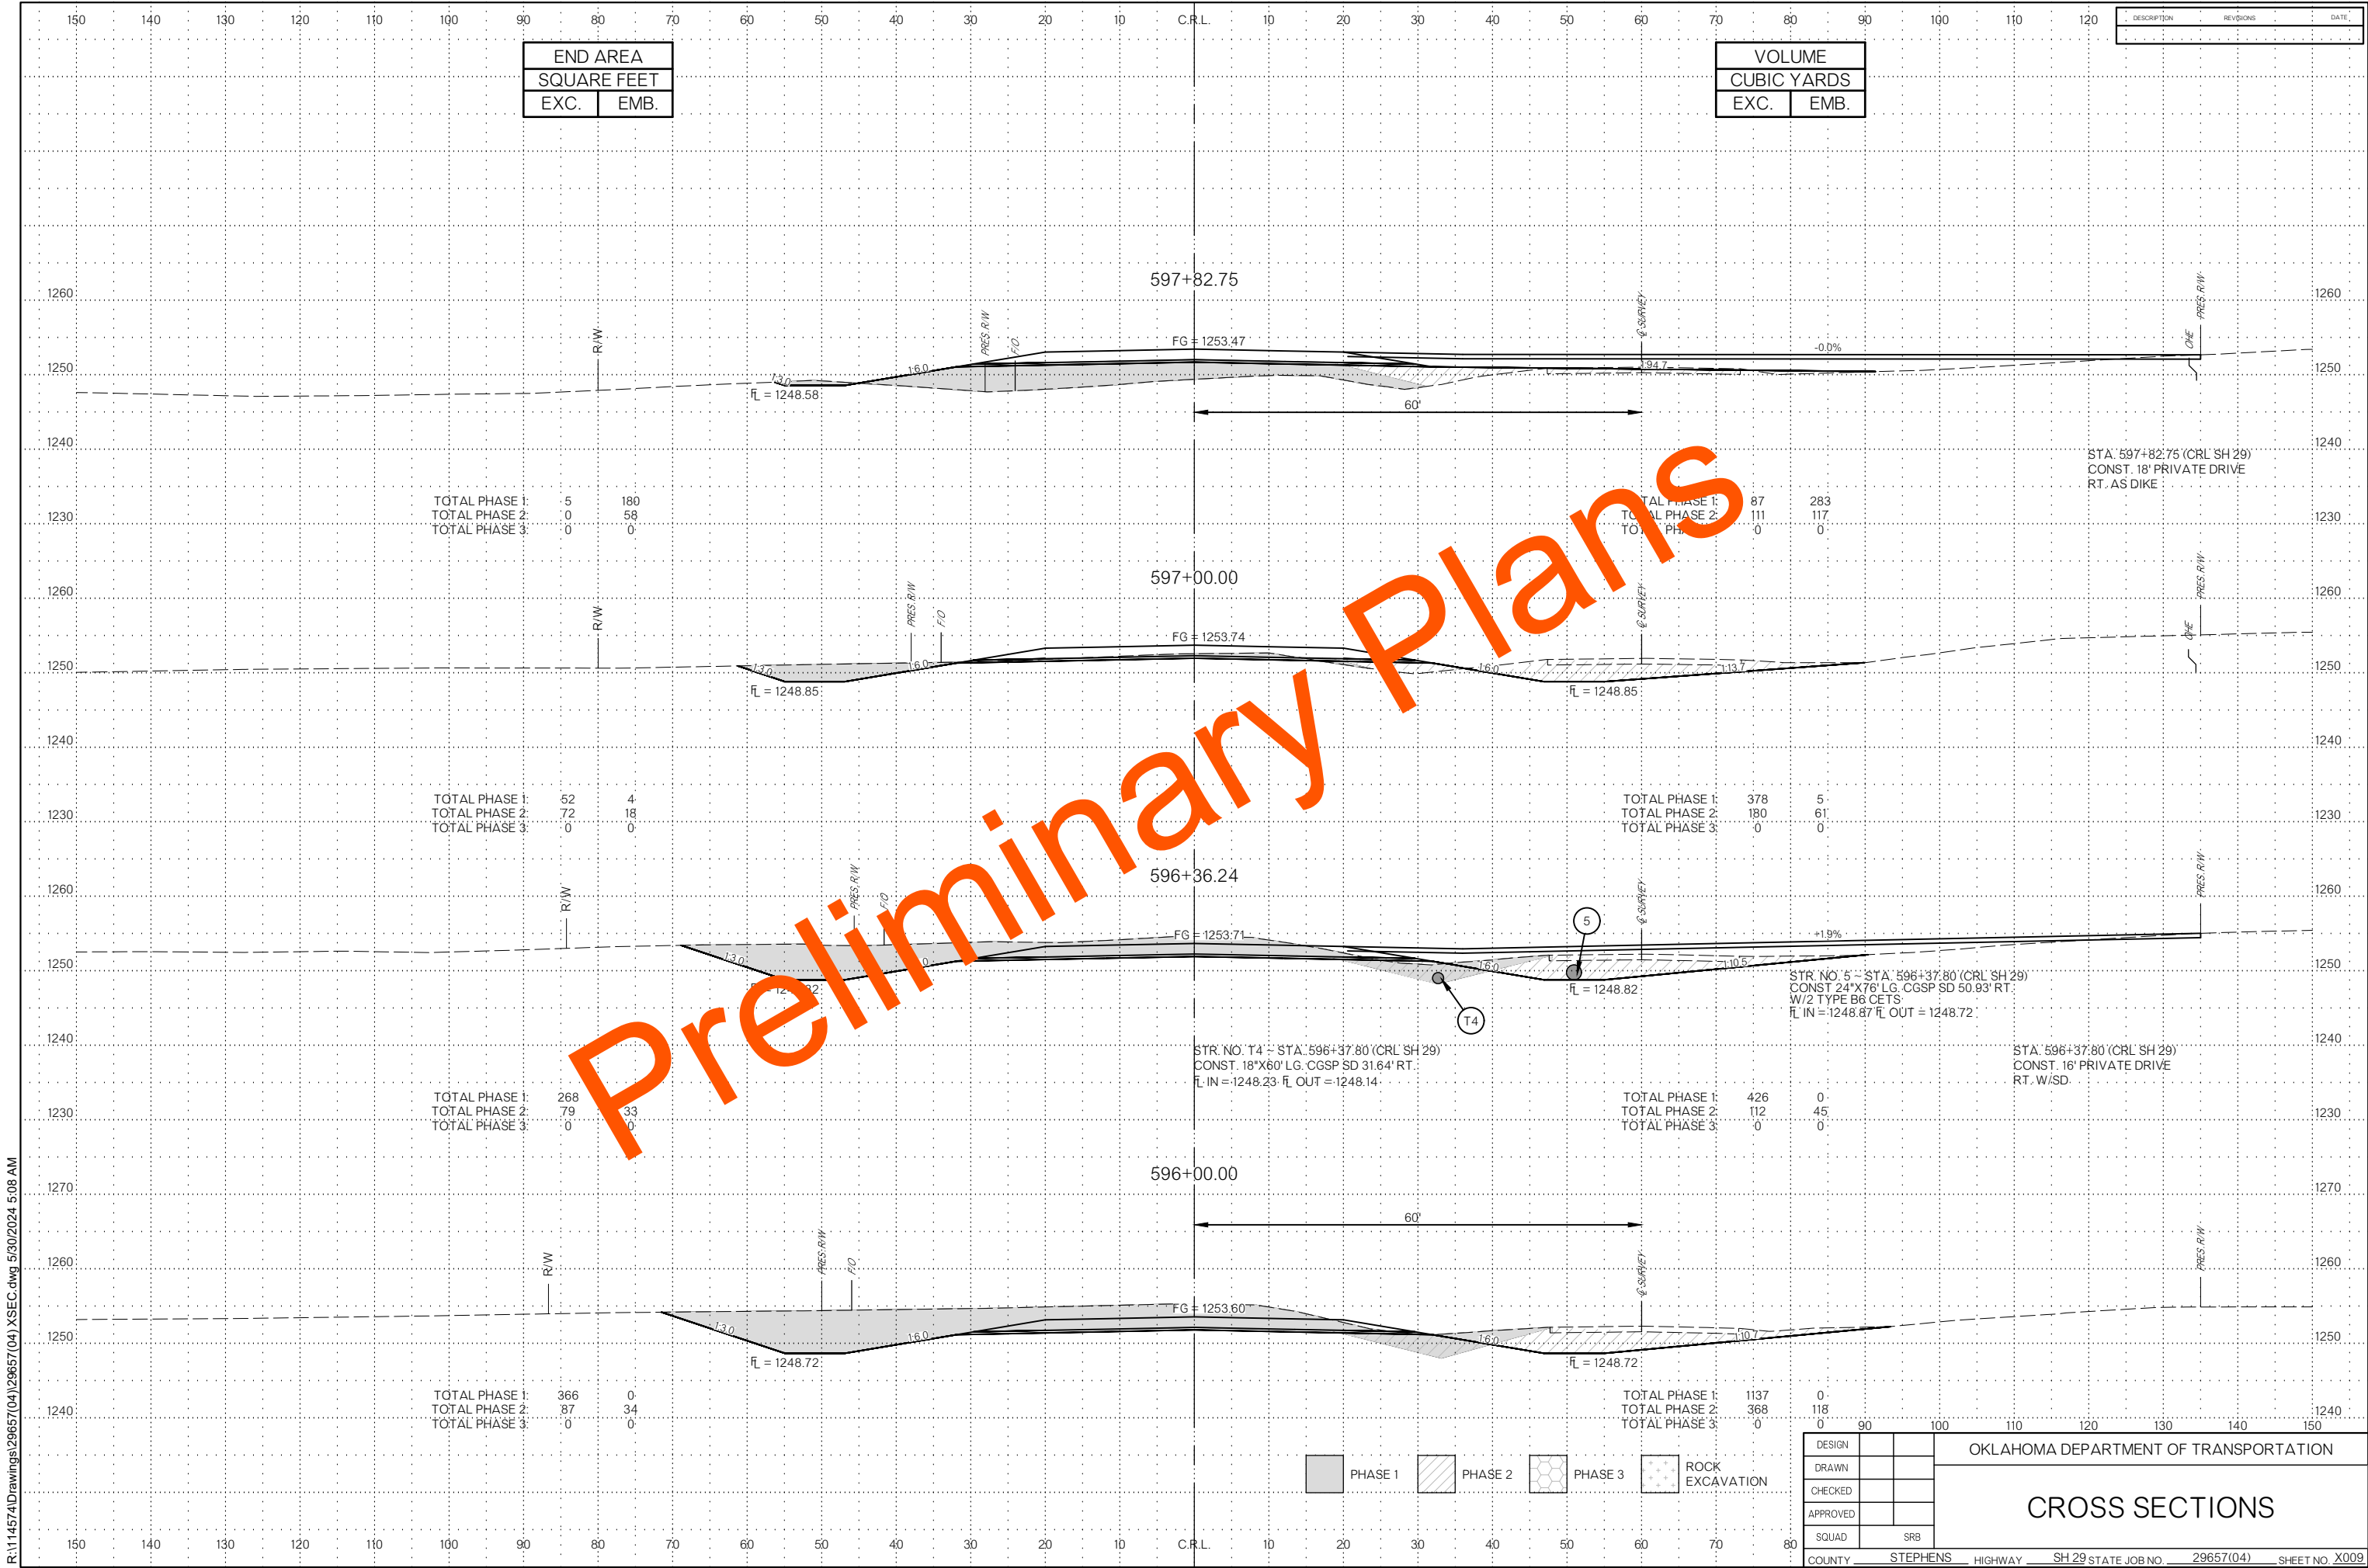



R:\114574\Drawings\29657(04)\XSEC.dwg 5/30/2024 5:08 AM

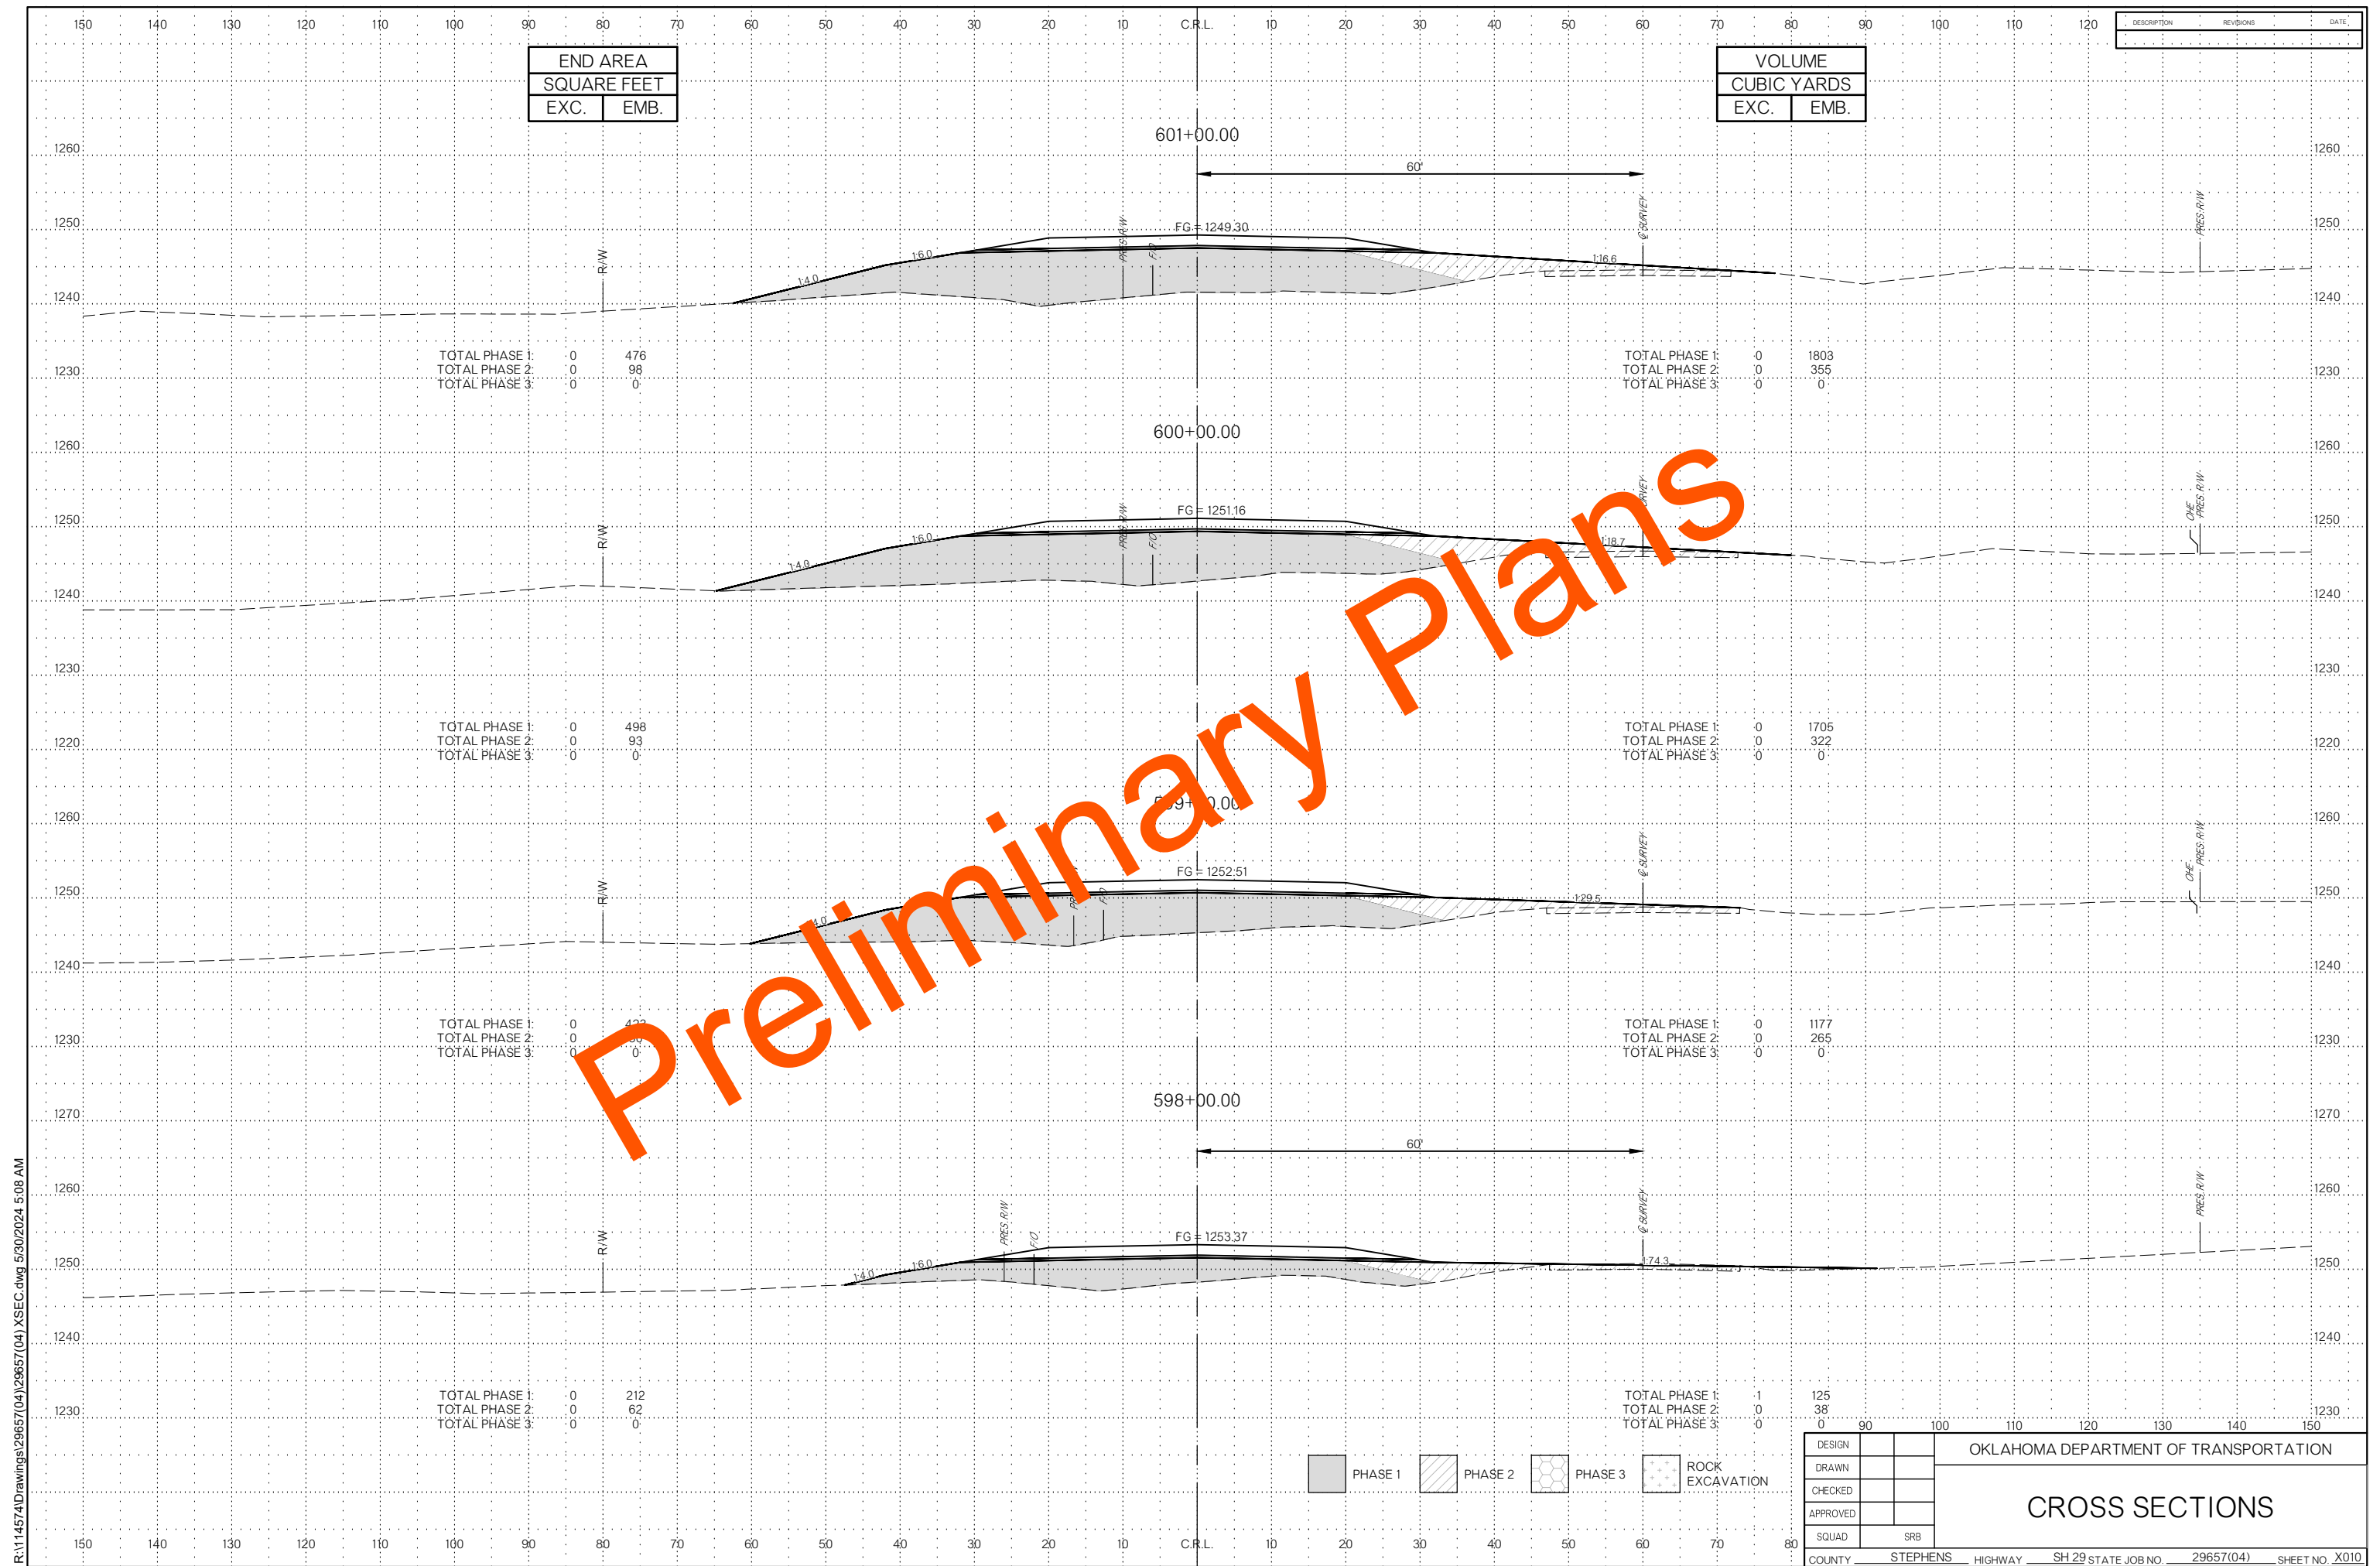



R:\114574\Drawings\29657(04)\XSEC.dwg 5/30/2024 5:08 AM

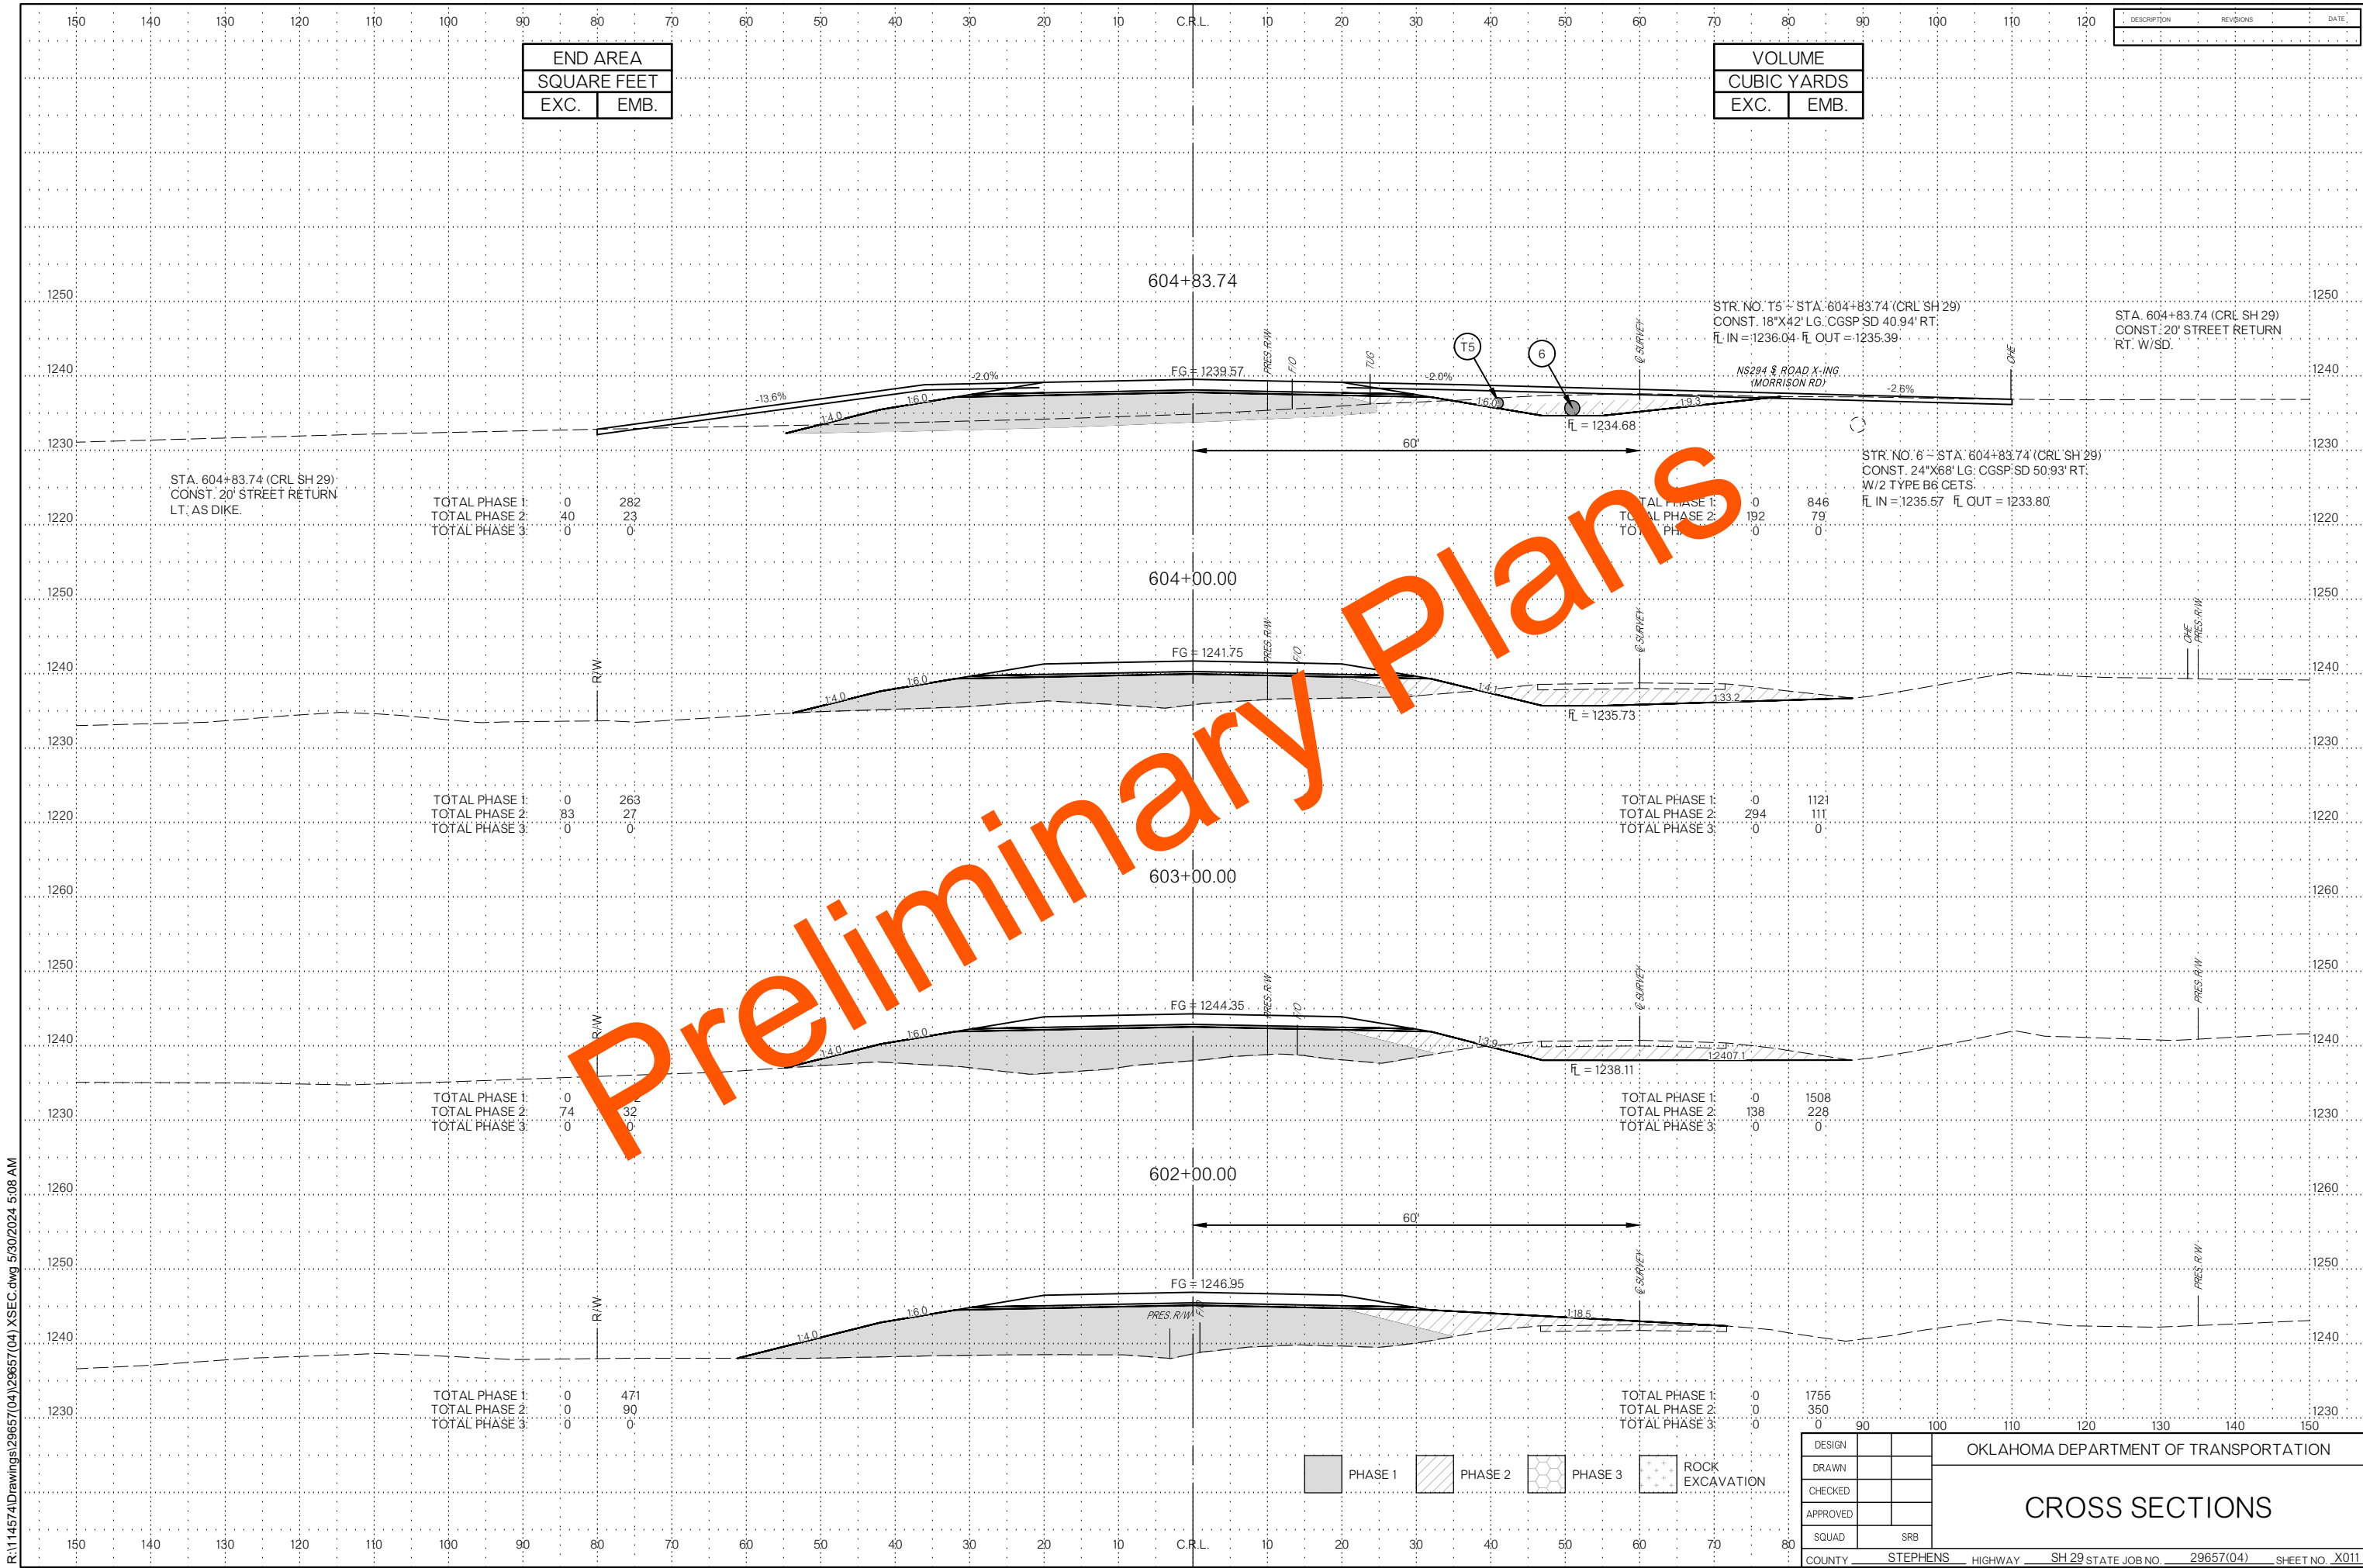

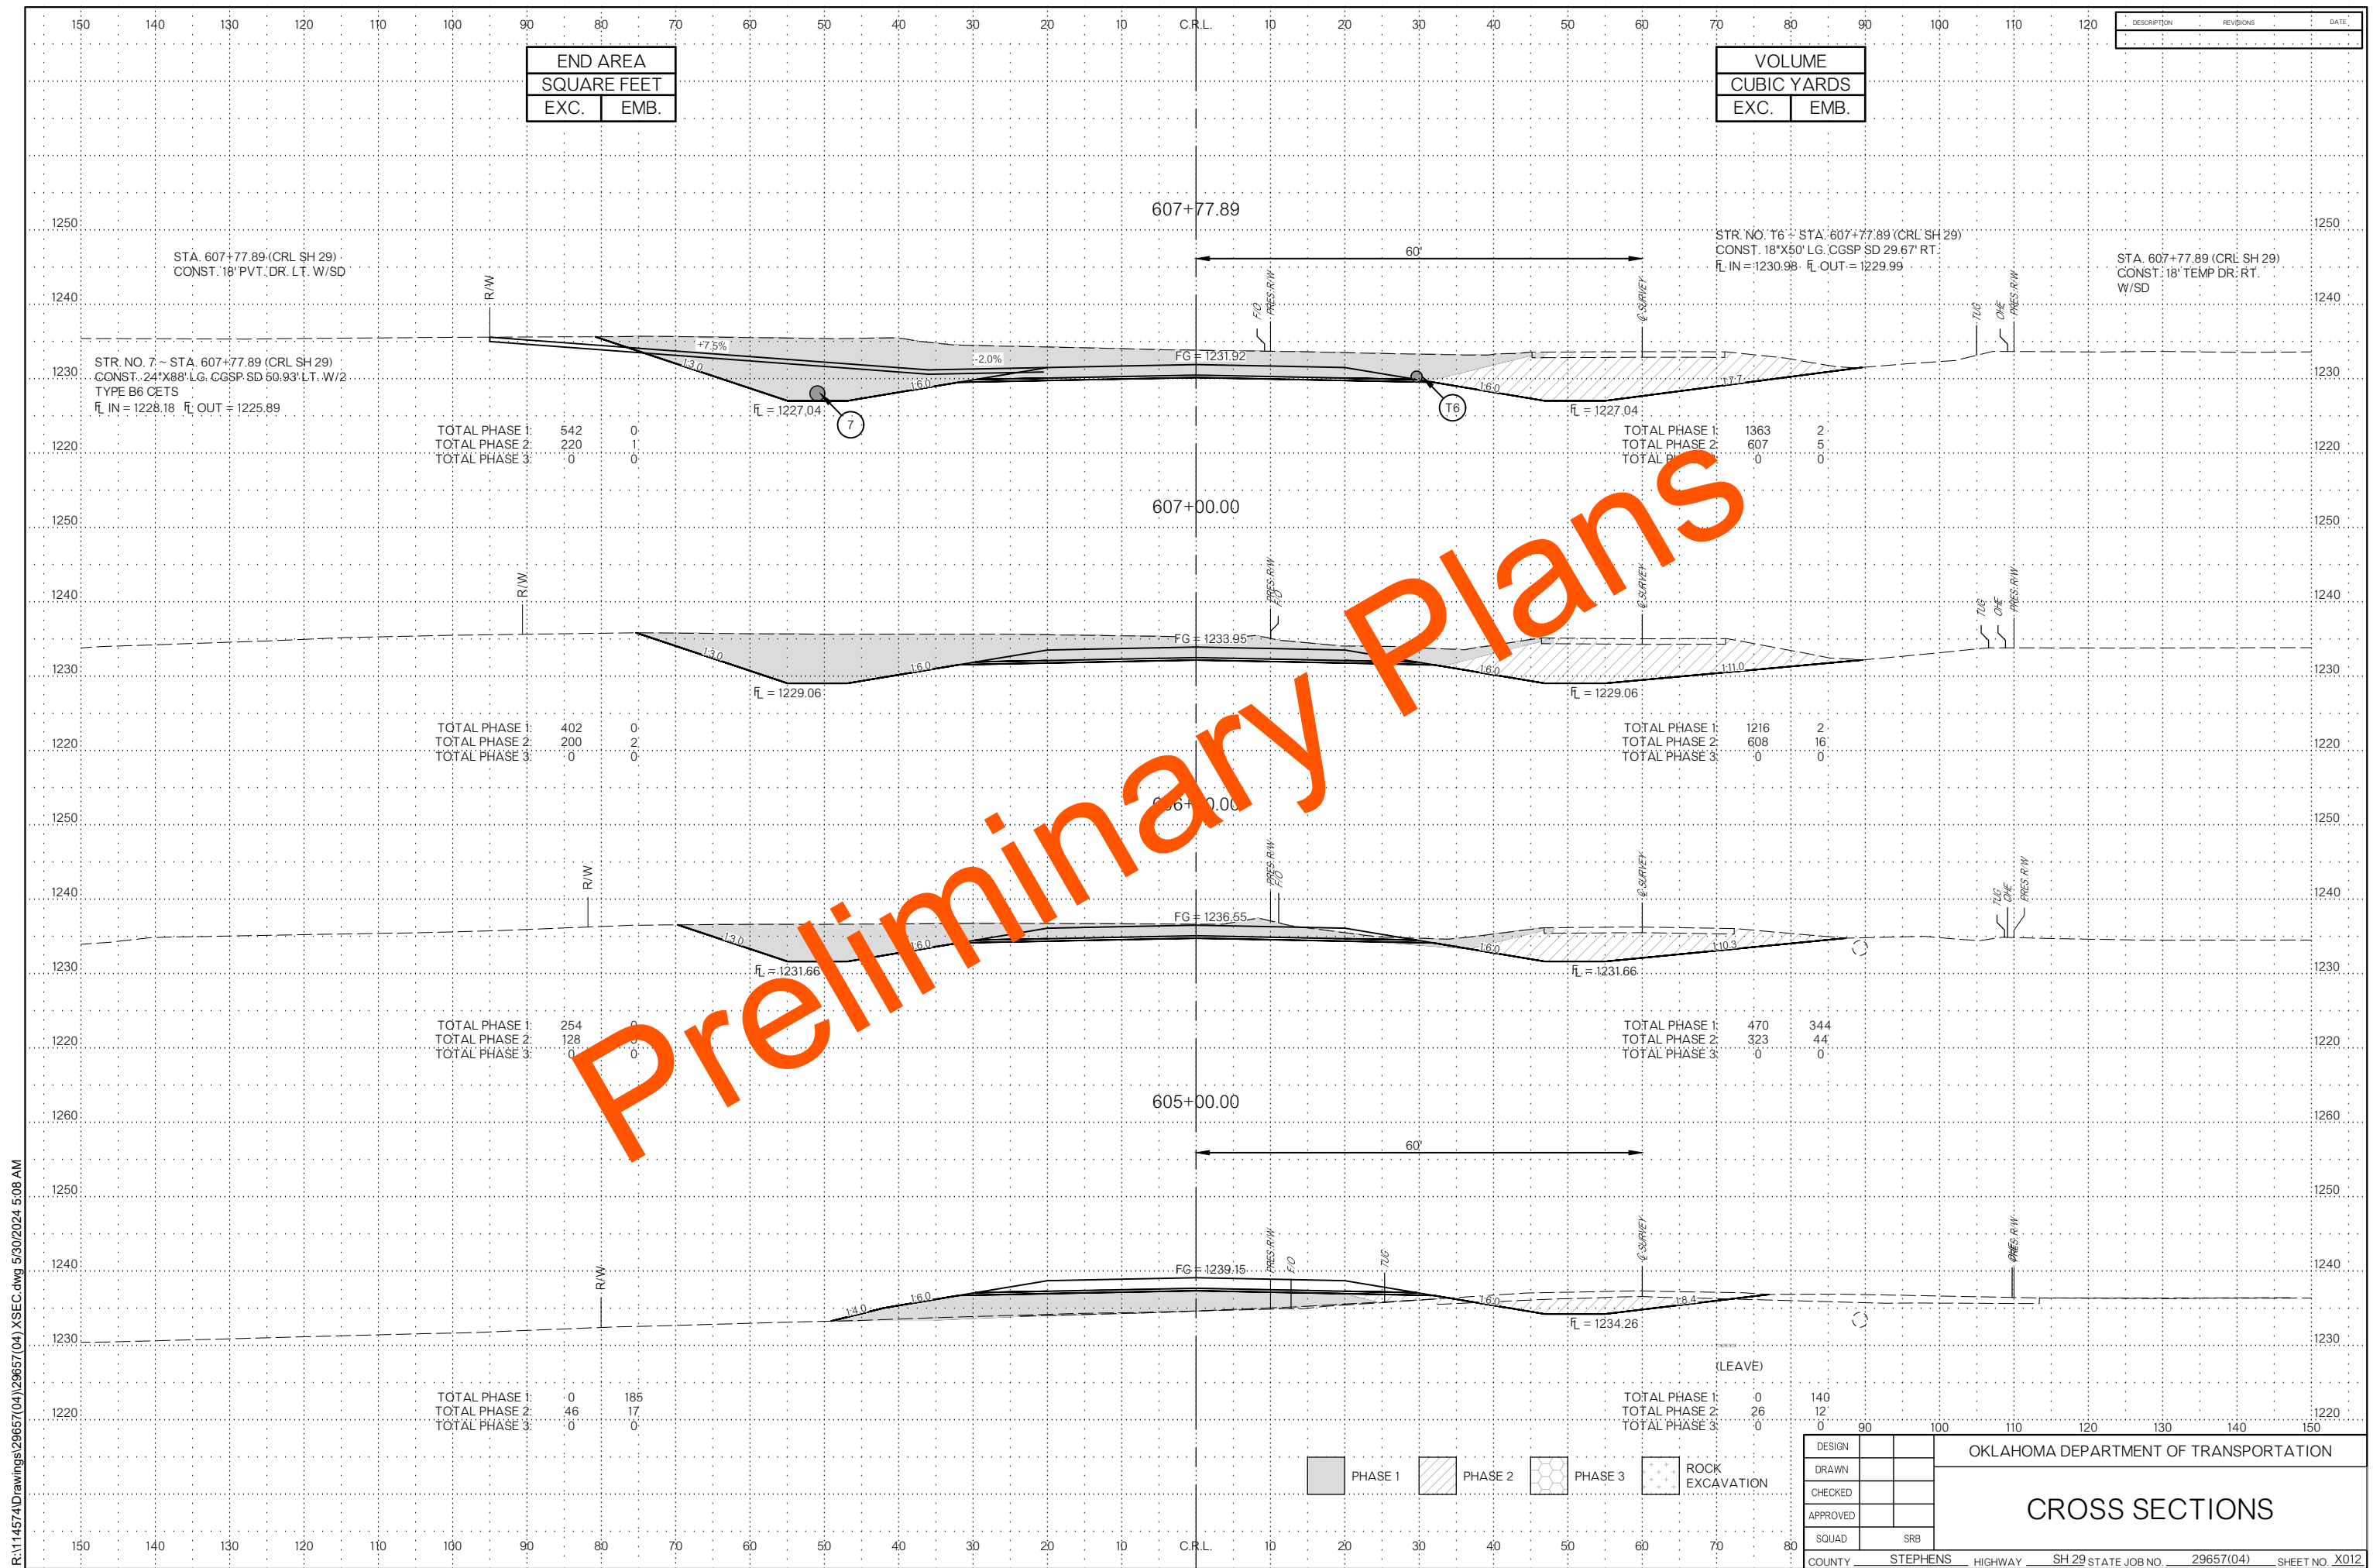


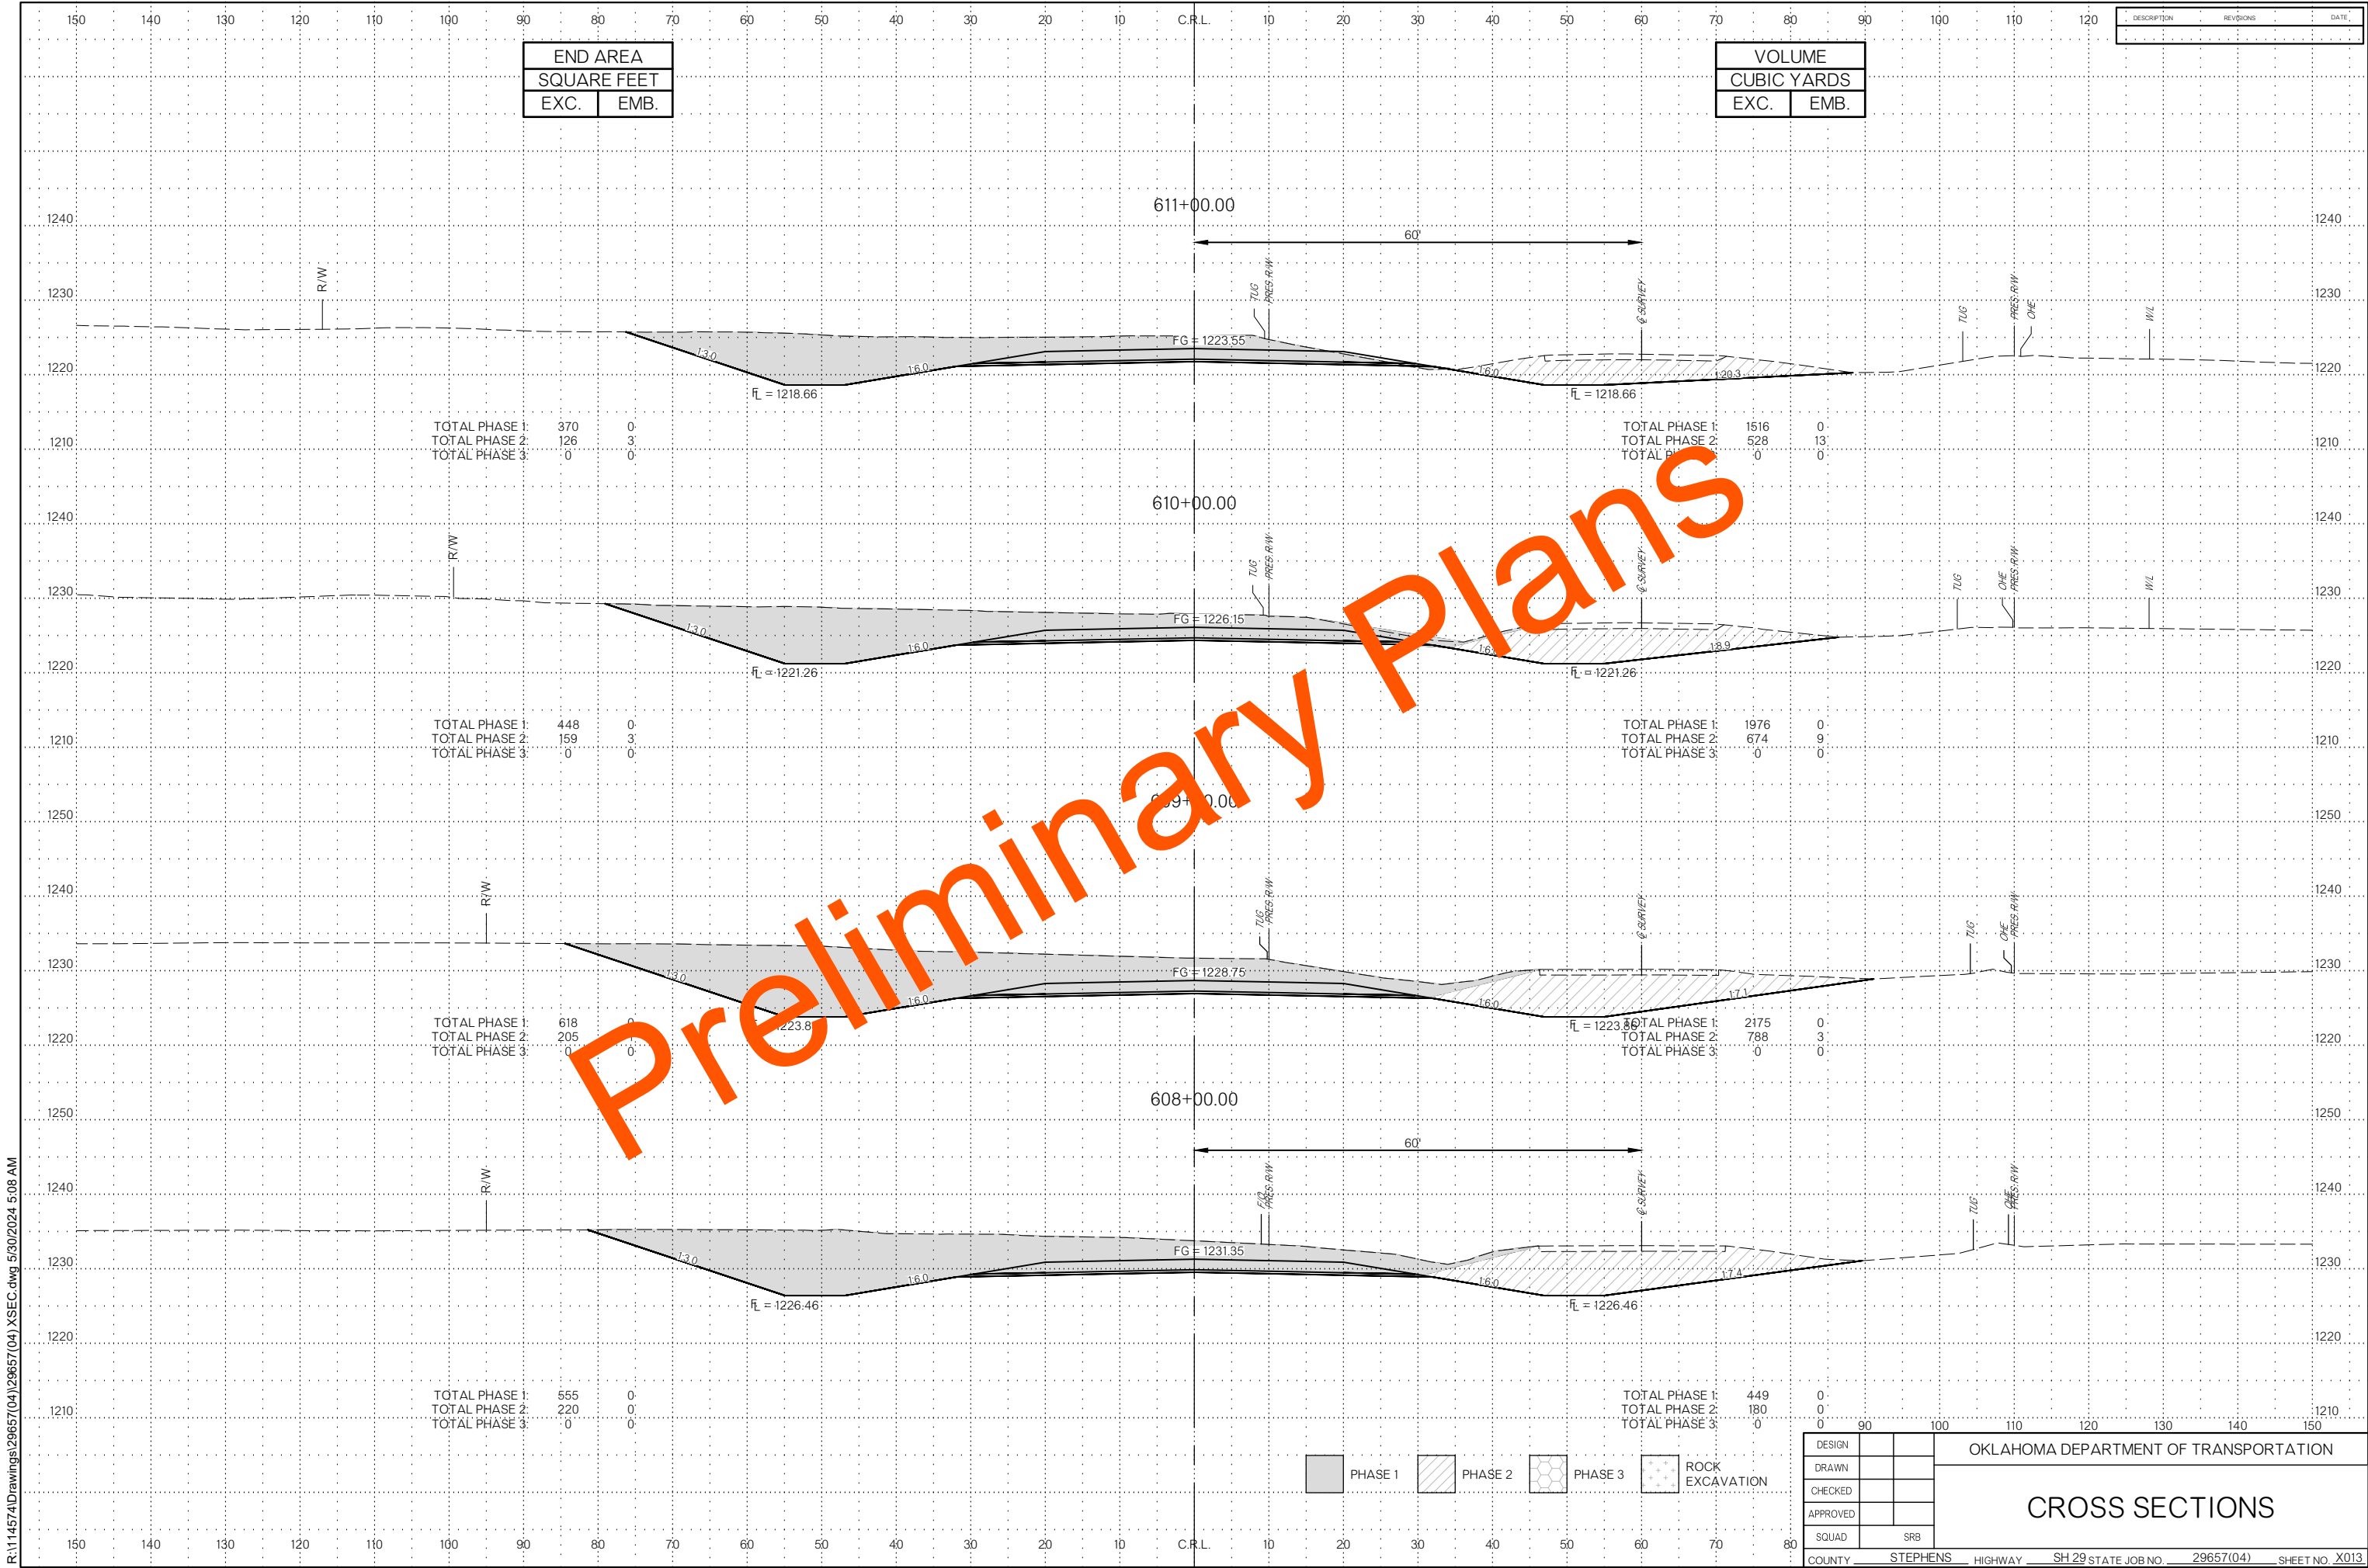


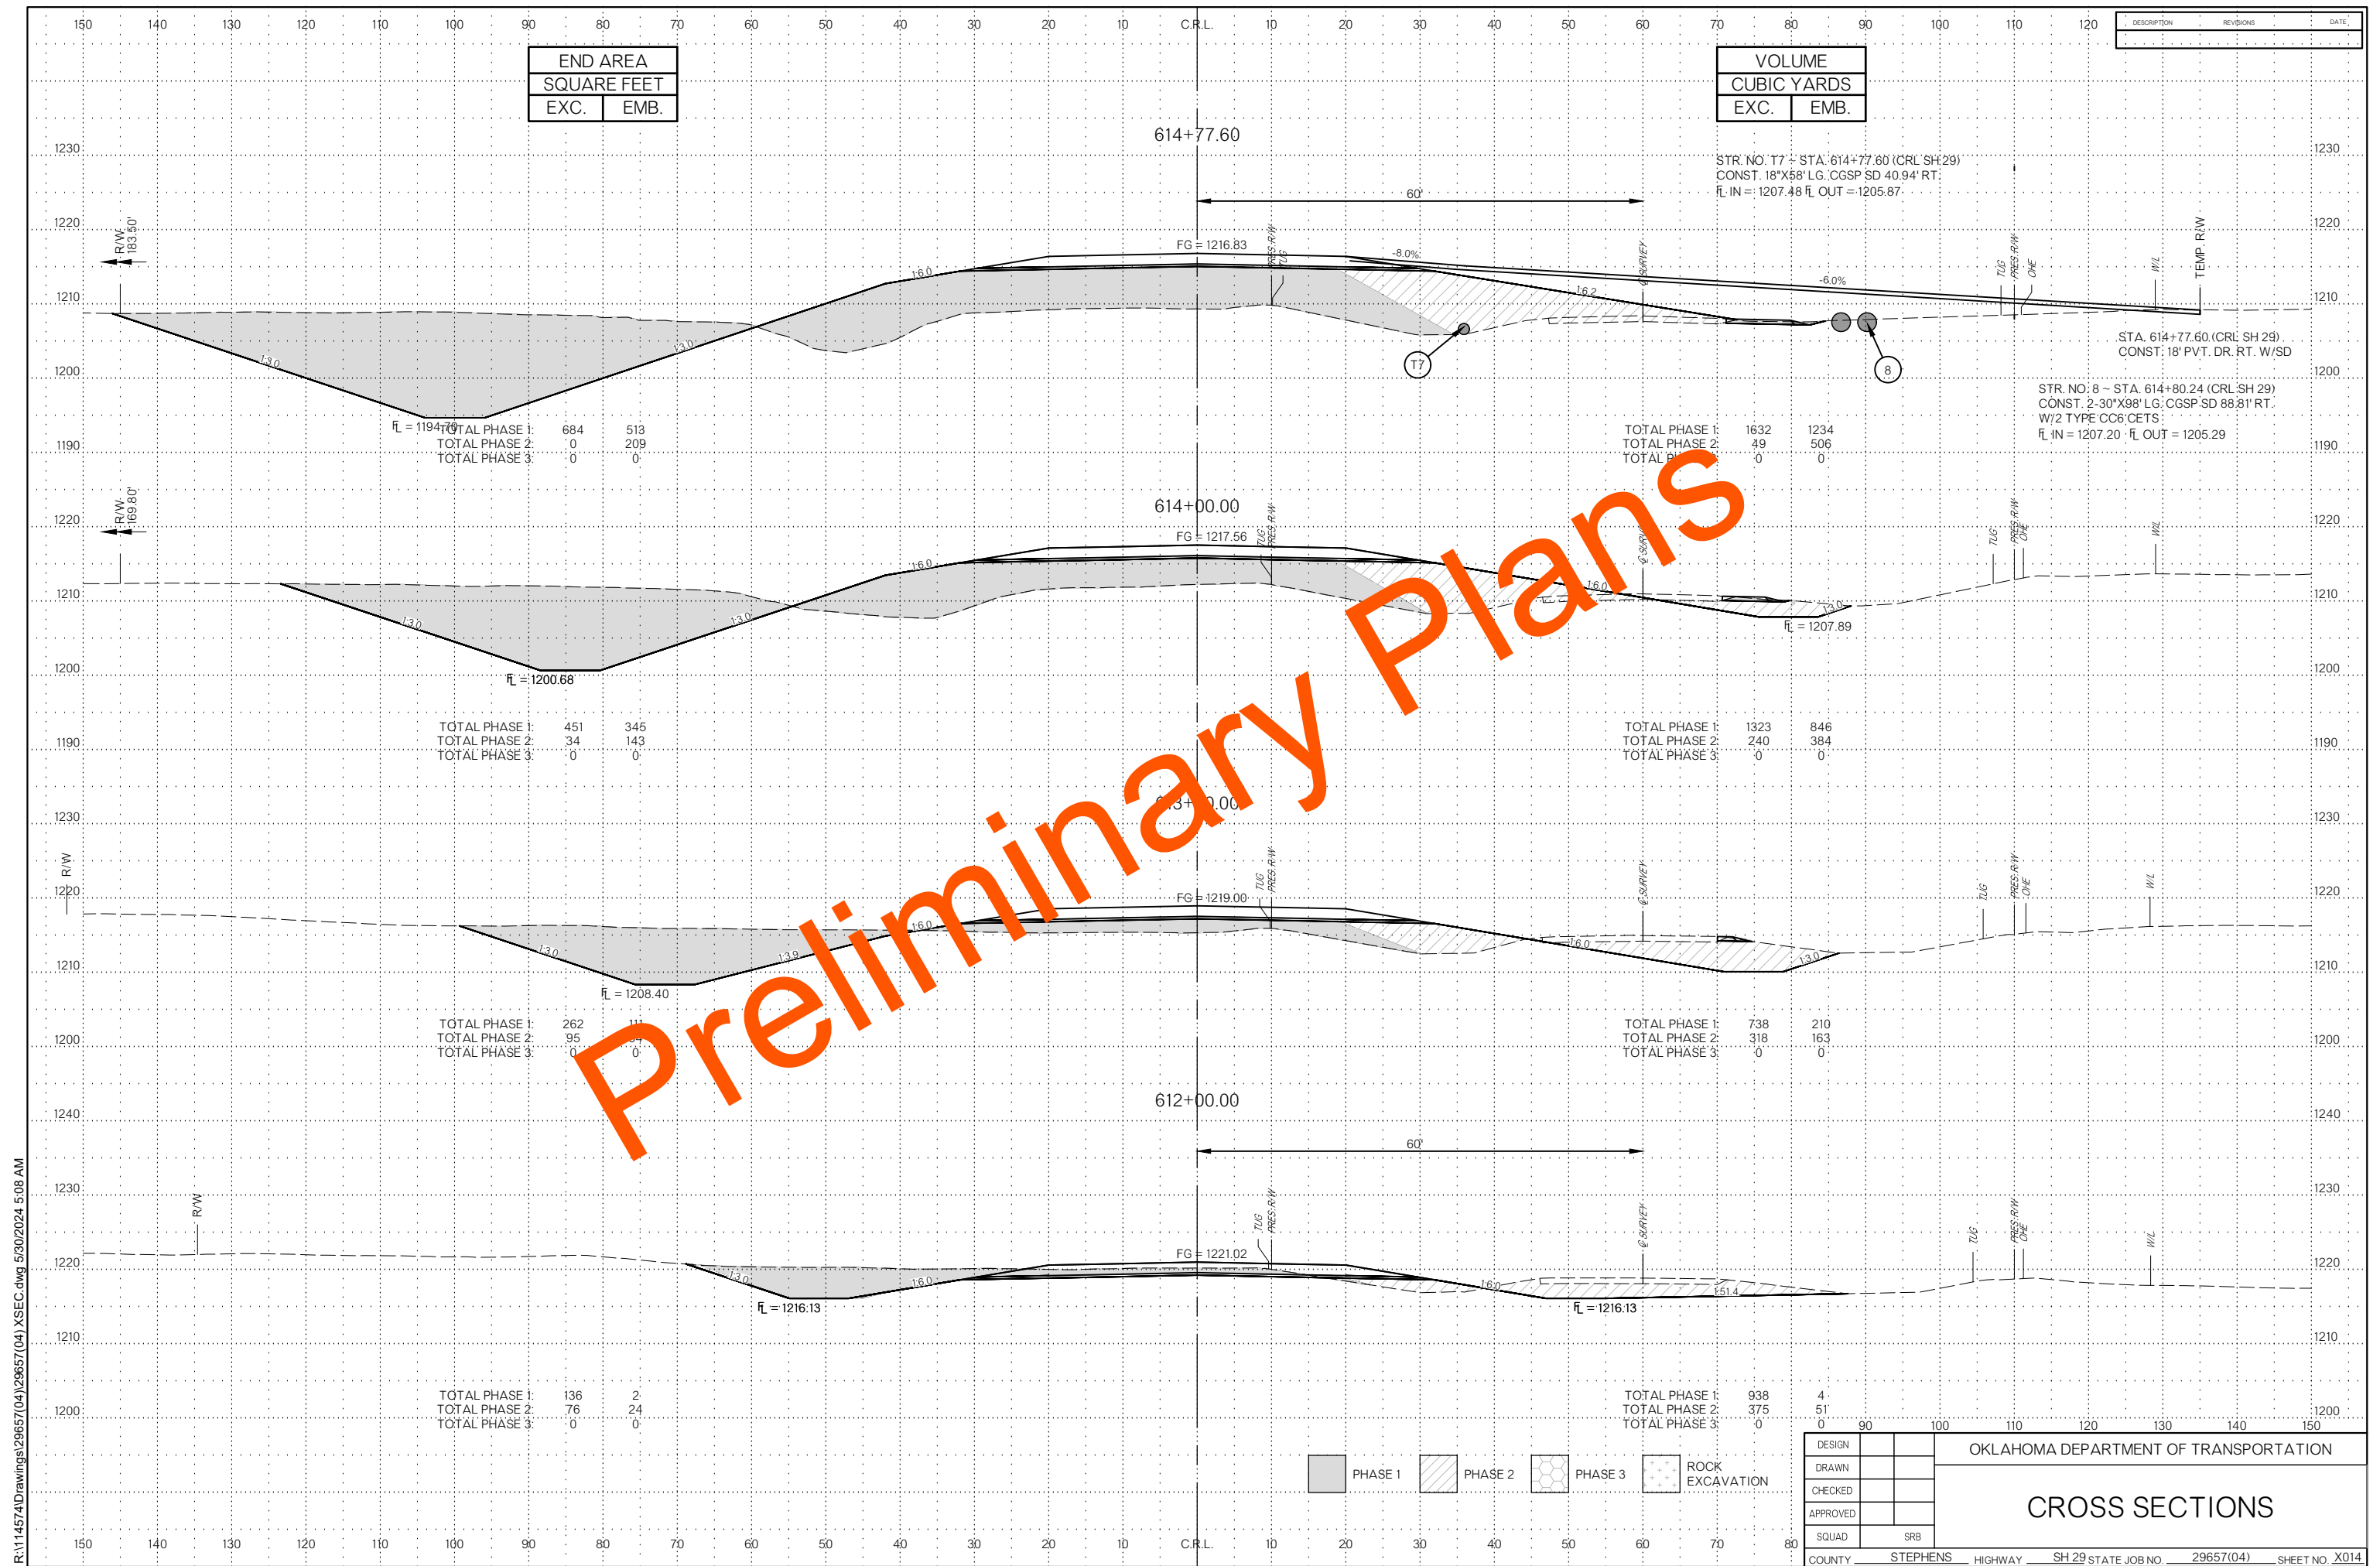


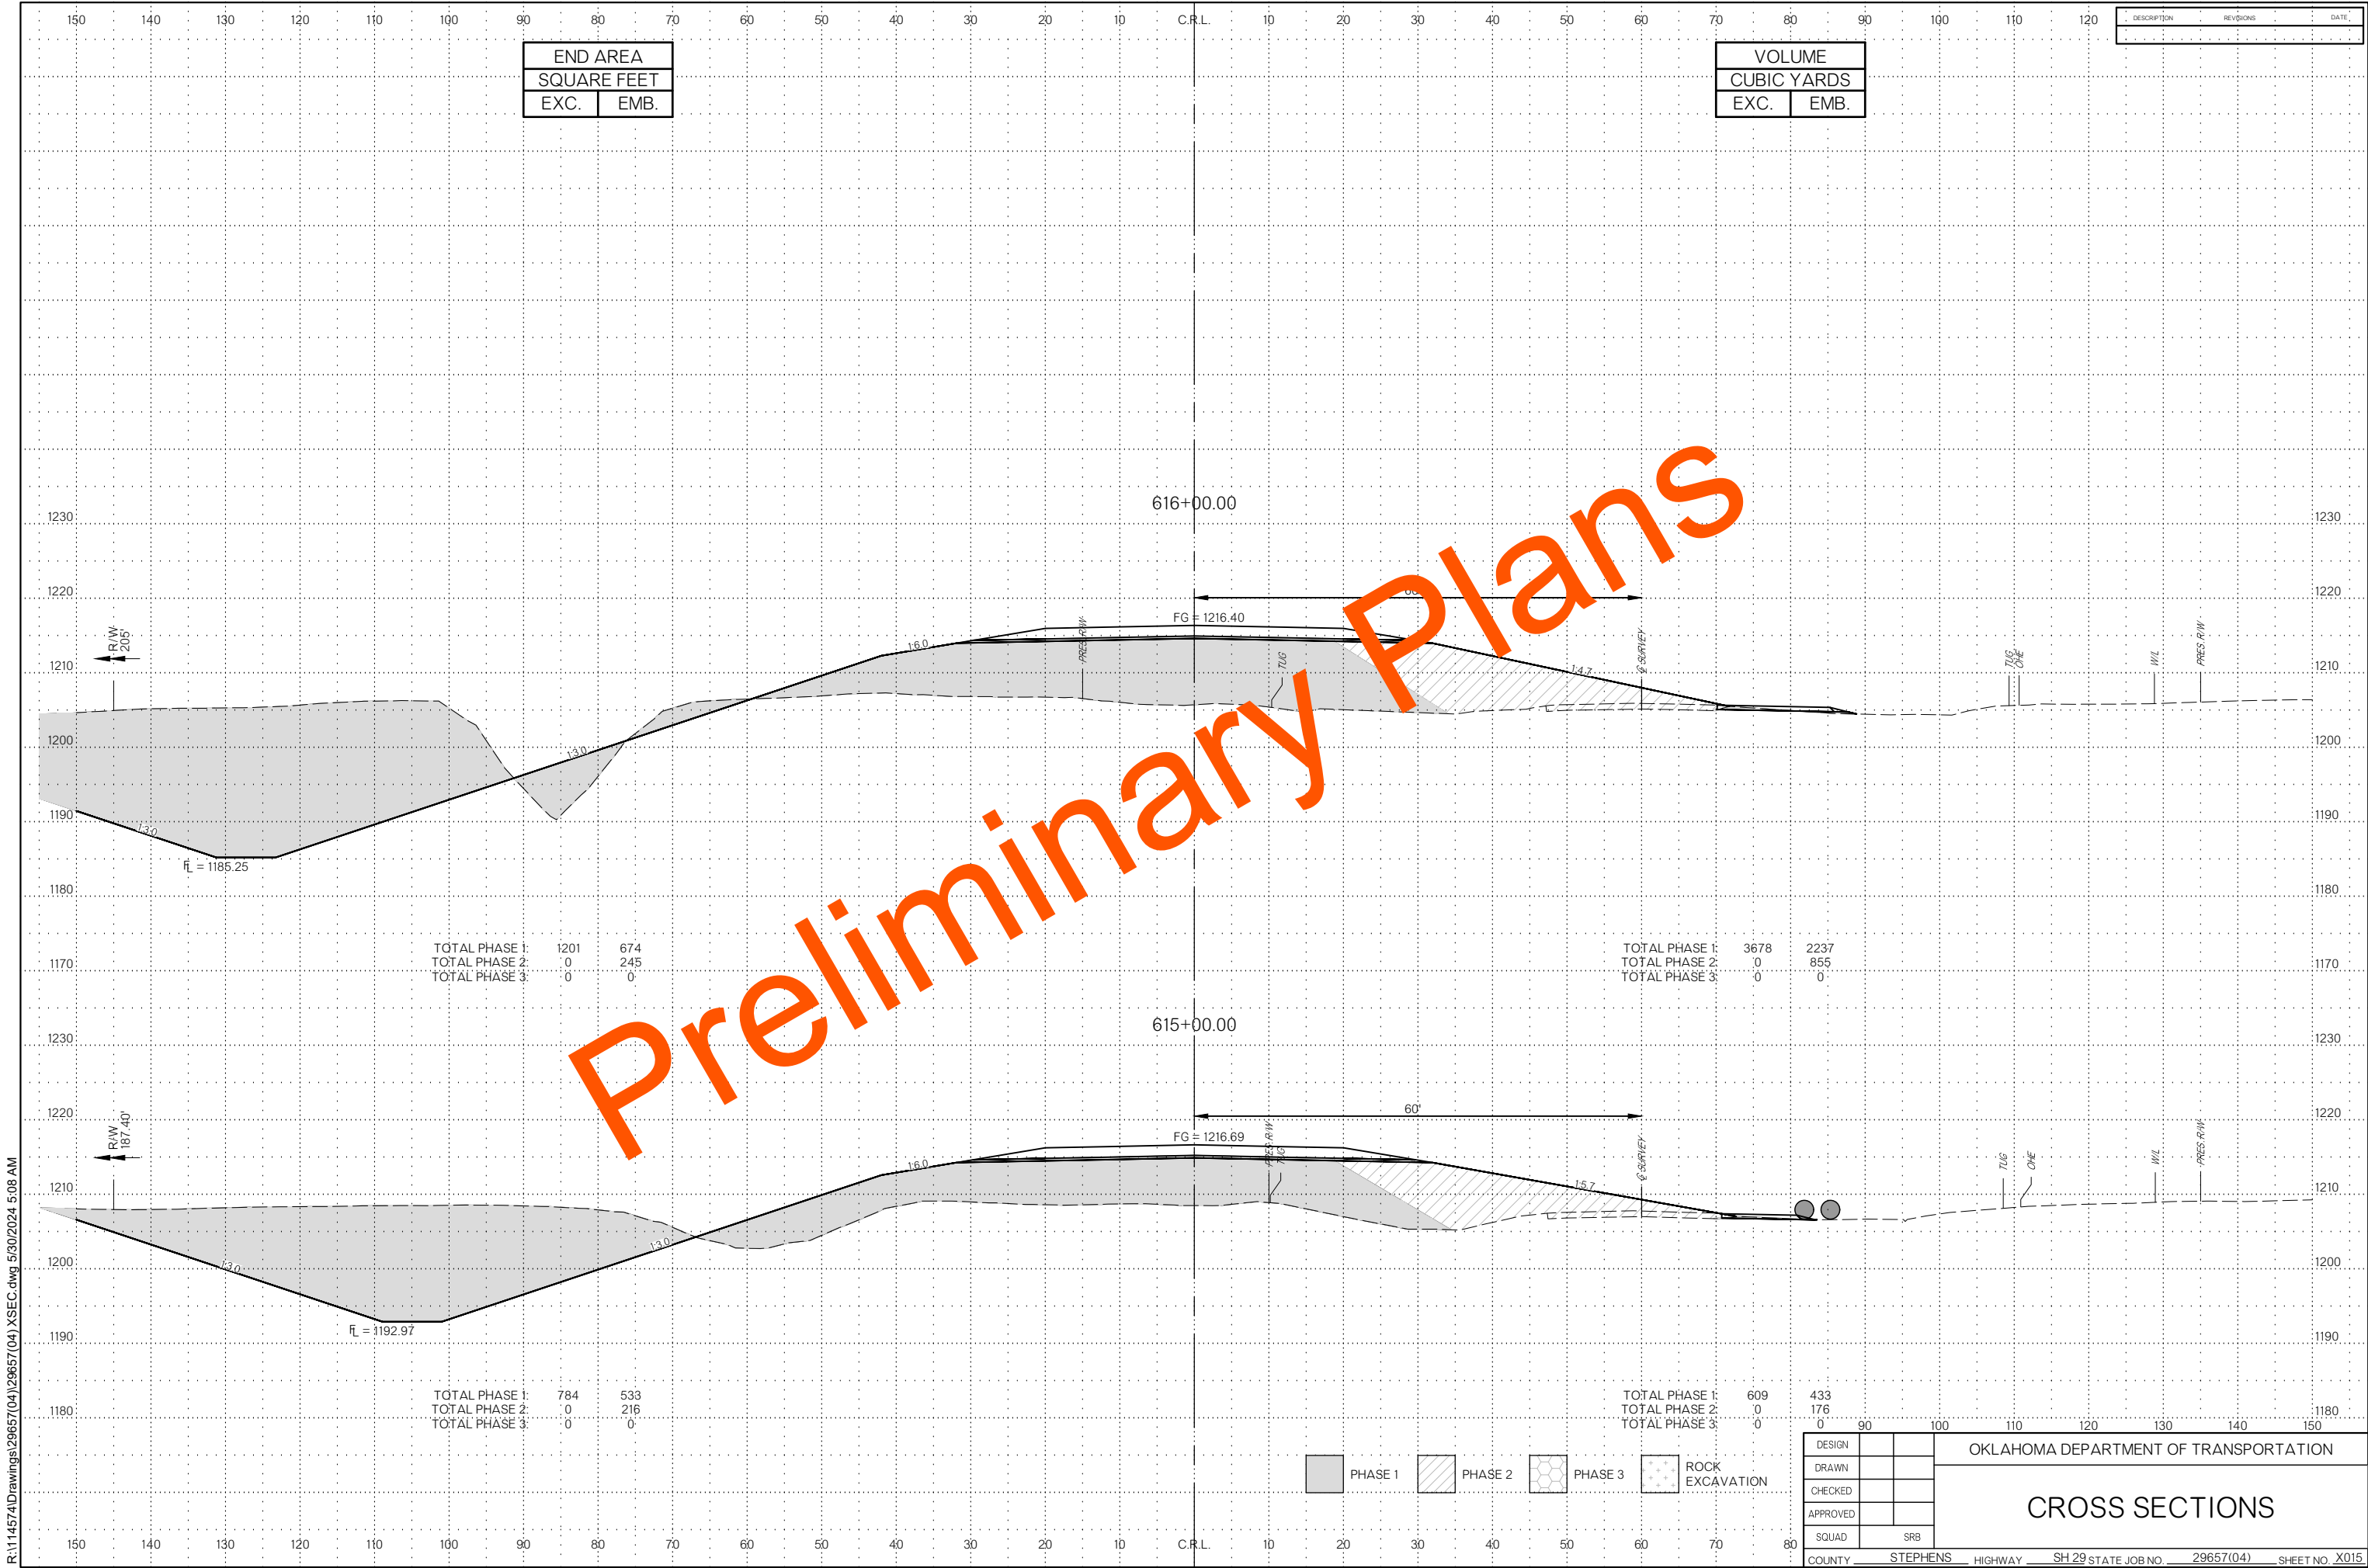



Preliminary Plans

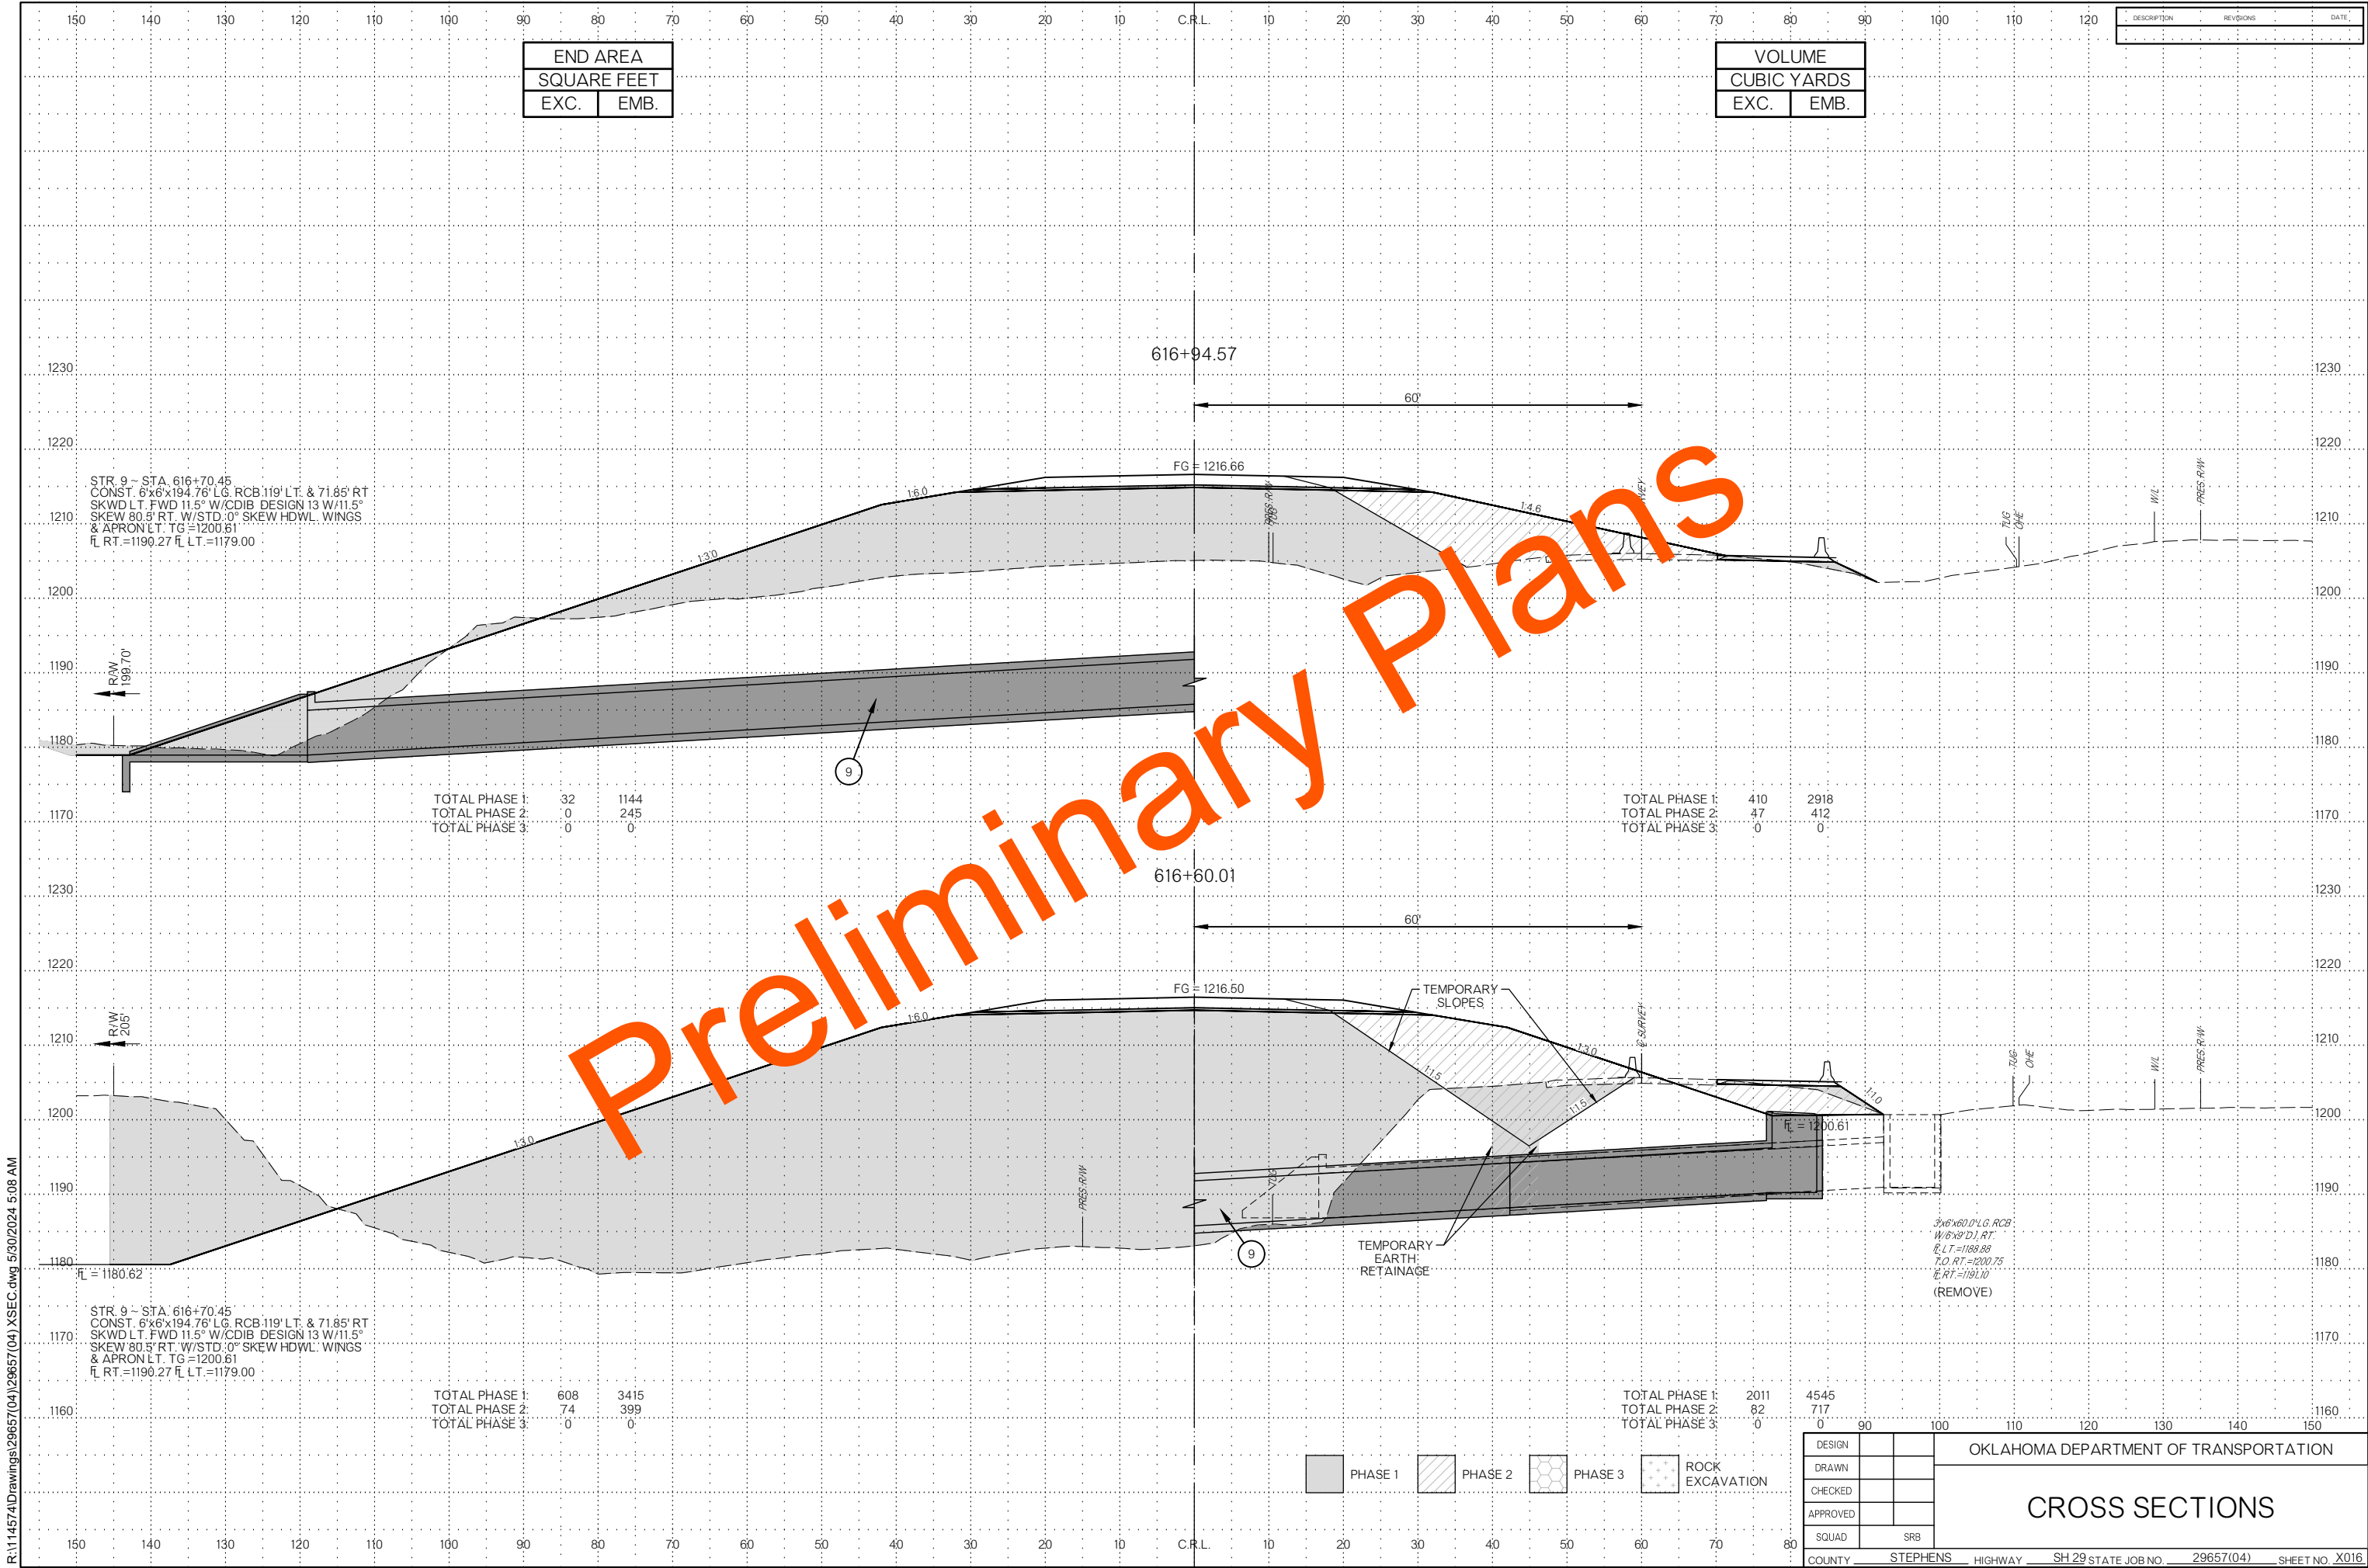

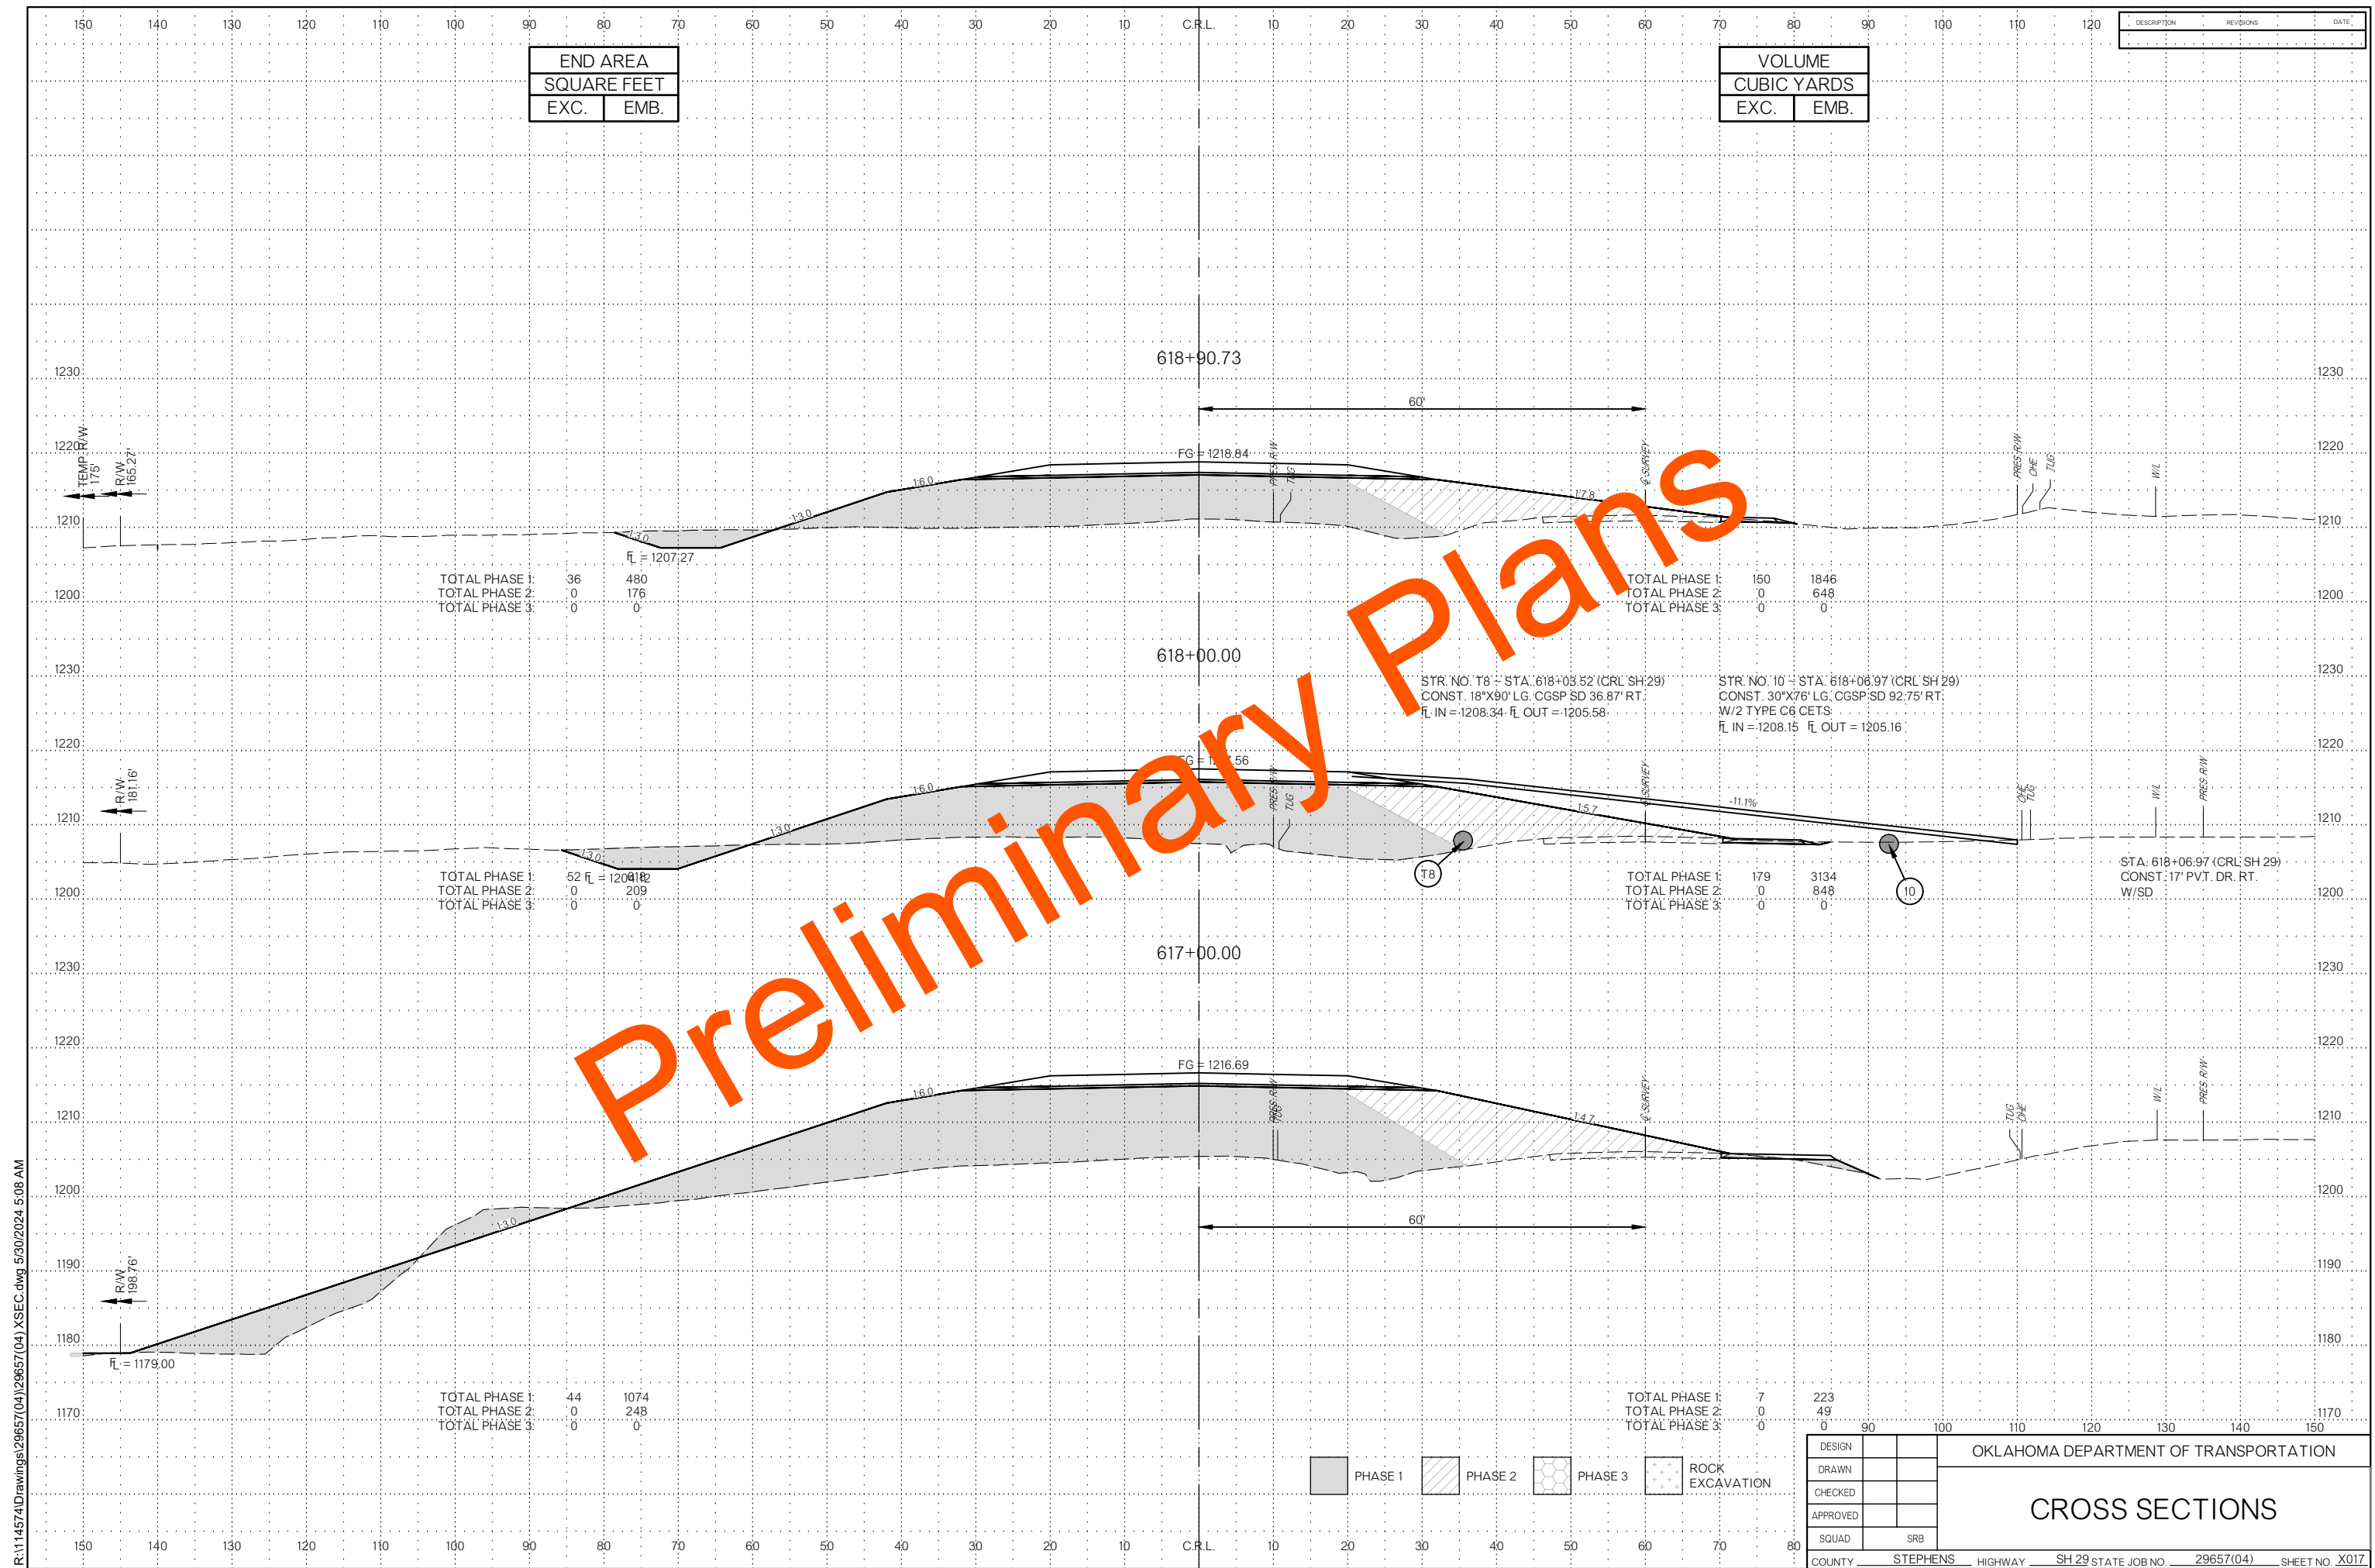


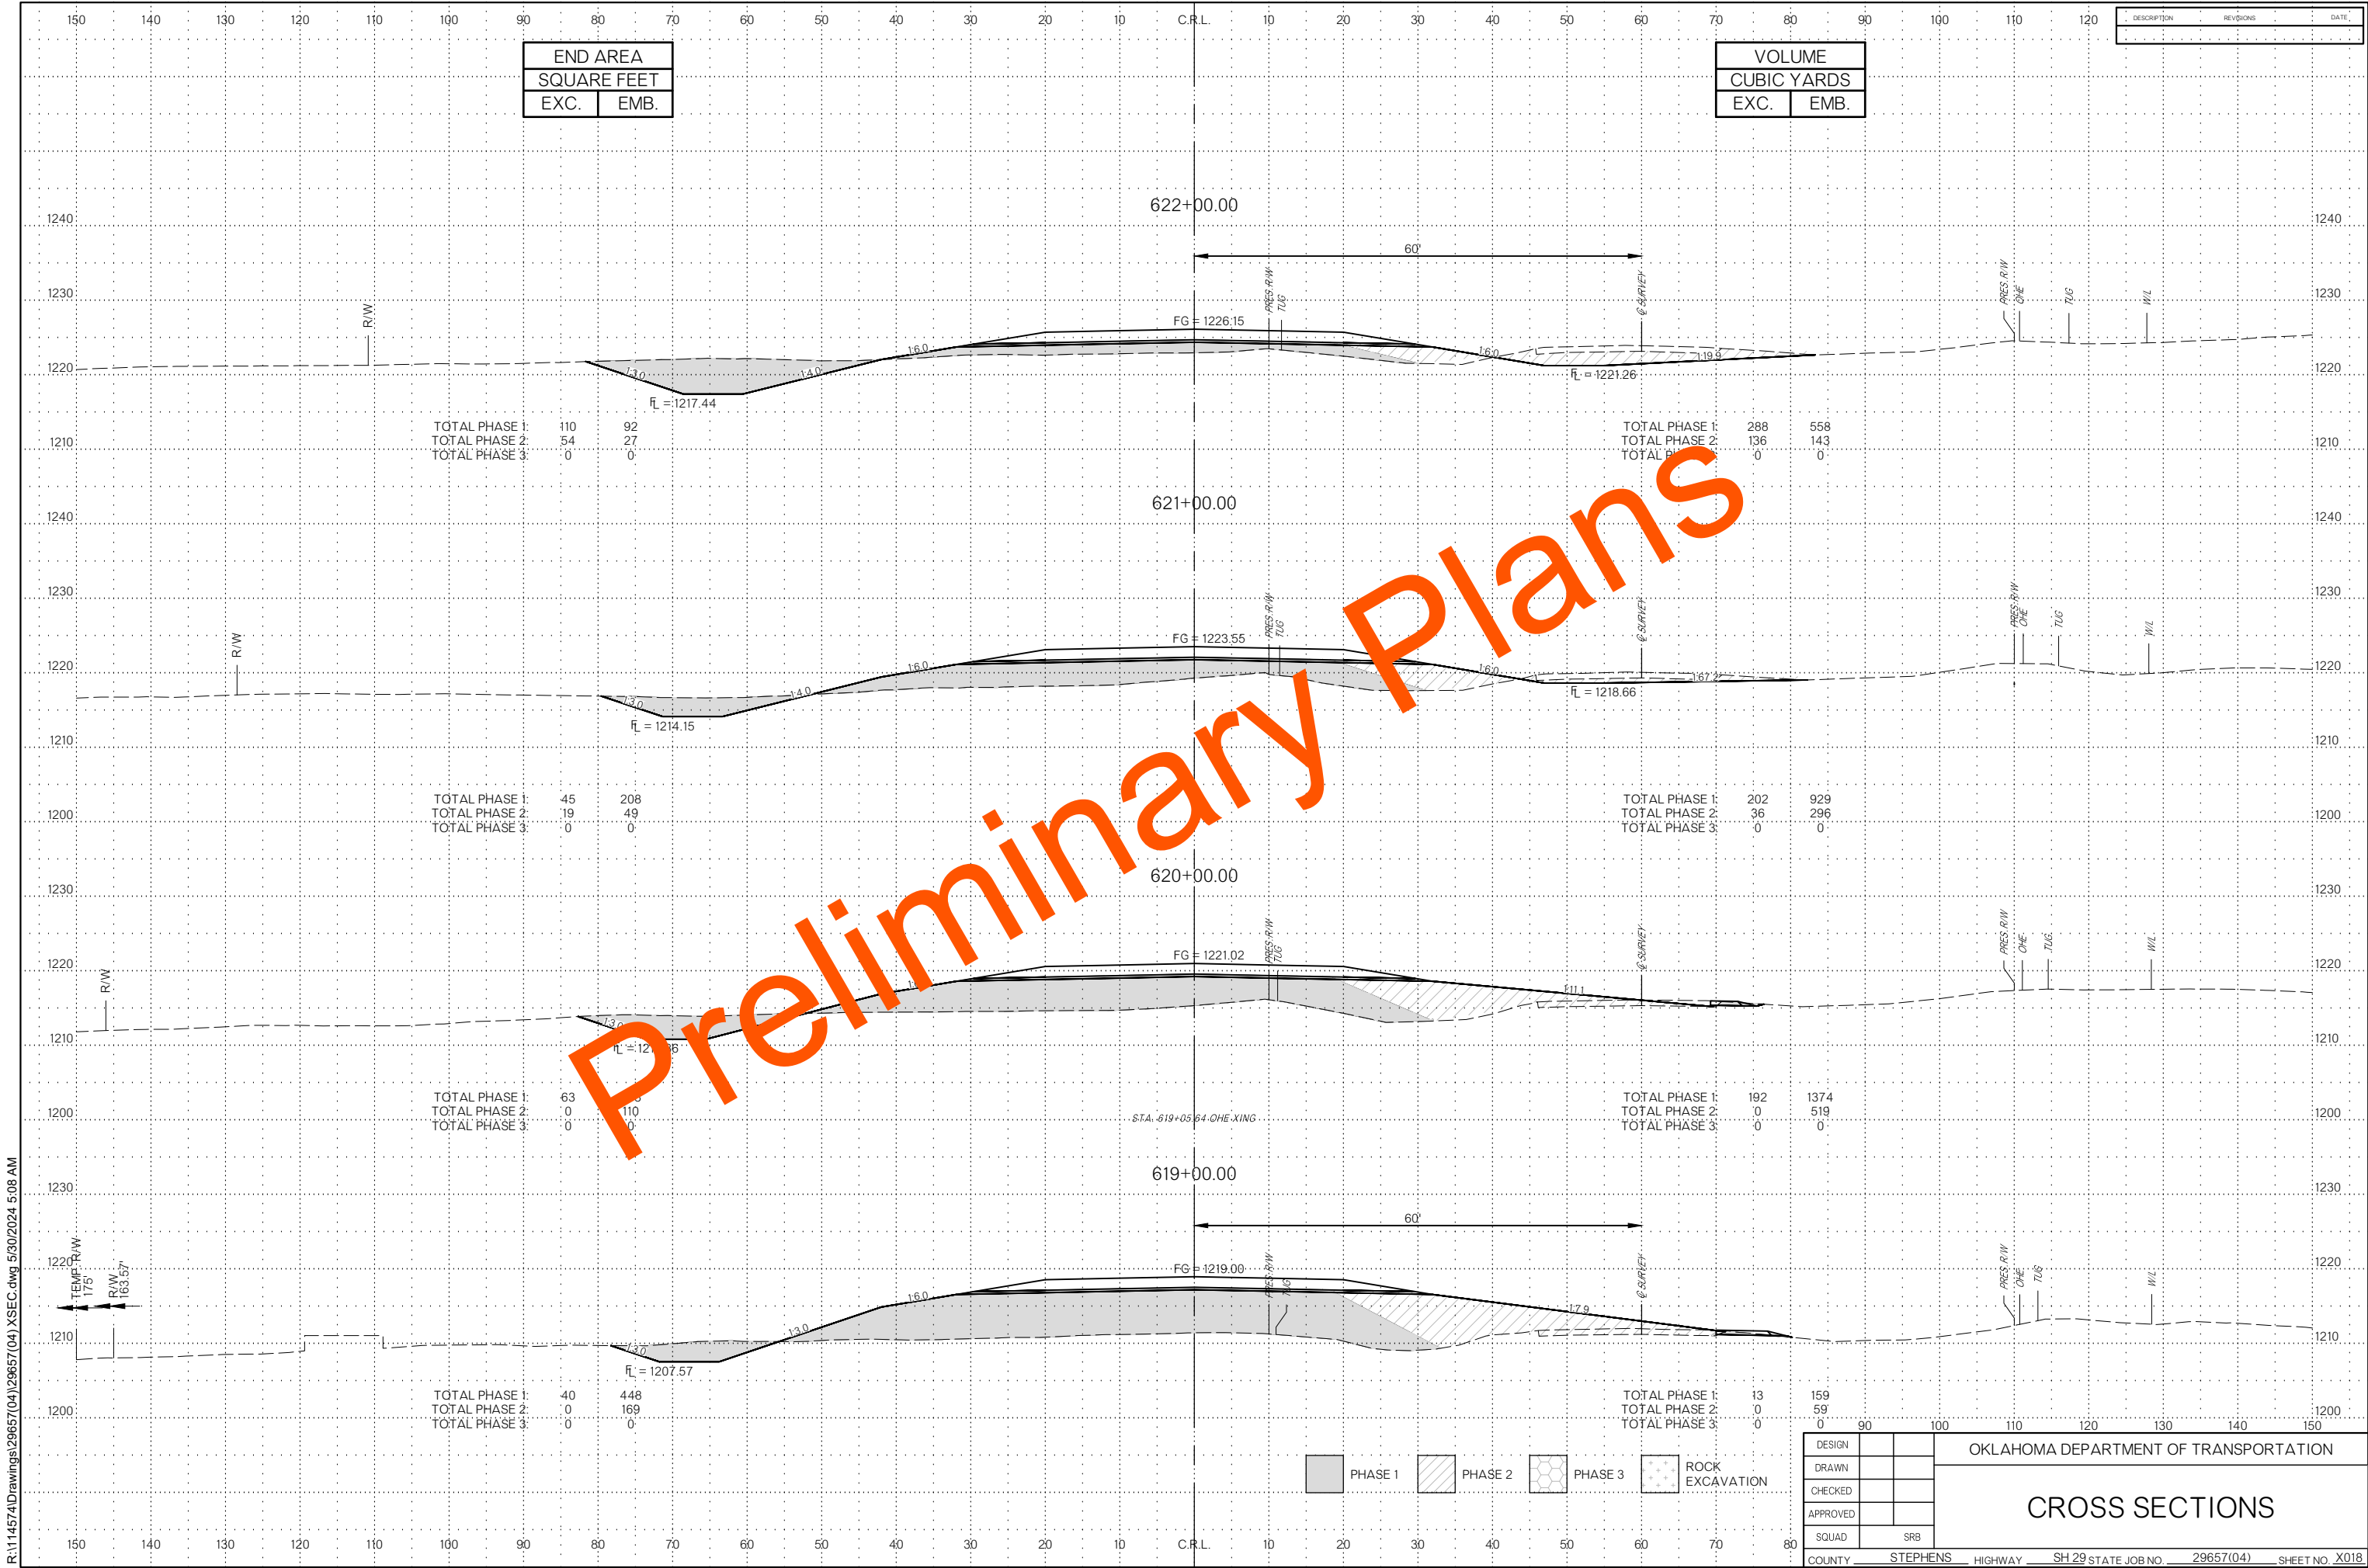


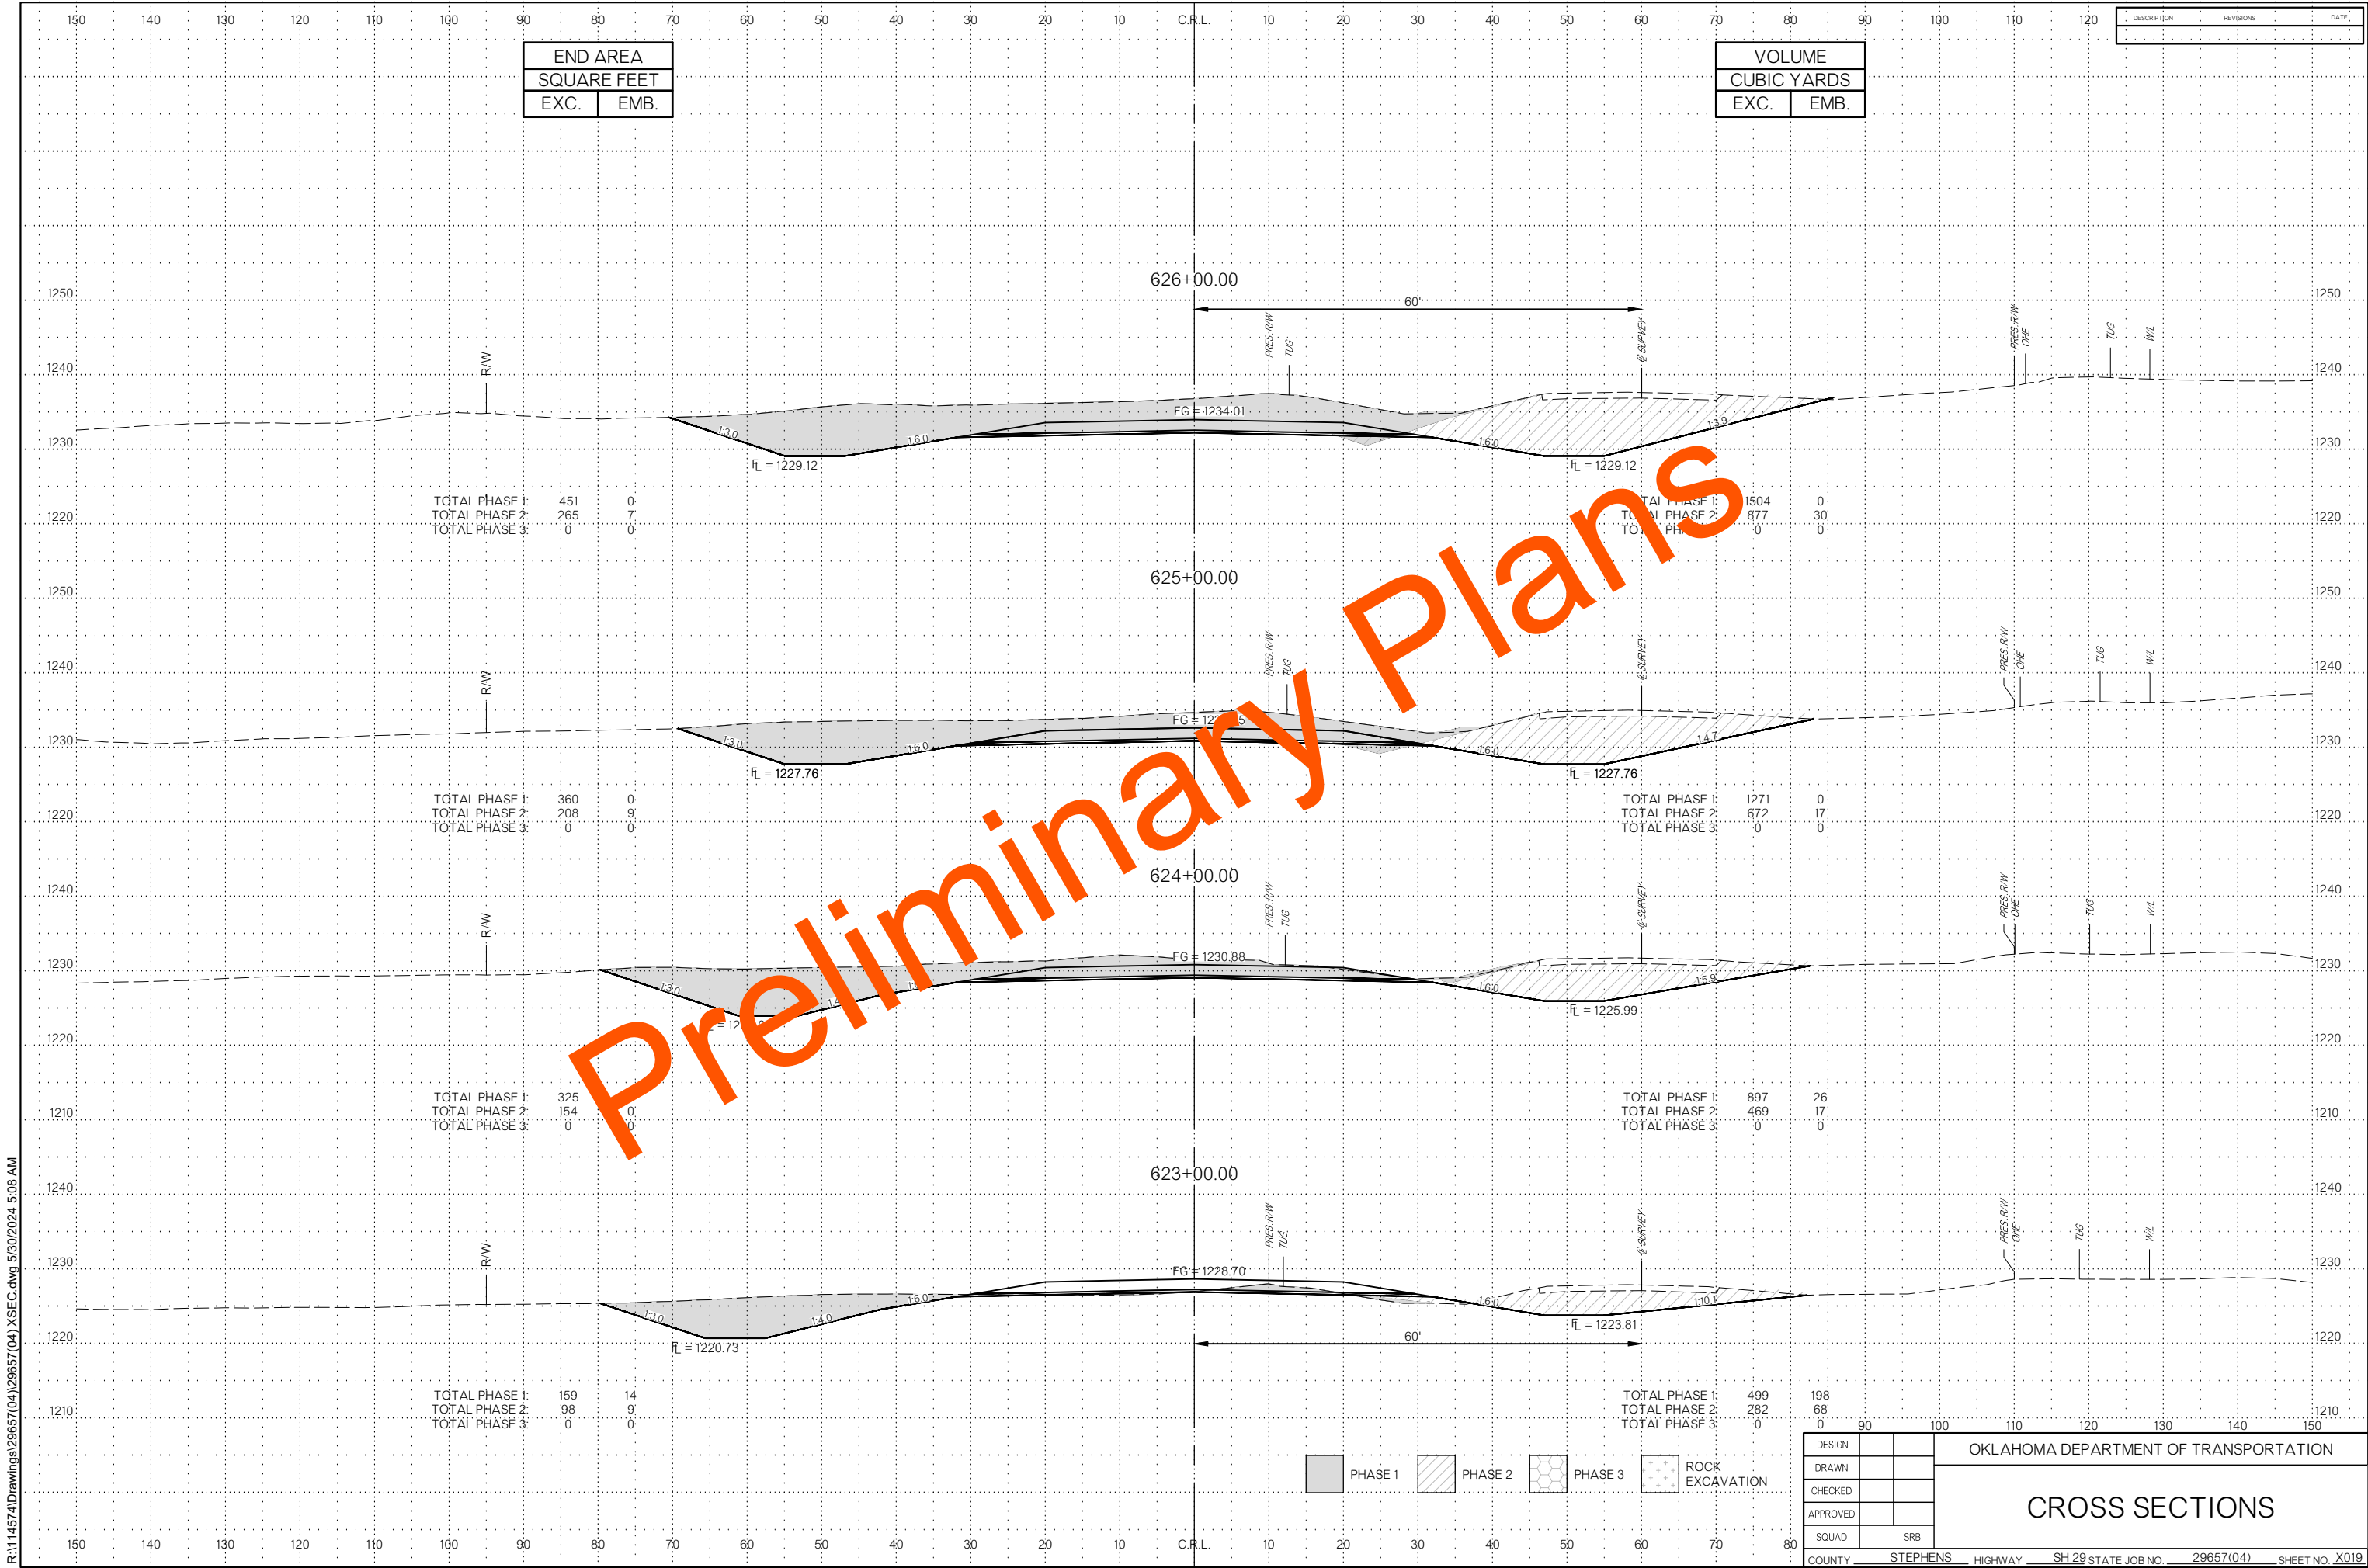


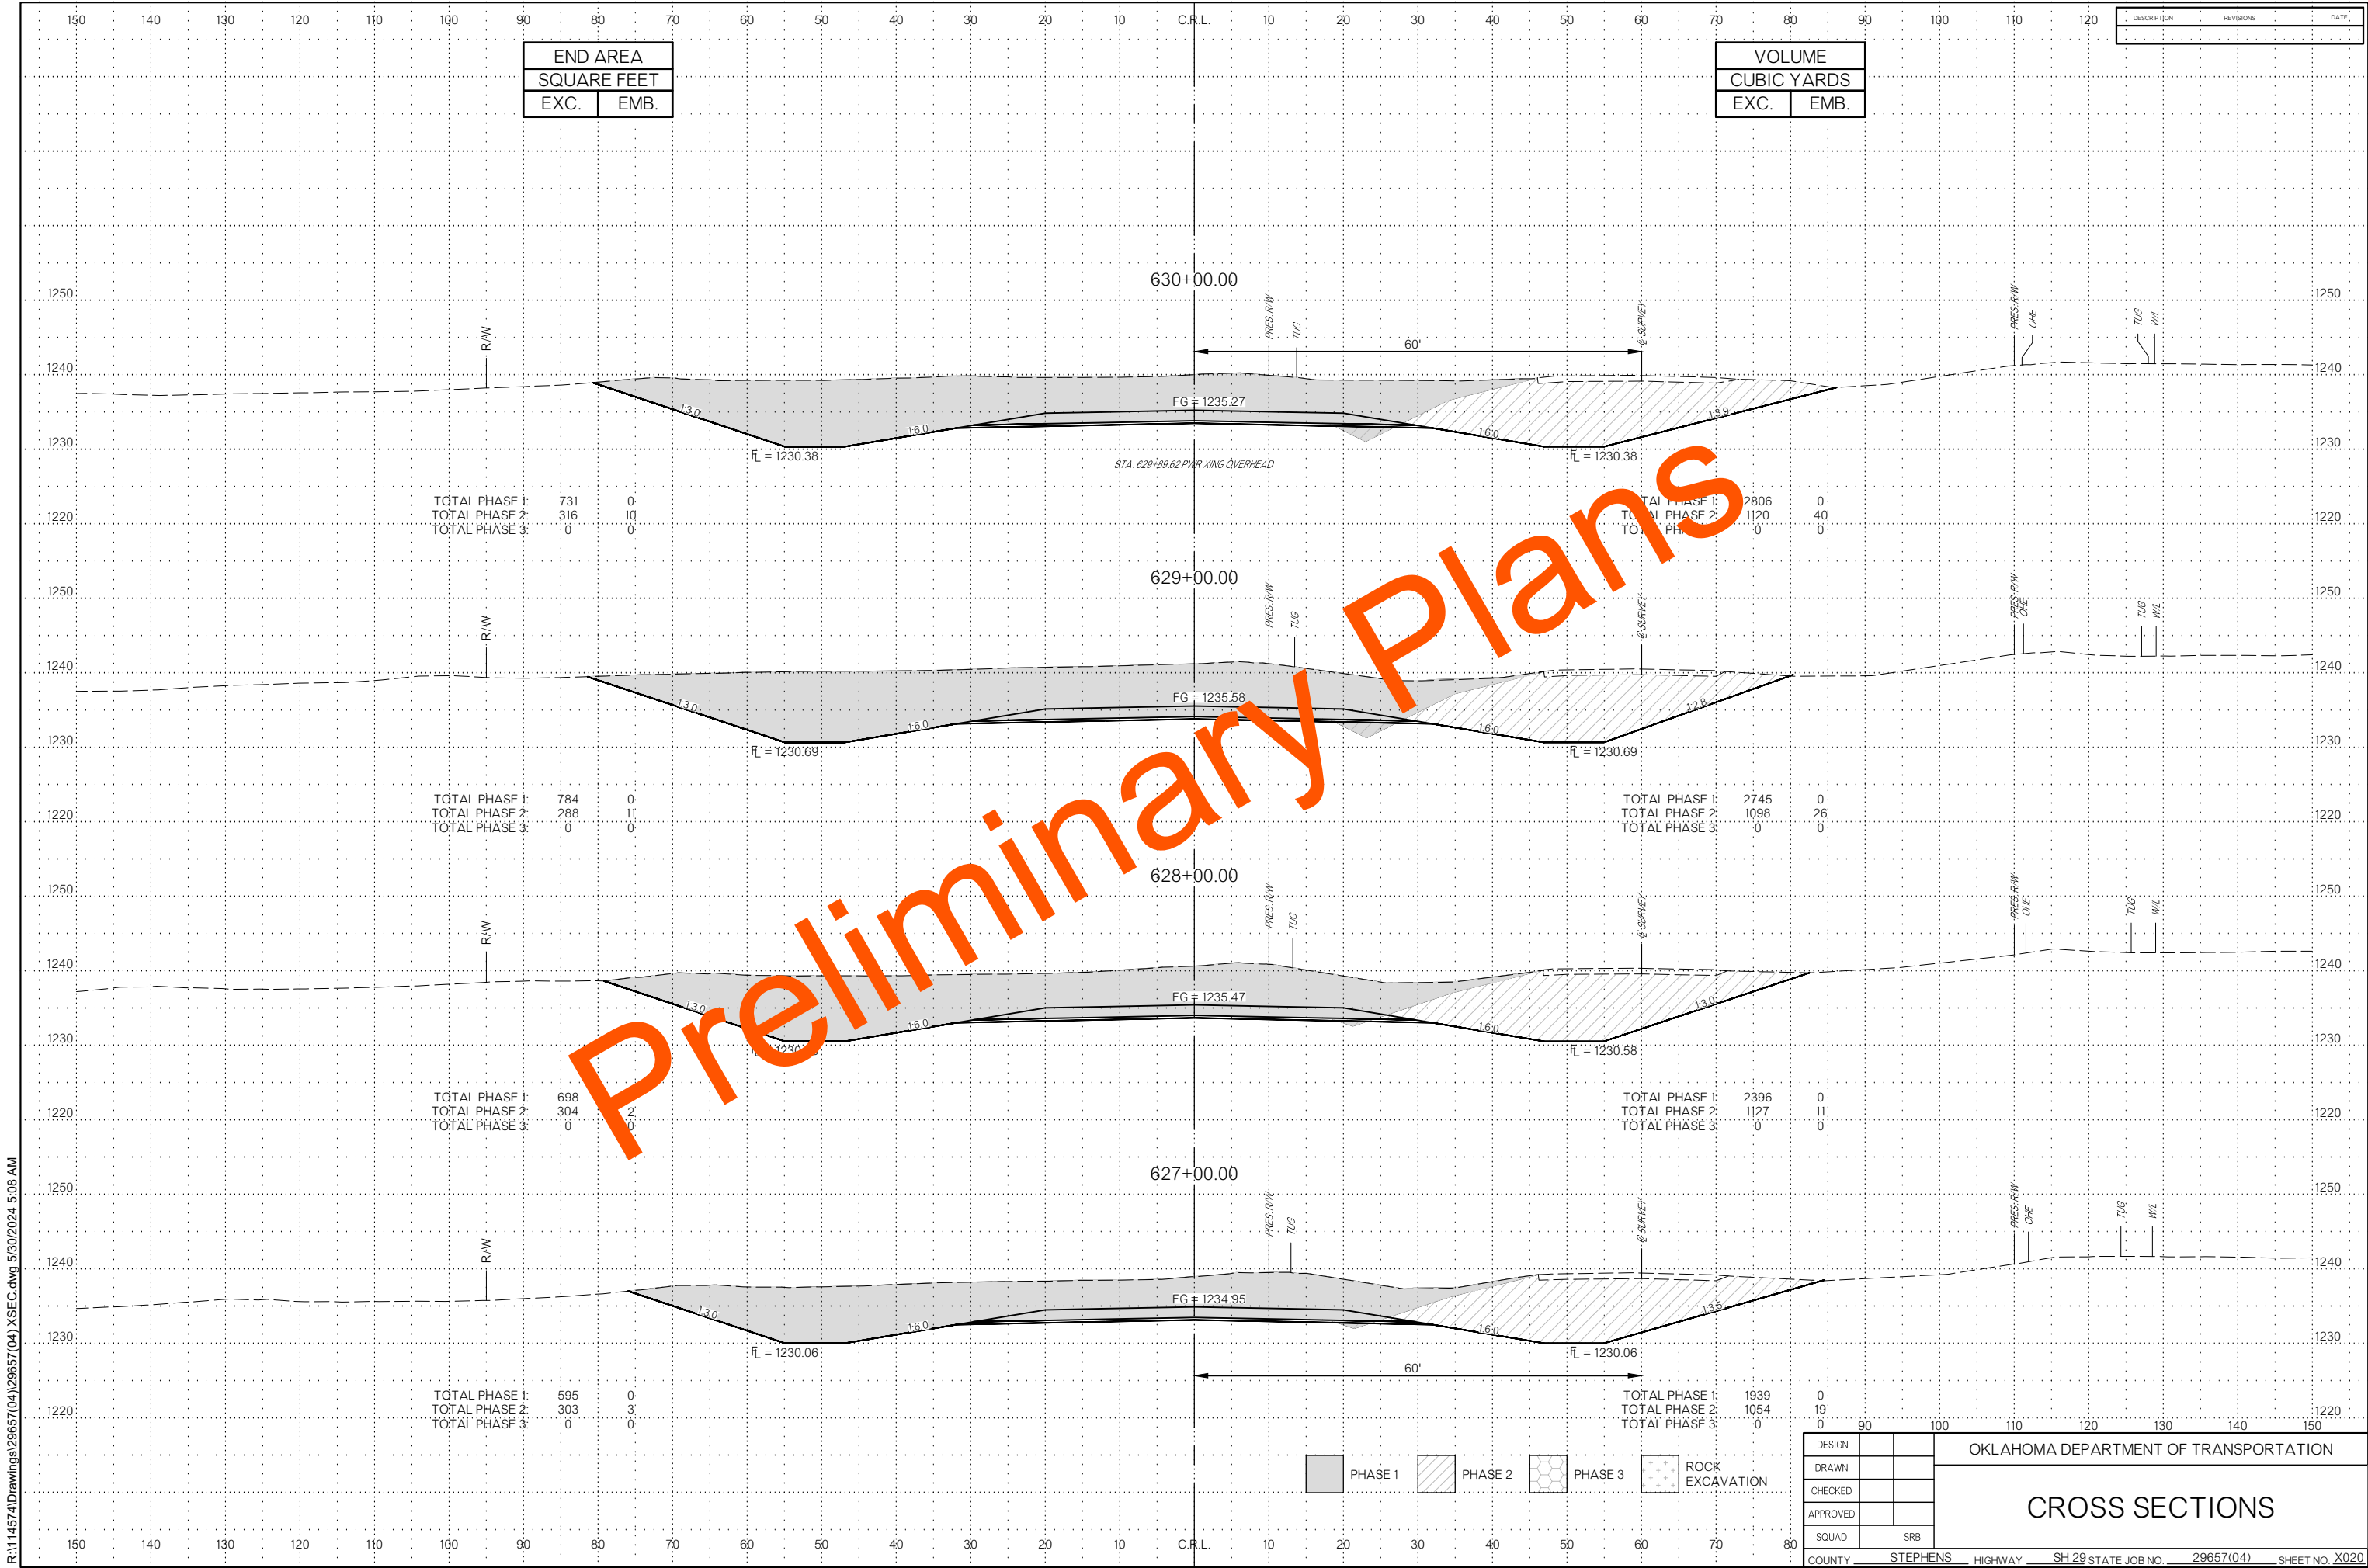



R:\114574\Drawings\29657(04)\29657(04).XSEC.dwg 5/30/2024 5:08 AM

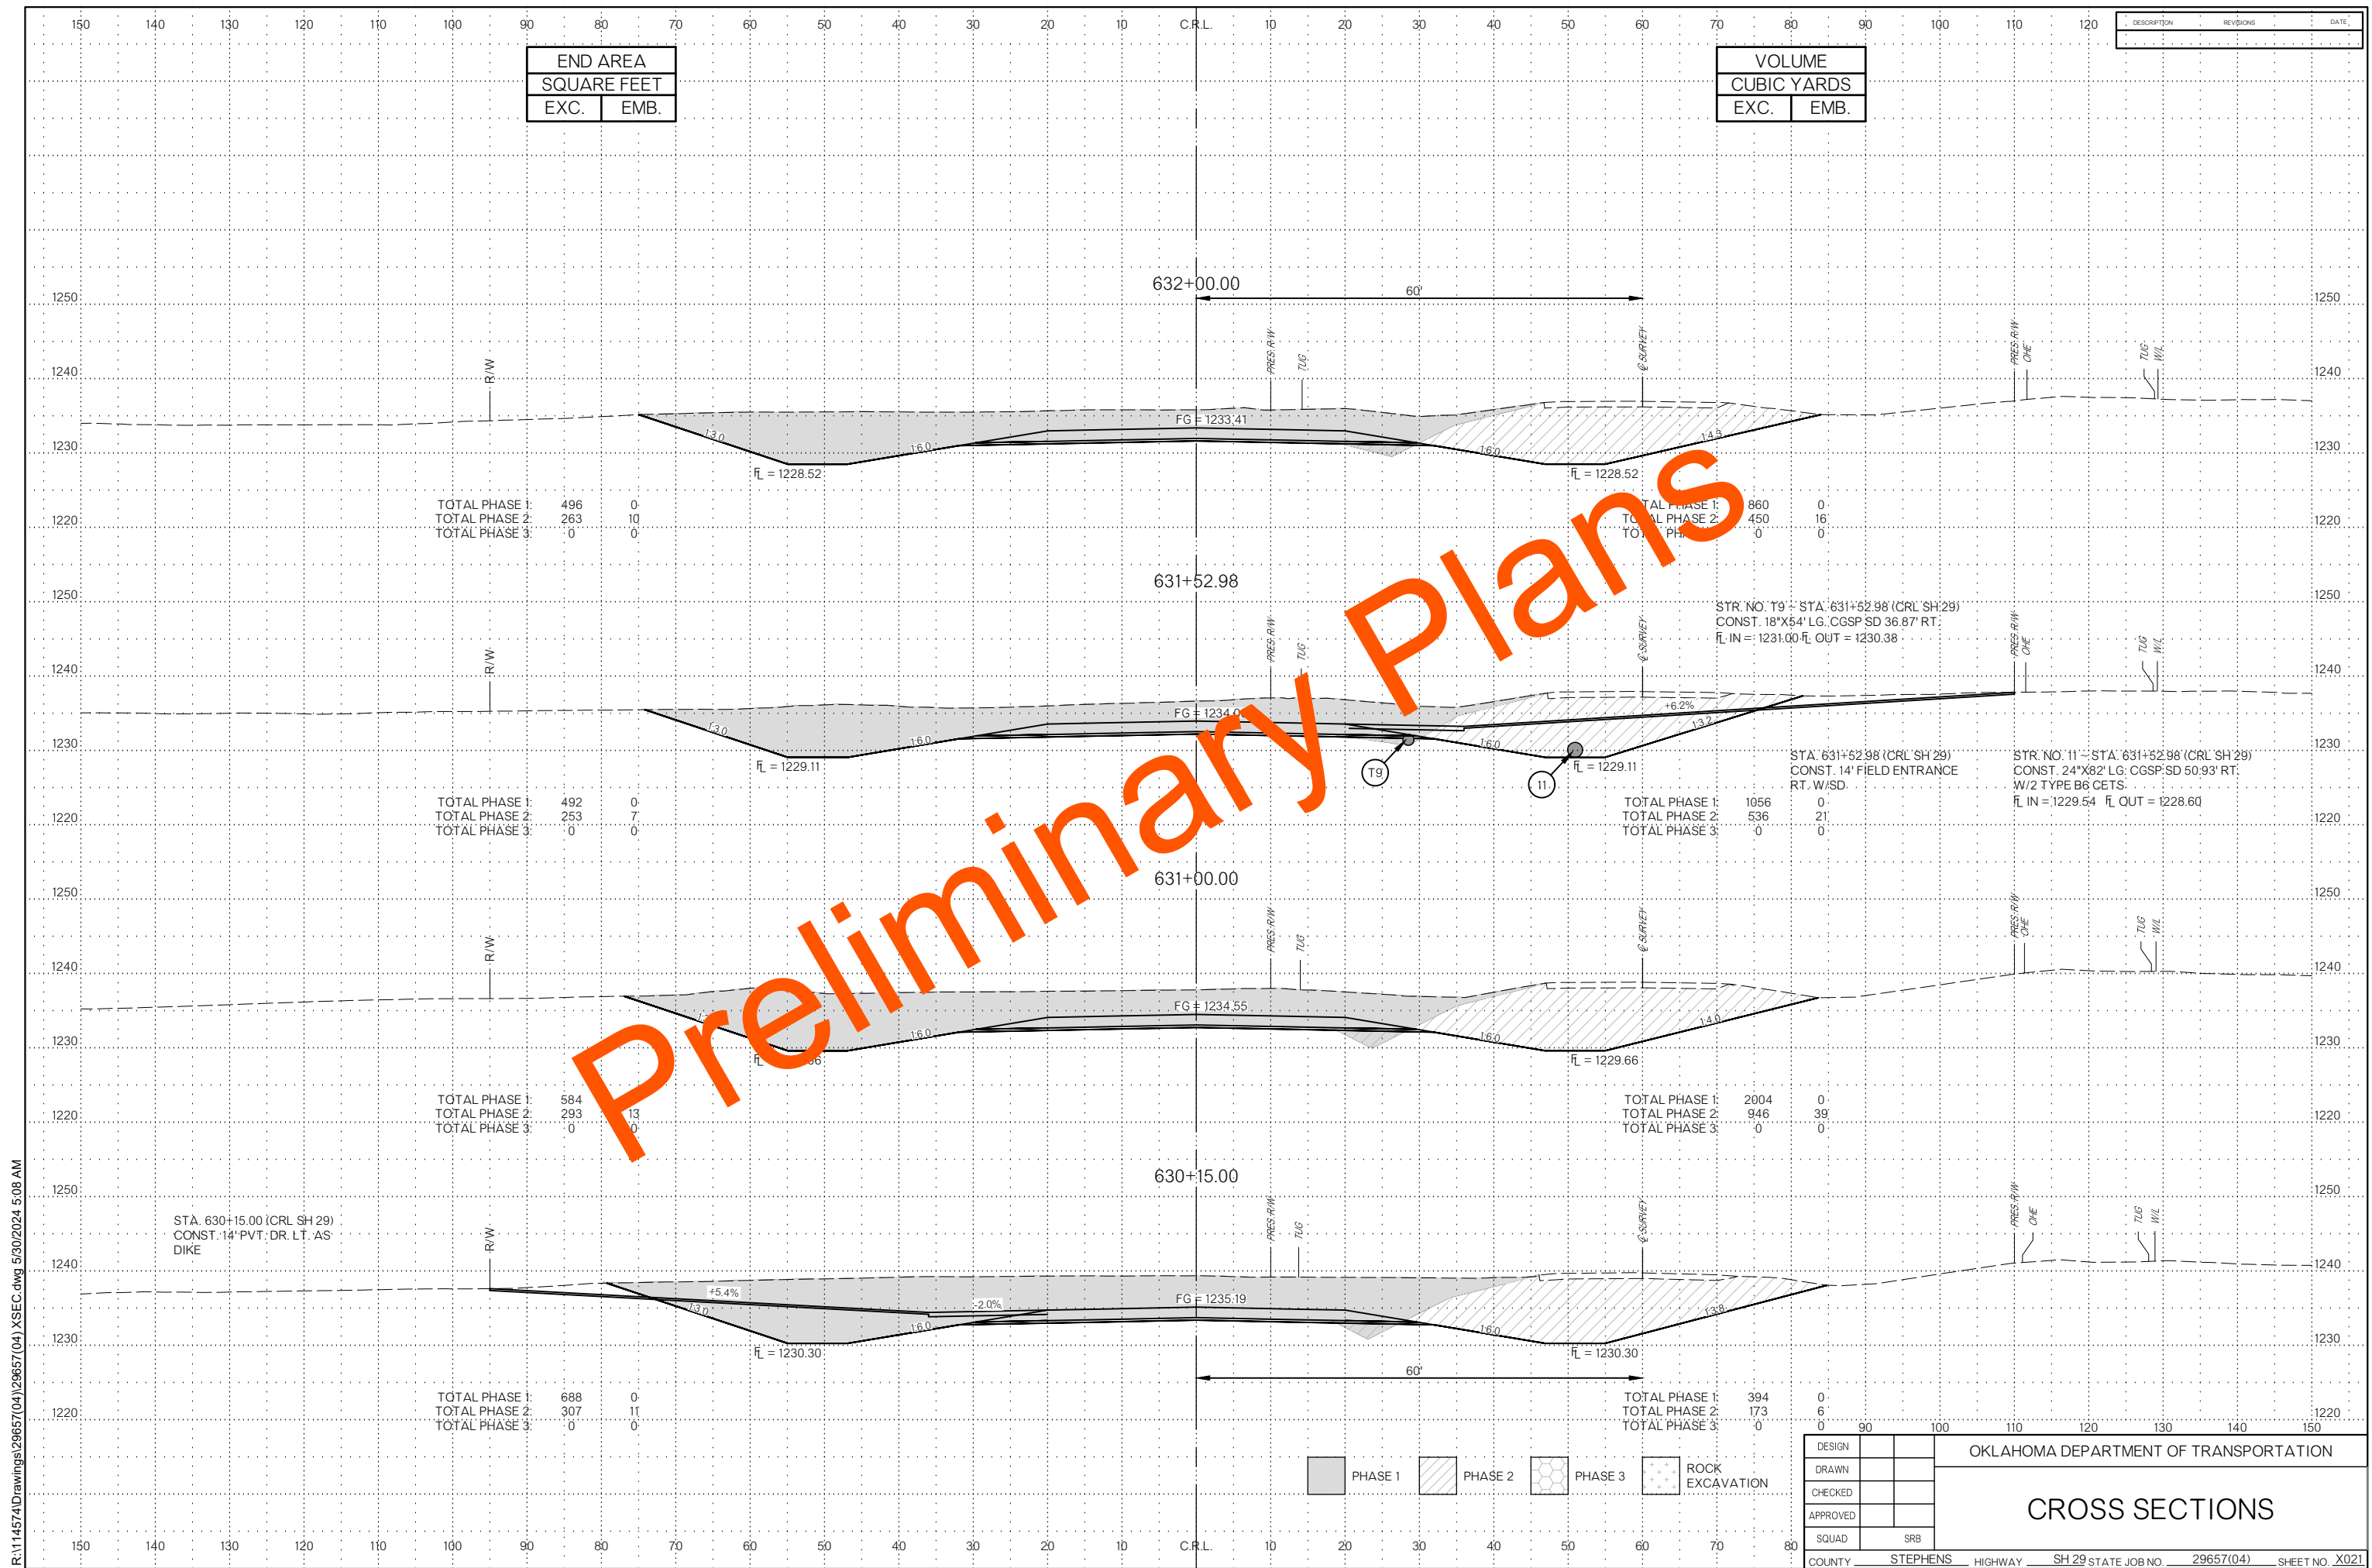


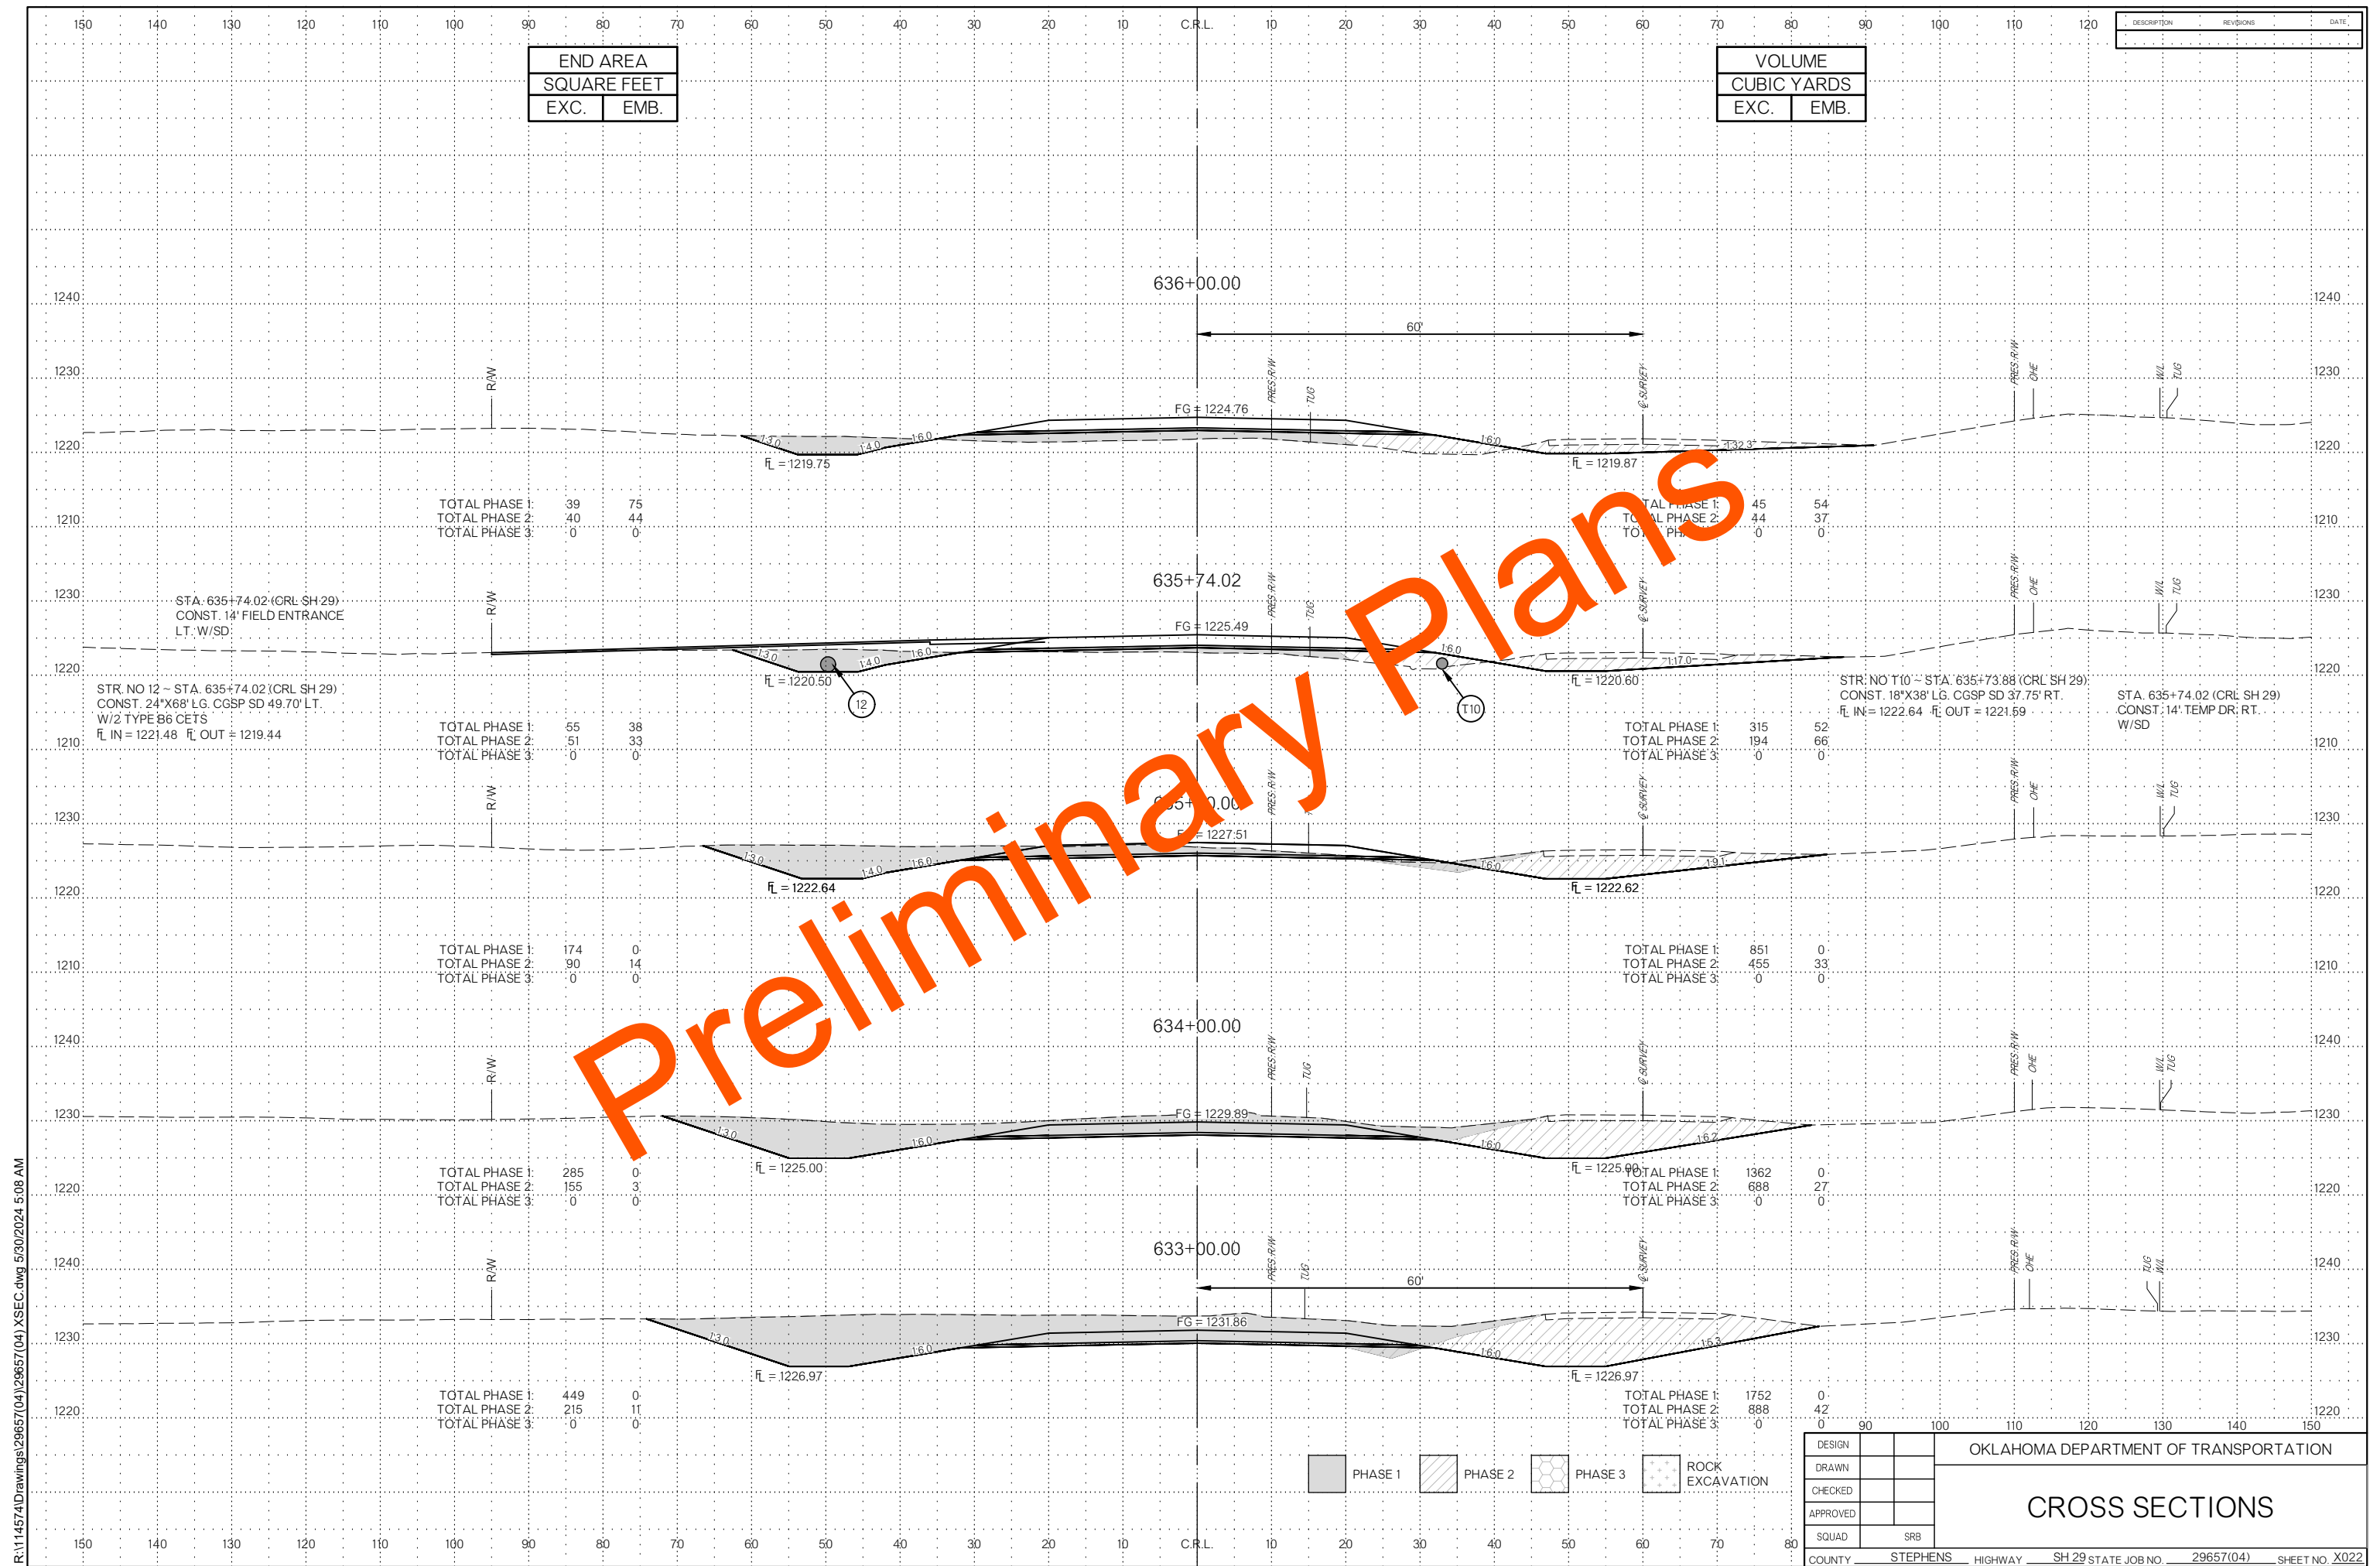


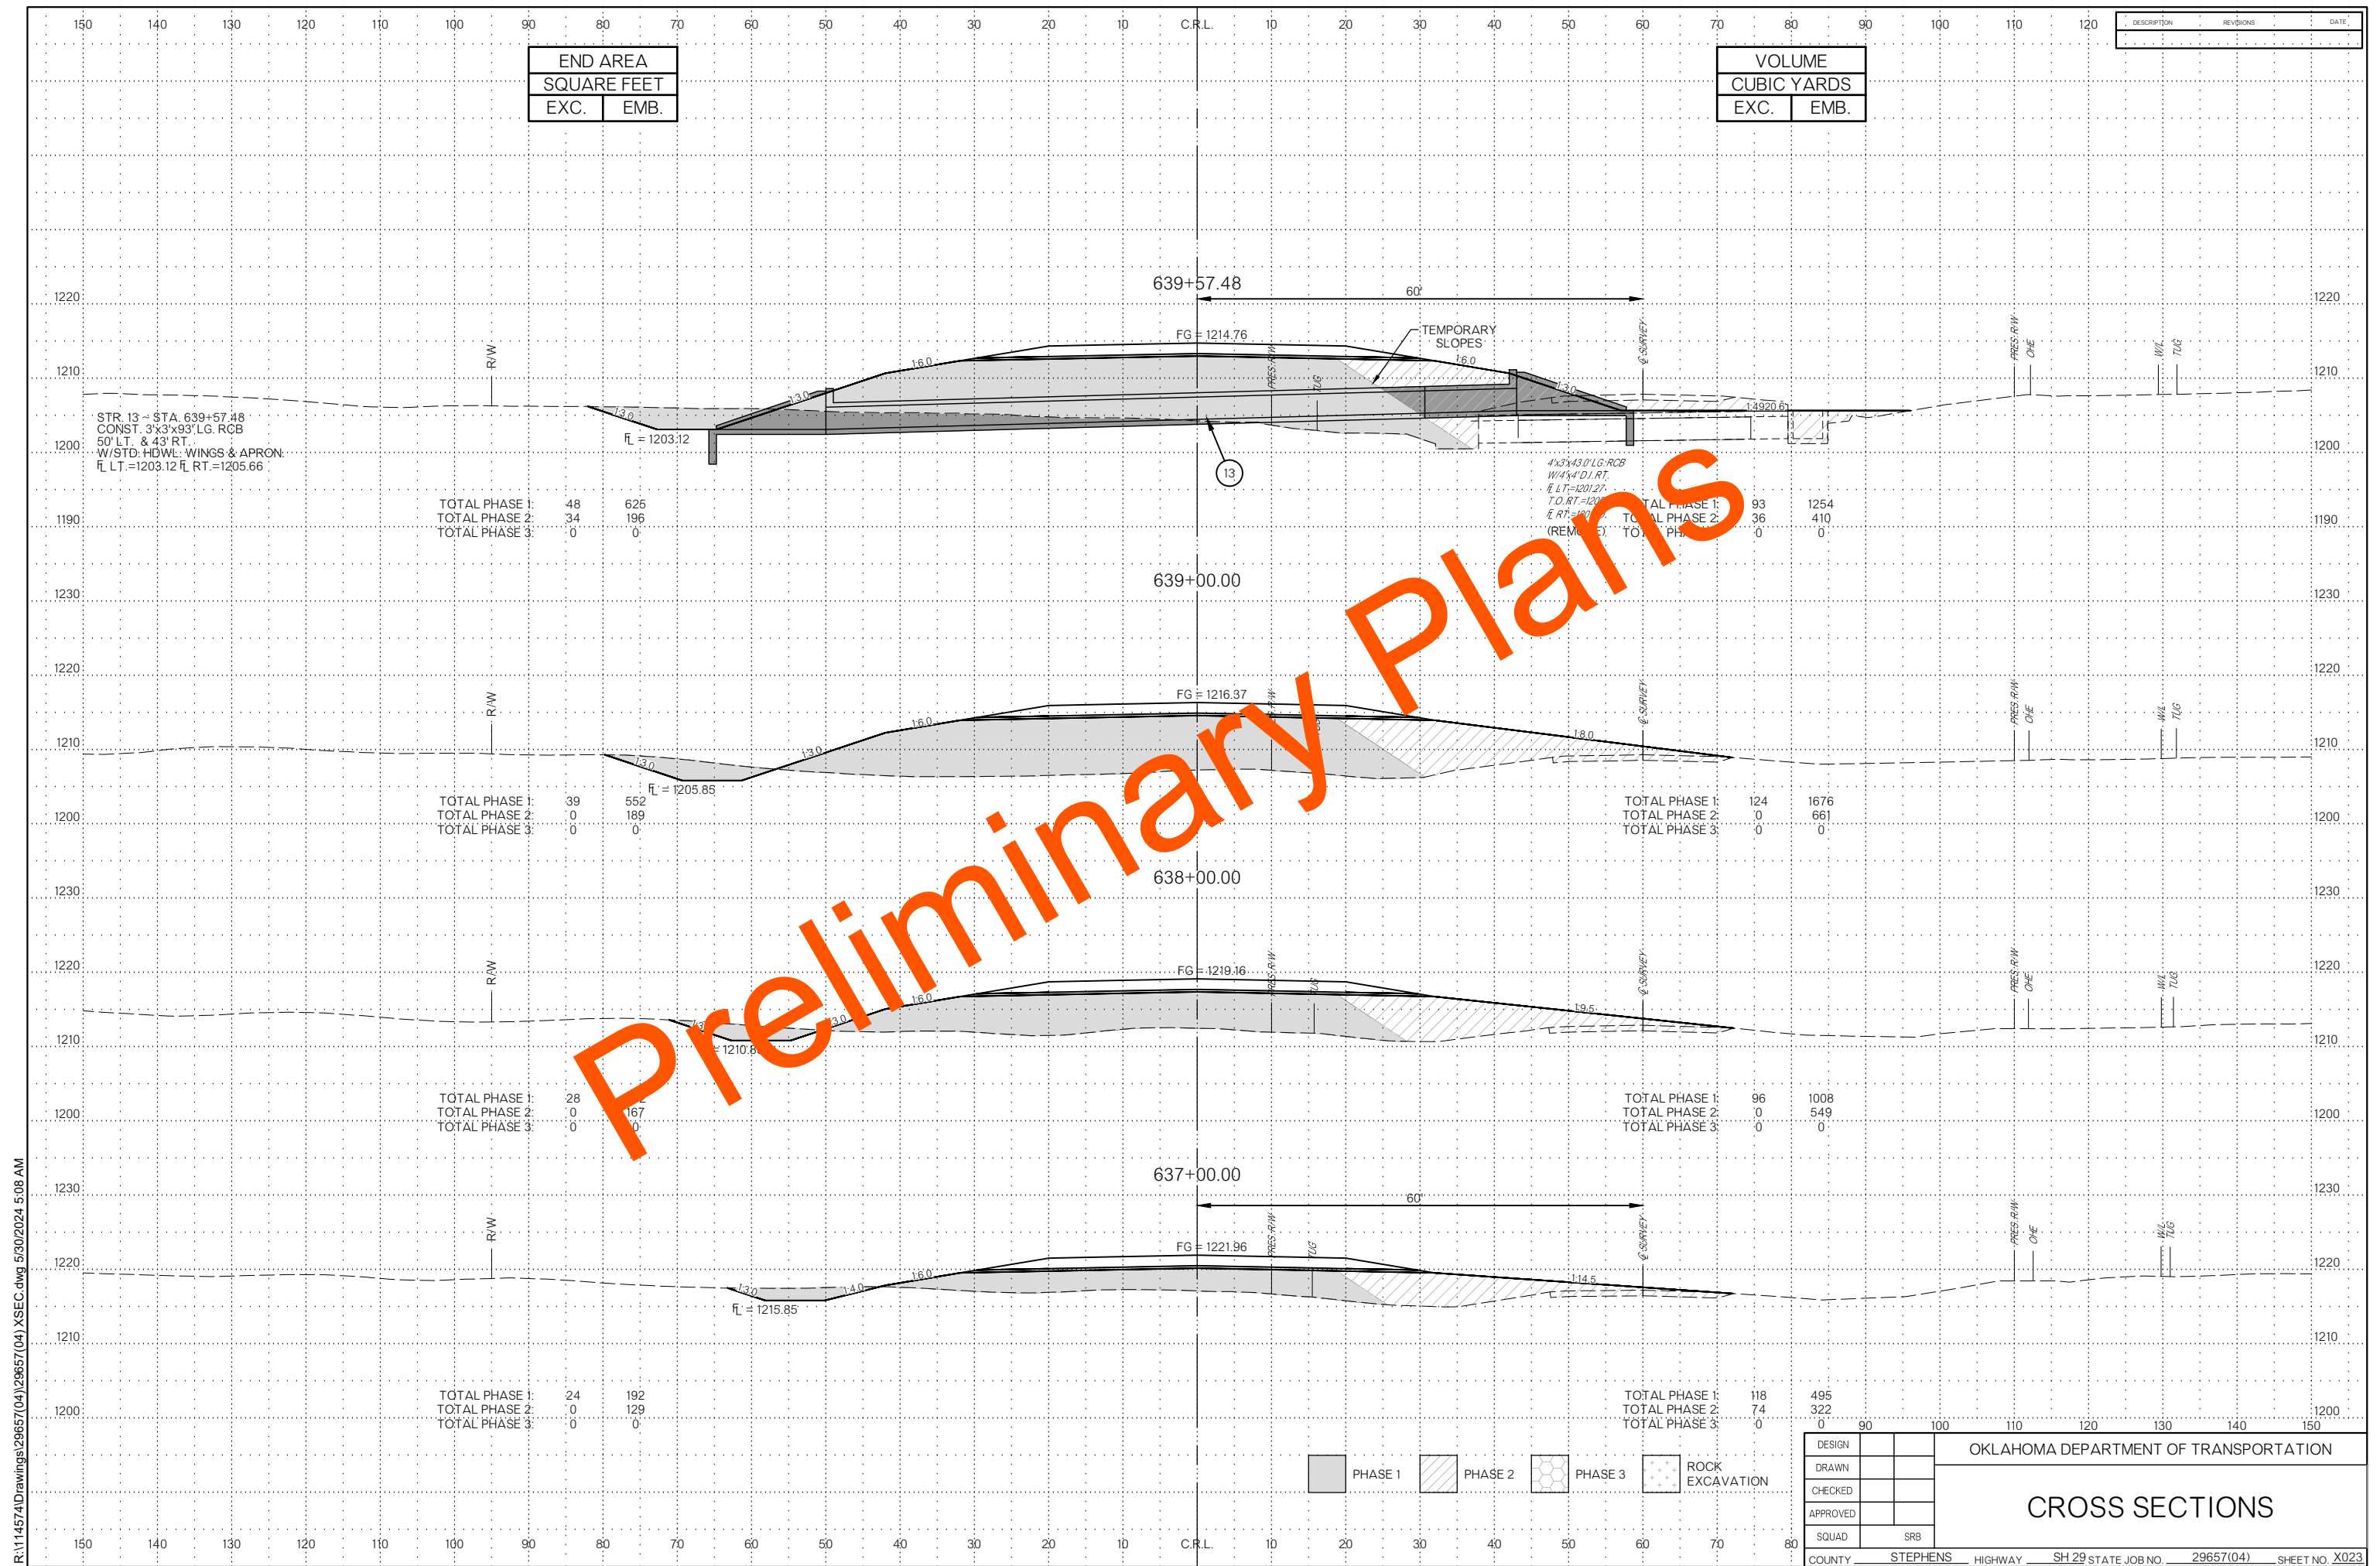

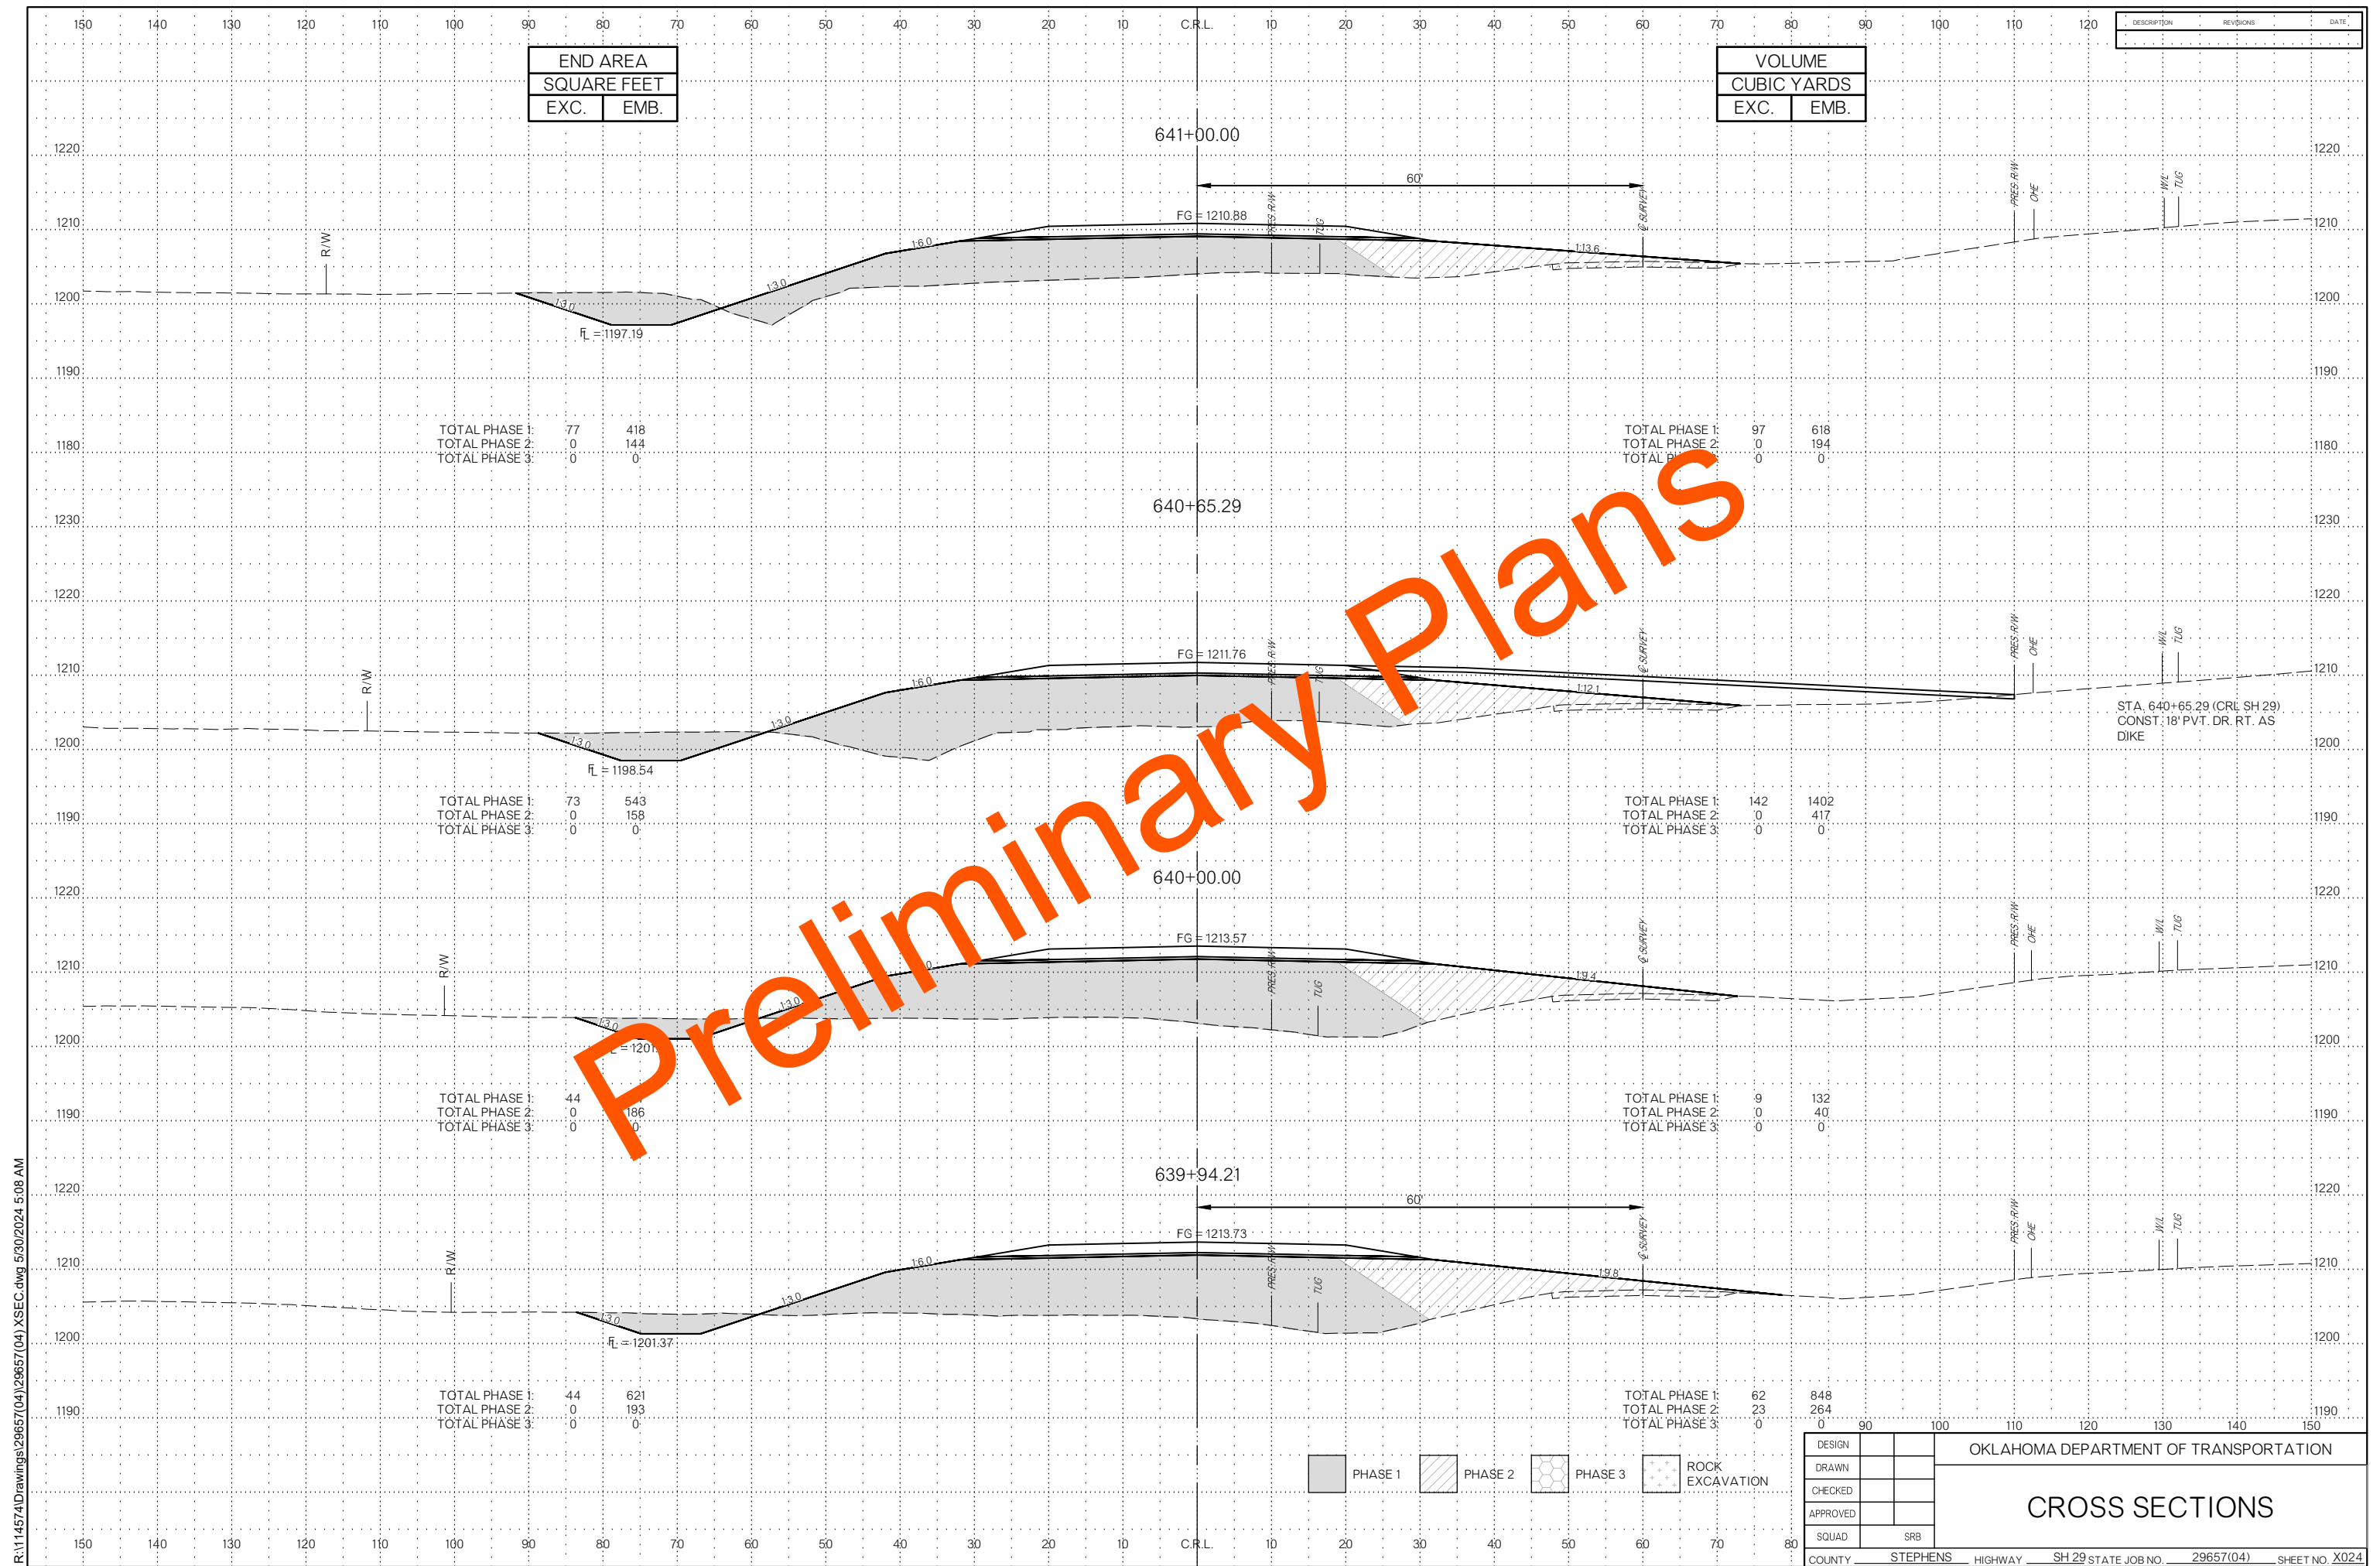


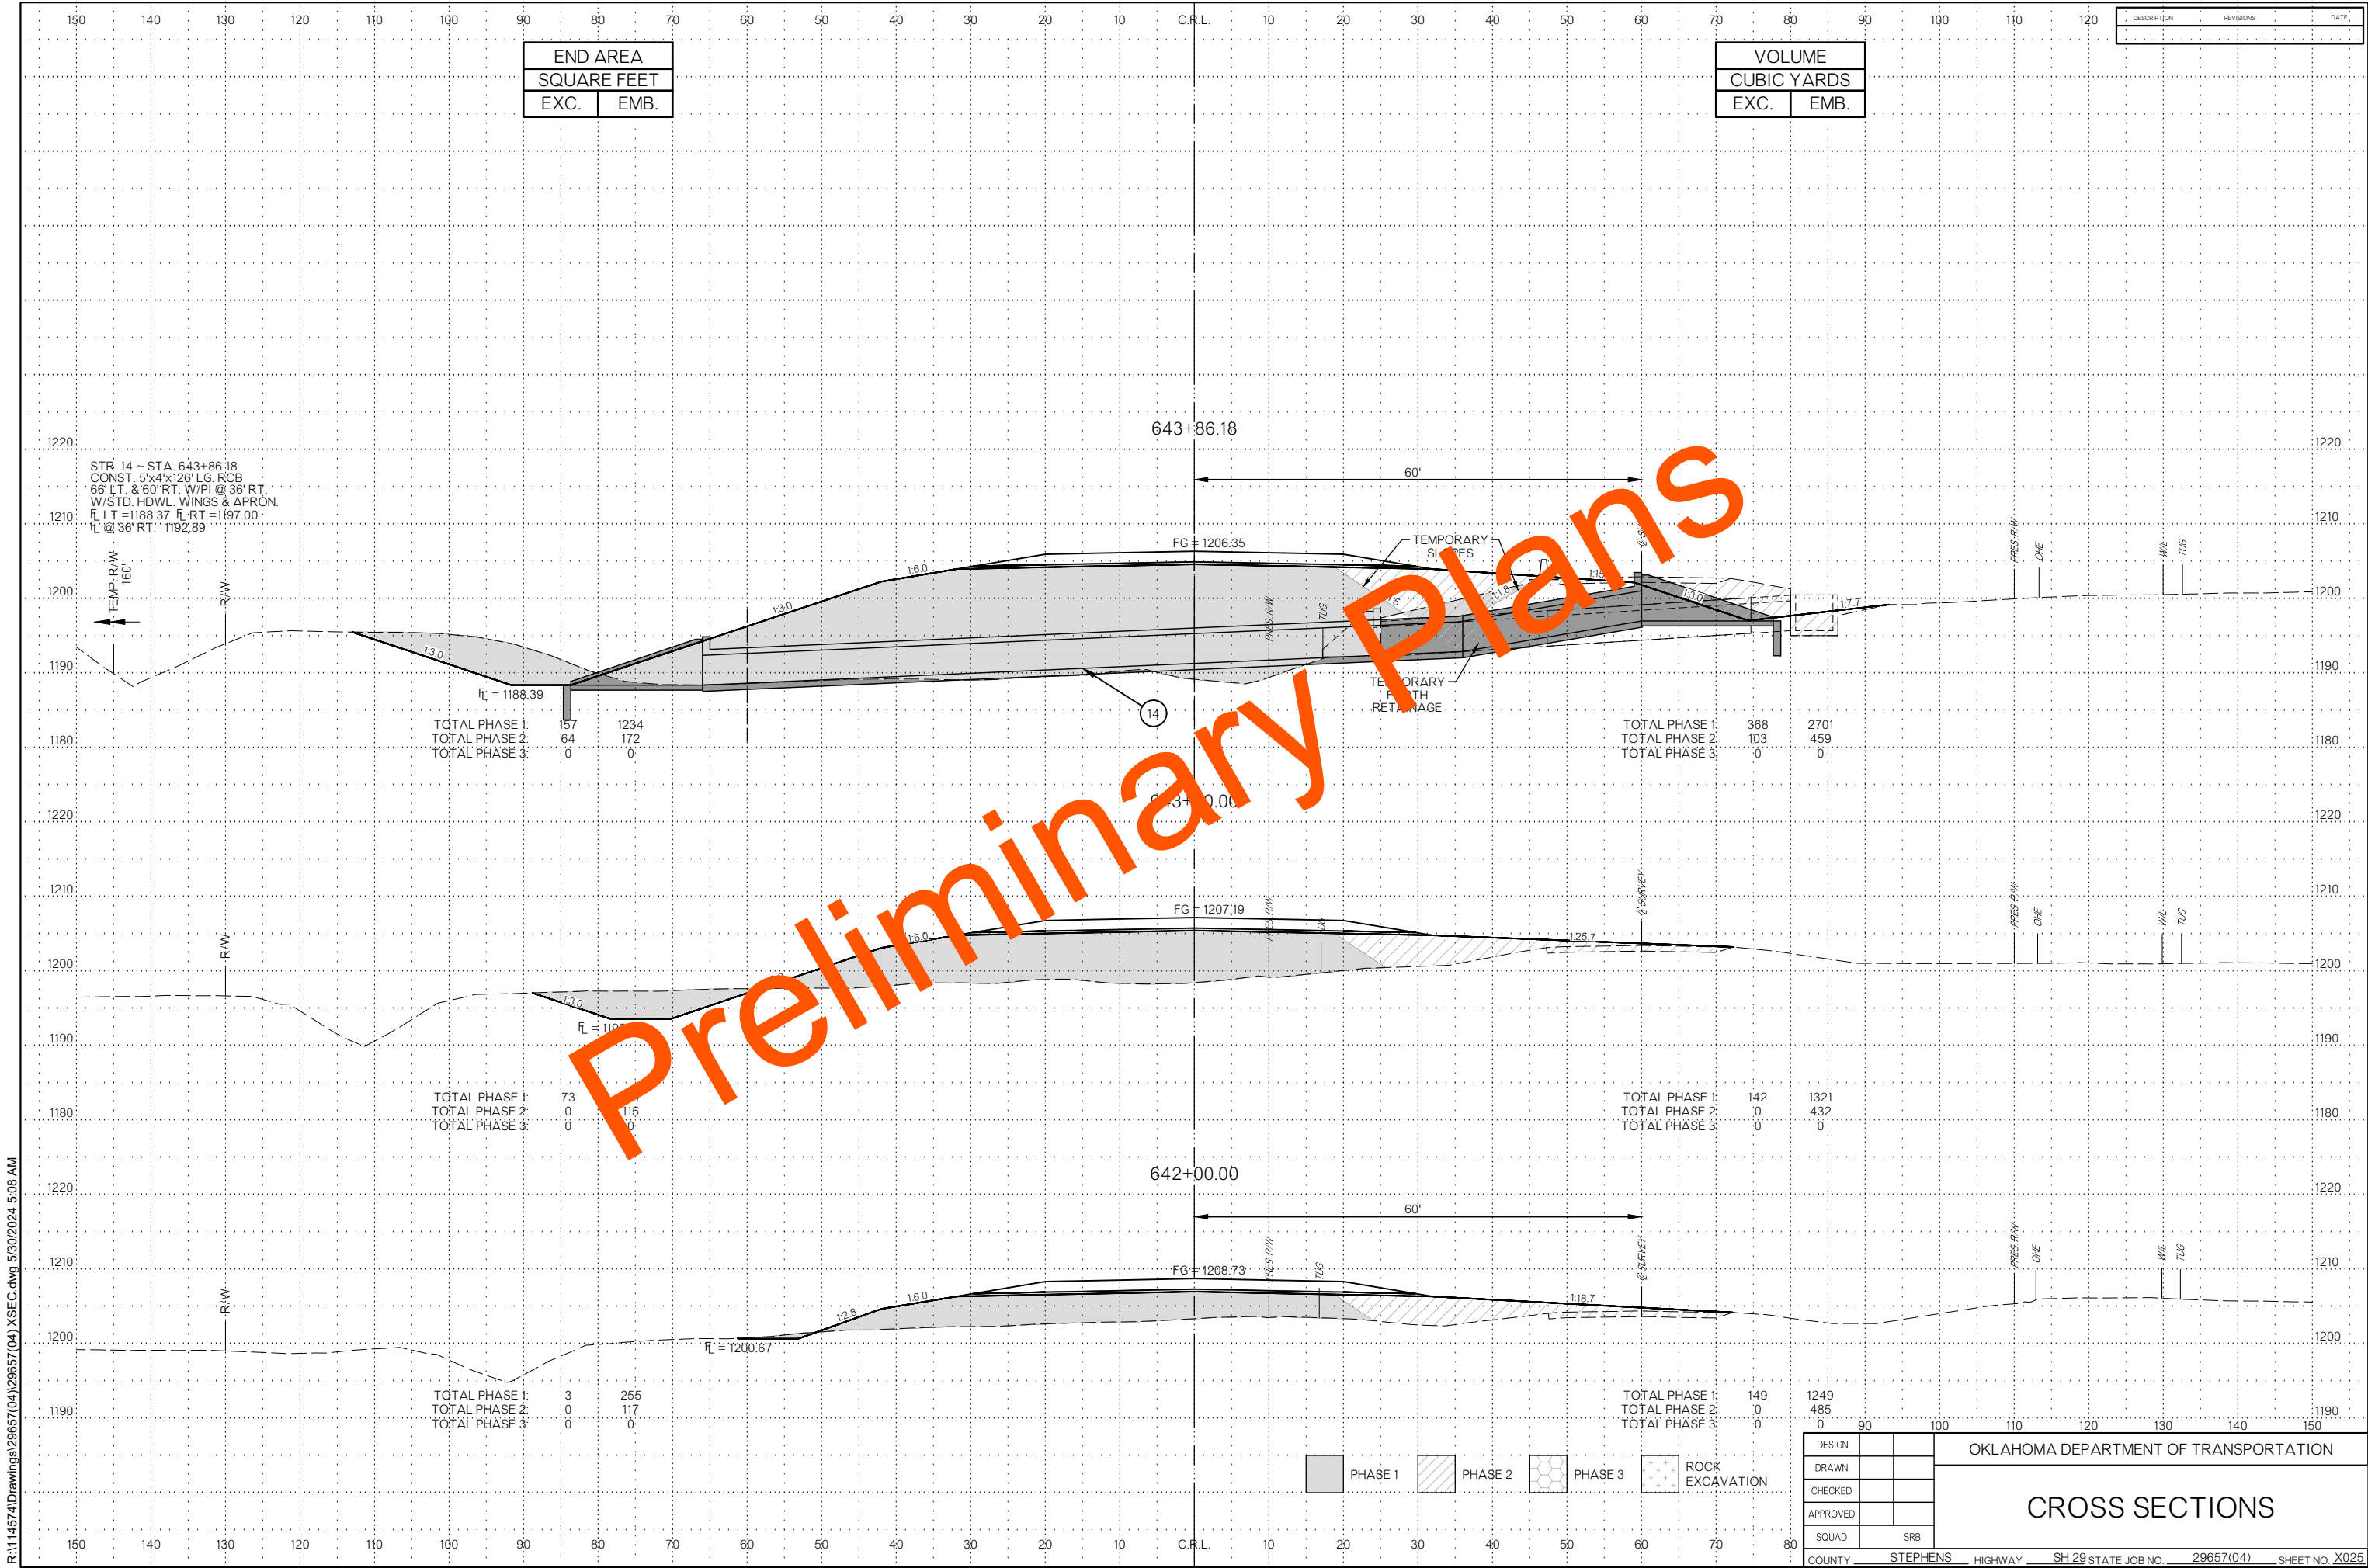


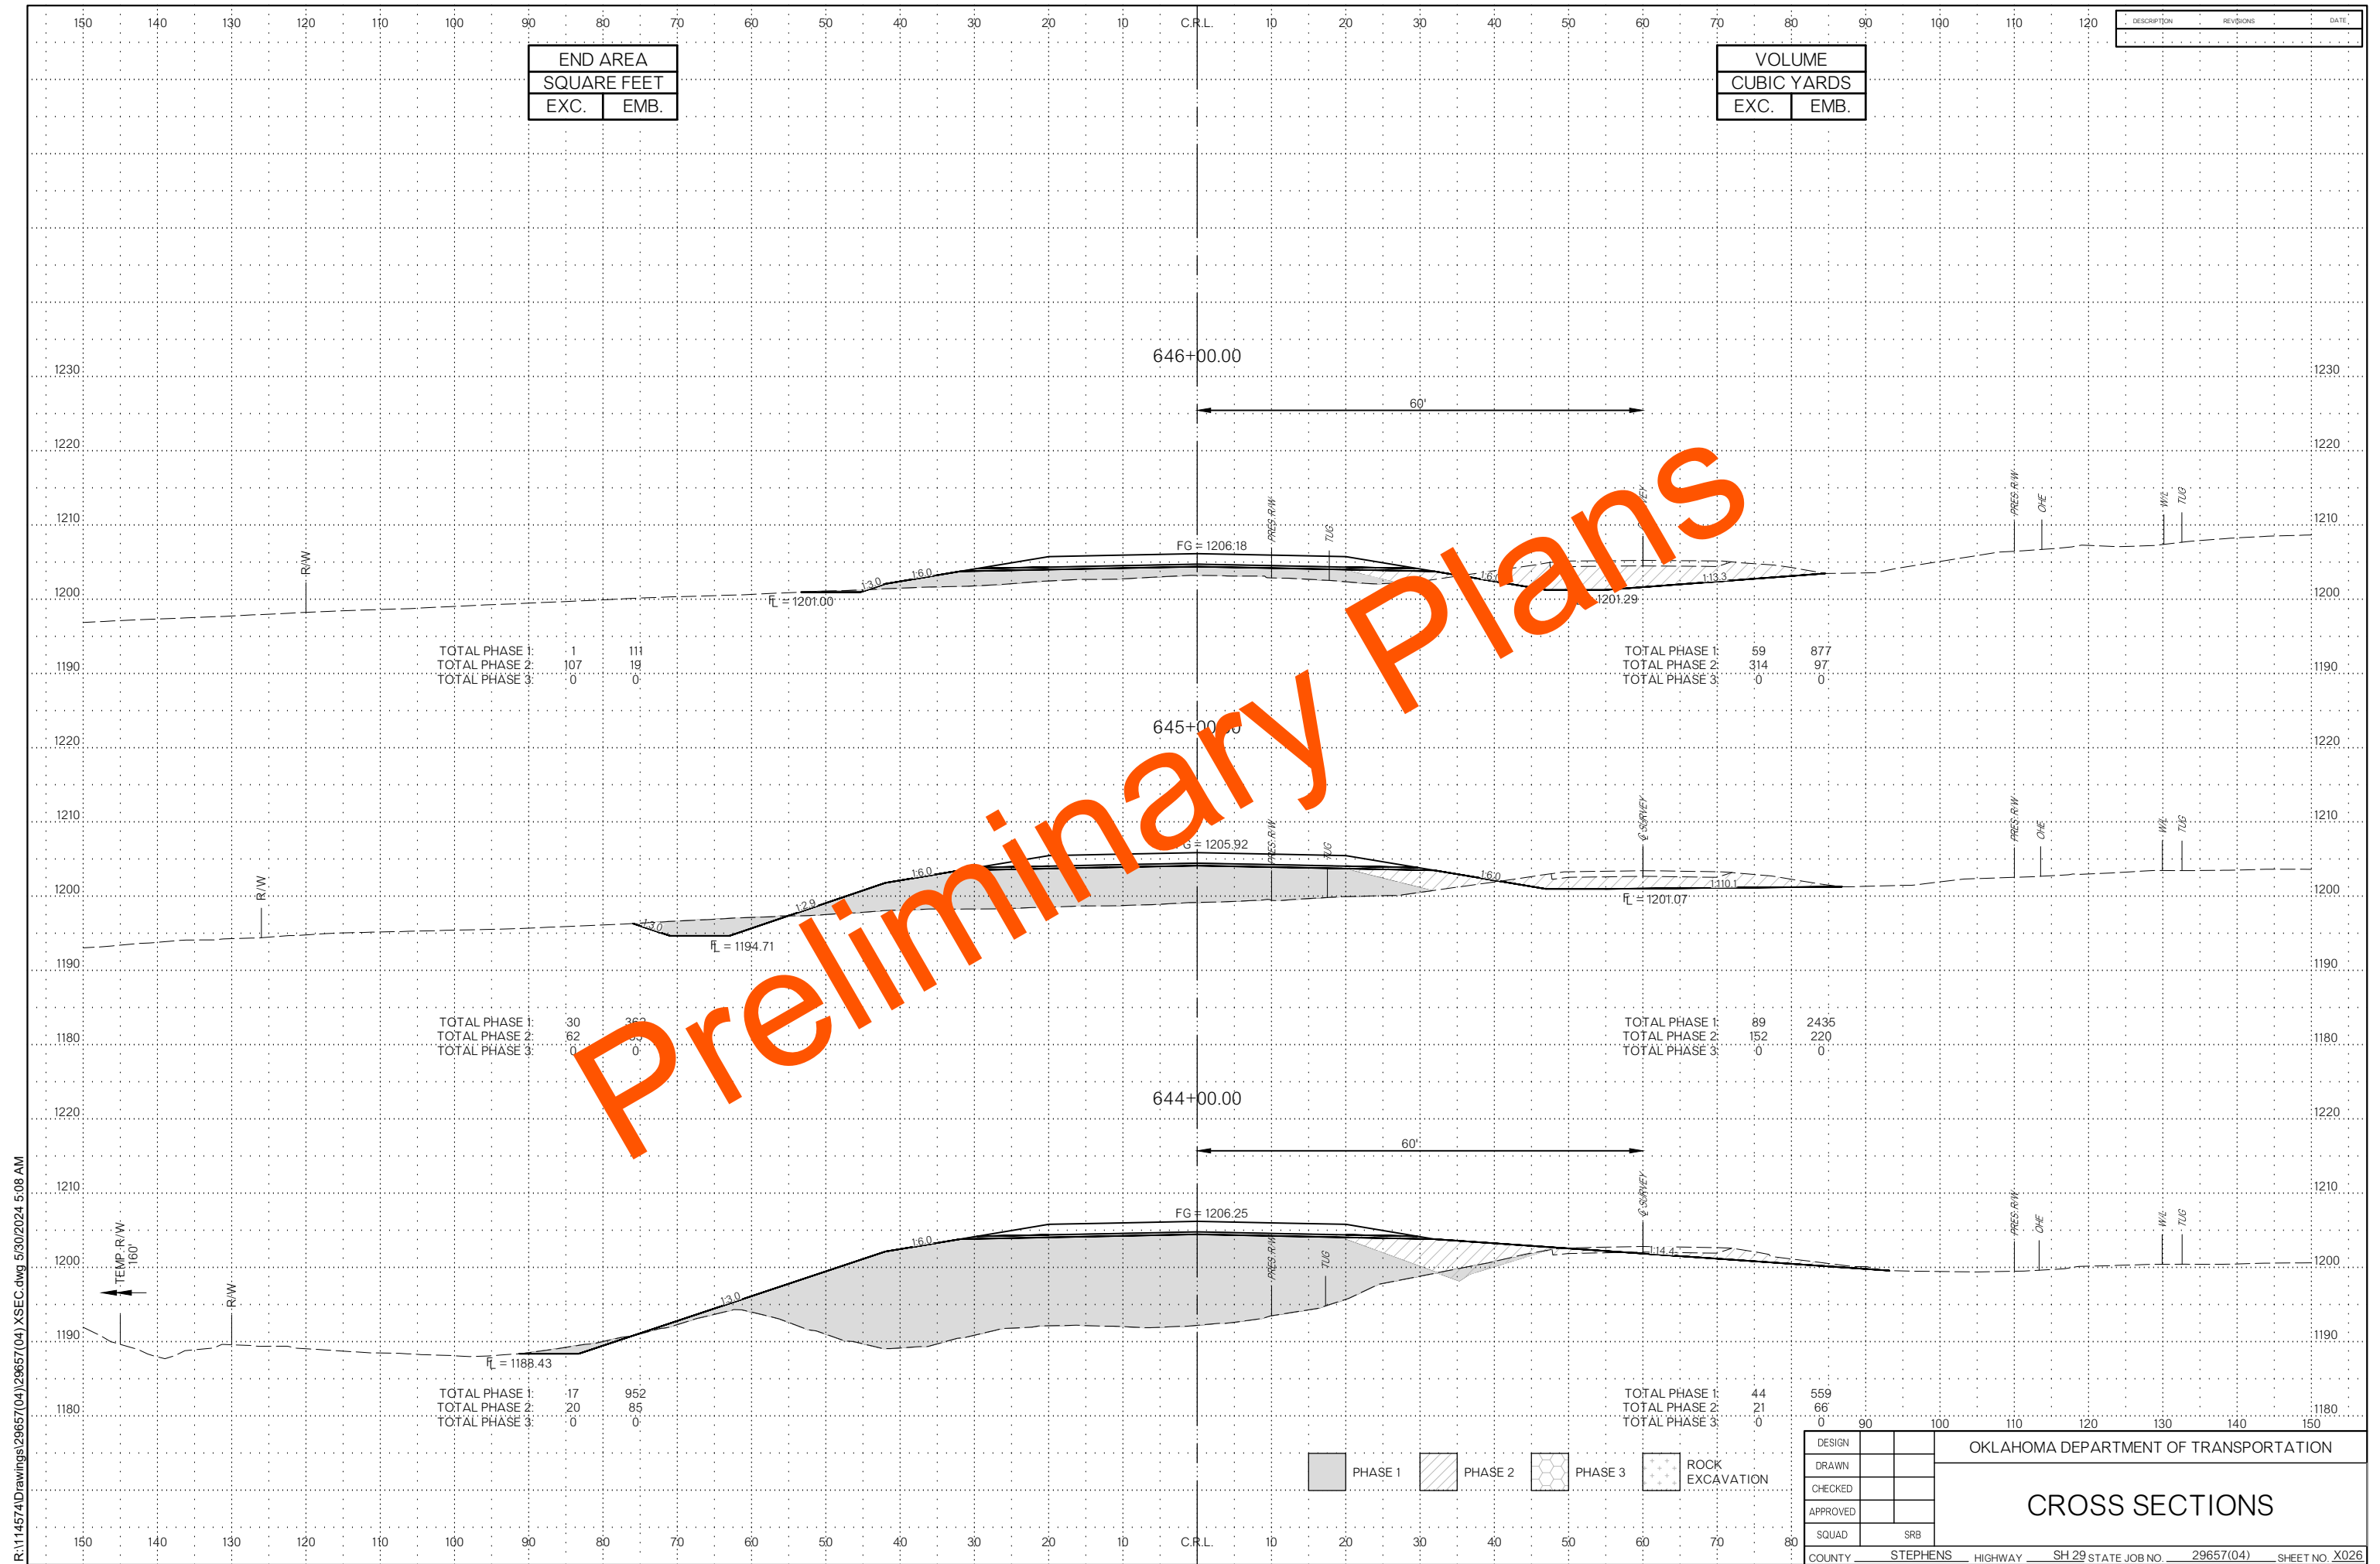

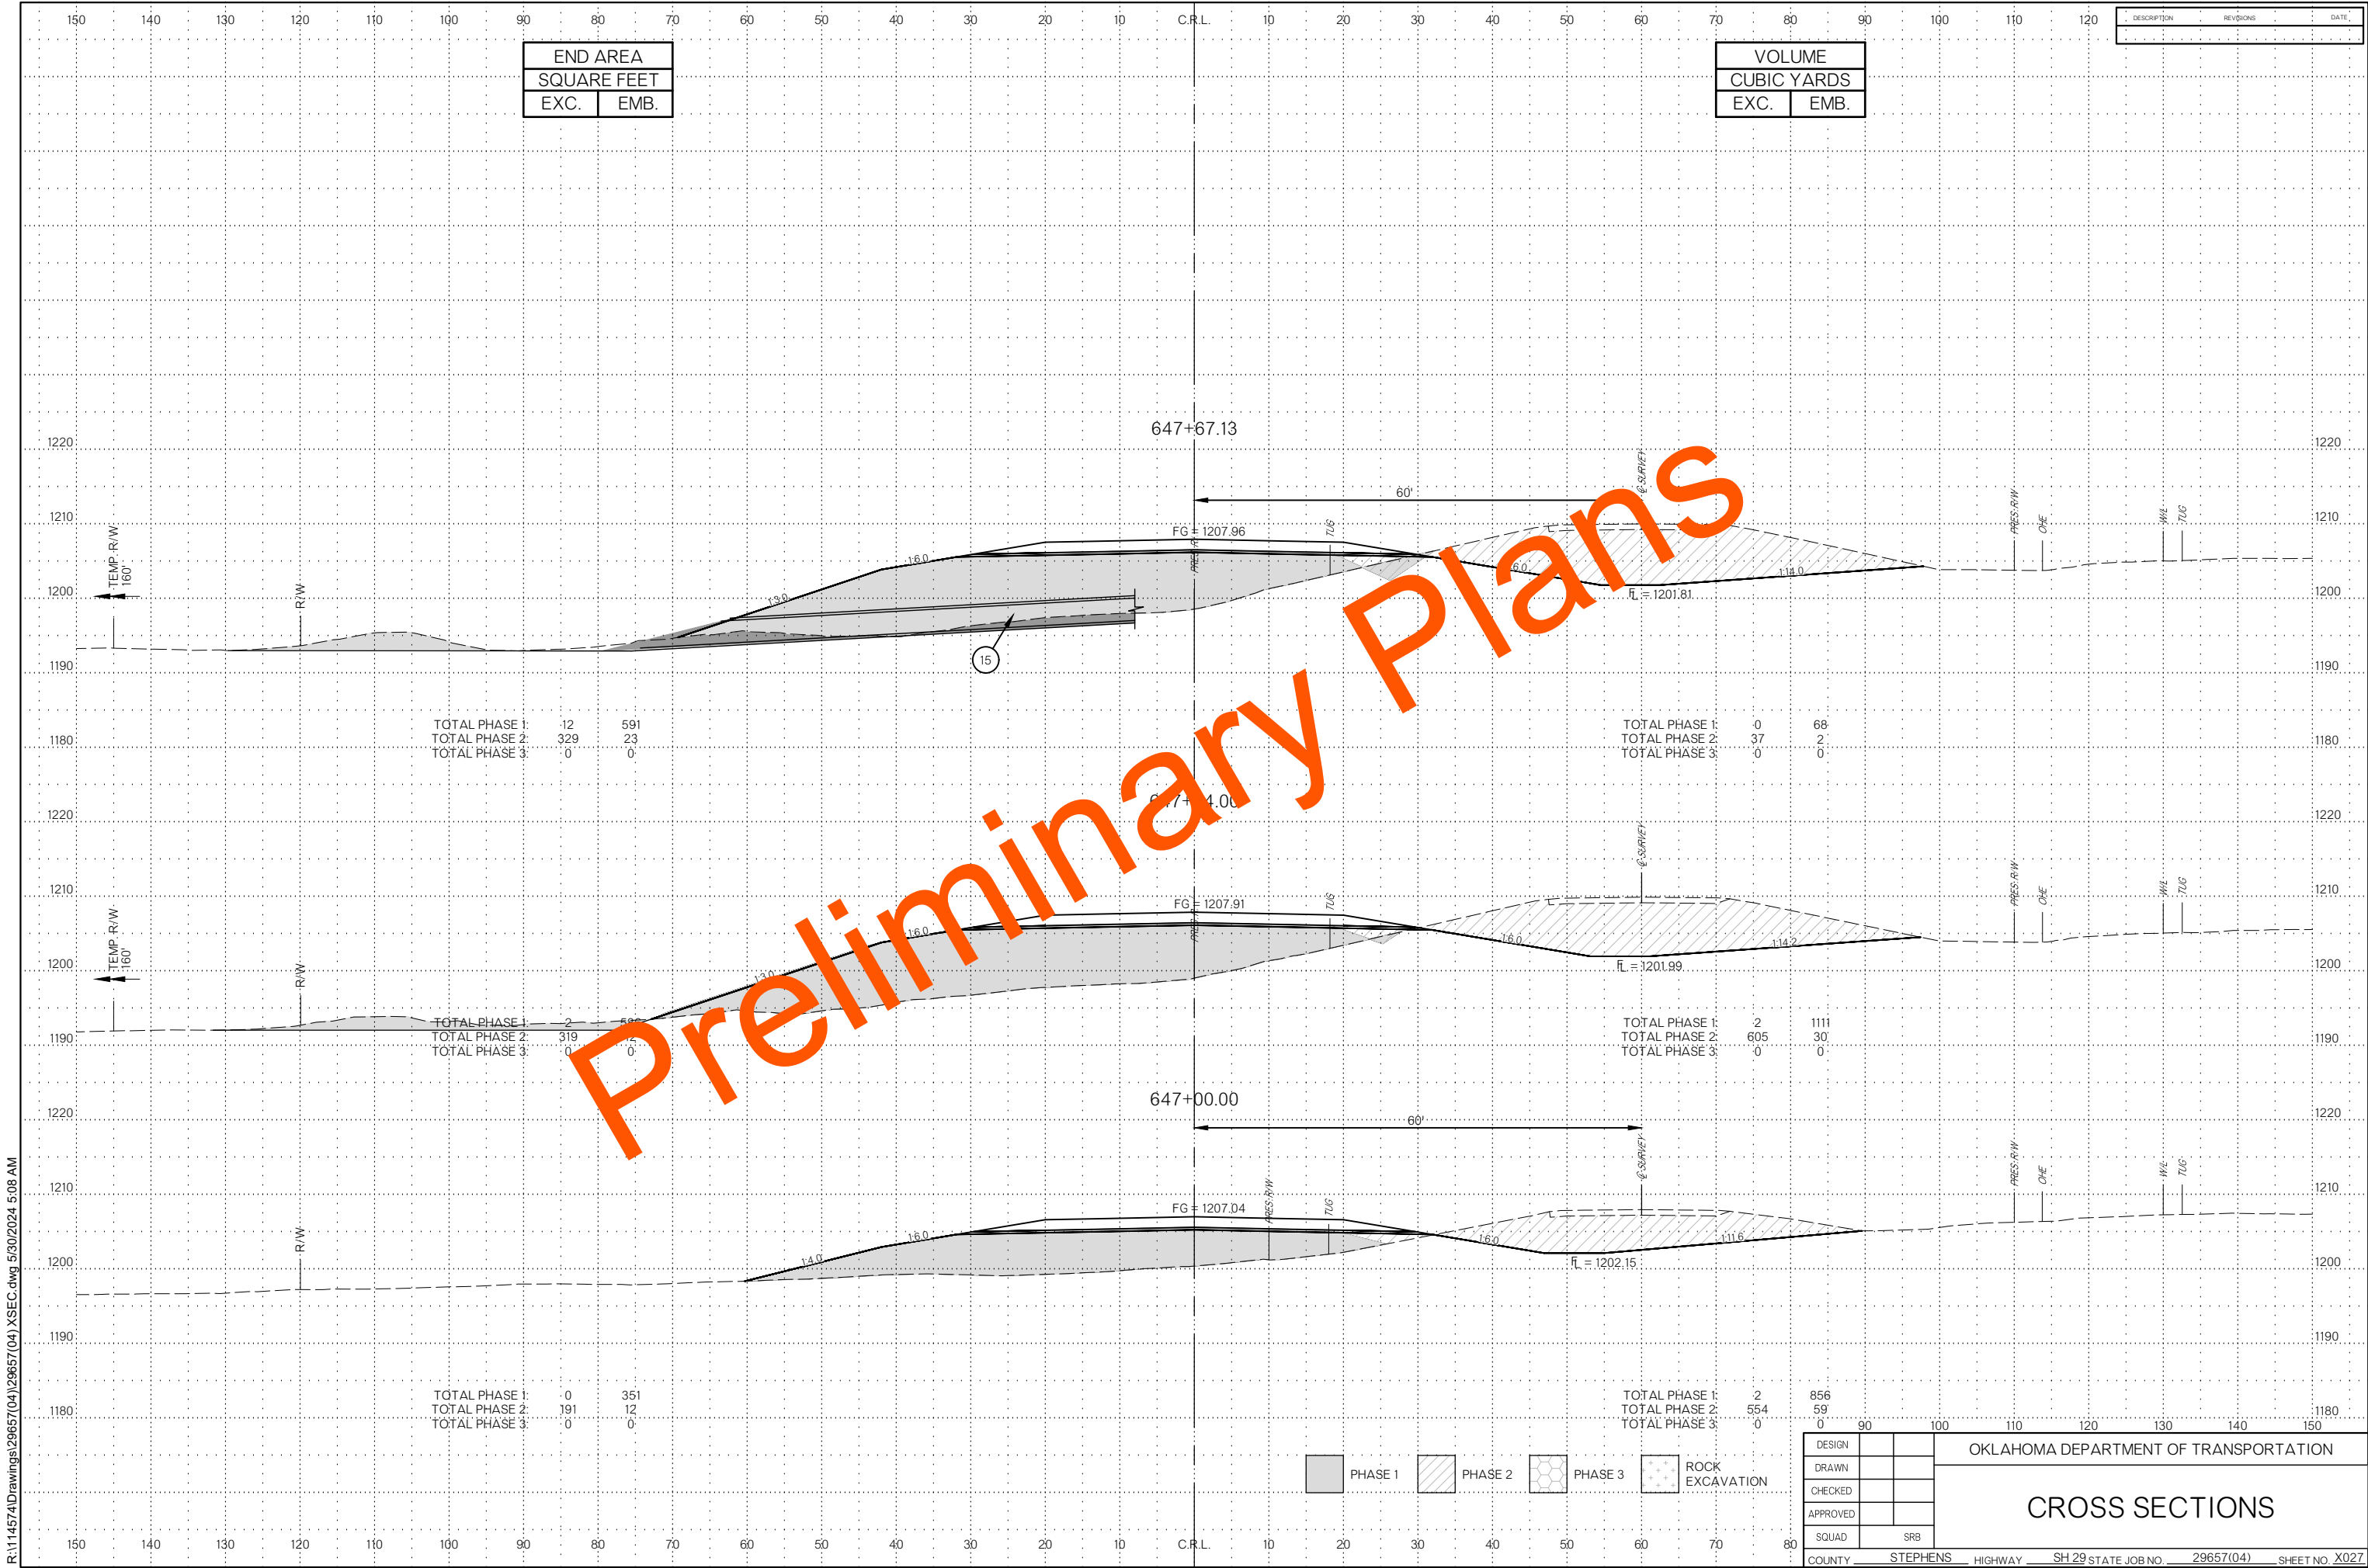



R:\114574\Drawings\29657(04)\XSEC.dwg 5/30/2024 5:08 AM

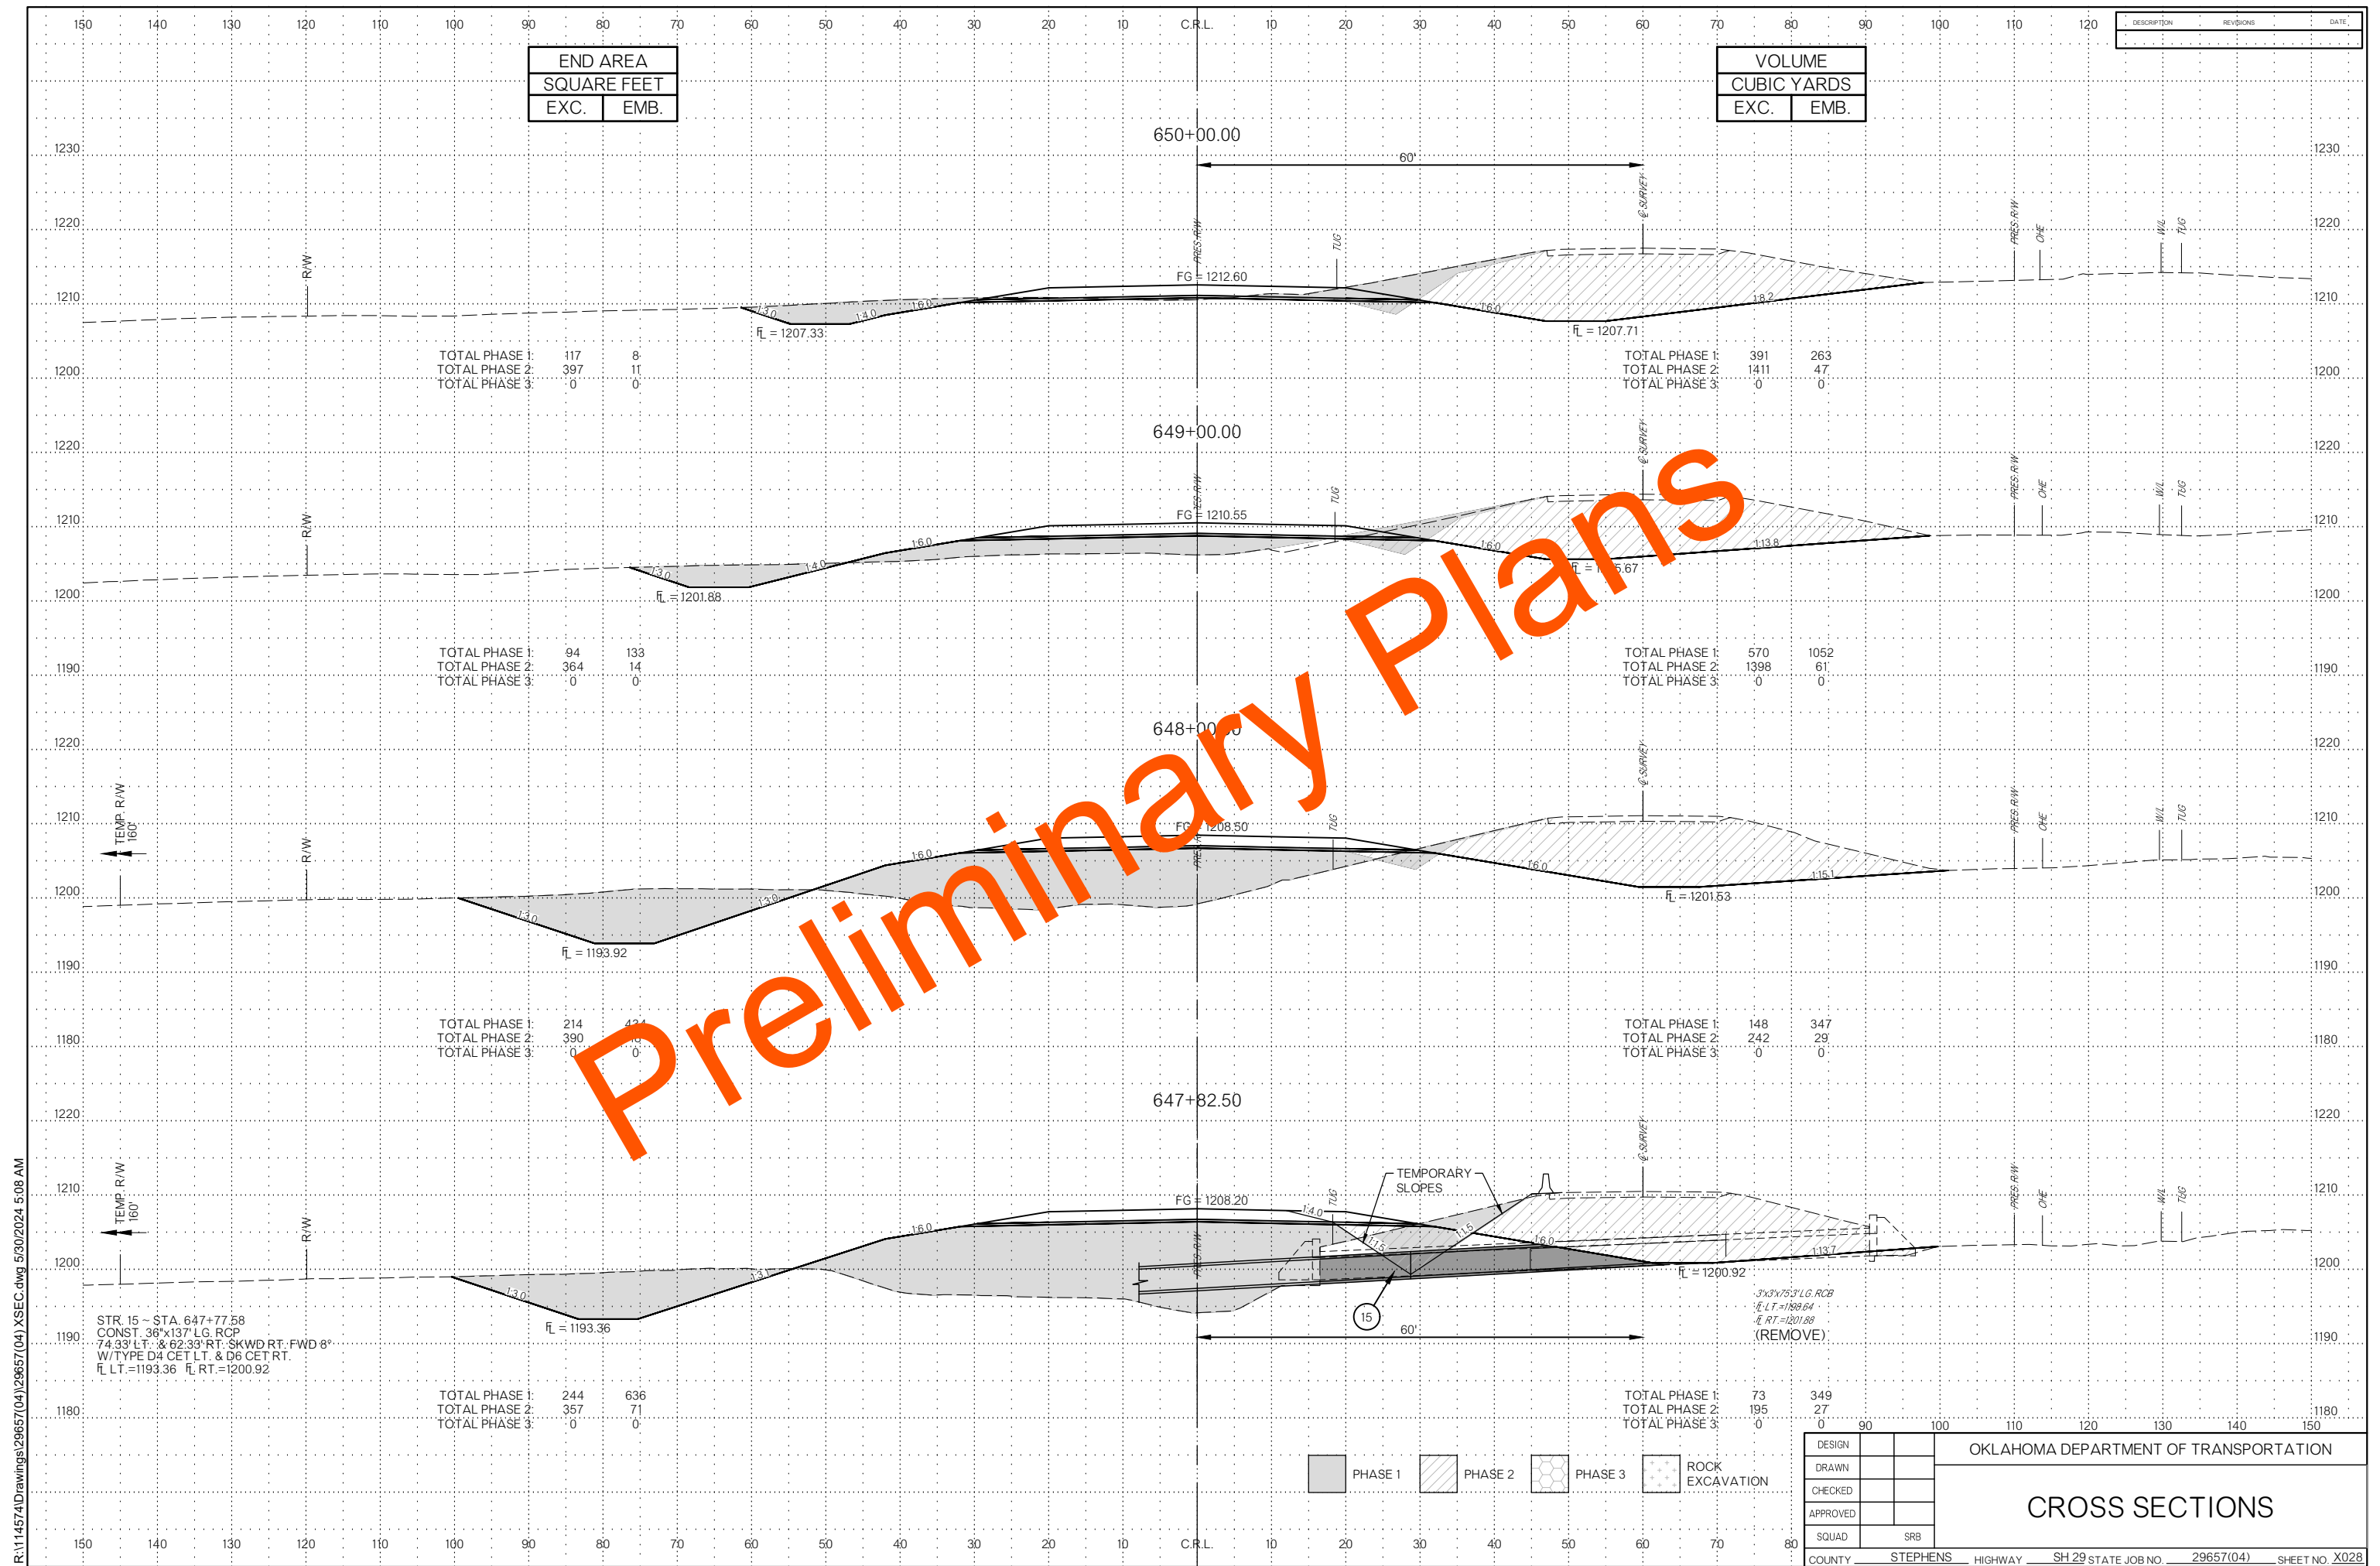


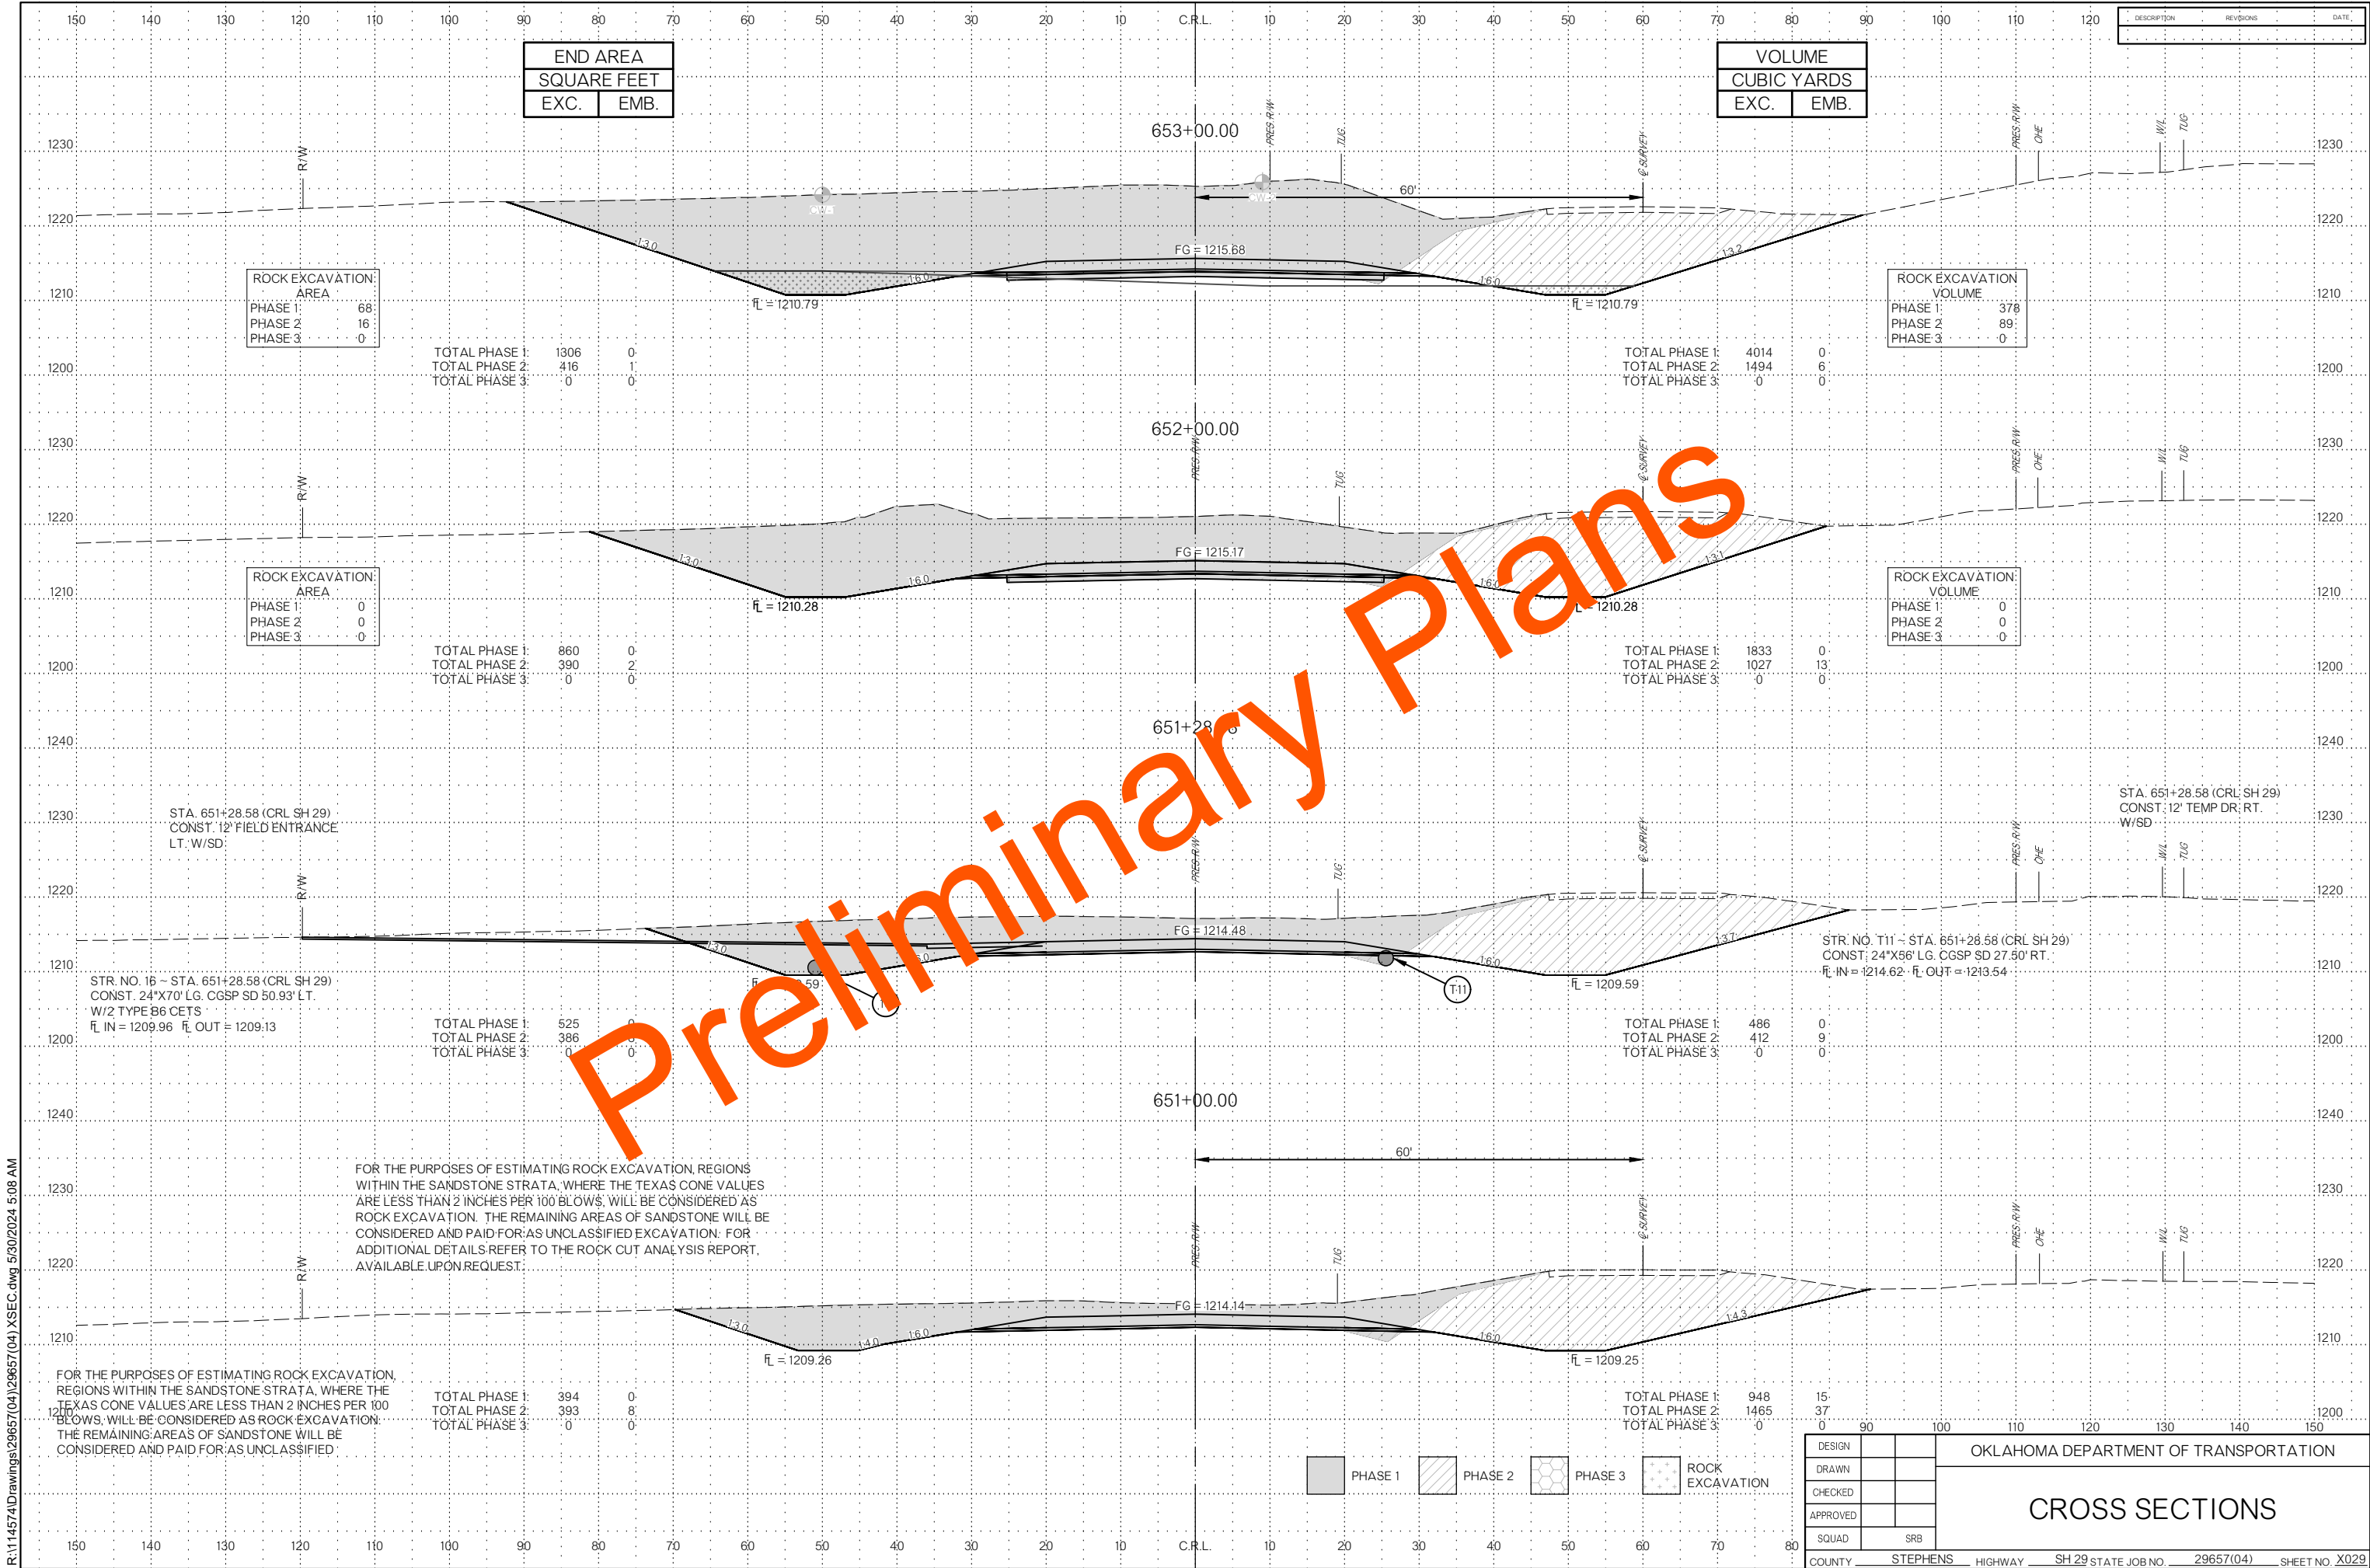


R:\114574\Drawings\29657(04)\29657(04).XSEC.dwg 5/30/2024 5:08 AM

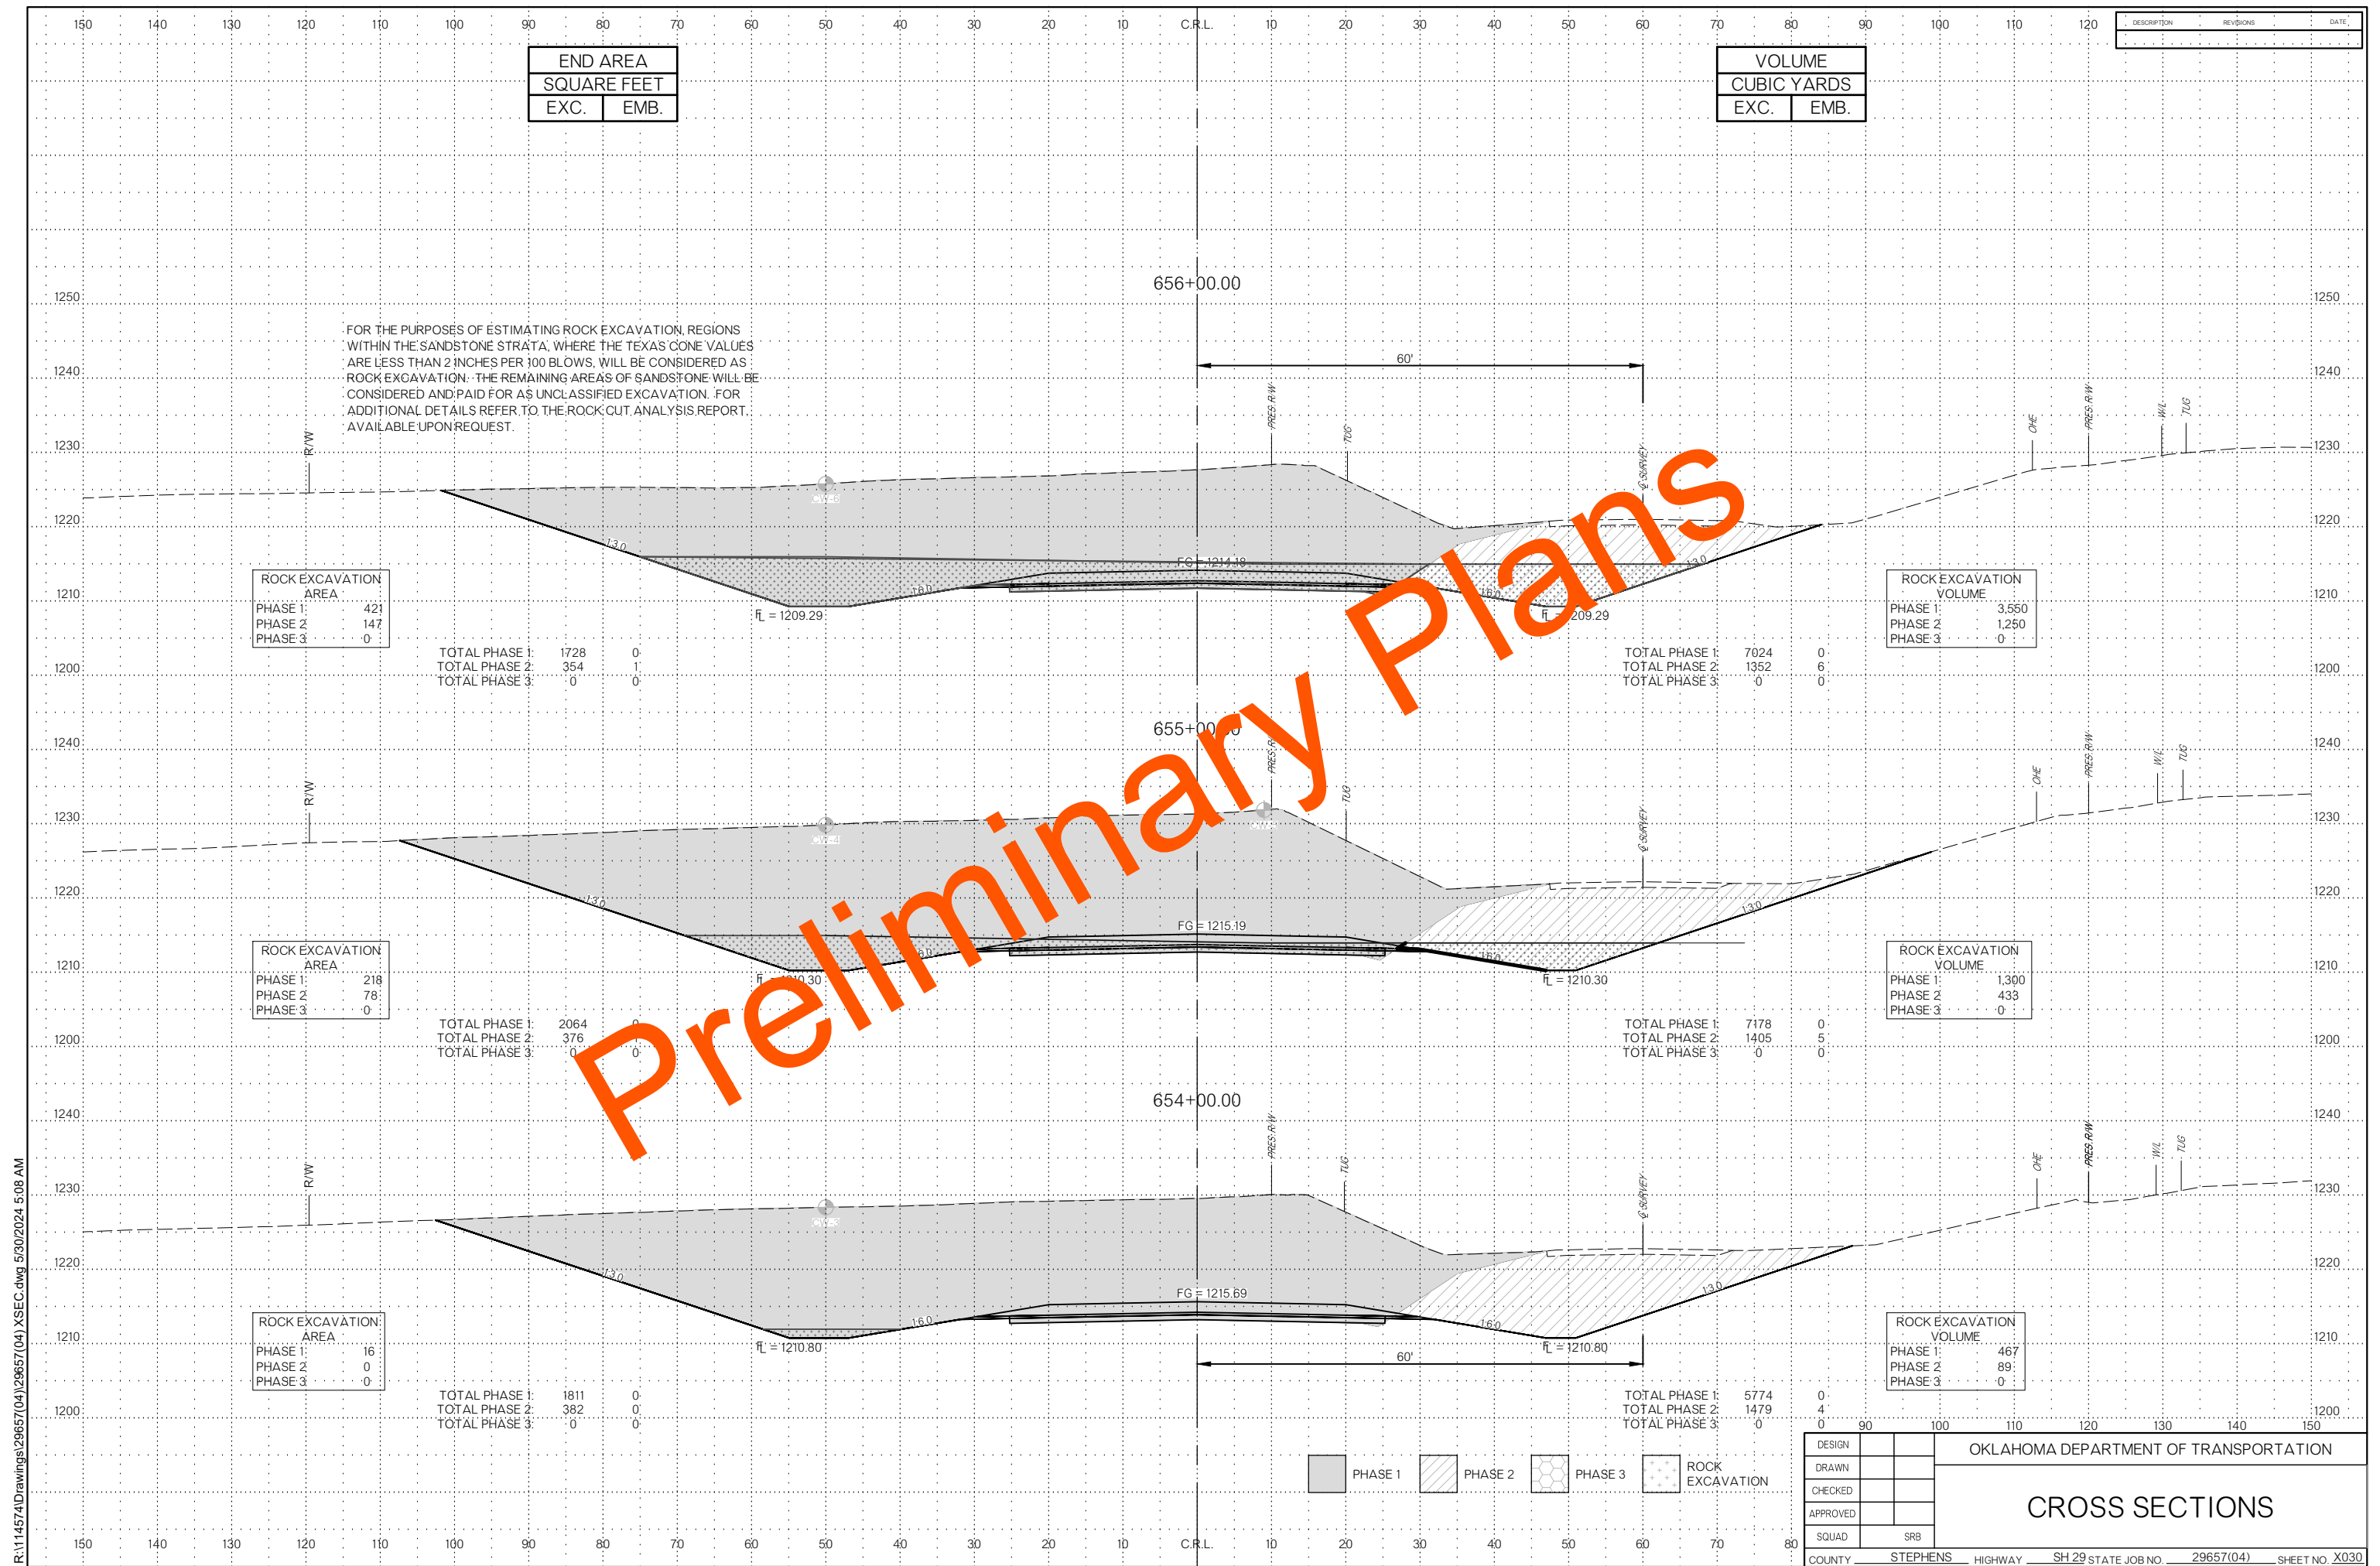

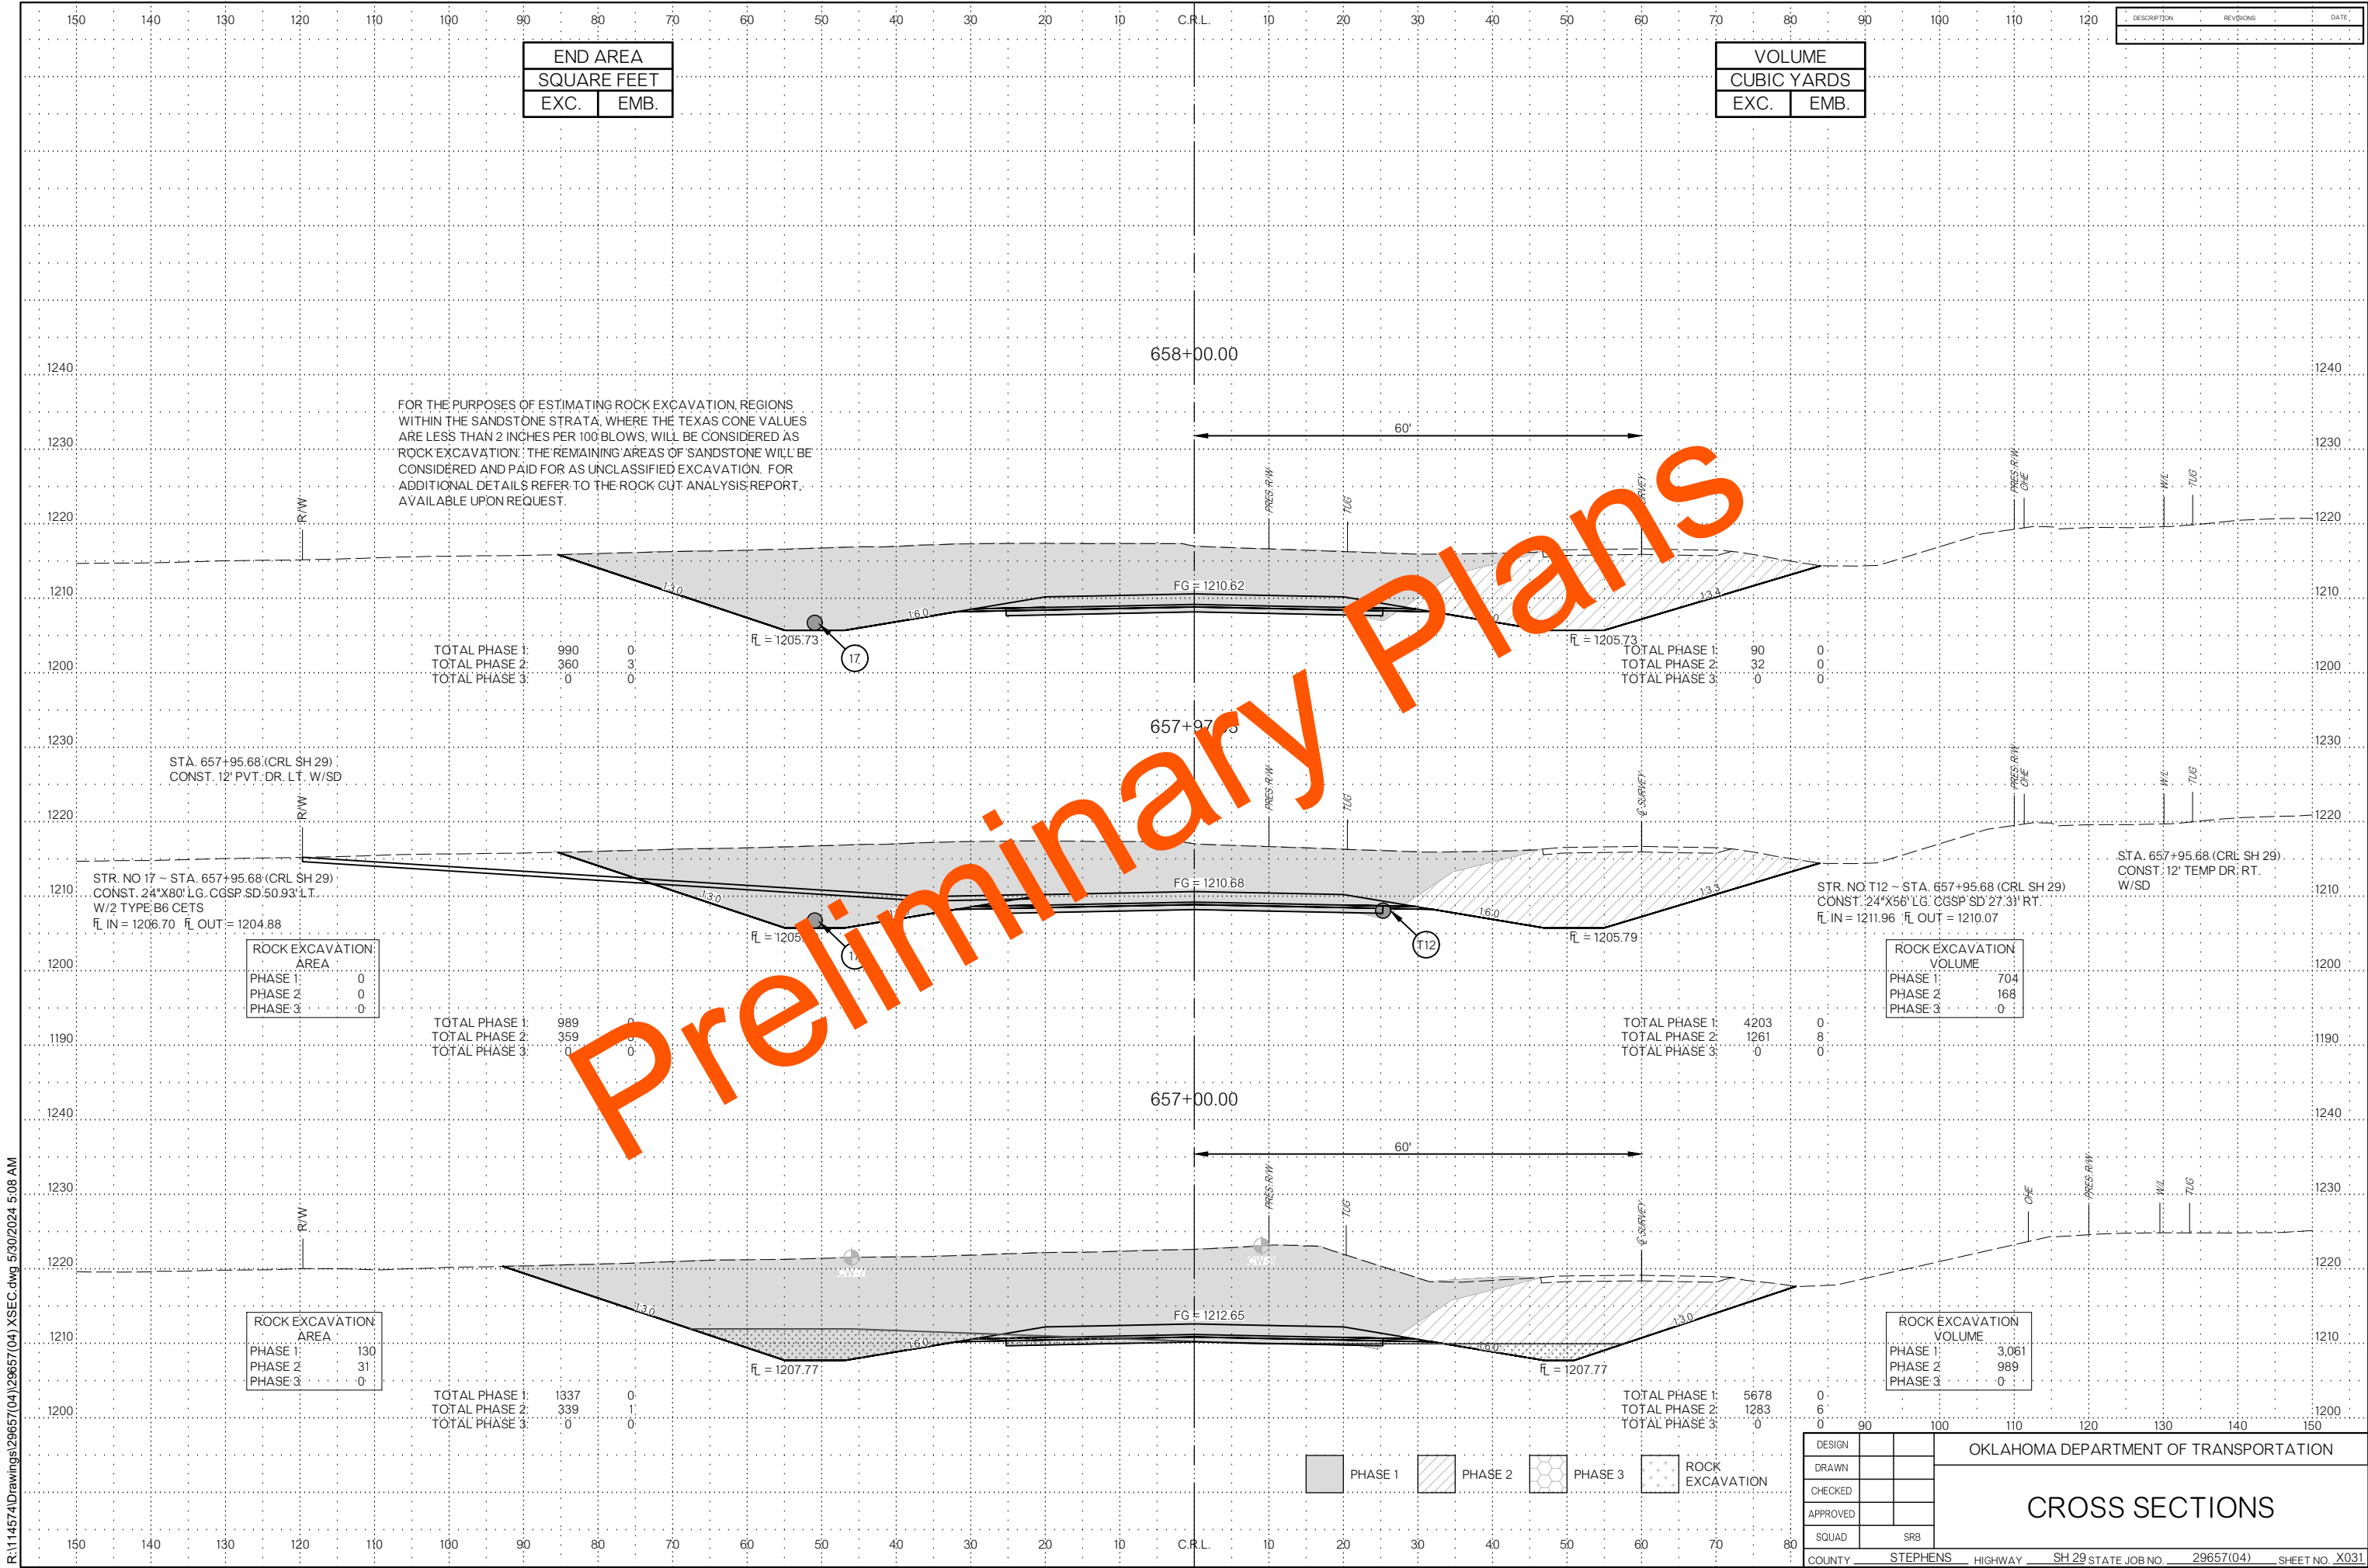

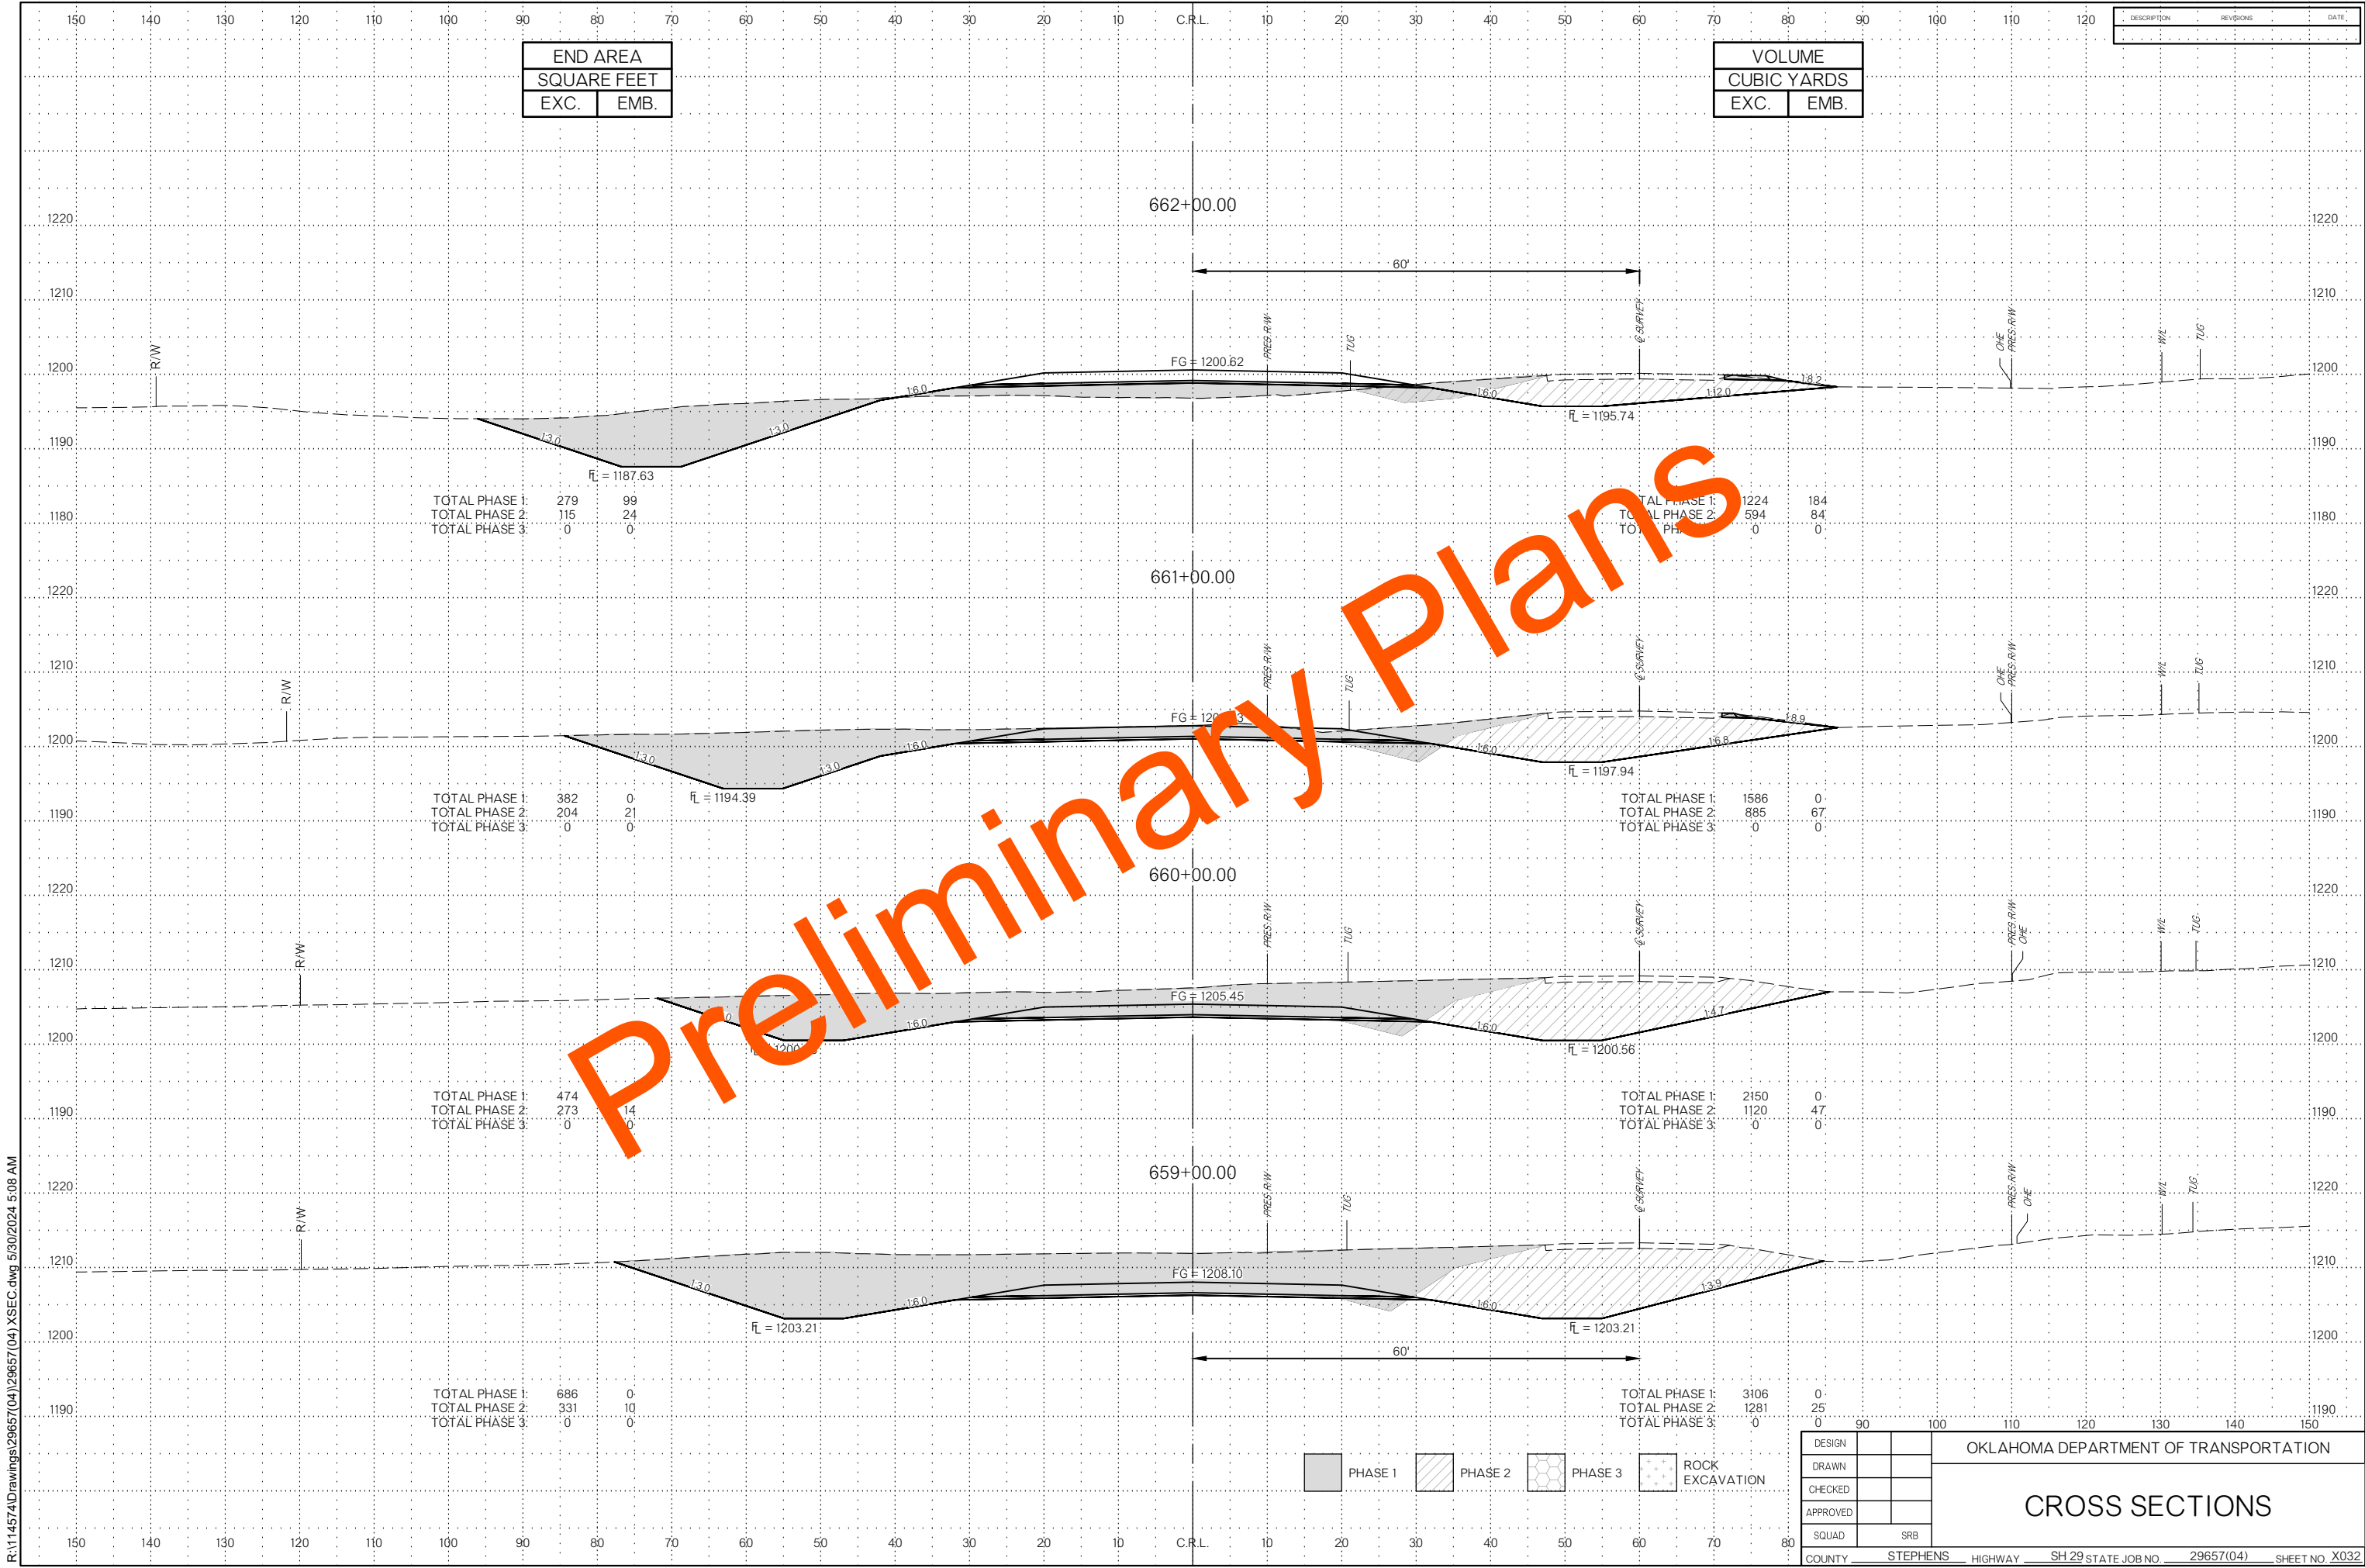

R:\114574\Drawings\29657(04)\XSEC.dwg 5/30/2024 5:08 AM

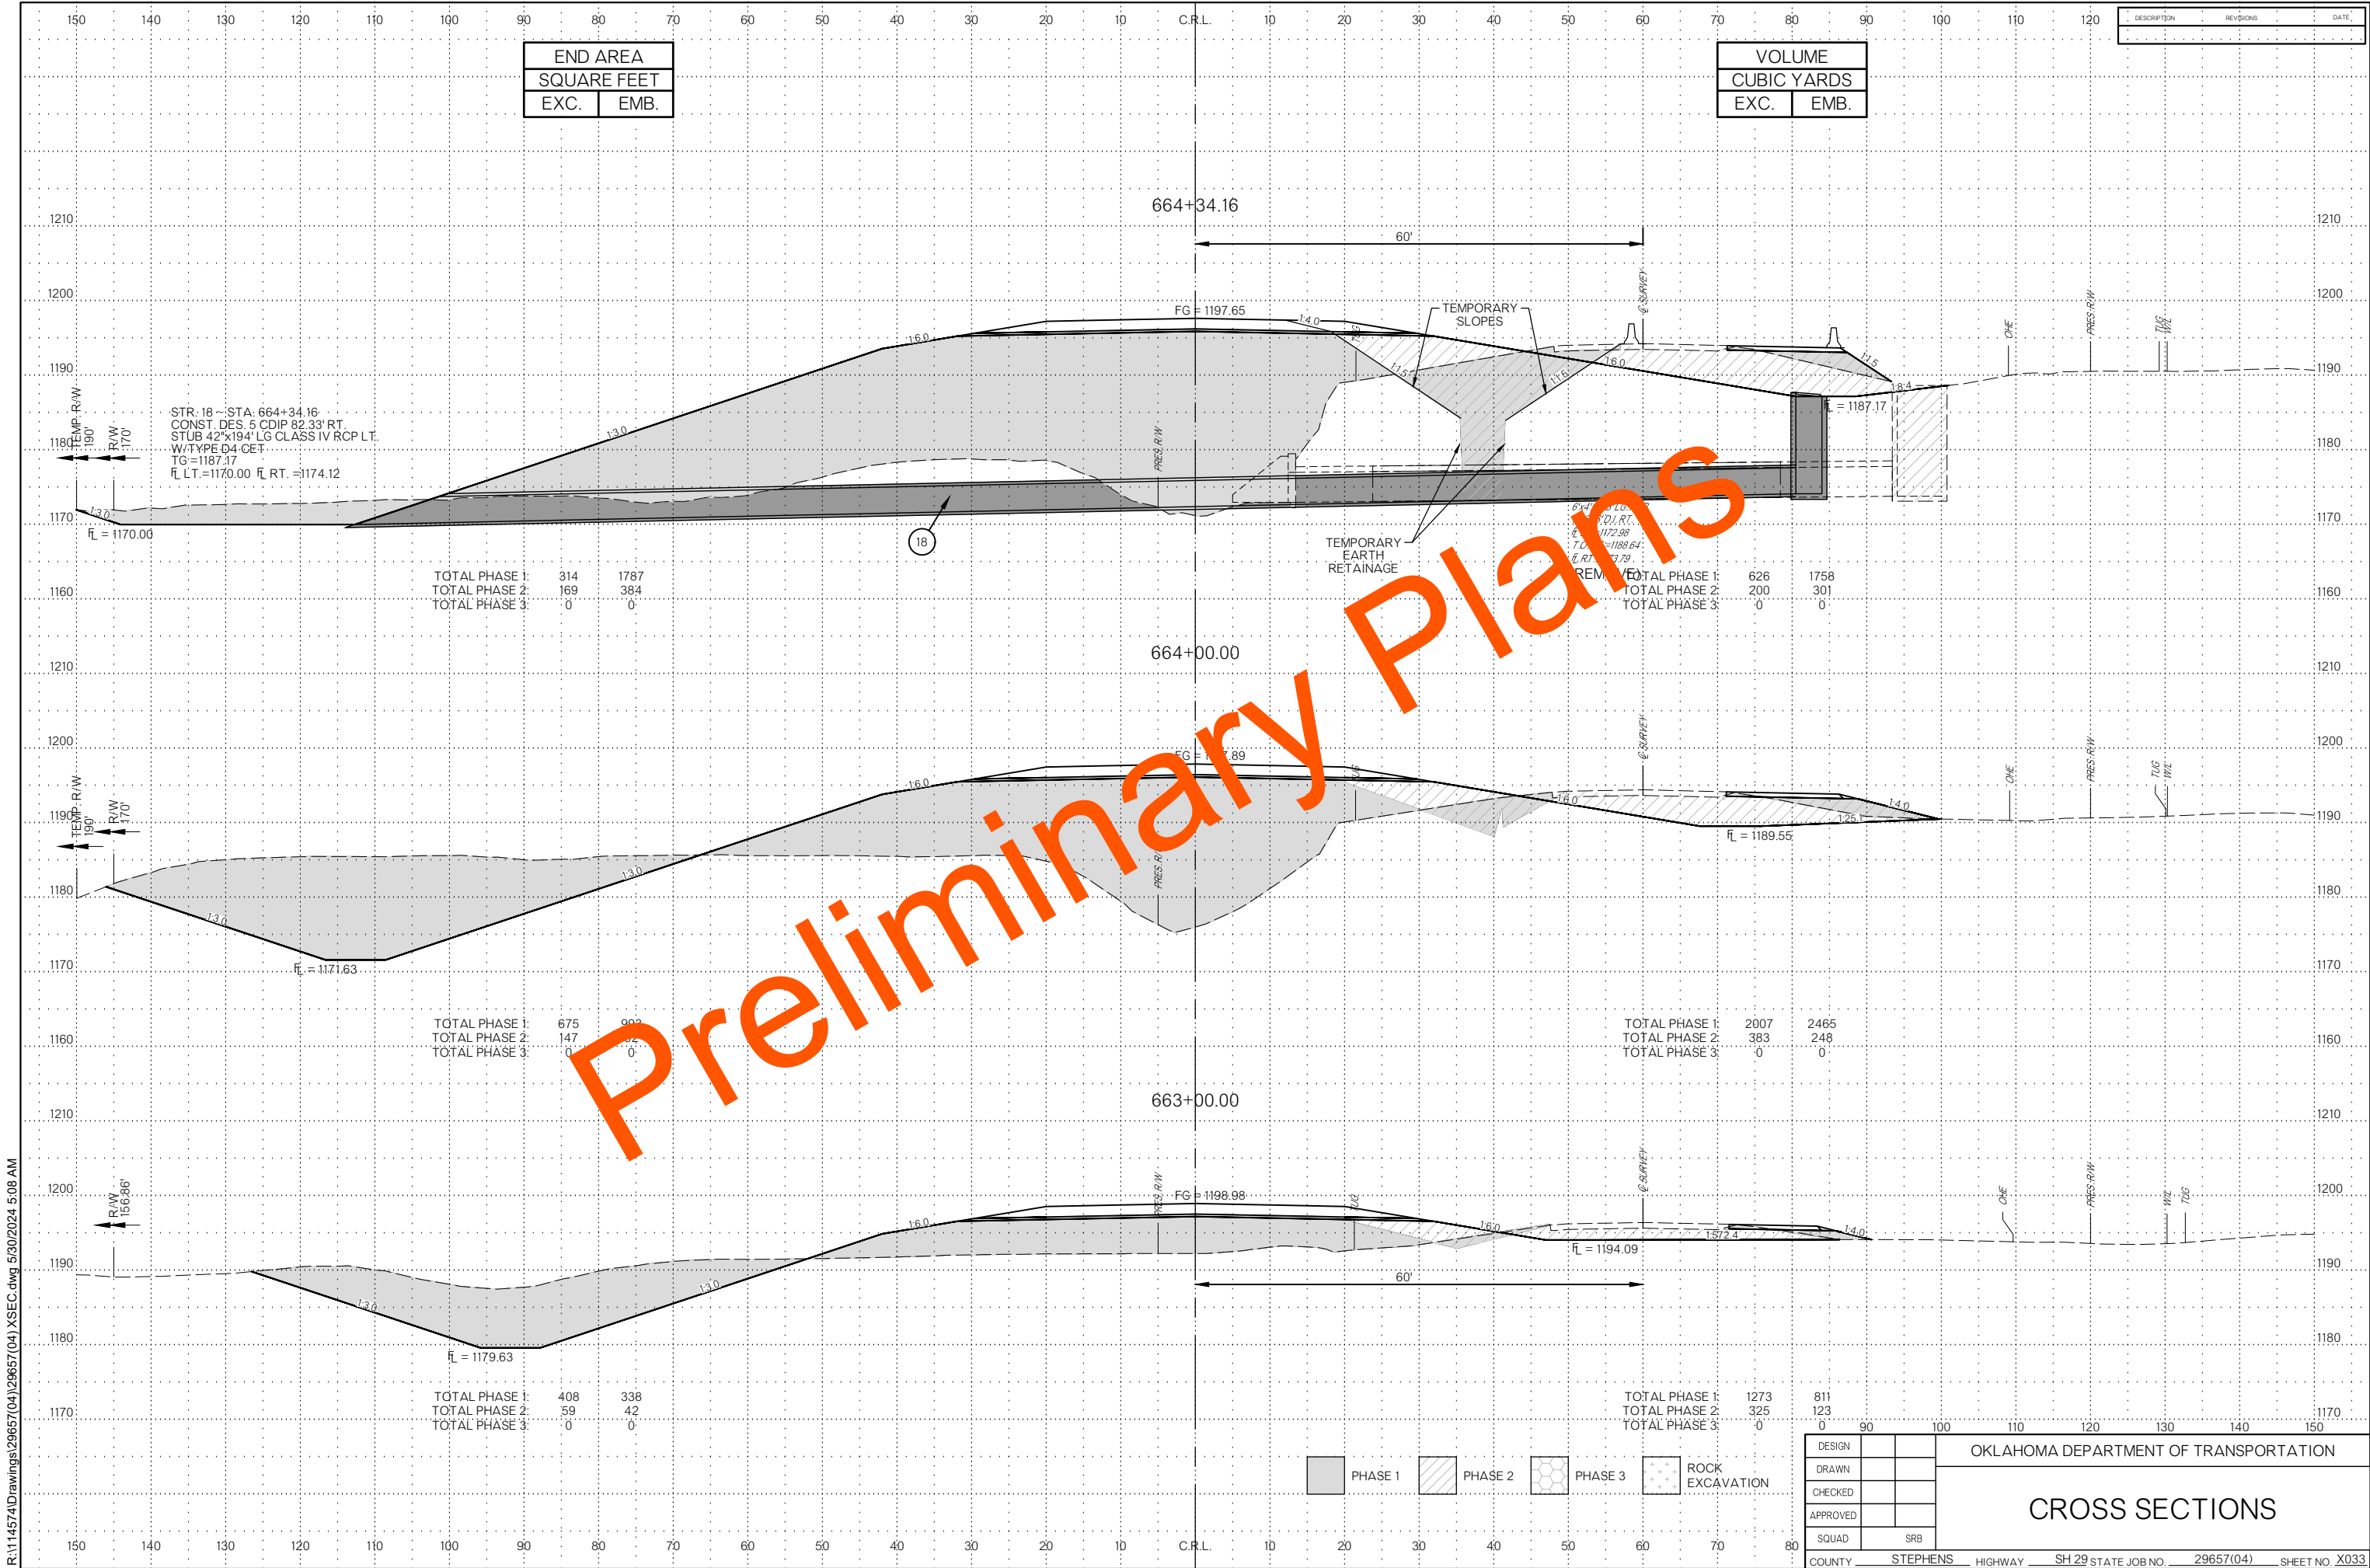

END AREA	
SQUARE FEET	
EXC.	EMB.

VOLUME	
CUBIC YARDS	
EXC.	EMB.

DESCRIPTION	REVISIONS	DATE
-------------	-----------	------

TOTAL PHASE 1:	314	1787
TOTAL PHASE 2:	169	384
TOTAL PHASE 3:	0	0

TOTAL PHASE 1:	626	1758
TOTAL PHASE 2:	200	301
TOTAL PHASE 3:	0	0

TOTAL PHASE 1:	675	993
TOTAL PHASE 2:	147	32
TOTAL PHASE 3:	0	0

TOTAL PHASE 1:	2007	2465
TOTAL PHASE 2:	383	248
TOTAL PHASE 3:	0	0

TOTAL PHASE 1:	408	338
TOTAL PHASE 2:	59	42
TOTAL PHASE 3:	0	0


TOTAL PHASE 1:	1273	811
TOTAL PHASE 2:	325	123
TOTAL PHASE 3:	0	0


PHASE 1	PHASE 2	PHASE 3	ROCK EXCAVATION
---------	---------	---------	-----------------


DESIGN	
DRAWN	
CHECKED	
APPROVED	
SQUAD	SRB


OKLAHOMA DEPARTMENT OF TRANSPORTATION

CROSS SECTIONS

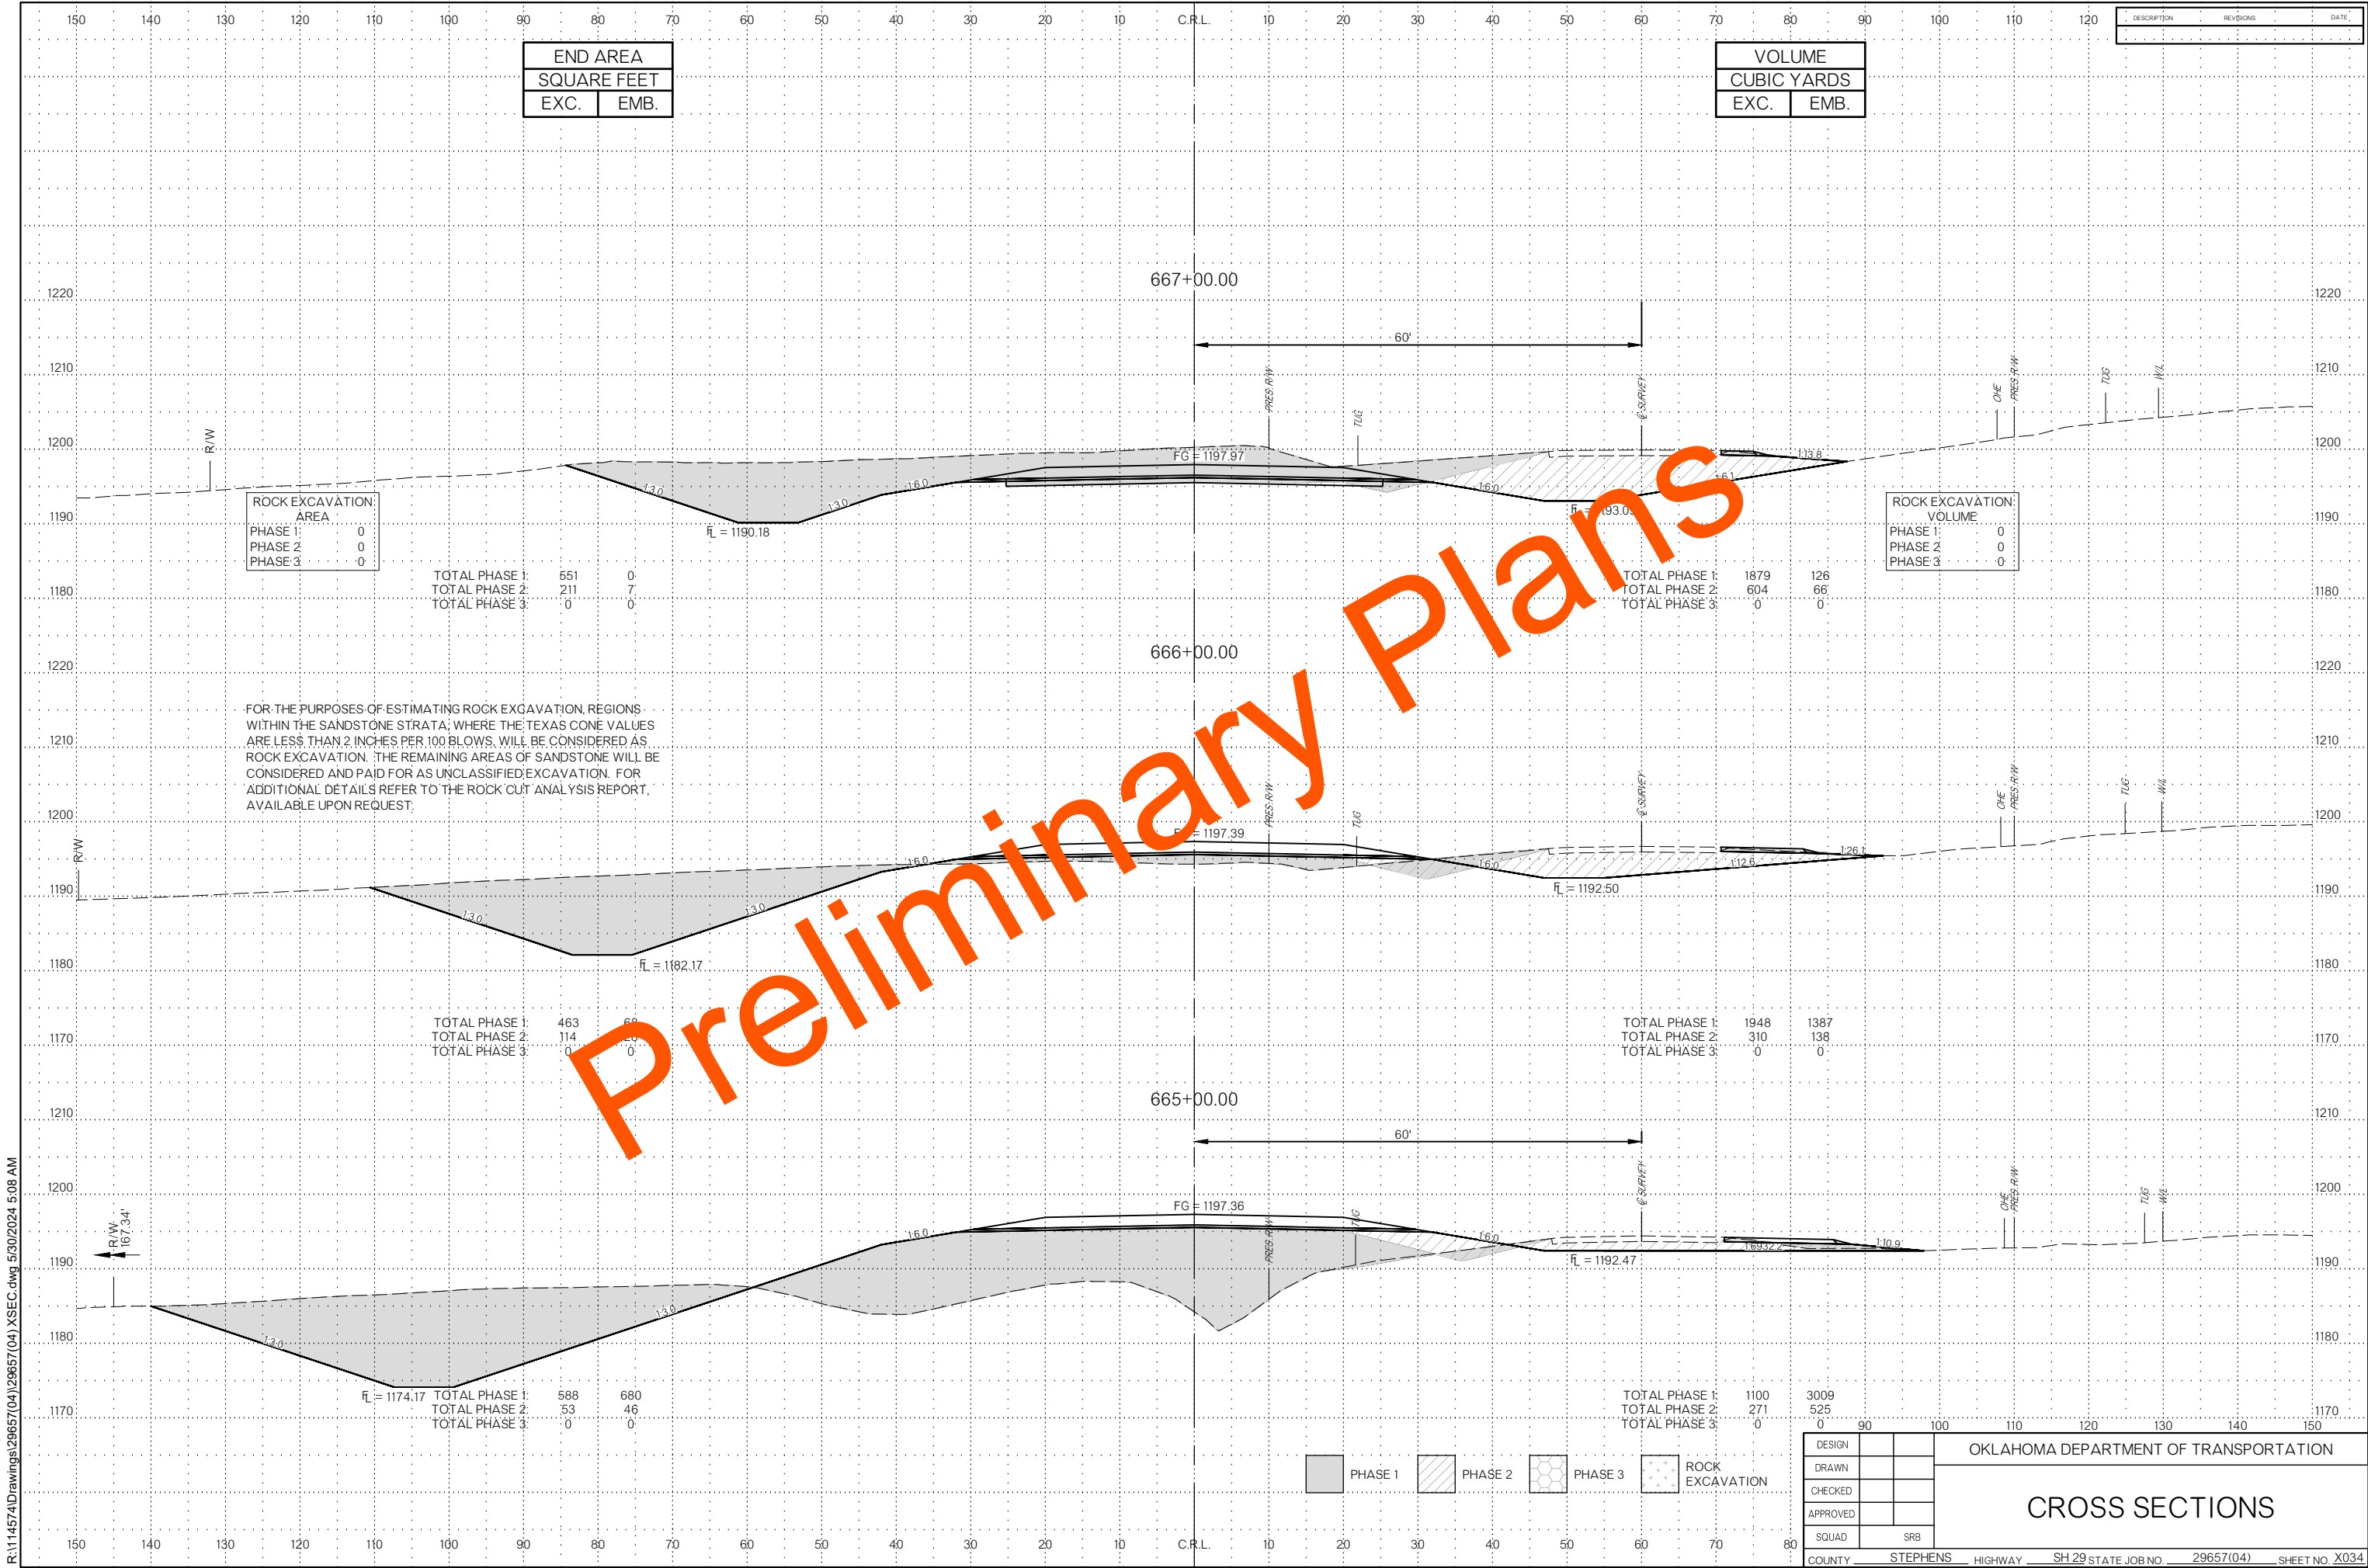


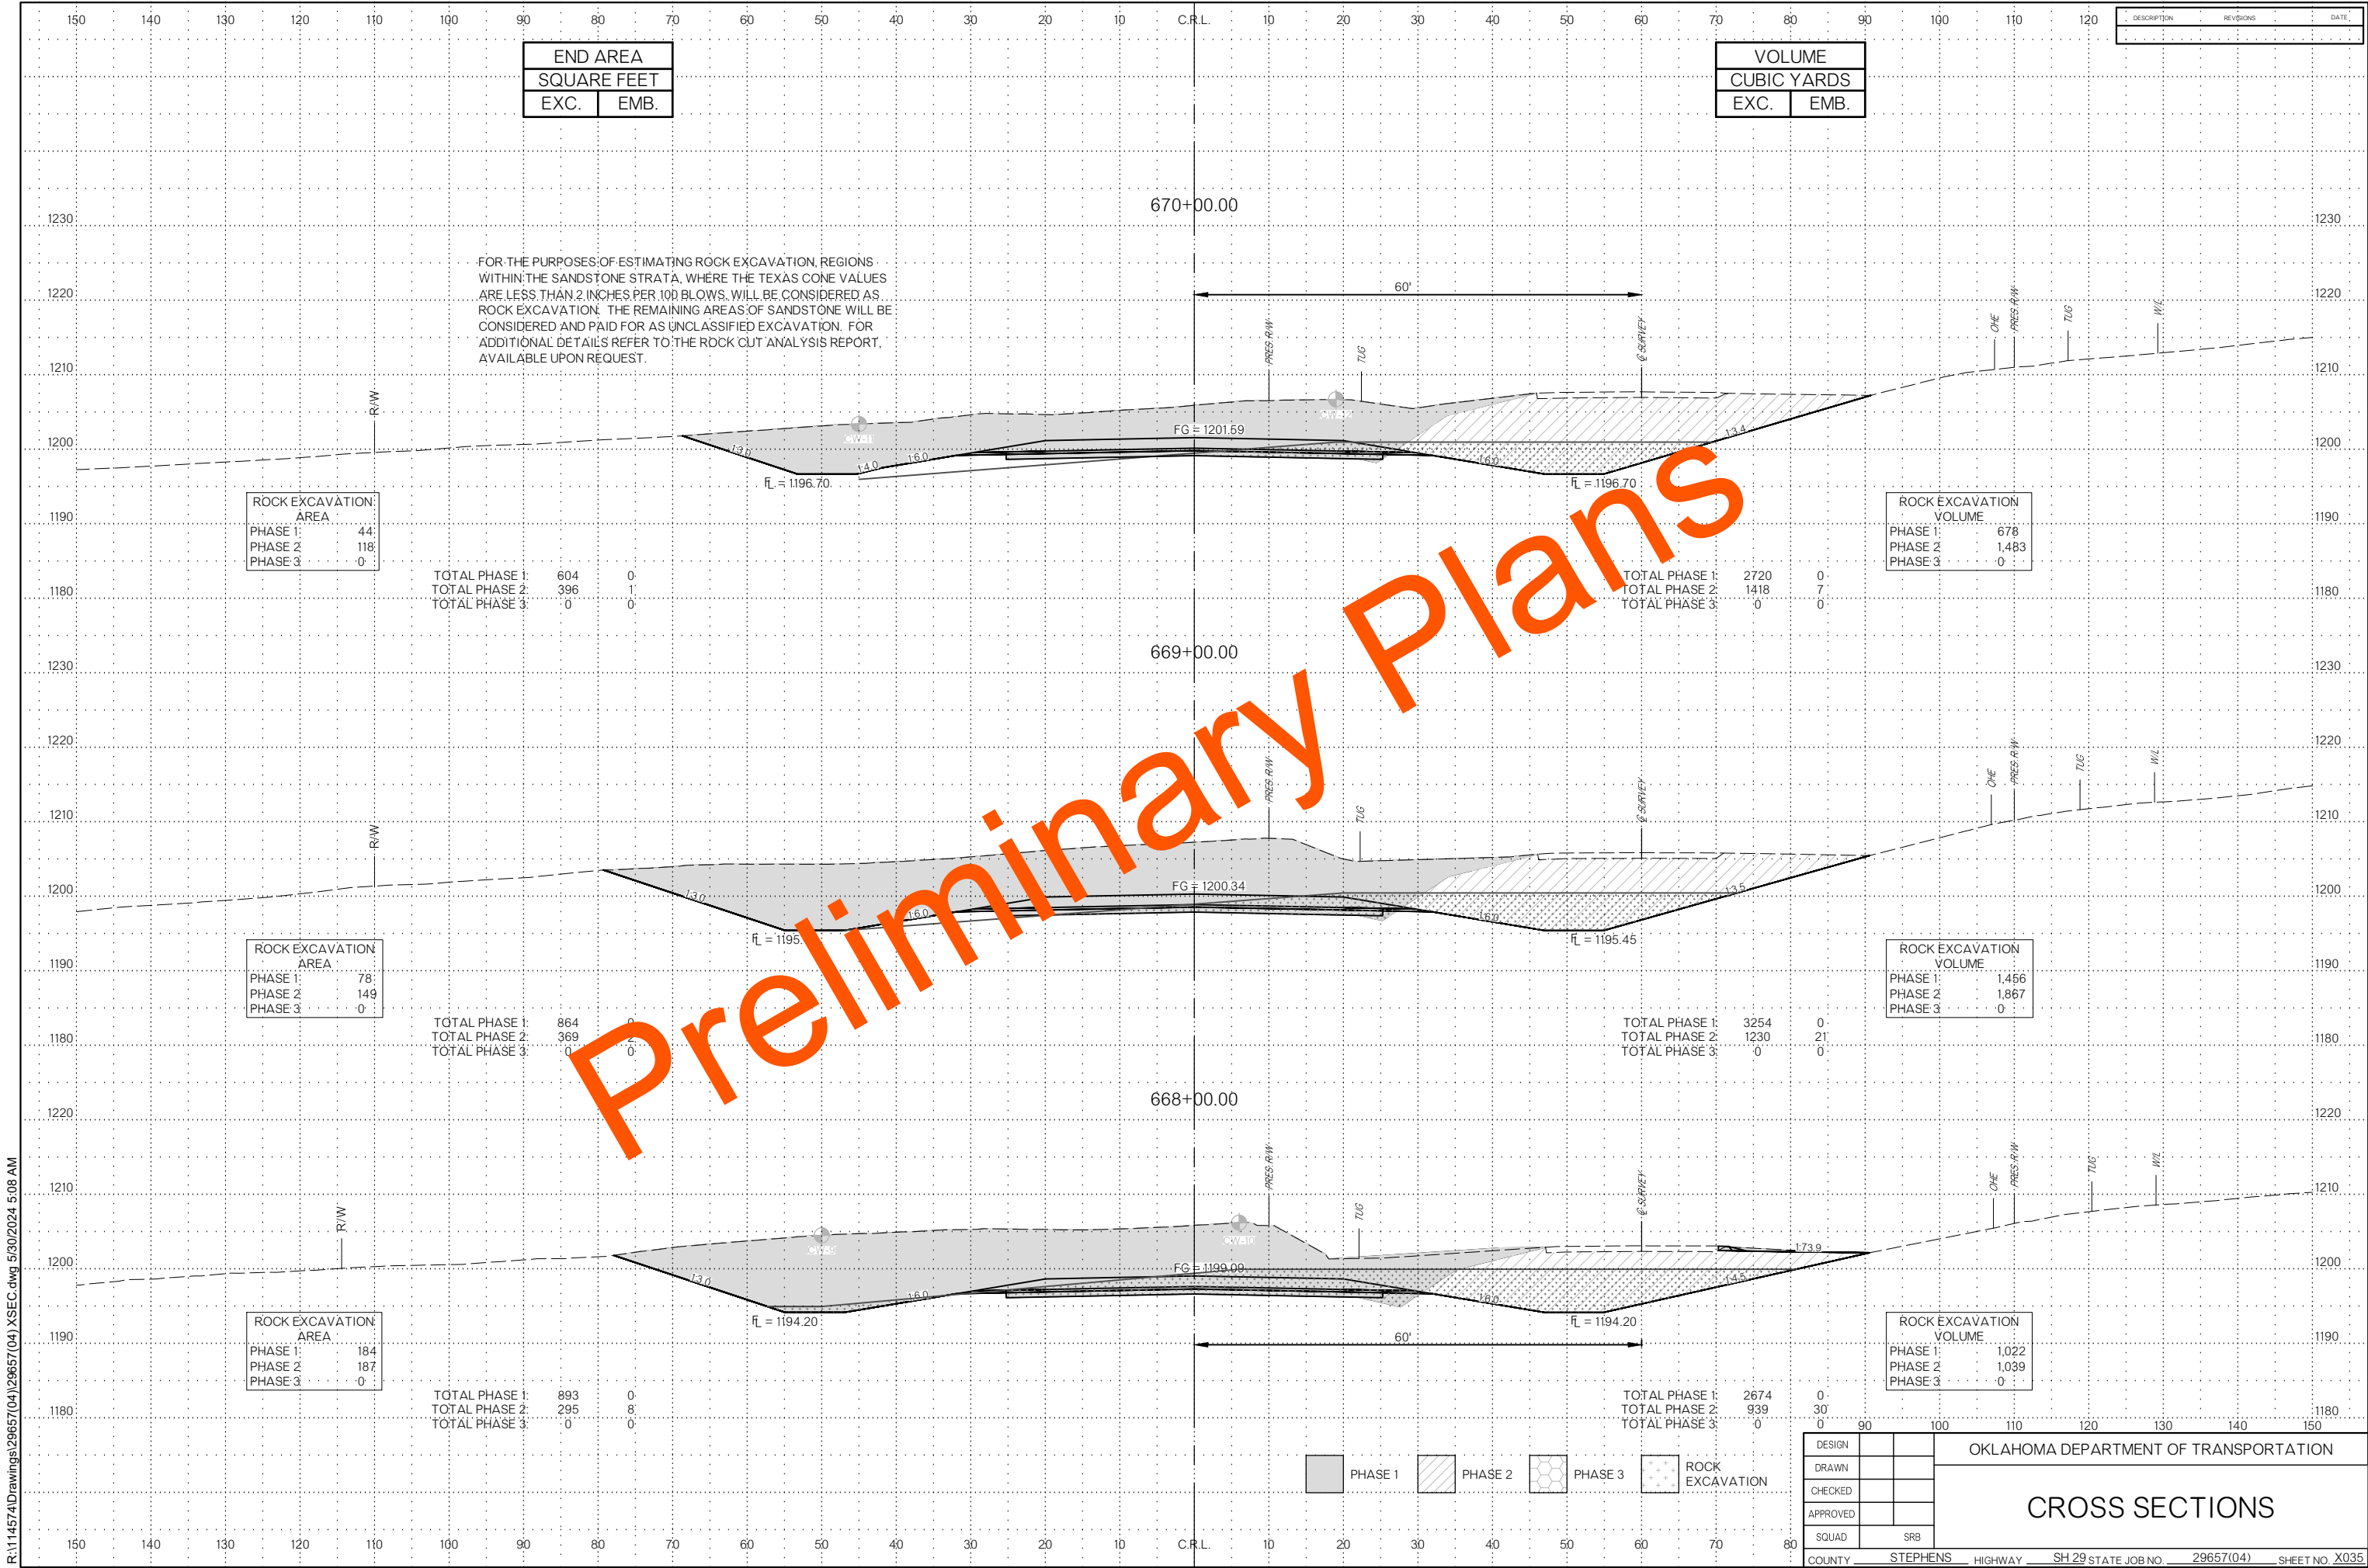


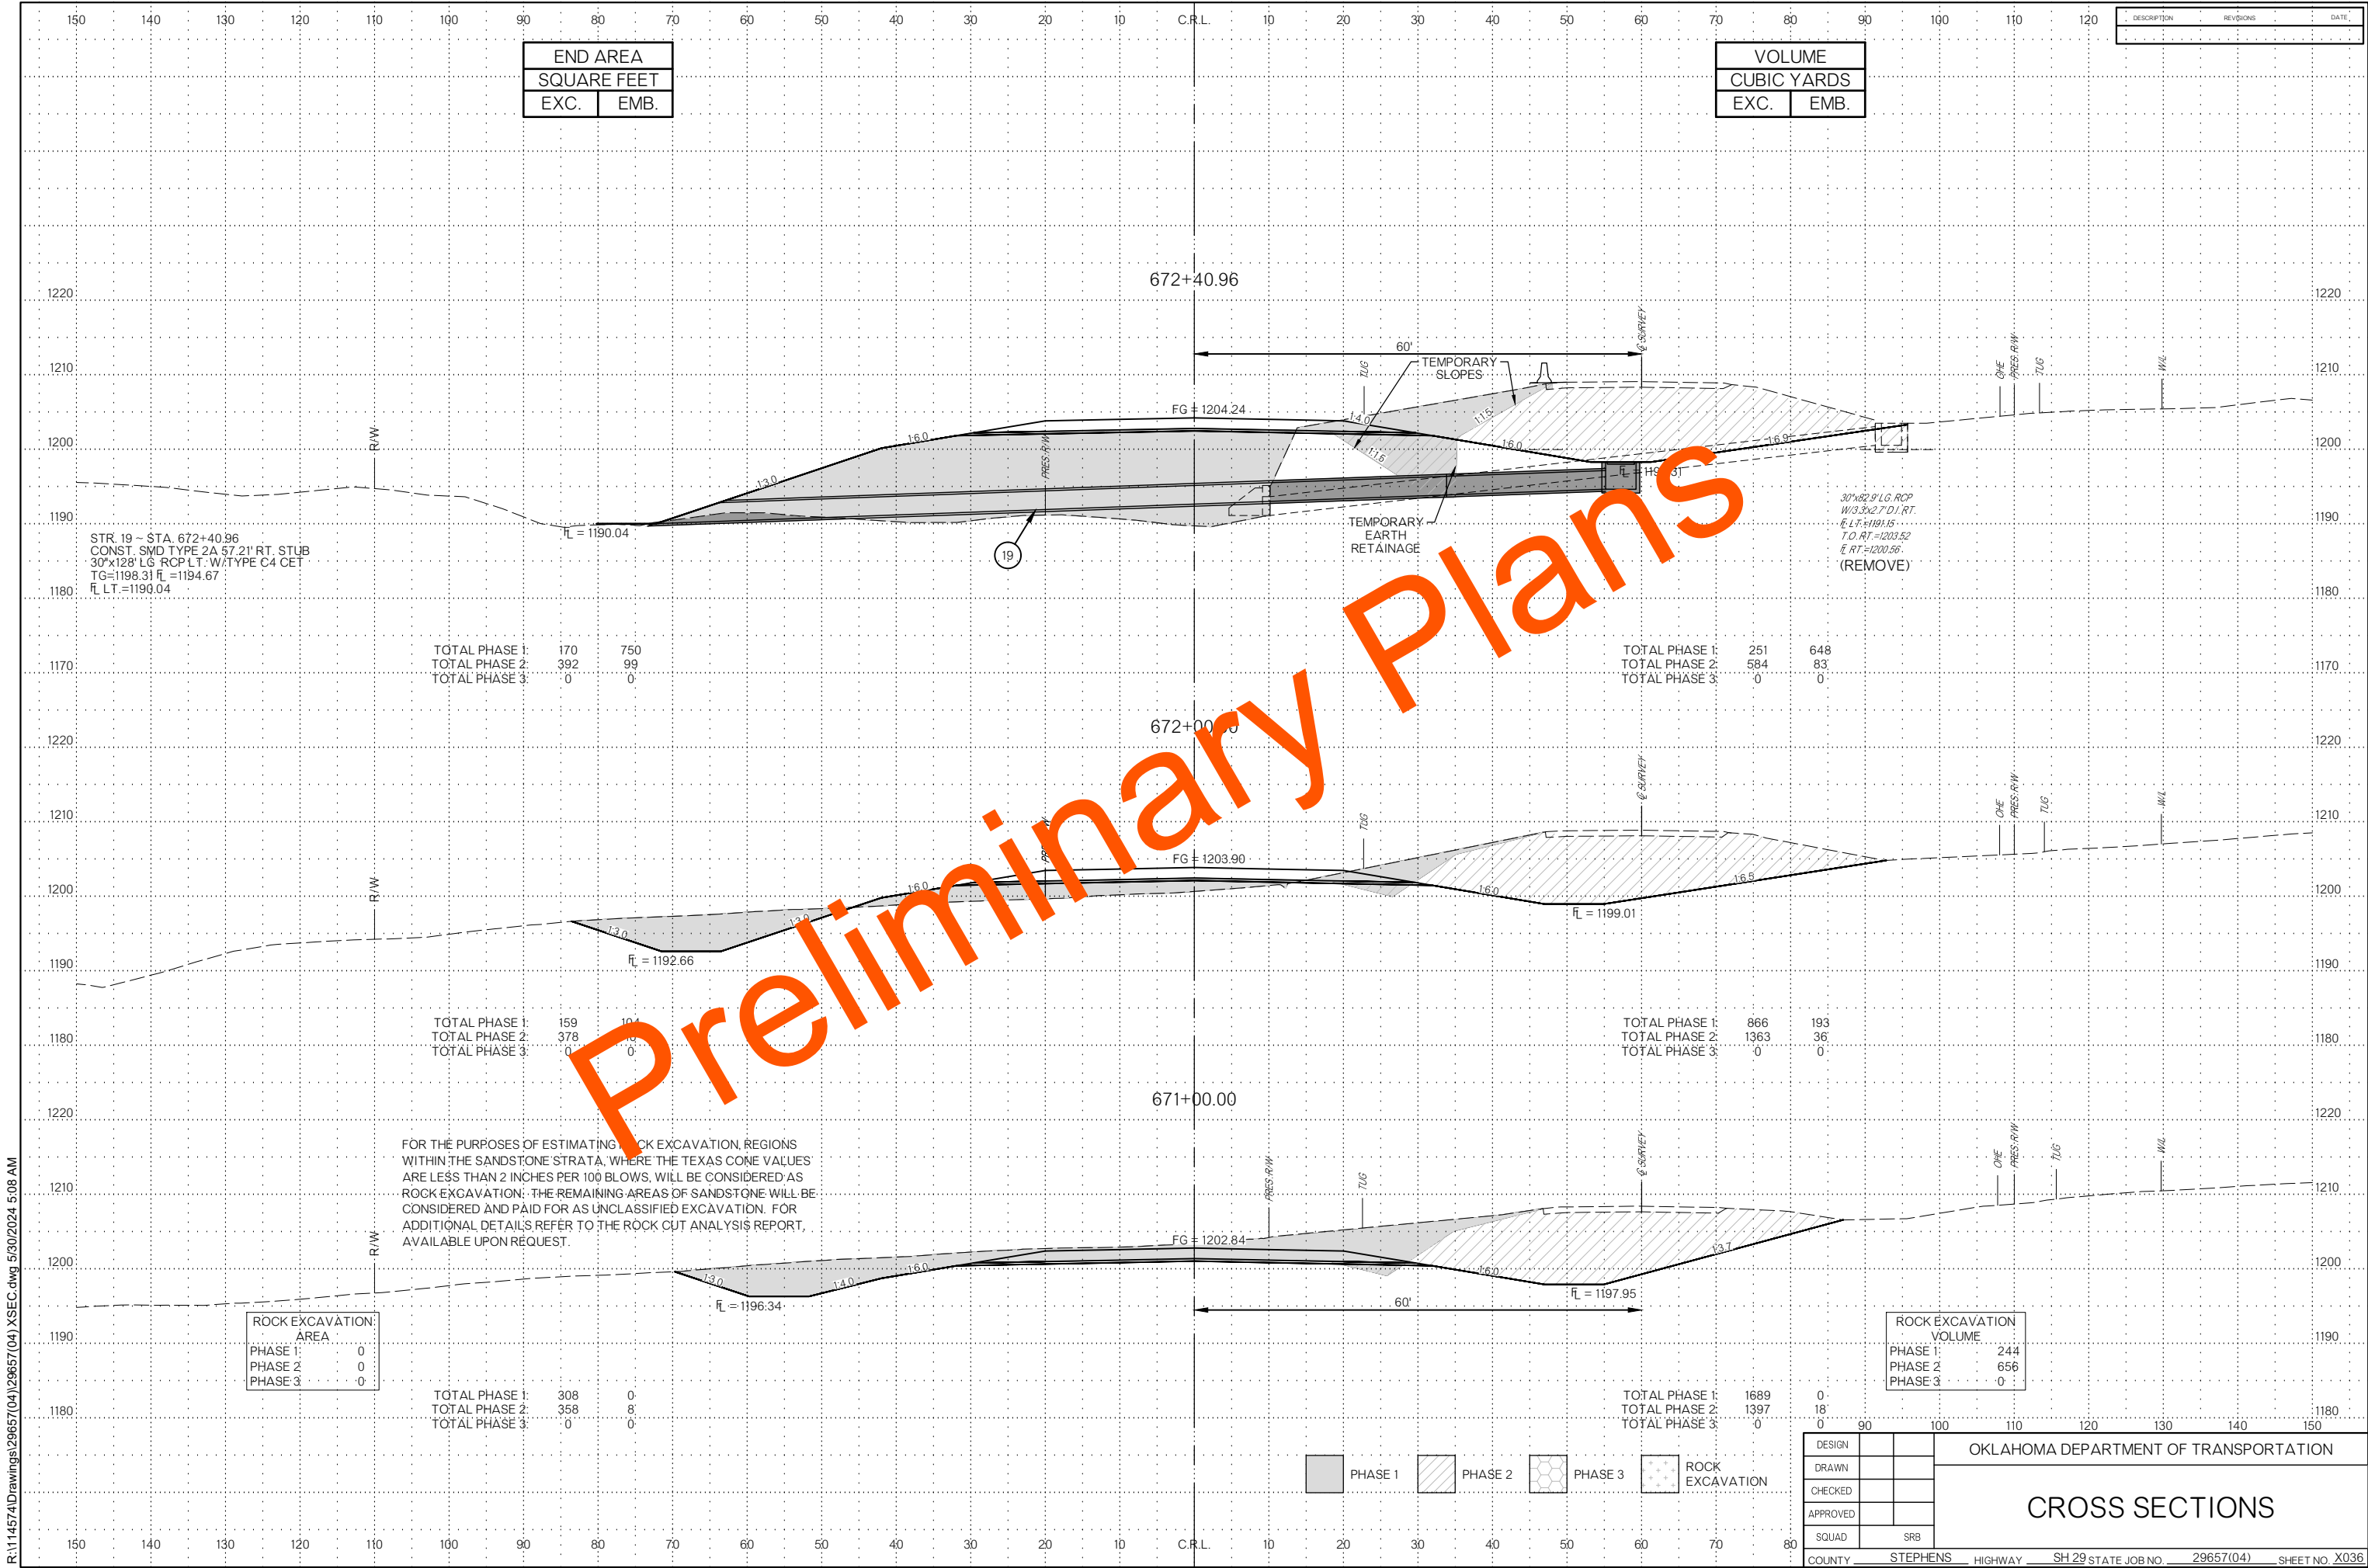

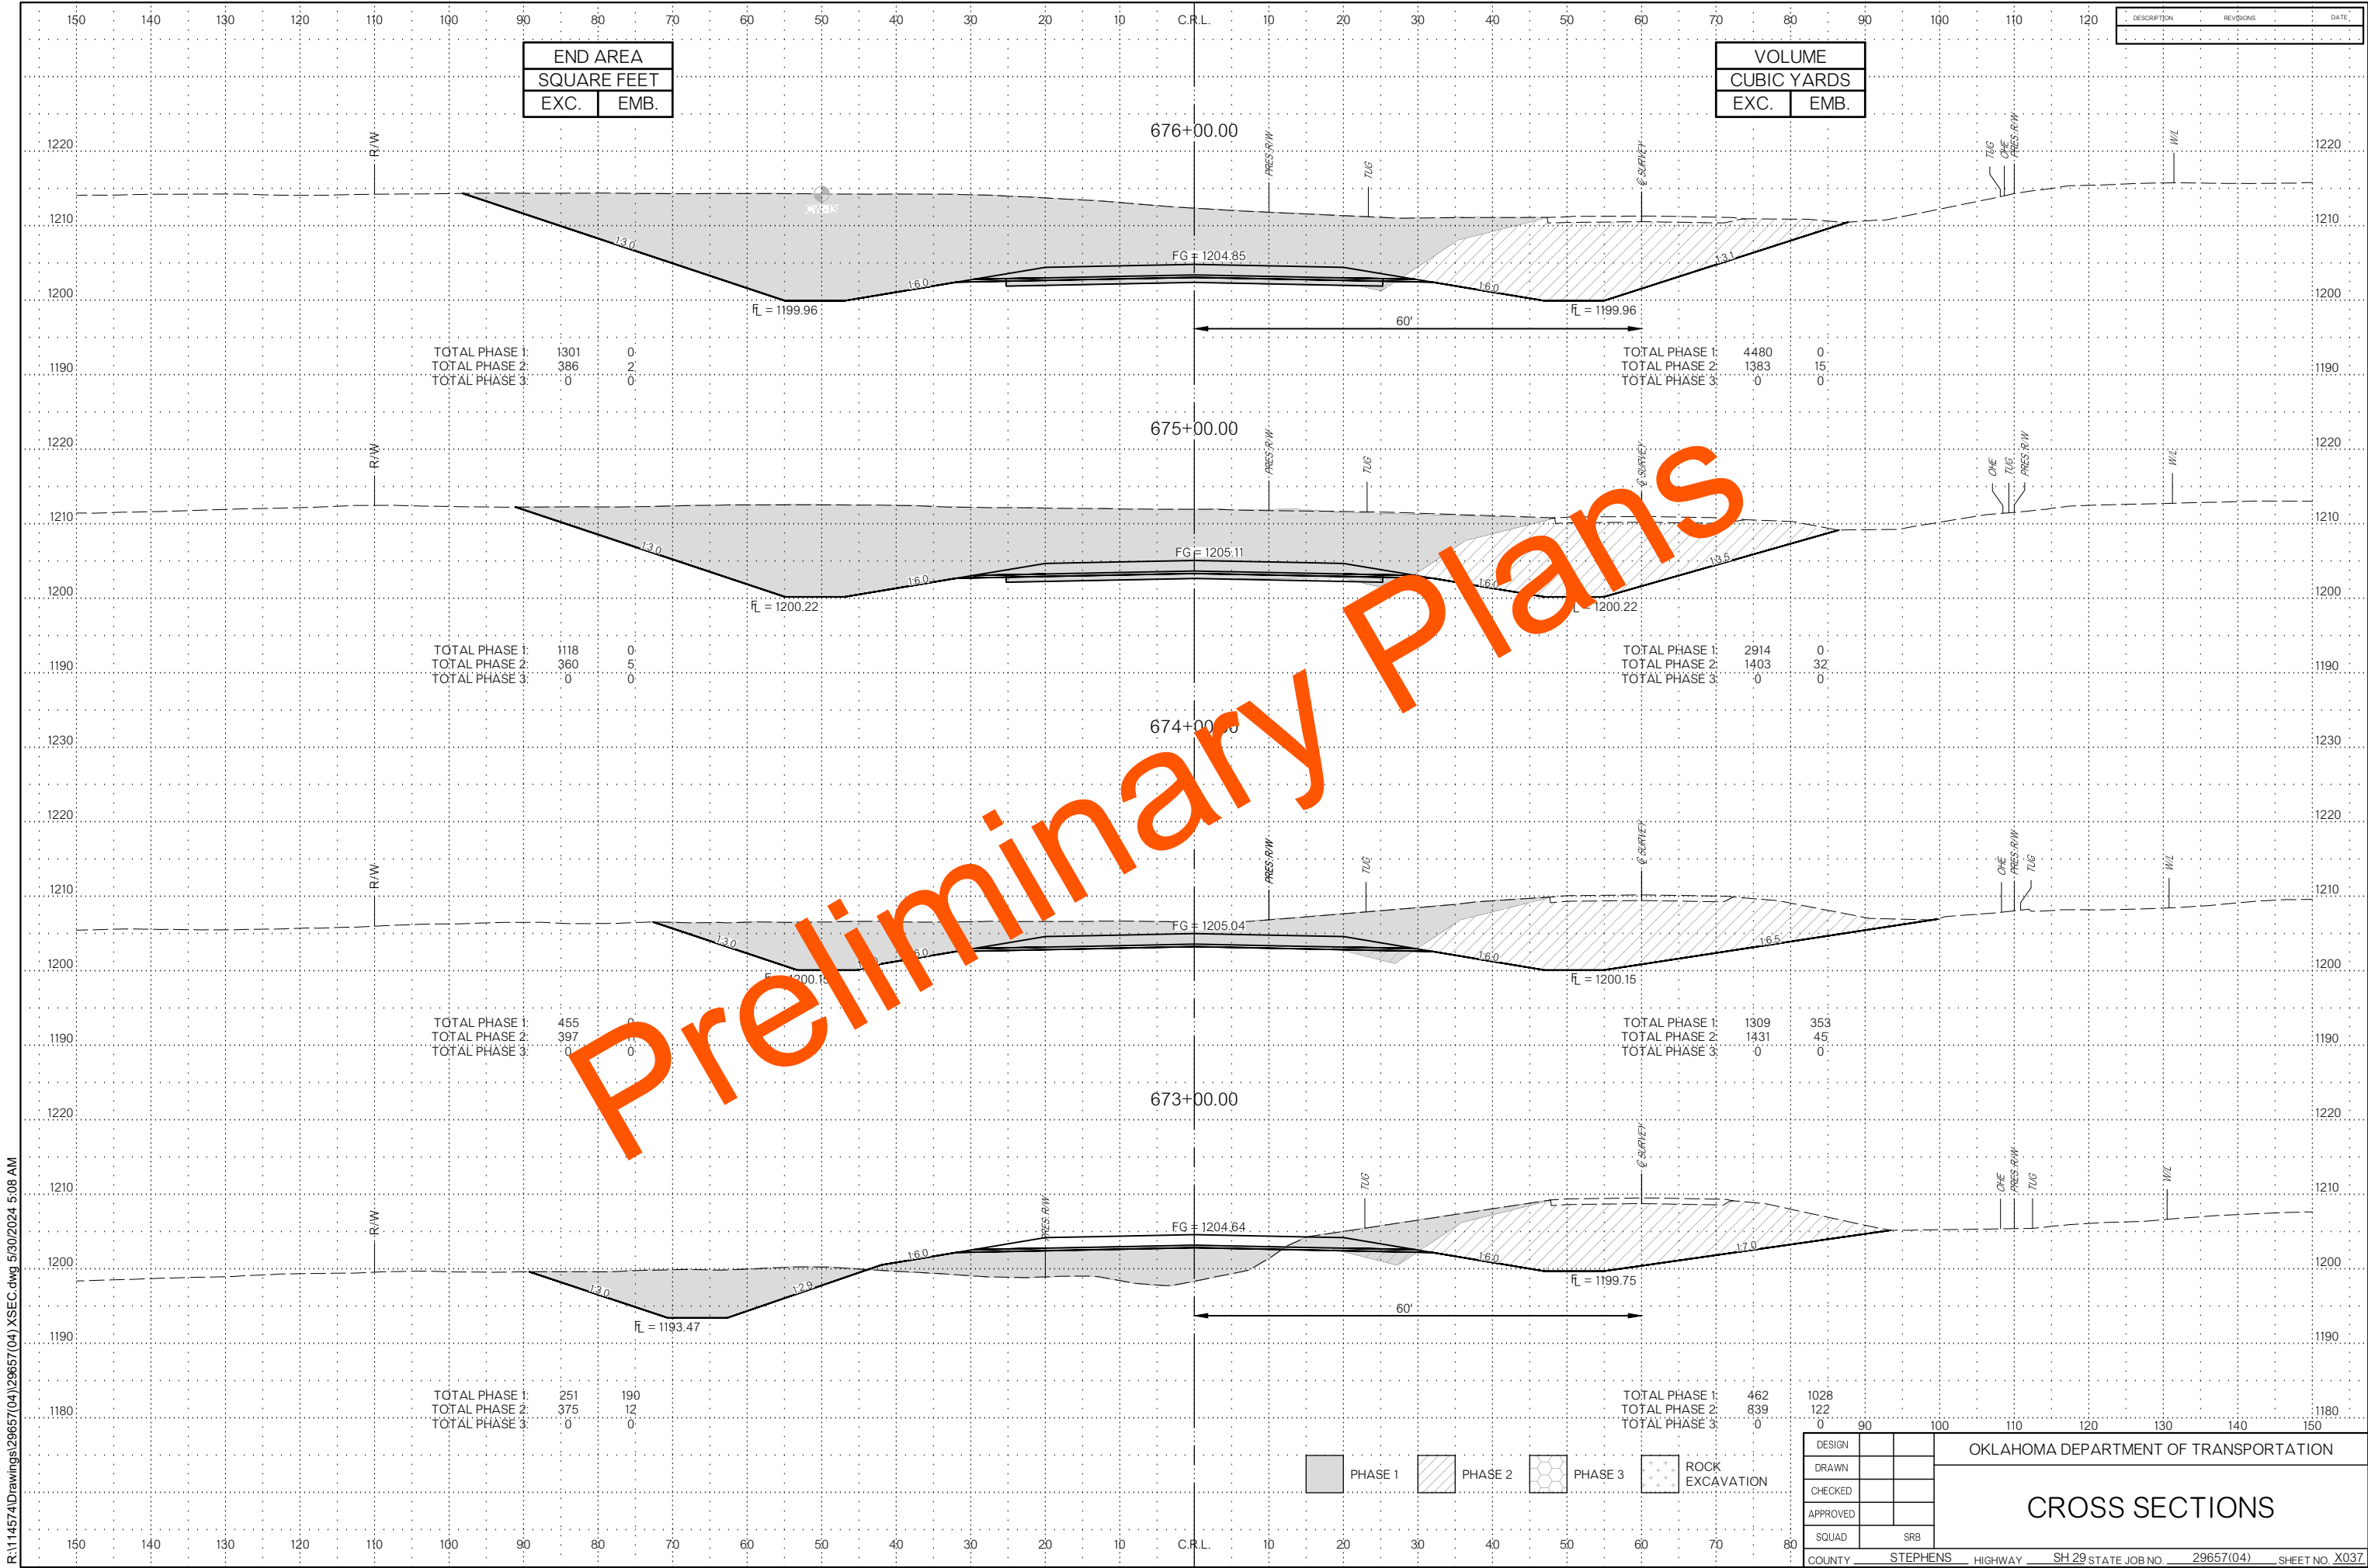



R:\114574\Drawings\29657(04)\29657(04).XSEC.dwg 5/30/2024 5:08 AM

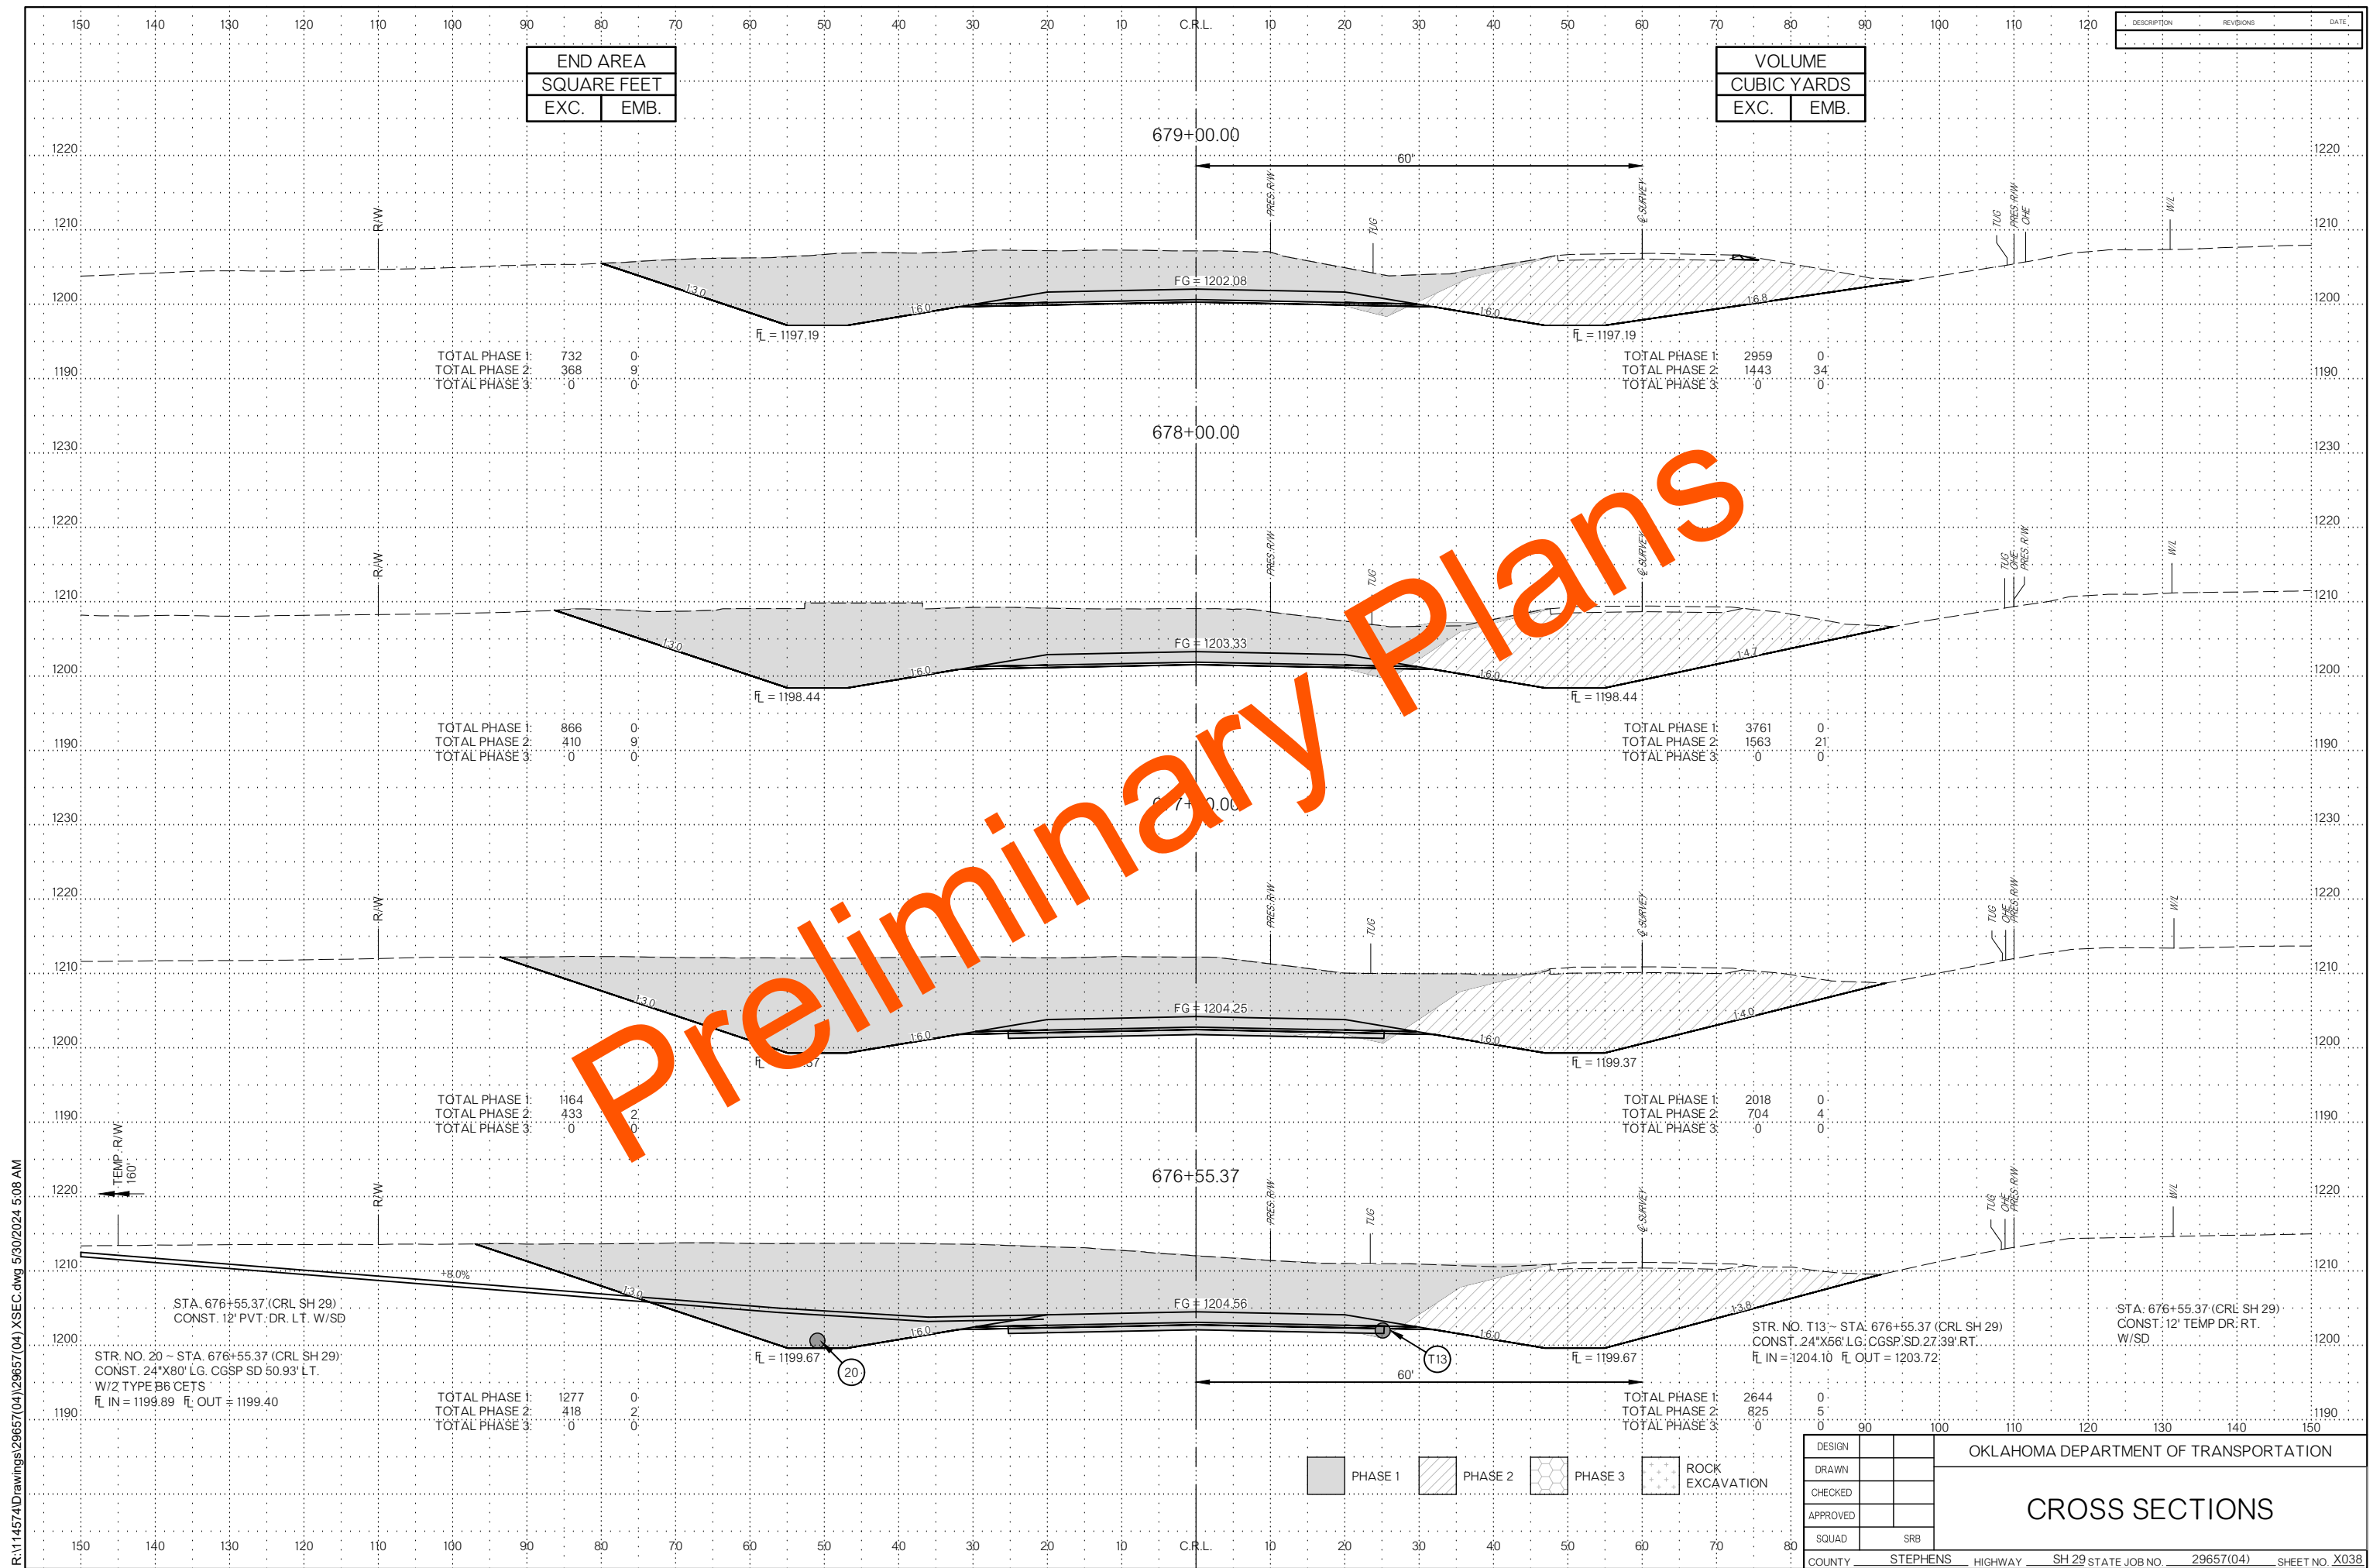


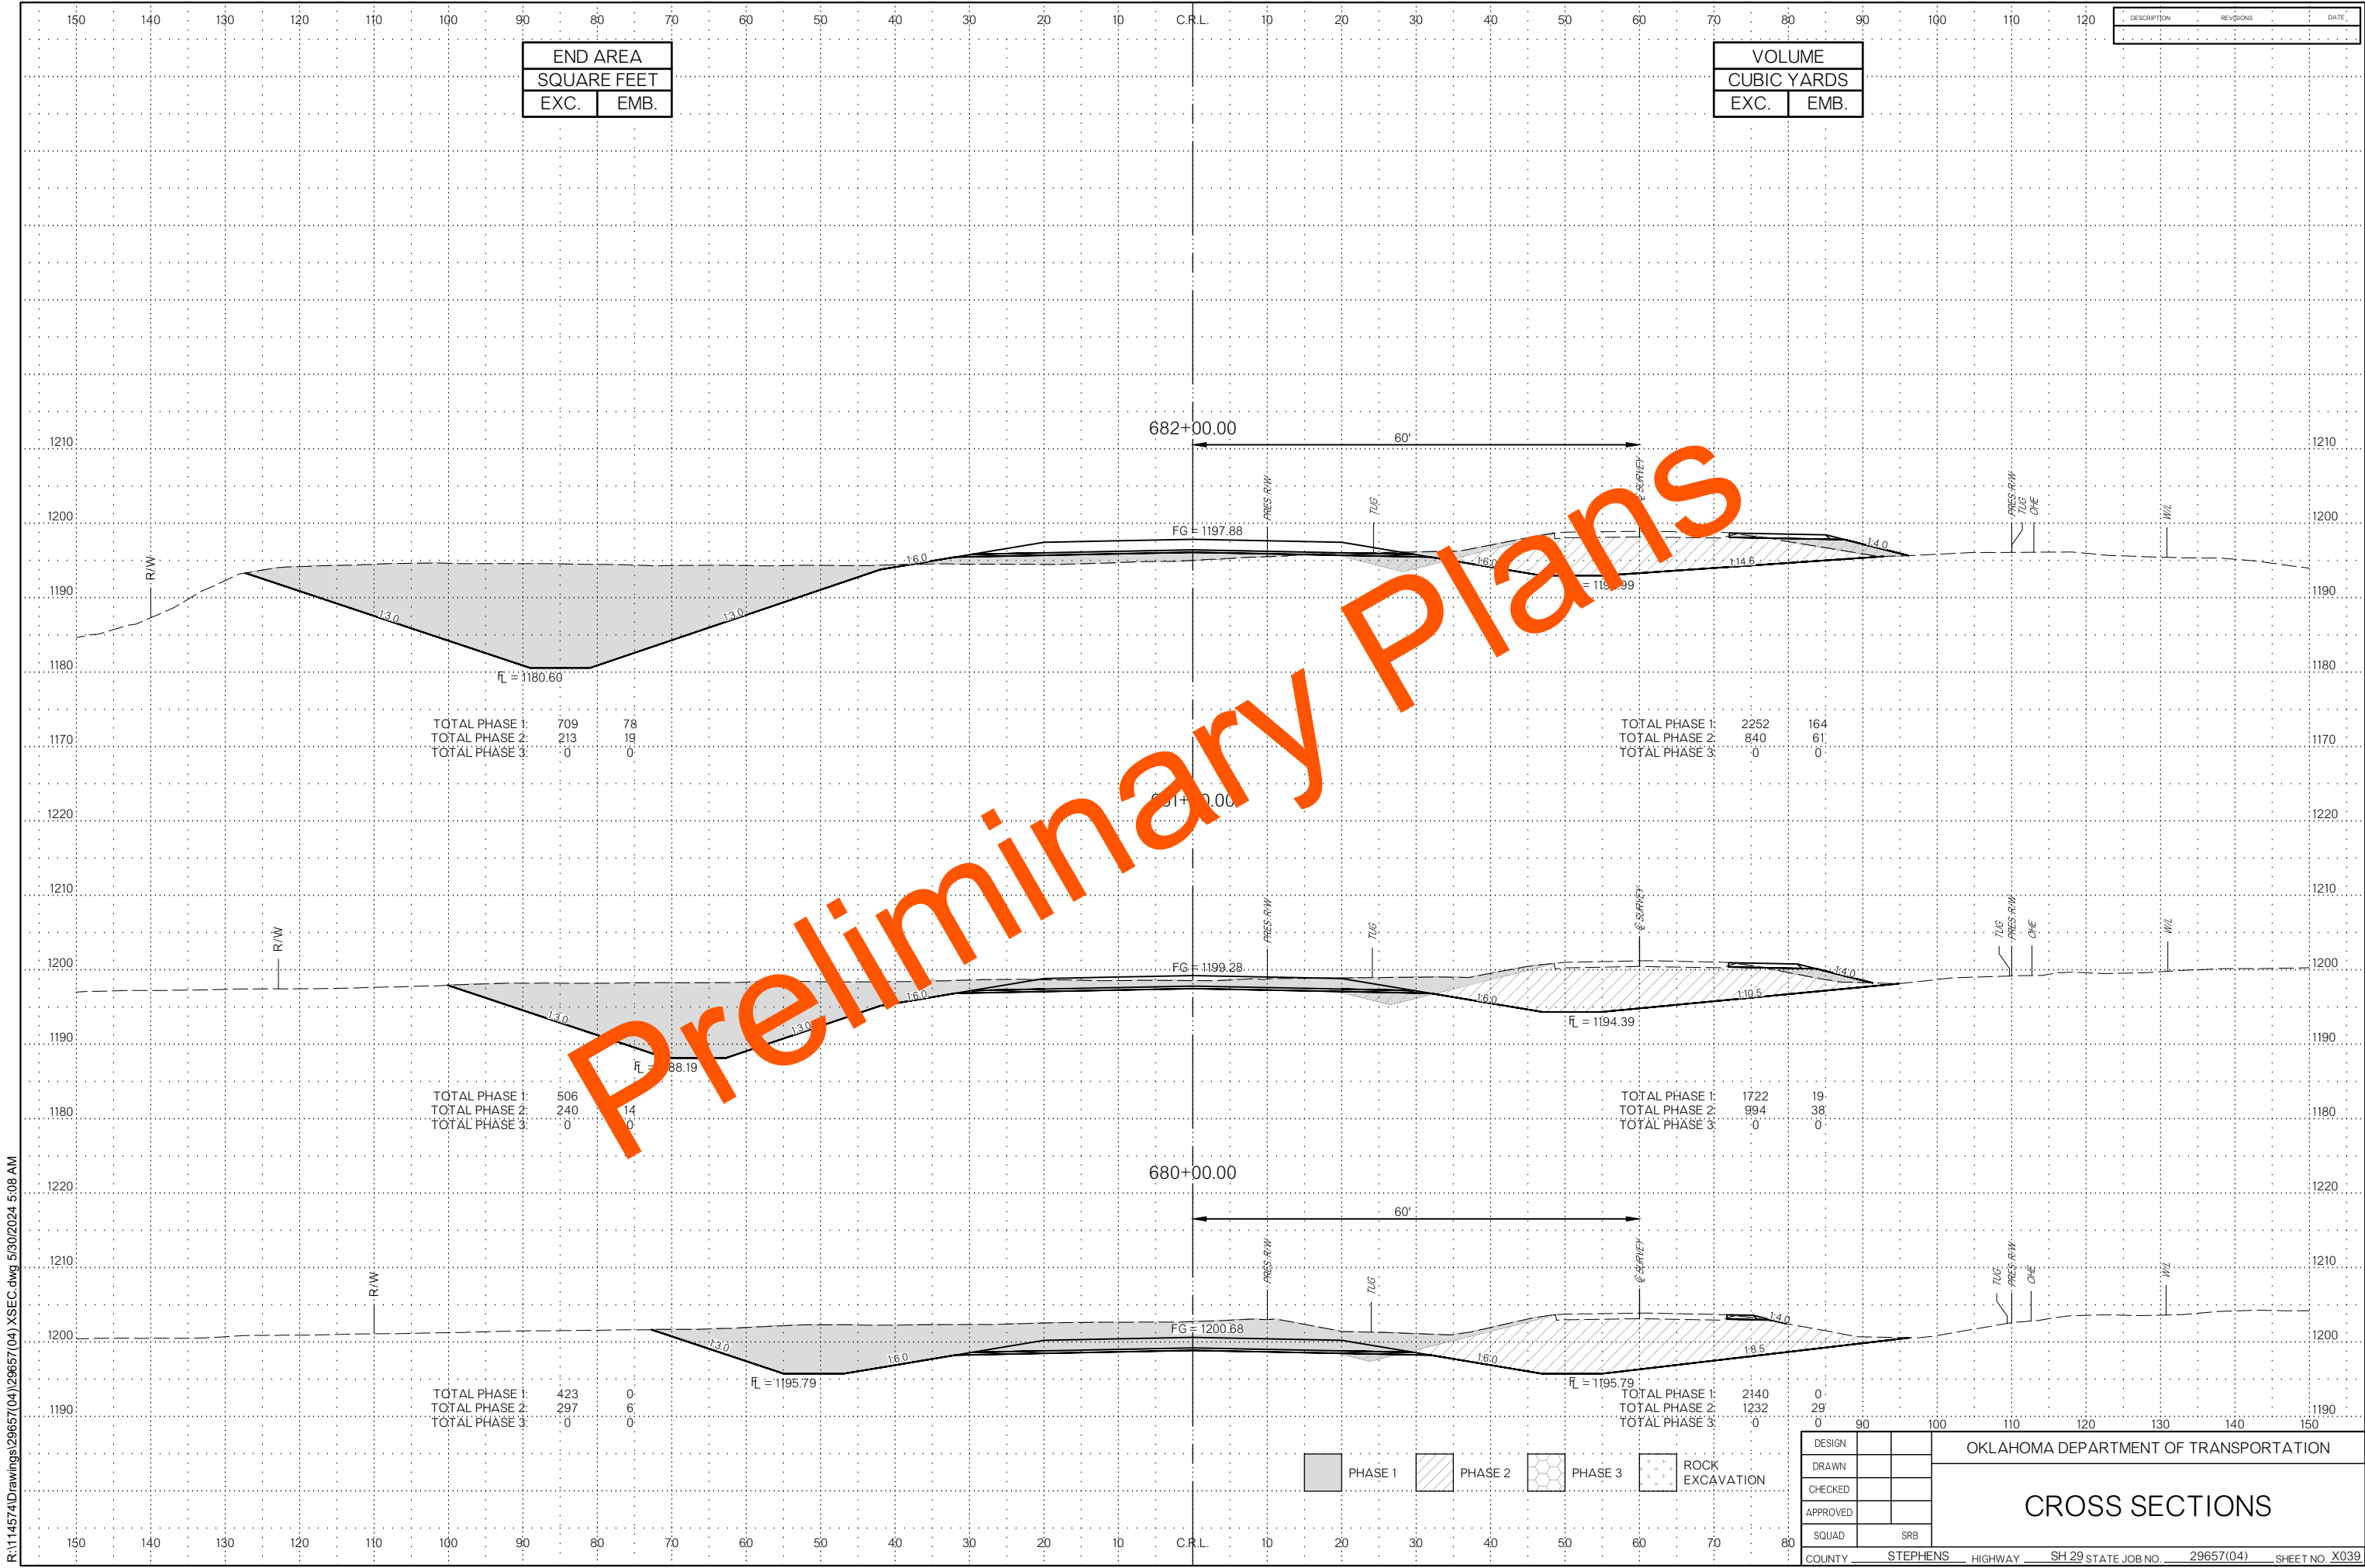


R:\114574\Drawings\29657(04)\XSEC.dwg 5/30/2024 5:08 AM

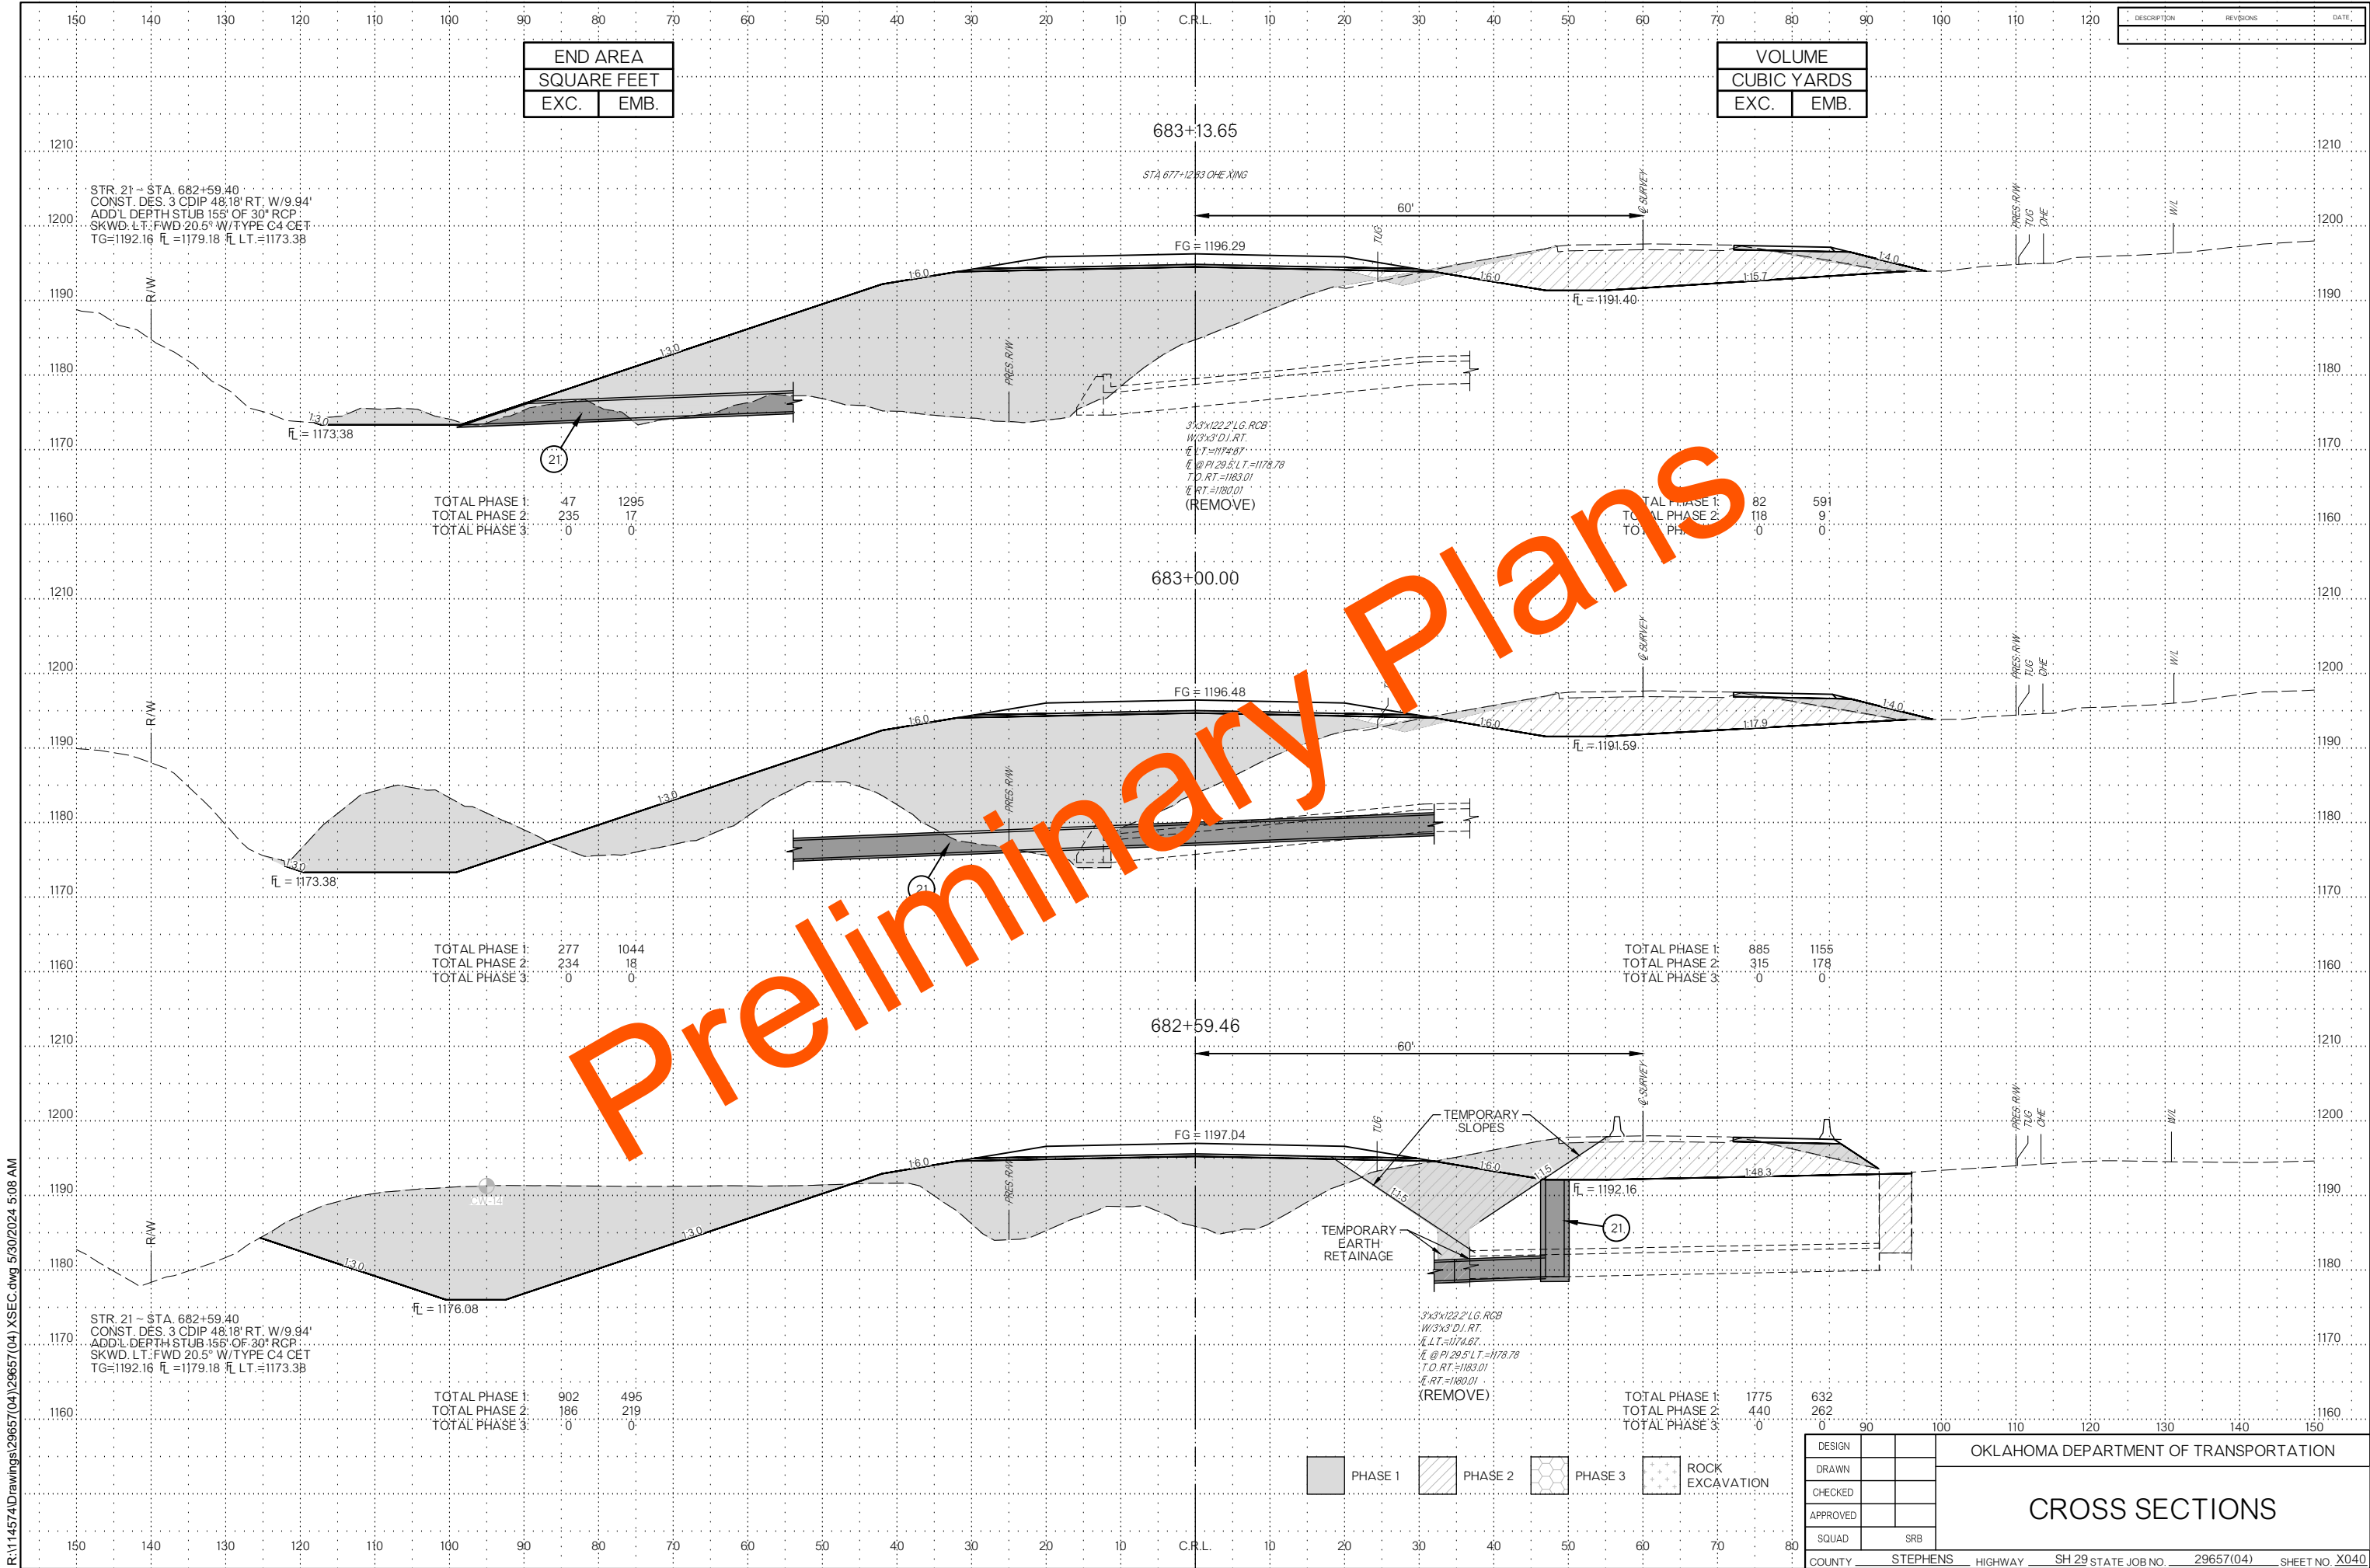


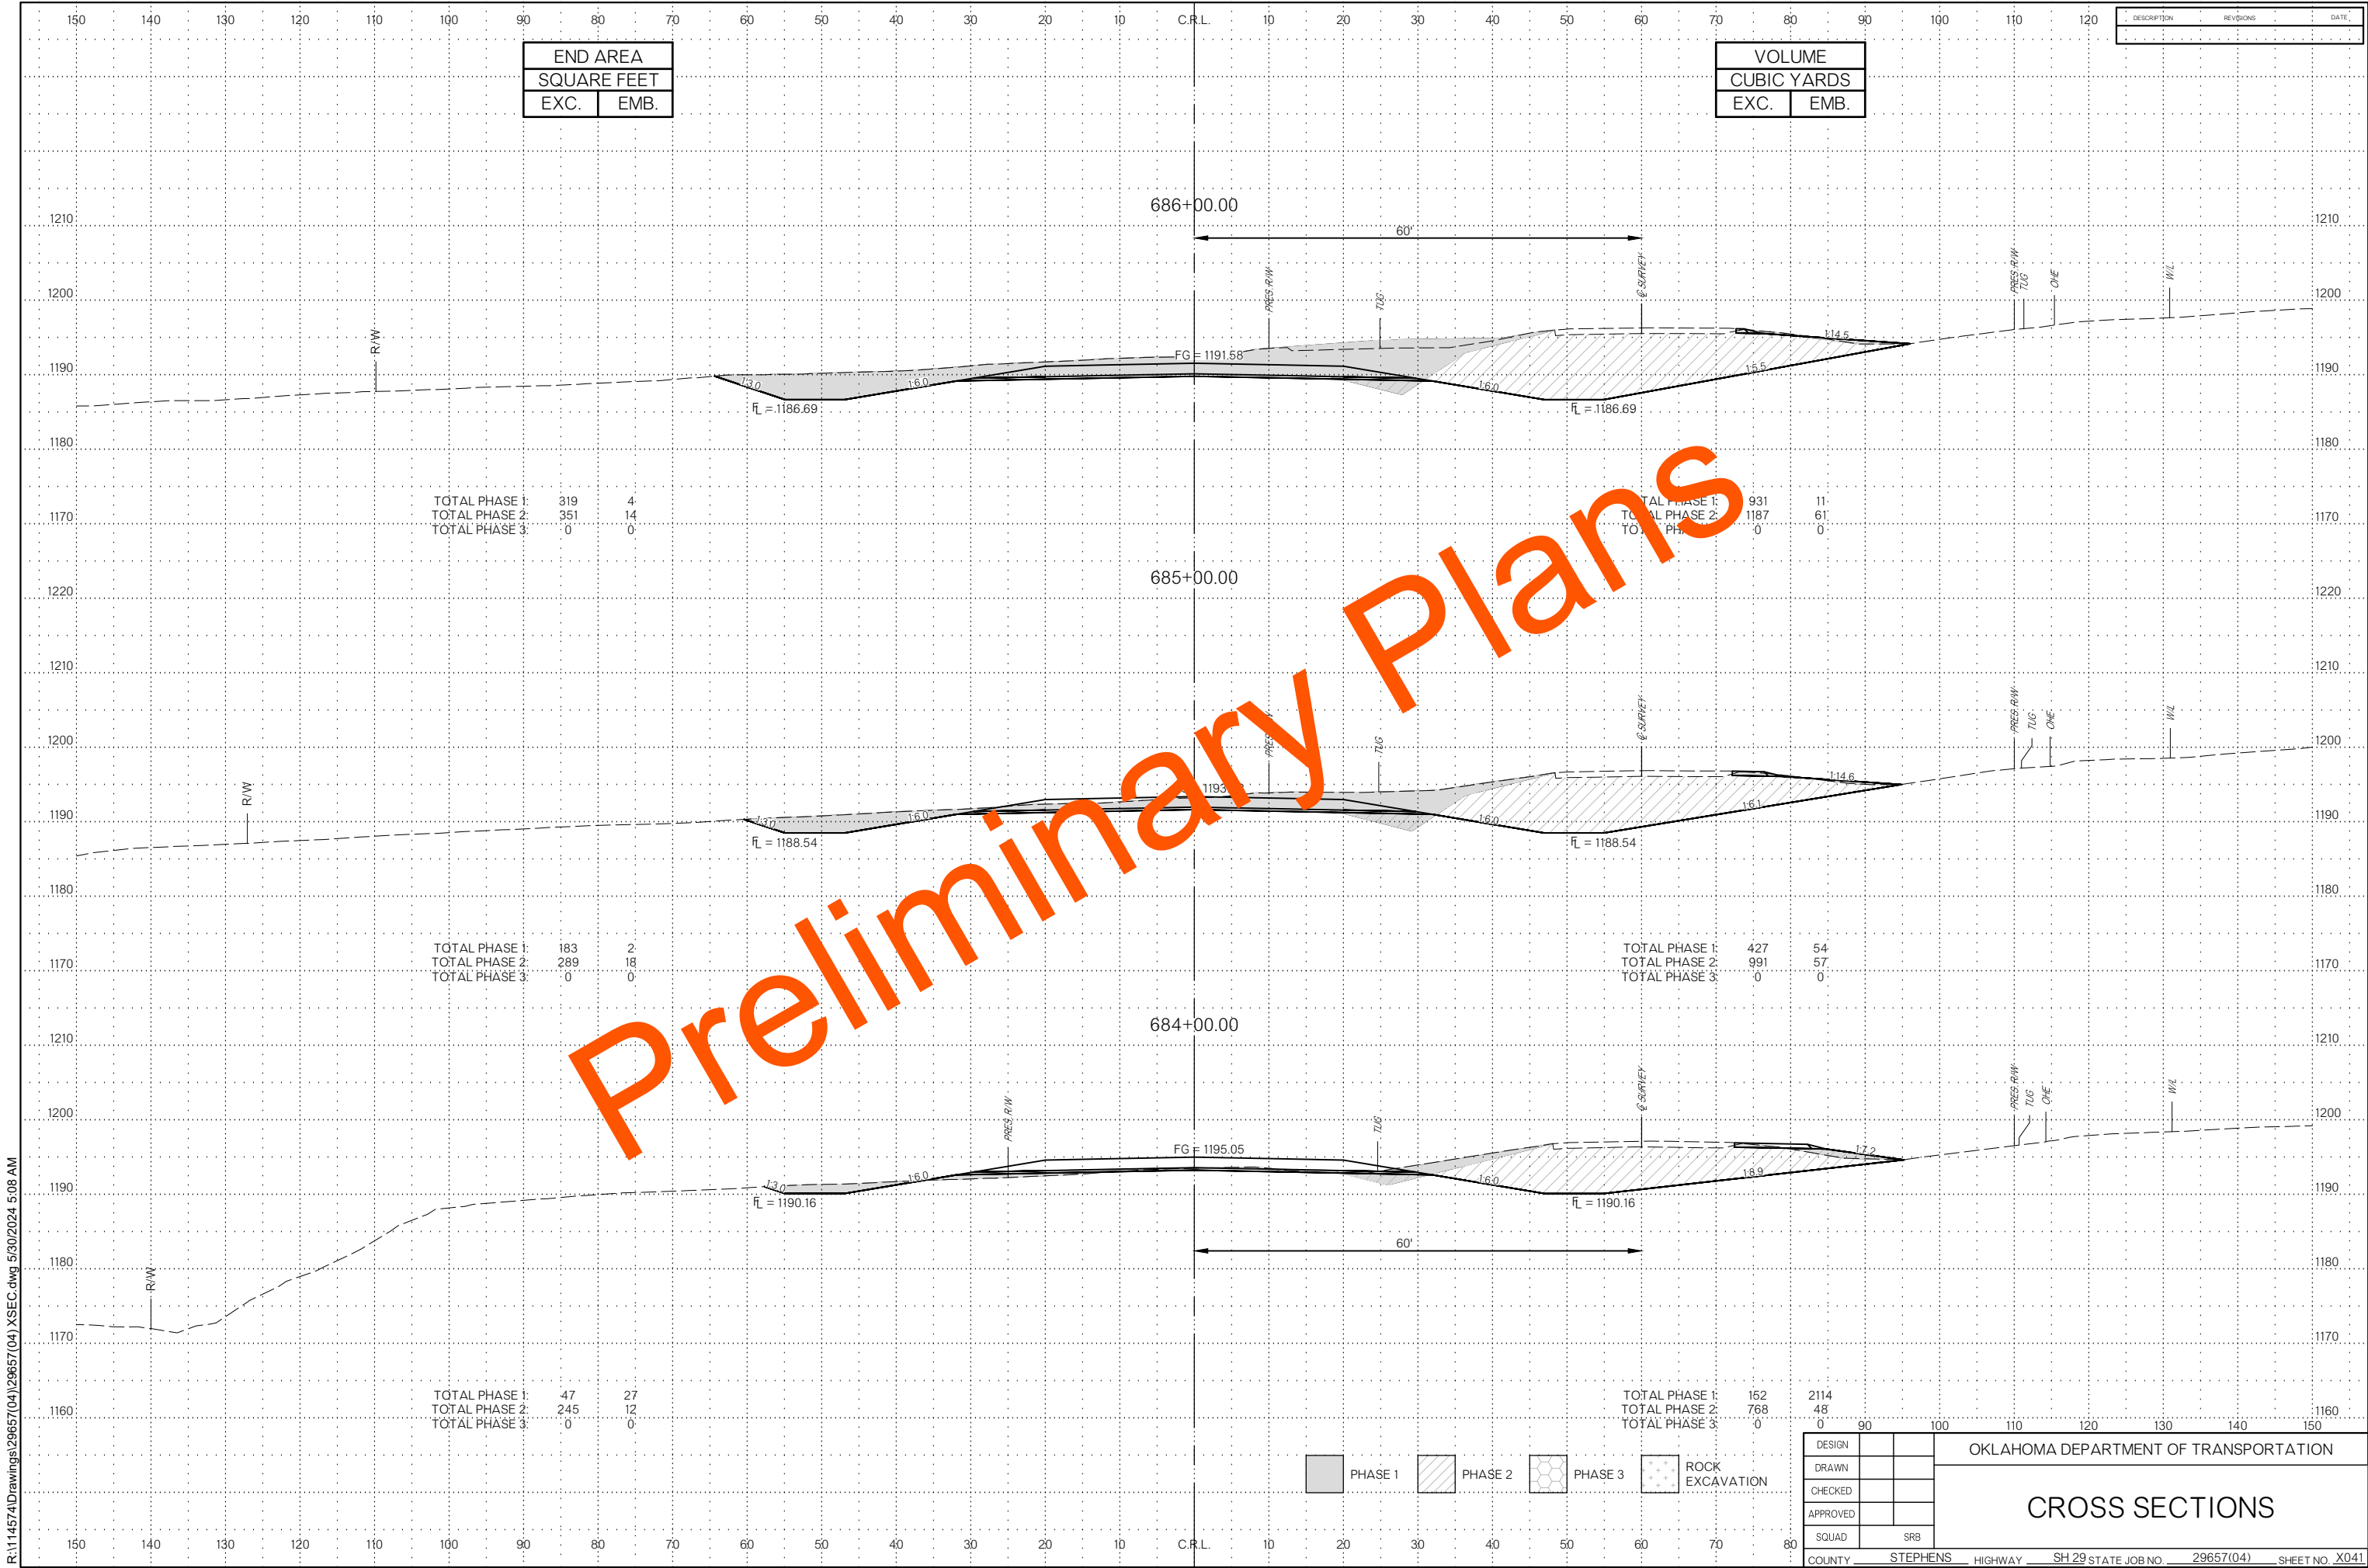


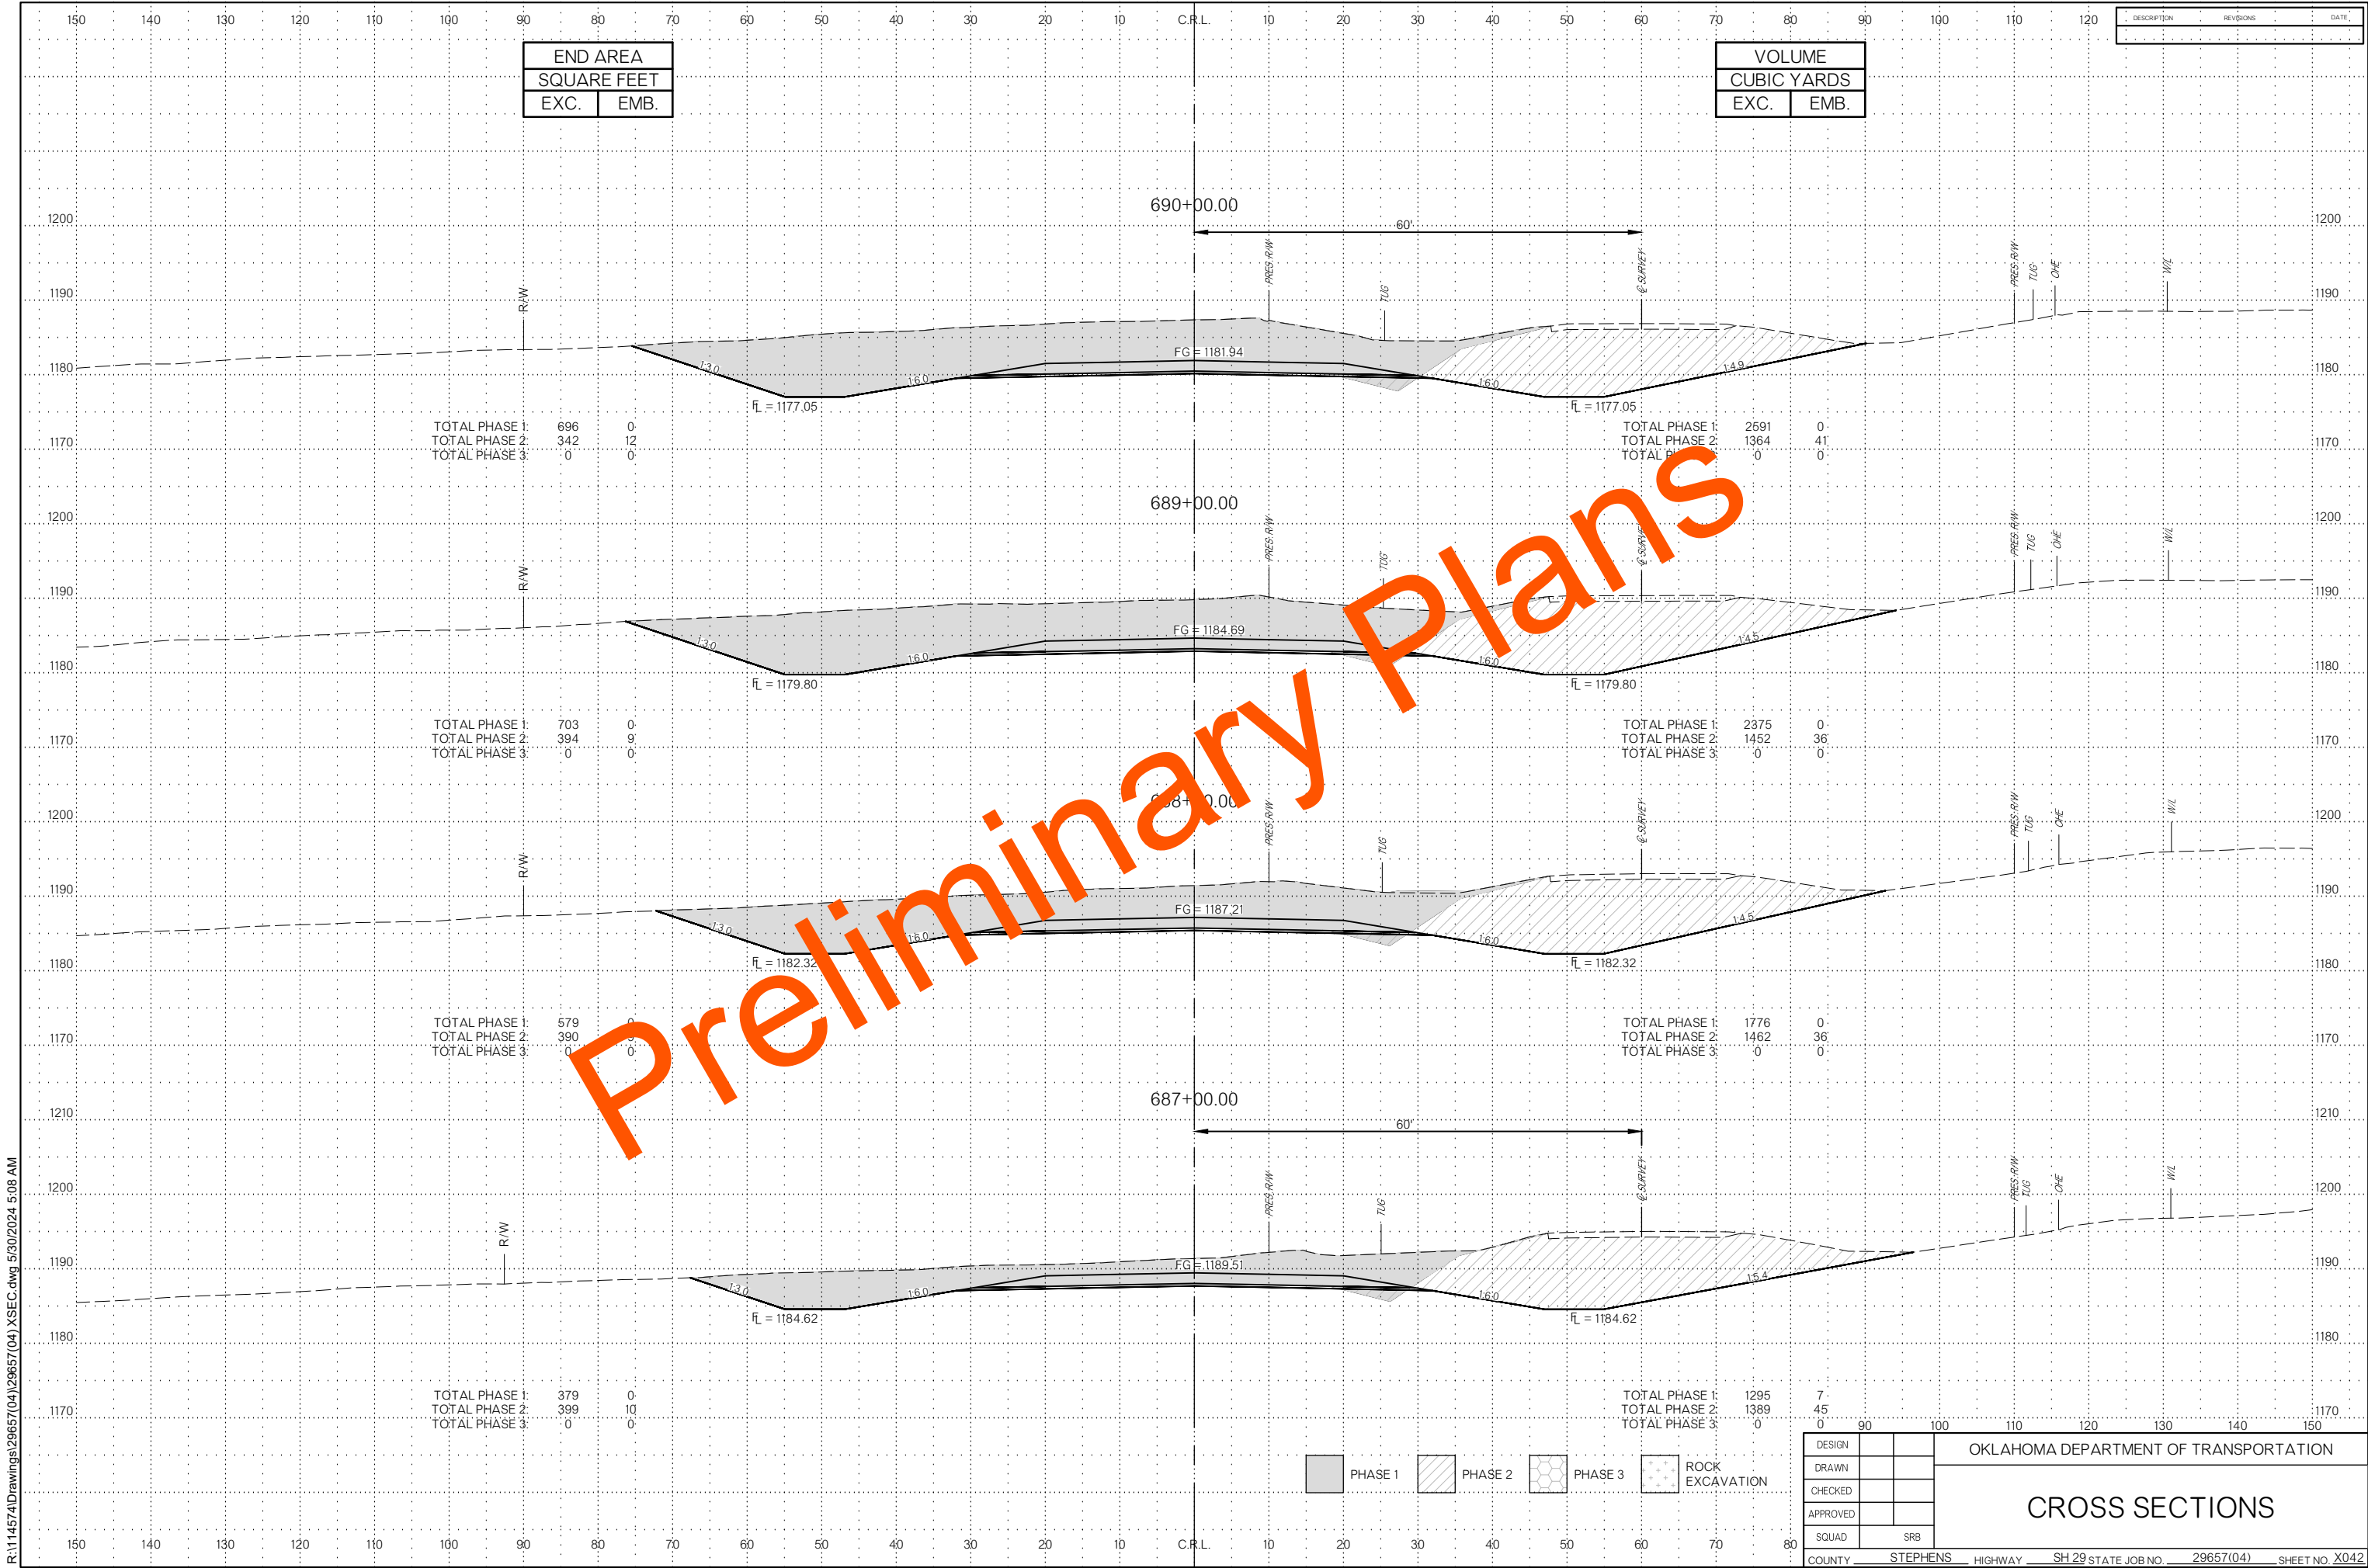



R:\114574\Drawings\29657(04)\29657(04).XSEC.dwg 5/30/2024 5:08 AM

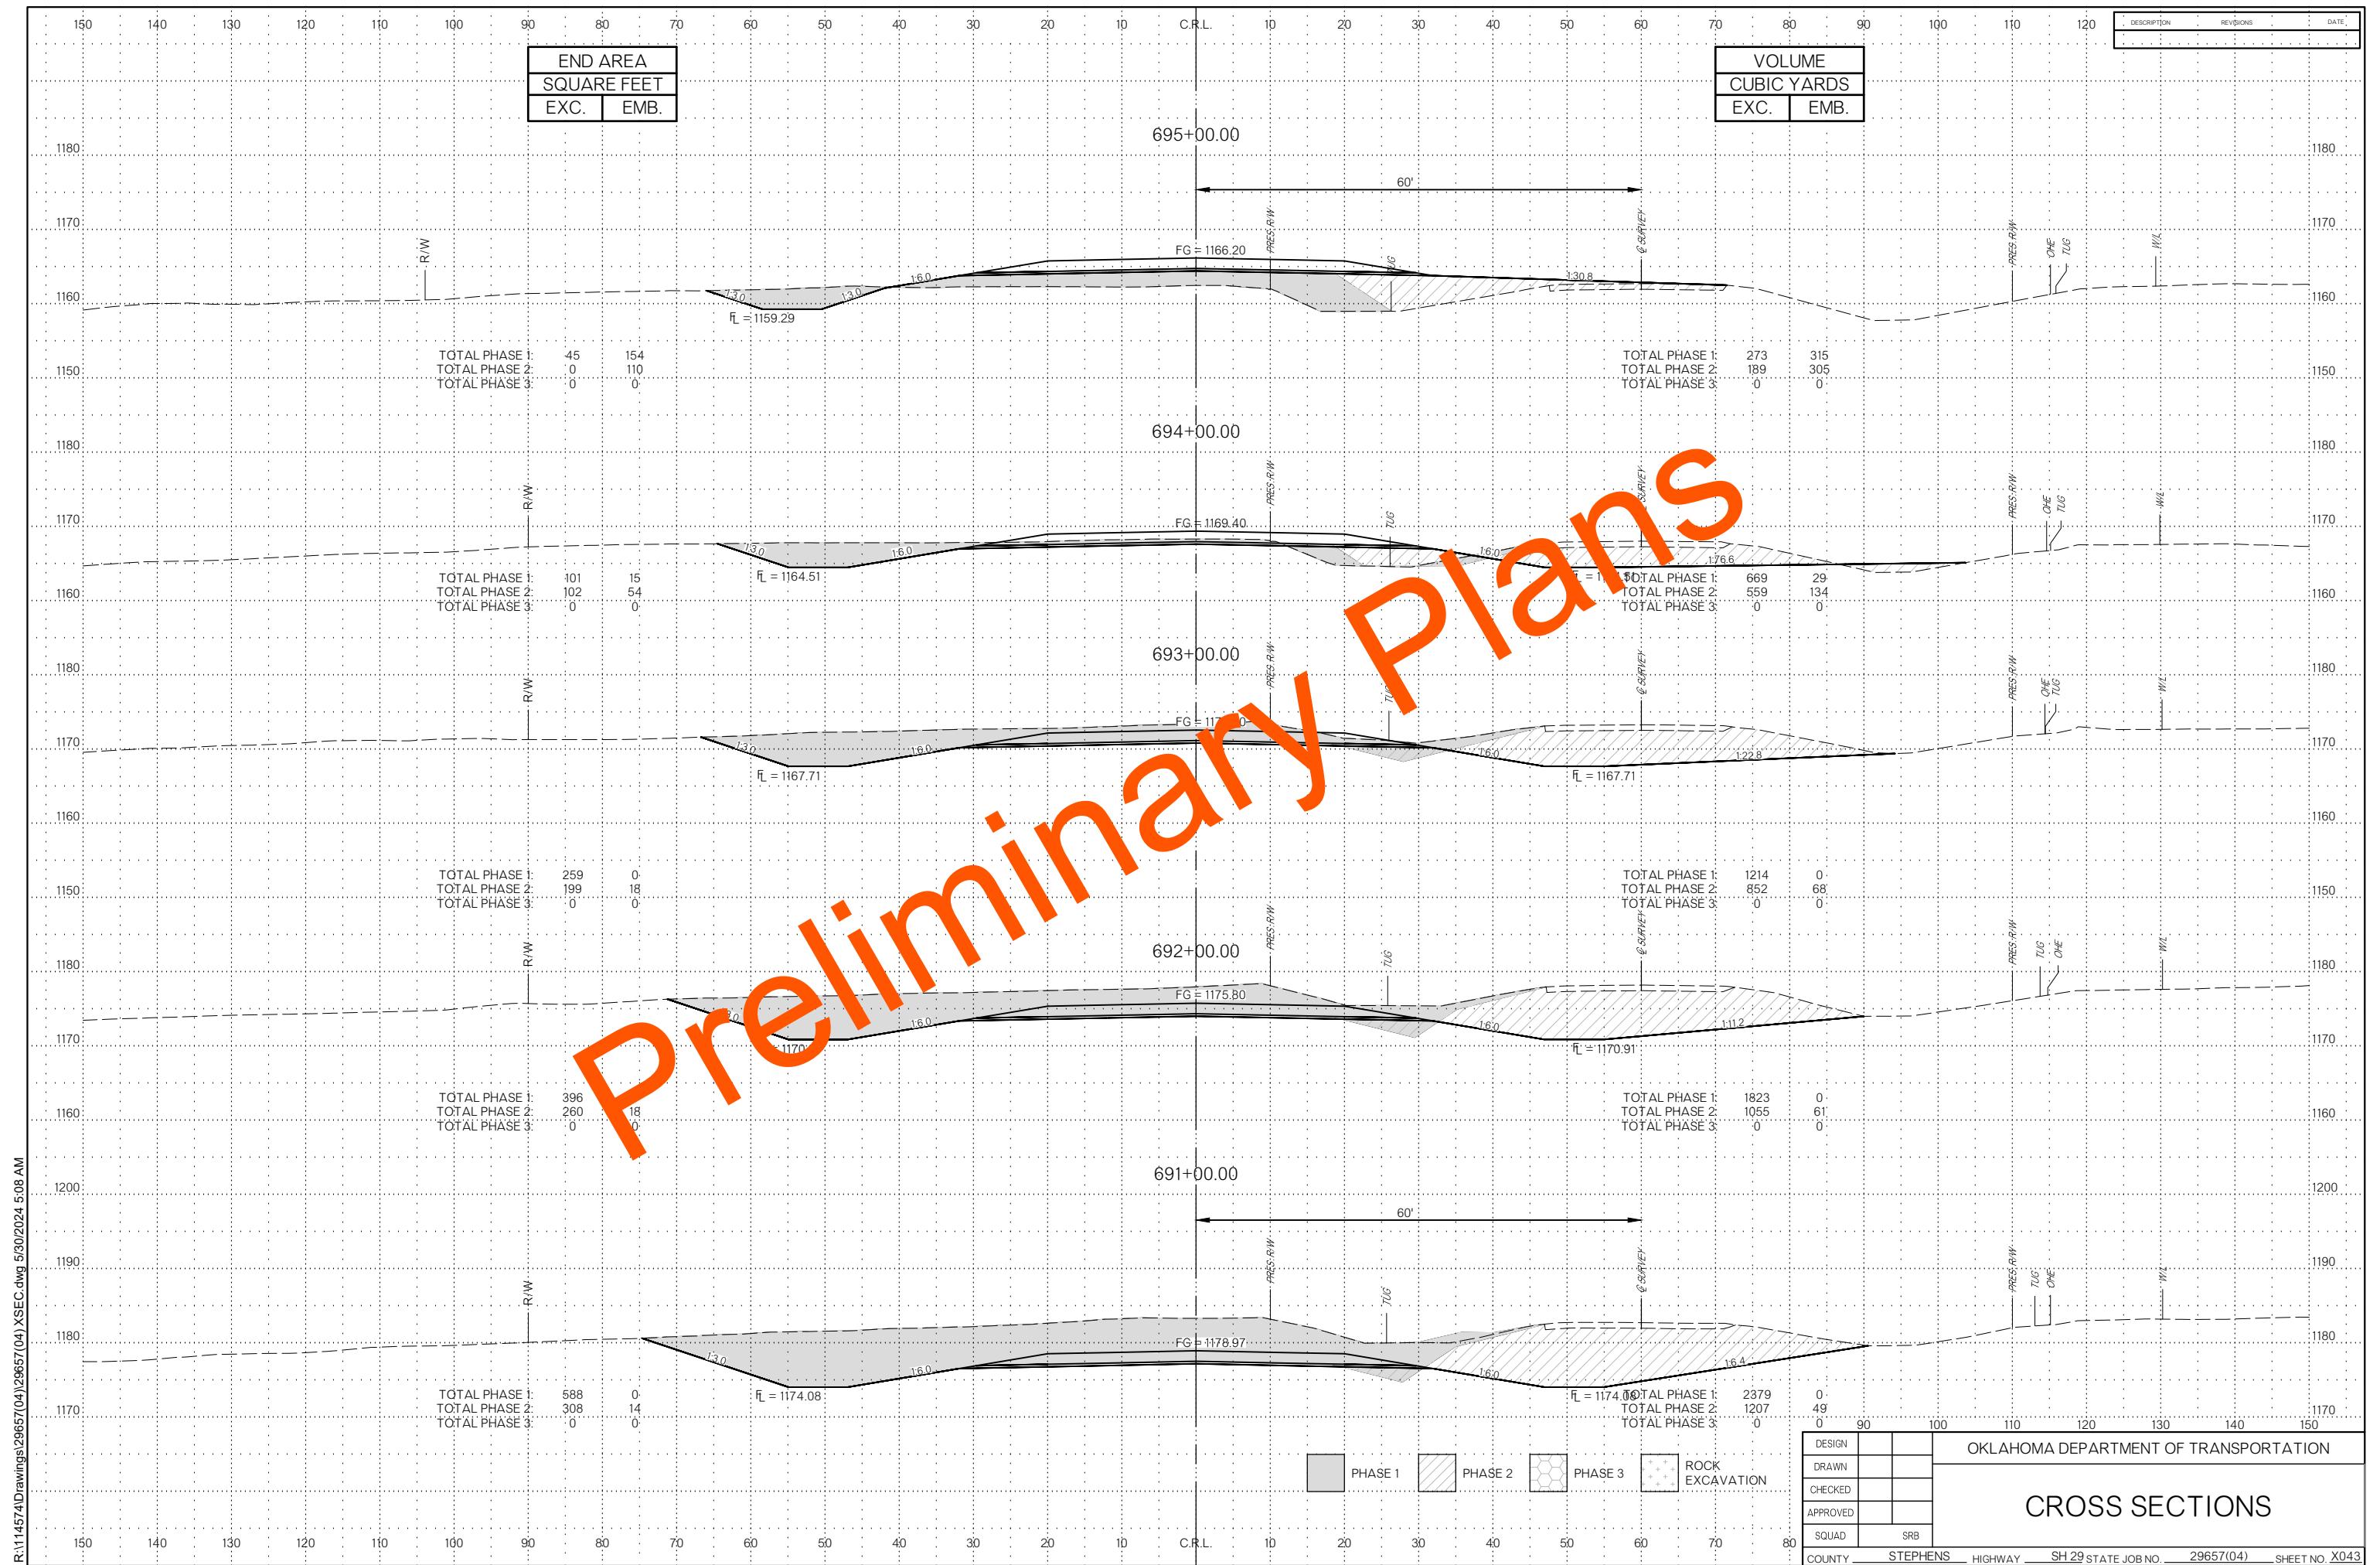

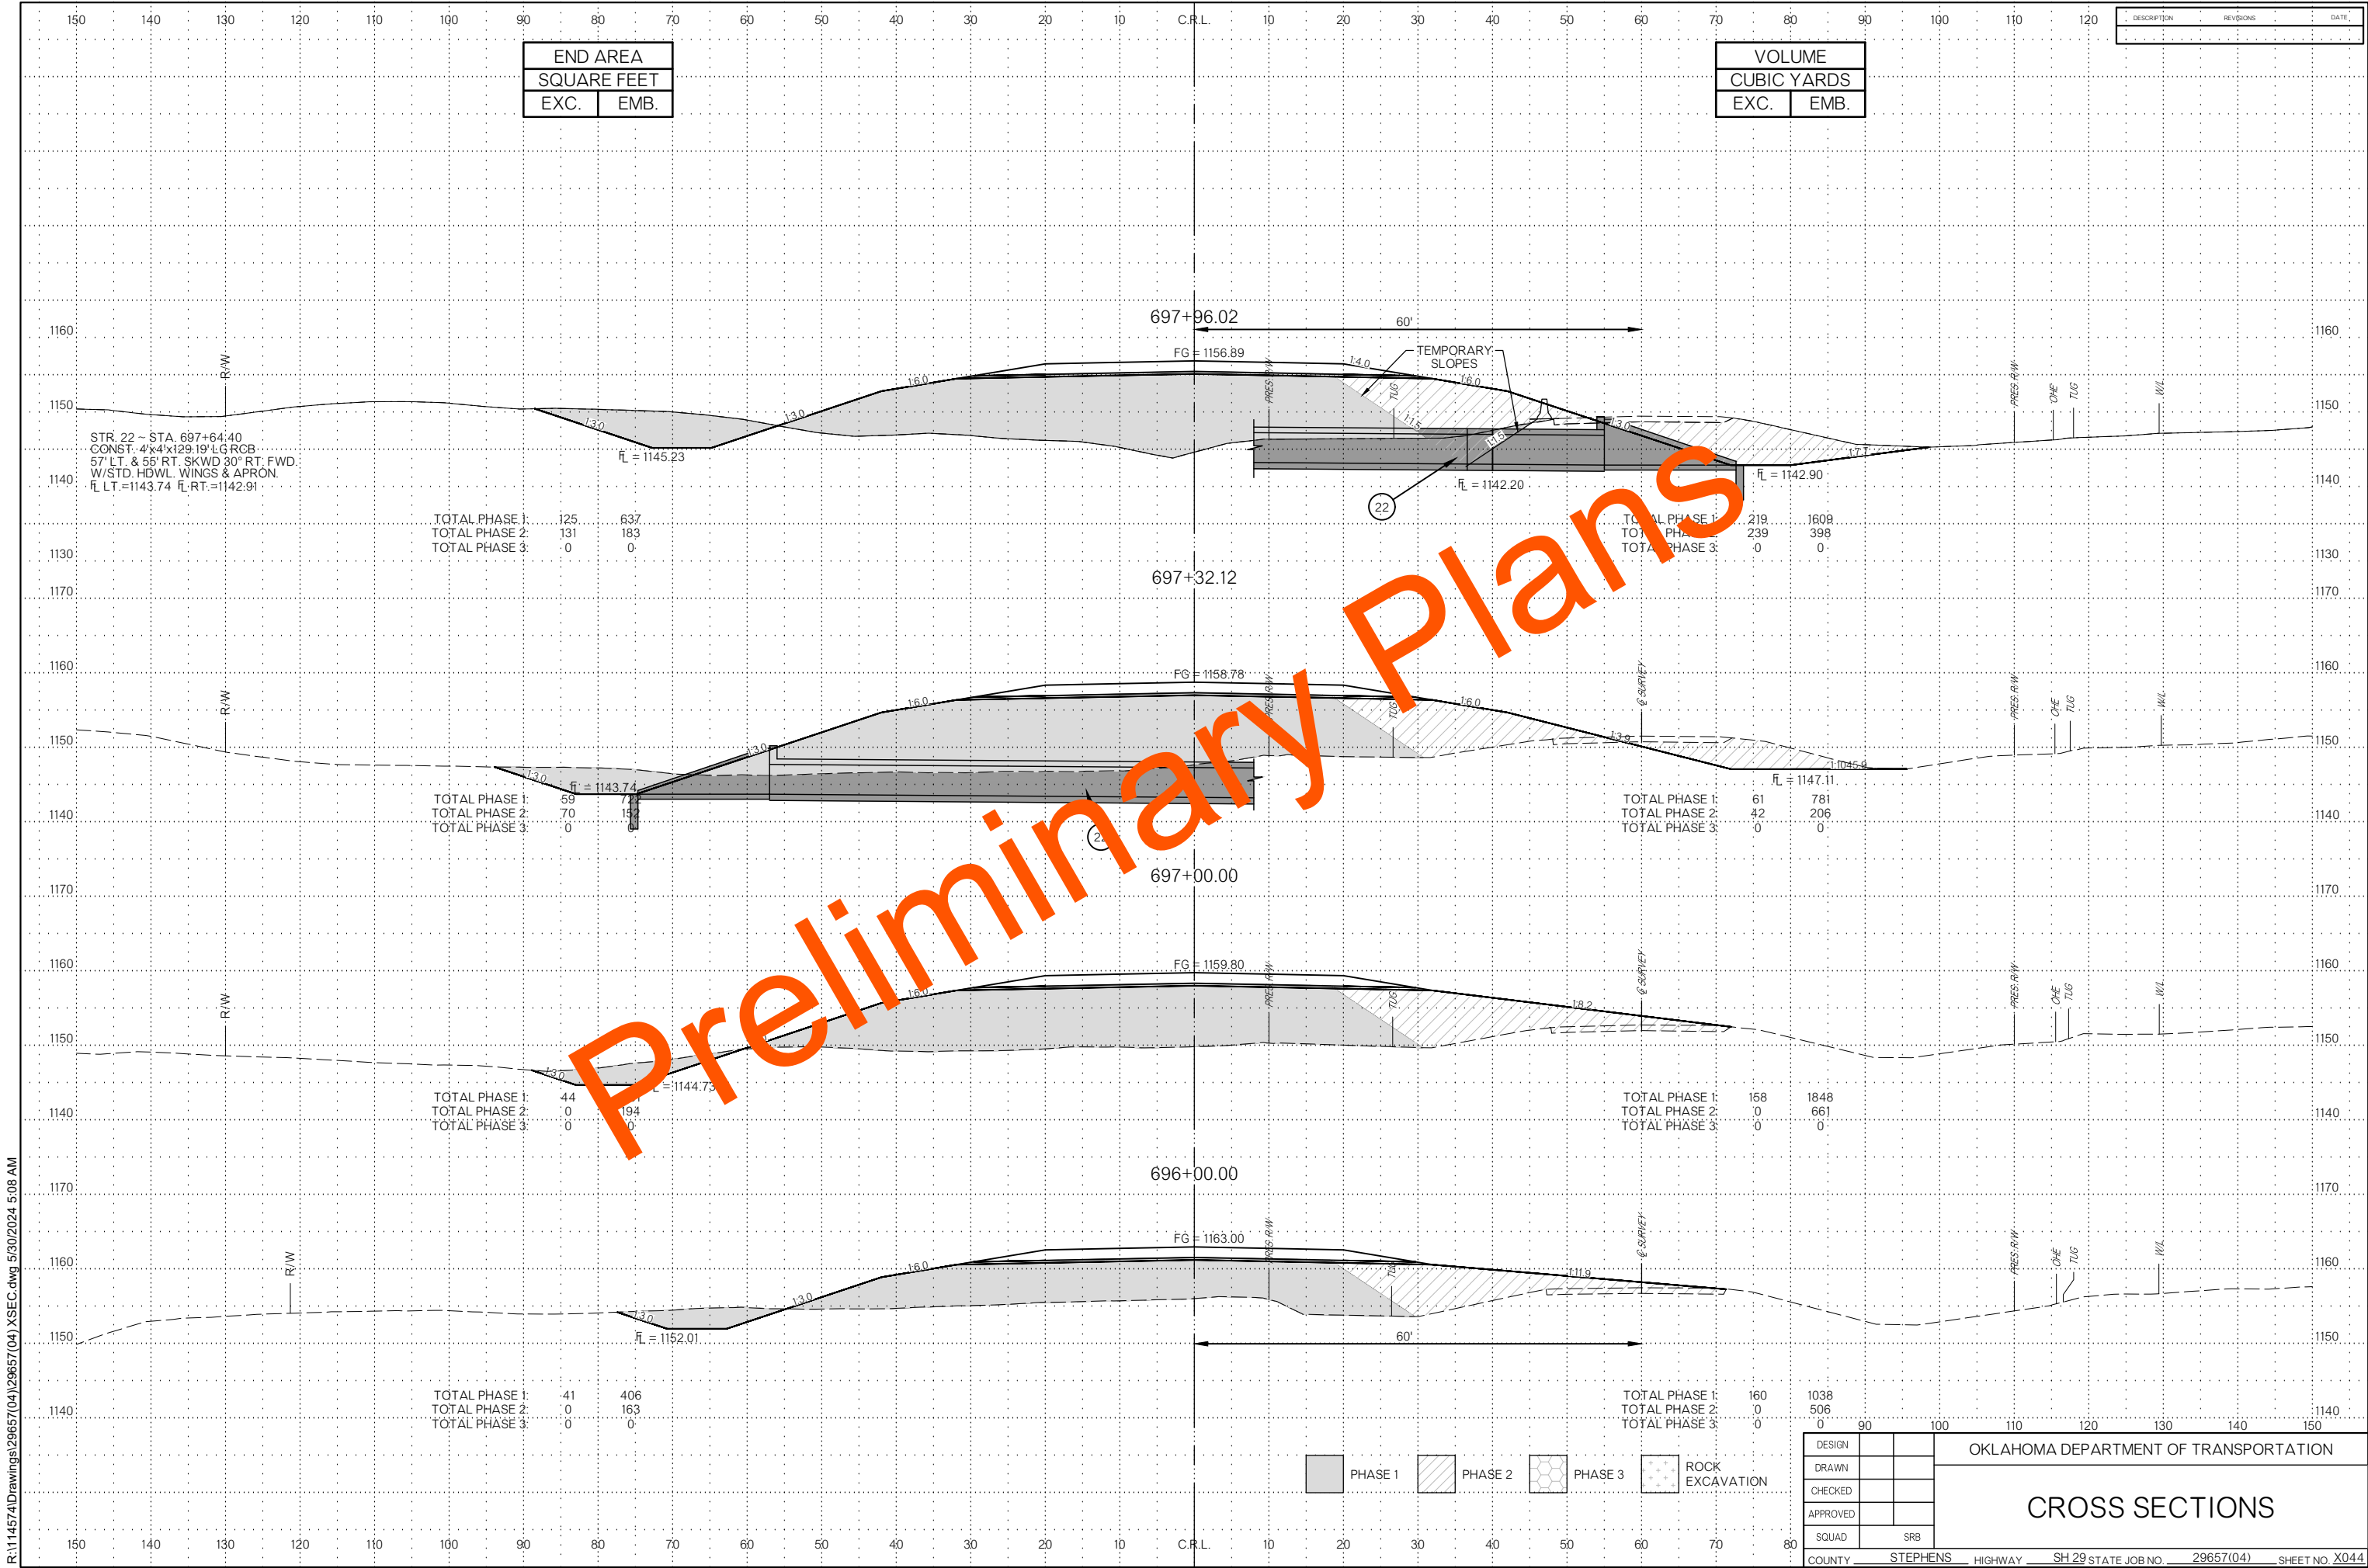


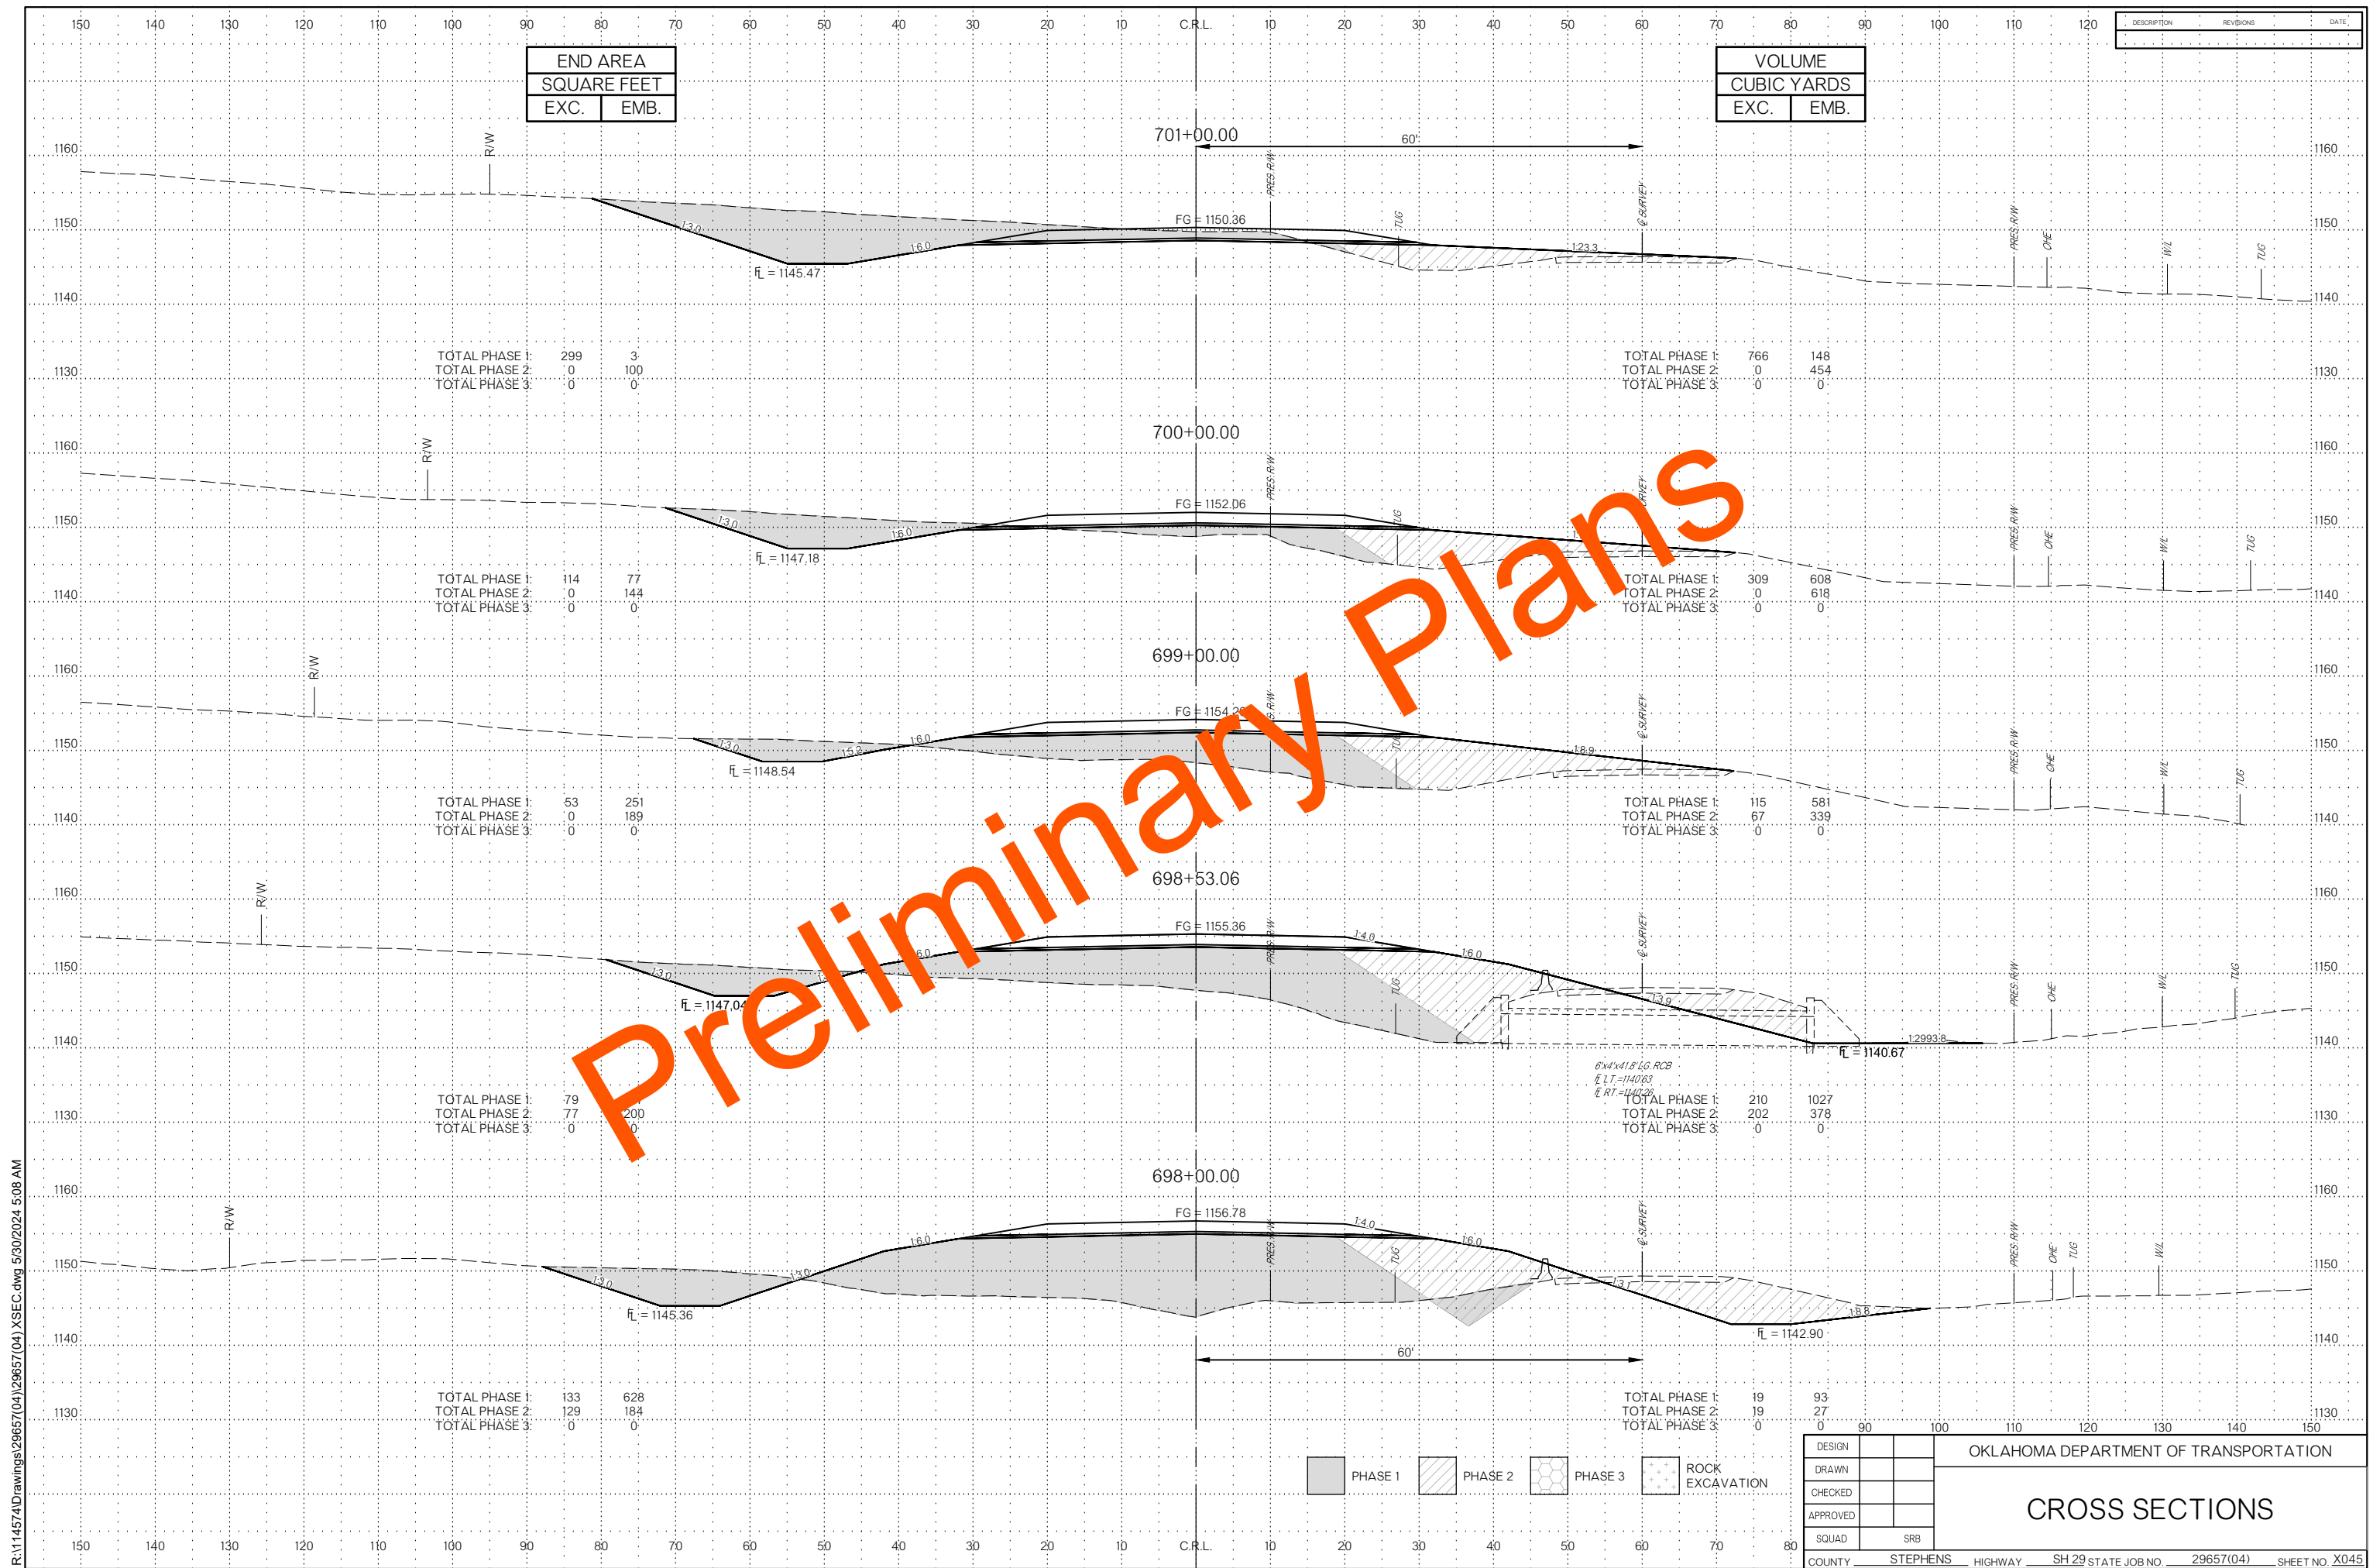

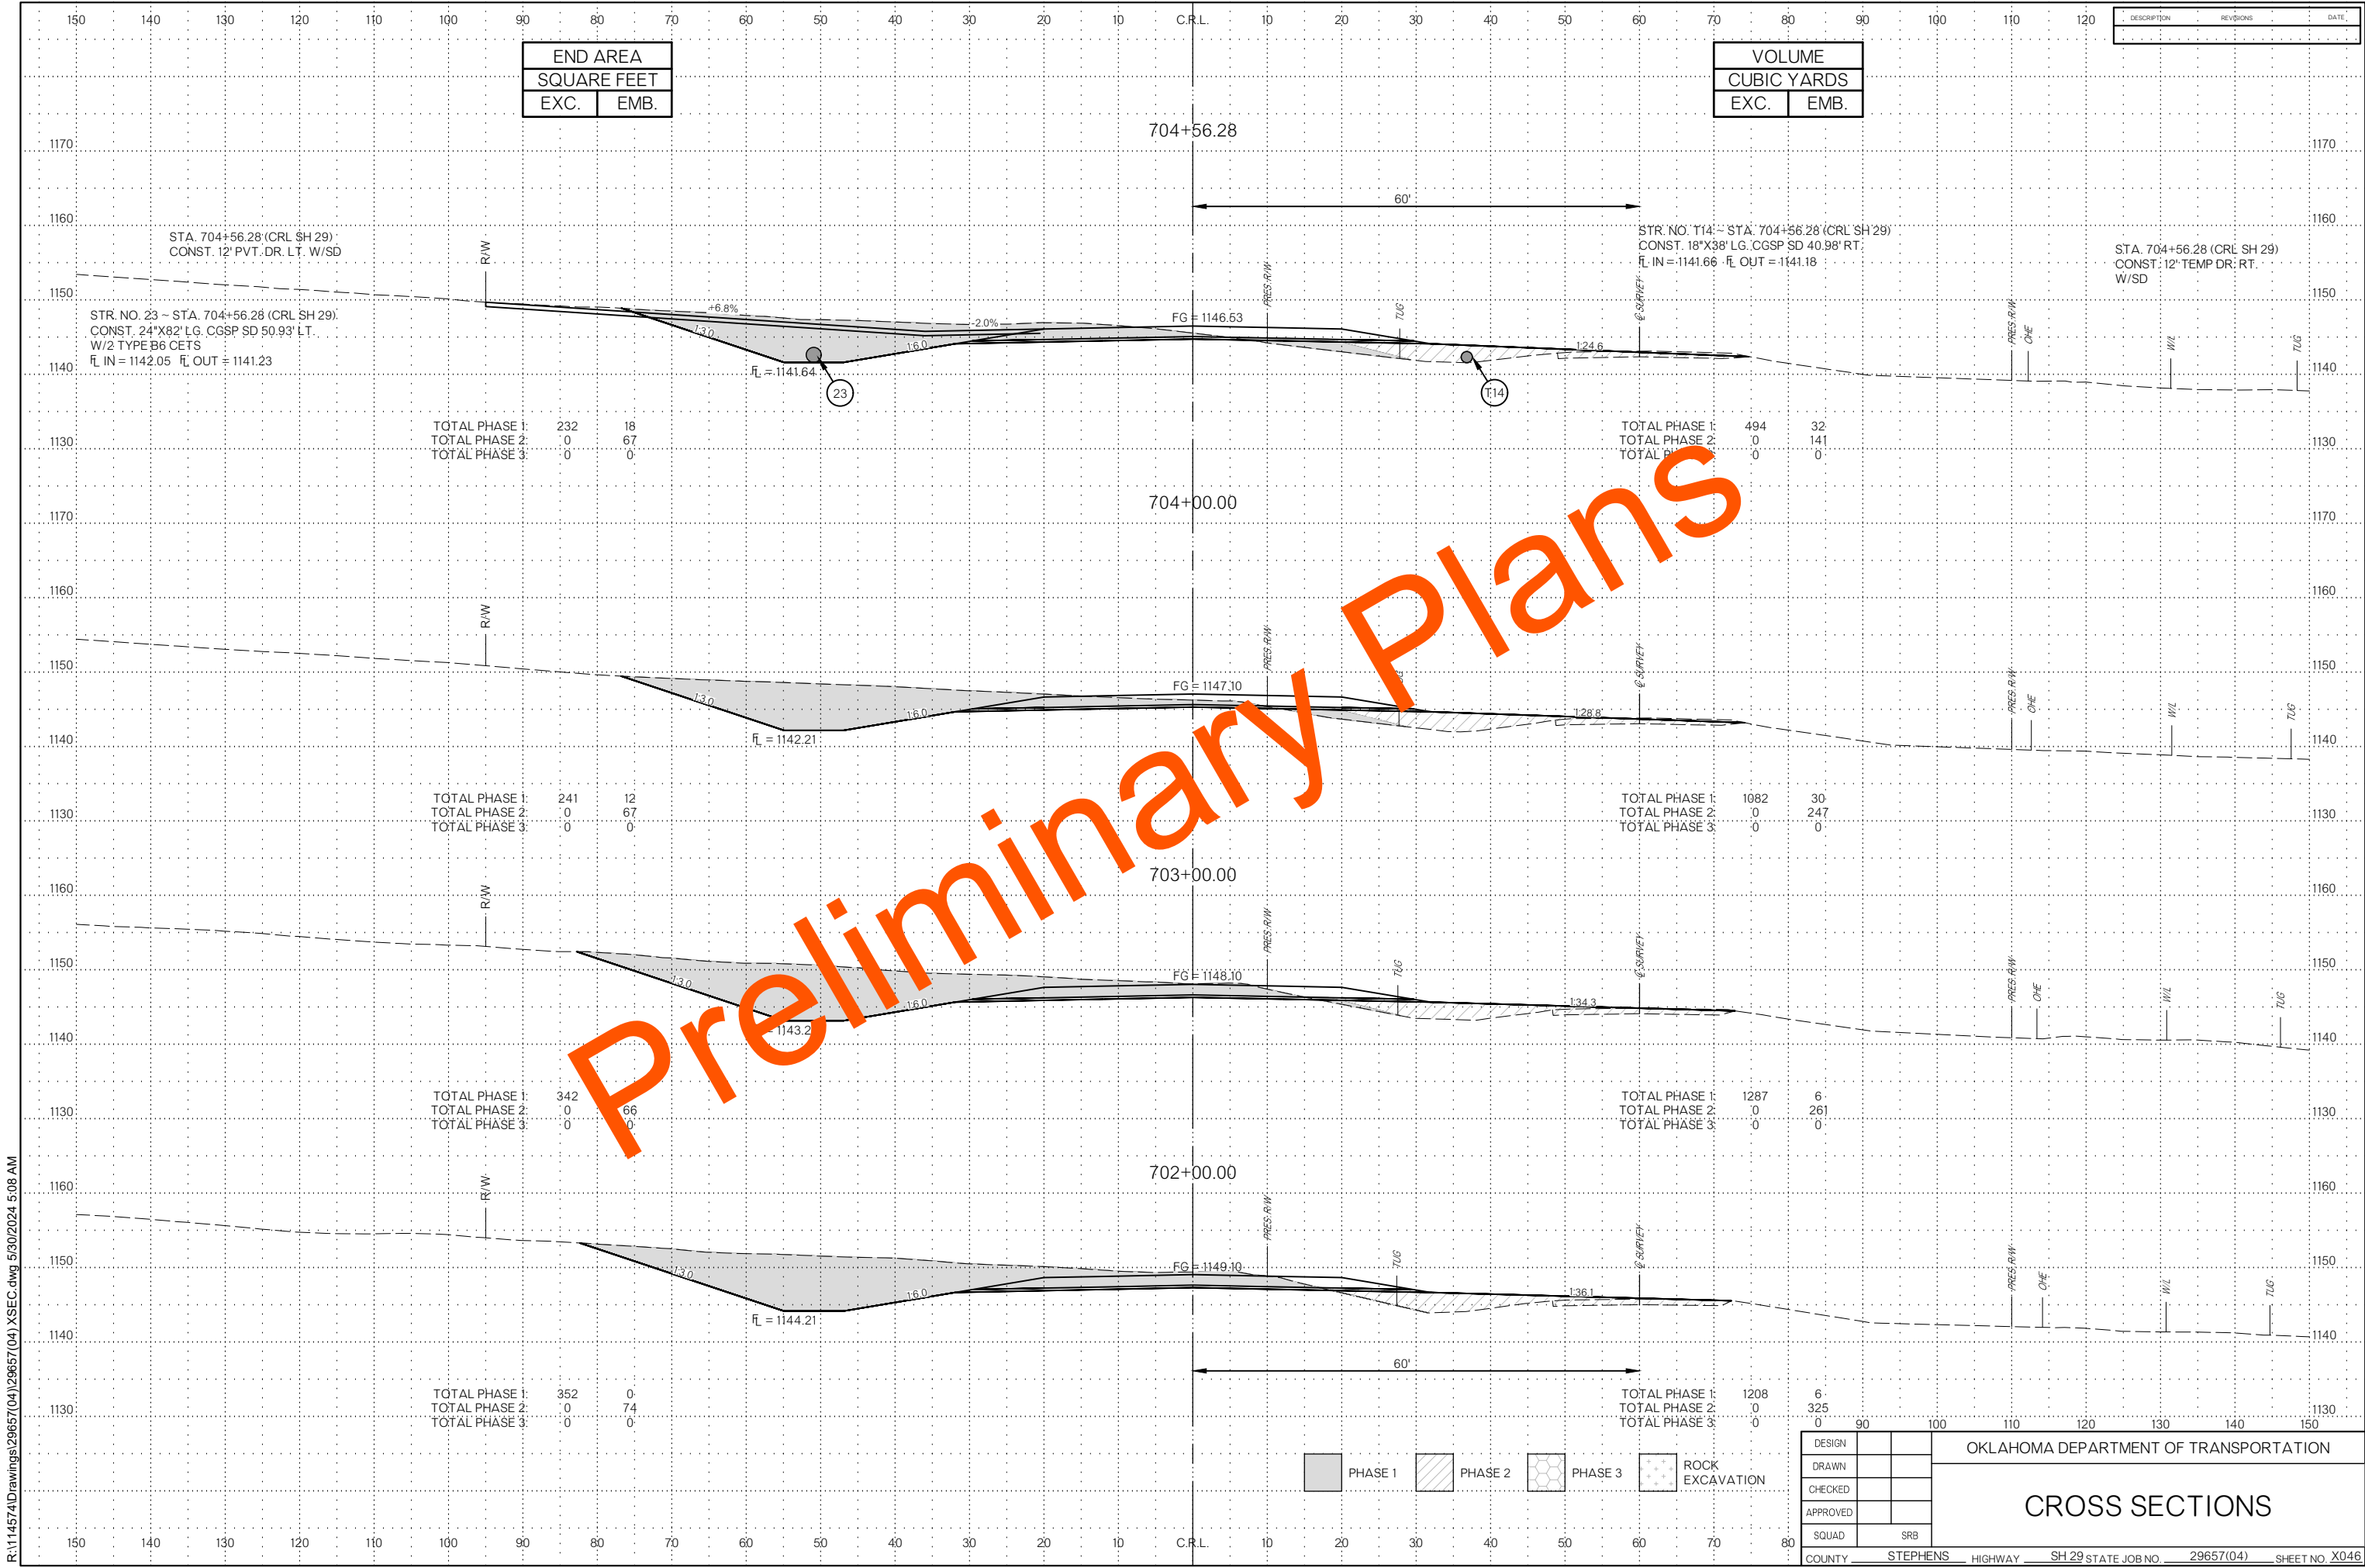

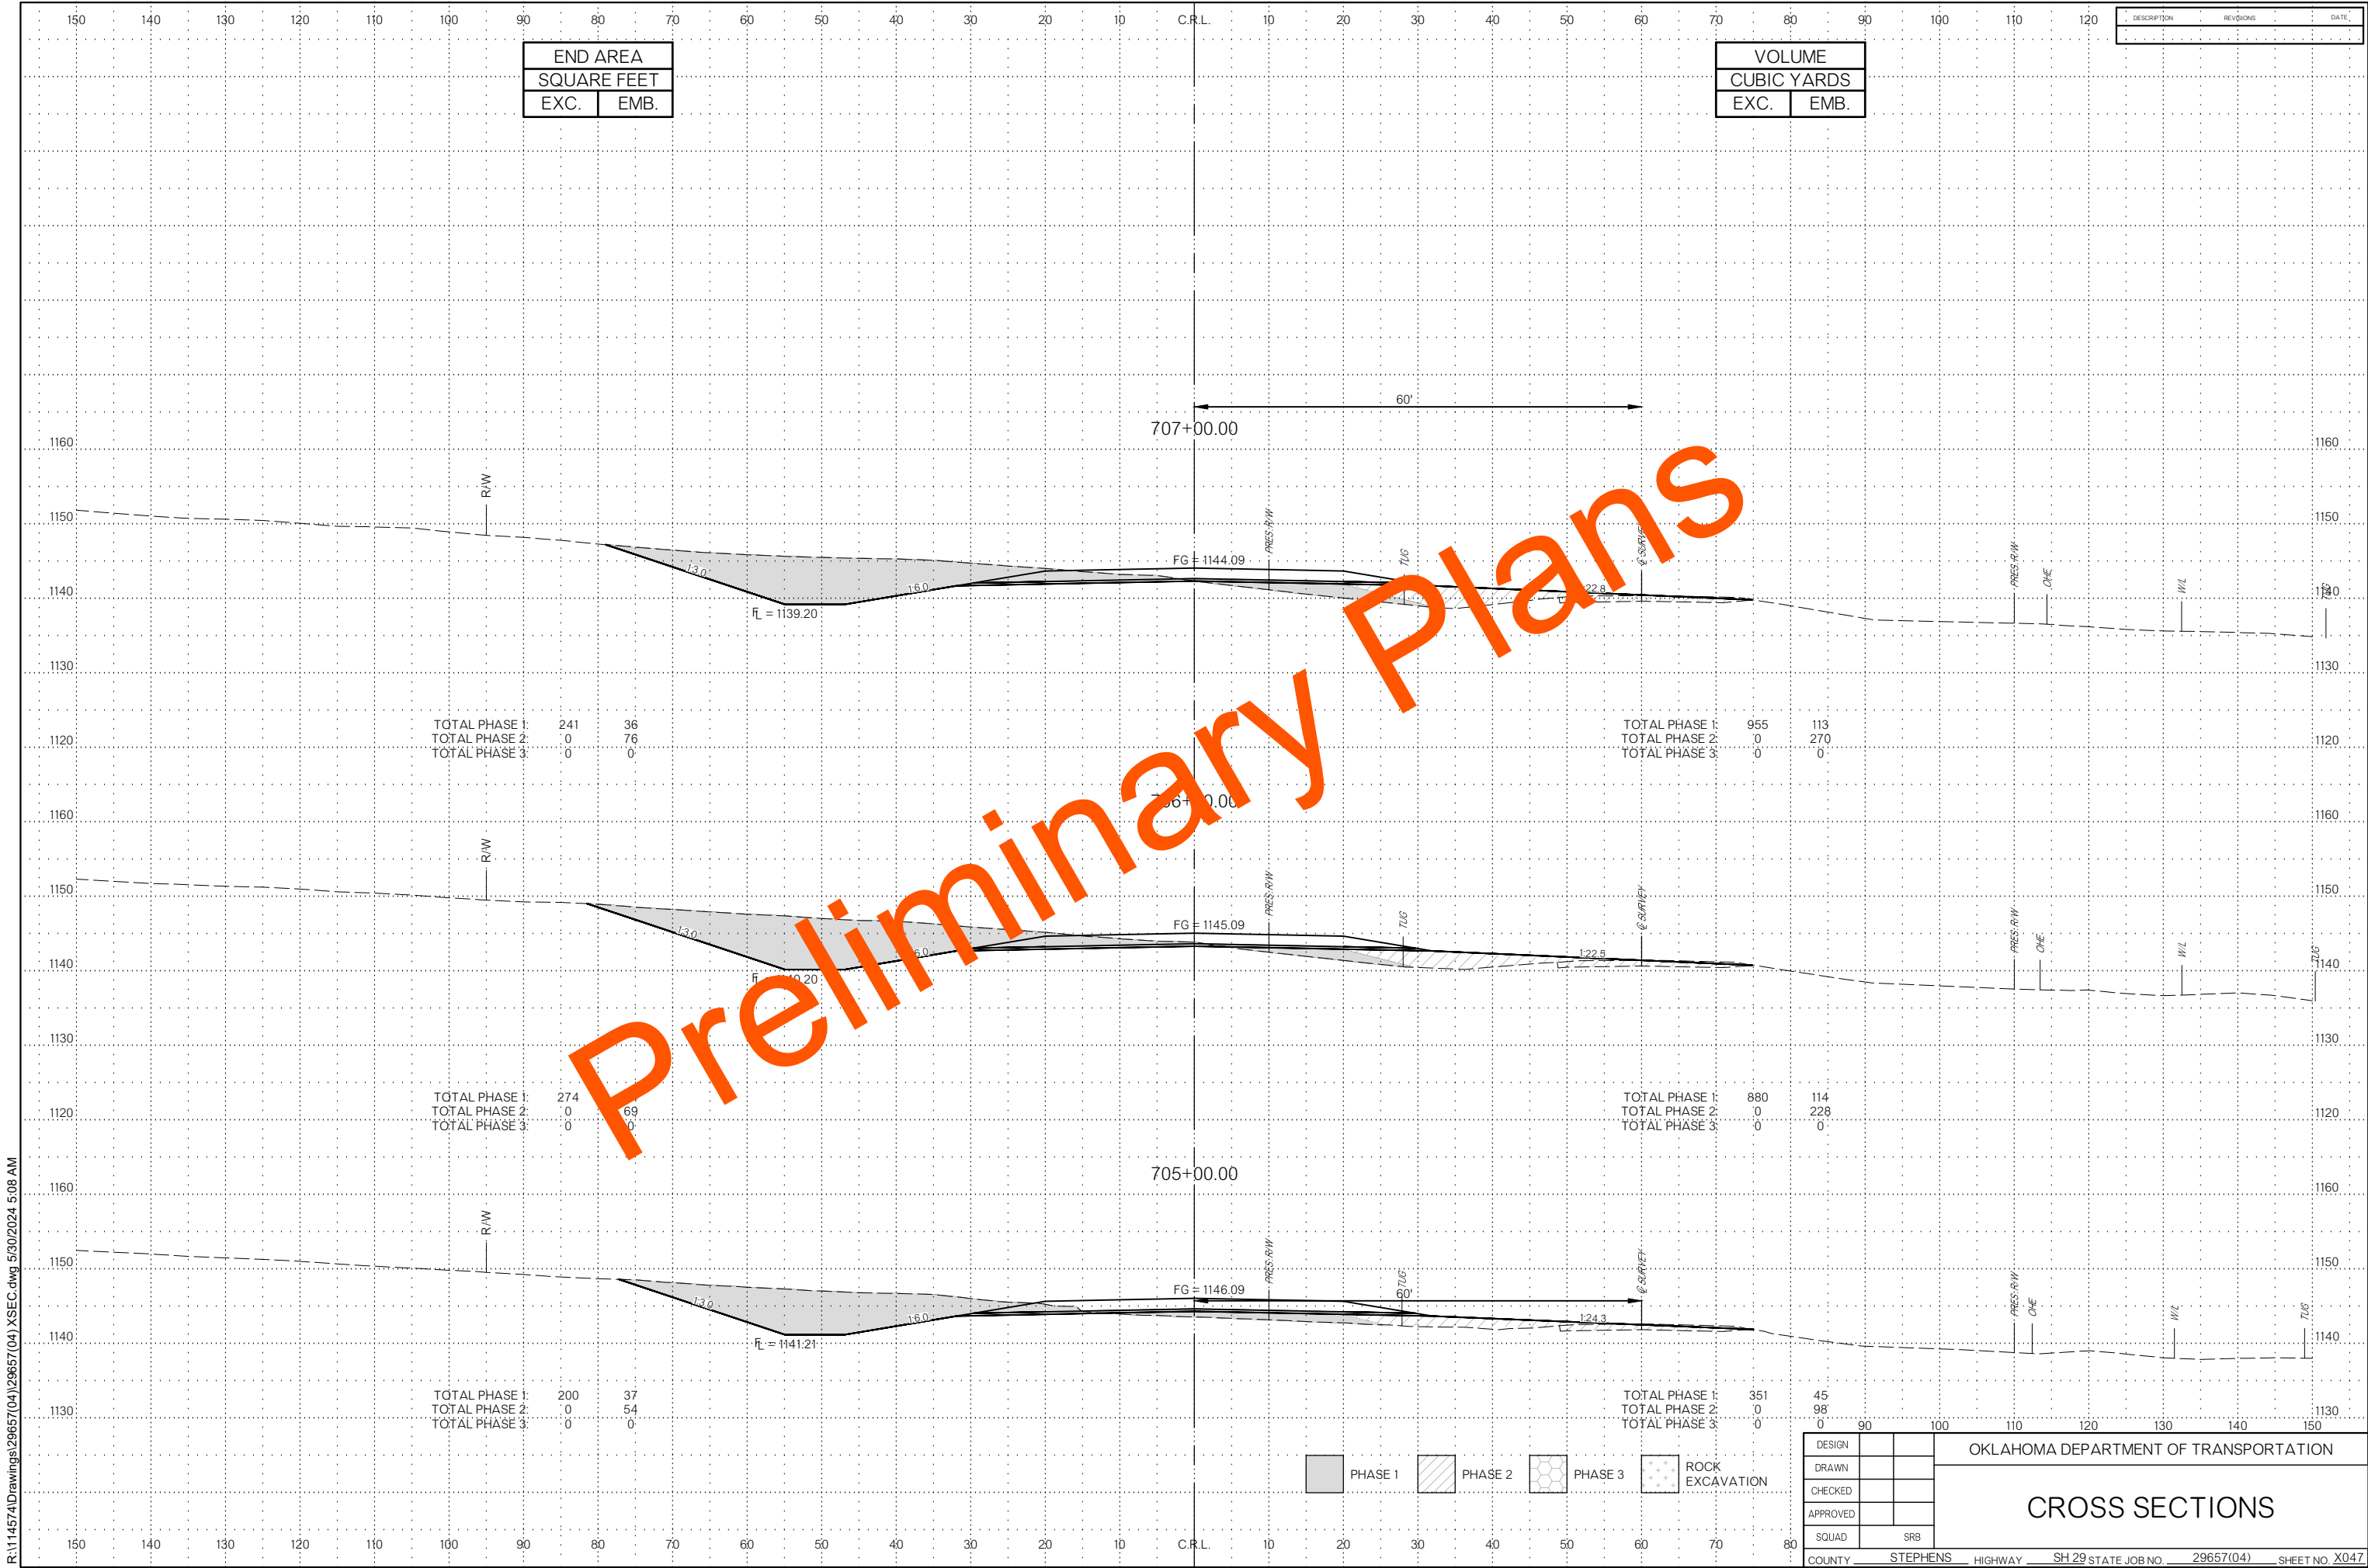

R:\114574\Drawings\29657(04)\29657(04).XSEC.dwg 5/30/2024 5:08 AM

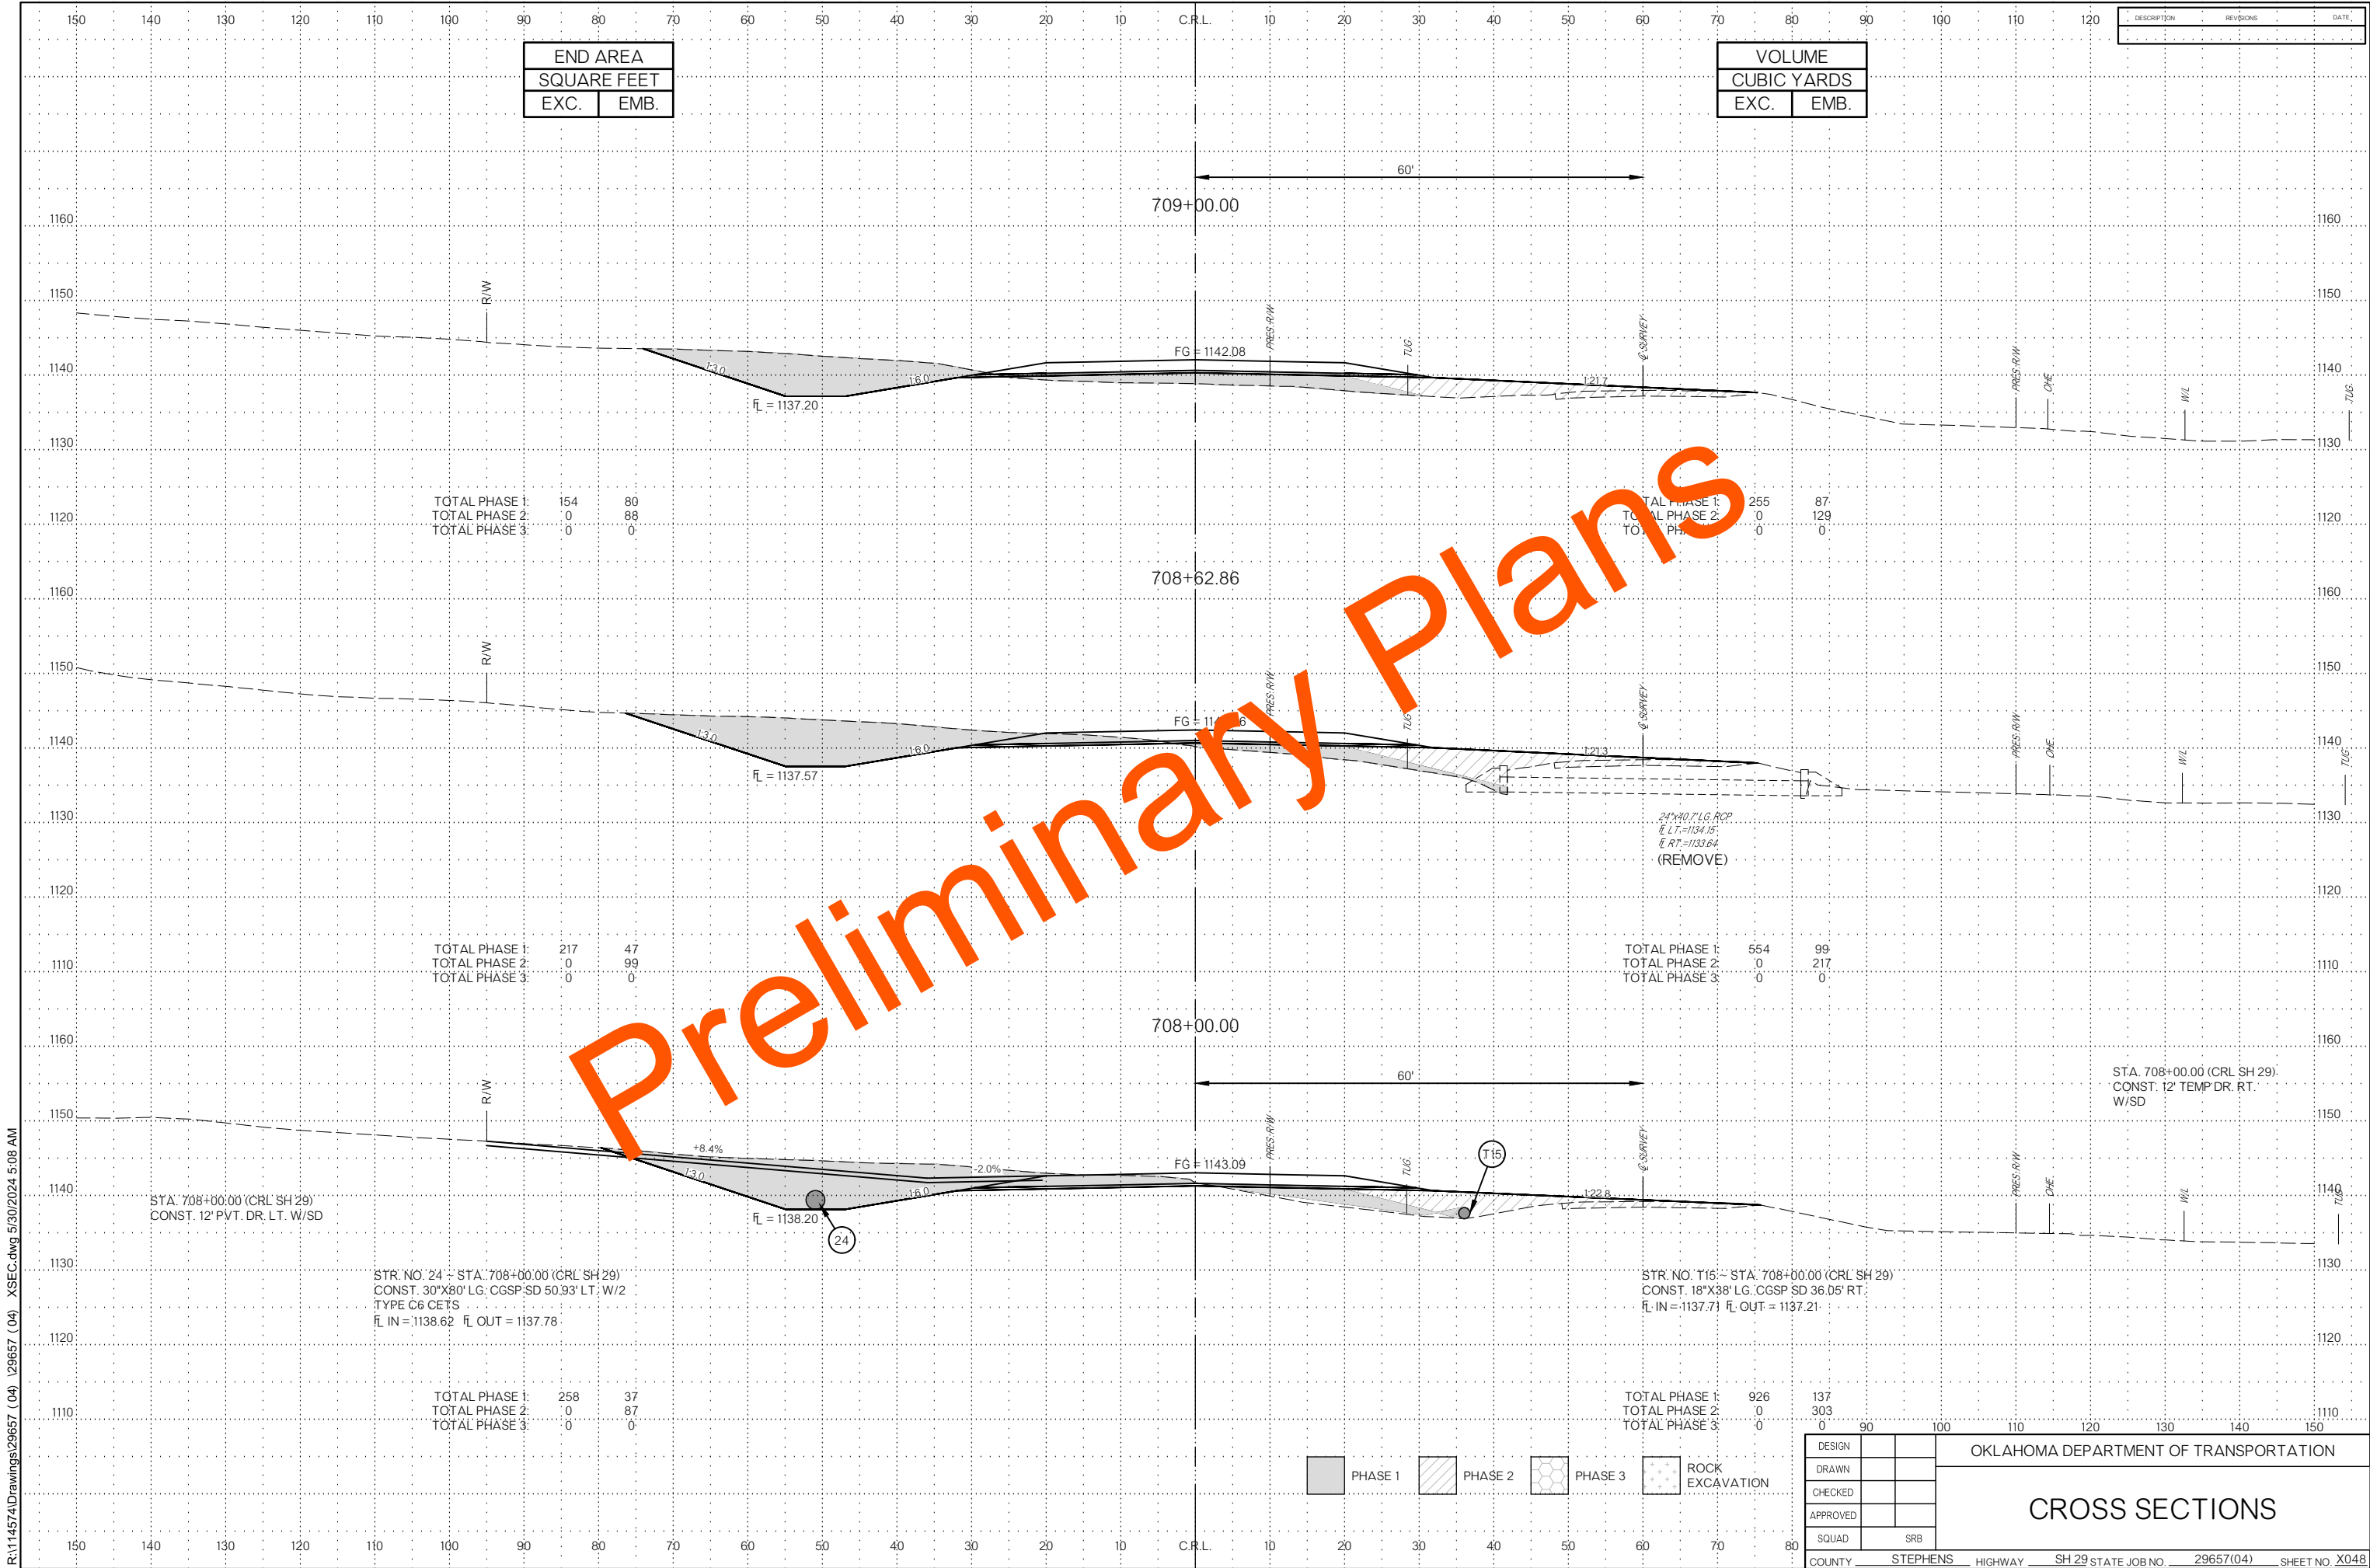

END AREA	
SQUARE FEET	
EXC.	EMB.

VOLUME	
CUBIC YARDS	
EXC.	EMB.

DESCRIPTION	REVISIONS	DATE
-------------	-----------	------

TOTAL PHASE 1:	154	80
TOTAL PHASE 2:	0	88
TOTAL PHASE 3:	0	0

TOTAL PHASE 1:	255	87
TOTAL PHASE 2:	0	129
TOTAL PHASE 3:	0	0

TOTAL PHASE 1:	217	47
TOTAL PHASE 2:	0	99
TOTAL PHASE 3:	0	0

TOTAL PHASE 1:	554	99
TOTAL PHASE 2:	0	217
TOTAL PHASE 3:	0	0

TOTAL PHASE 1:	258	37
TOTAL PHASE 2:	0	87
TOTAL PHASE 3:	0	0

TOTAL PHASE 1:	926	137
TOTAL PHASE 2:	0	303
TOTAL PHASE 3:	0	0

PHASE 1	PHASE 2	PHASE 3	ROCK EXCAVATION
---------	---------	---------	-----------------


DESIGN	
DRAWN	
CHECKED	
APPROVED	
SQUAD	SRB

OKLAHOMA DEPARTMENT OF TRANSPORTATION

CROSS SECTIONS

COUNTY STEPHENS HIGHWAY SH 29 STATE JOB NO. 29657(04) SHEET NO. X048

R:\114574\Drawings\29657(04)\XSEC.dwg 5/30/2024 5:08 AM

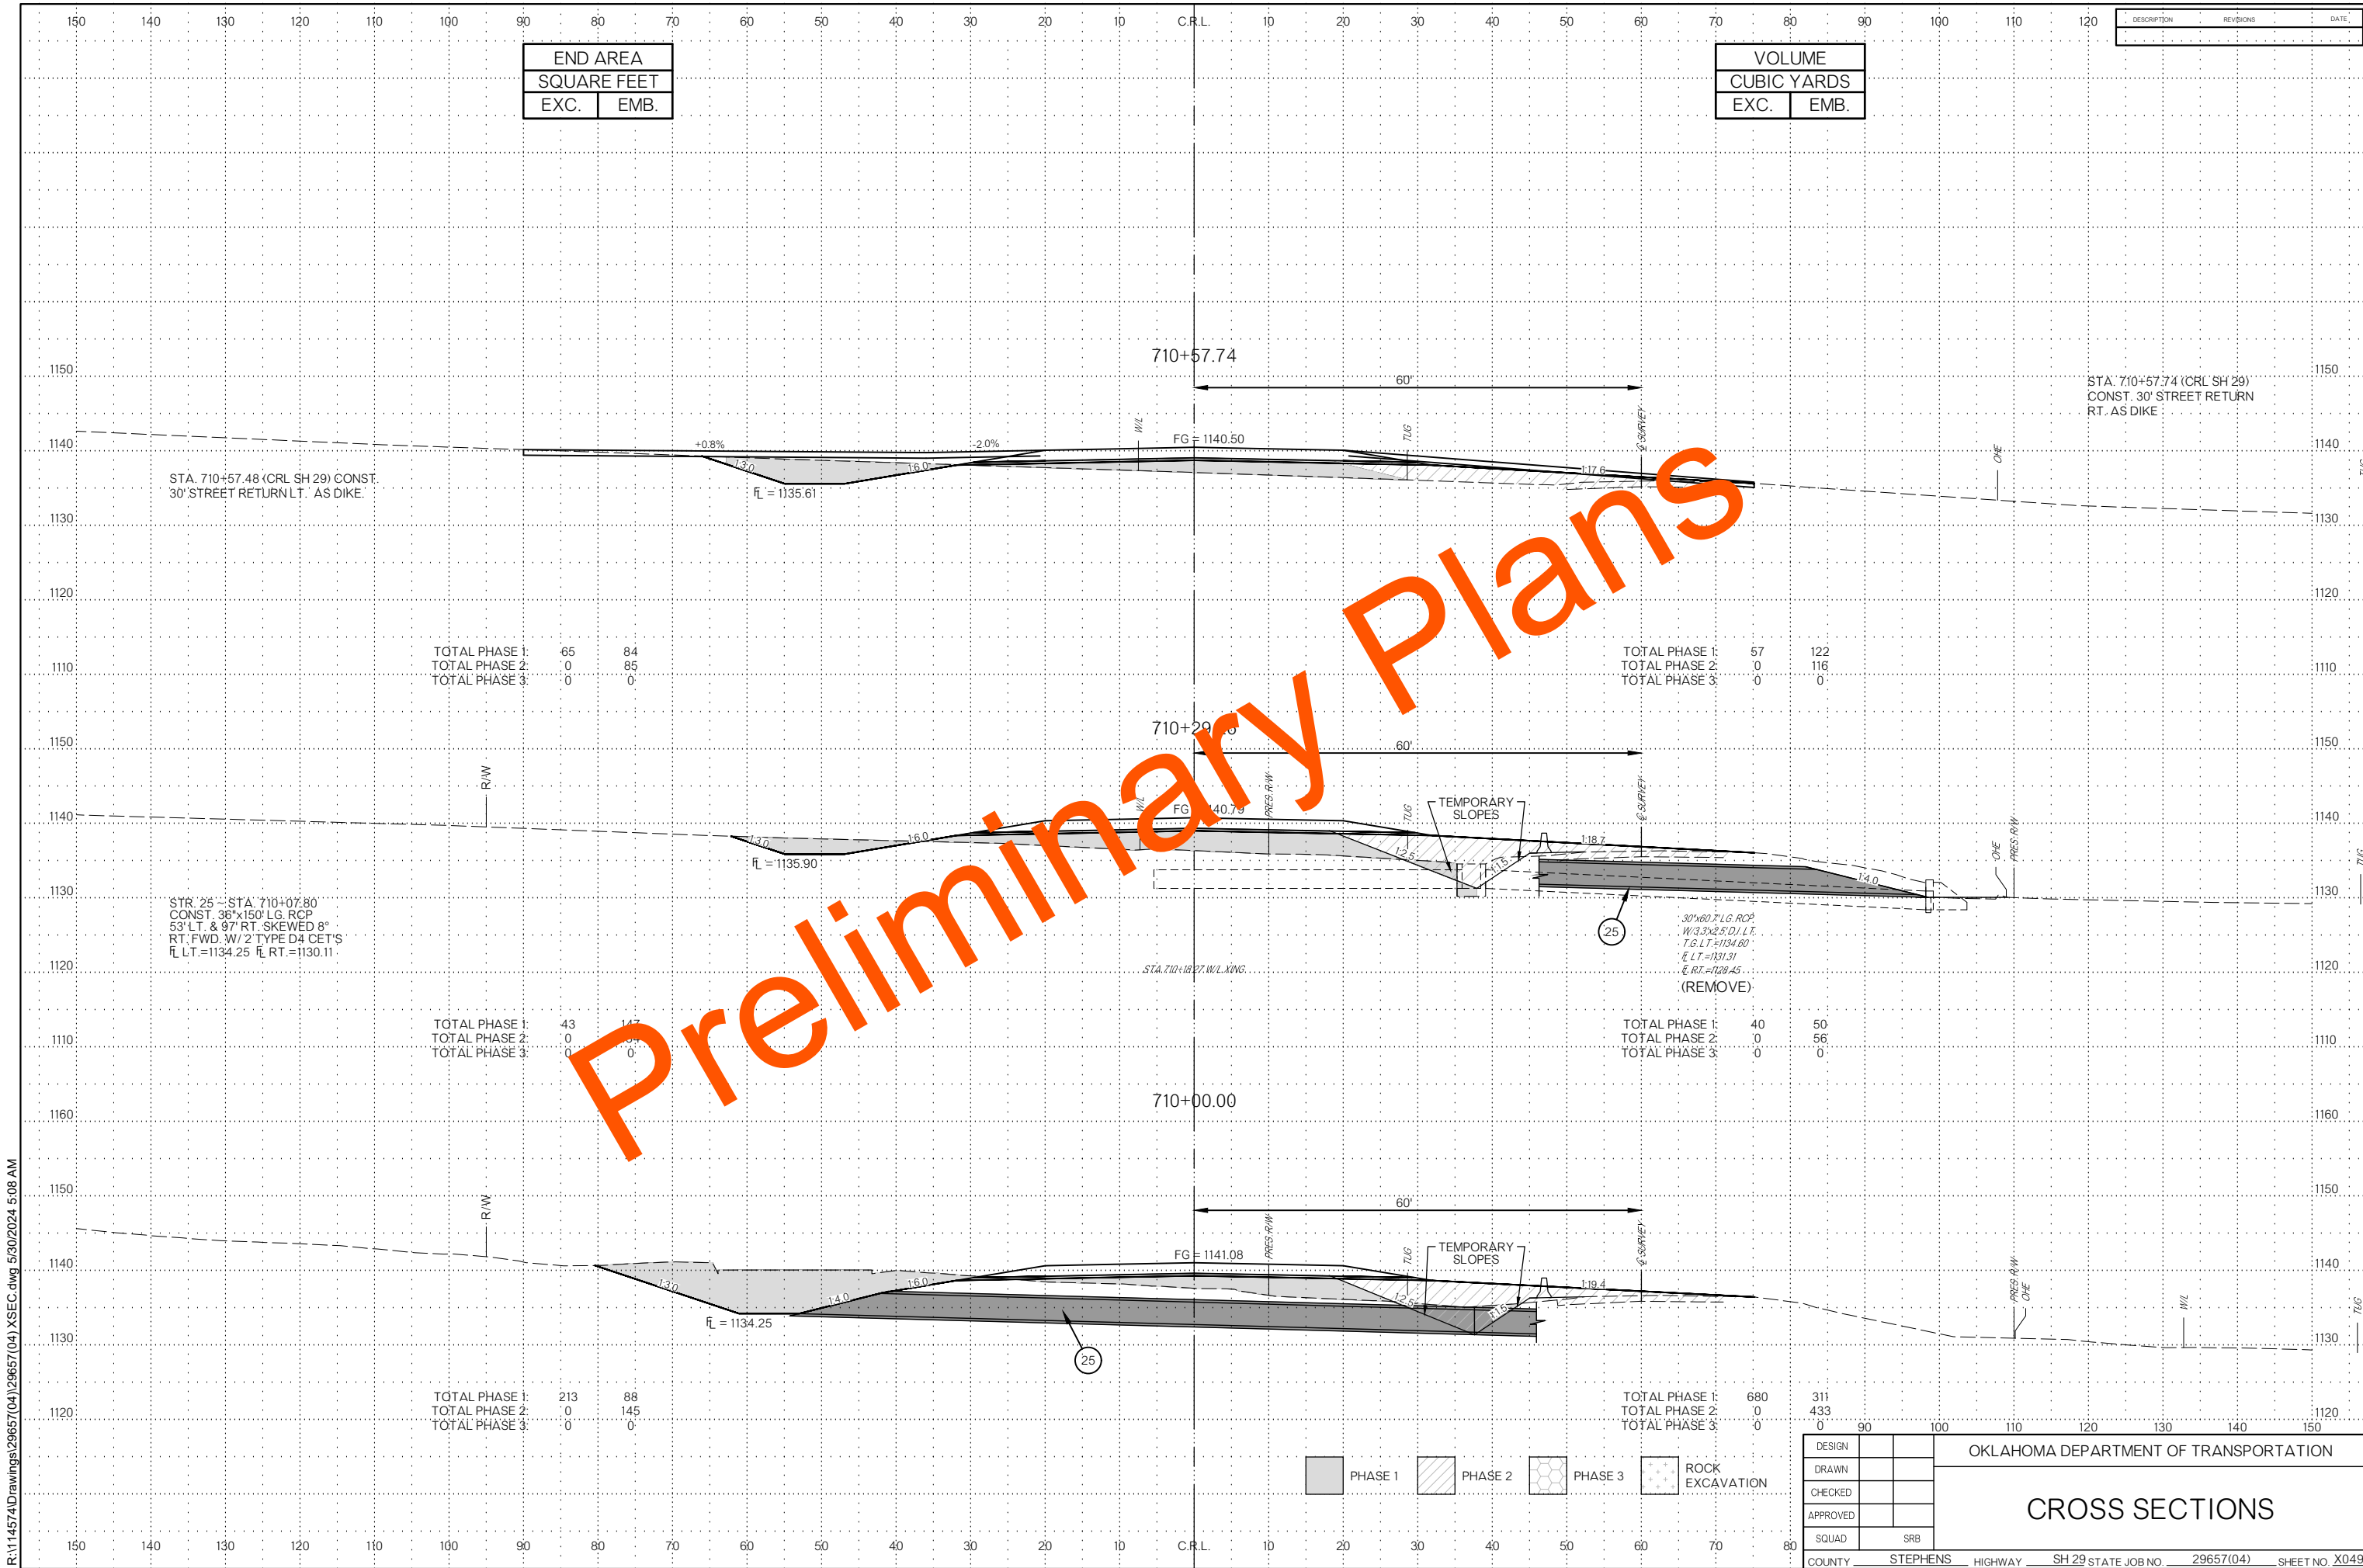



OKLAHOMA DEPARTMENT OF TRANSPORTATION


CROSS SECTIONS


DESIGN	
DRAWN	
CHECKED	
APPROVED	
SQUAD	SRB


COUNTY STEPHENS HIGHWAY SH 29 STATE JOB NO. 29657(04) SHEET NO. X049

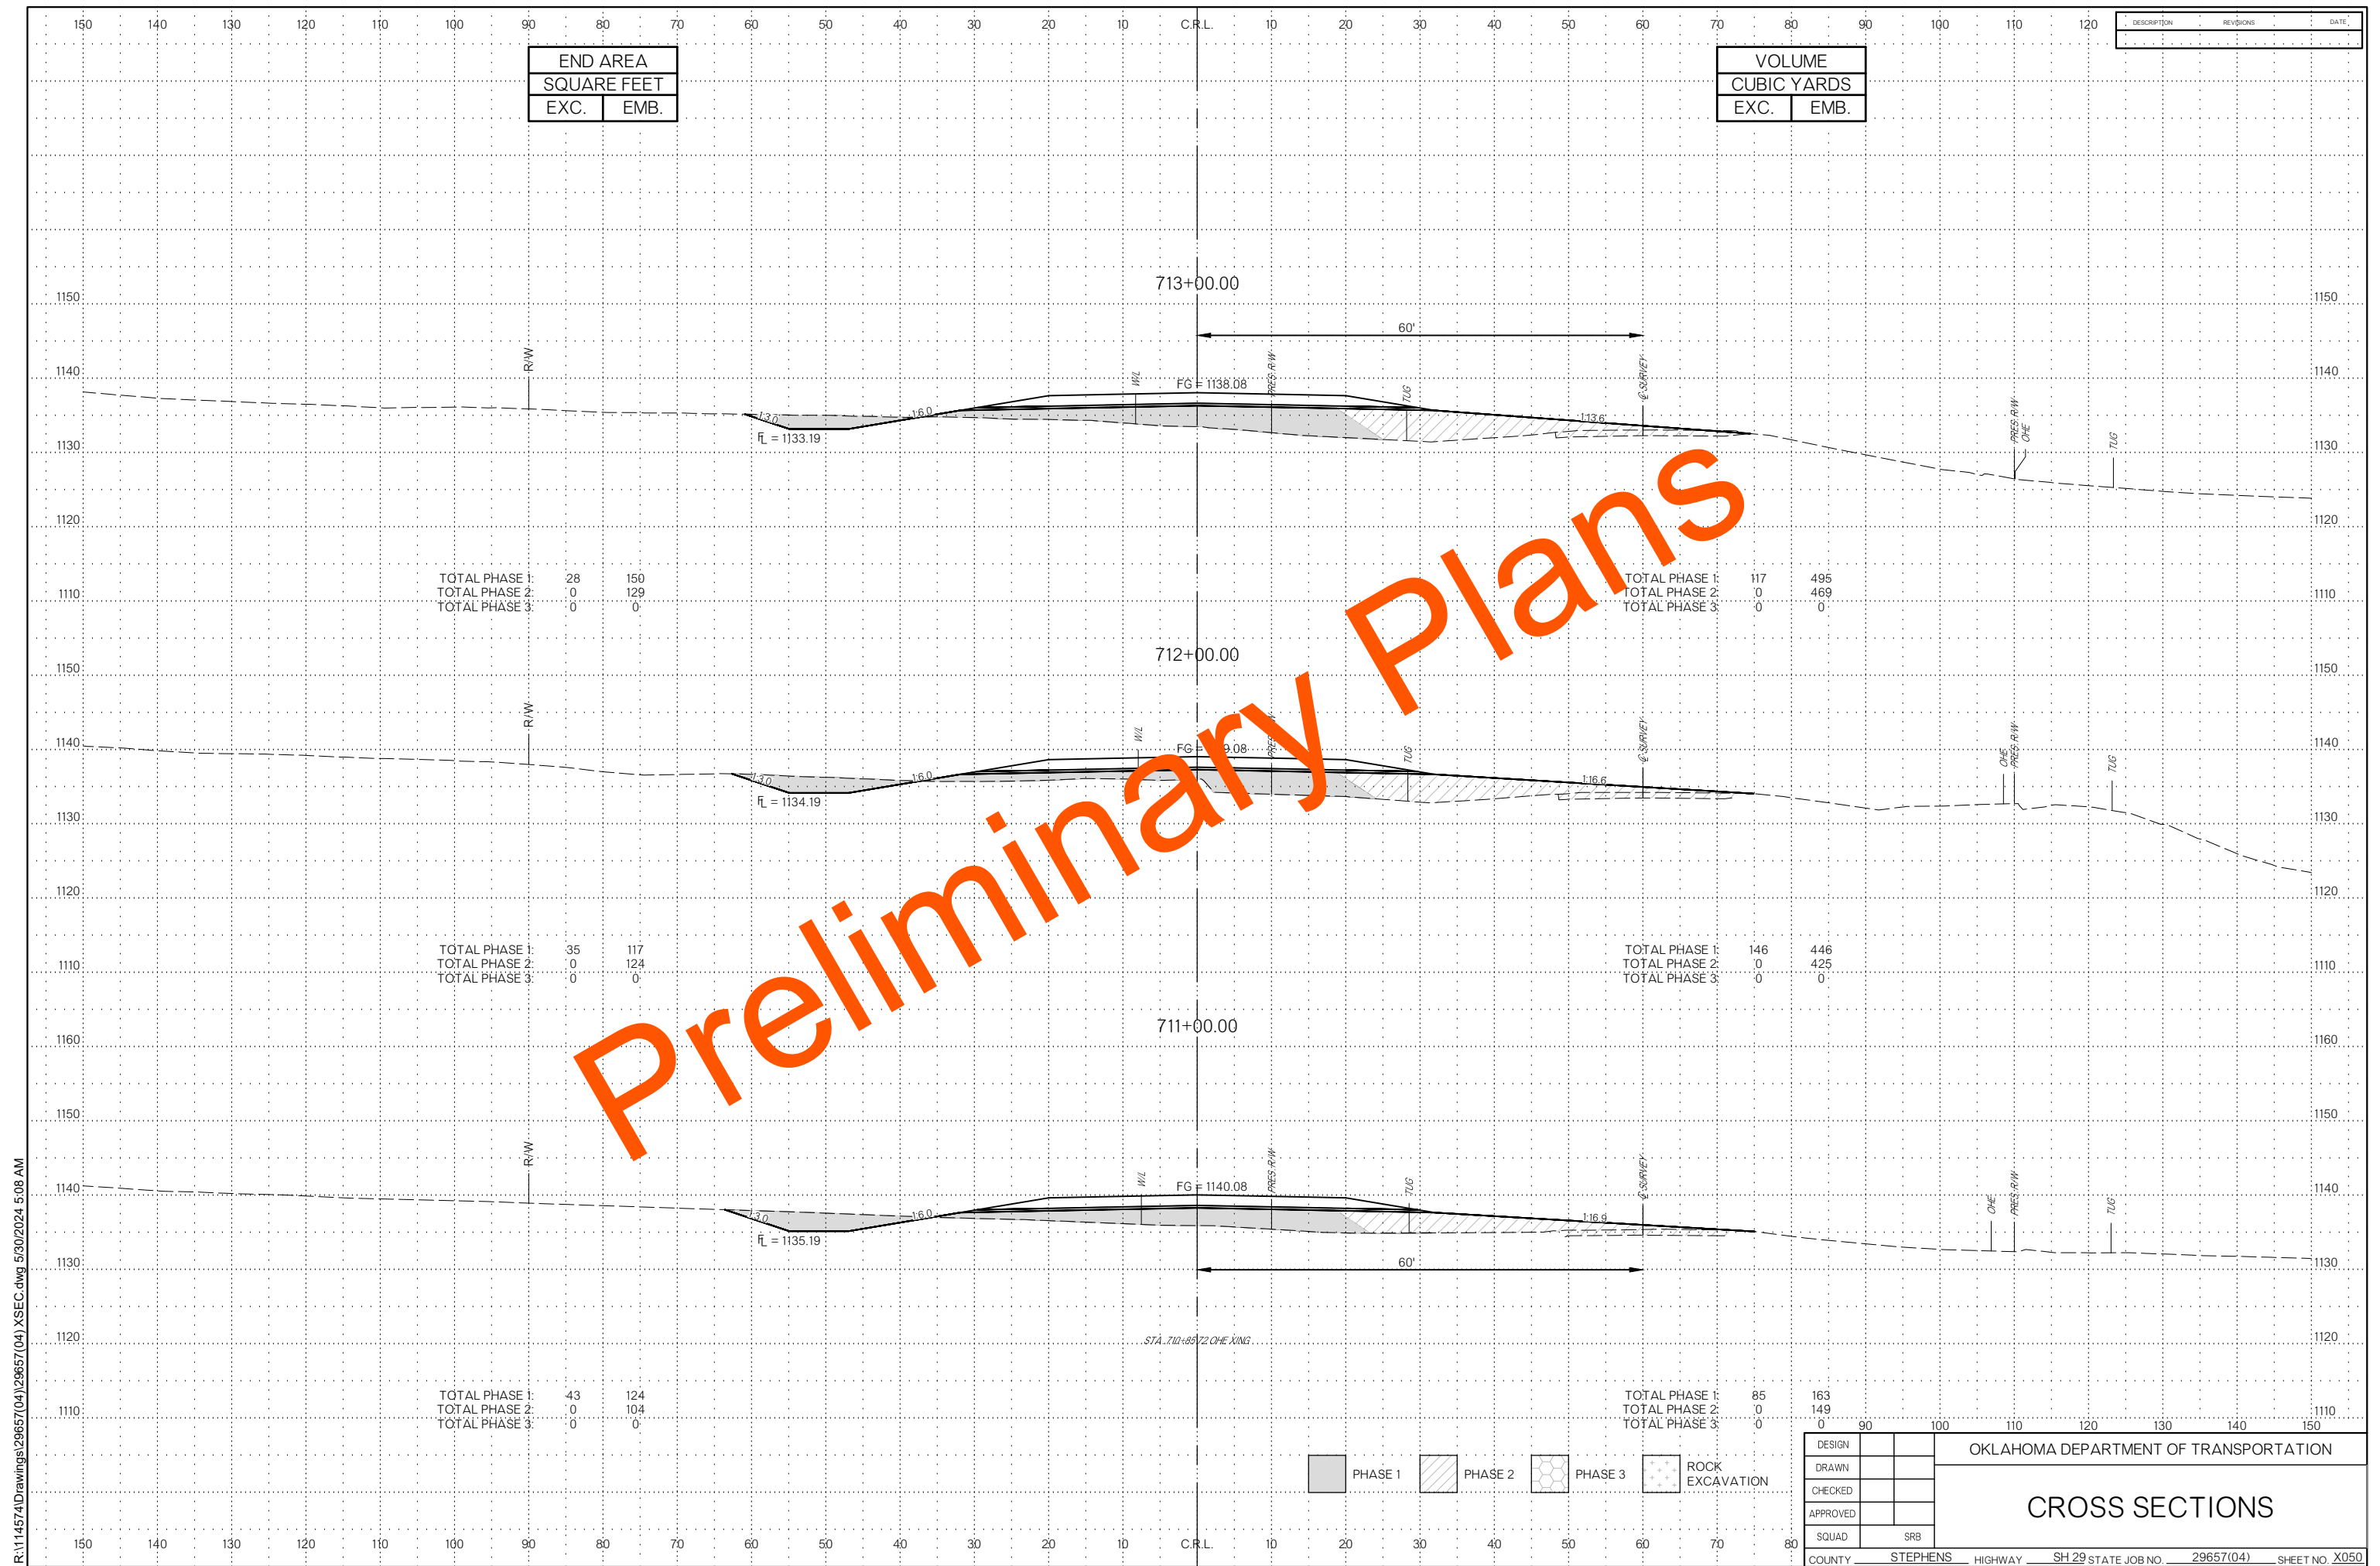


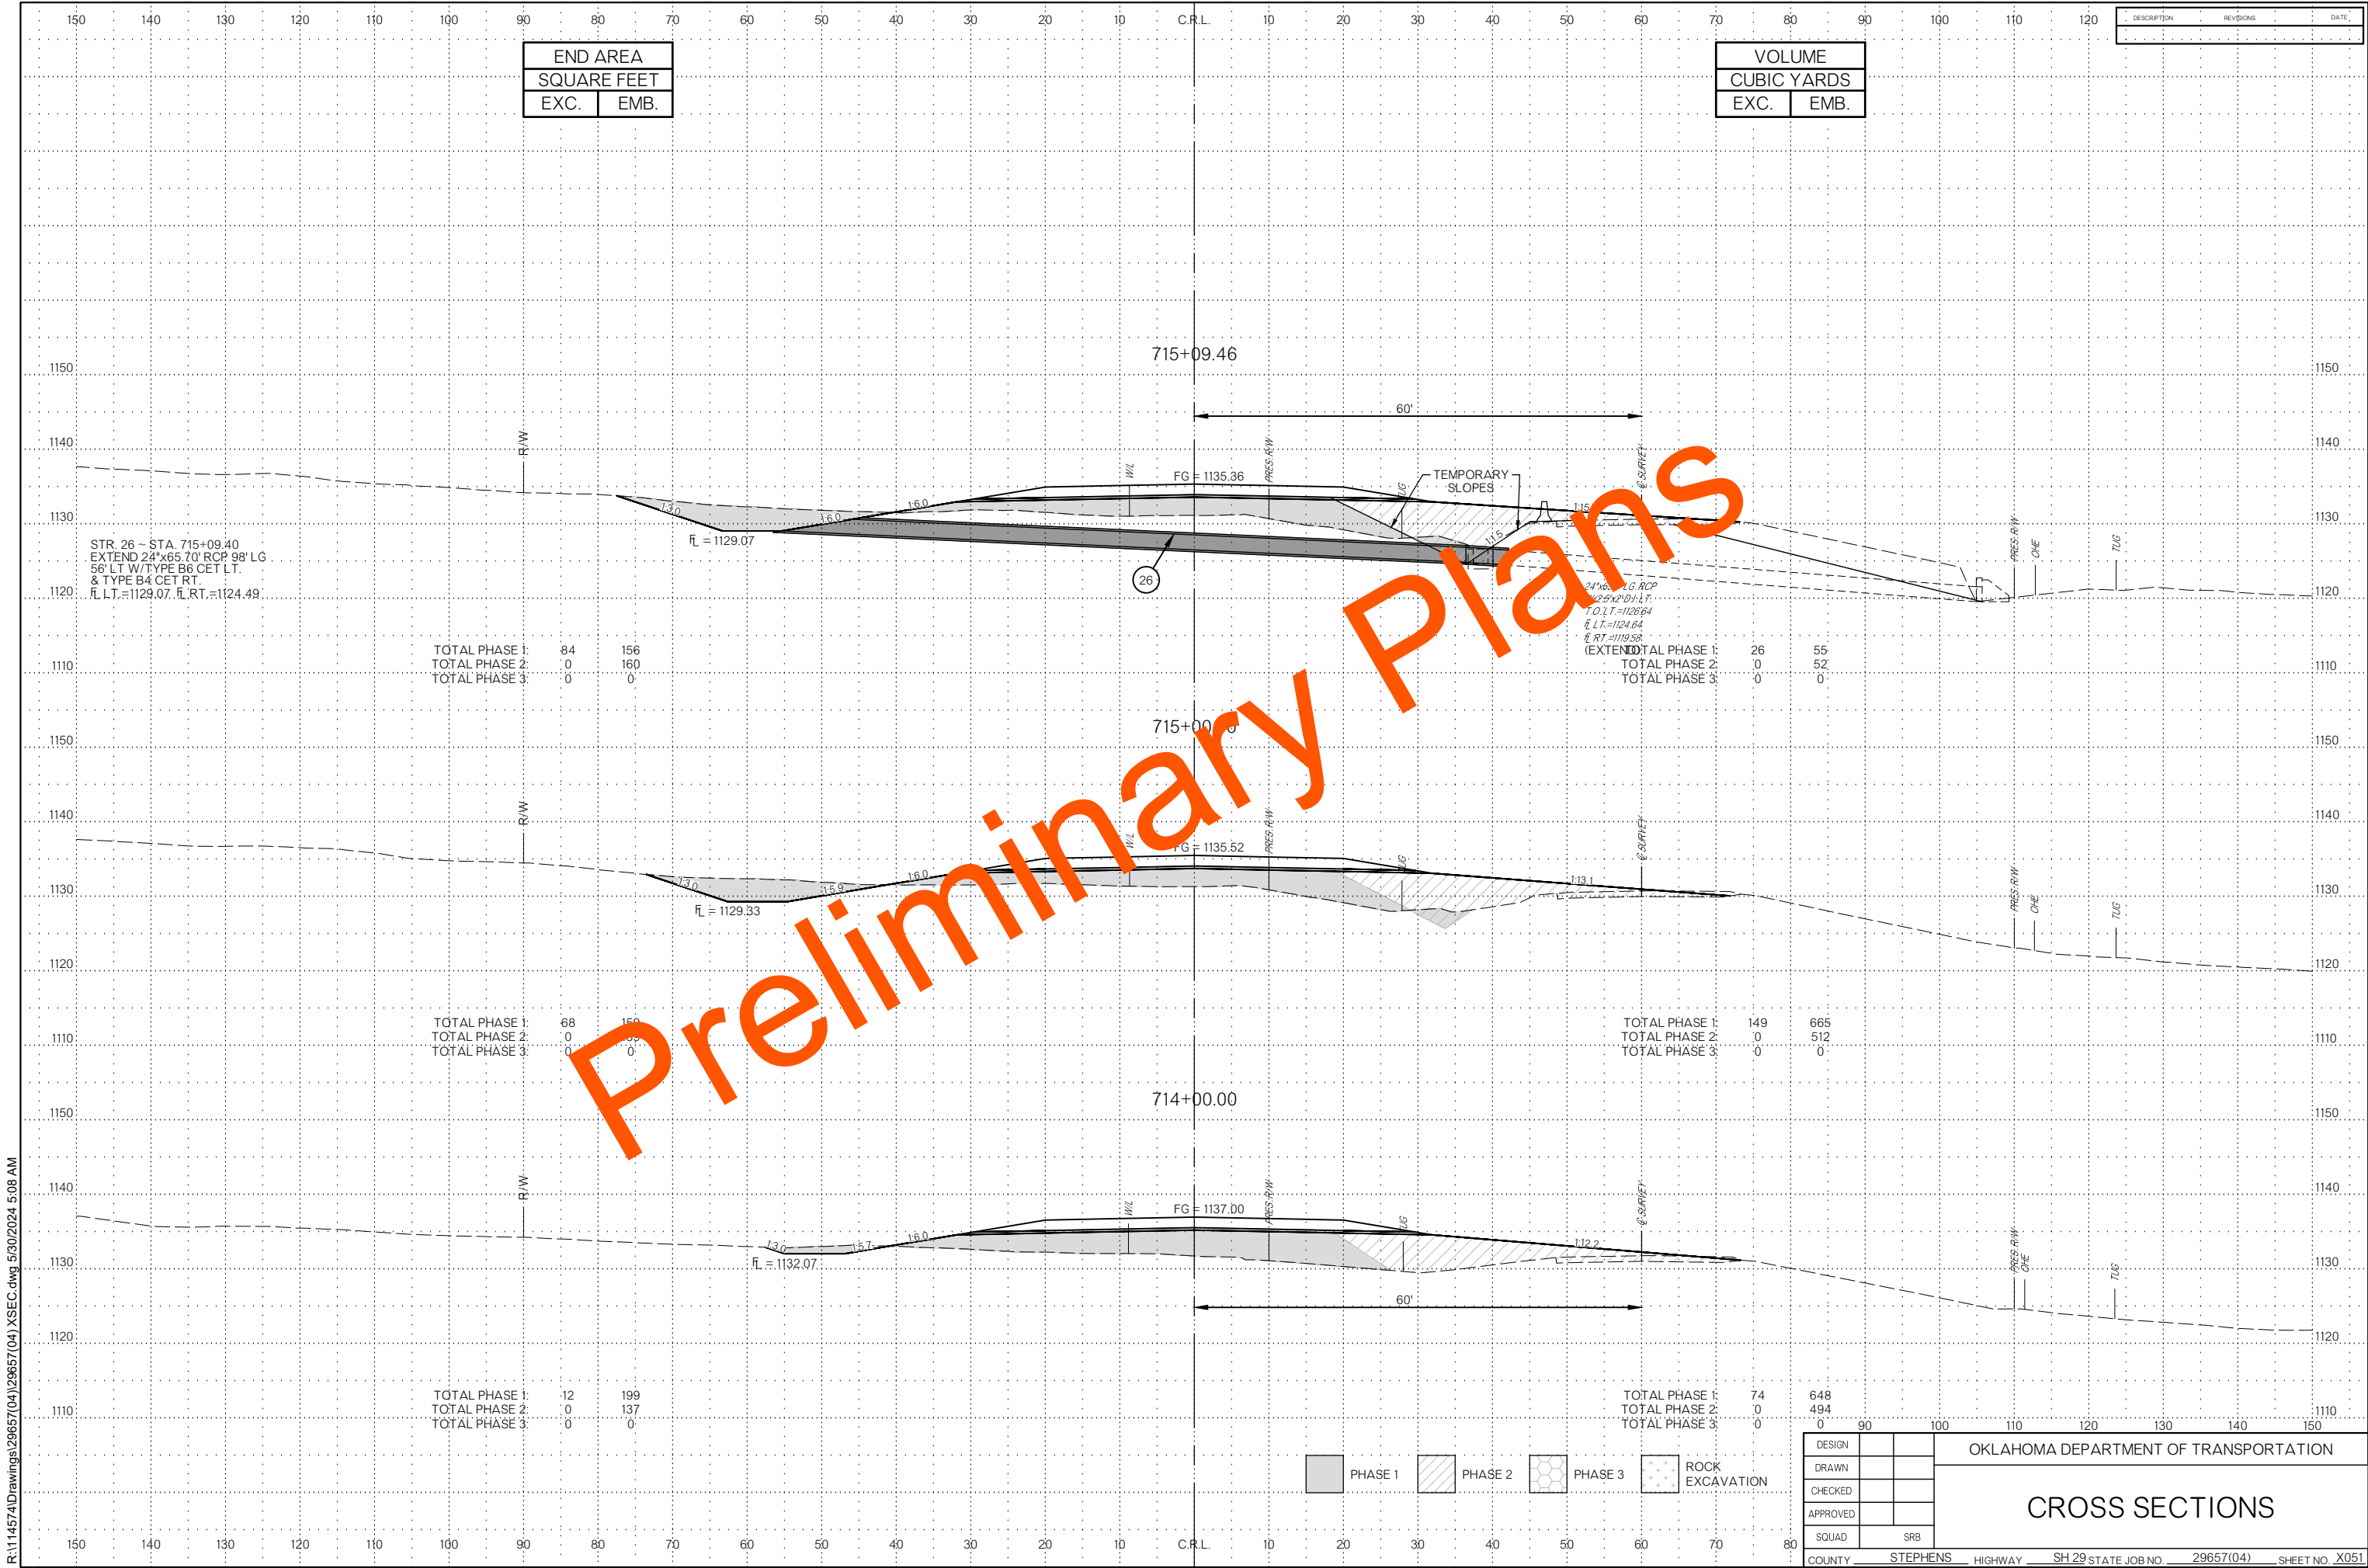


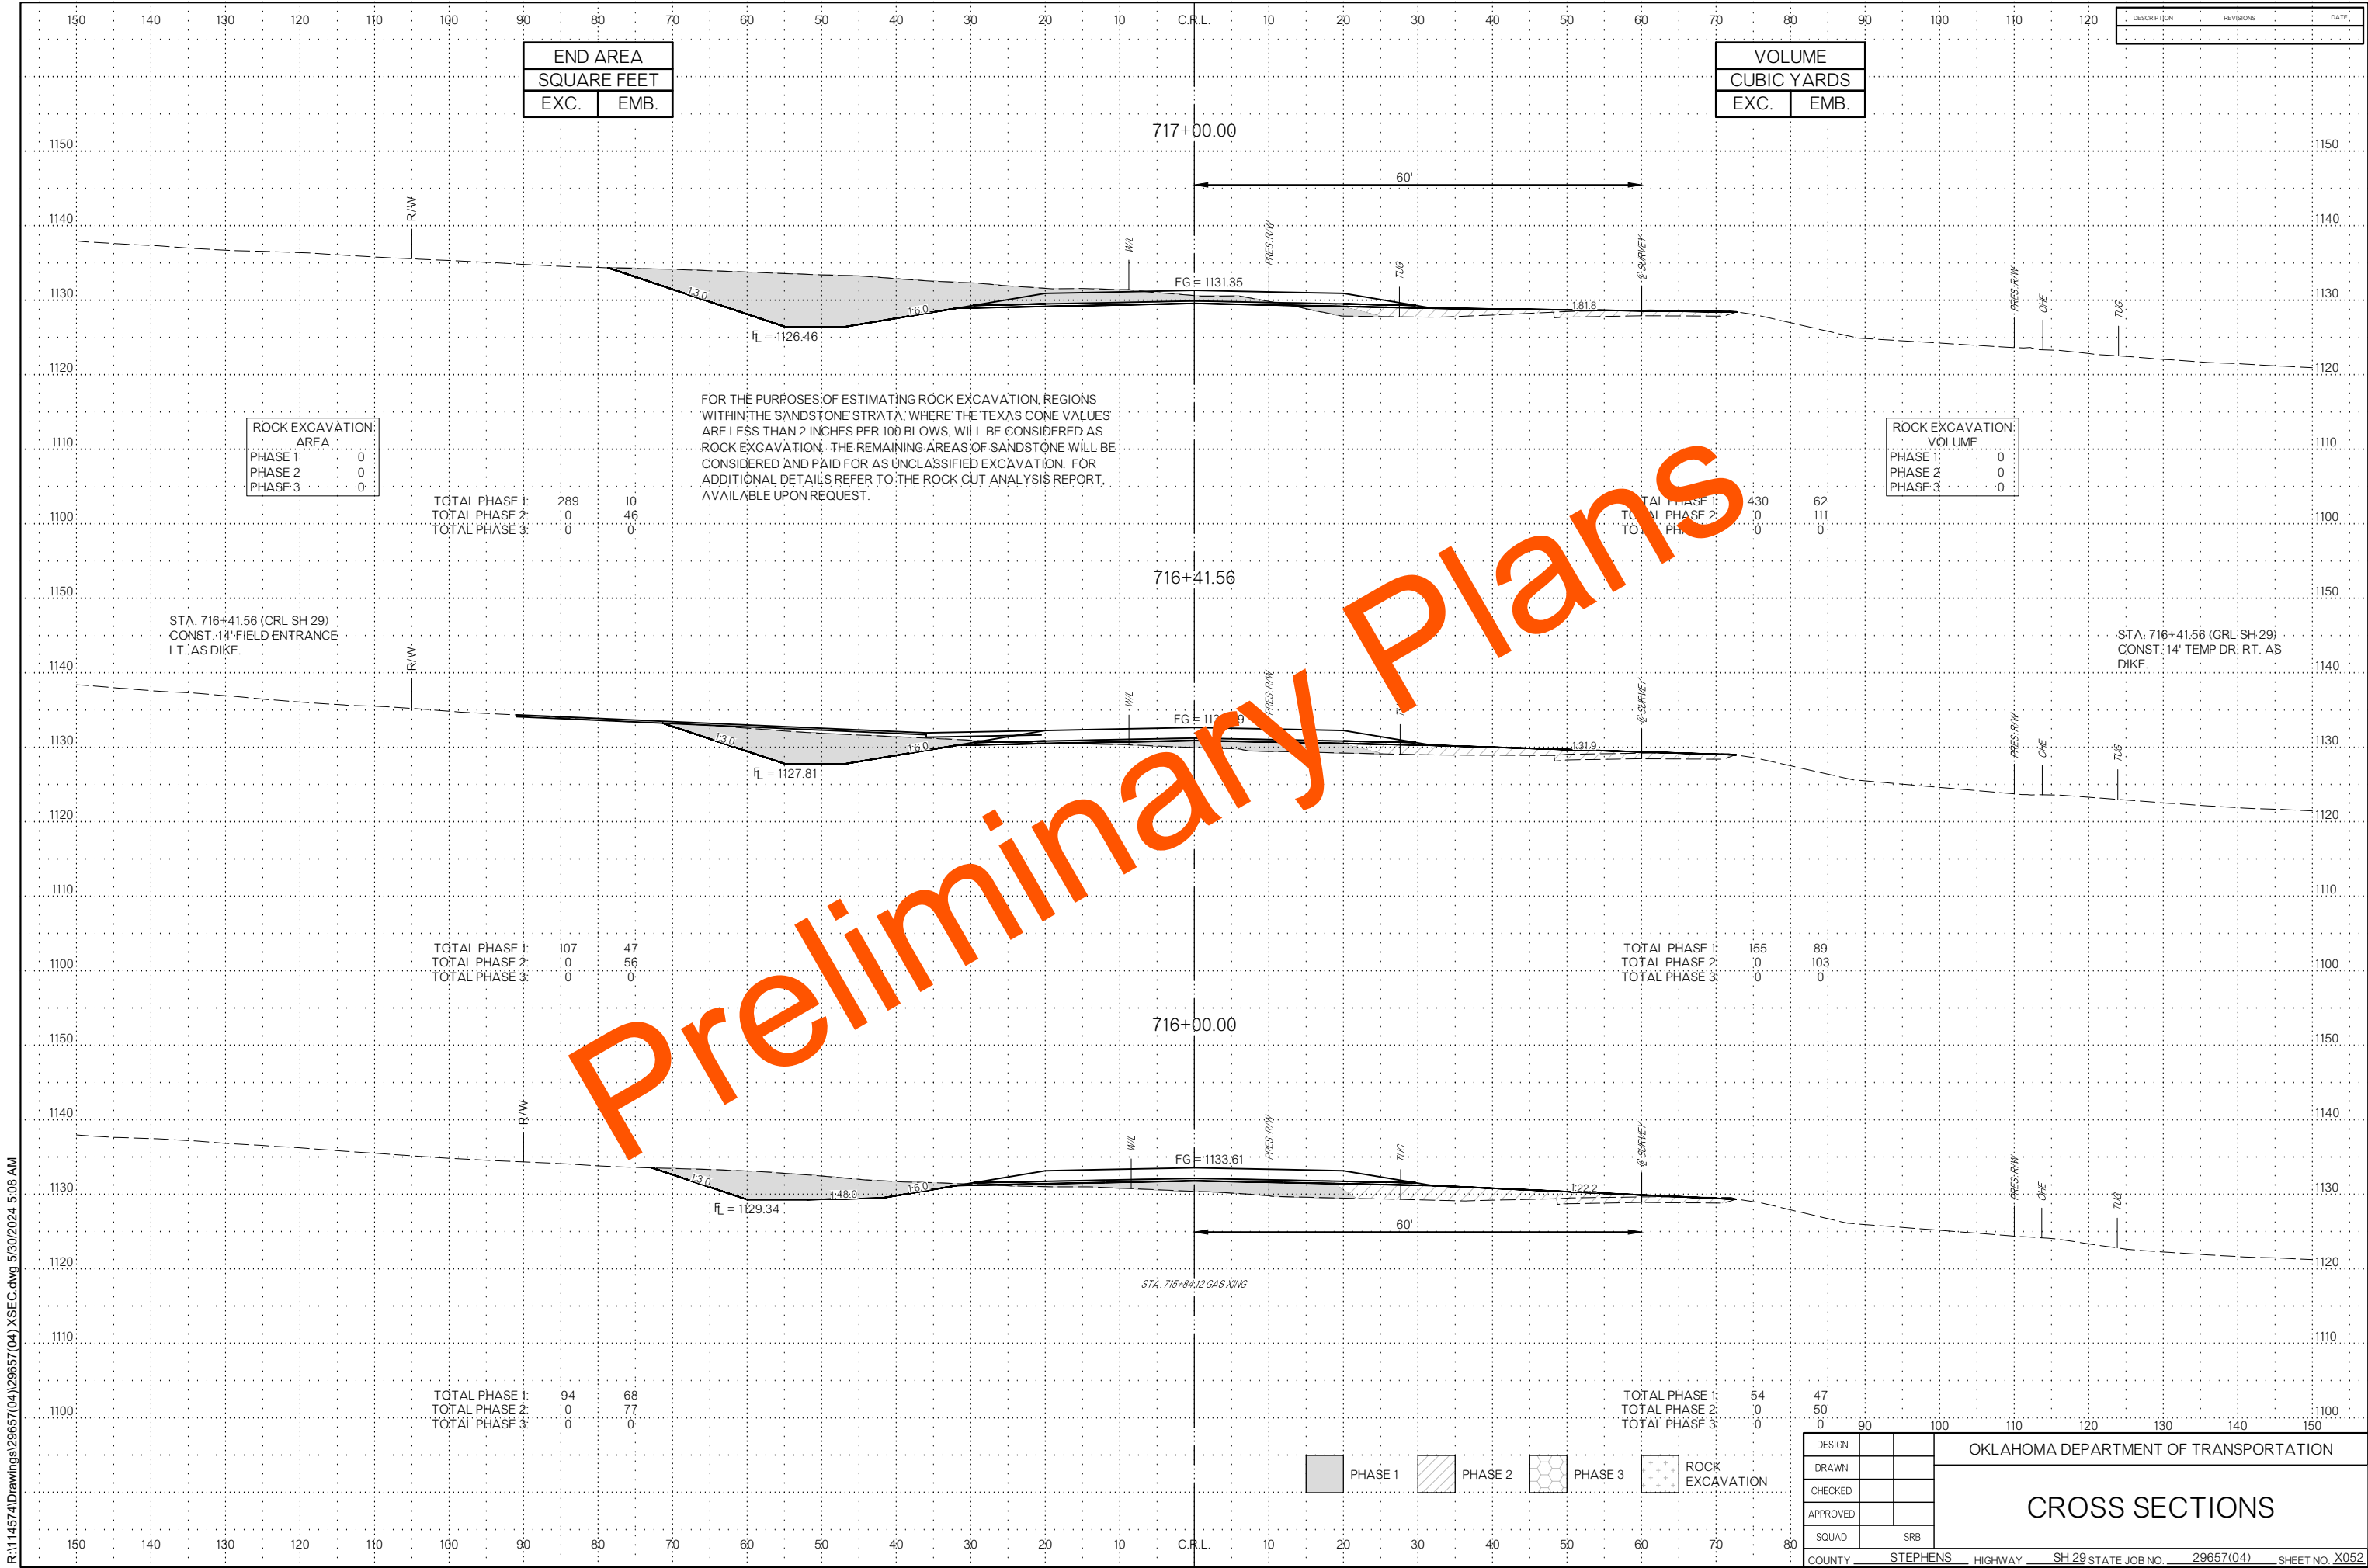


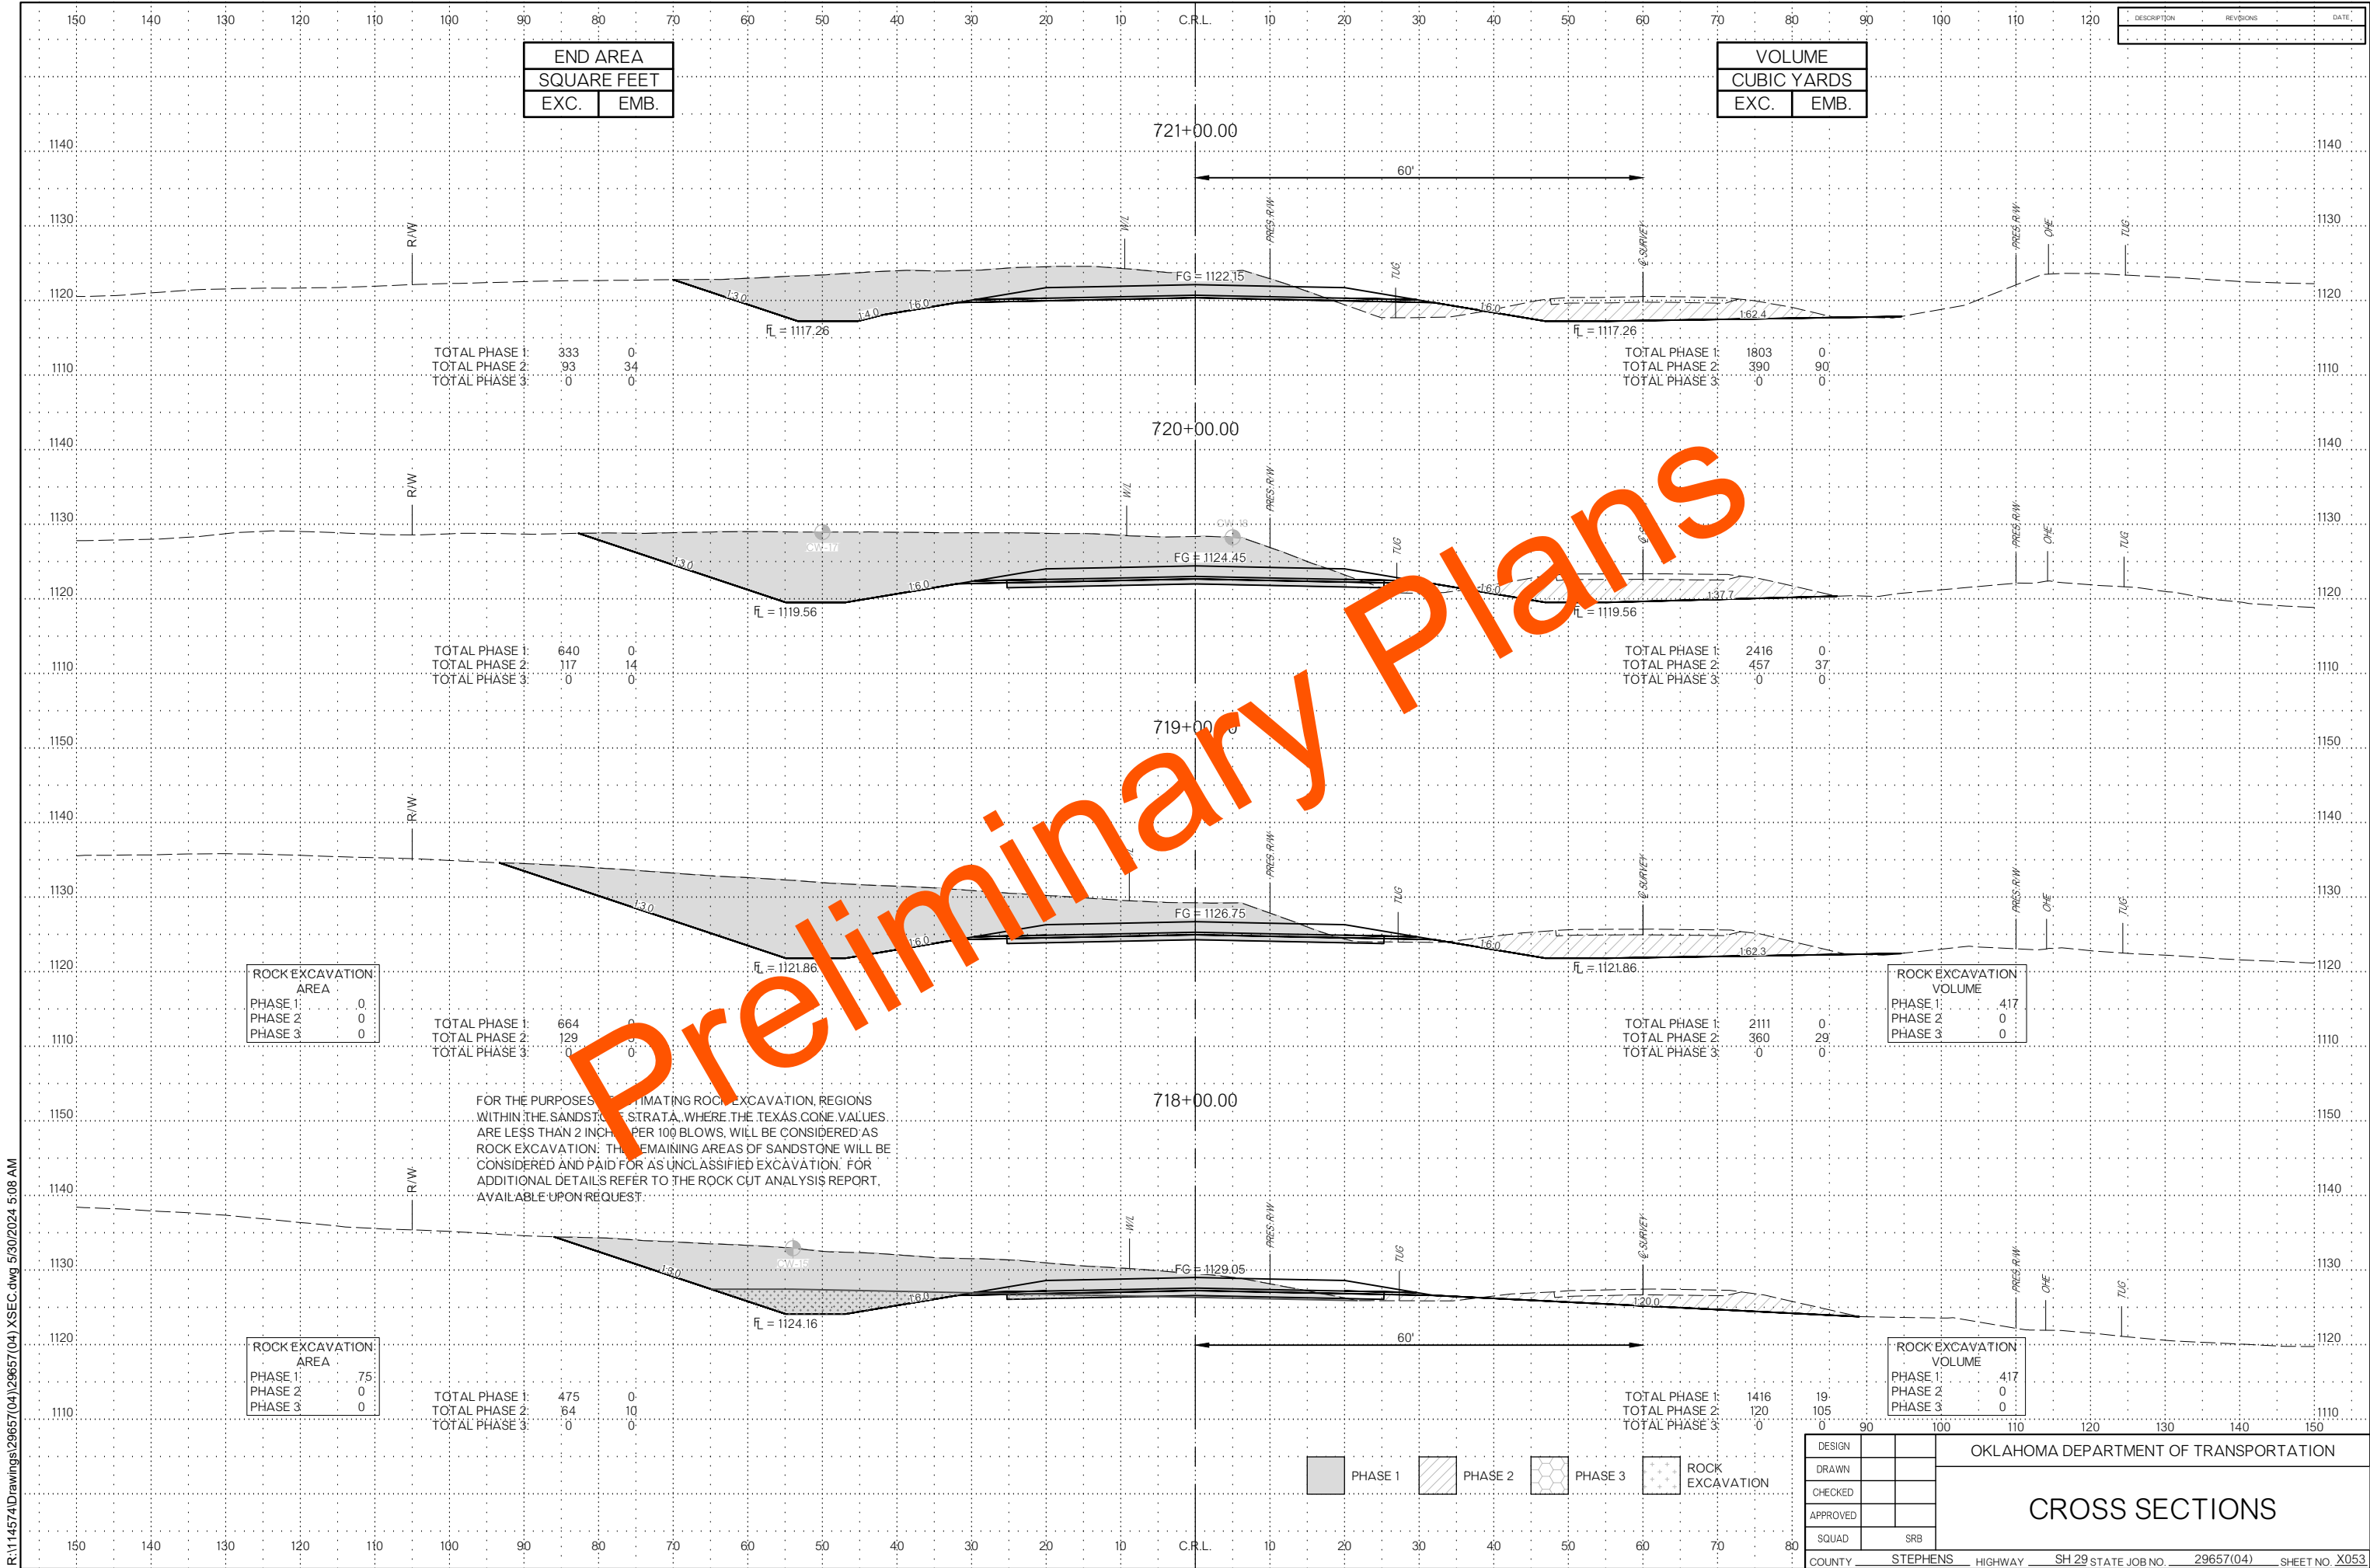

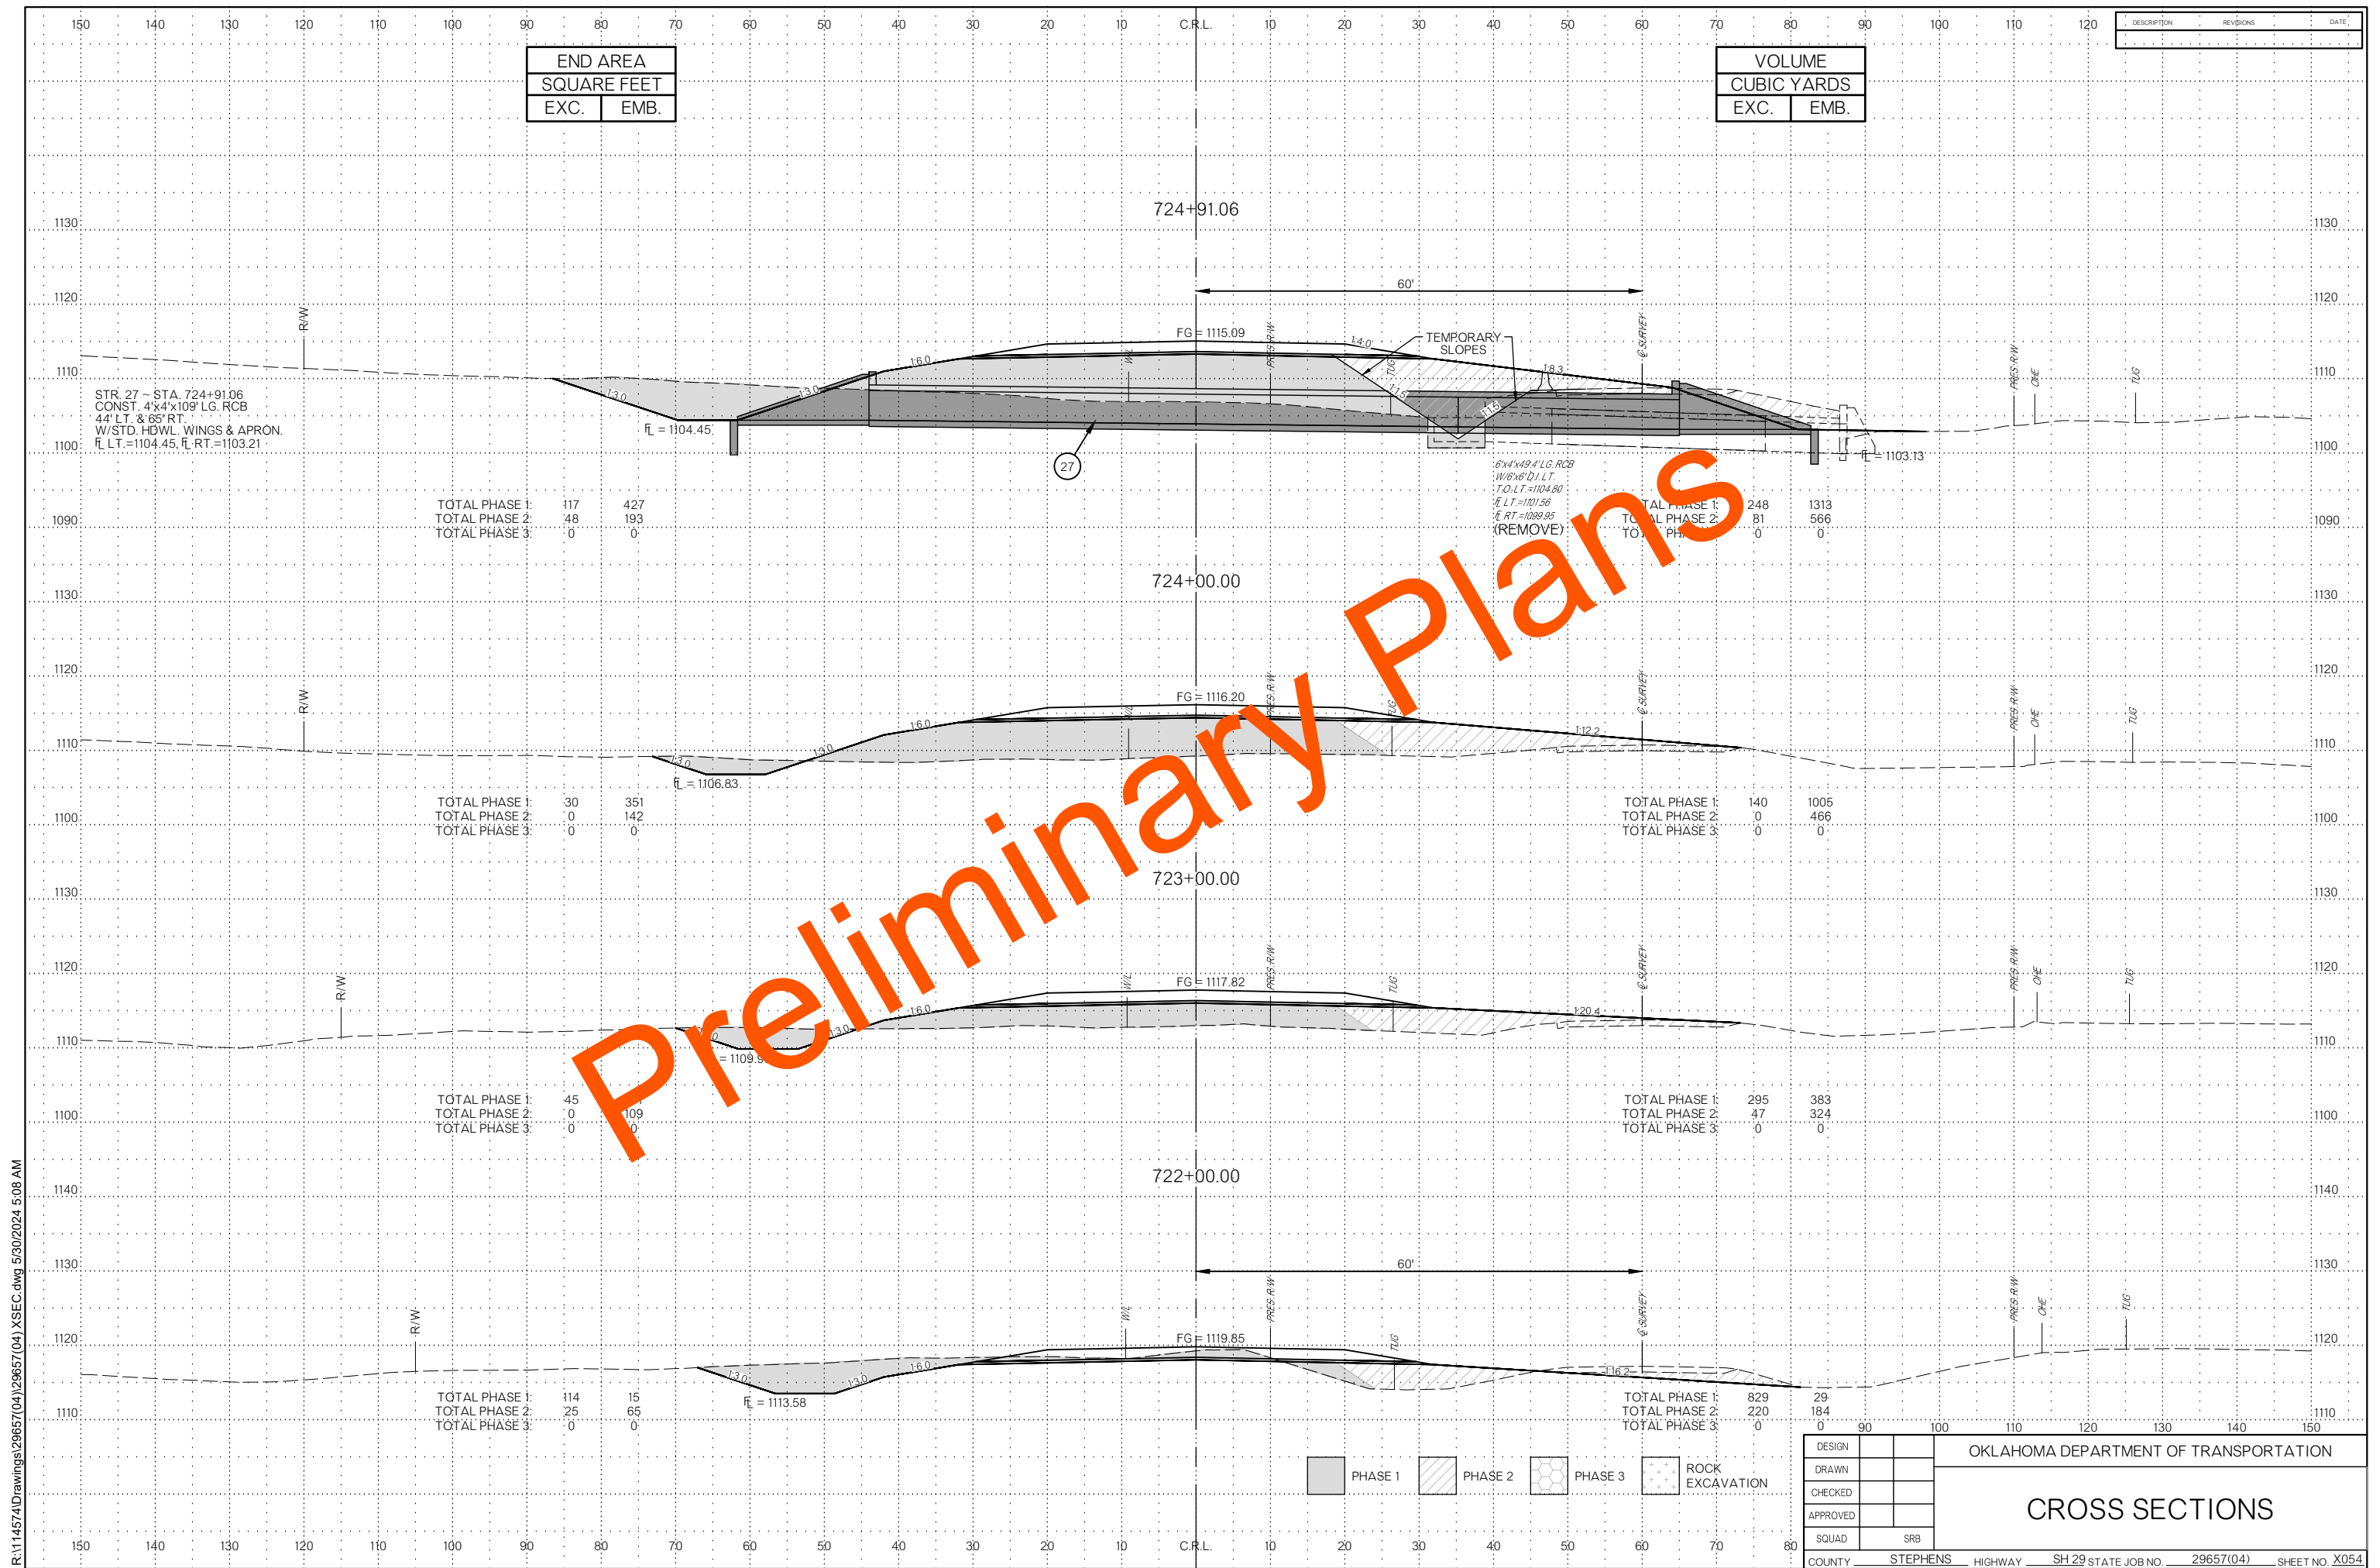

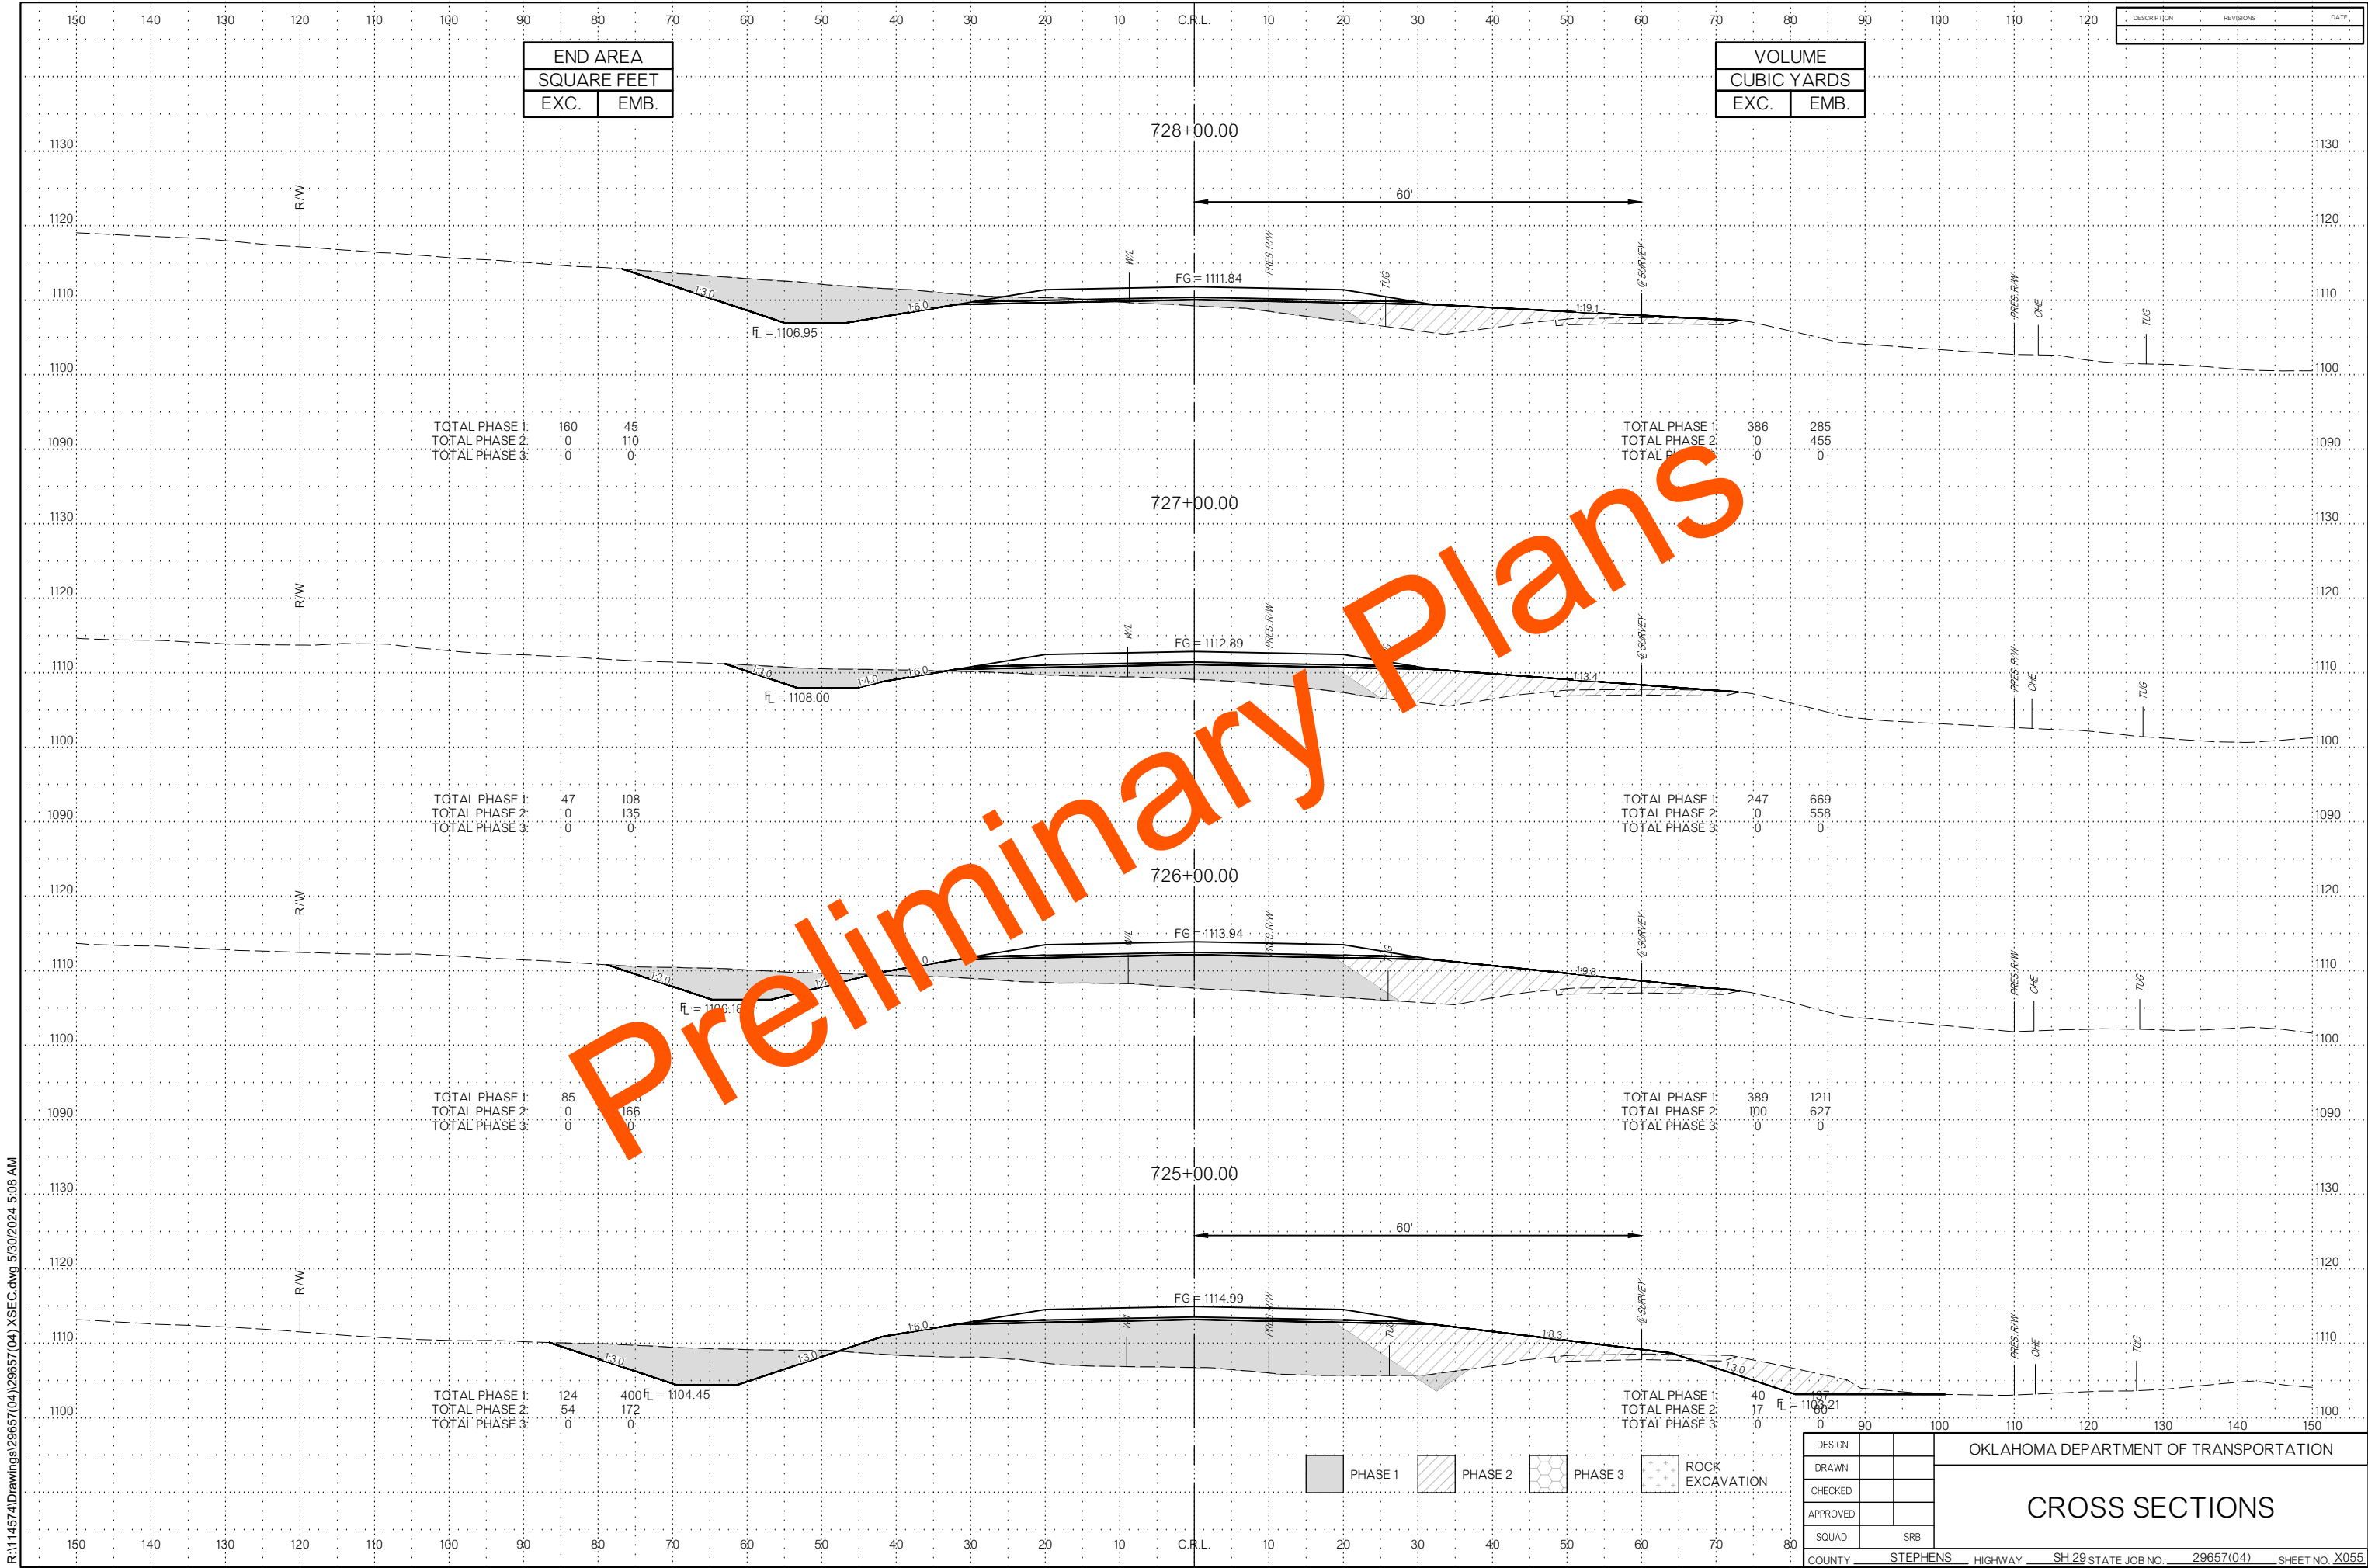


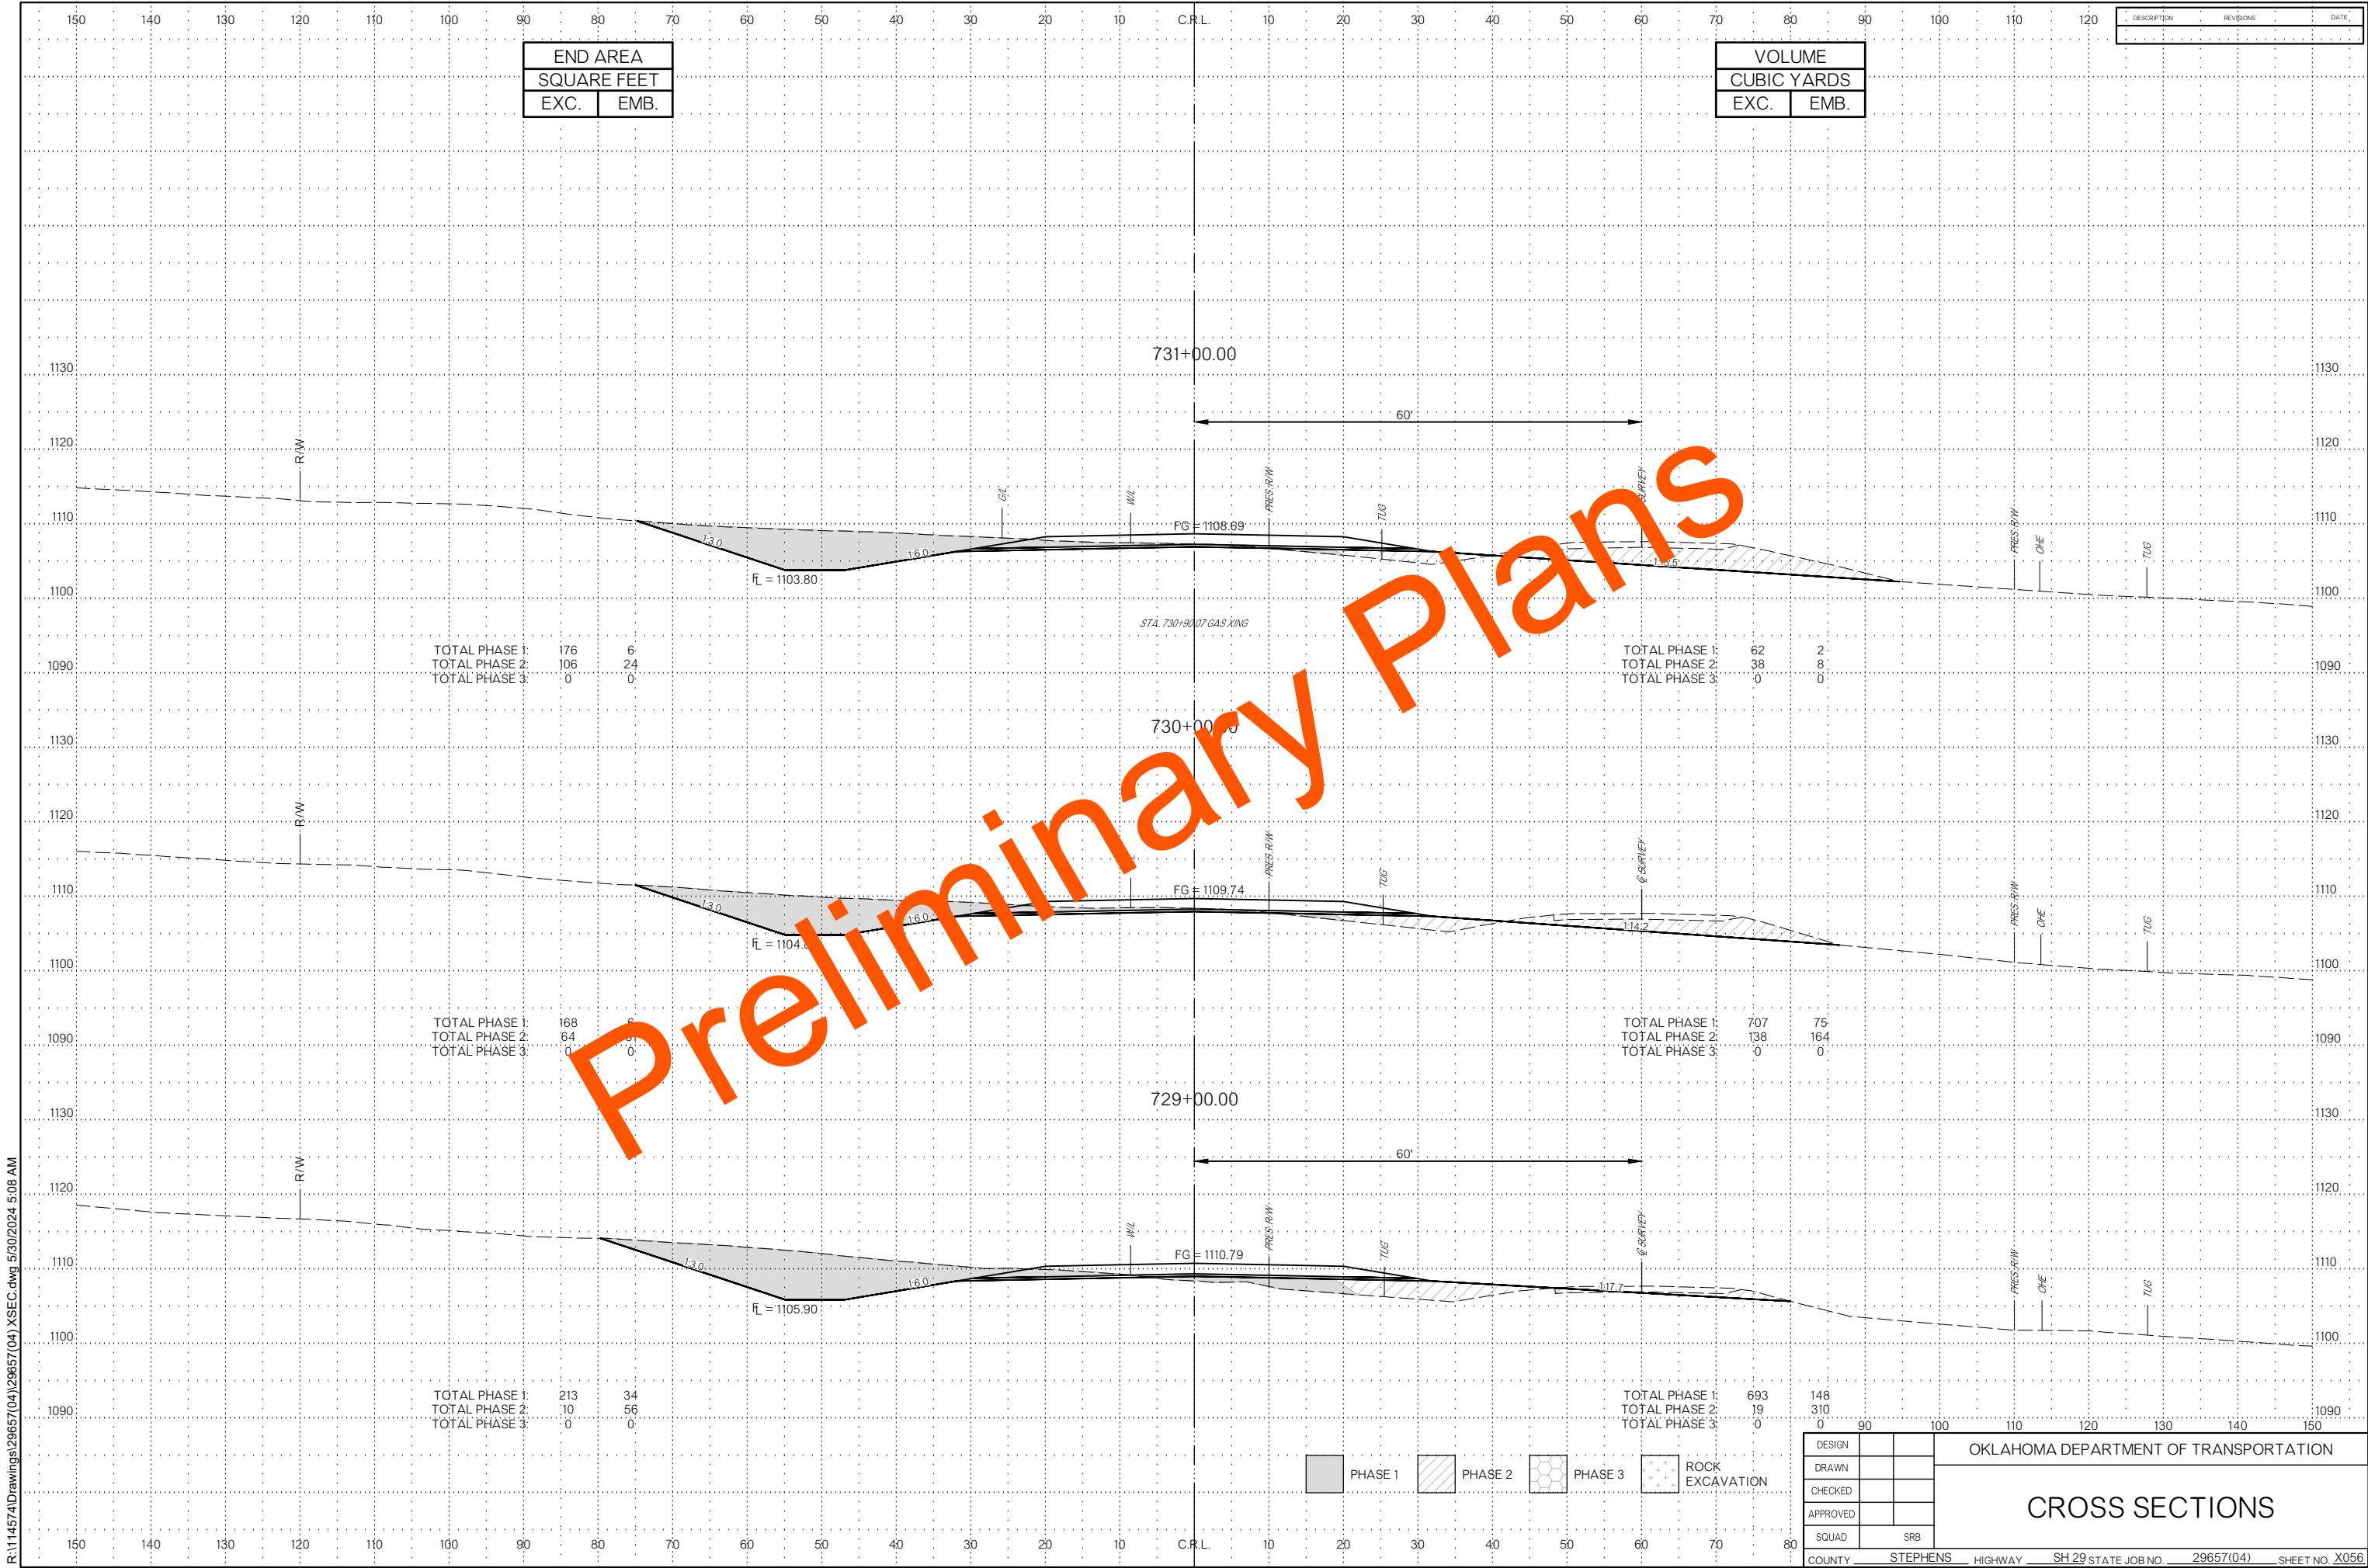


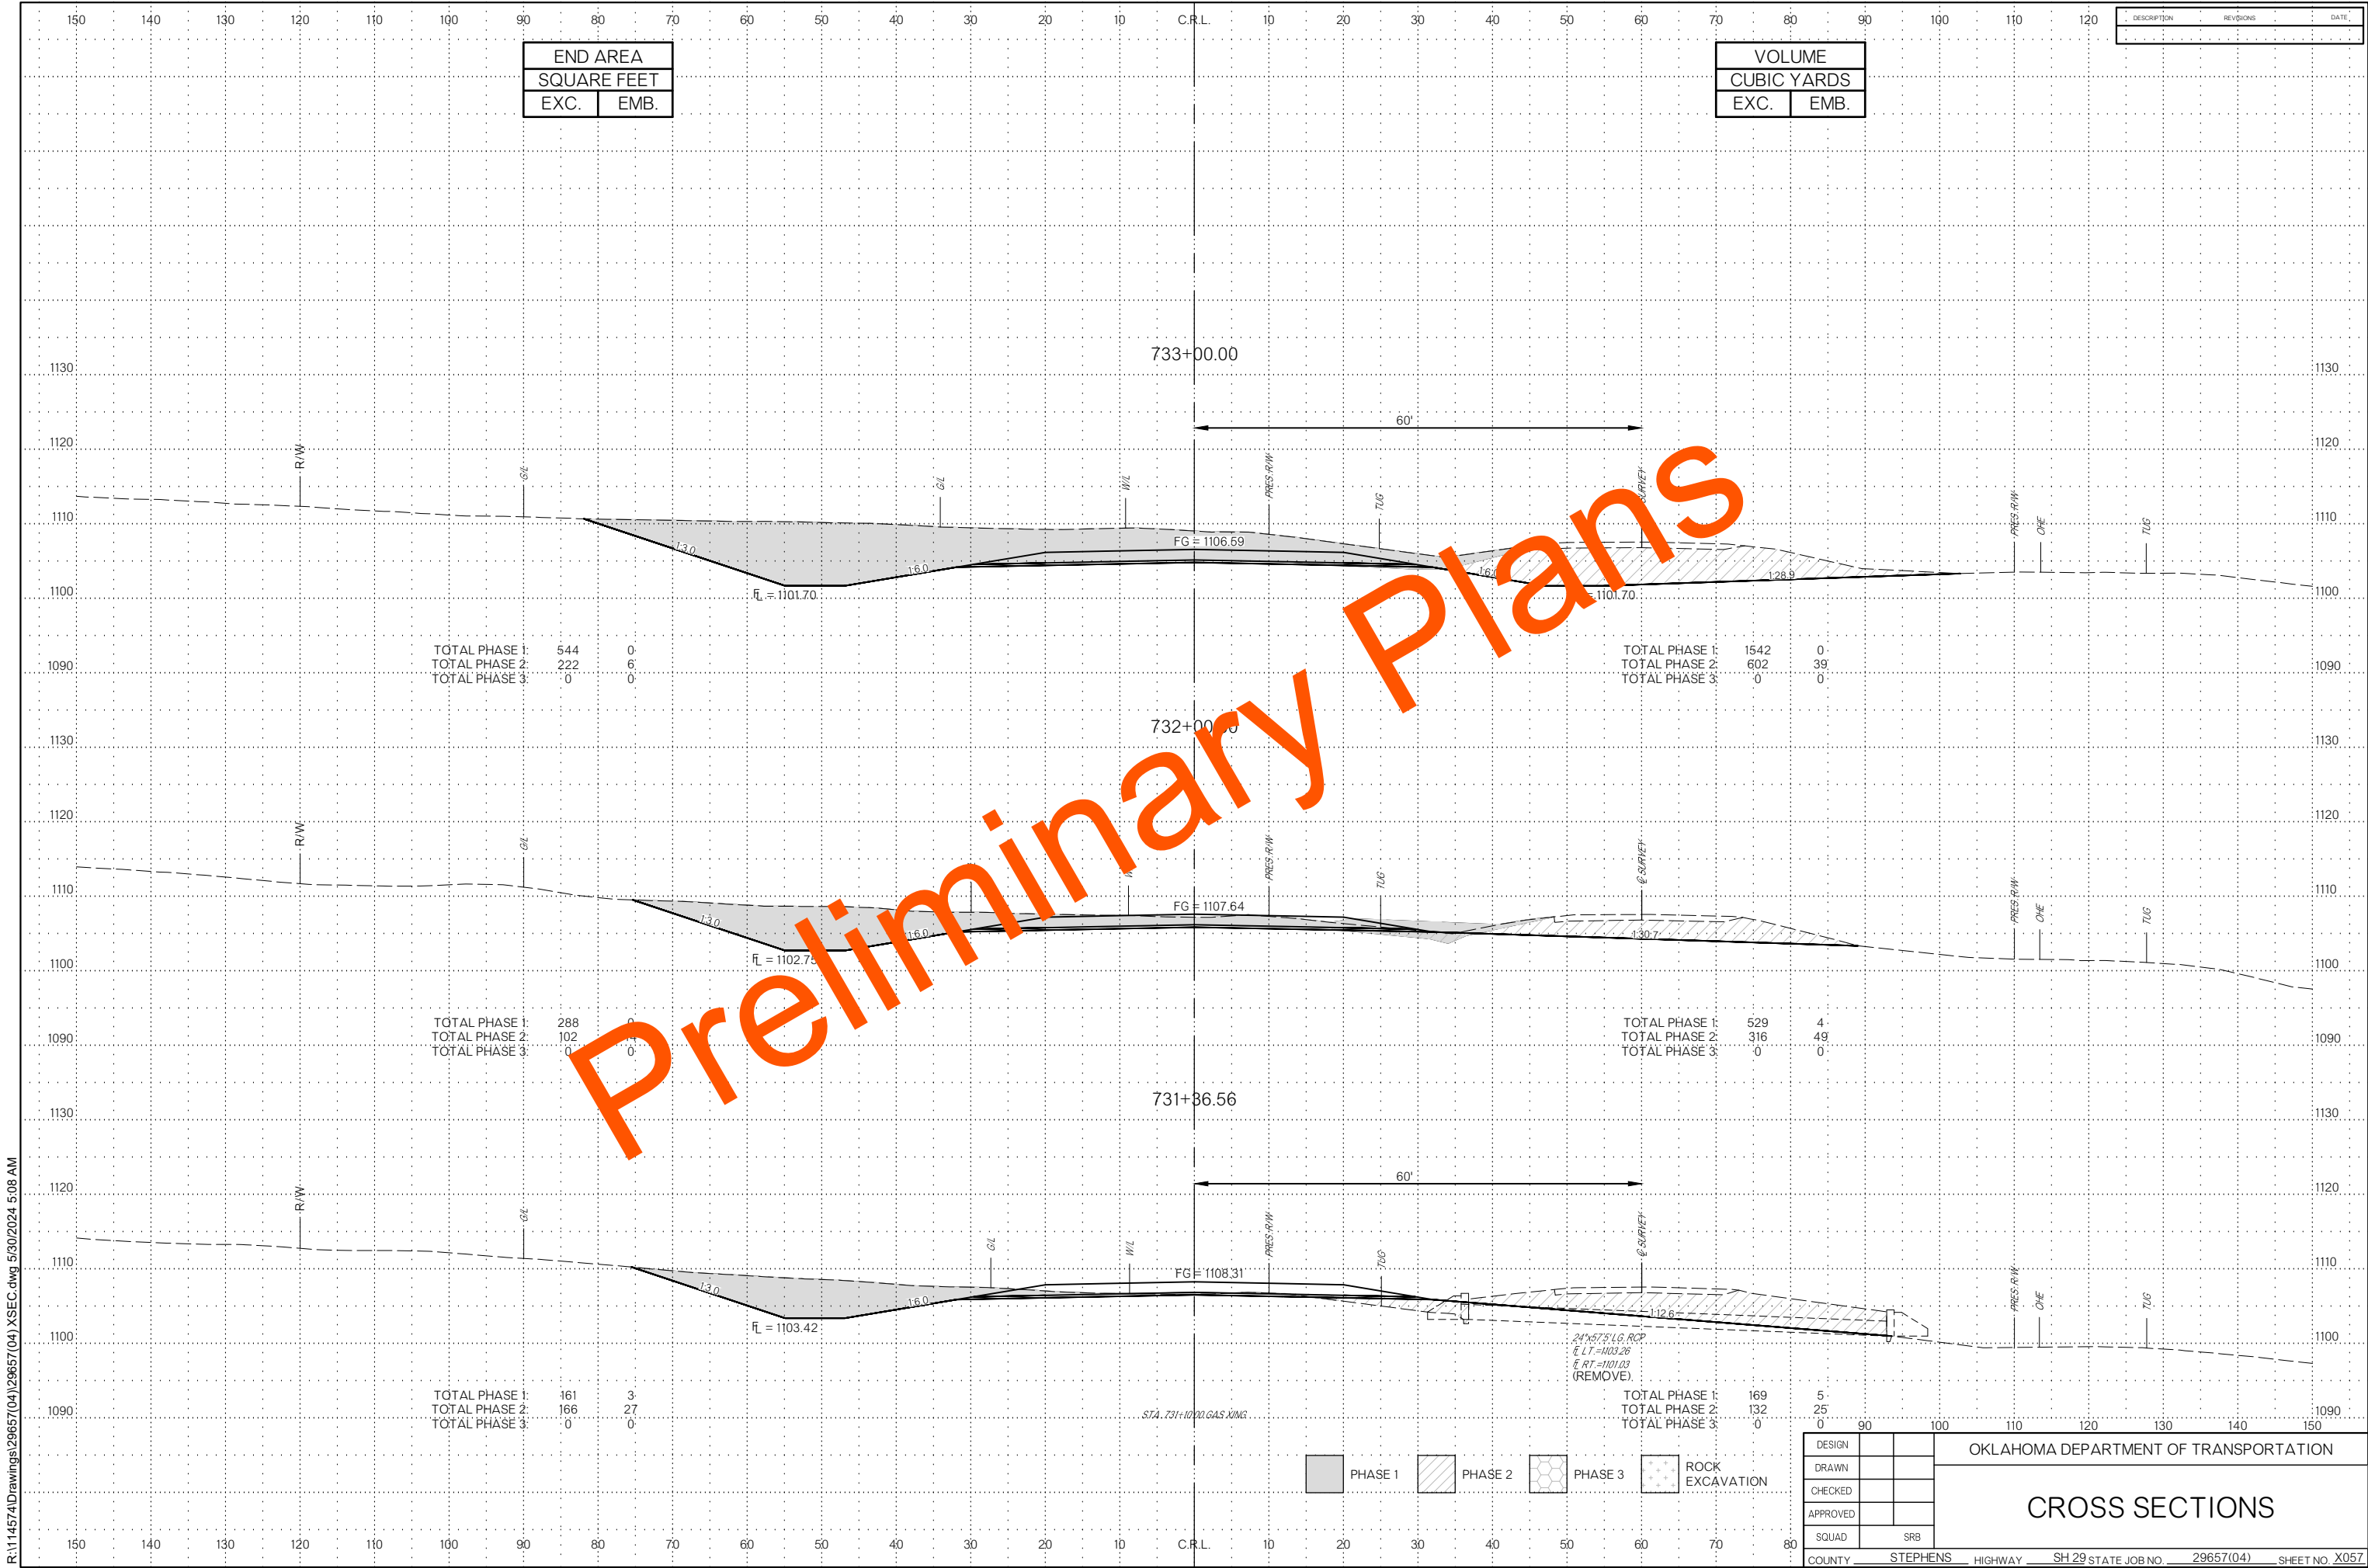


R:\114574\Drawings\29657(04)\29657(04).XSEC.dwg 5/30/2024 5:08 AM

R:\114574\Drawings\29657(04)\XSEC.dwg 5/30/2024 5:08 AM

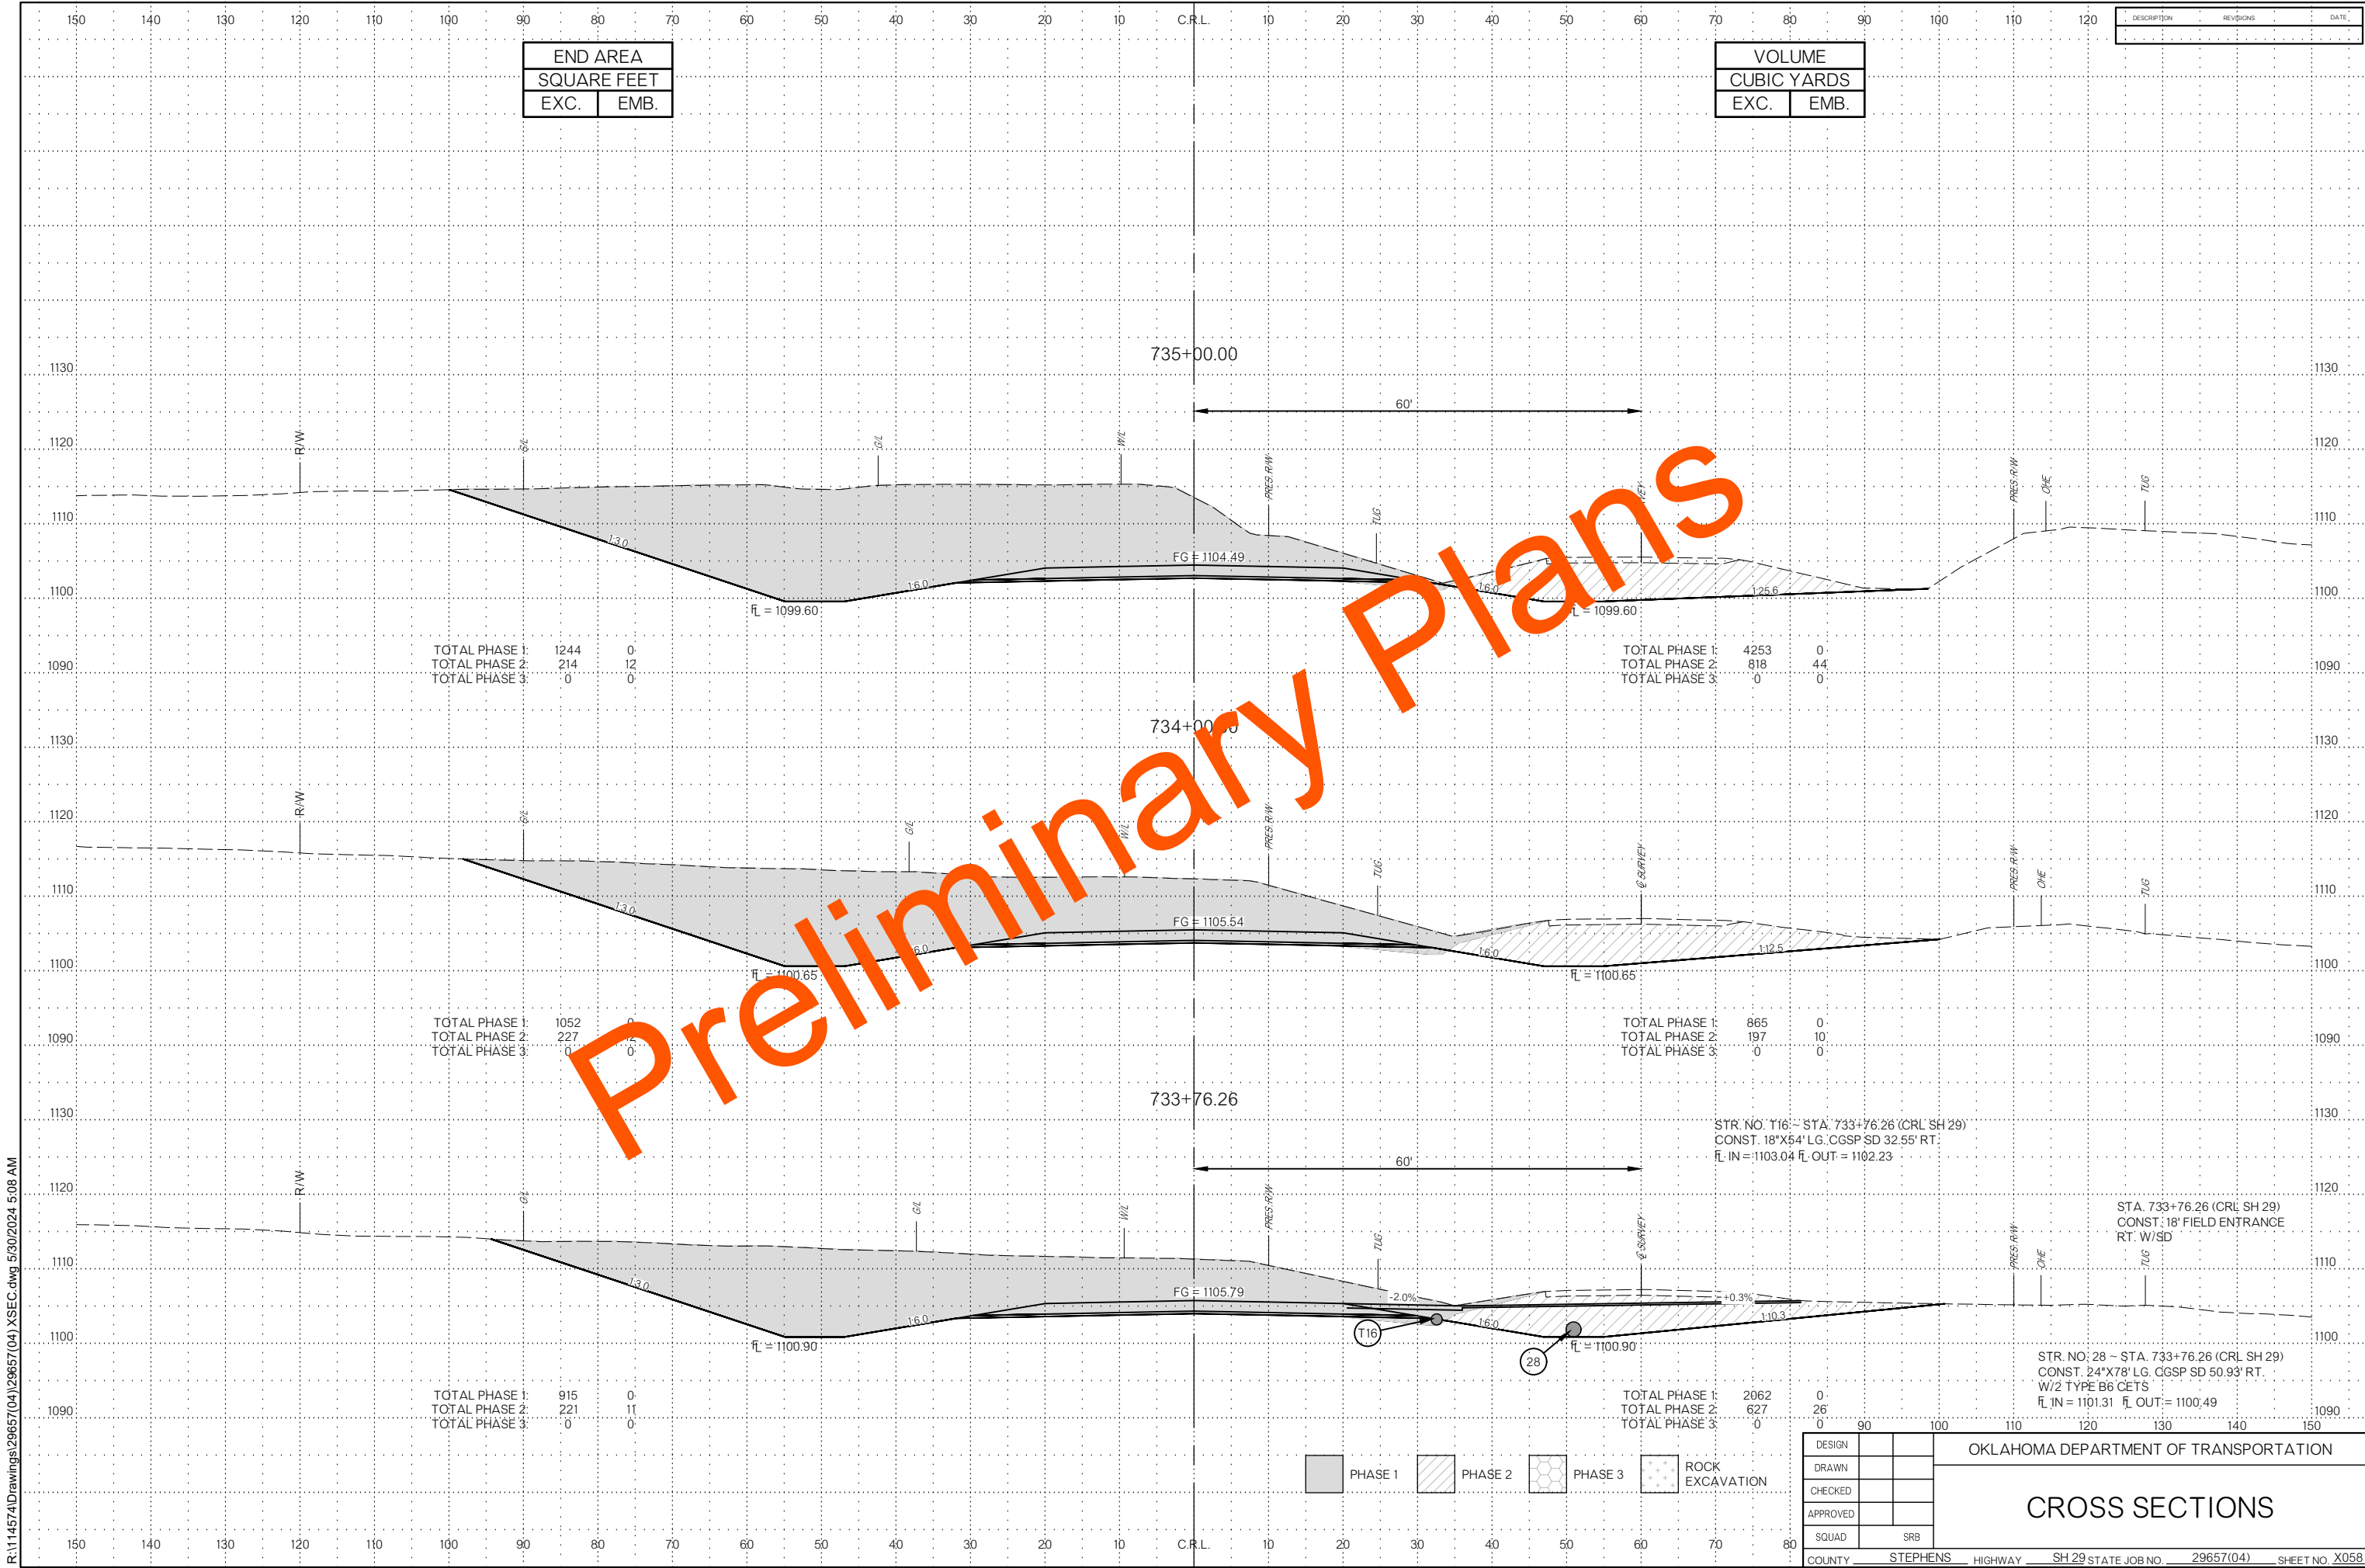

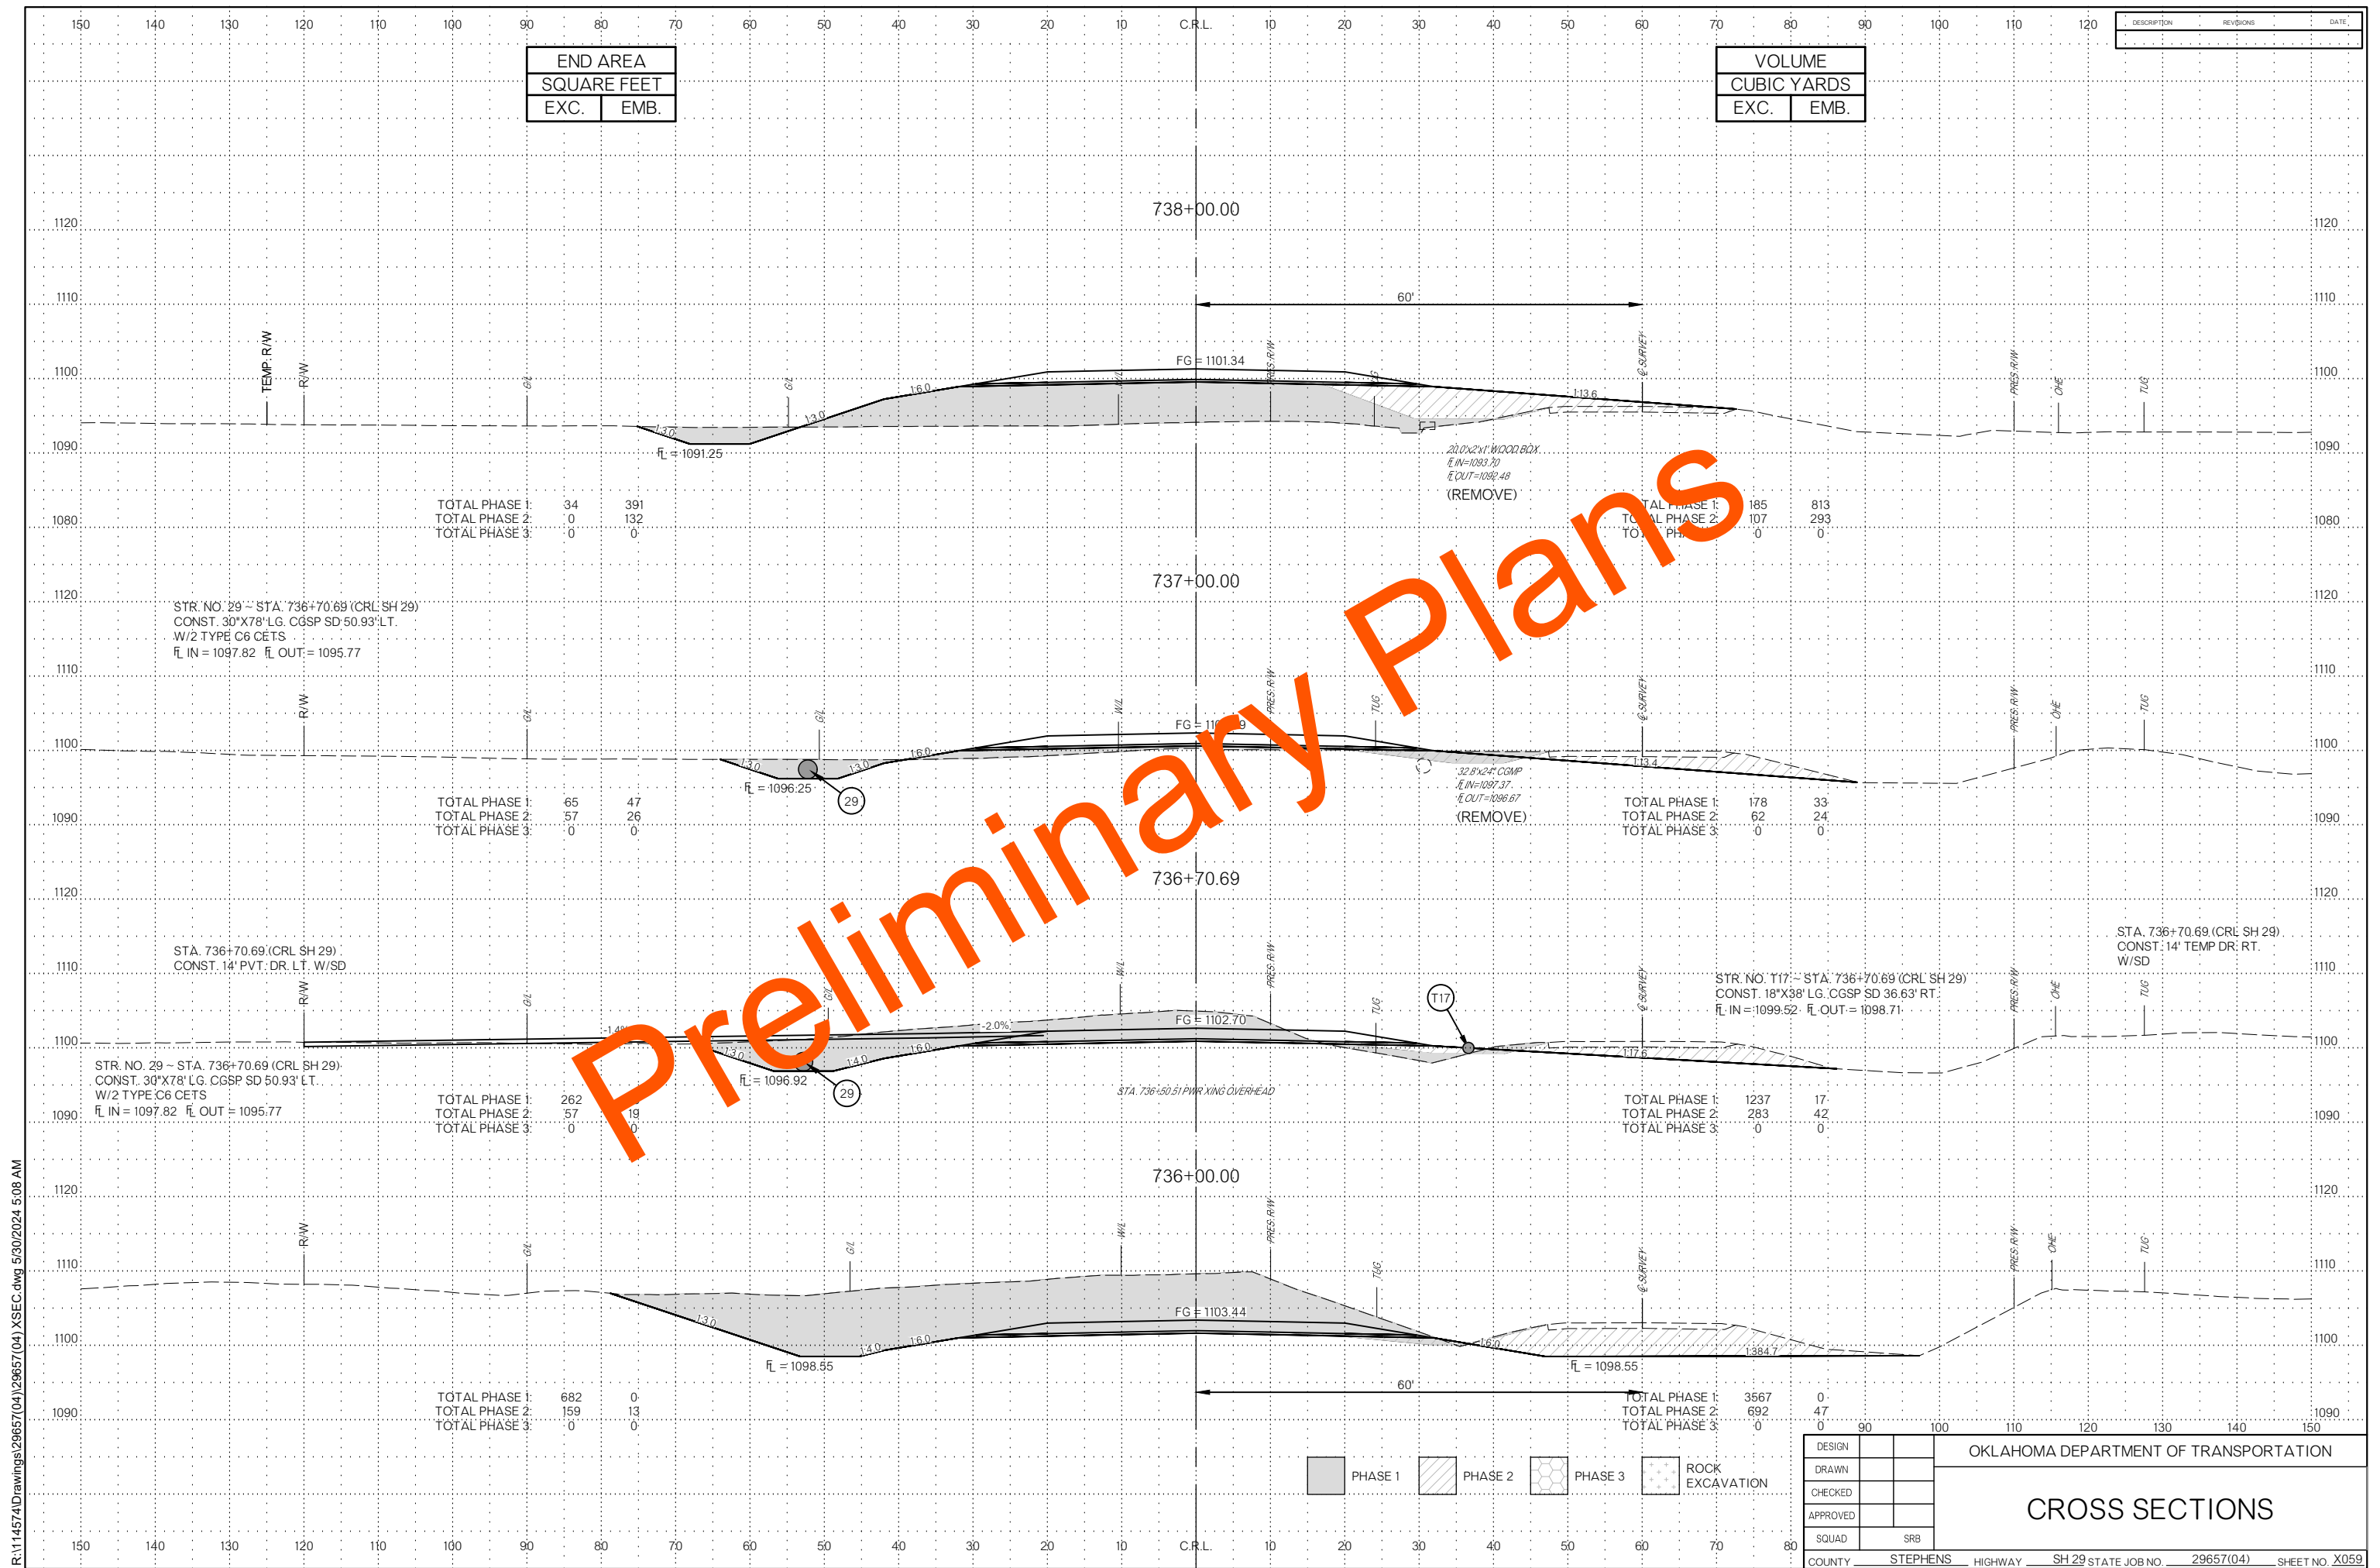

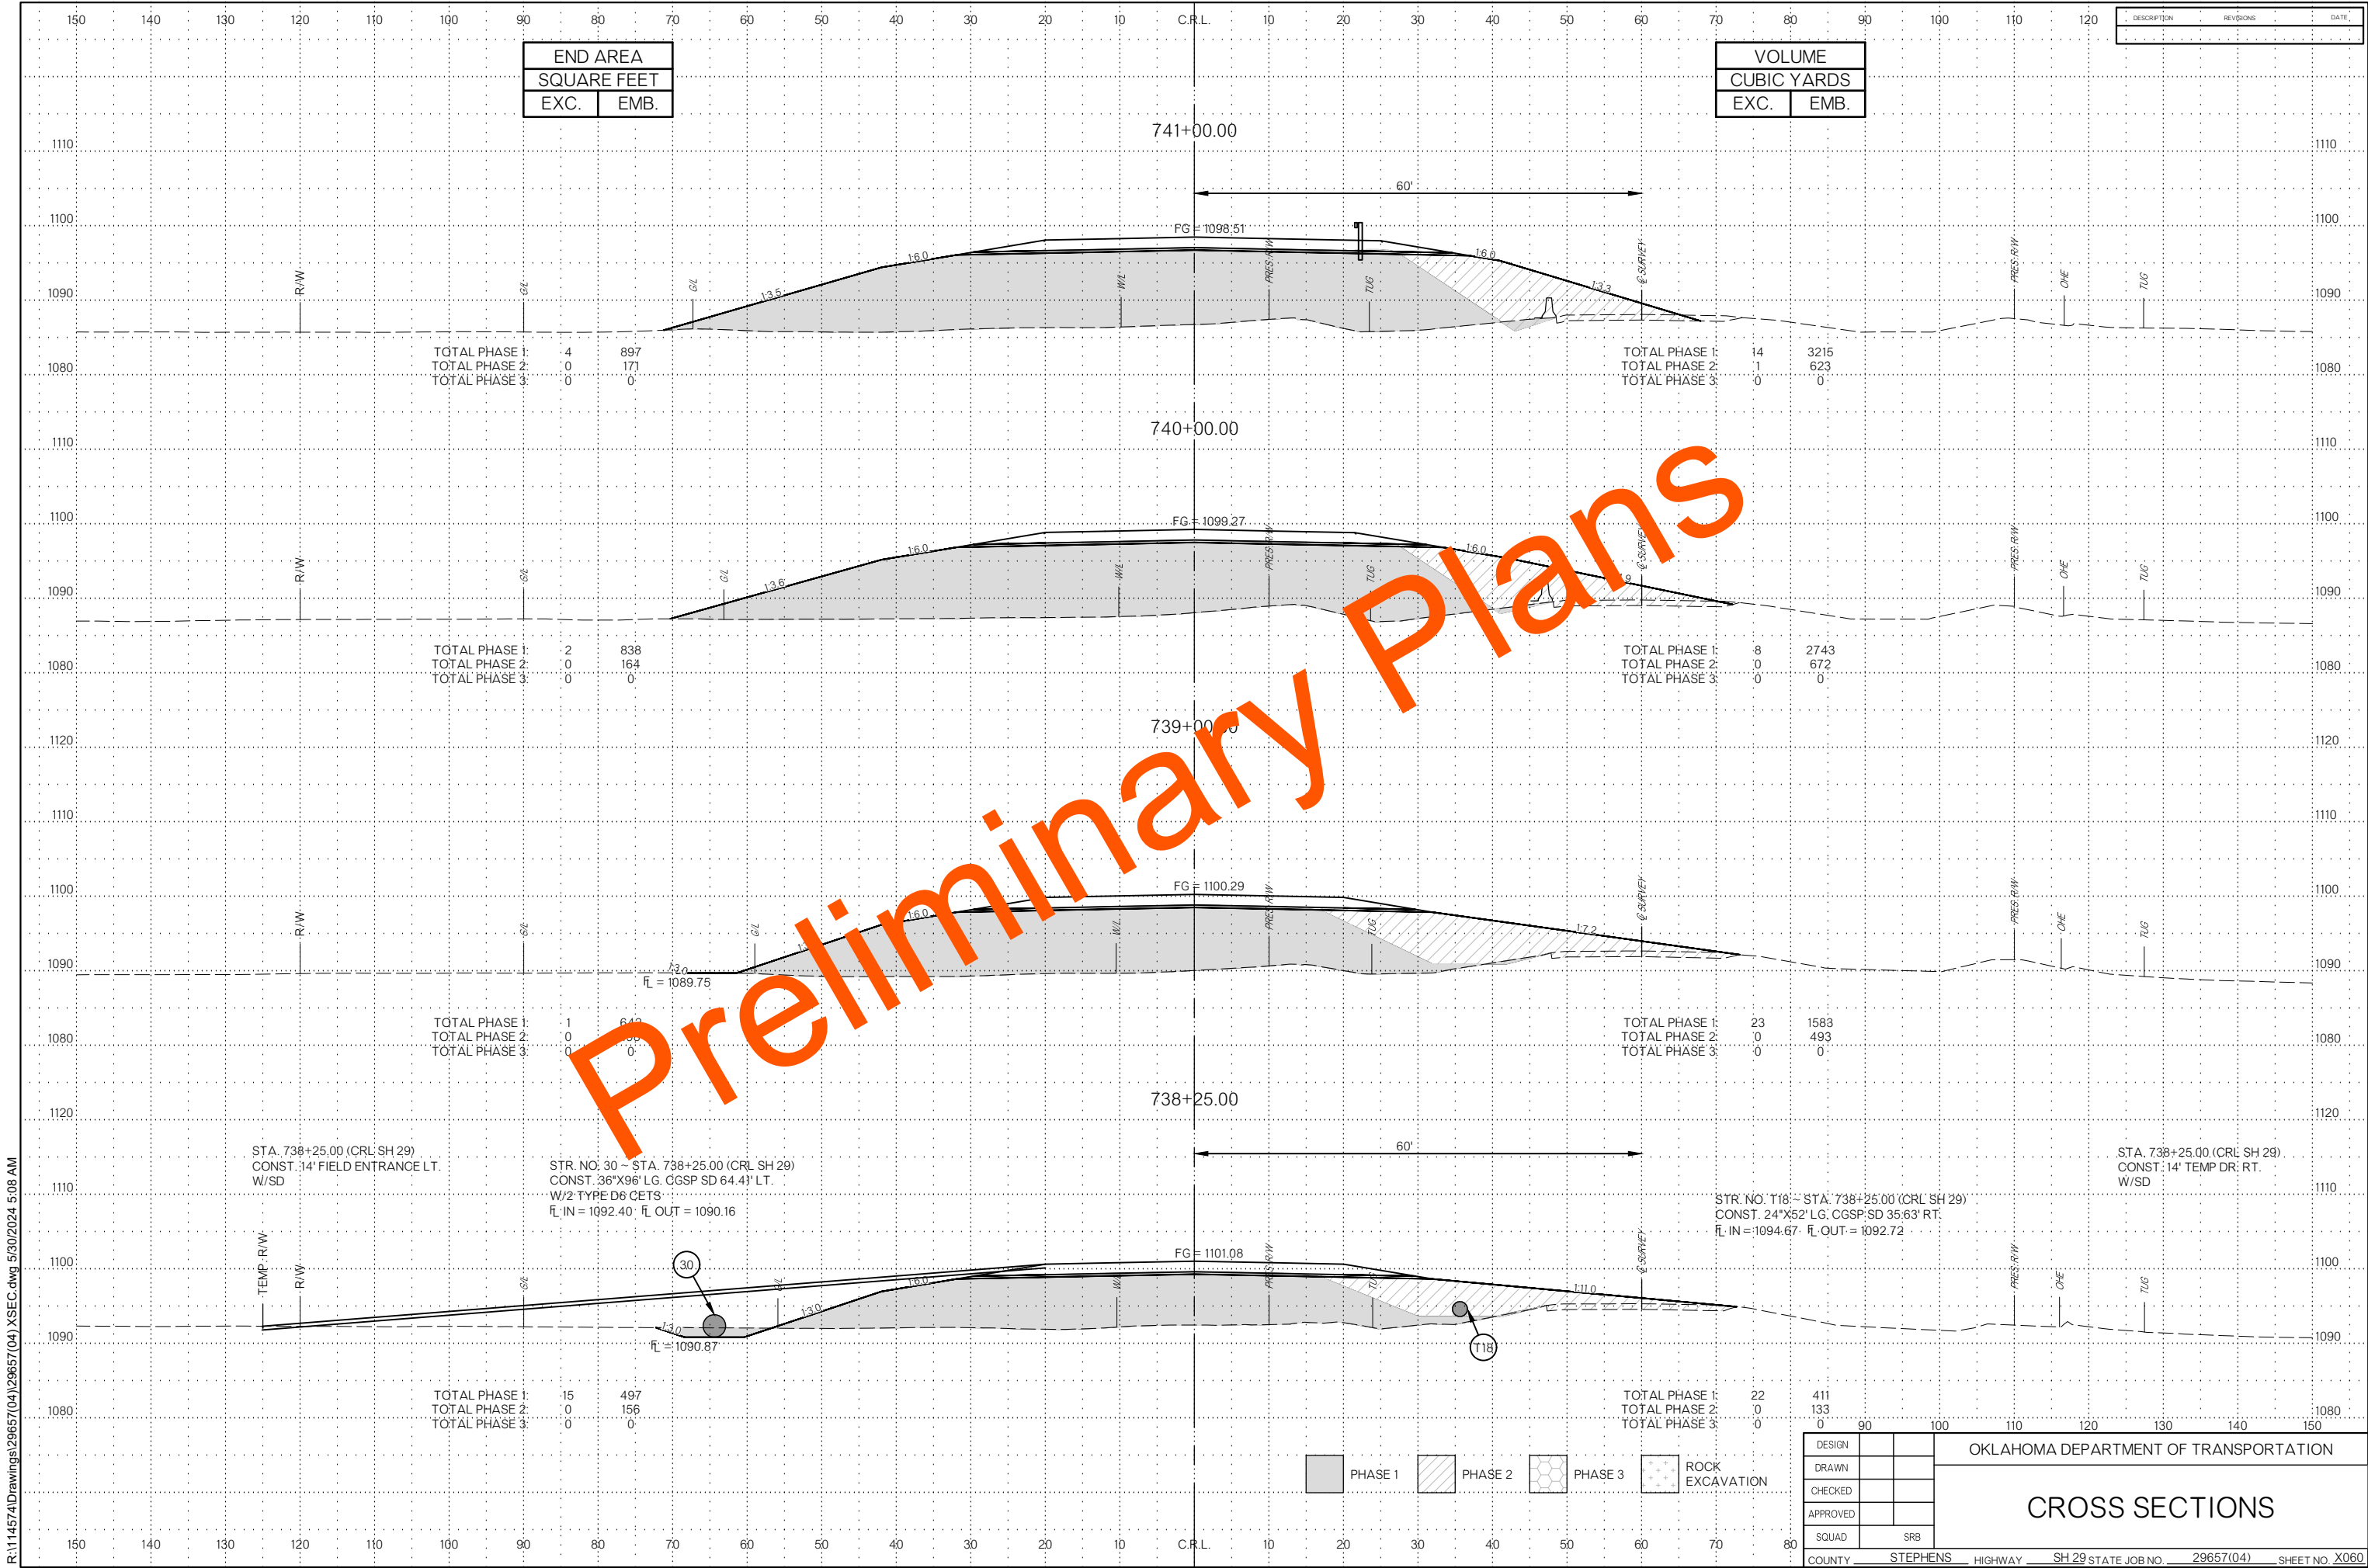

END AREA	
SQUARE FEET	
EXC.	EMB.

VOLUME	
CUBIC YARDS	
EXC.	EMB.

DESCRIPTION	REVISIONS	DATE
-------------	-----------	------

TOTAL PHASE 1:	4	897
TOTAL PHASE 2:	0	171
TOTAL PHASE 3:	0	0

TOTAL PHASE 1:	14	3215
TOTAL PHASE 2:	1	623
TOTAL PHASE 3:	0	0

TOTAL PHASE 1:	2	838
TOTAL PHASE 2:	0	164
TOTAL PHASE 3:	0	0

TOTAL PHASE 1:	8	2743
TOTAL PHASE 2:	0	672
TOTAL PHASE 3:	0	0

TOTAL PHASE 1:	1	643
TOTAL PHASE 2:	0	136
TOTAL PHASE 3:	0	0

TOTAL PHASE 1:	23	1583
TOTAL PHASE 2:	0	493
TOTAL PHASE 3:	0	0


TOTAL PHASE 1:	15	497
TOTAL PHASE 2:	0	156
TOTAL PHASE 3:	0	0

TOTAL PHASE 1:	22	411
TOTAL PHASE 2:	0	133
TOTAL PHASE 3:	0	0


DESIGN	
DRAWN	
CHECKED	
APPROVED	
SQUAD	SRB


OKLAHOMA DEPARTMENT OF TRANSPORTATION


CROSS SECTIONS

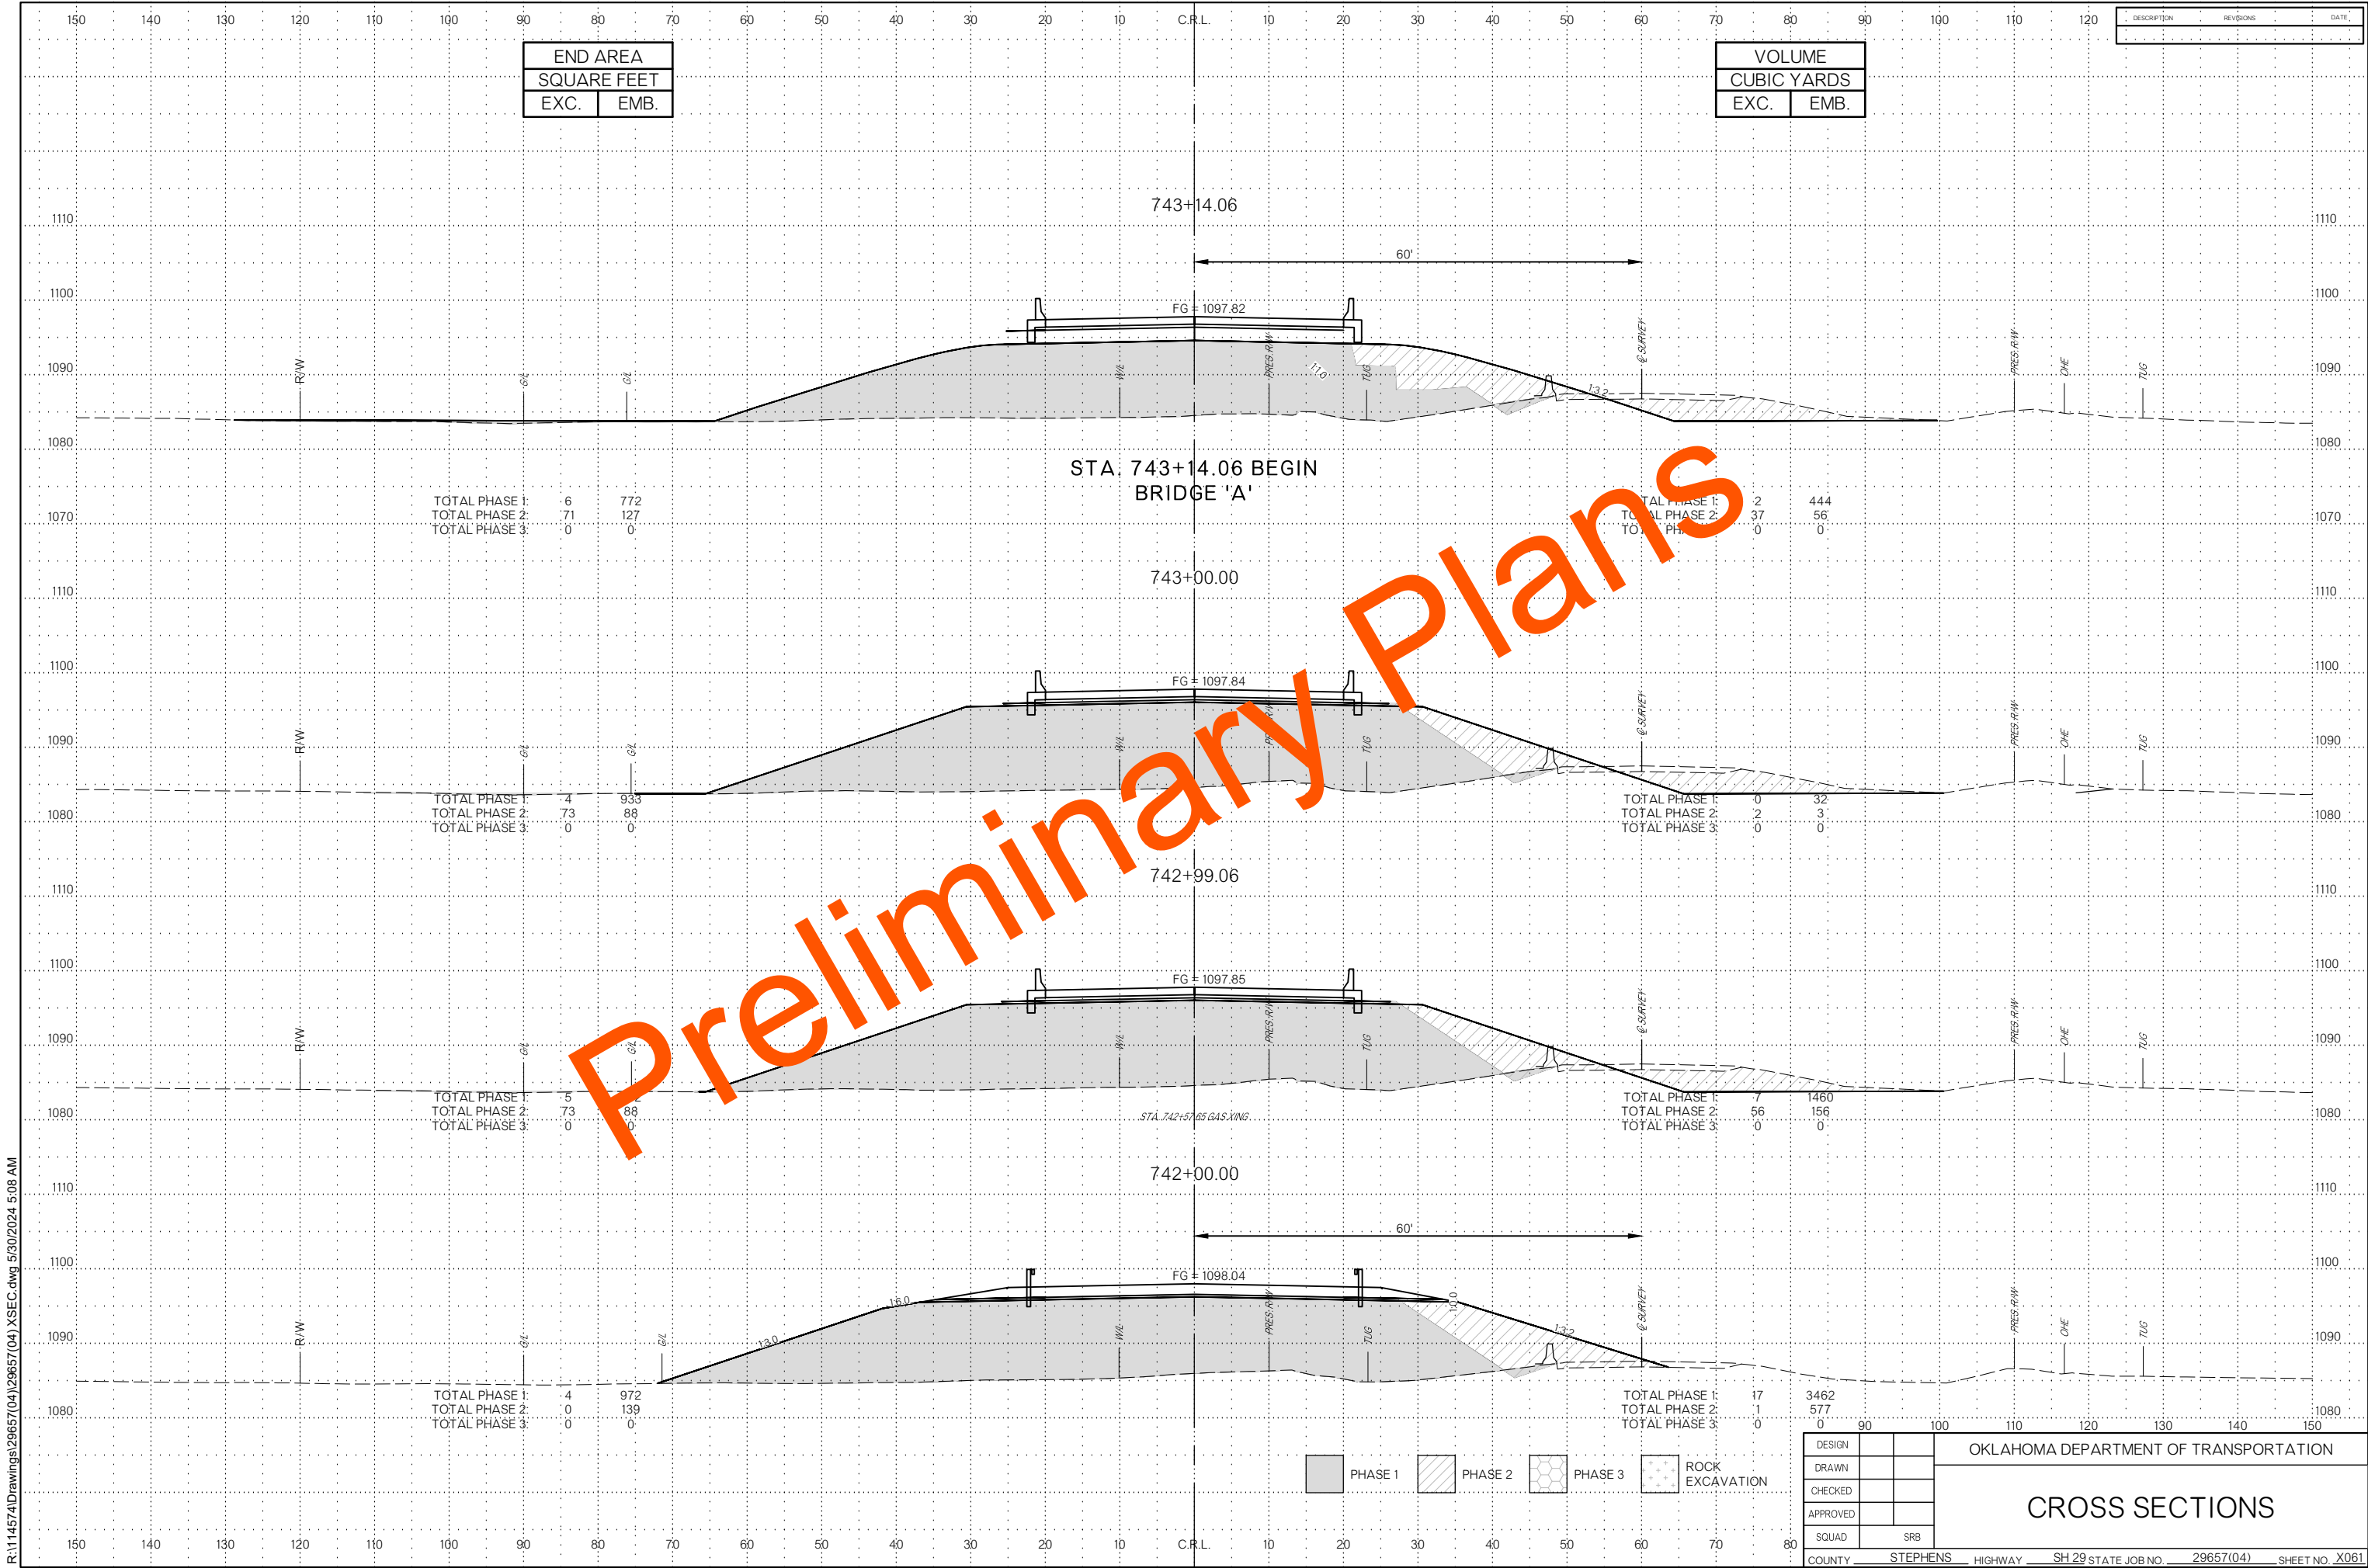

R:\114574\Drawings\29657(04)\XSEC.dwg 5/30/2024 5:08 AM

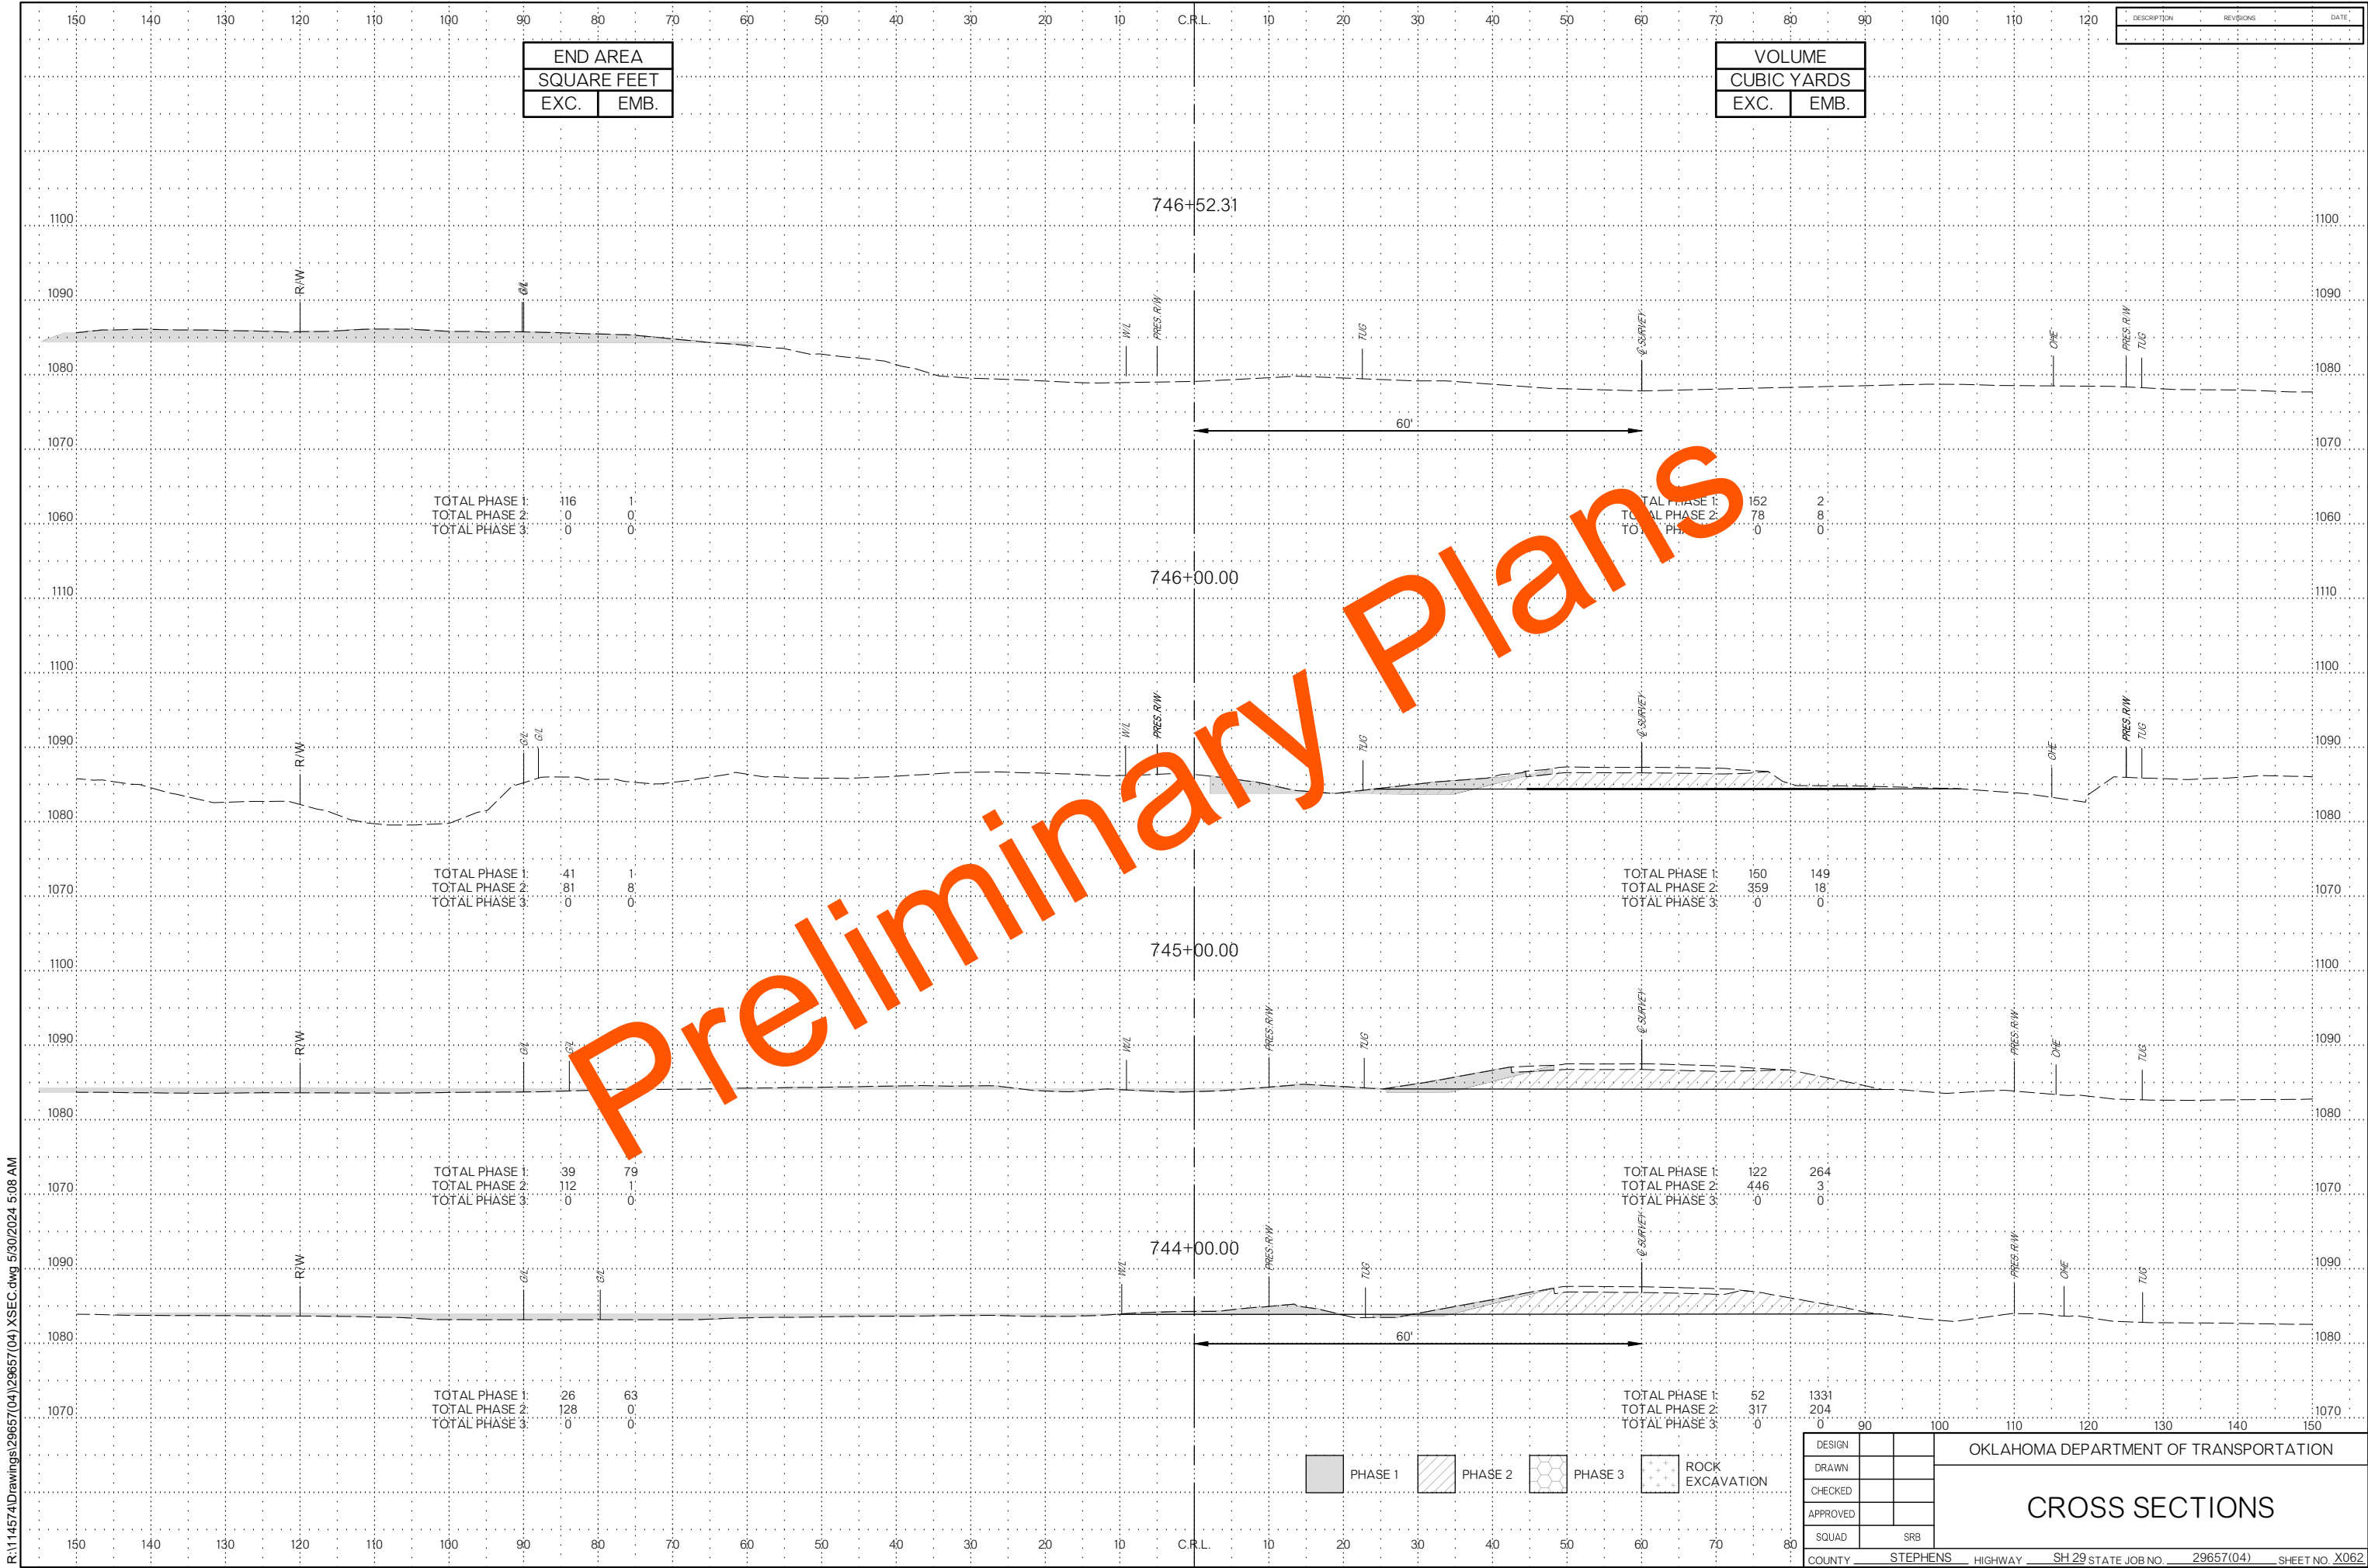


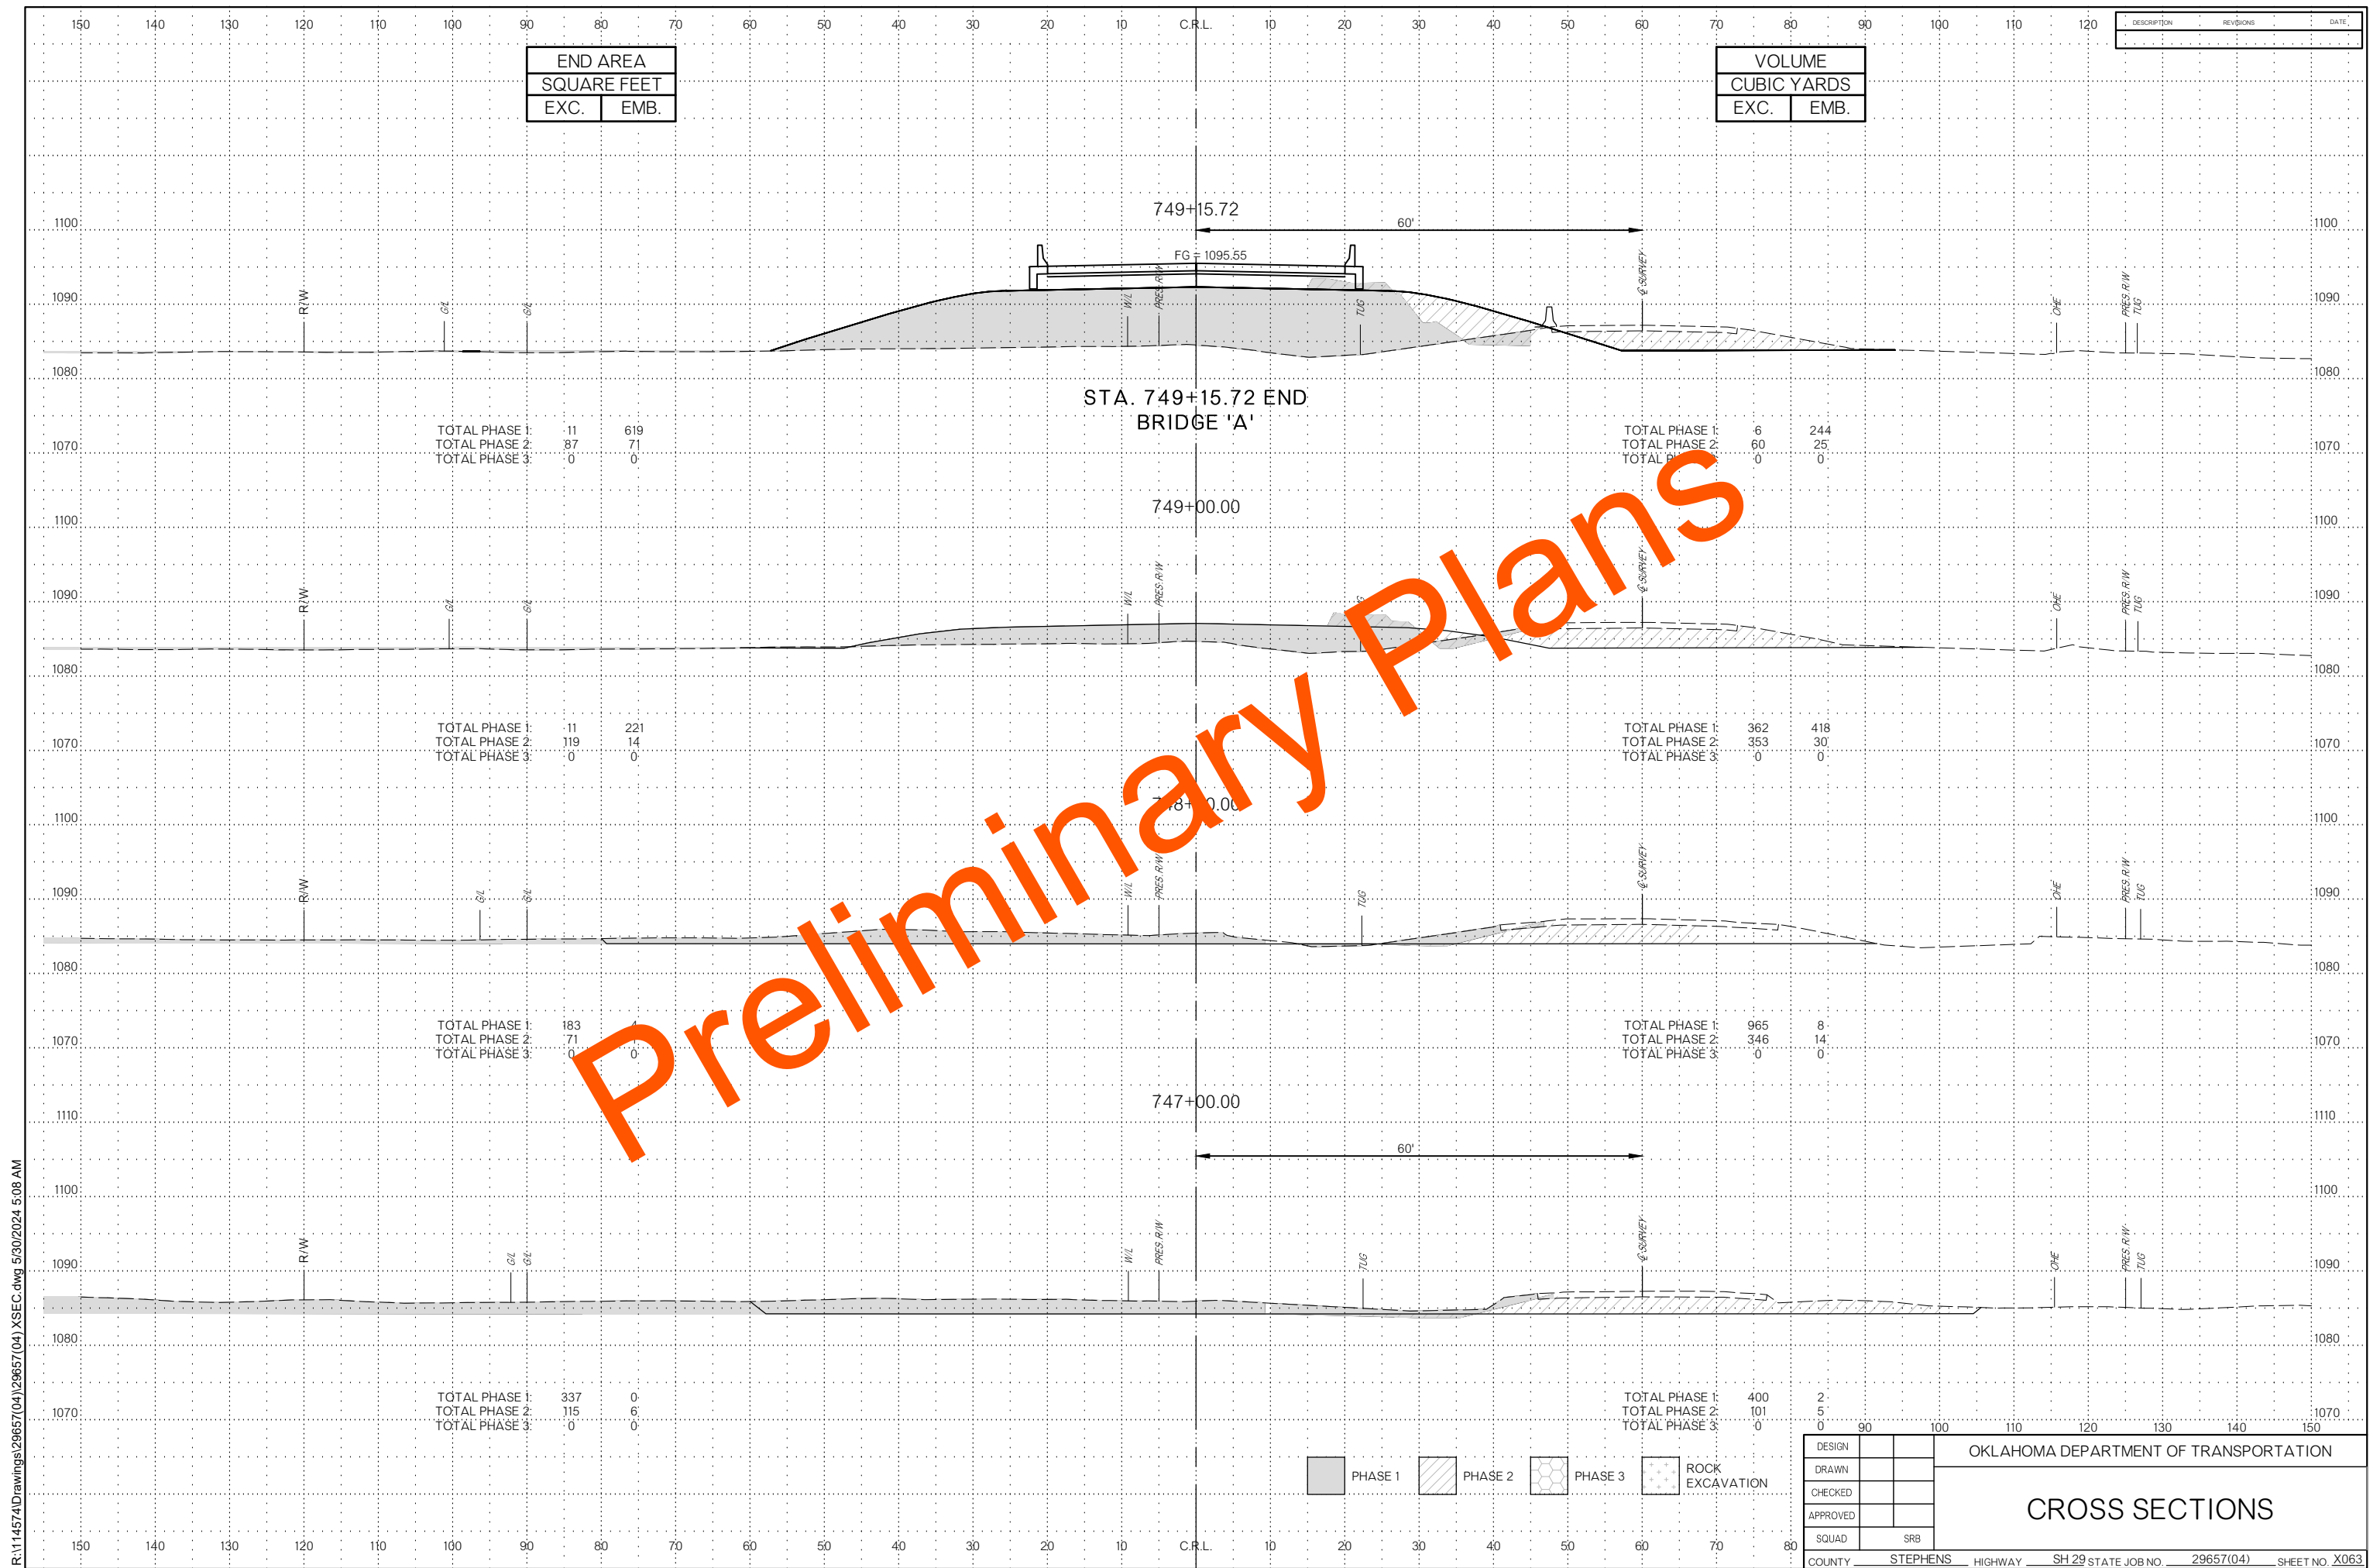

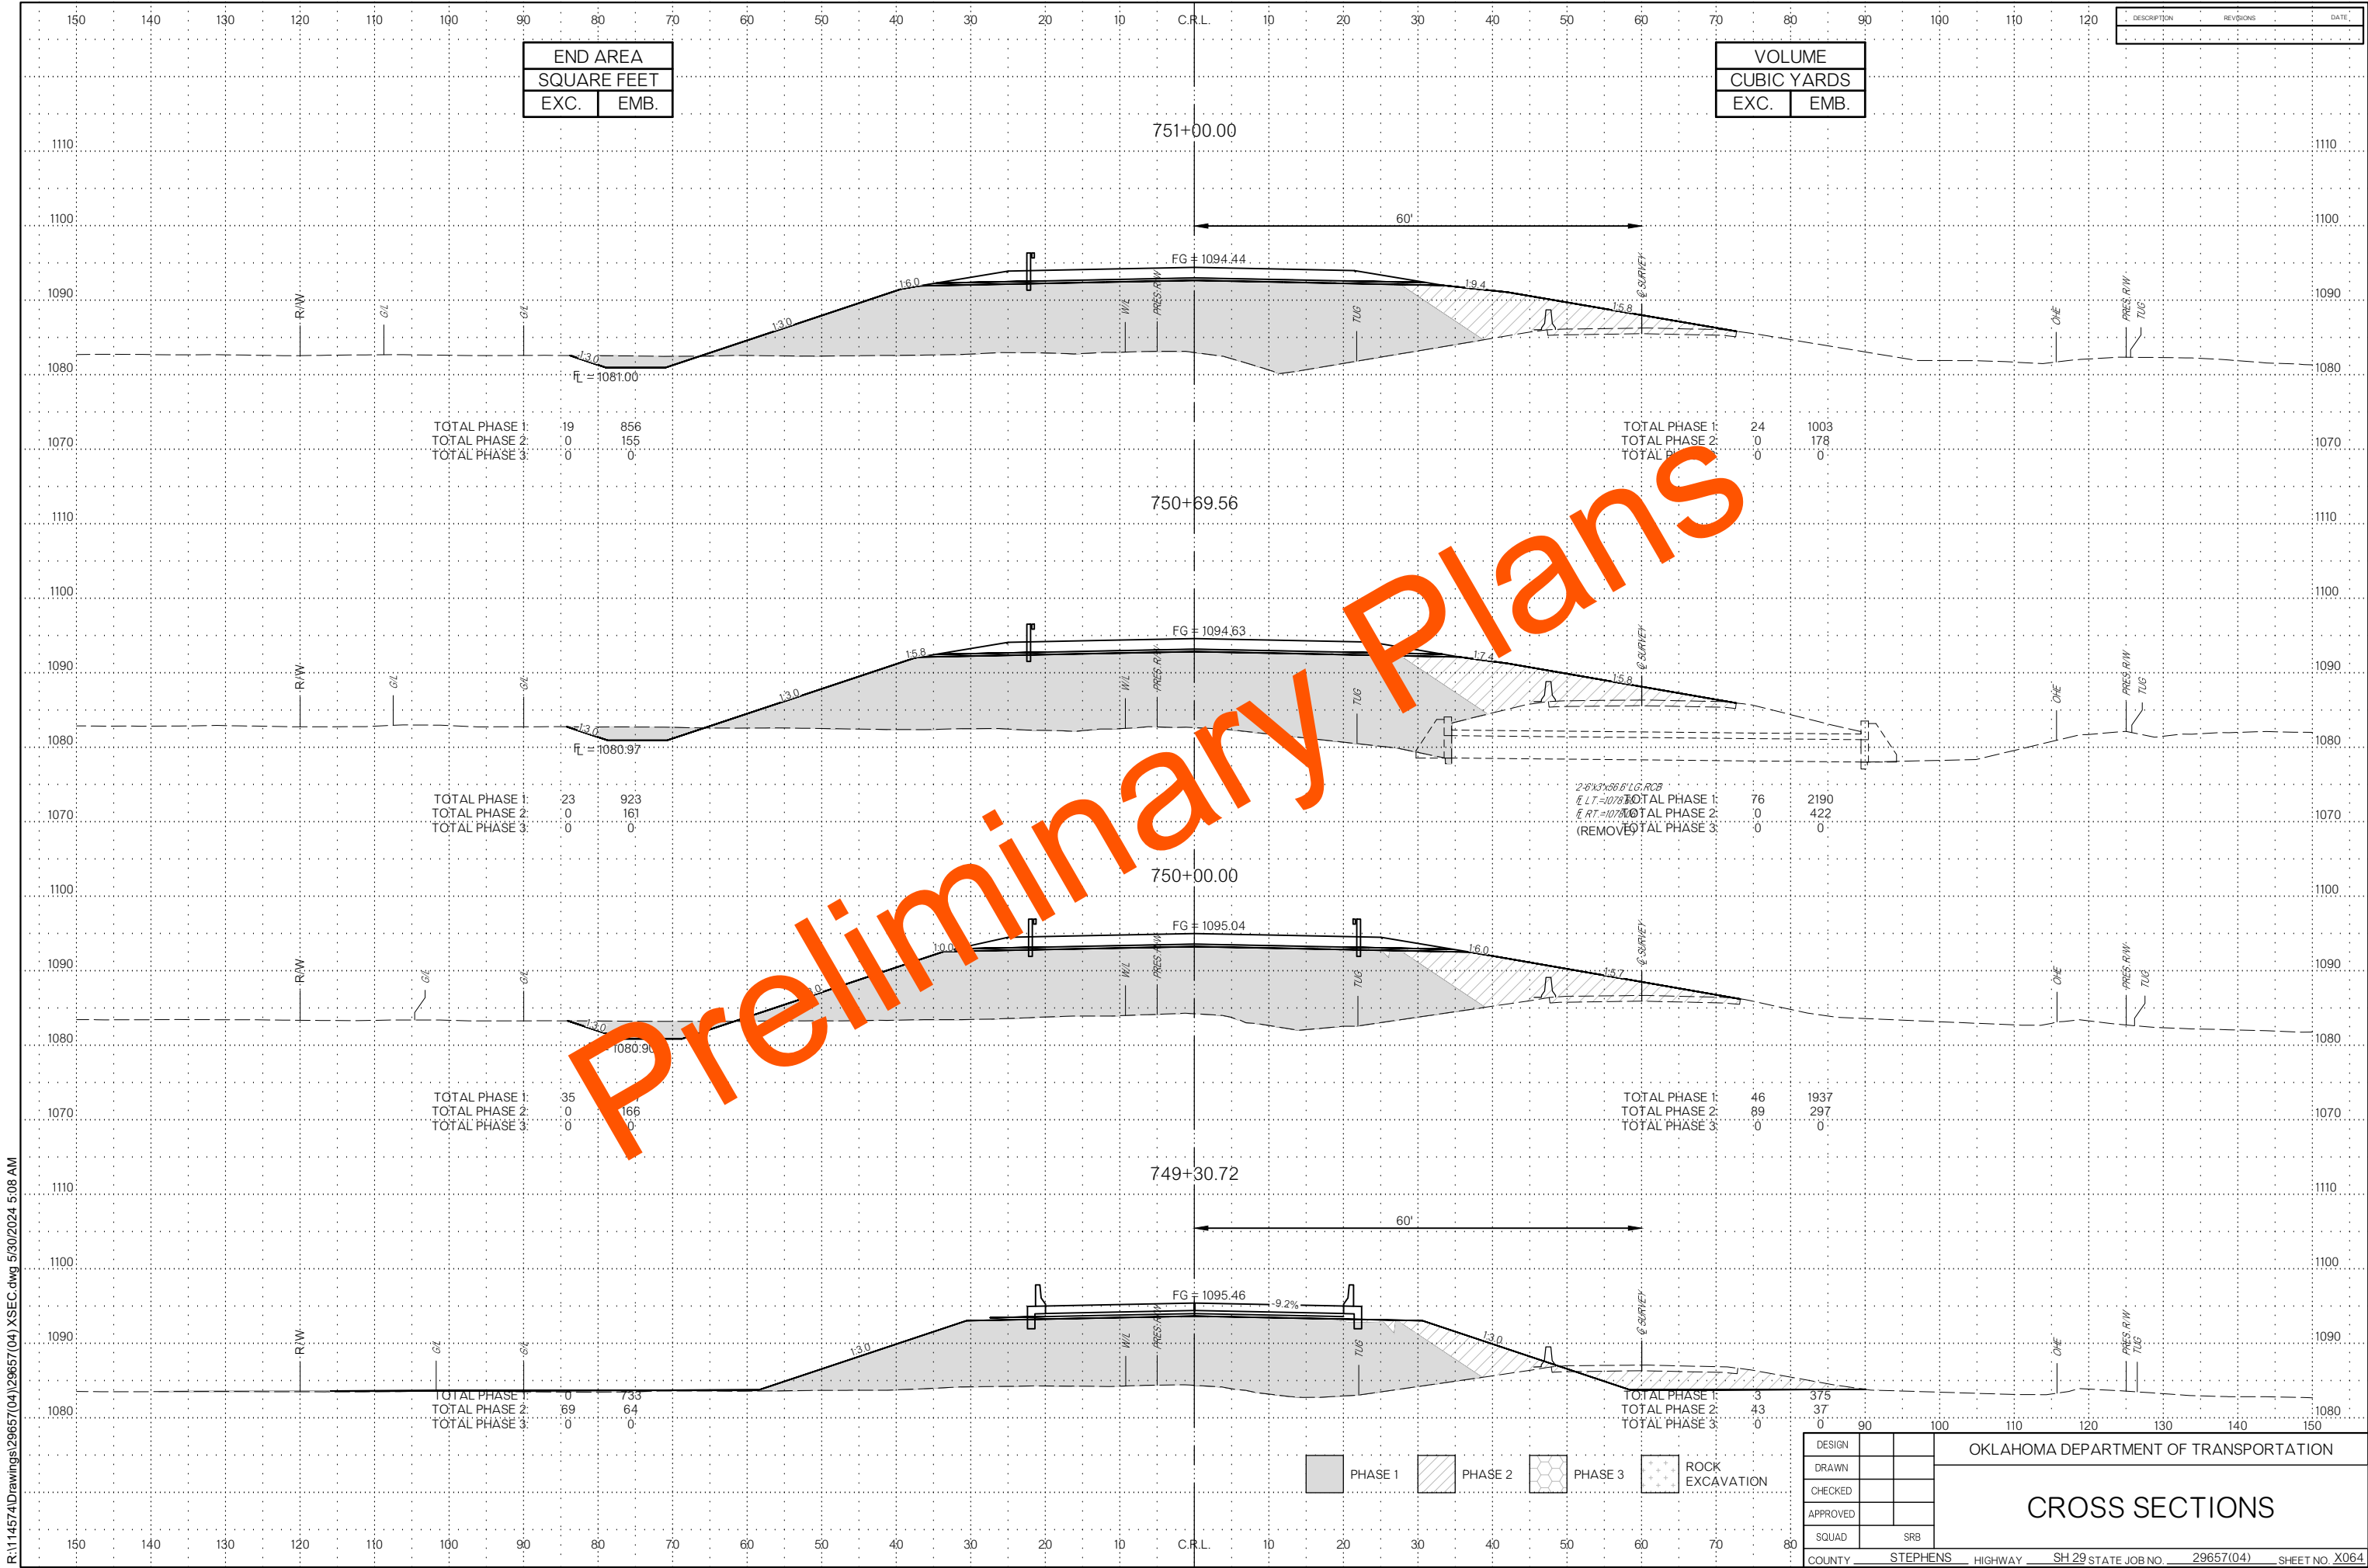

R:\114574\Drawings\29657(04)\XSEC.dwg 5/30/2024 5:08 AM

R:\114574\Drawings\29657(04)\XSEC.dwg 5/30/2024 5:08 AM

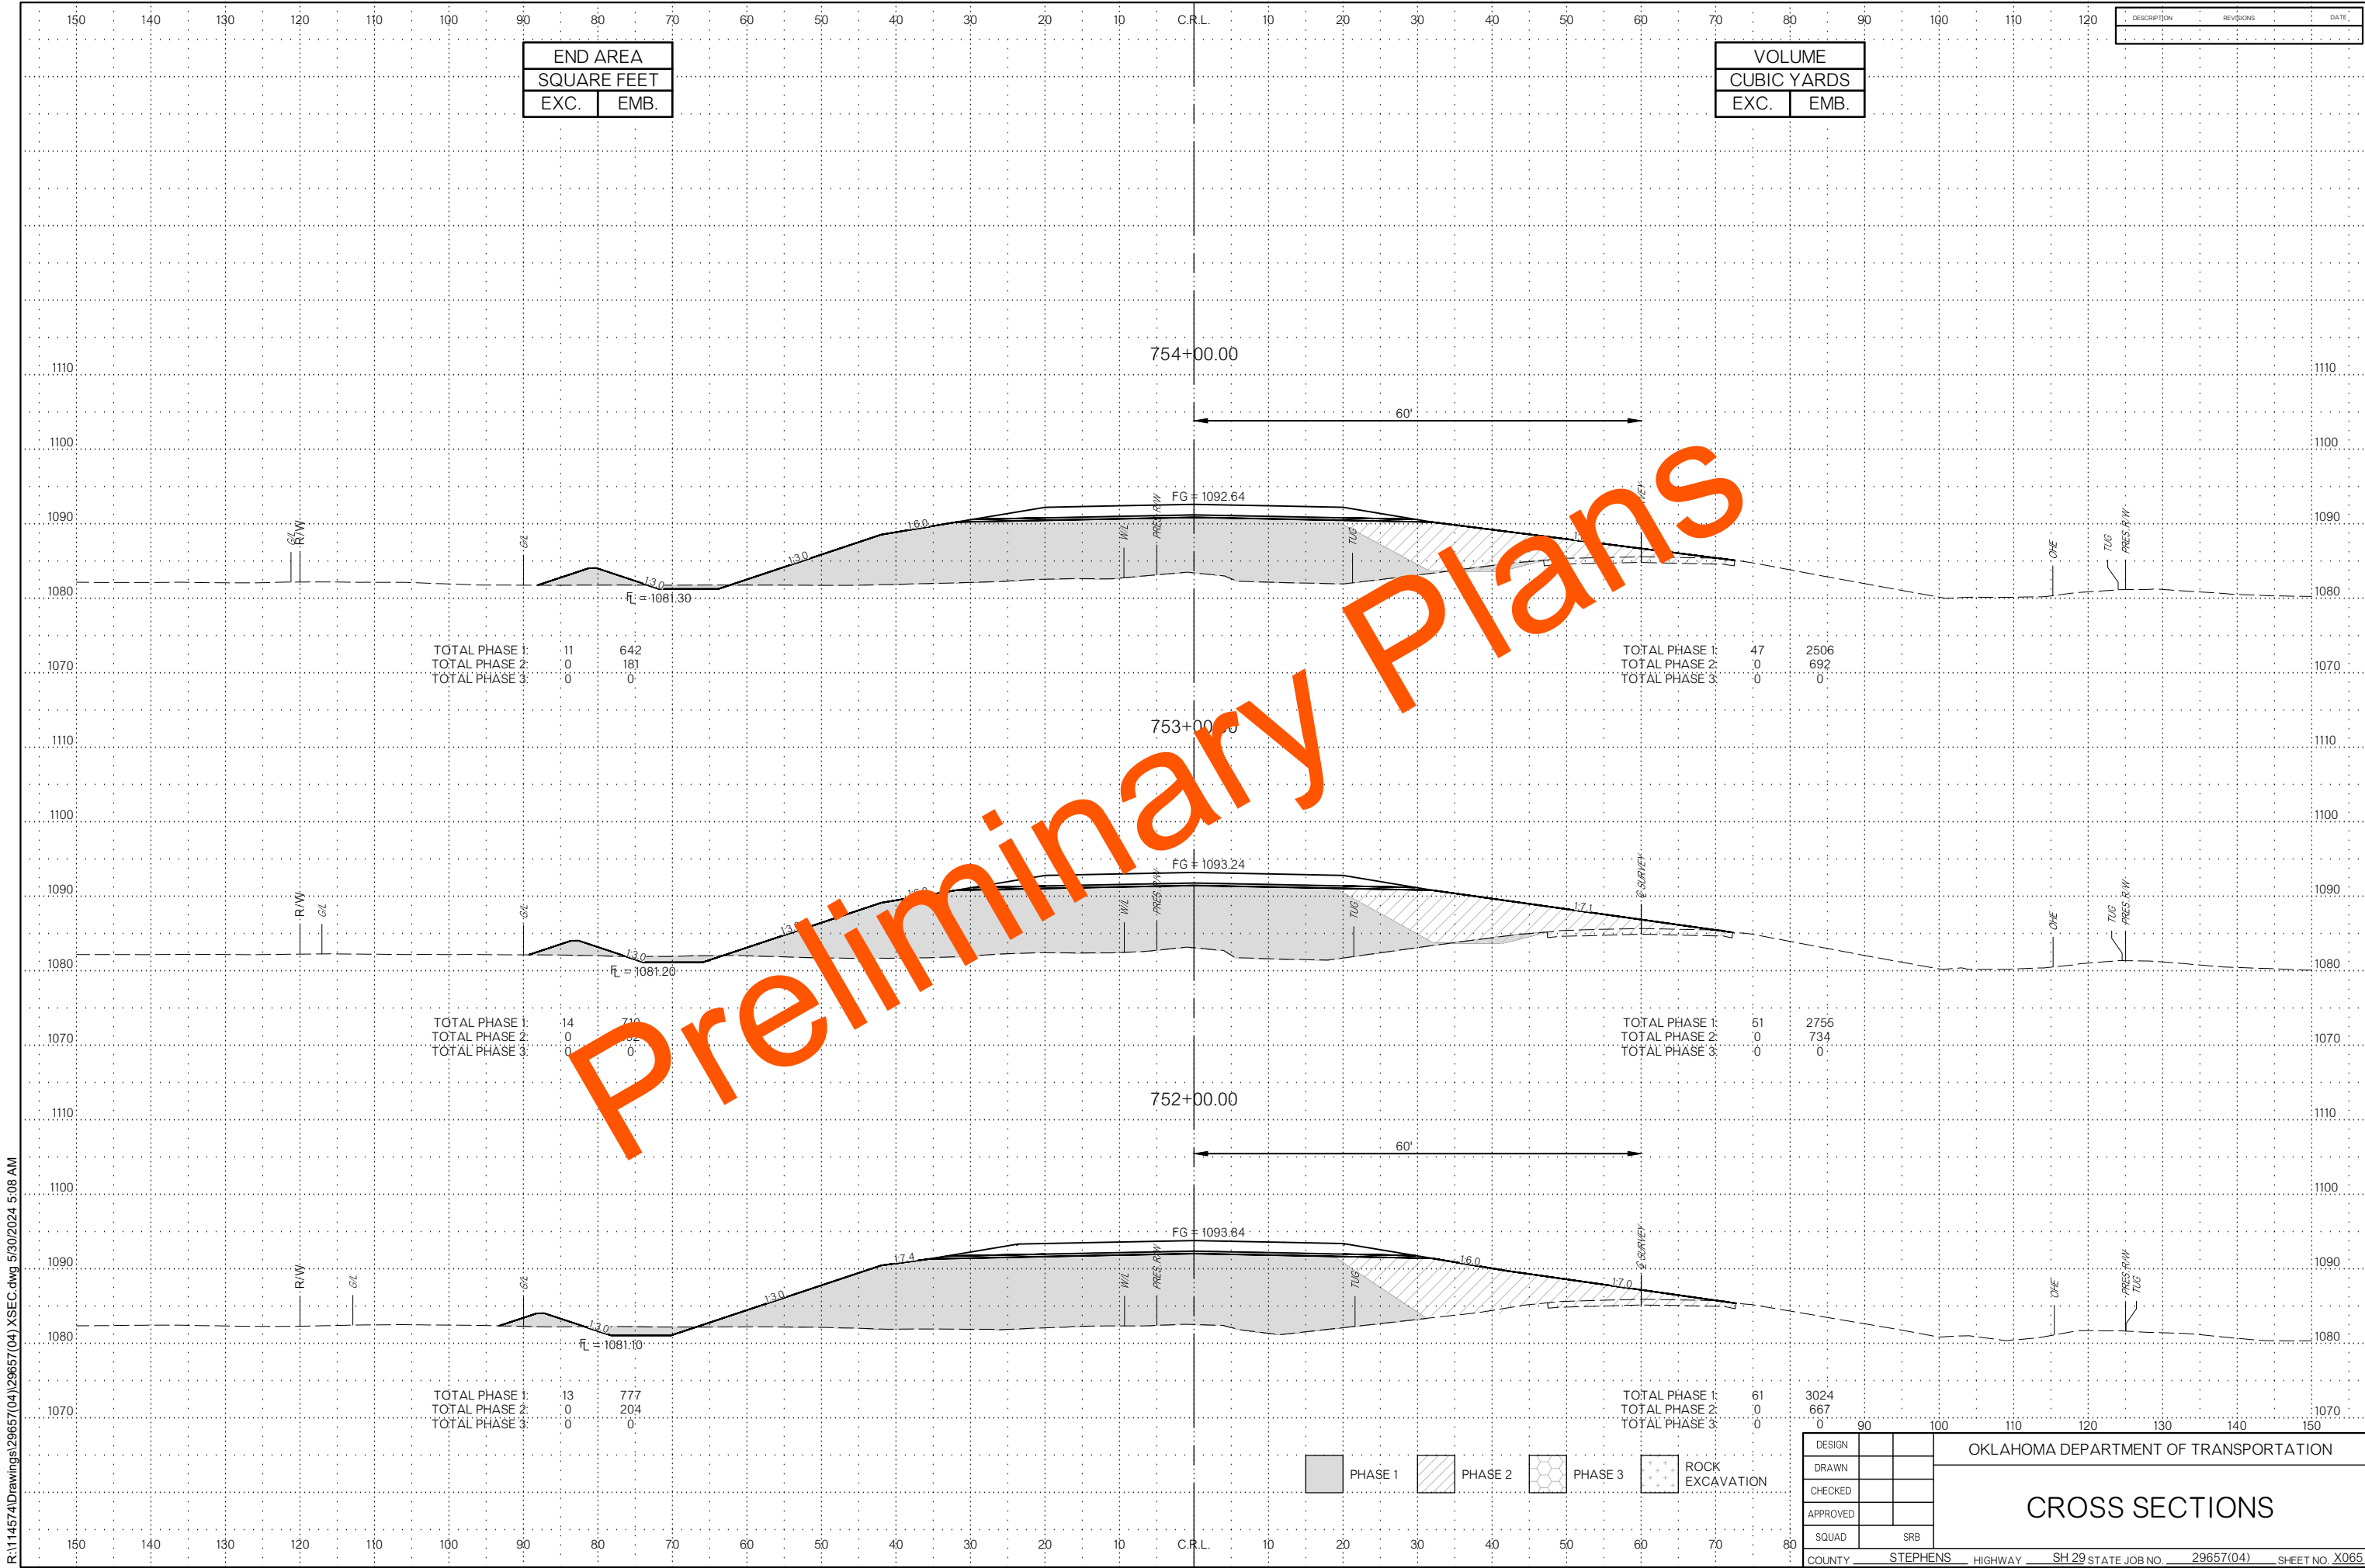



OKLAHOMA DEPARTMENT OF TRANSPORTATION

CROSS SECTIONS


DESIGN		
DRAWN		
CHECKED		
APPROVED		
SQUAD	SRB	


R:\114574\Drawings\29657(04)\XSEC.dwg 5/30/2024 5:08 AM

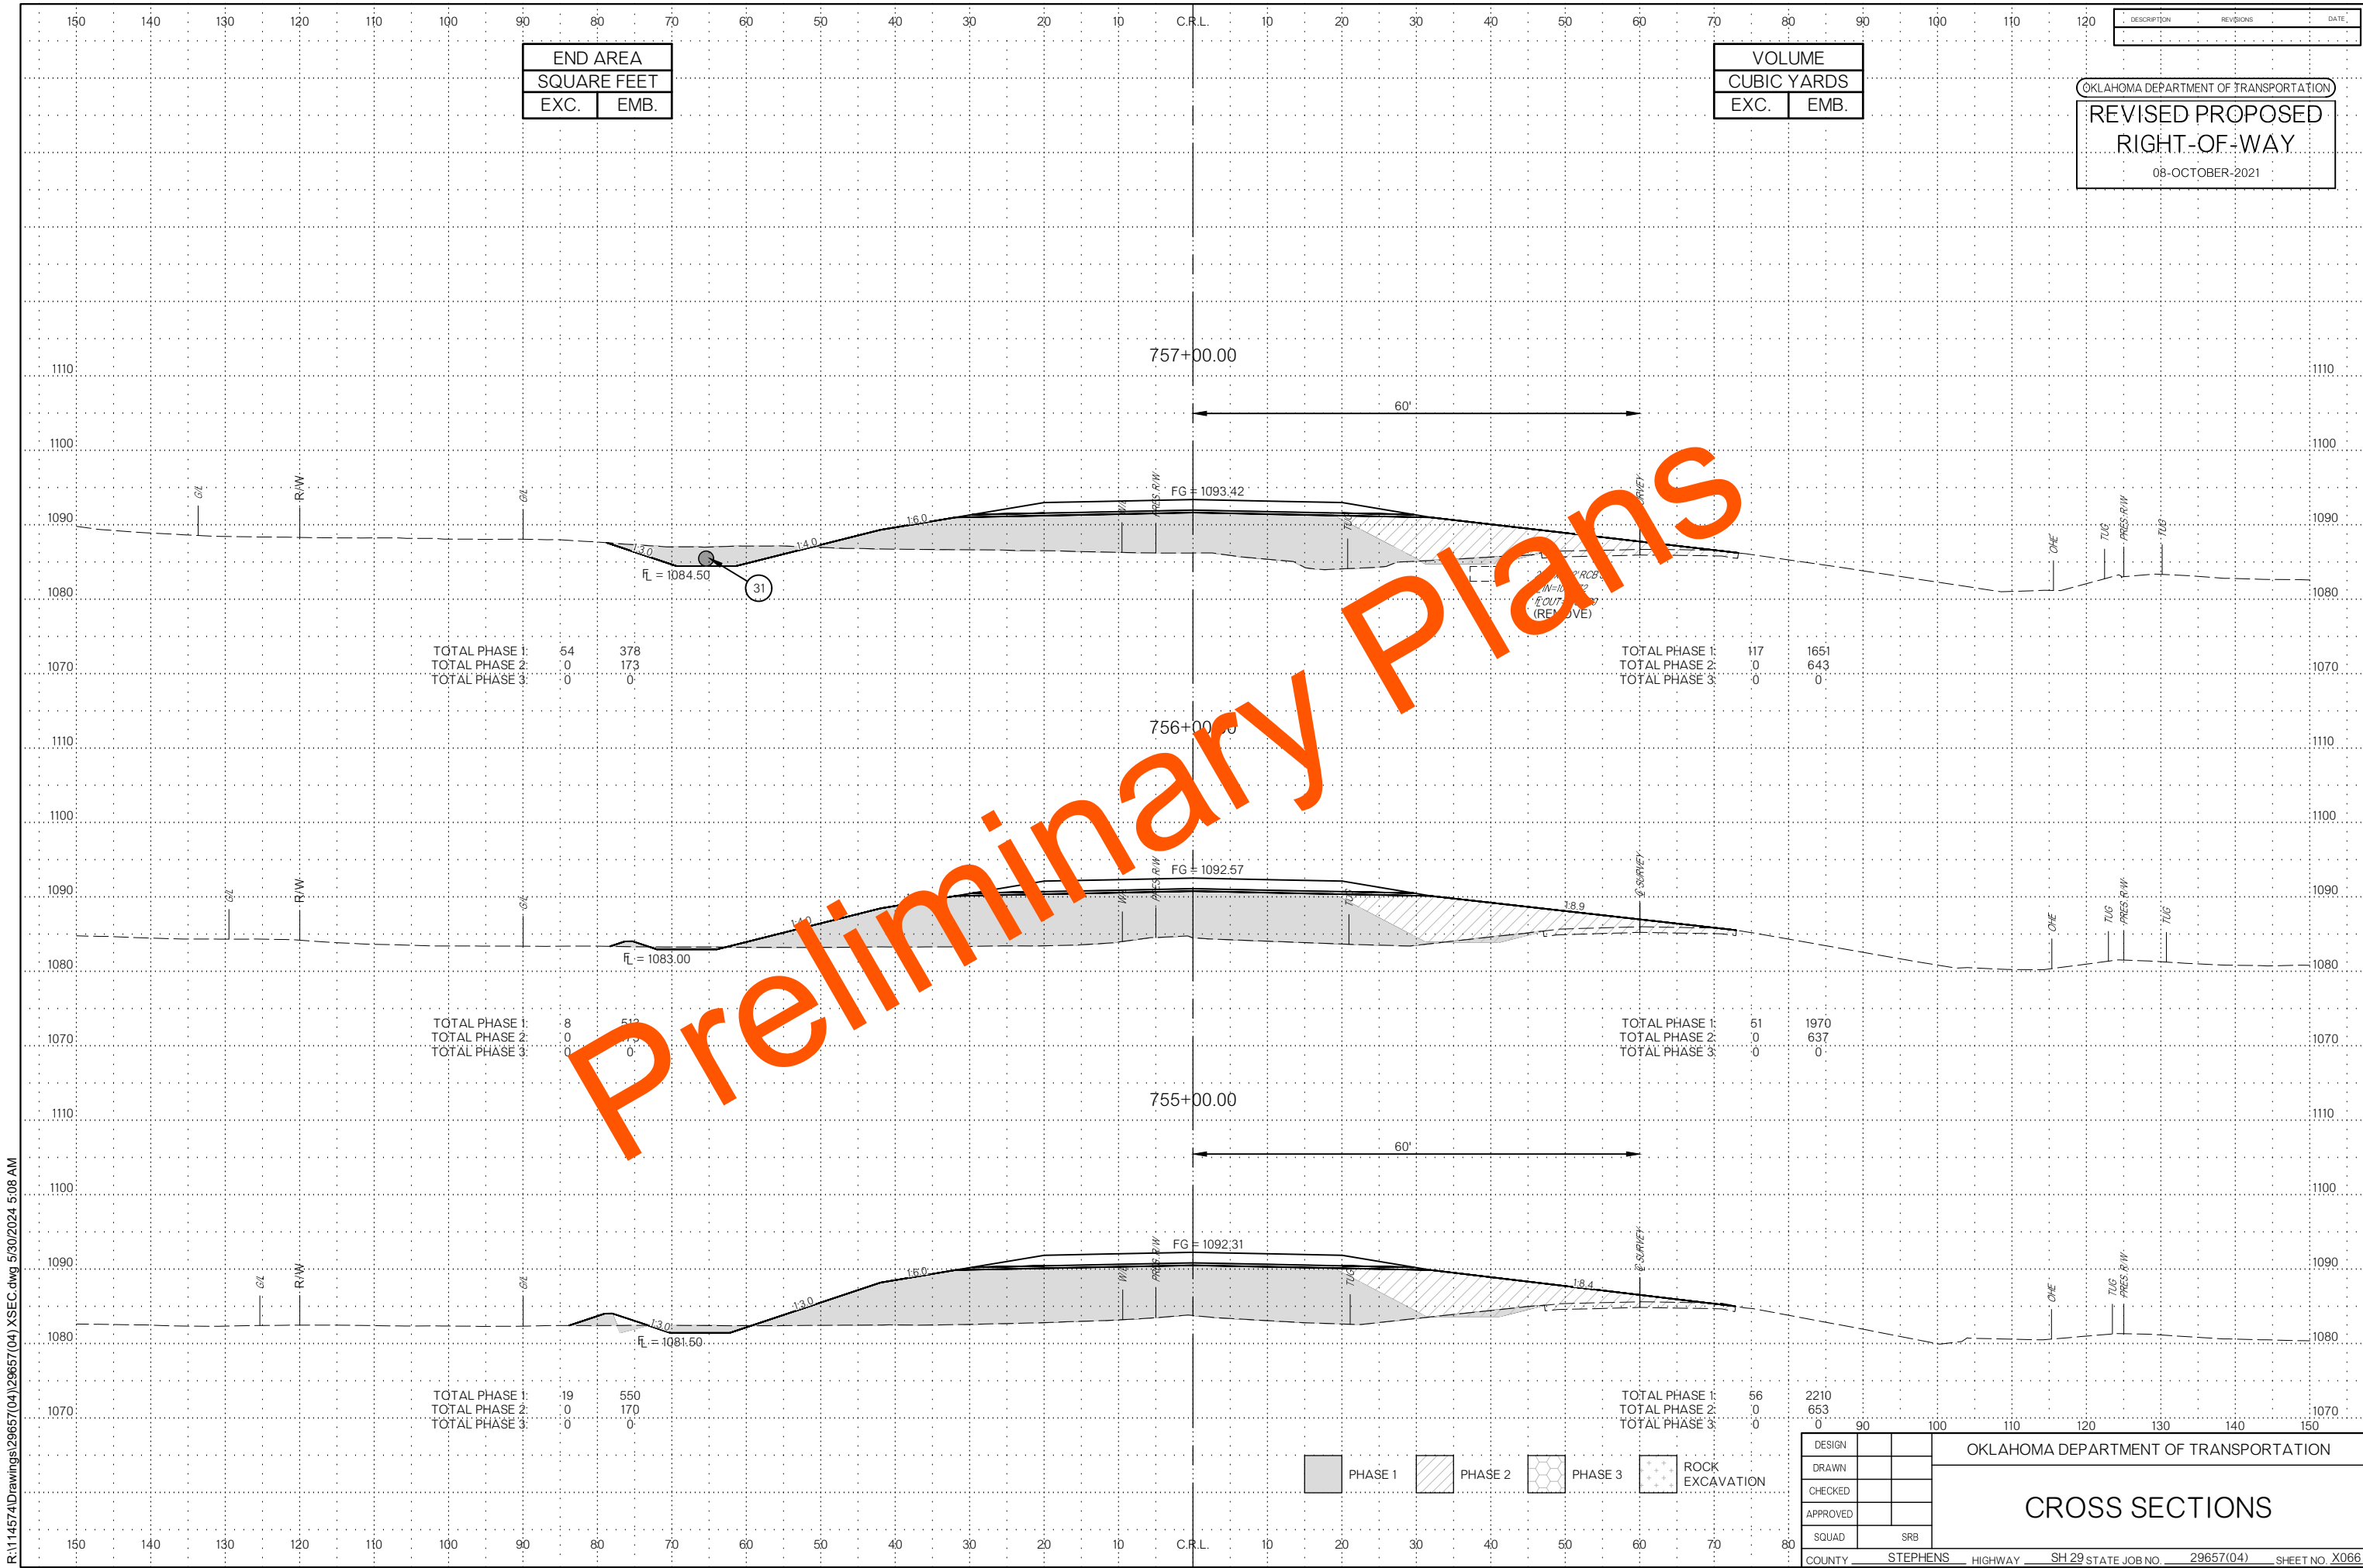

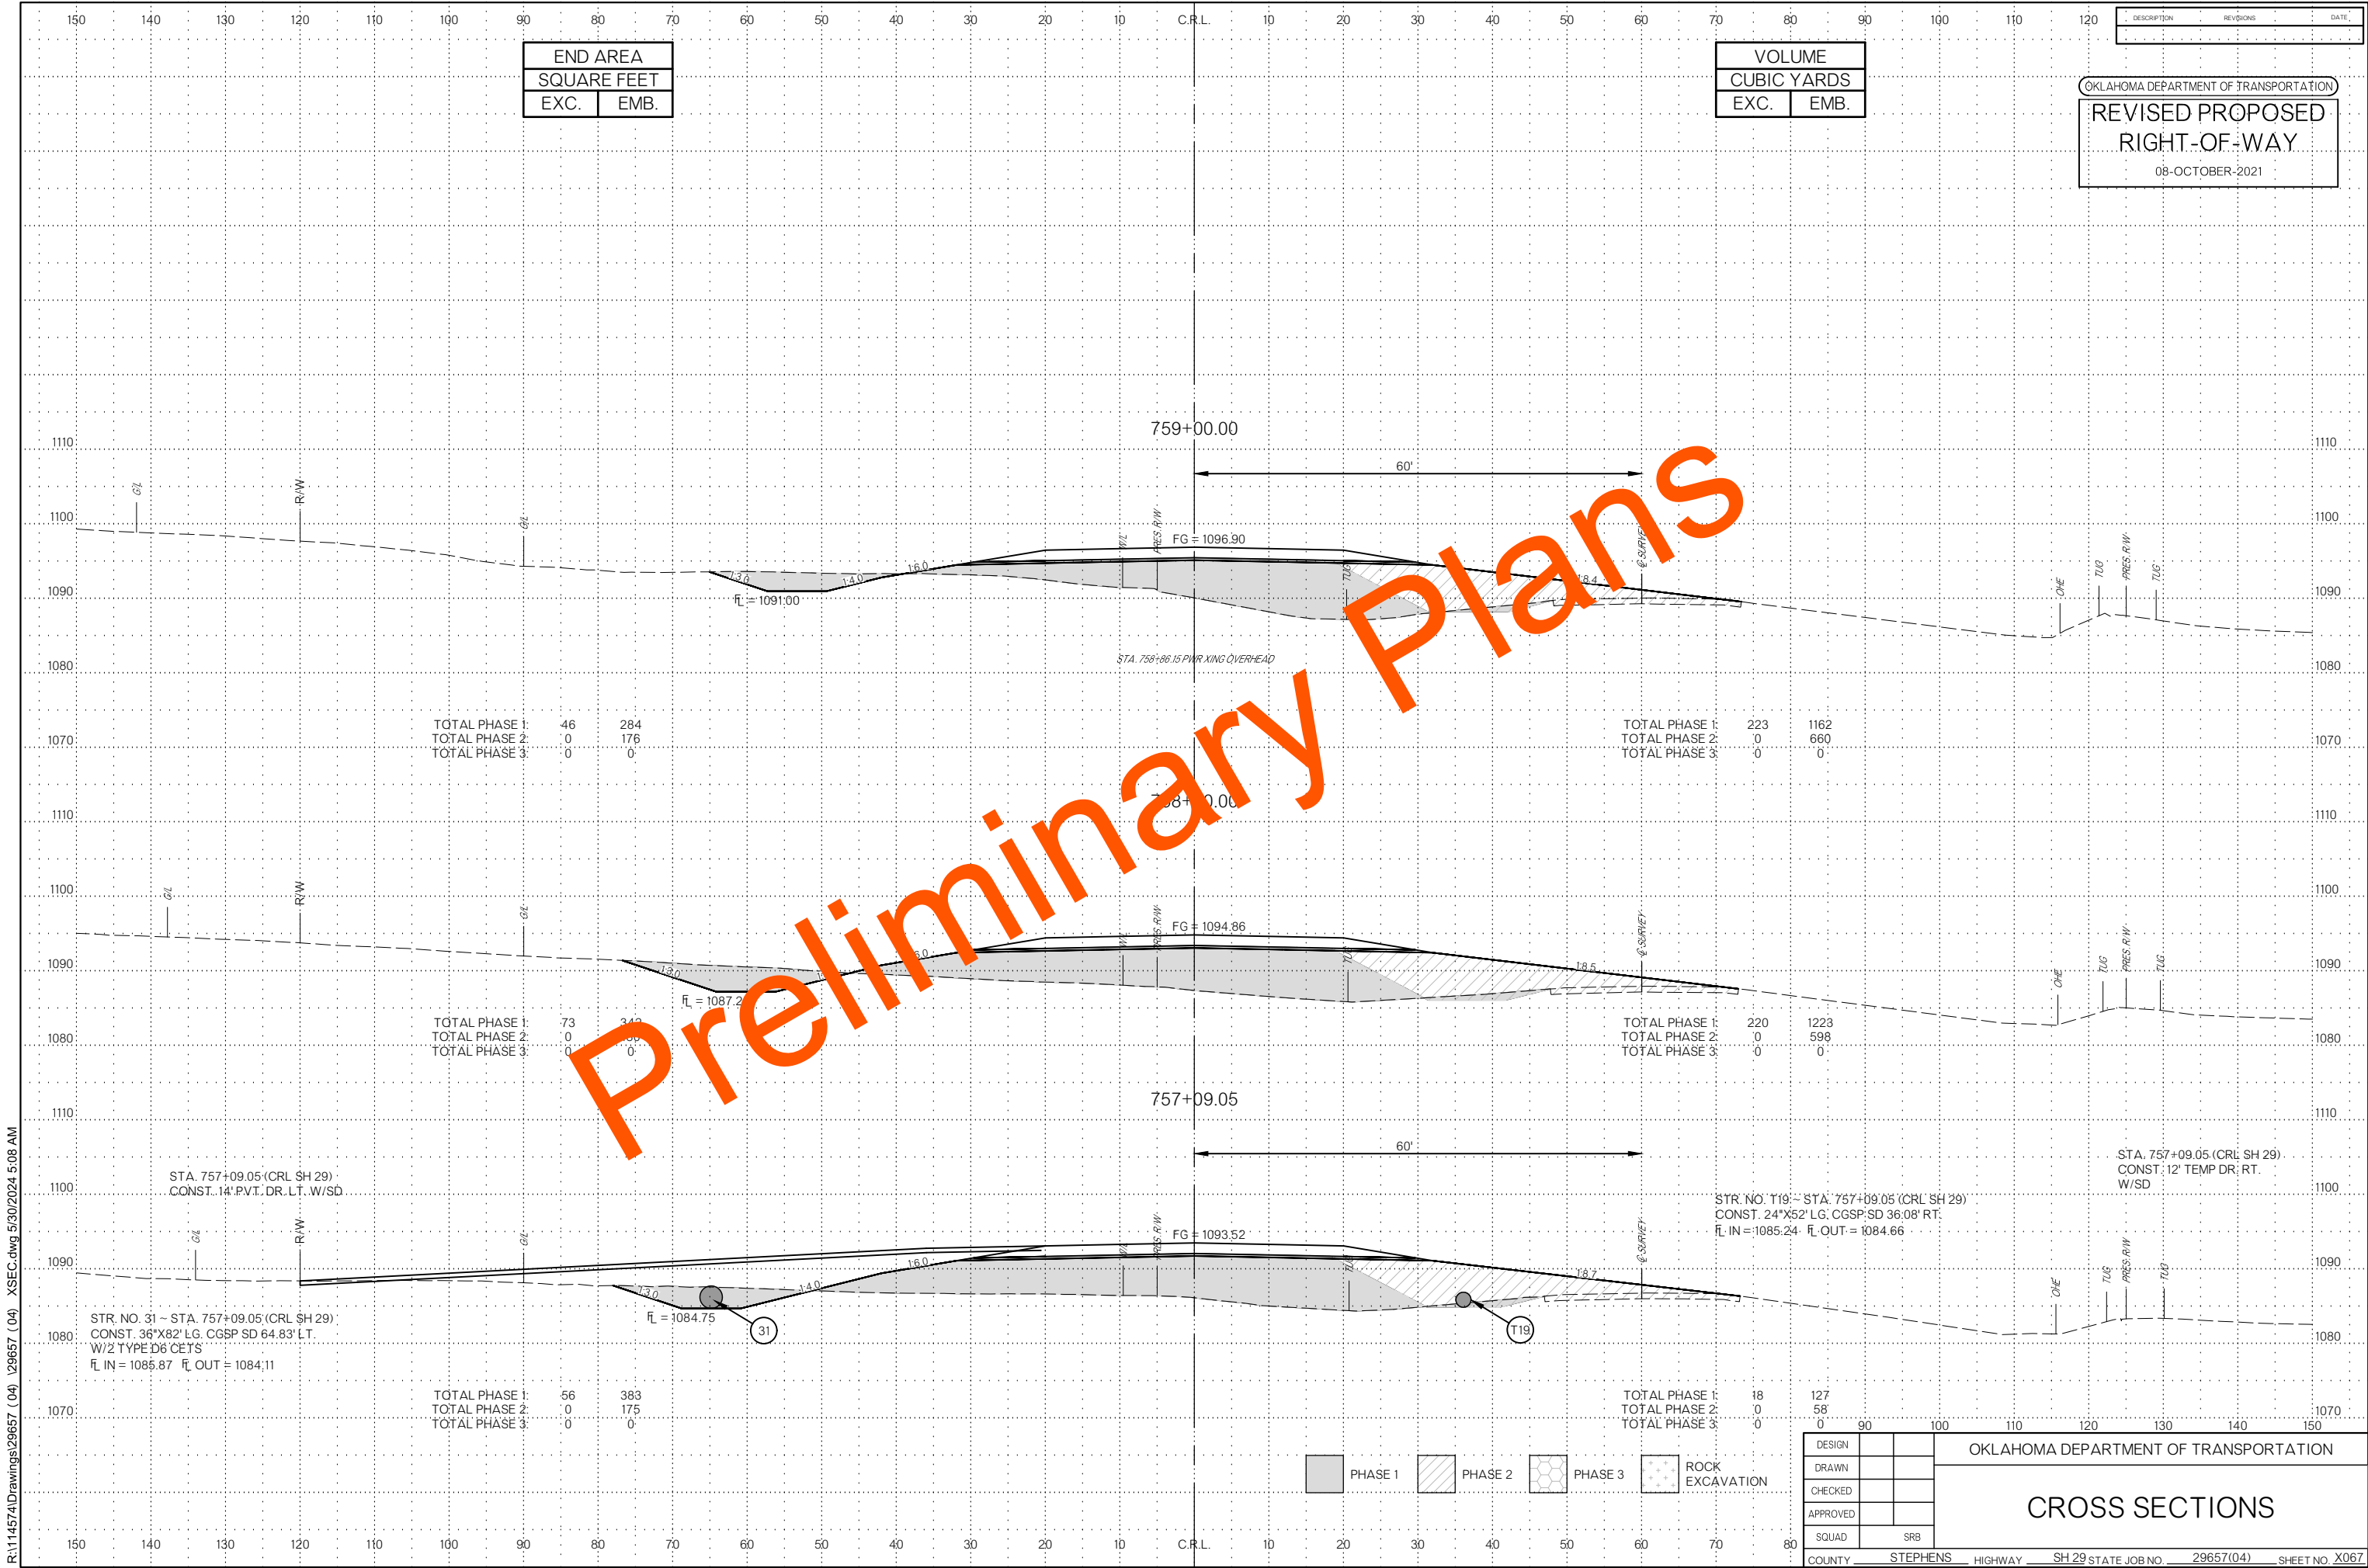


R:\114574\Drawings\29657 (04) 29657 (04) XSEC.dwg 5/30/2024 5:08 AM

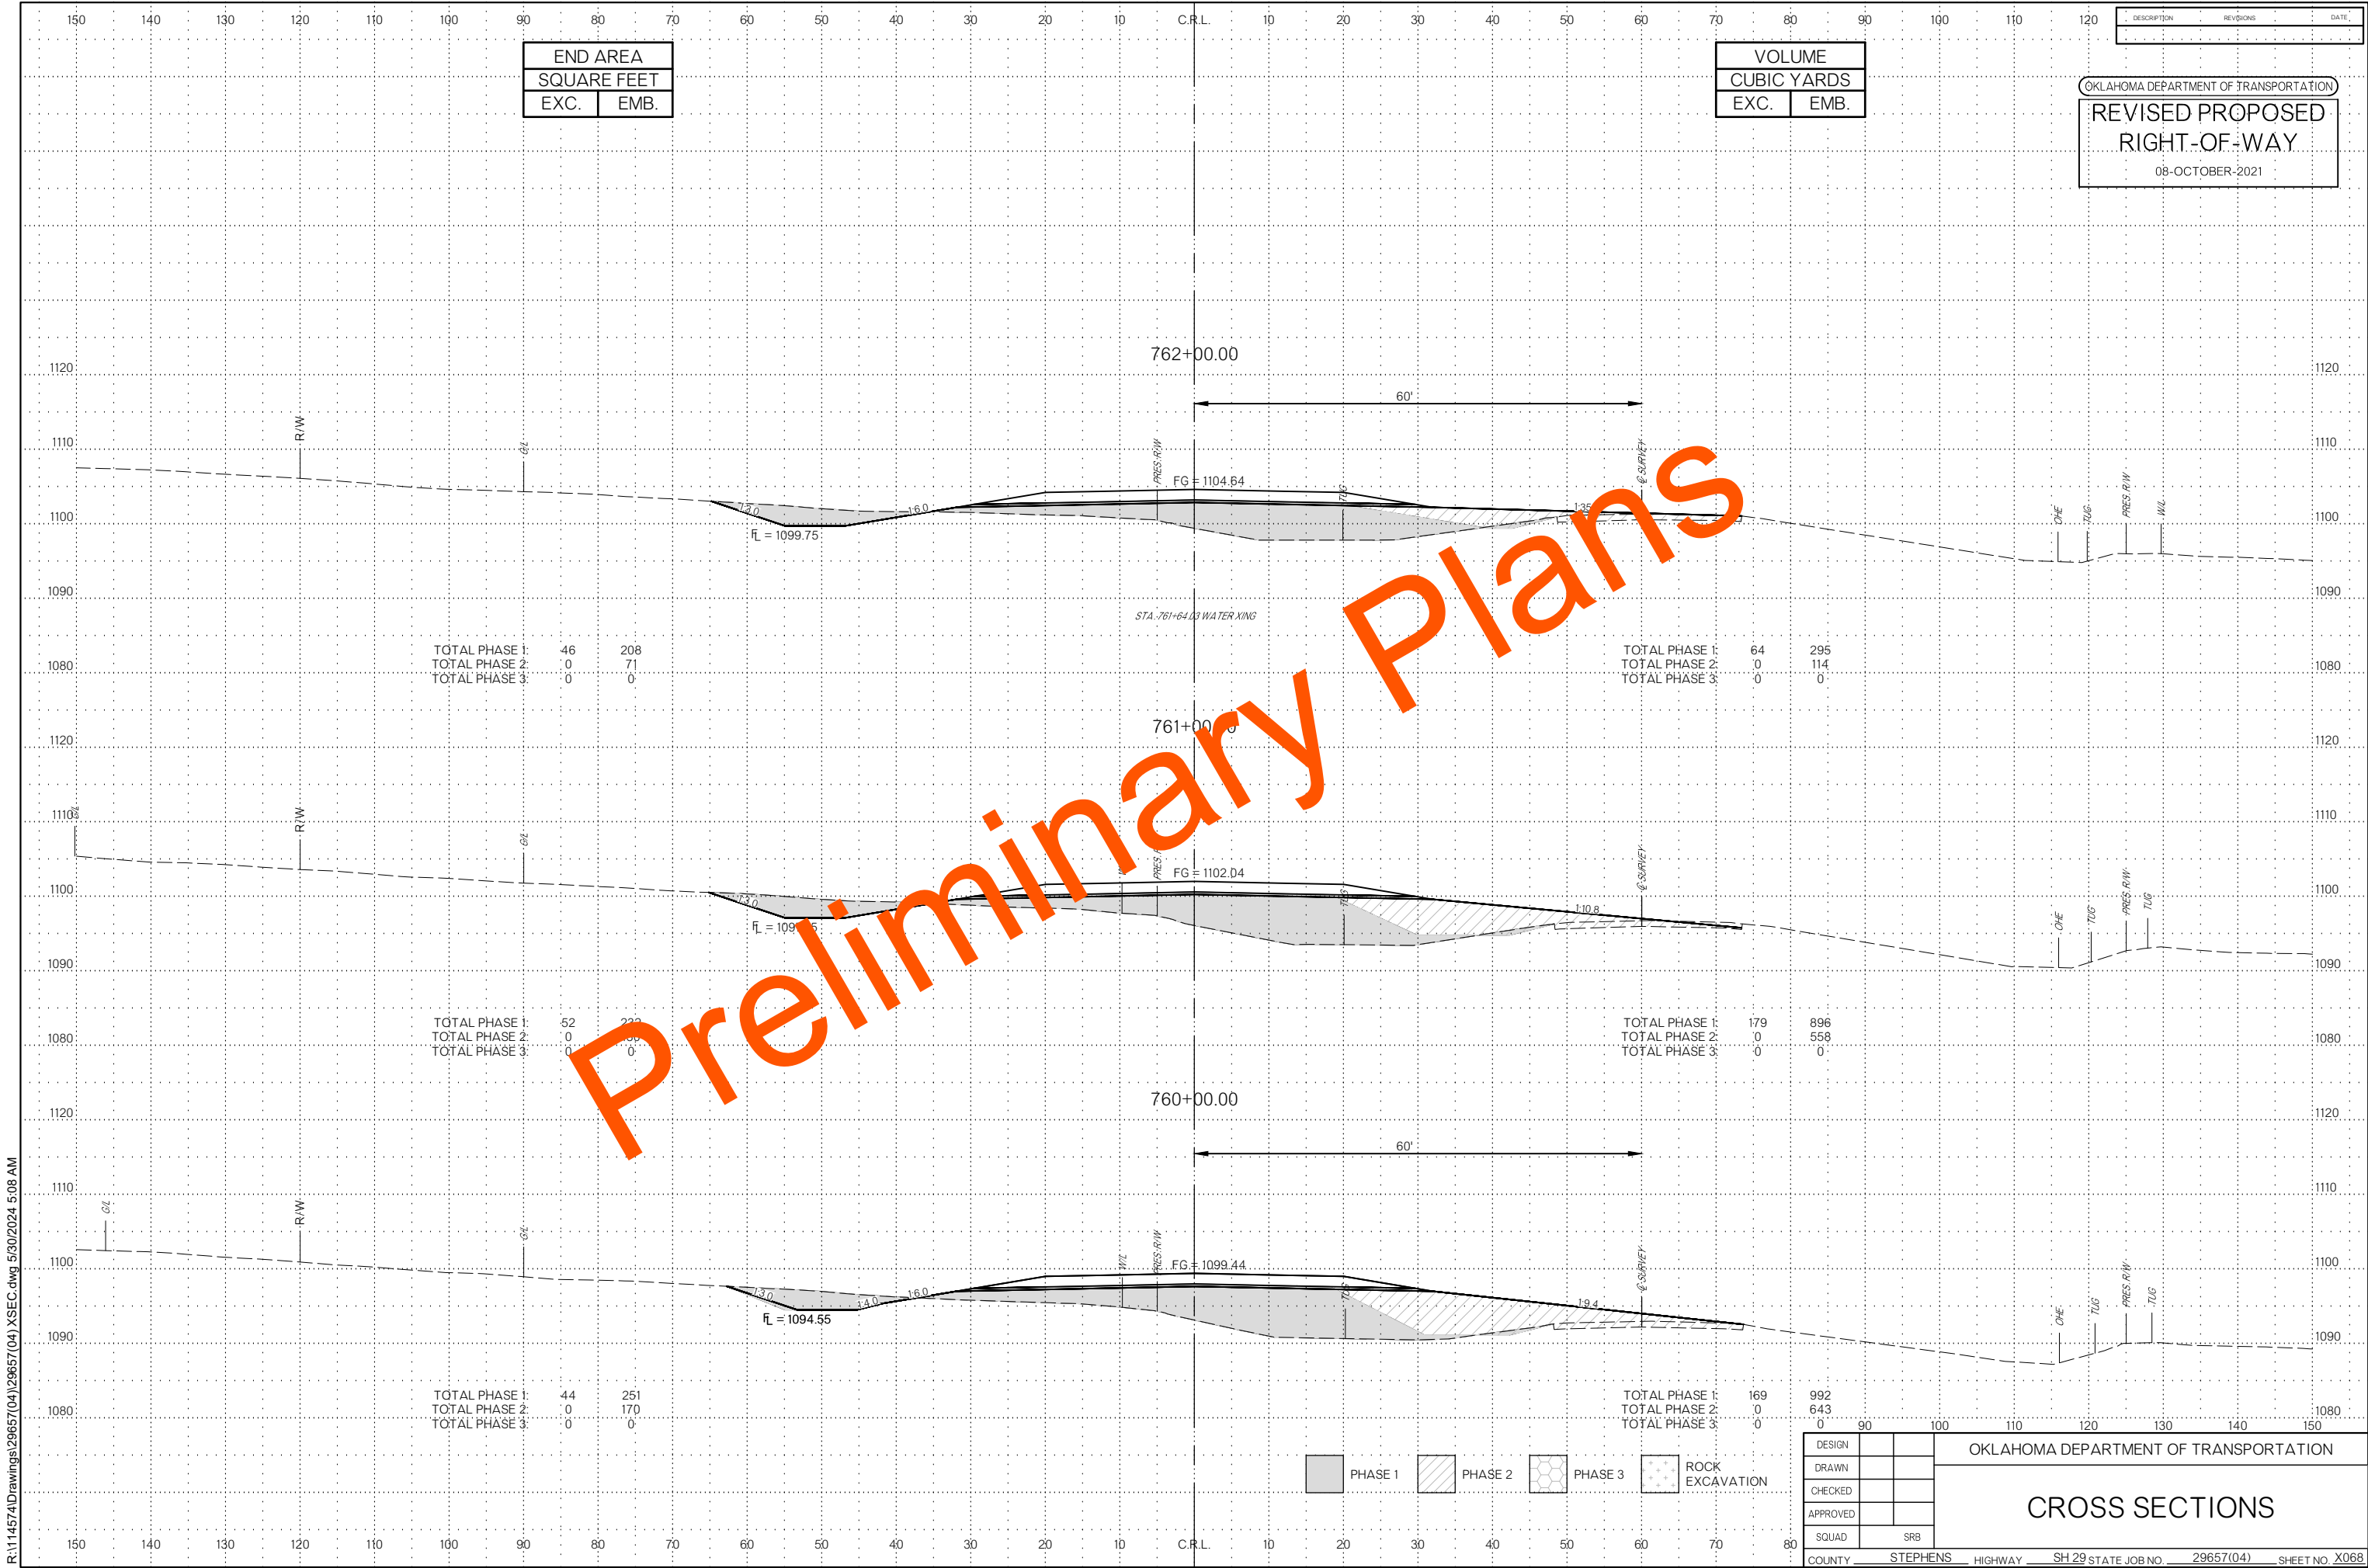


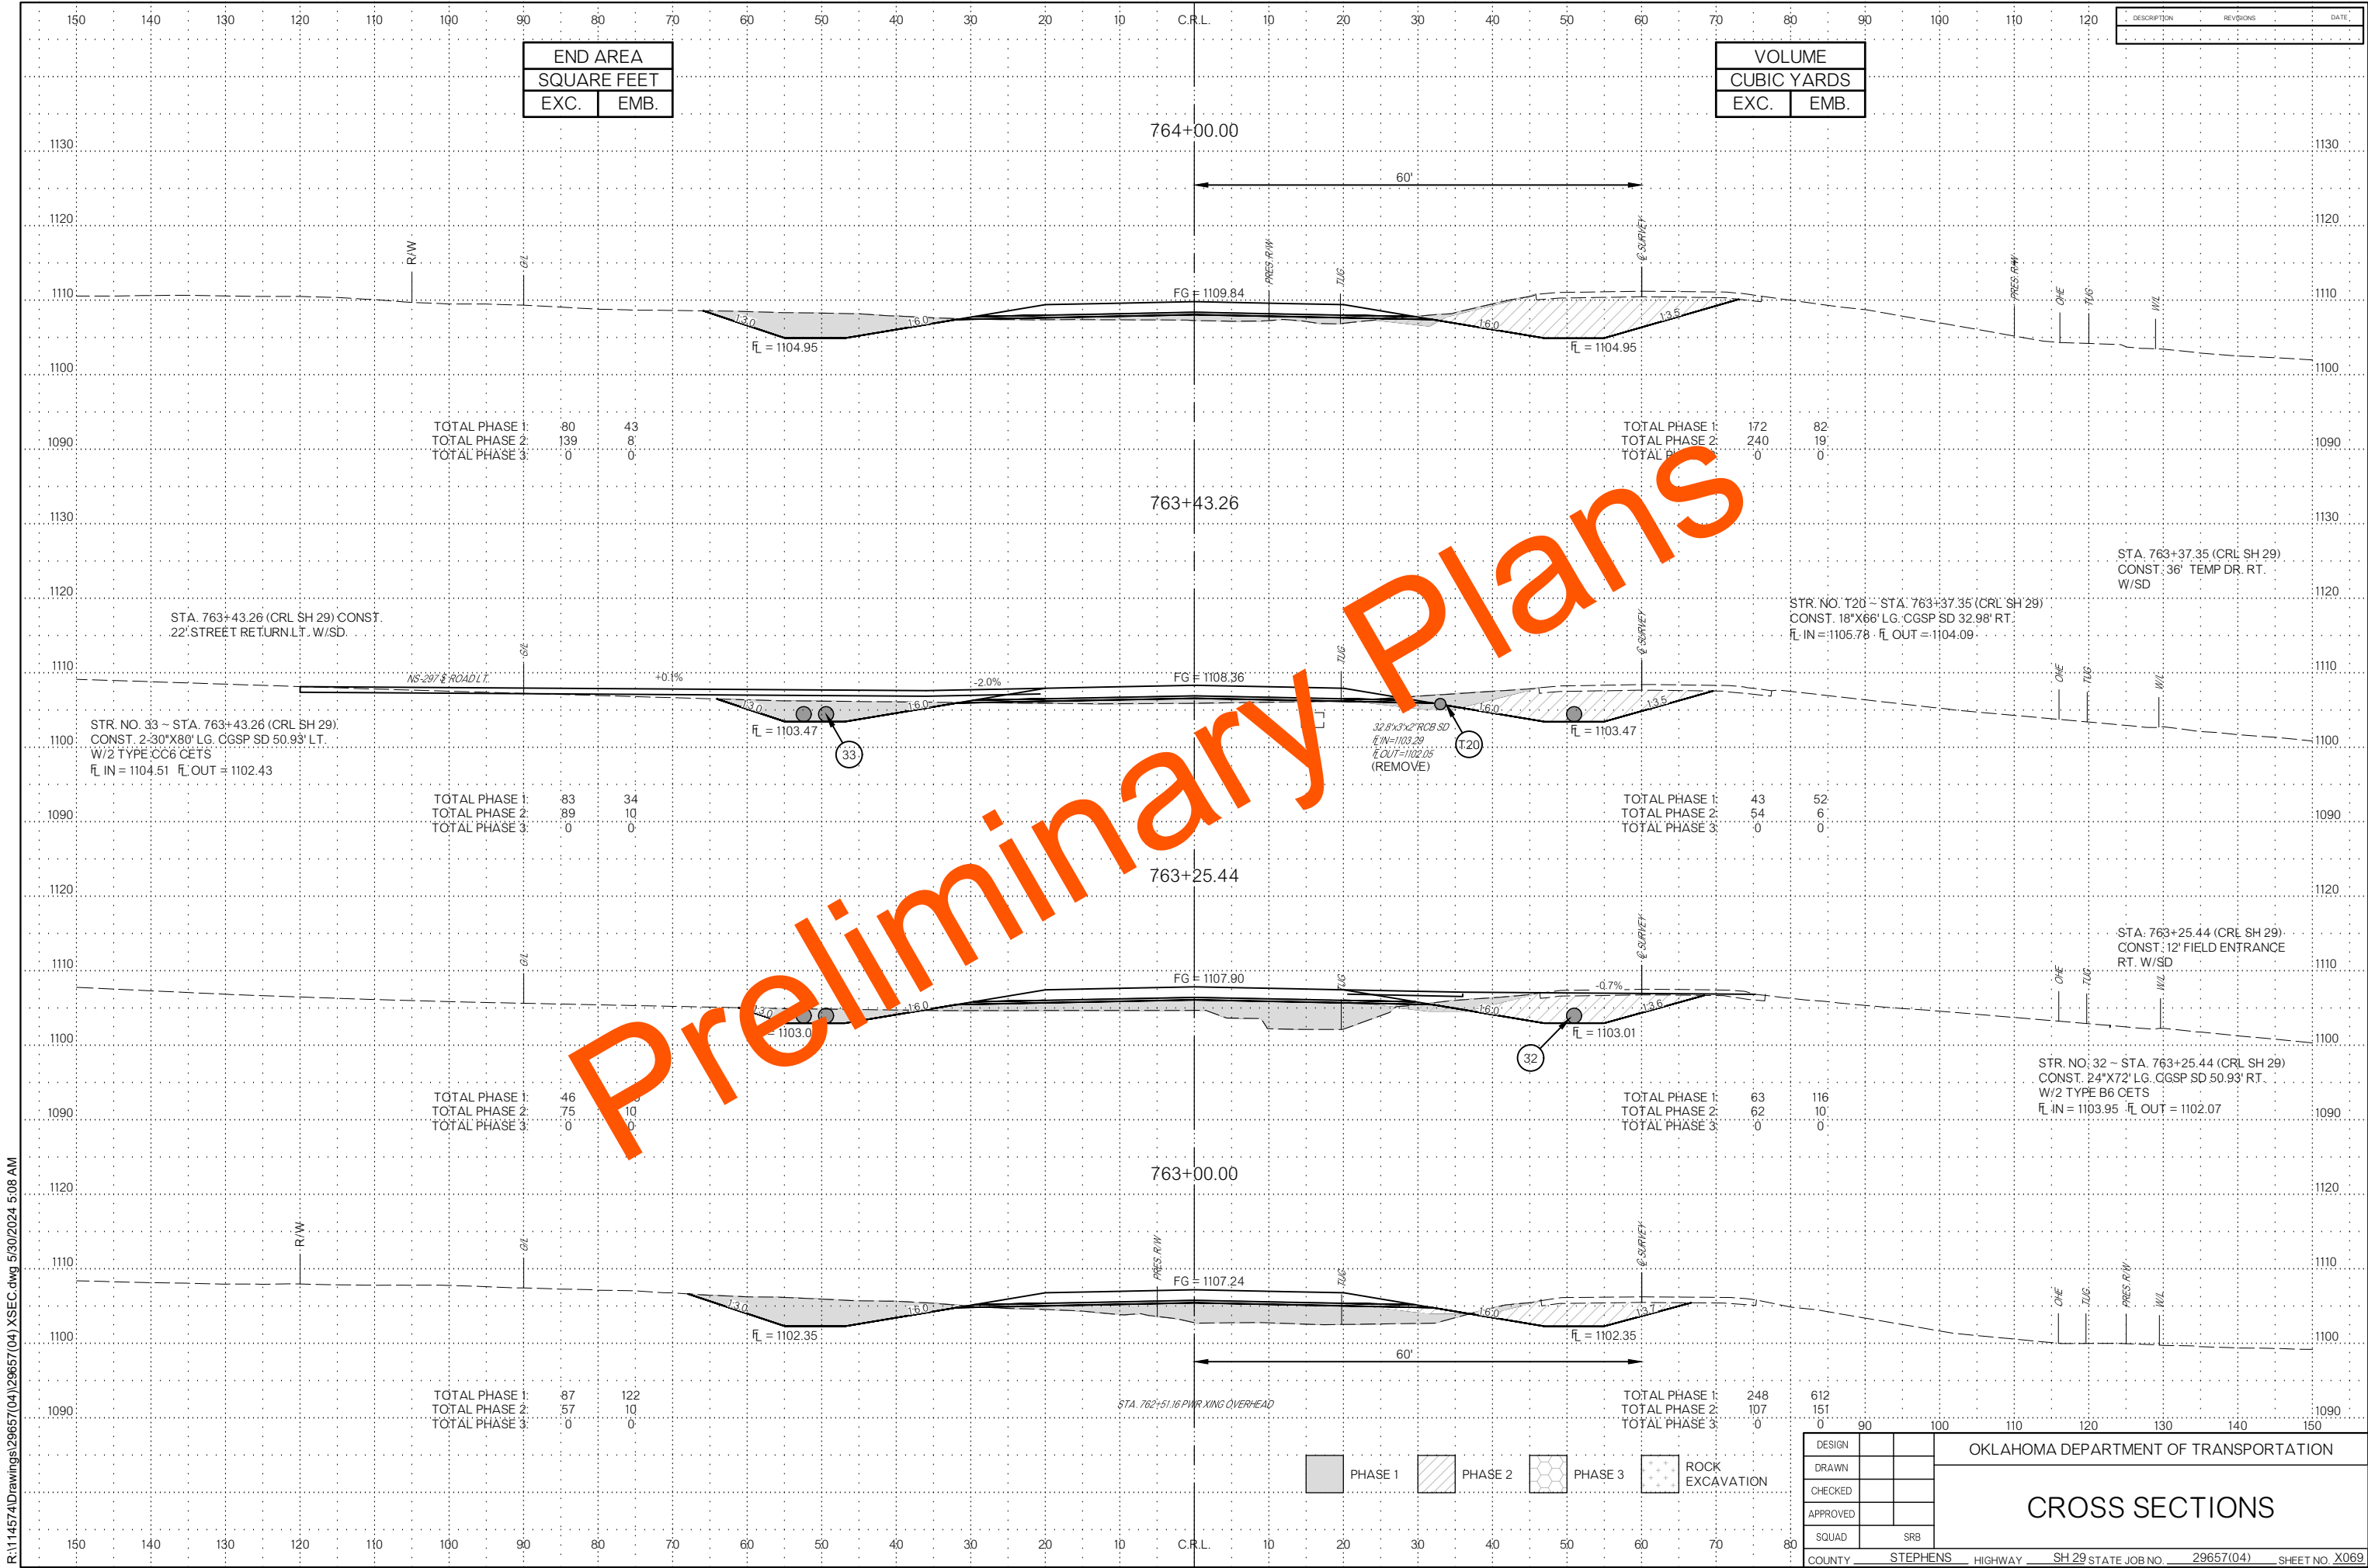



R:\114574\Drawings\29657(04)\XSEC.dwg 5/30/2024 5:08 AM


R:\114574\Drawings\29657(04)\XSEC.dwg 5/30/2024 5:08 AM

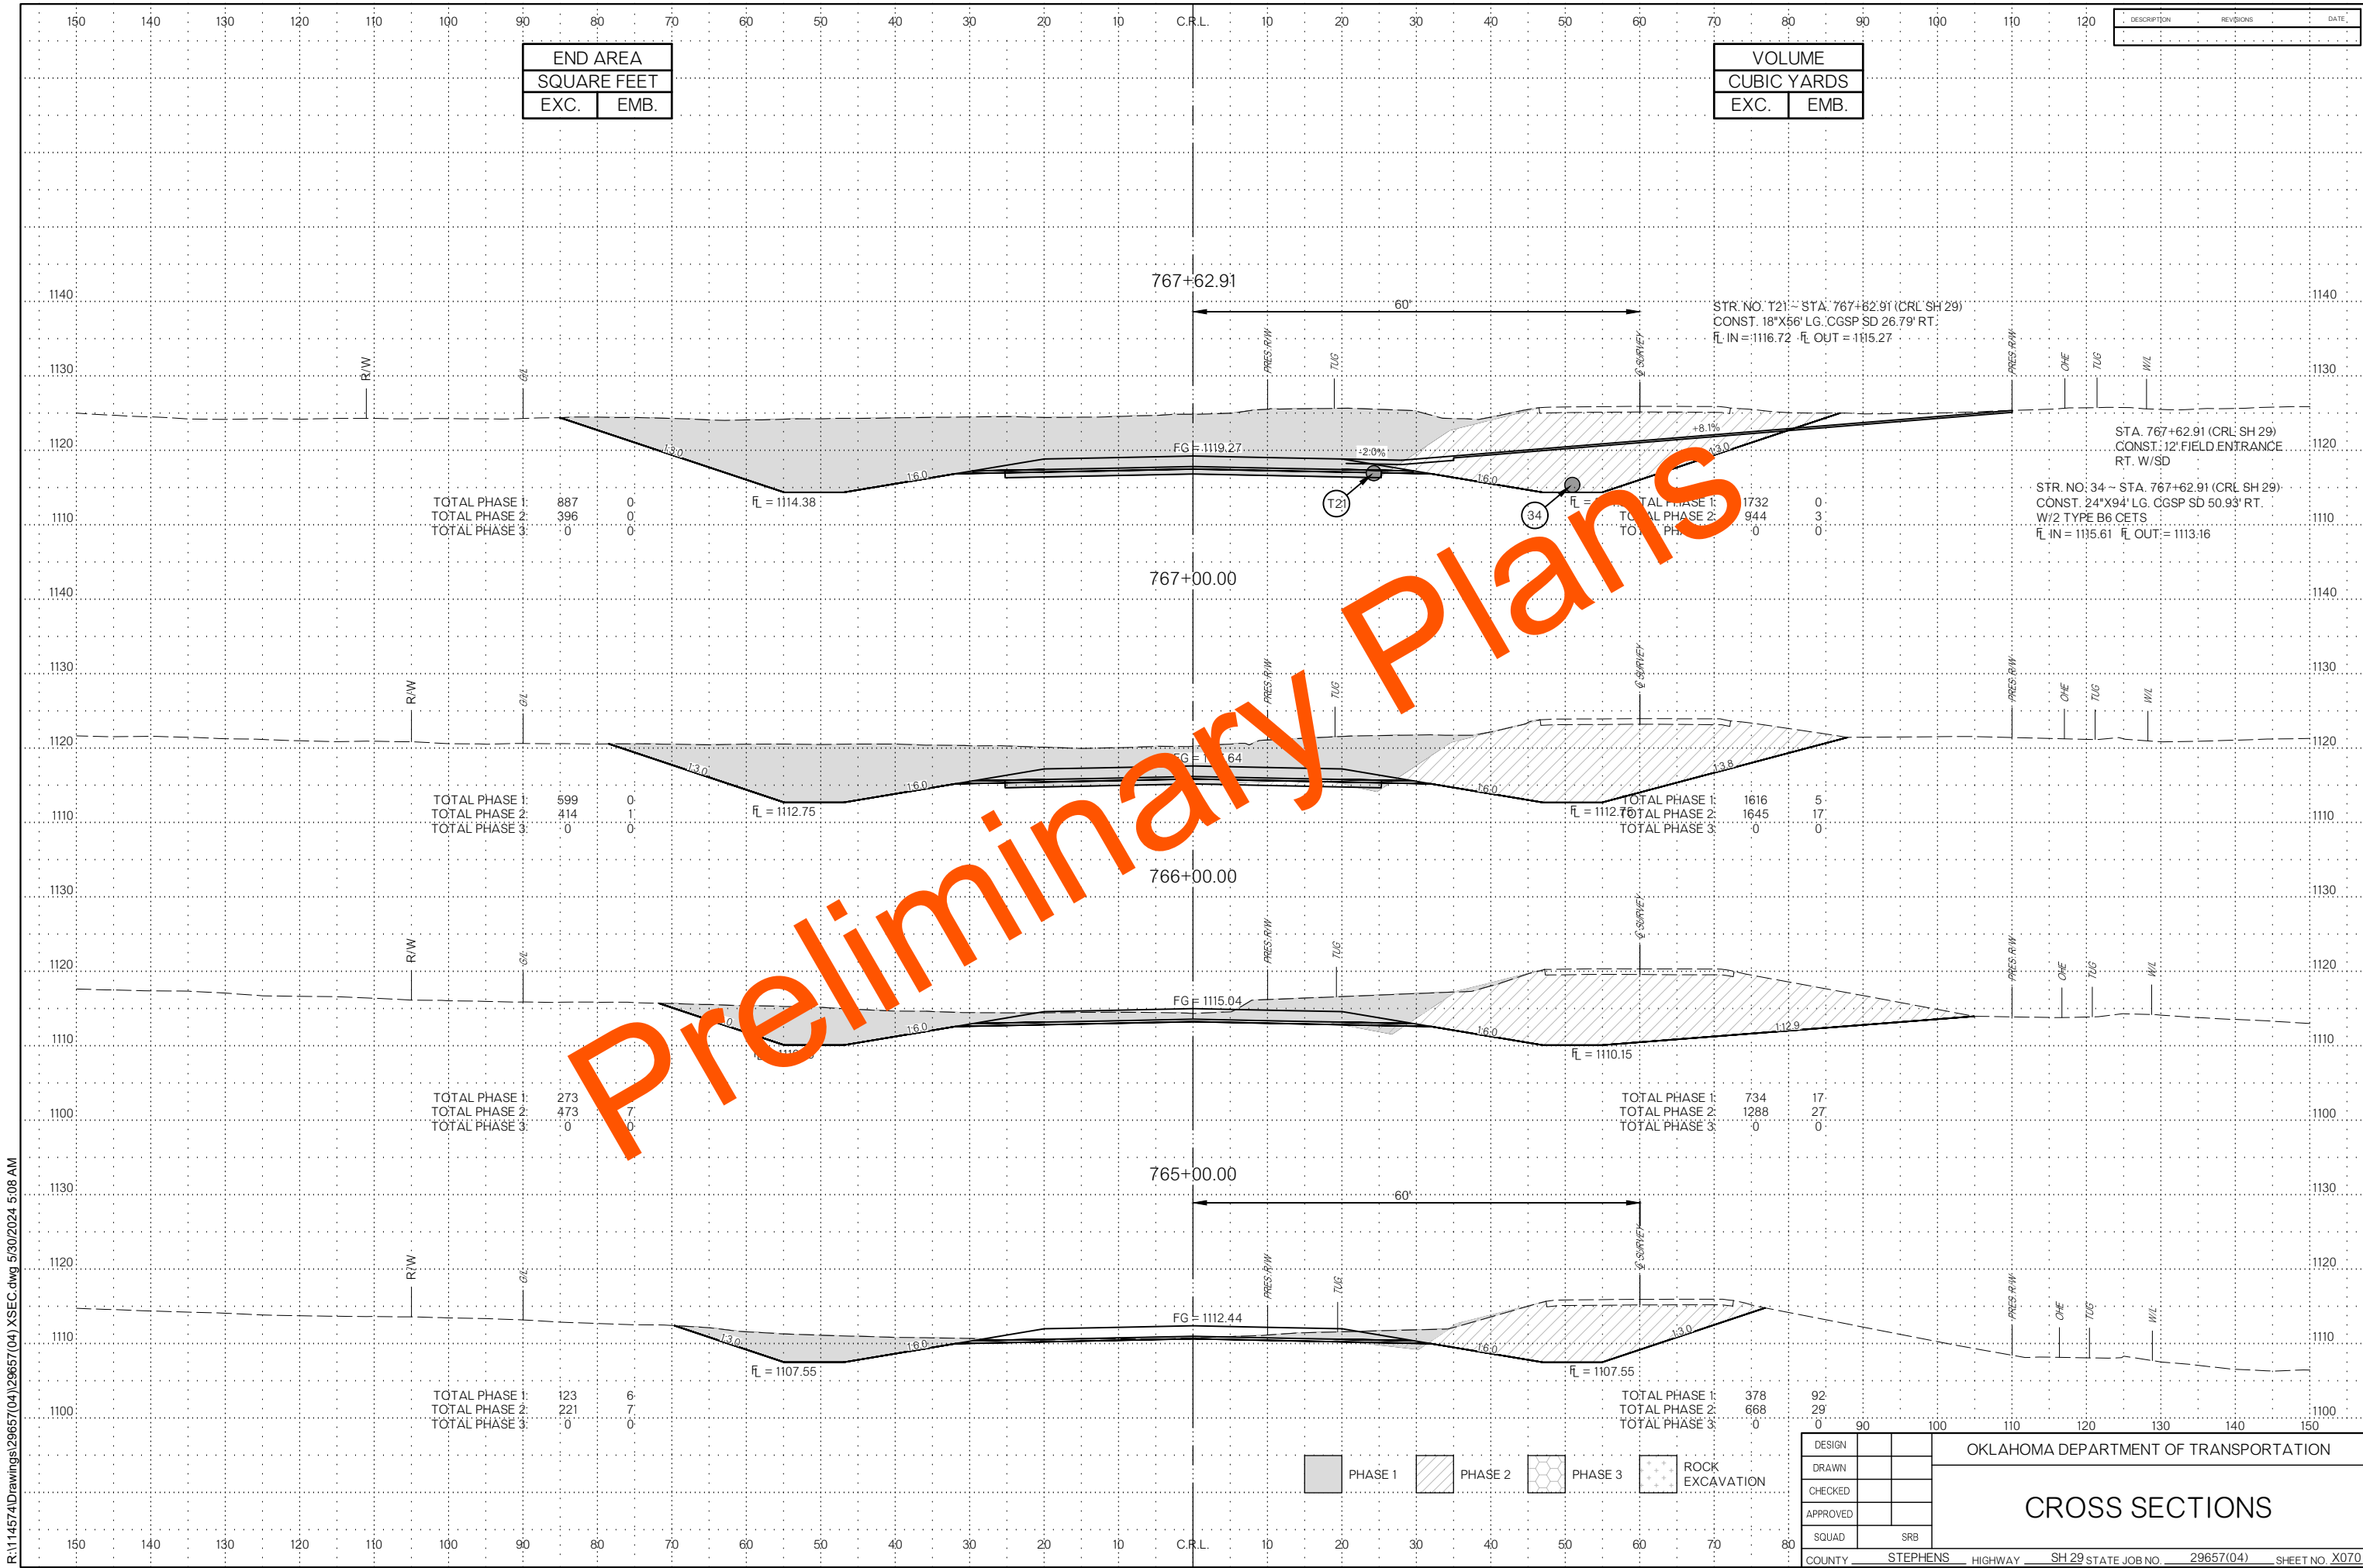


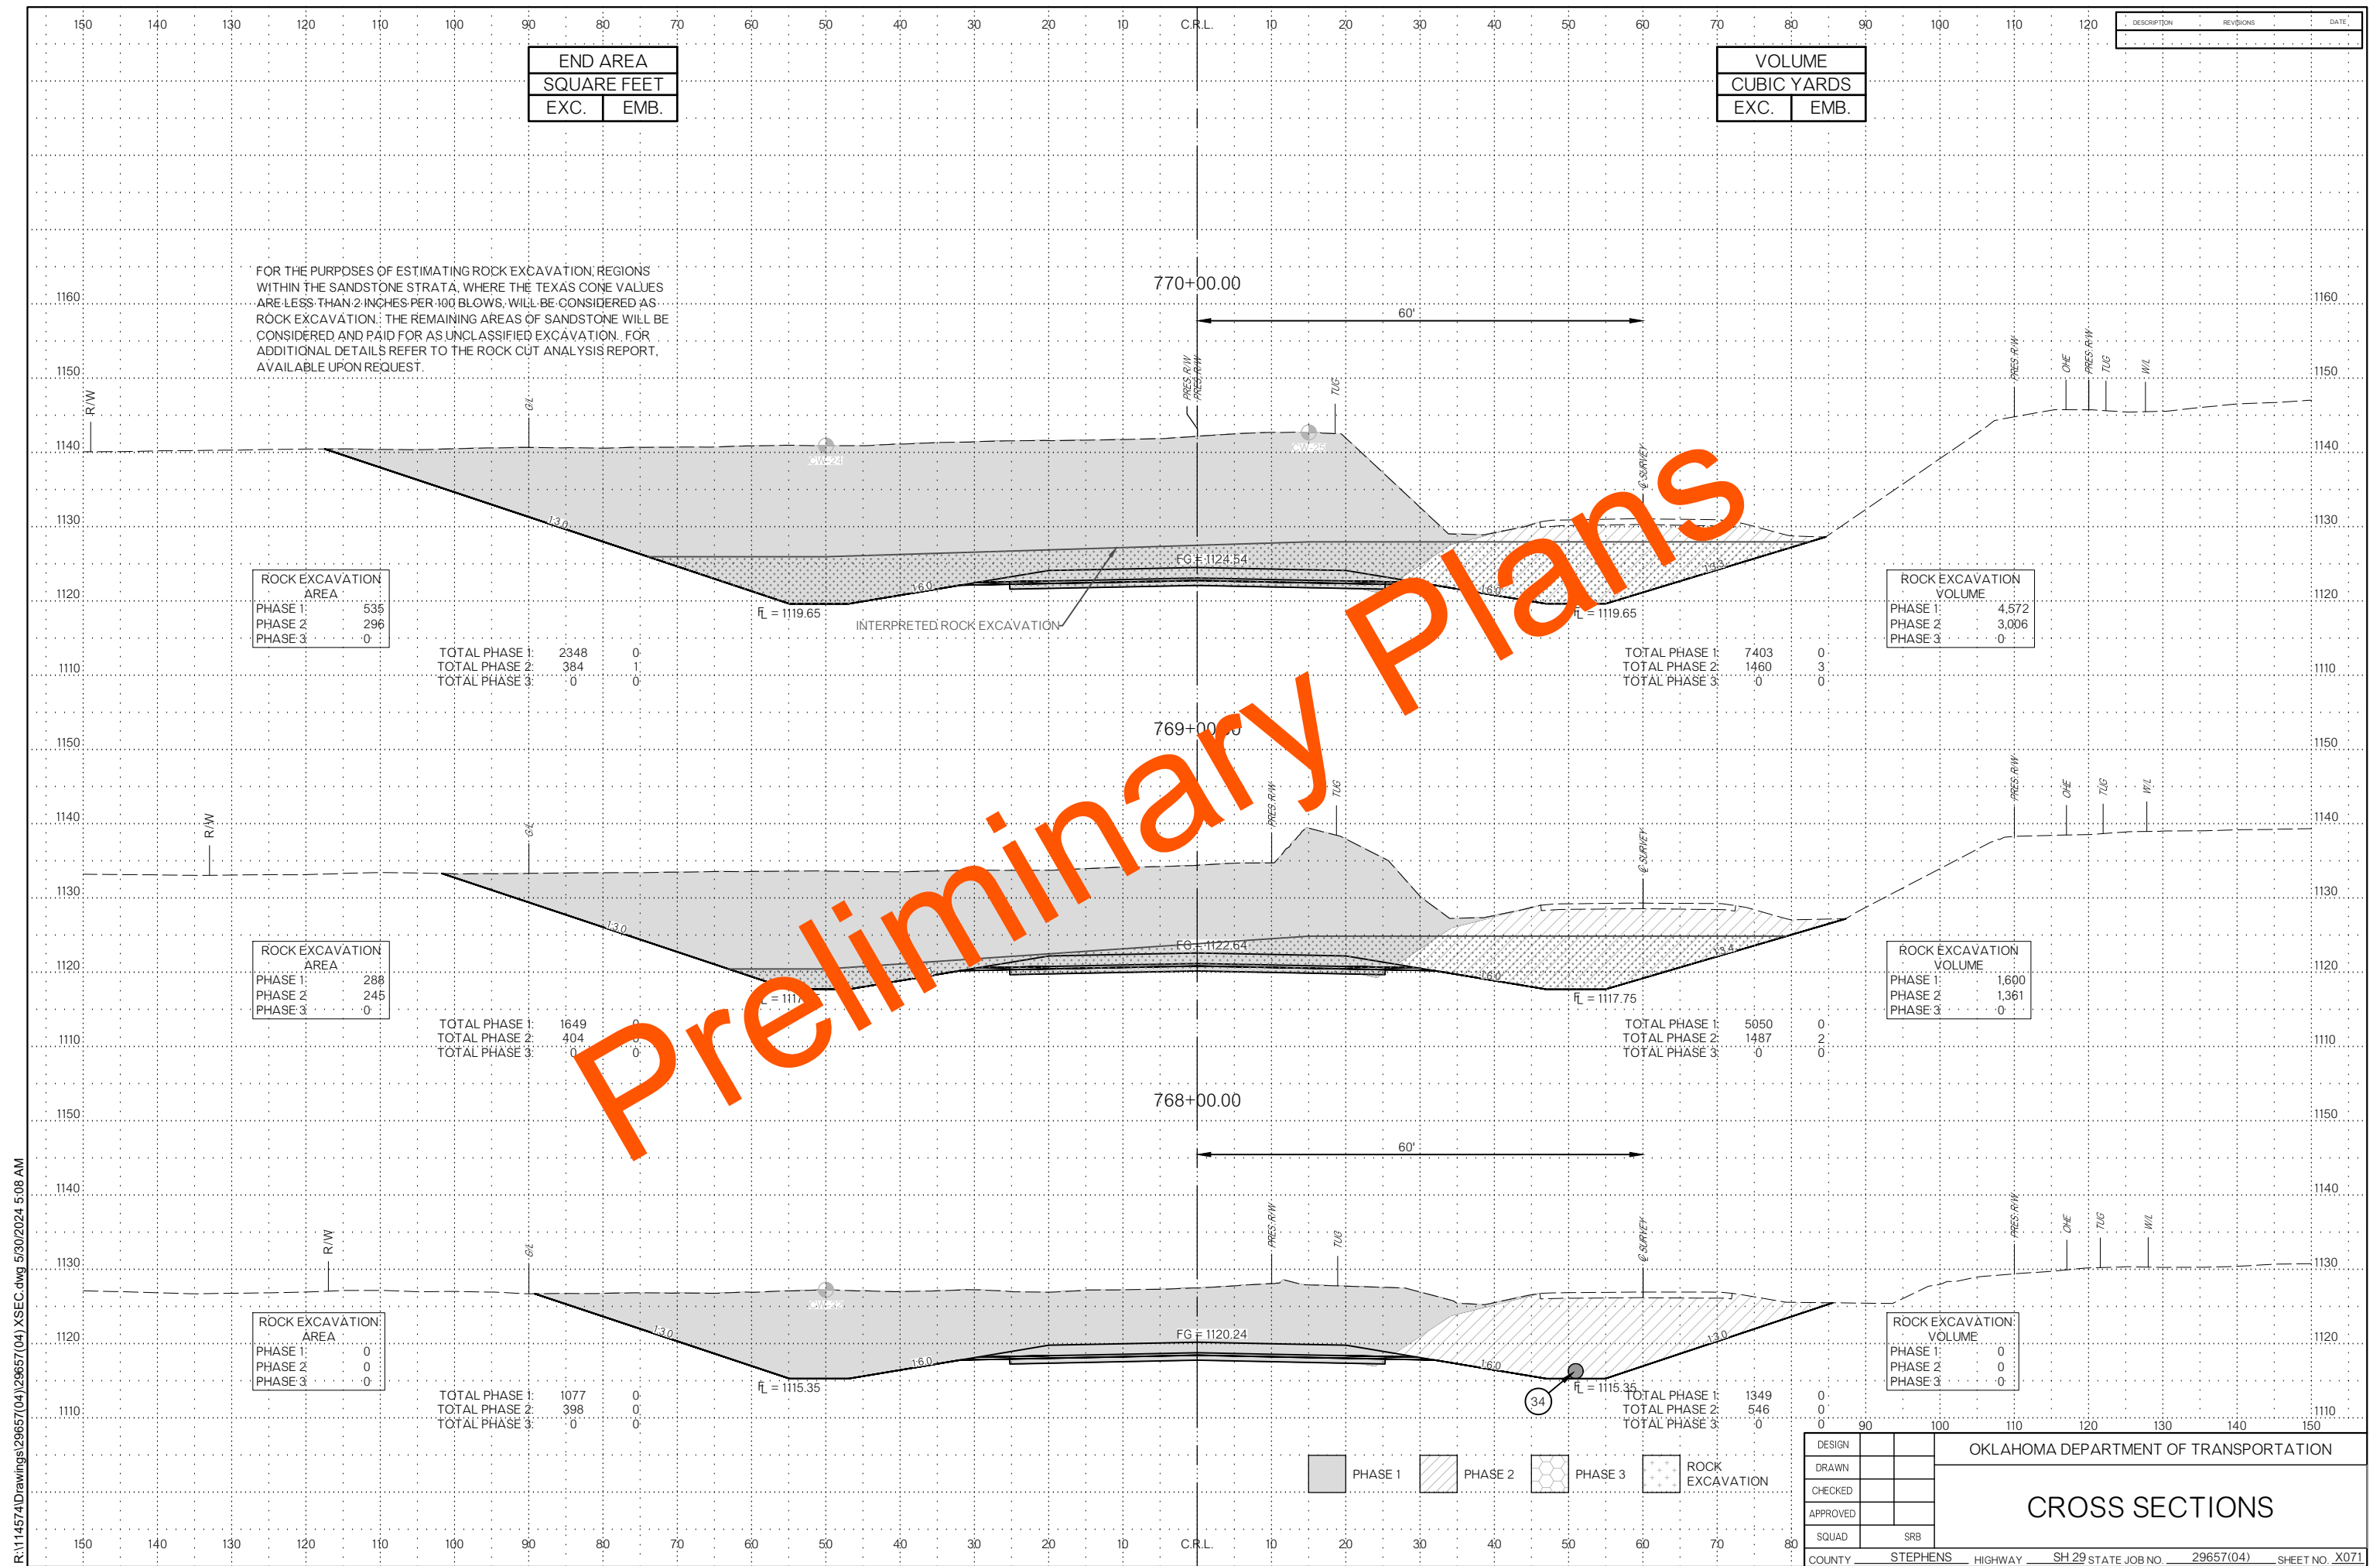


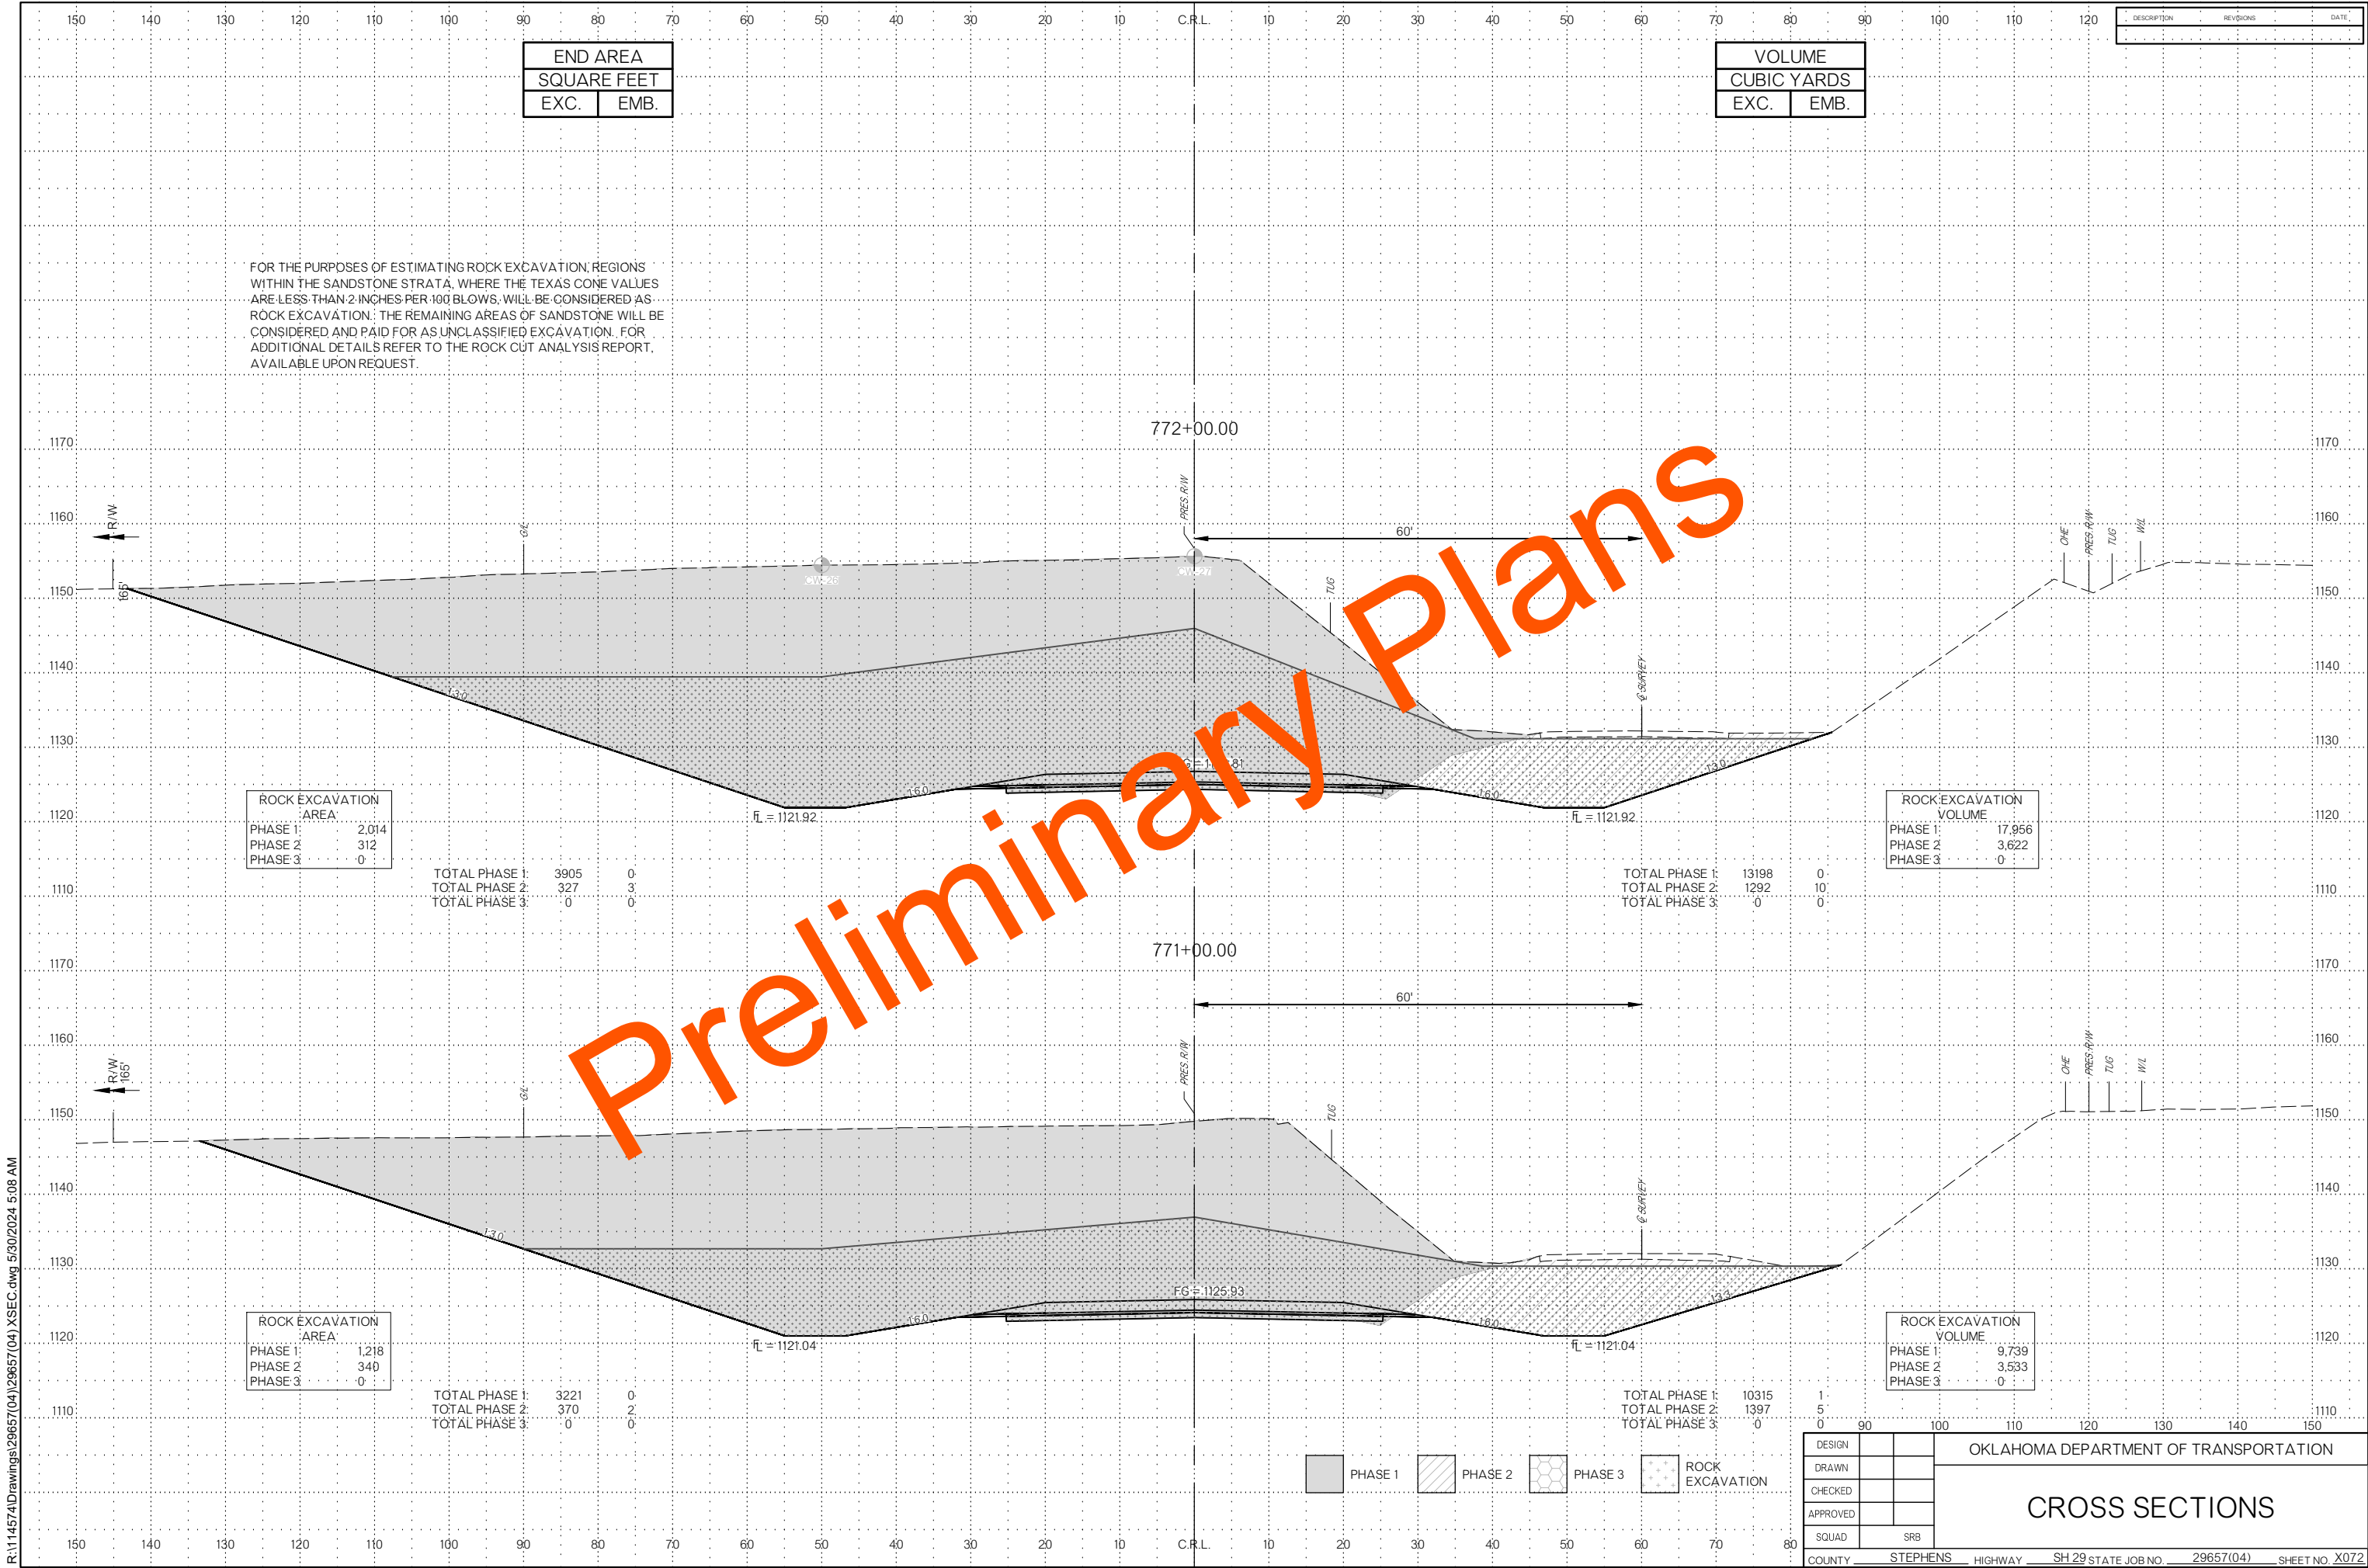


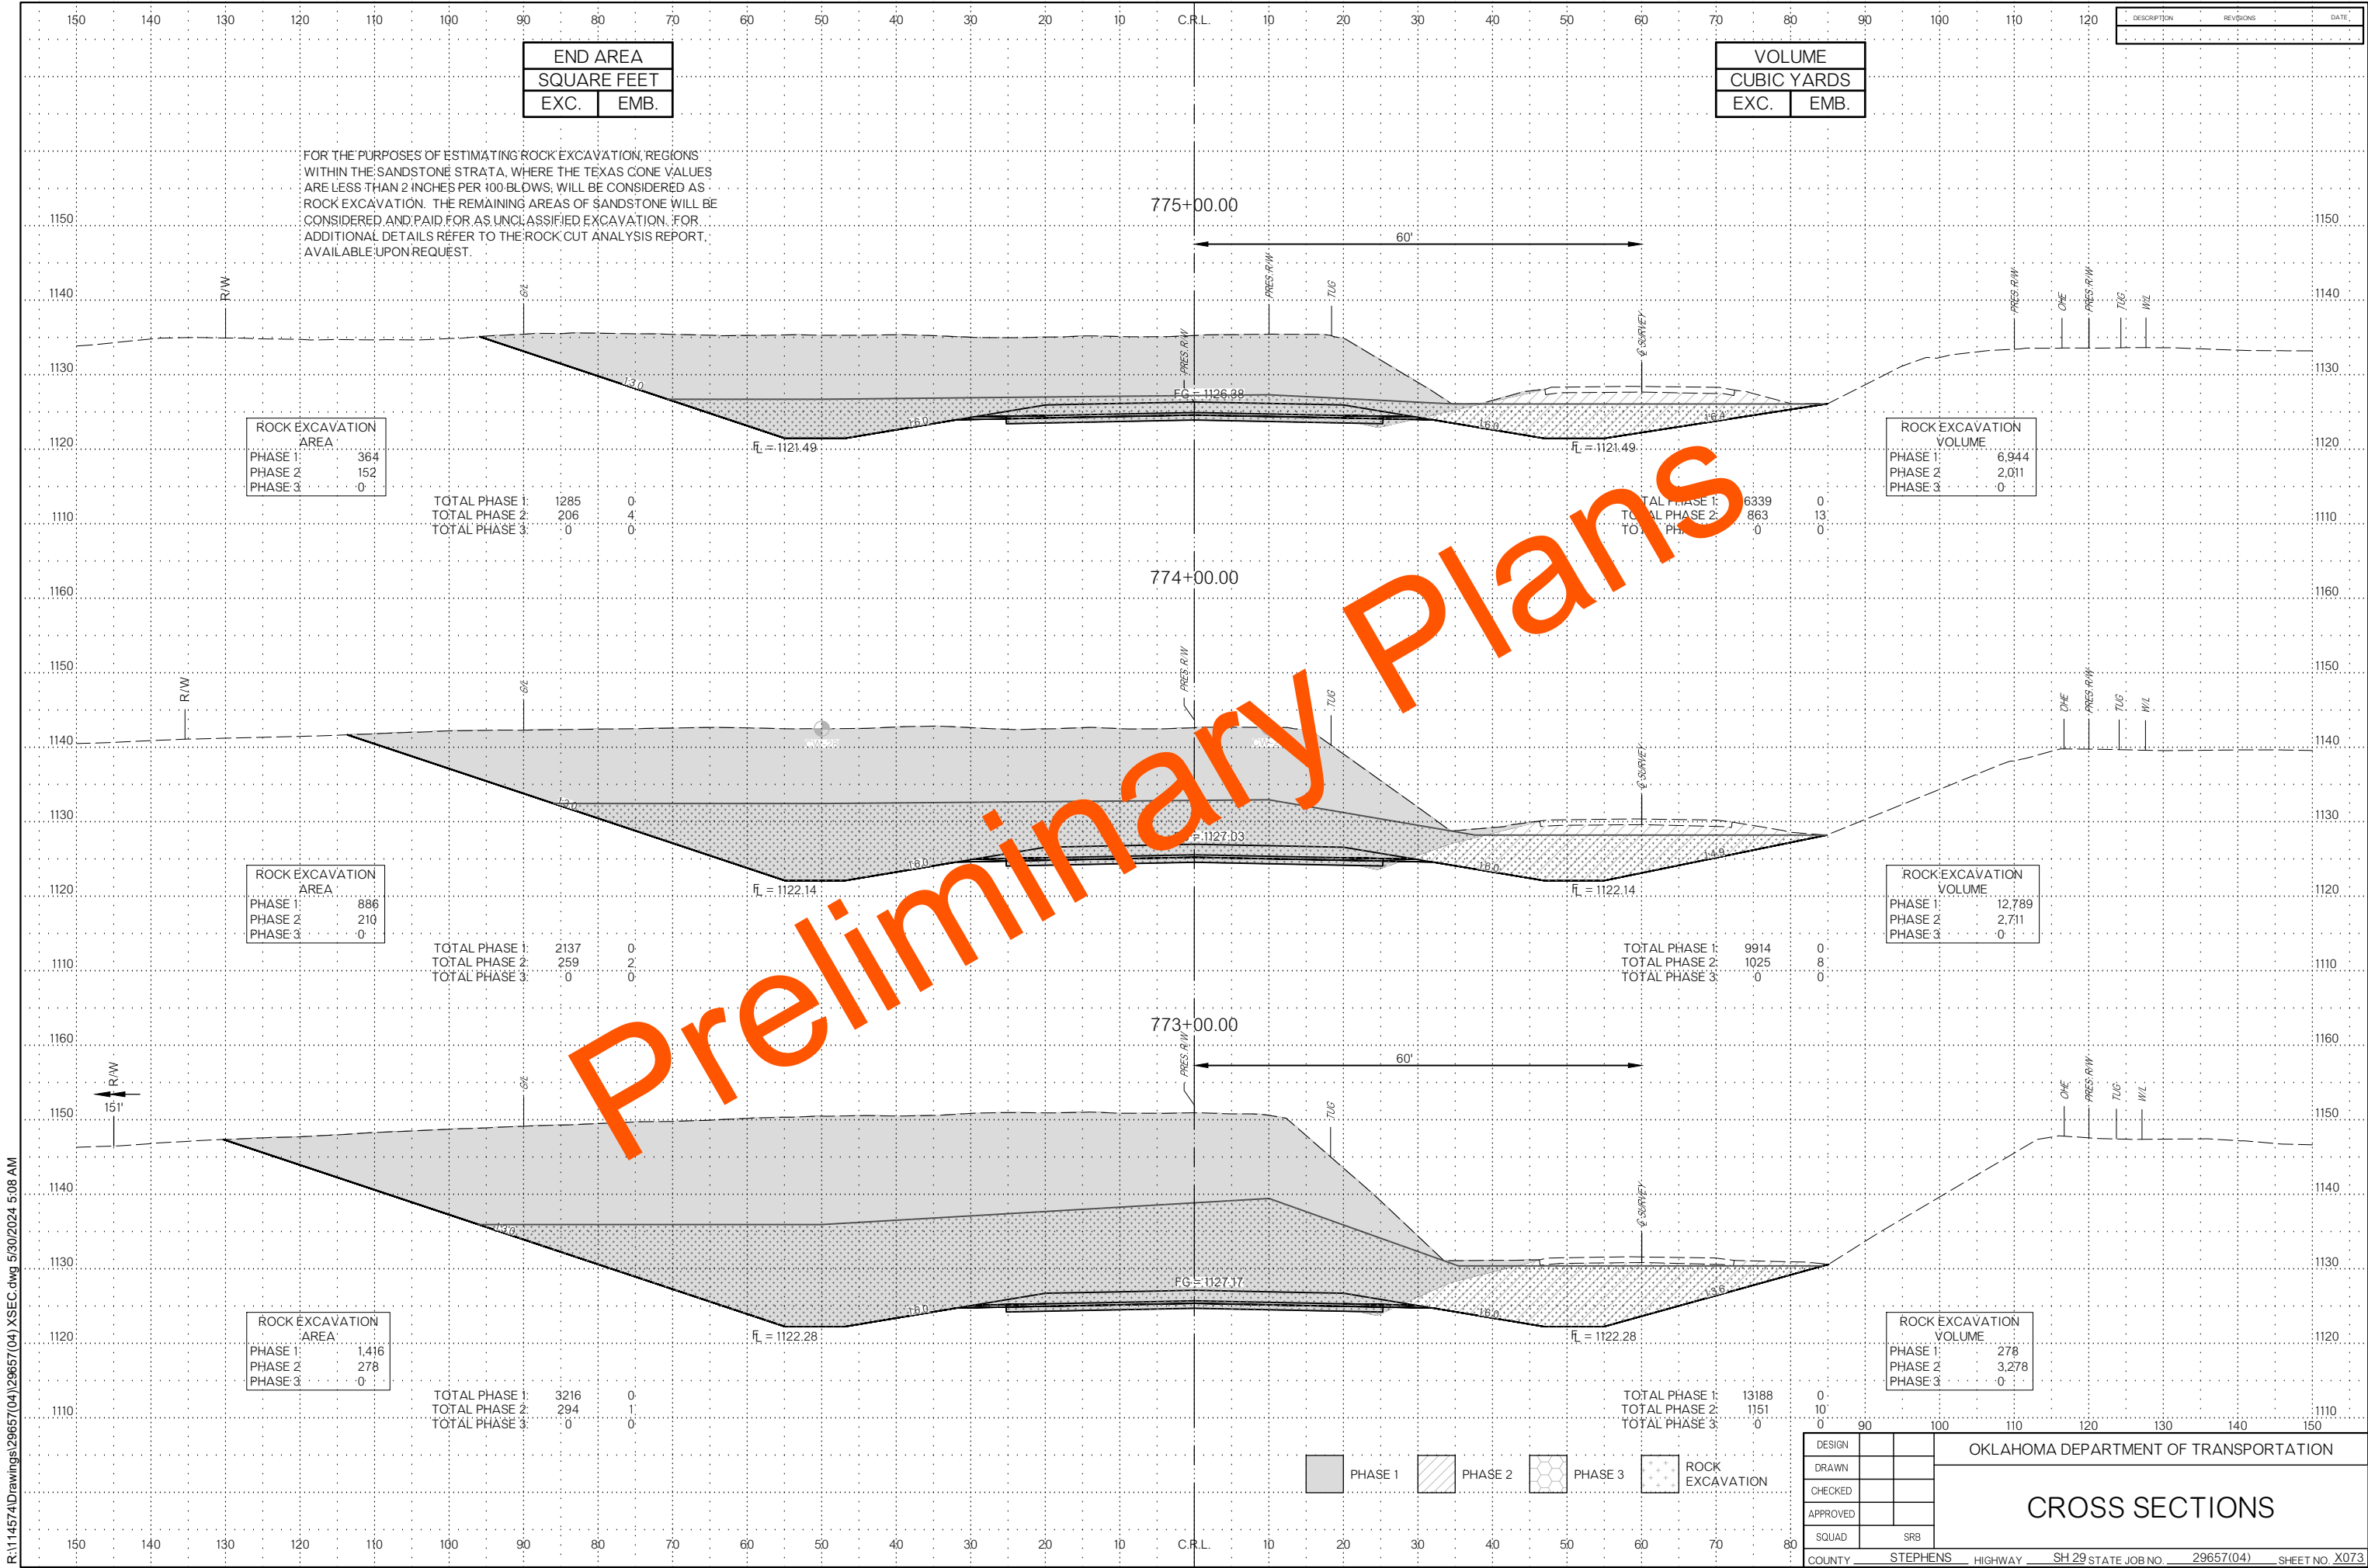


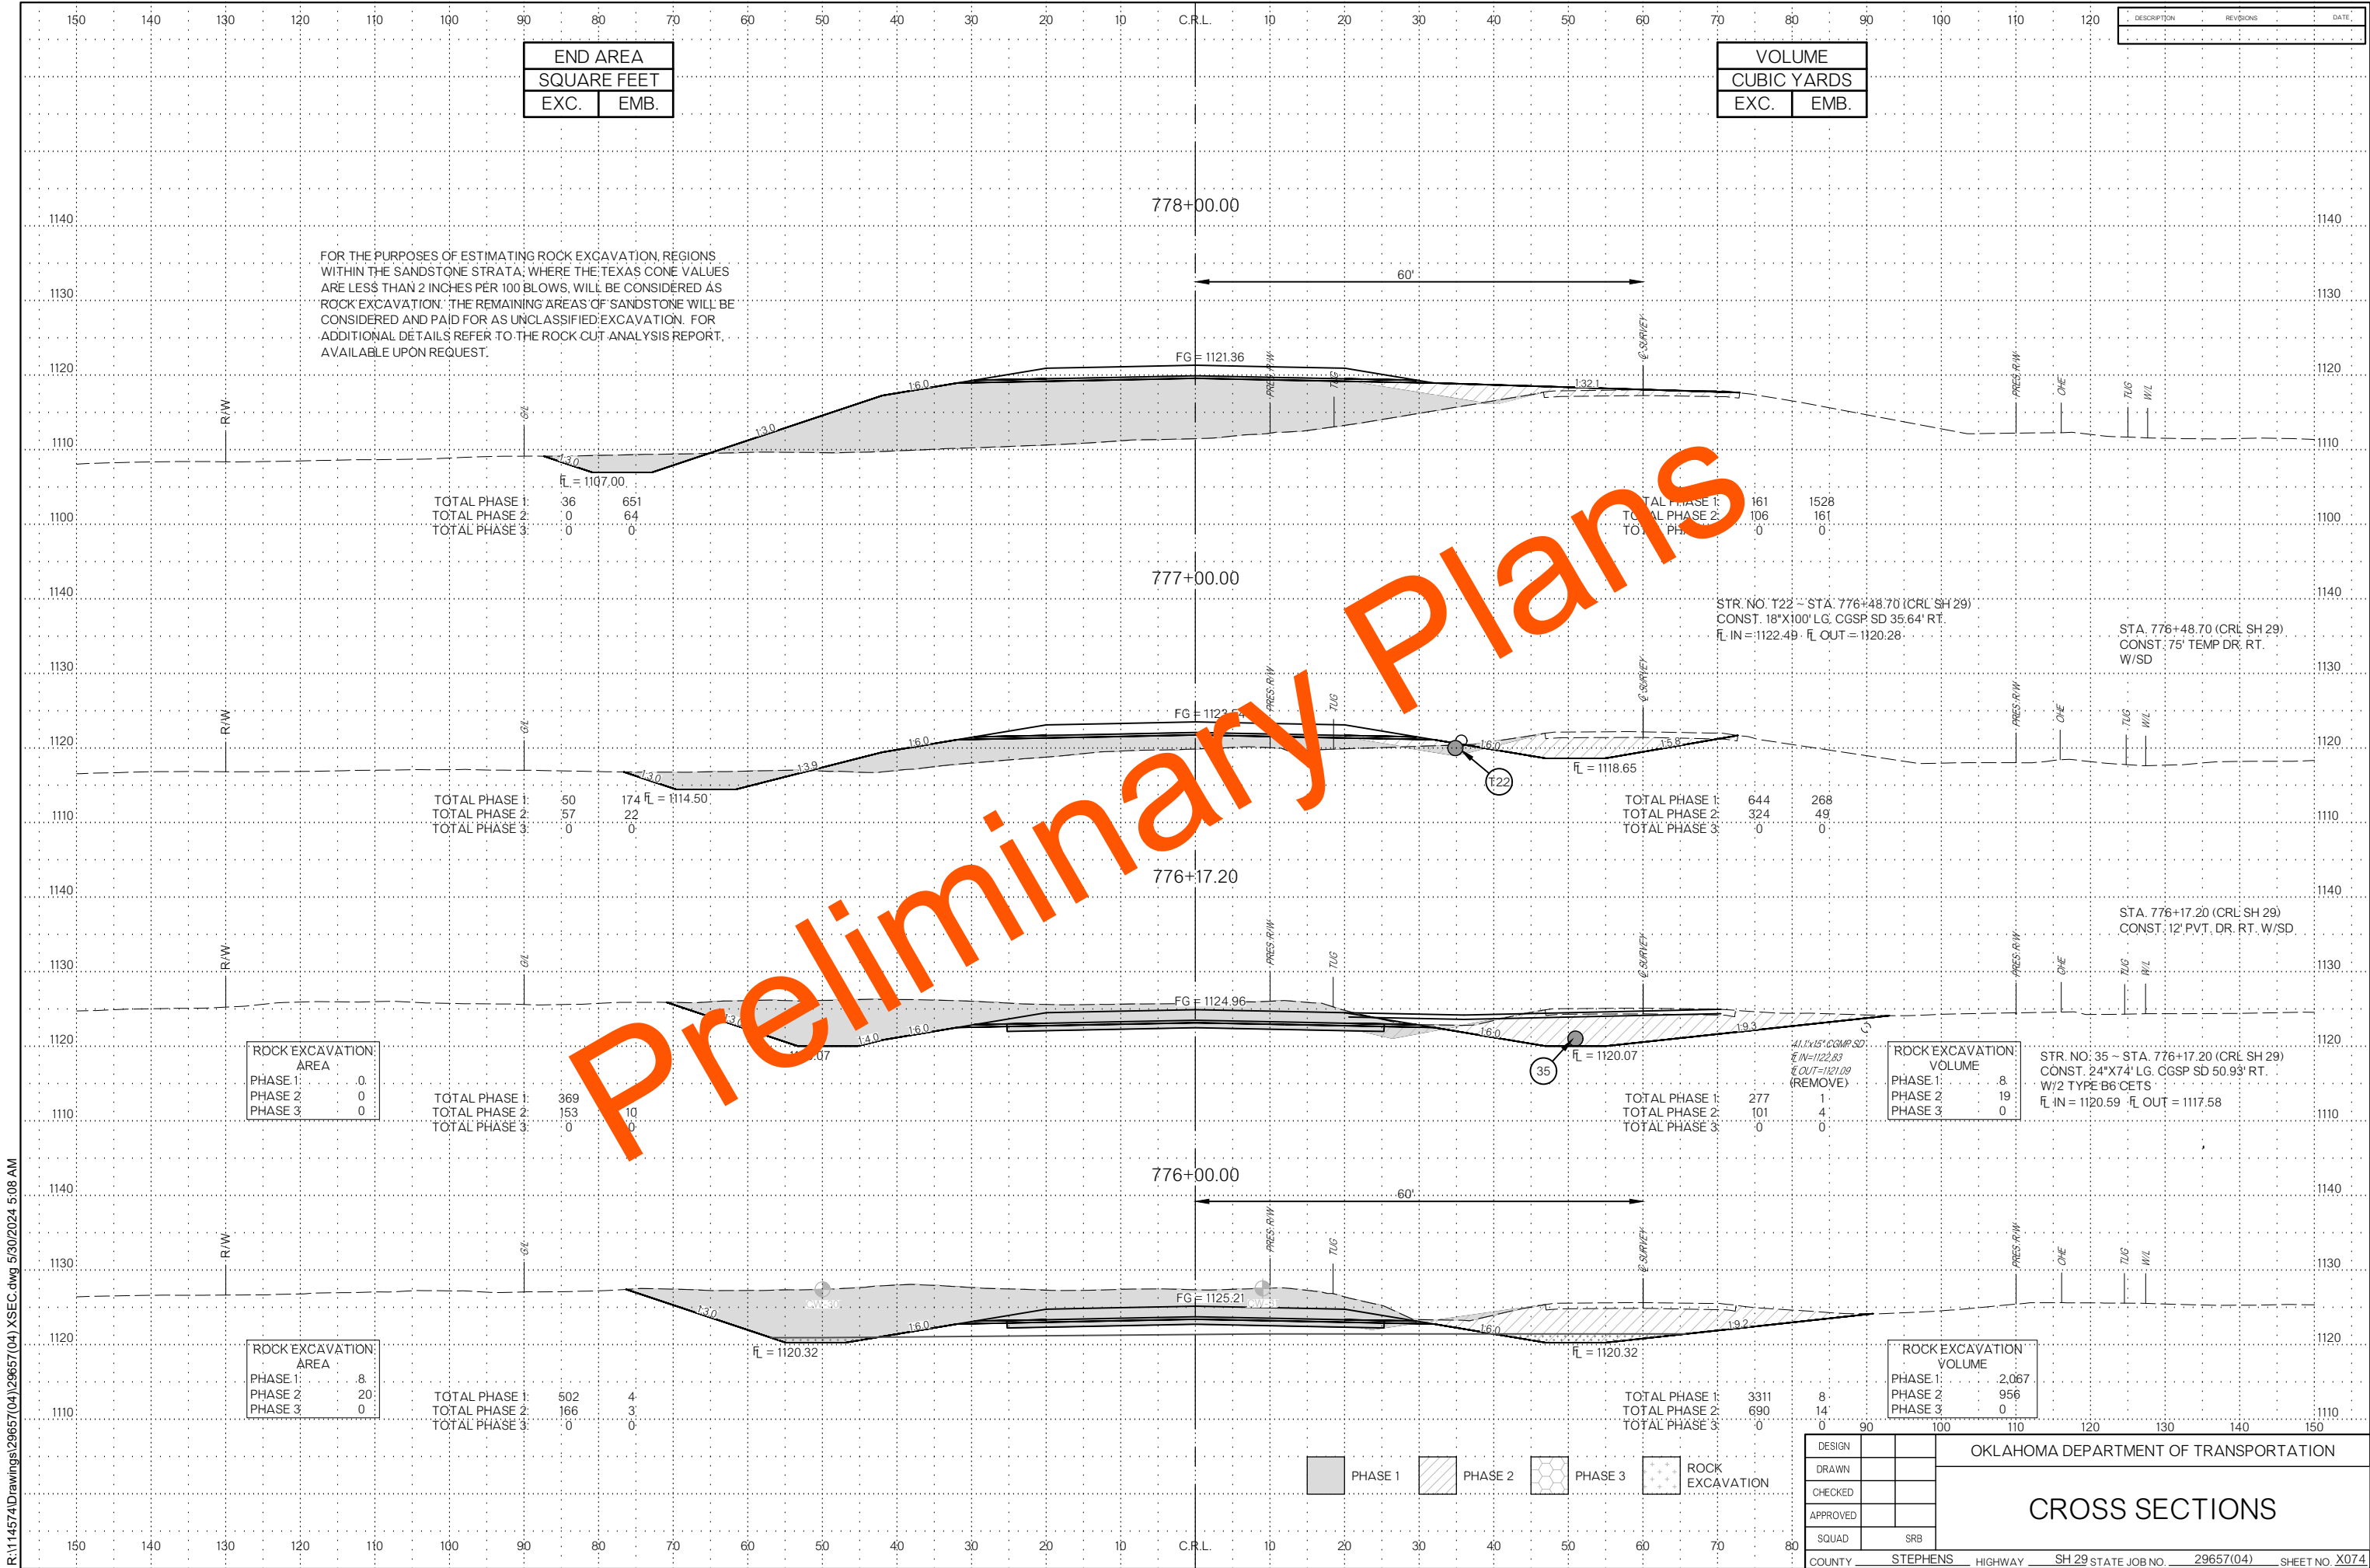


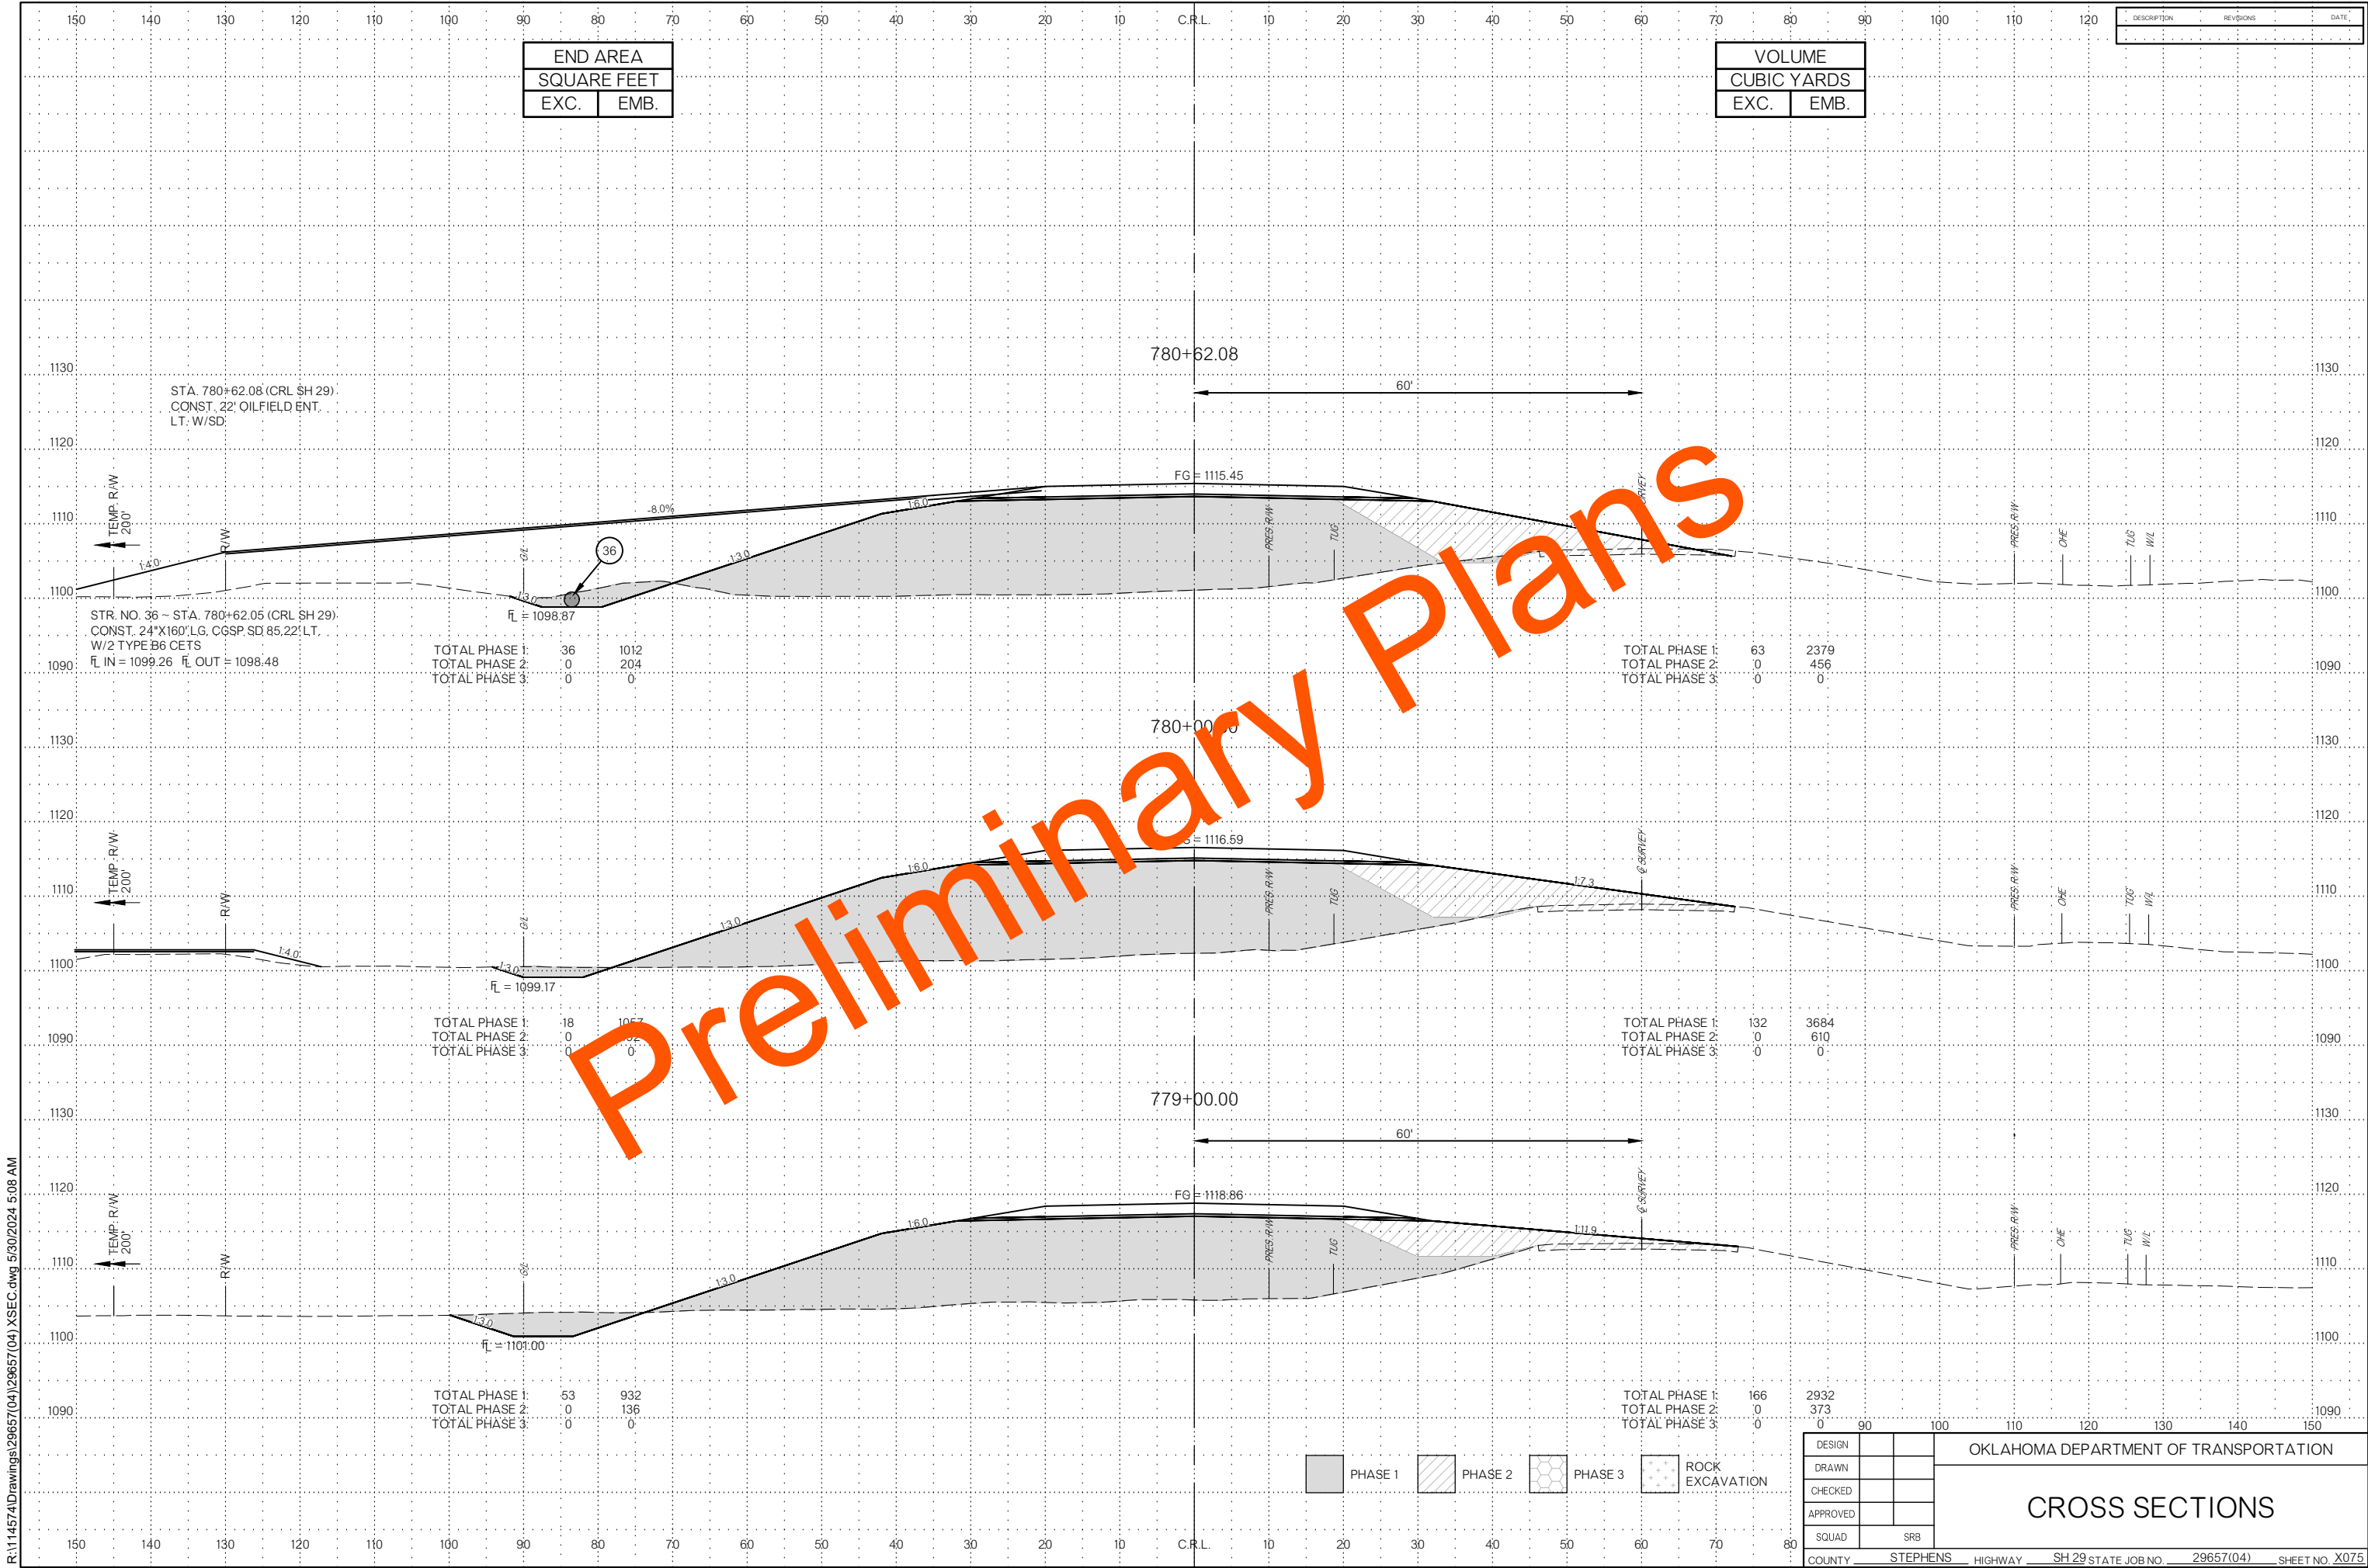

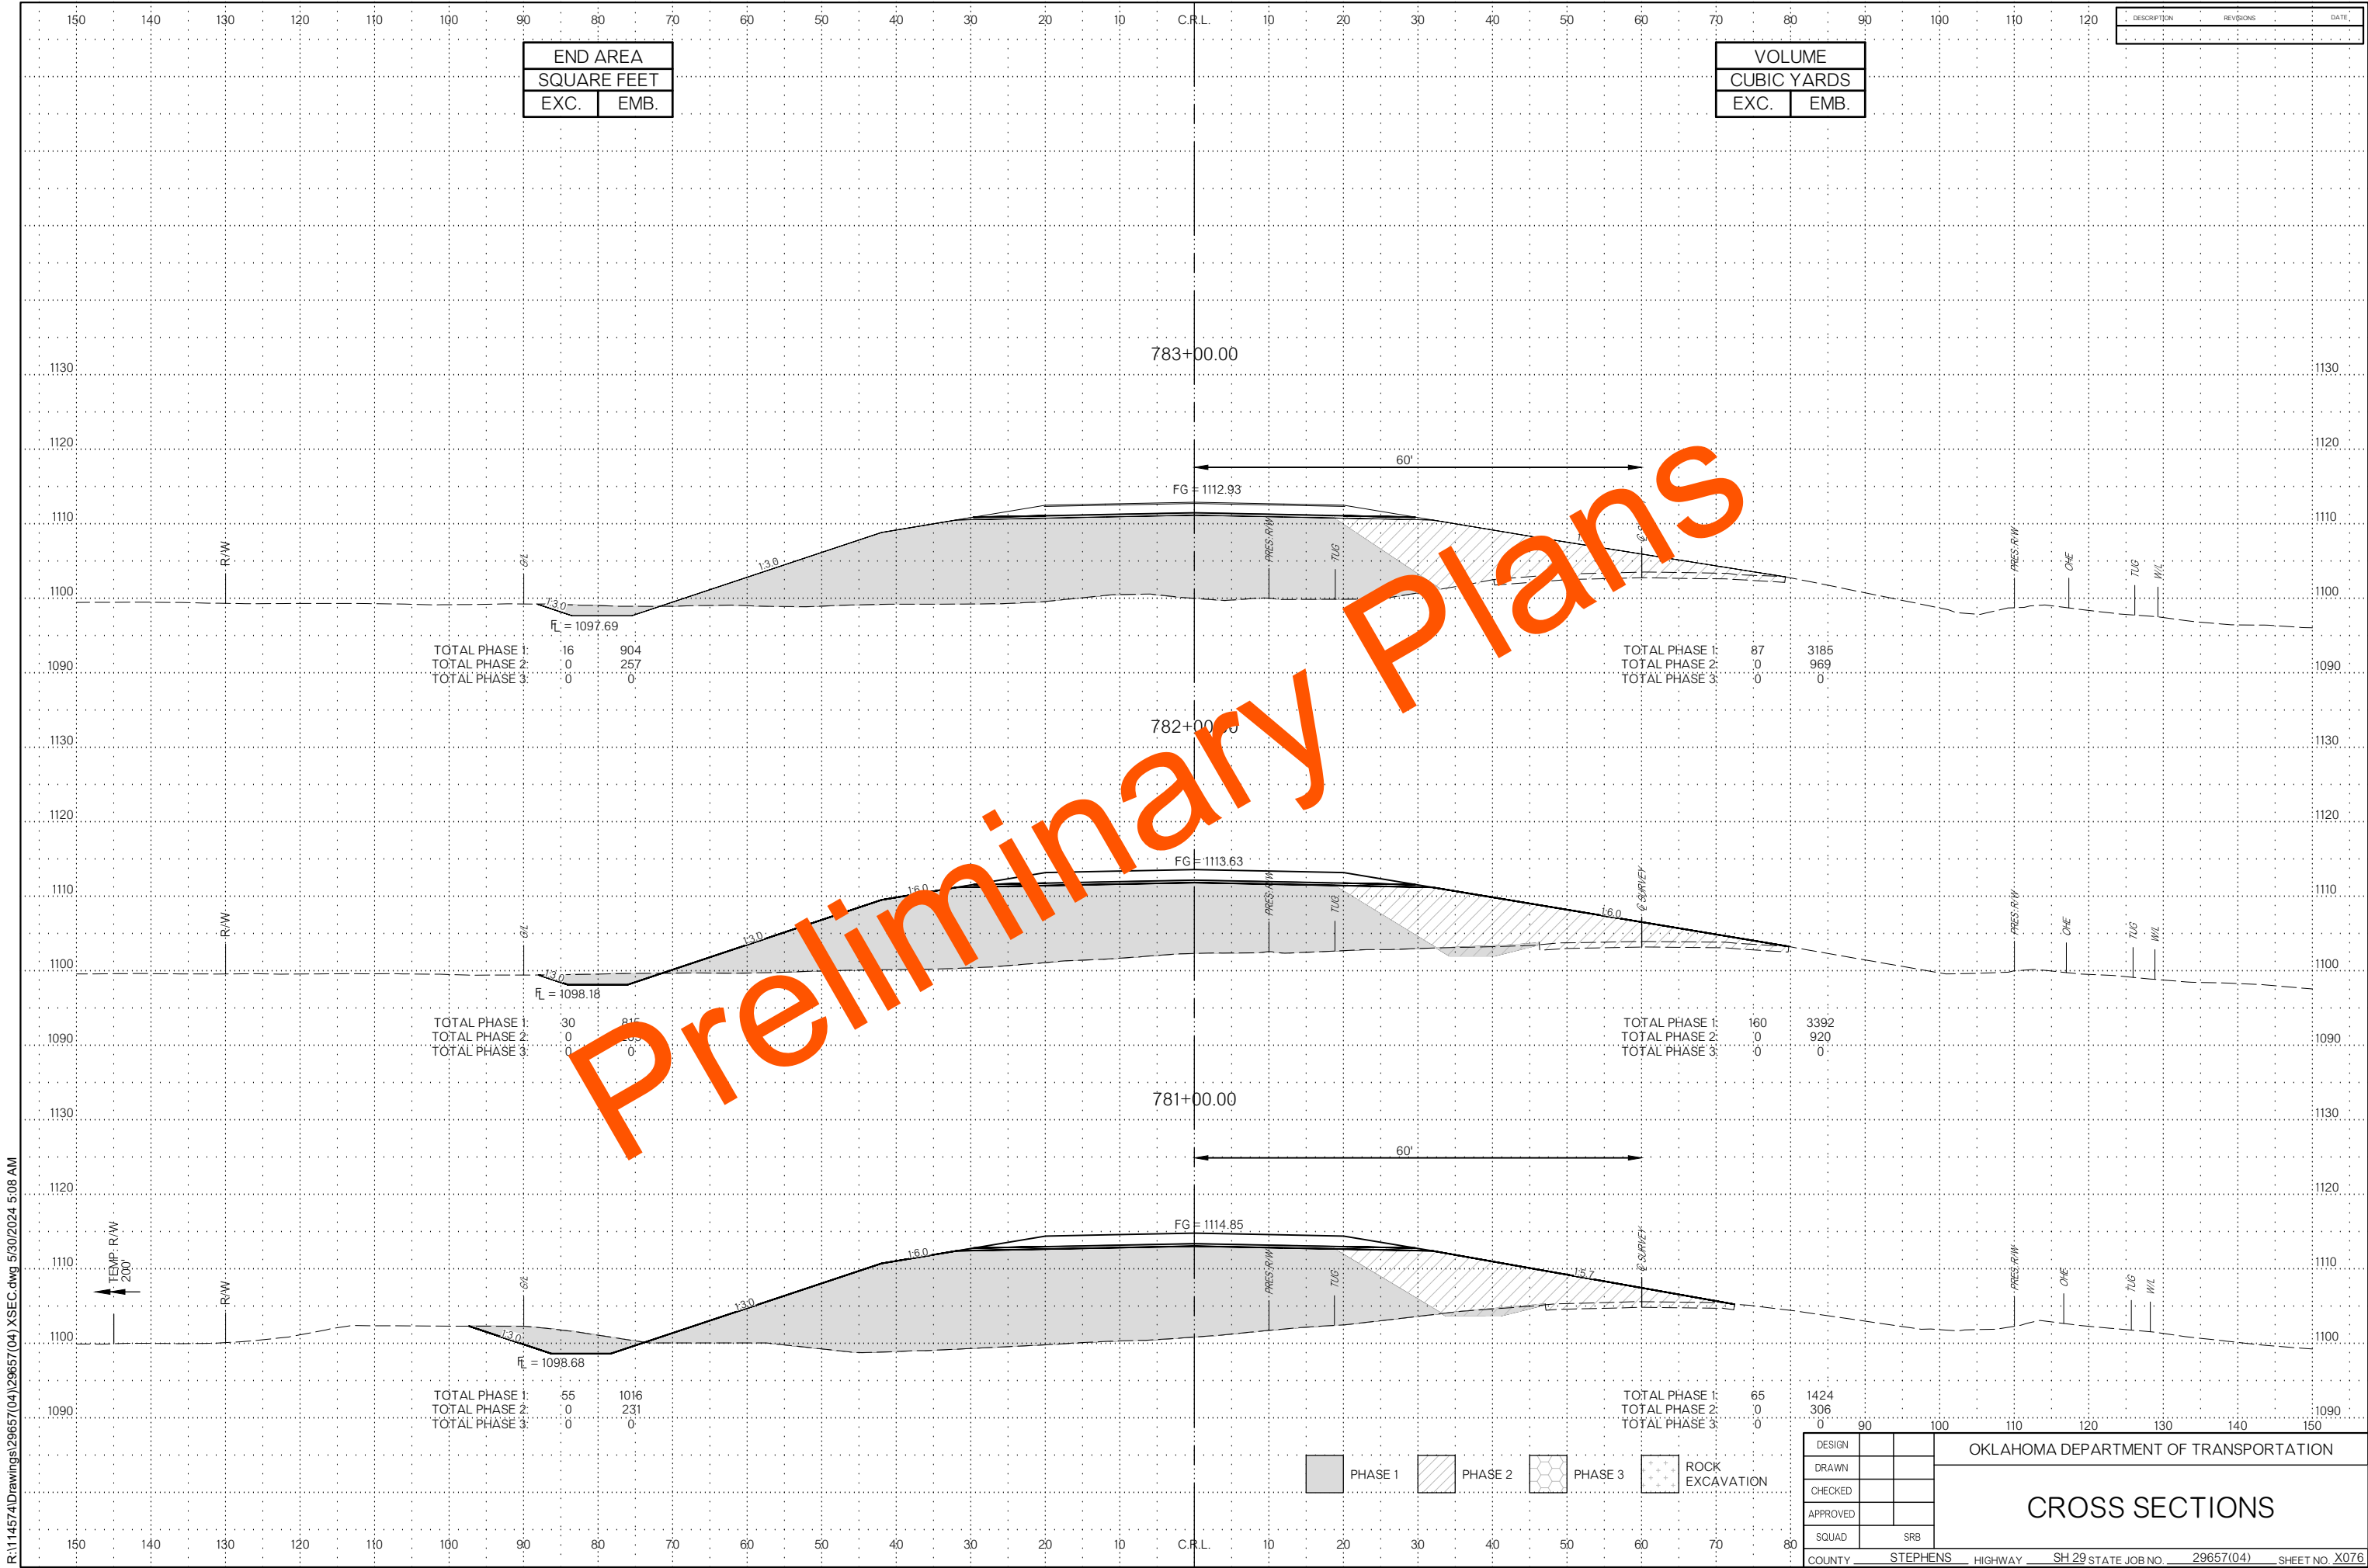


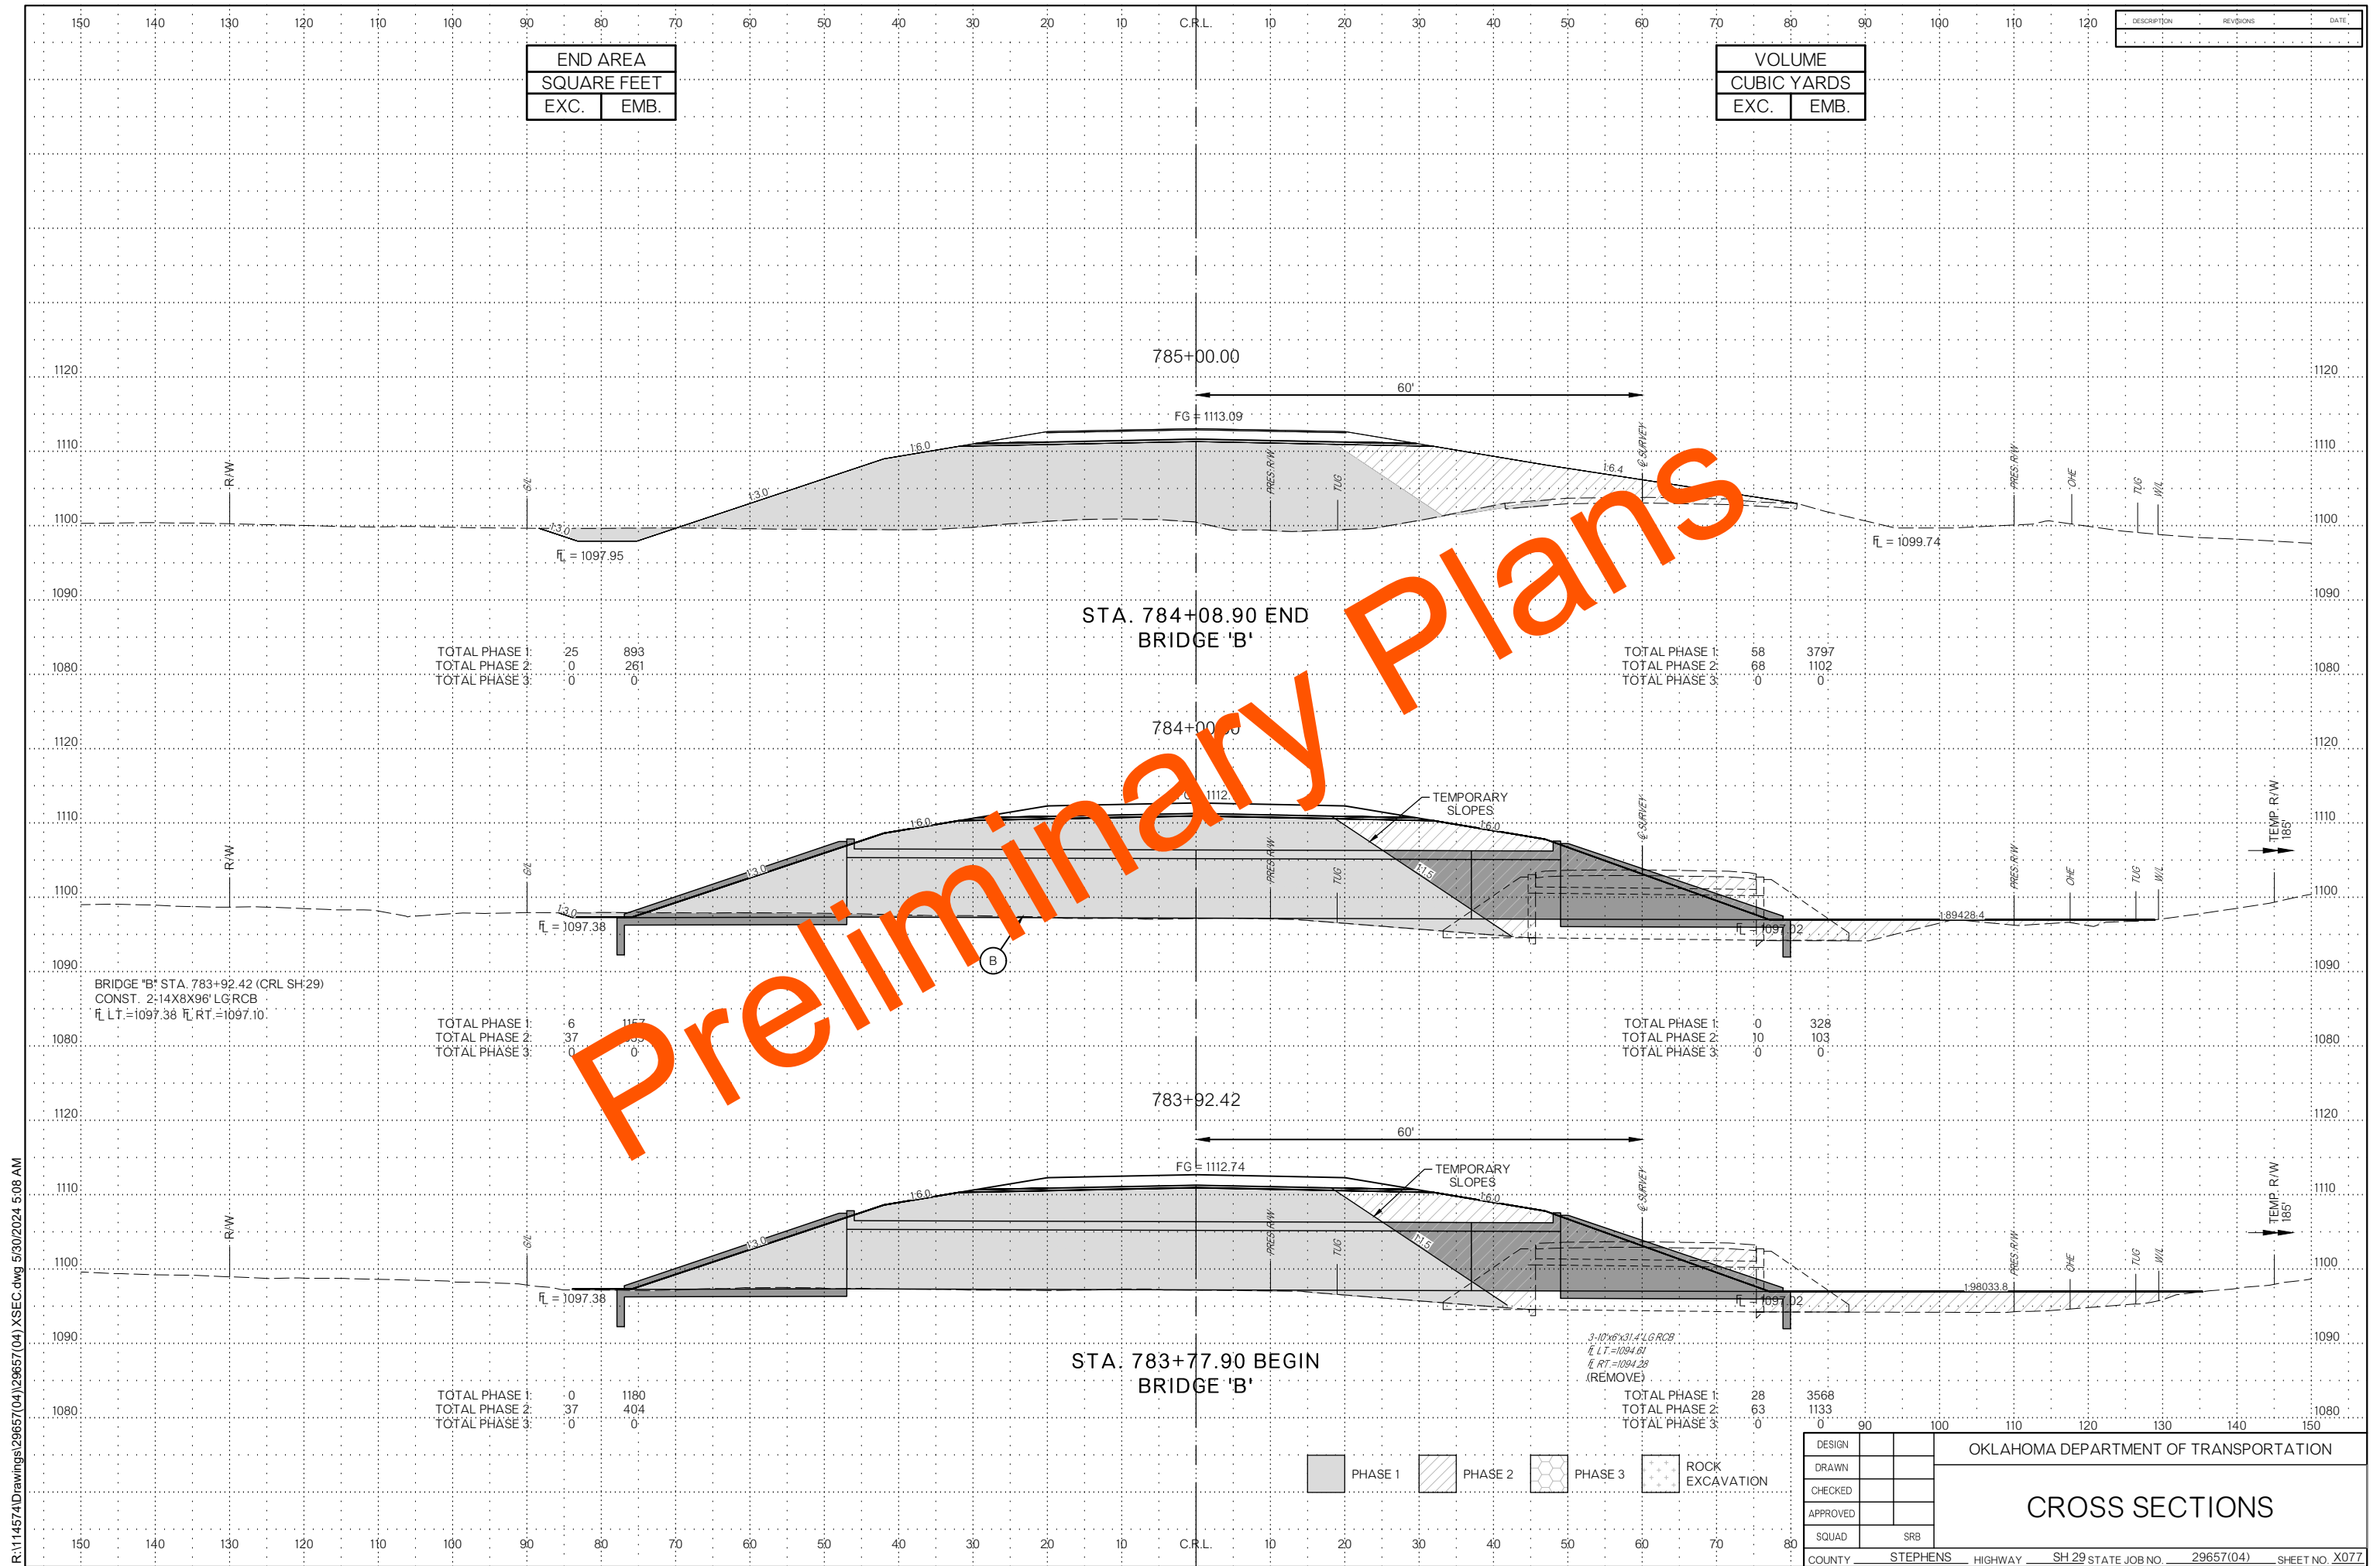


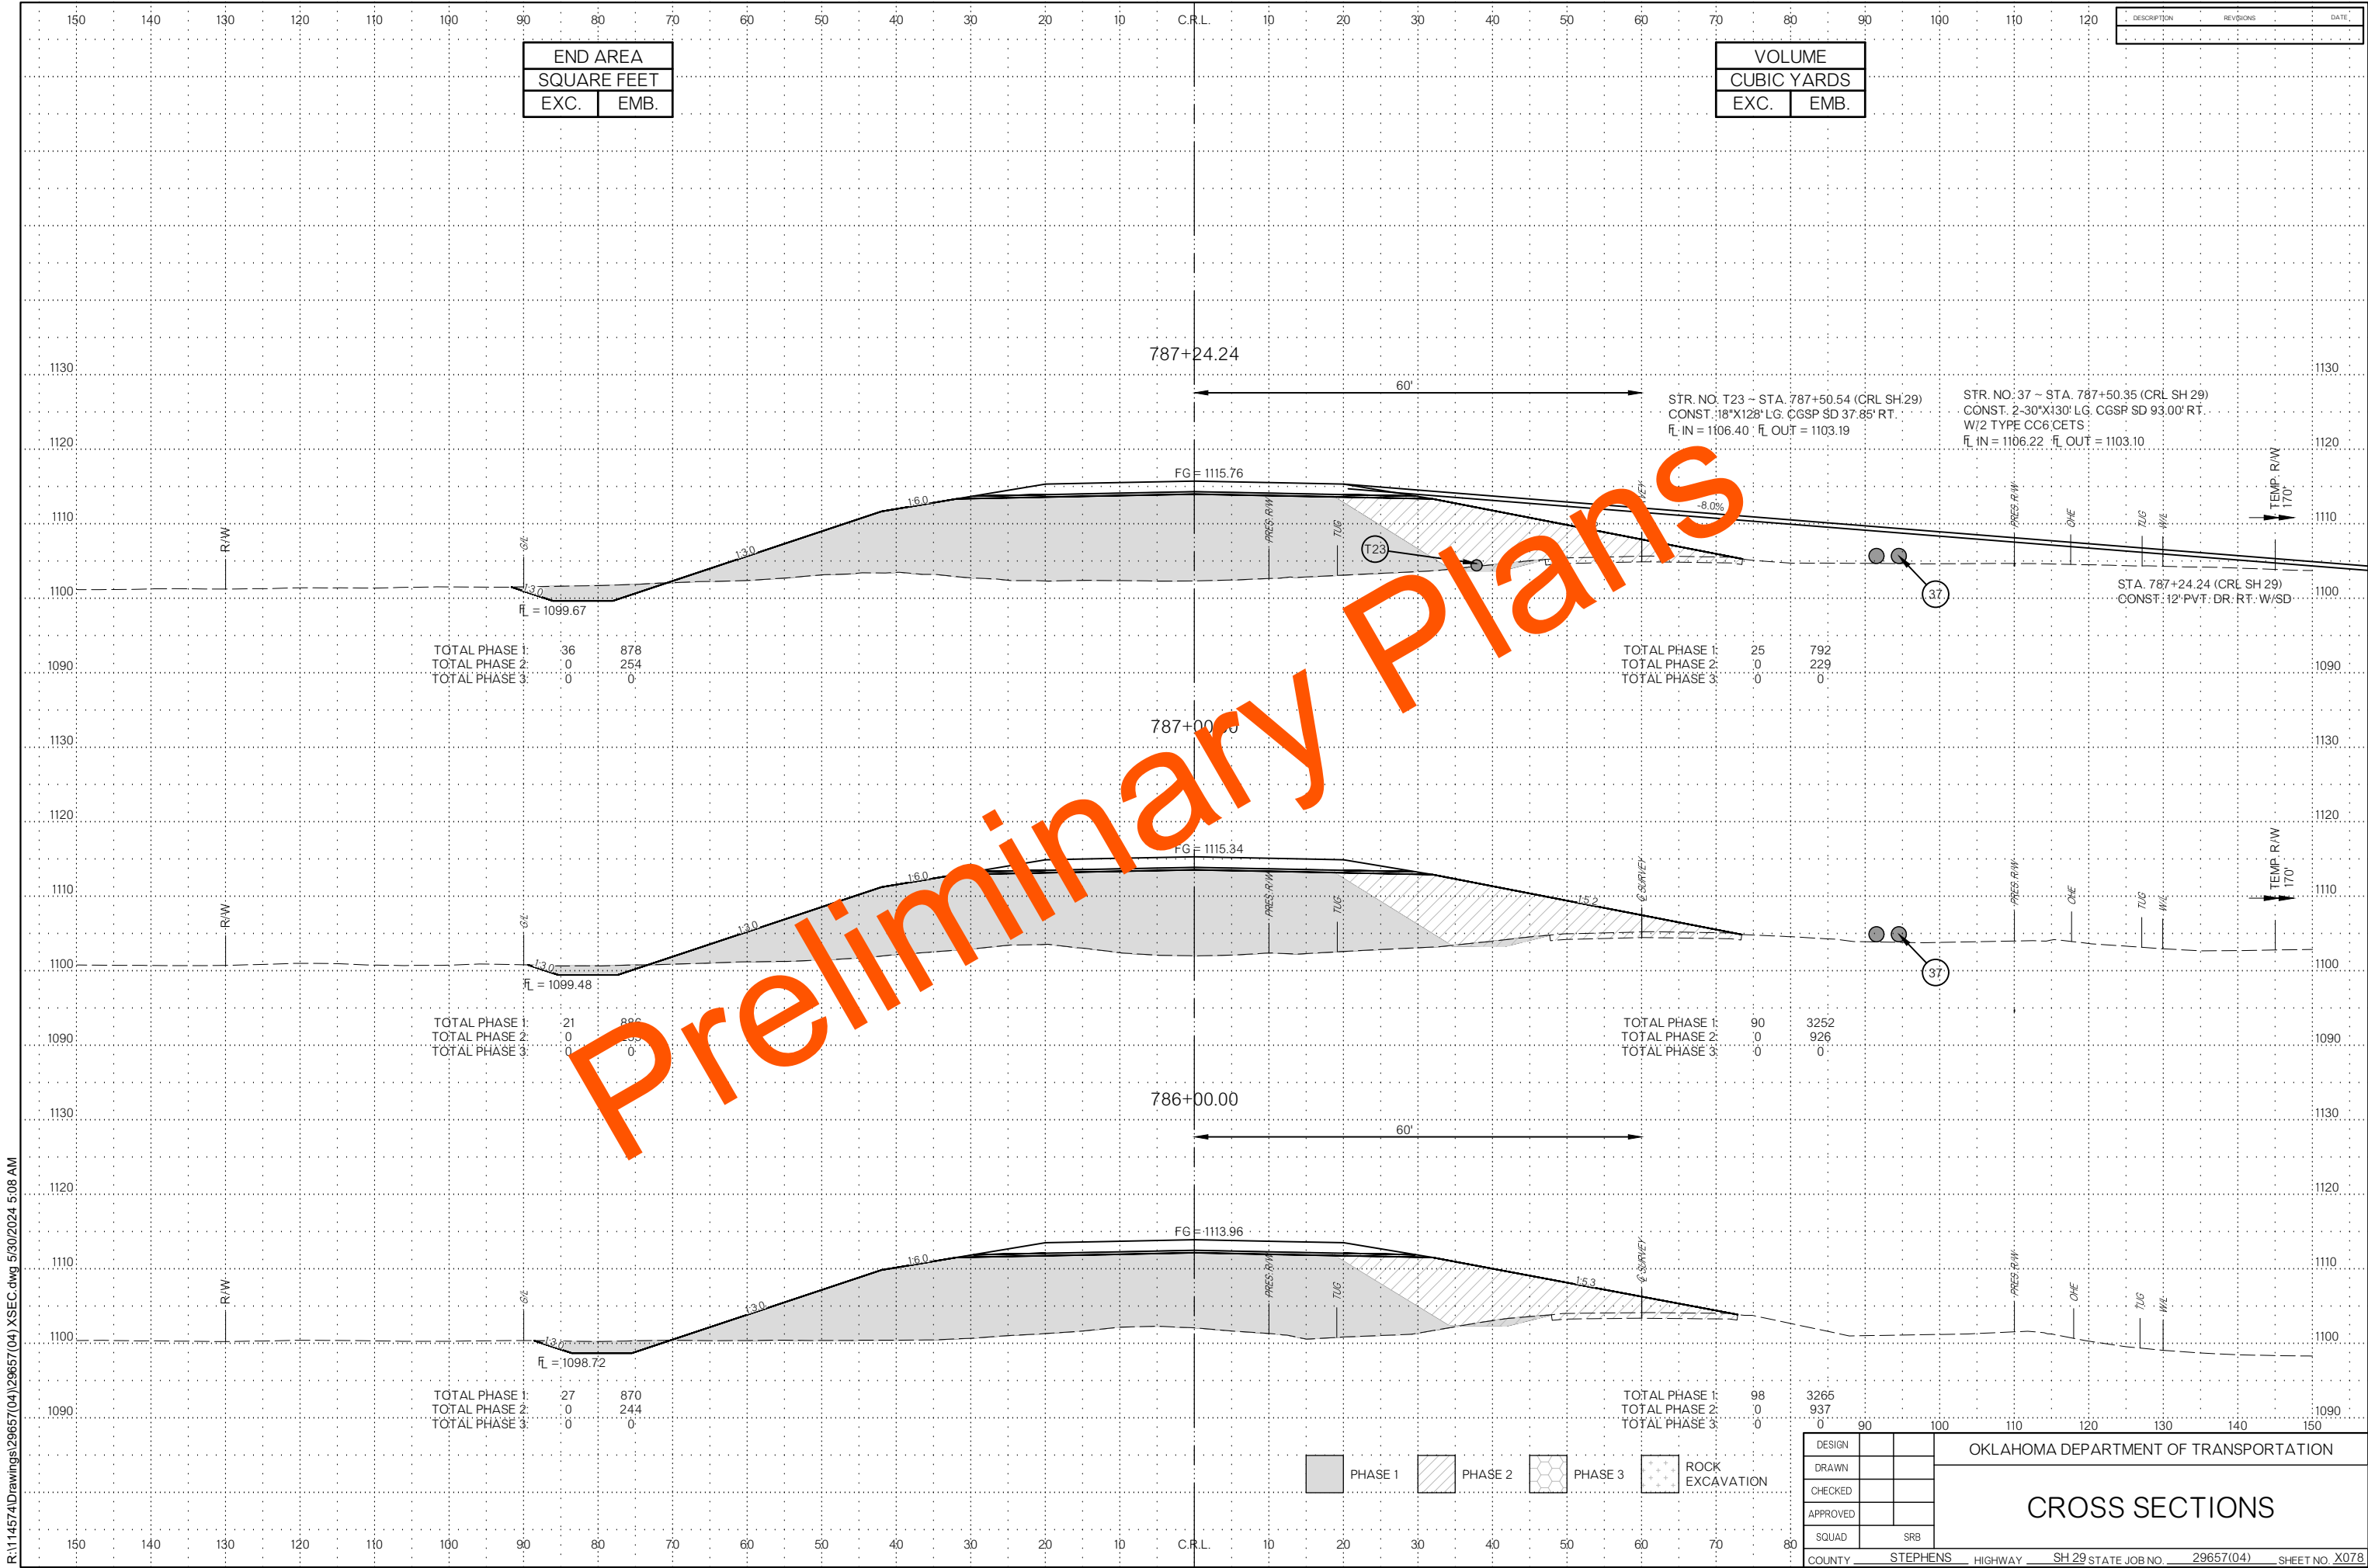


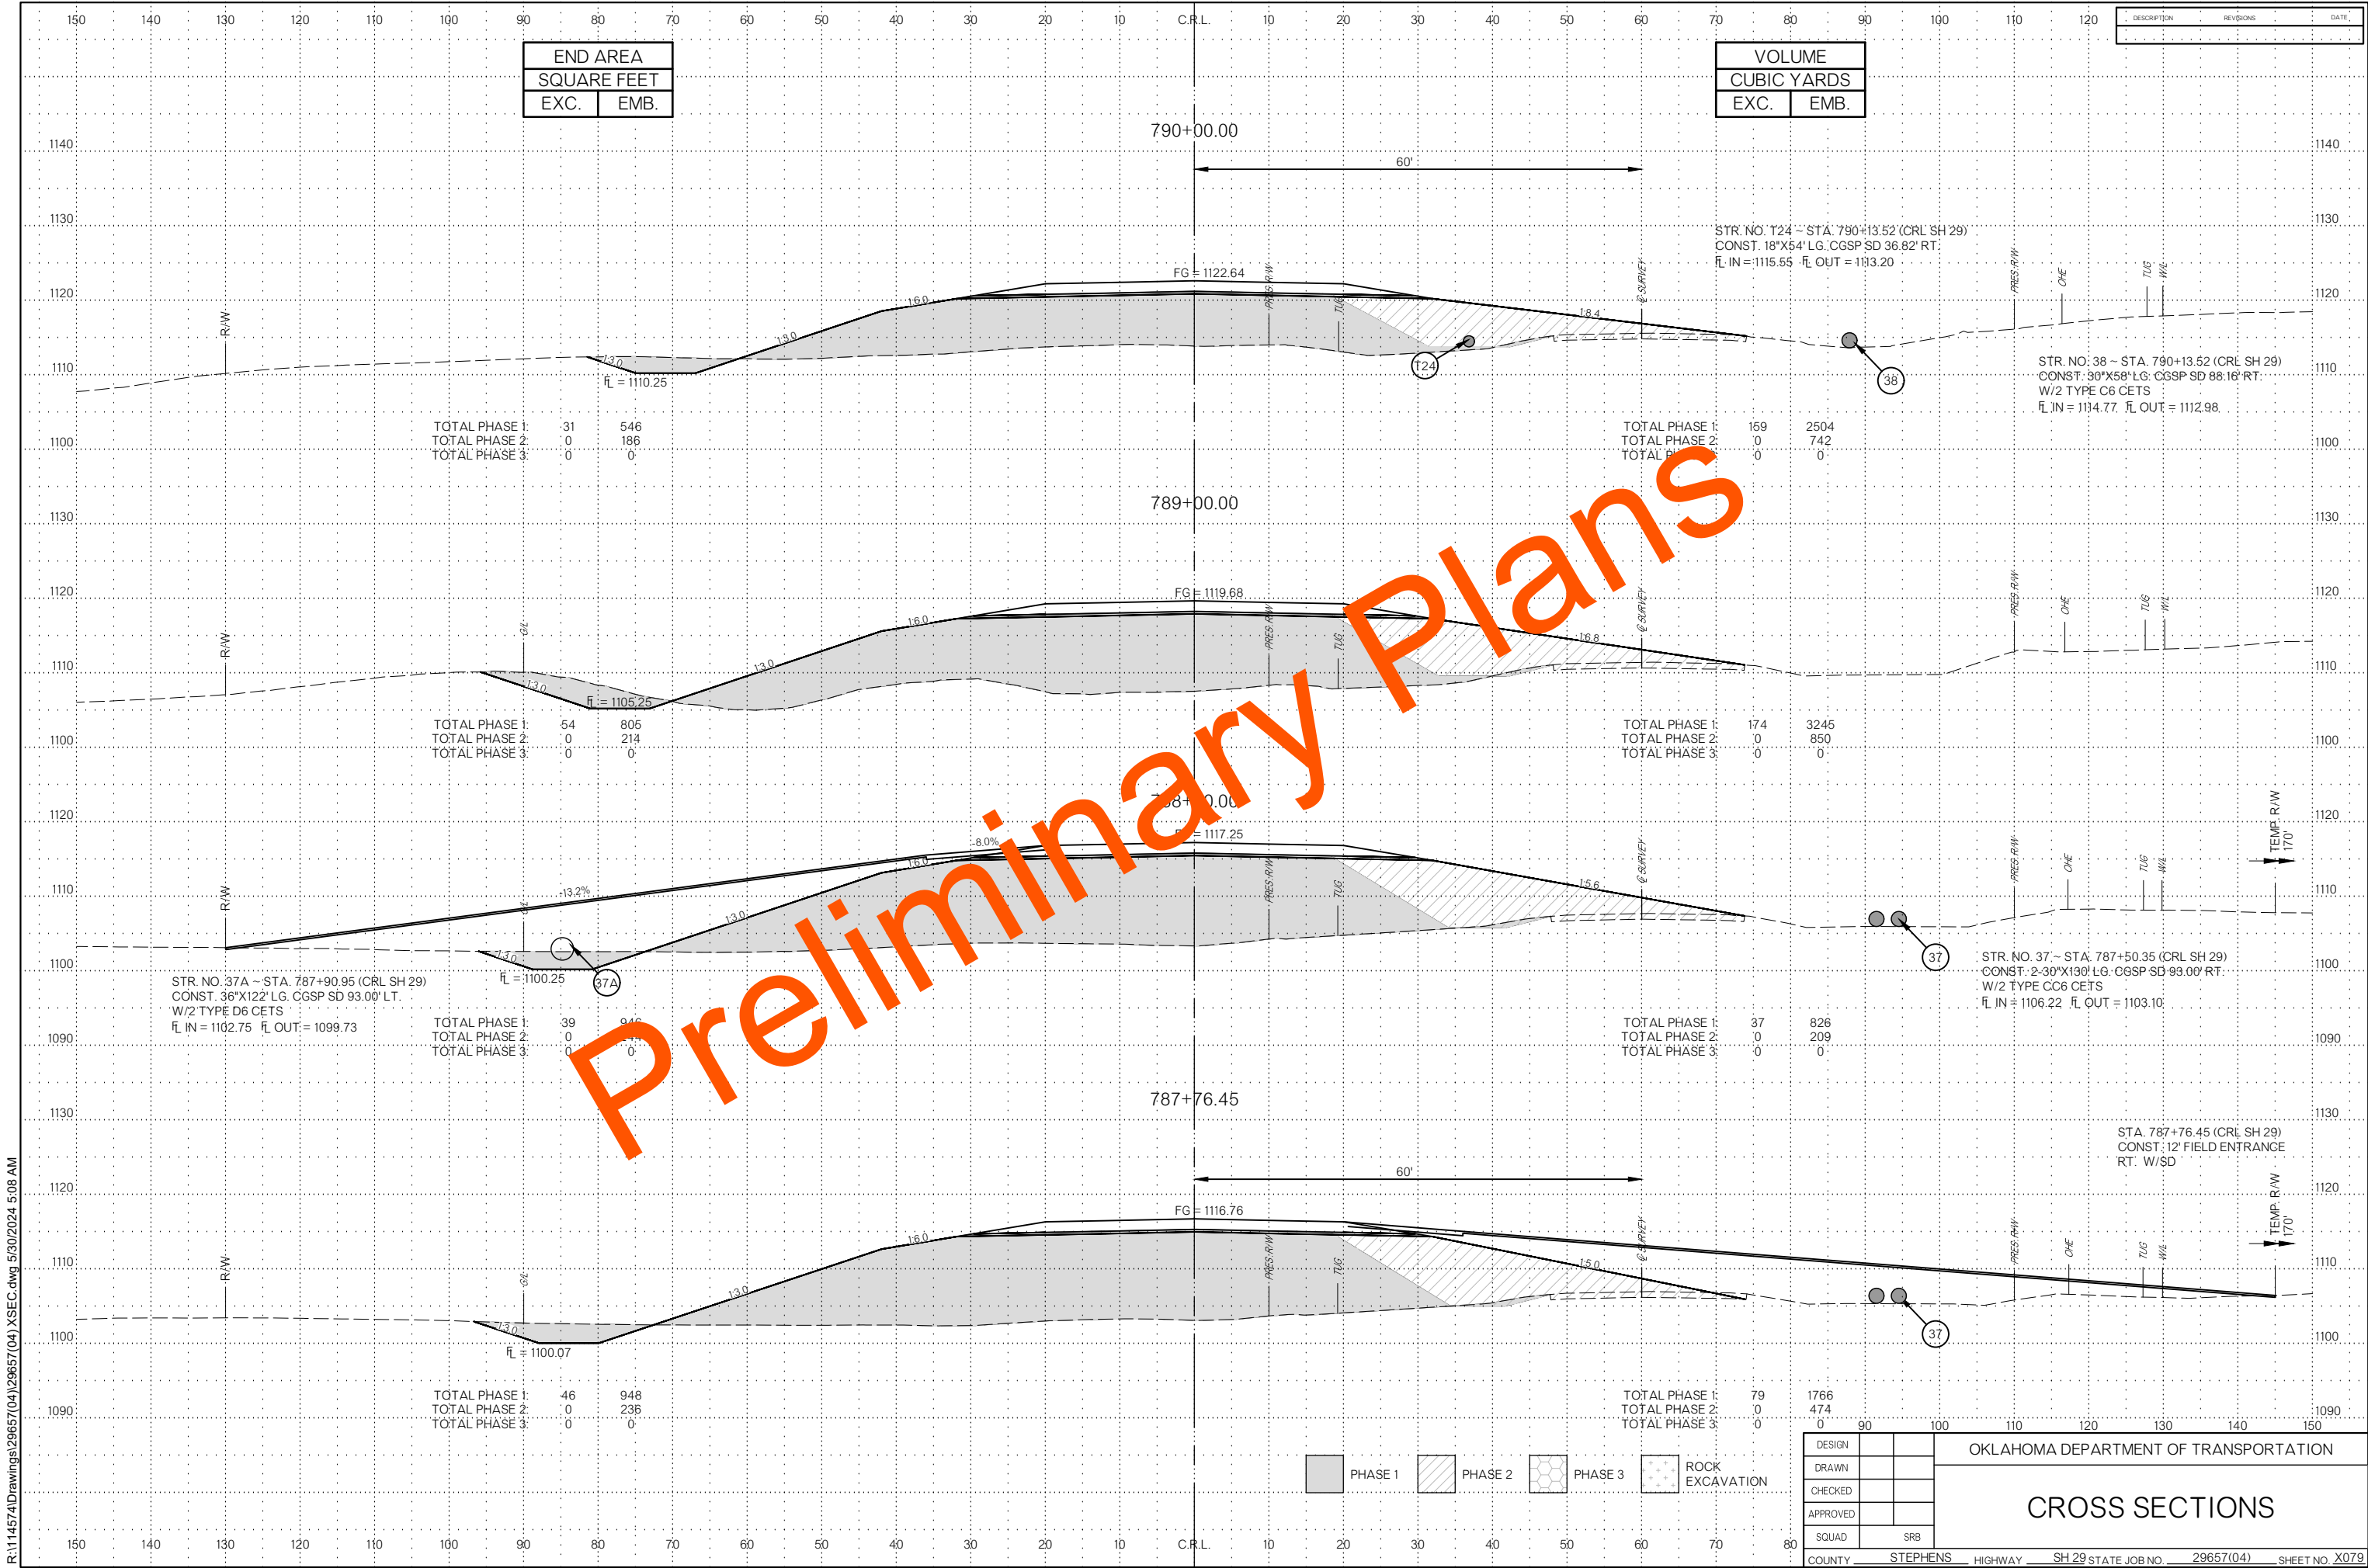

R:\114574\Drawings\29657(04)\XSEC.dwg 5/30/2024 5:08 AM

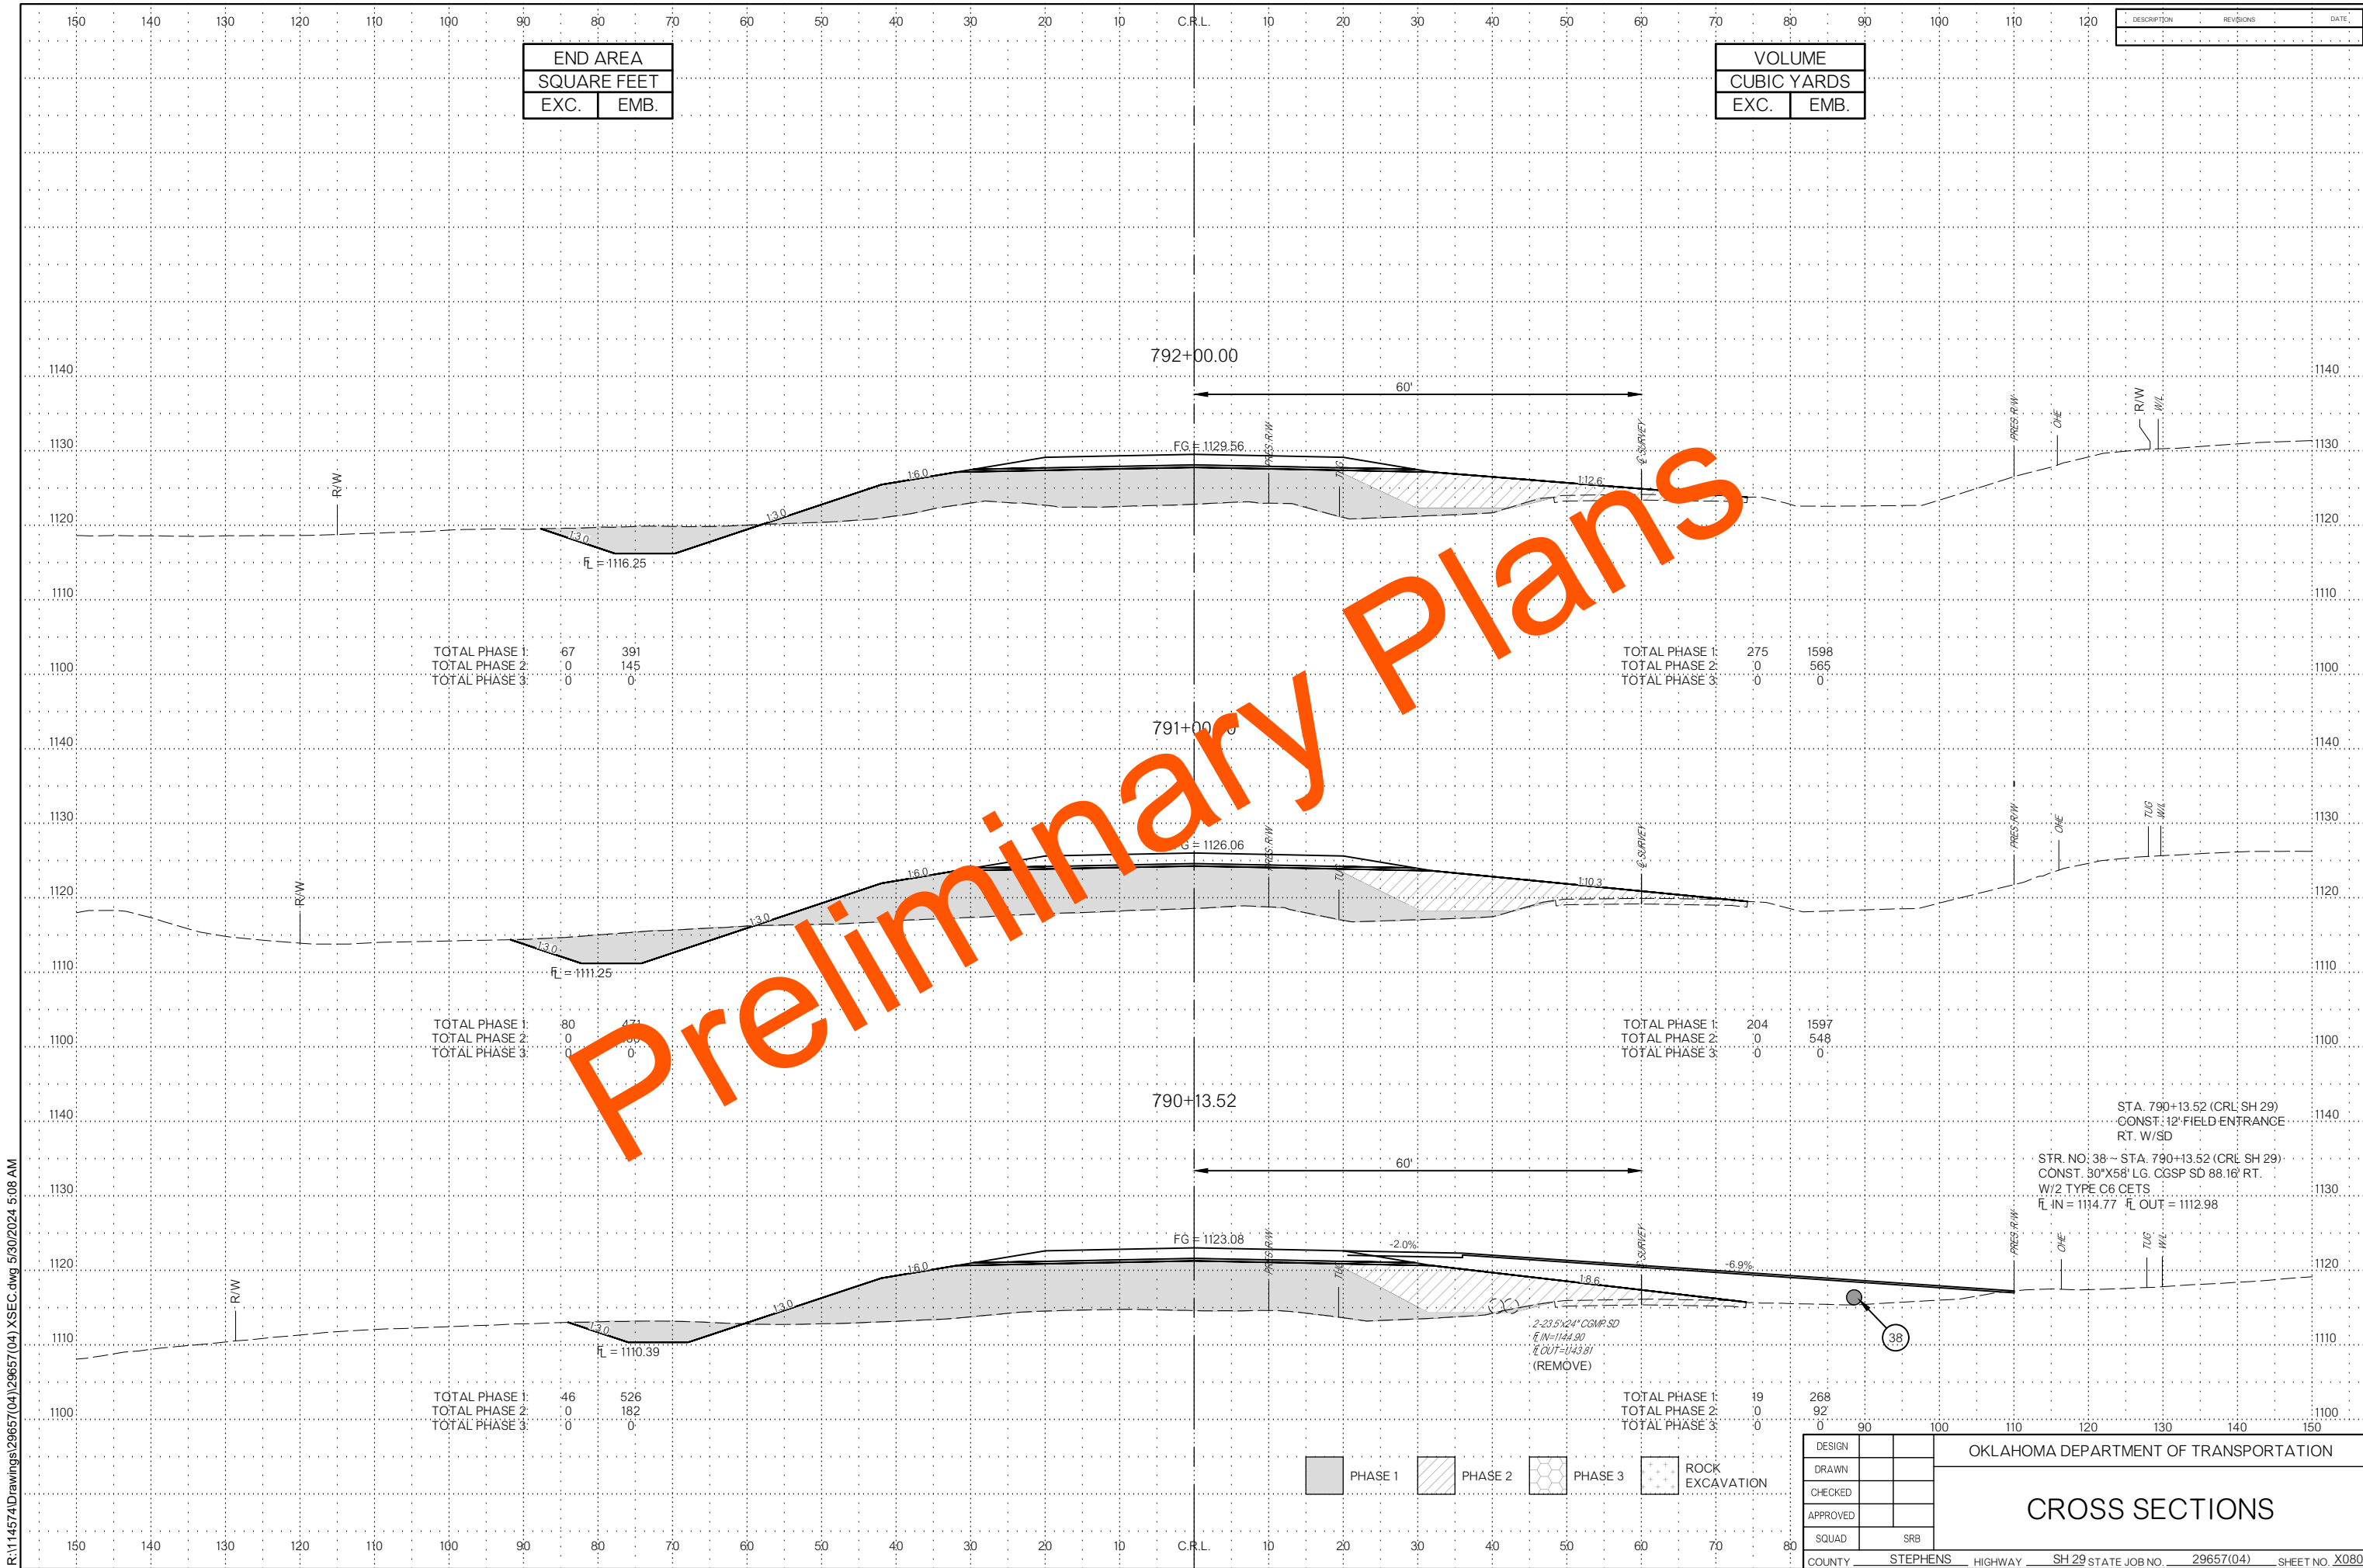

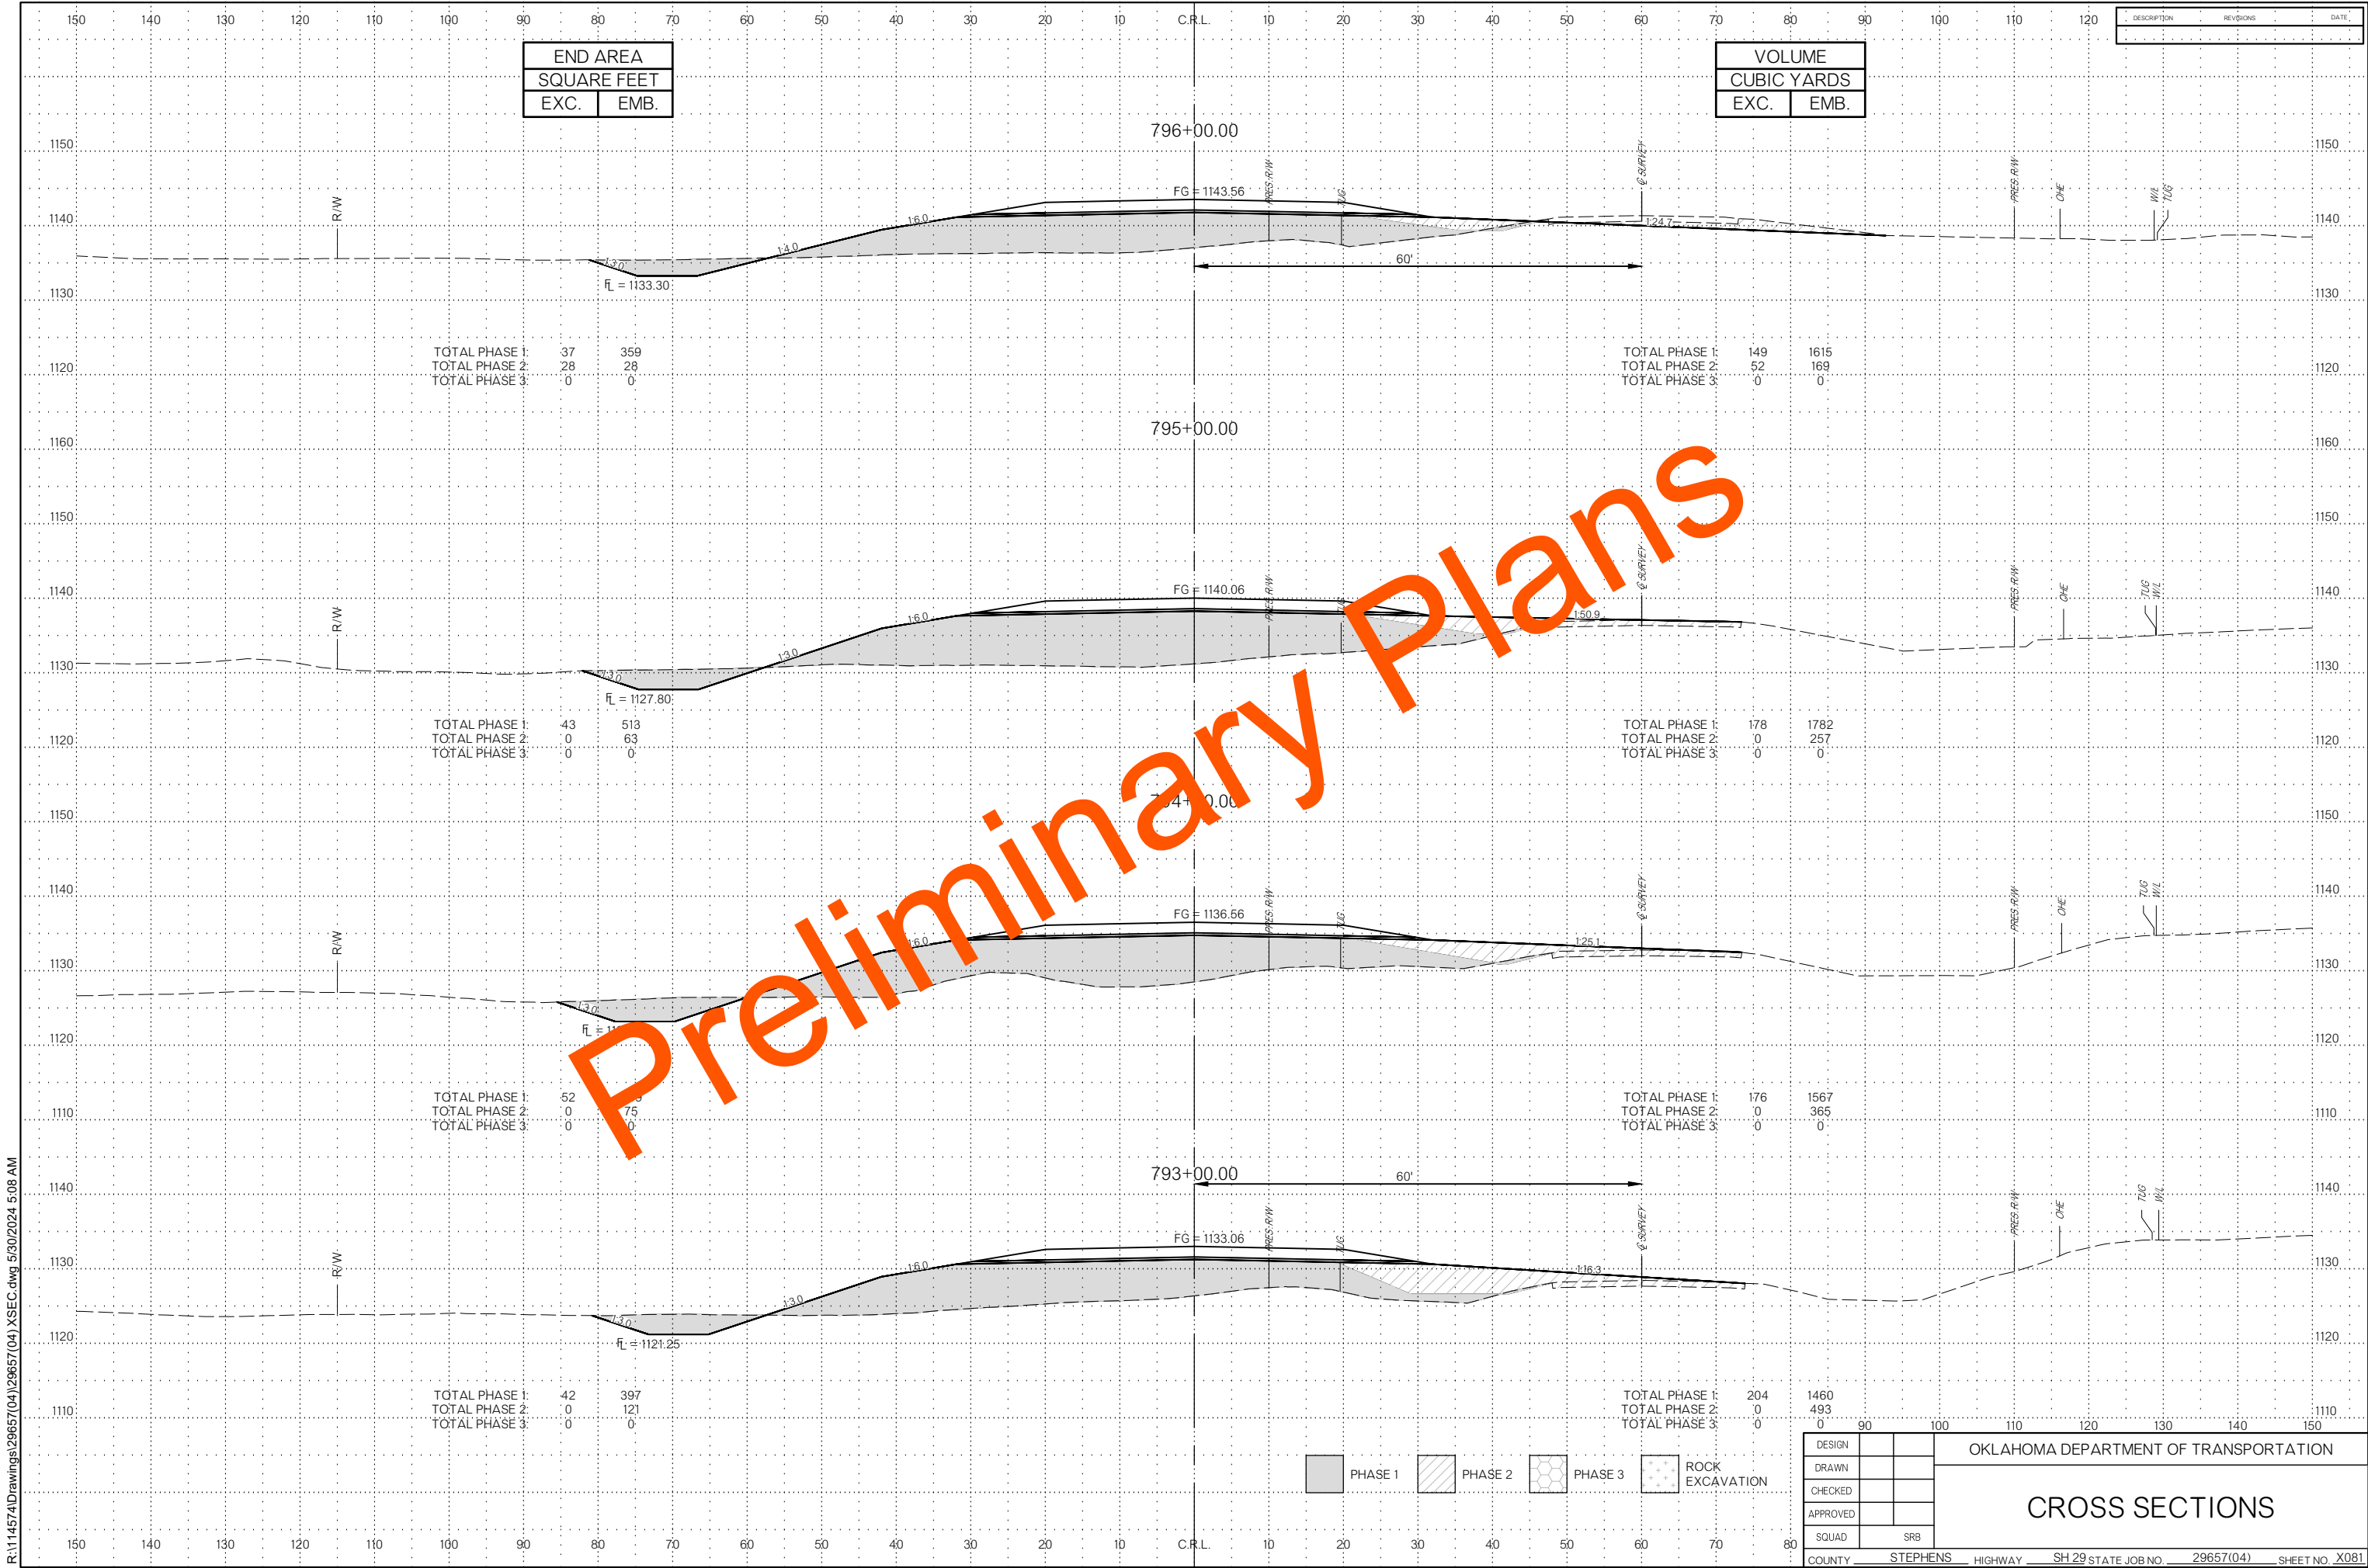

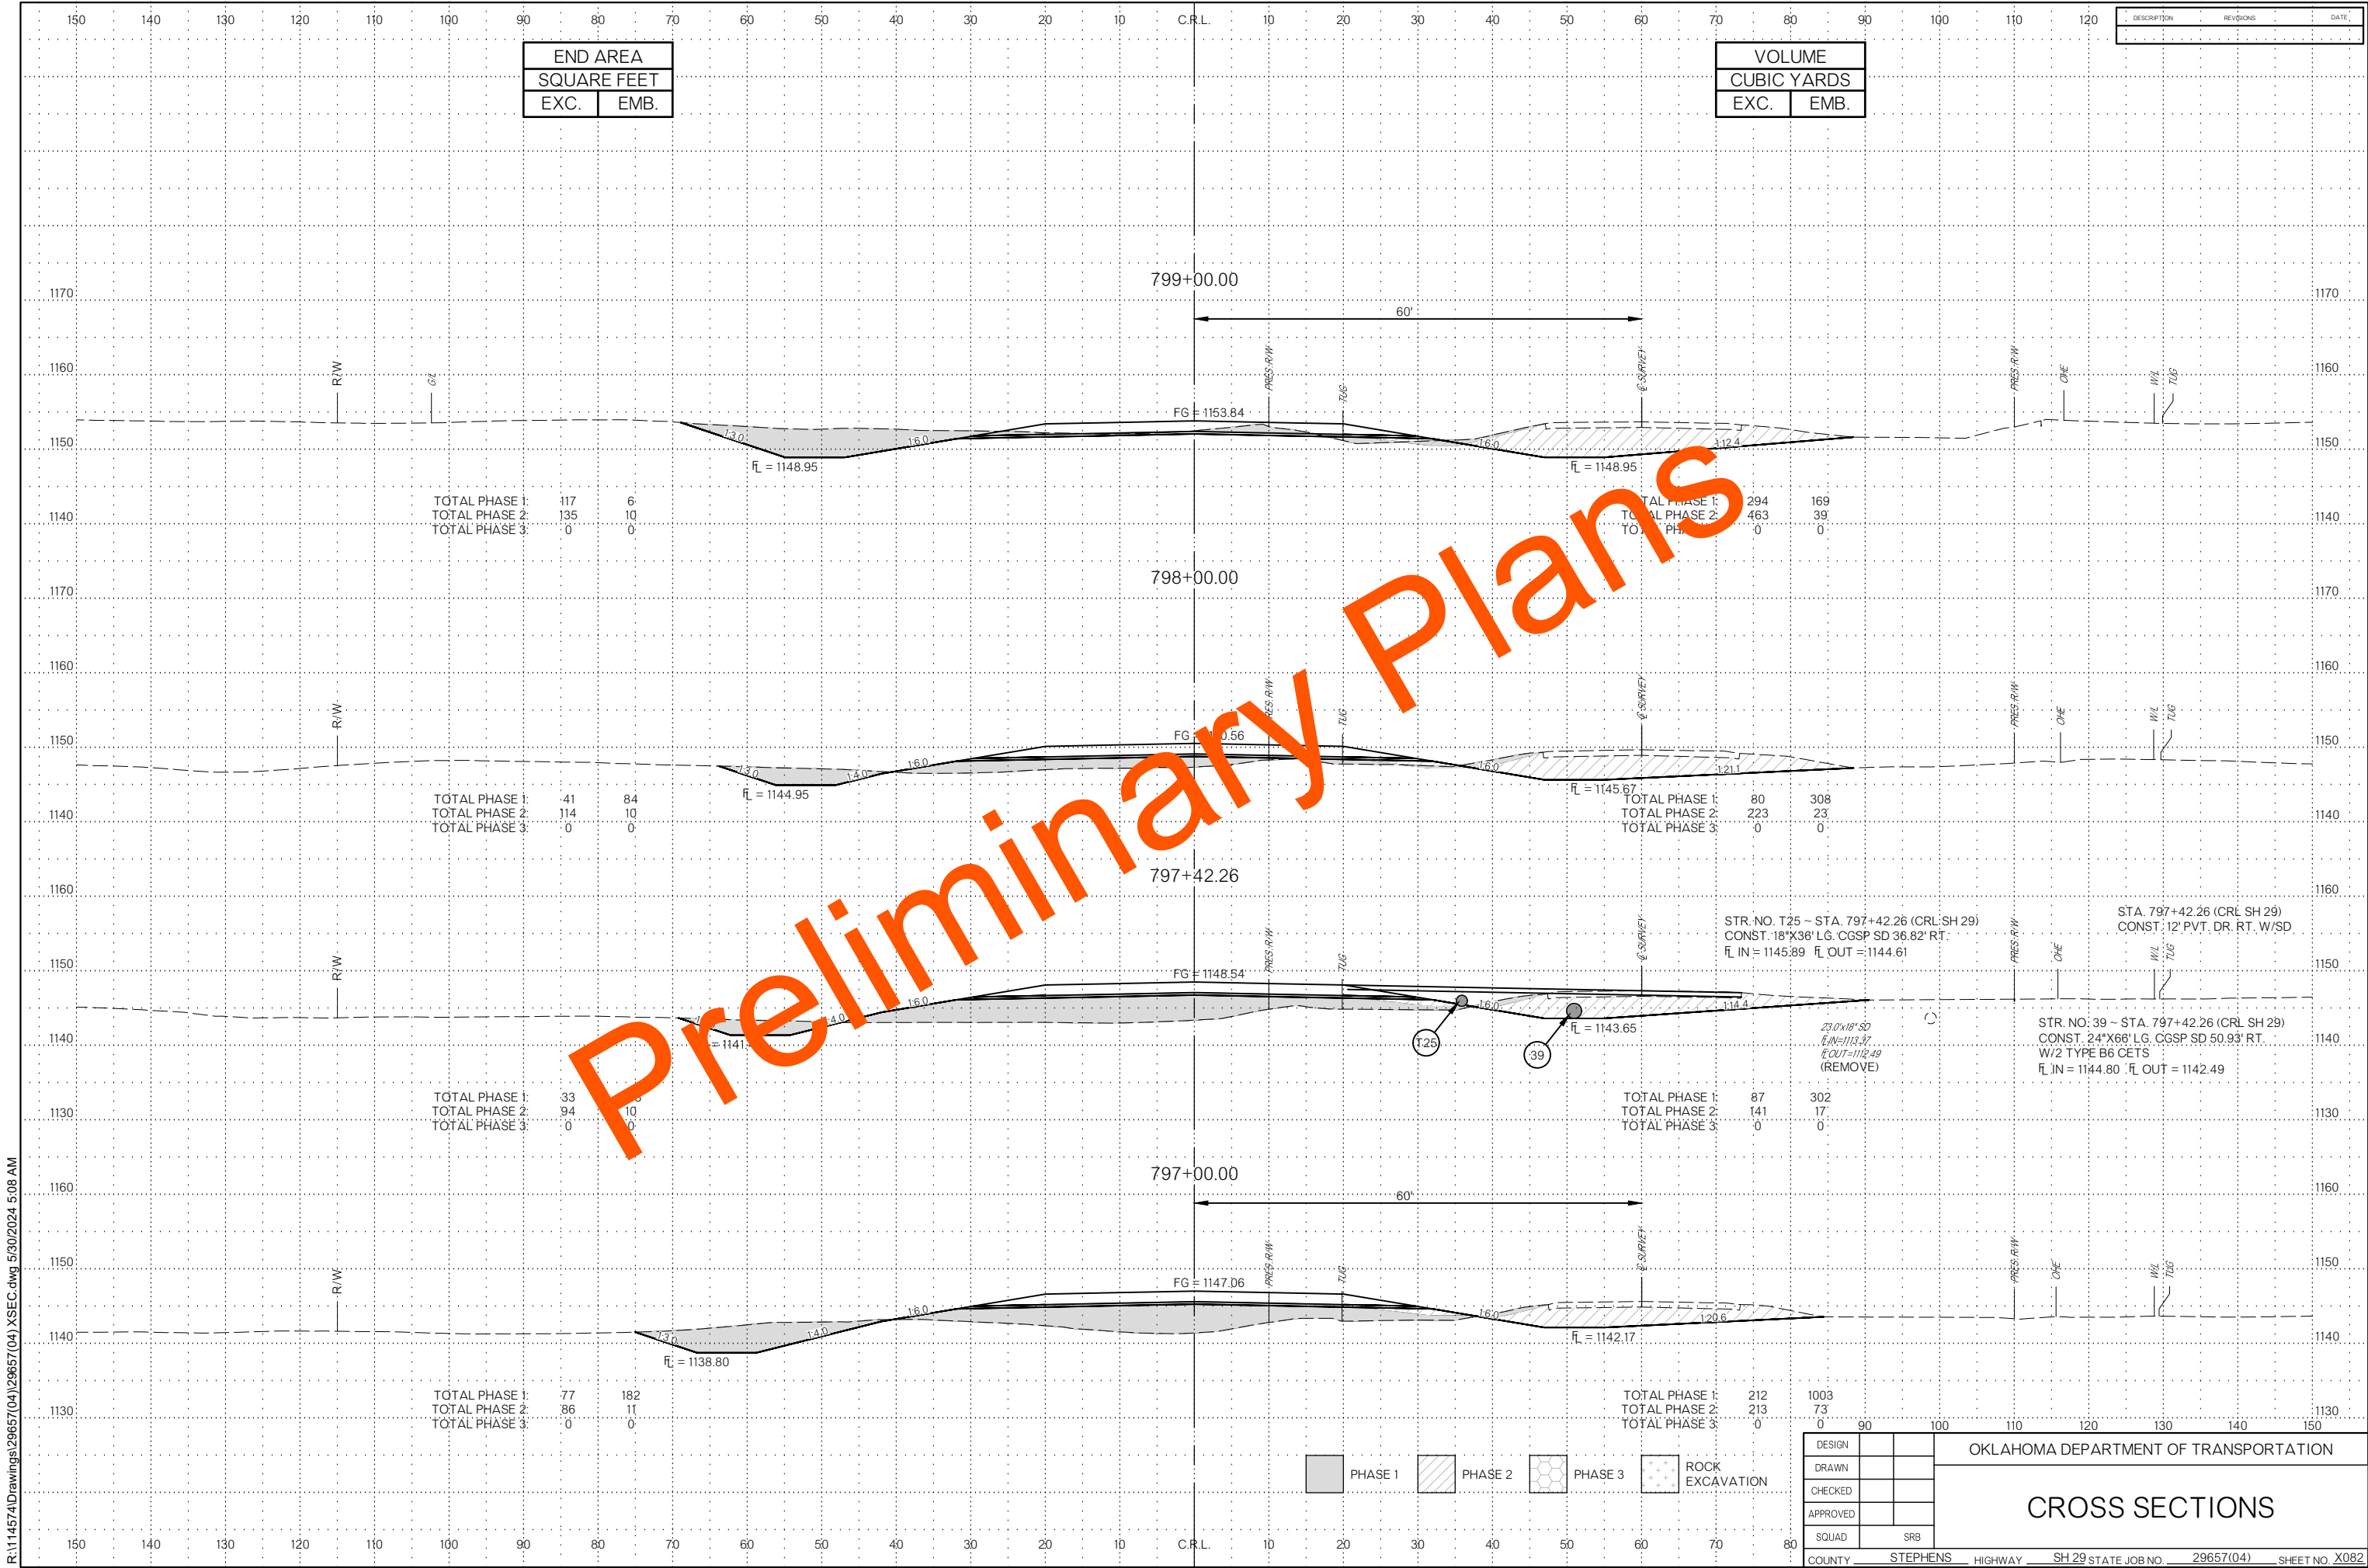

END AREA	
SQUARE FEET	
EXC.	EMB.

VOLUME	
CUBIC YARDS	
EXC.	EMB.

DESCRIPTION	REVISIONS	DATE
-------------	-----------	------

TOTAL PHASE 1:	117	6
TOTAL PHASE 2:	135	10
TOTAL PHASE 3:	0	0

TOTAL PHASE 1:	294	169
TOTAL PHASE 2:	463	39
TOTAL PHASE 3:	0	0

TOTAL PHASE 1:	41	84
TOTAL PHASE 2:	114	10
TOTAL PHASE 3:	0	0

TOTAL PHASE 1:	80	308
TOTAL PHASE 2:	223	23
TOTAL PHASE 3:	0	0

TOTAL PHASE 1:	33	10
TOTAL PHASE 2:	94	10
TOTAL PHASE 3:	0	0

TOTAL PHASE 1:	87	302
TOTAL PHASE 2:	141	17
TOTAL PHASE 3:	0	0

TOTAL PHASE 1:	77	182
TOTAL PHASE 2:	86	11
TOTAL PHASE 3:	0	0

TOTAL PHASE 1:	212	1003
TOTAL PHASE 2:	213	73
TOTAL PHASE 3:	0	0


PHASE 1	PHASE 2	PHASE 3	ROCK EXCAVATION
---------	---------	---------	-----------------


DESIGN	
DRAWN	
CHECKED	
APPROVED	
SQUAD	SRB


OKLAHOMA DEPARTMENT OF TRANSPORTATION


CROSS SECTIONS


COUNTY STEPHENS HIGHWAY SH 29 STATE JOB NO. 29657(04) SHEET NO. X082

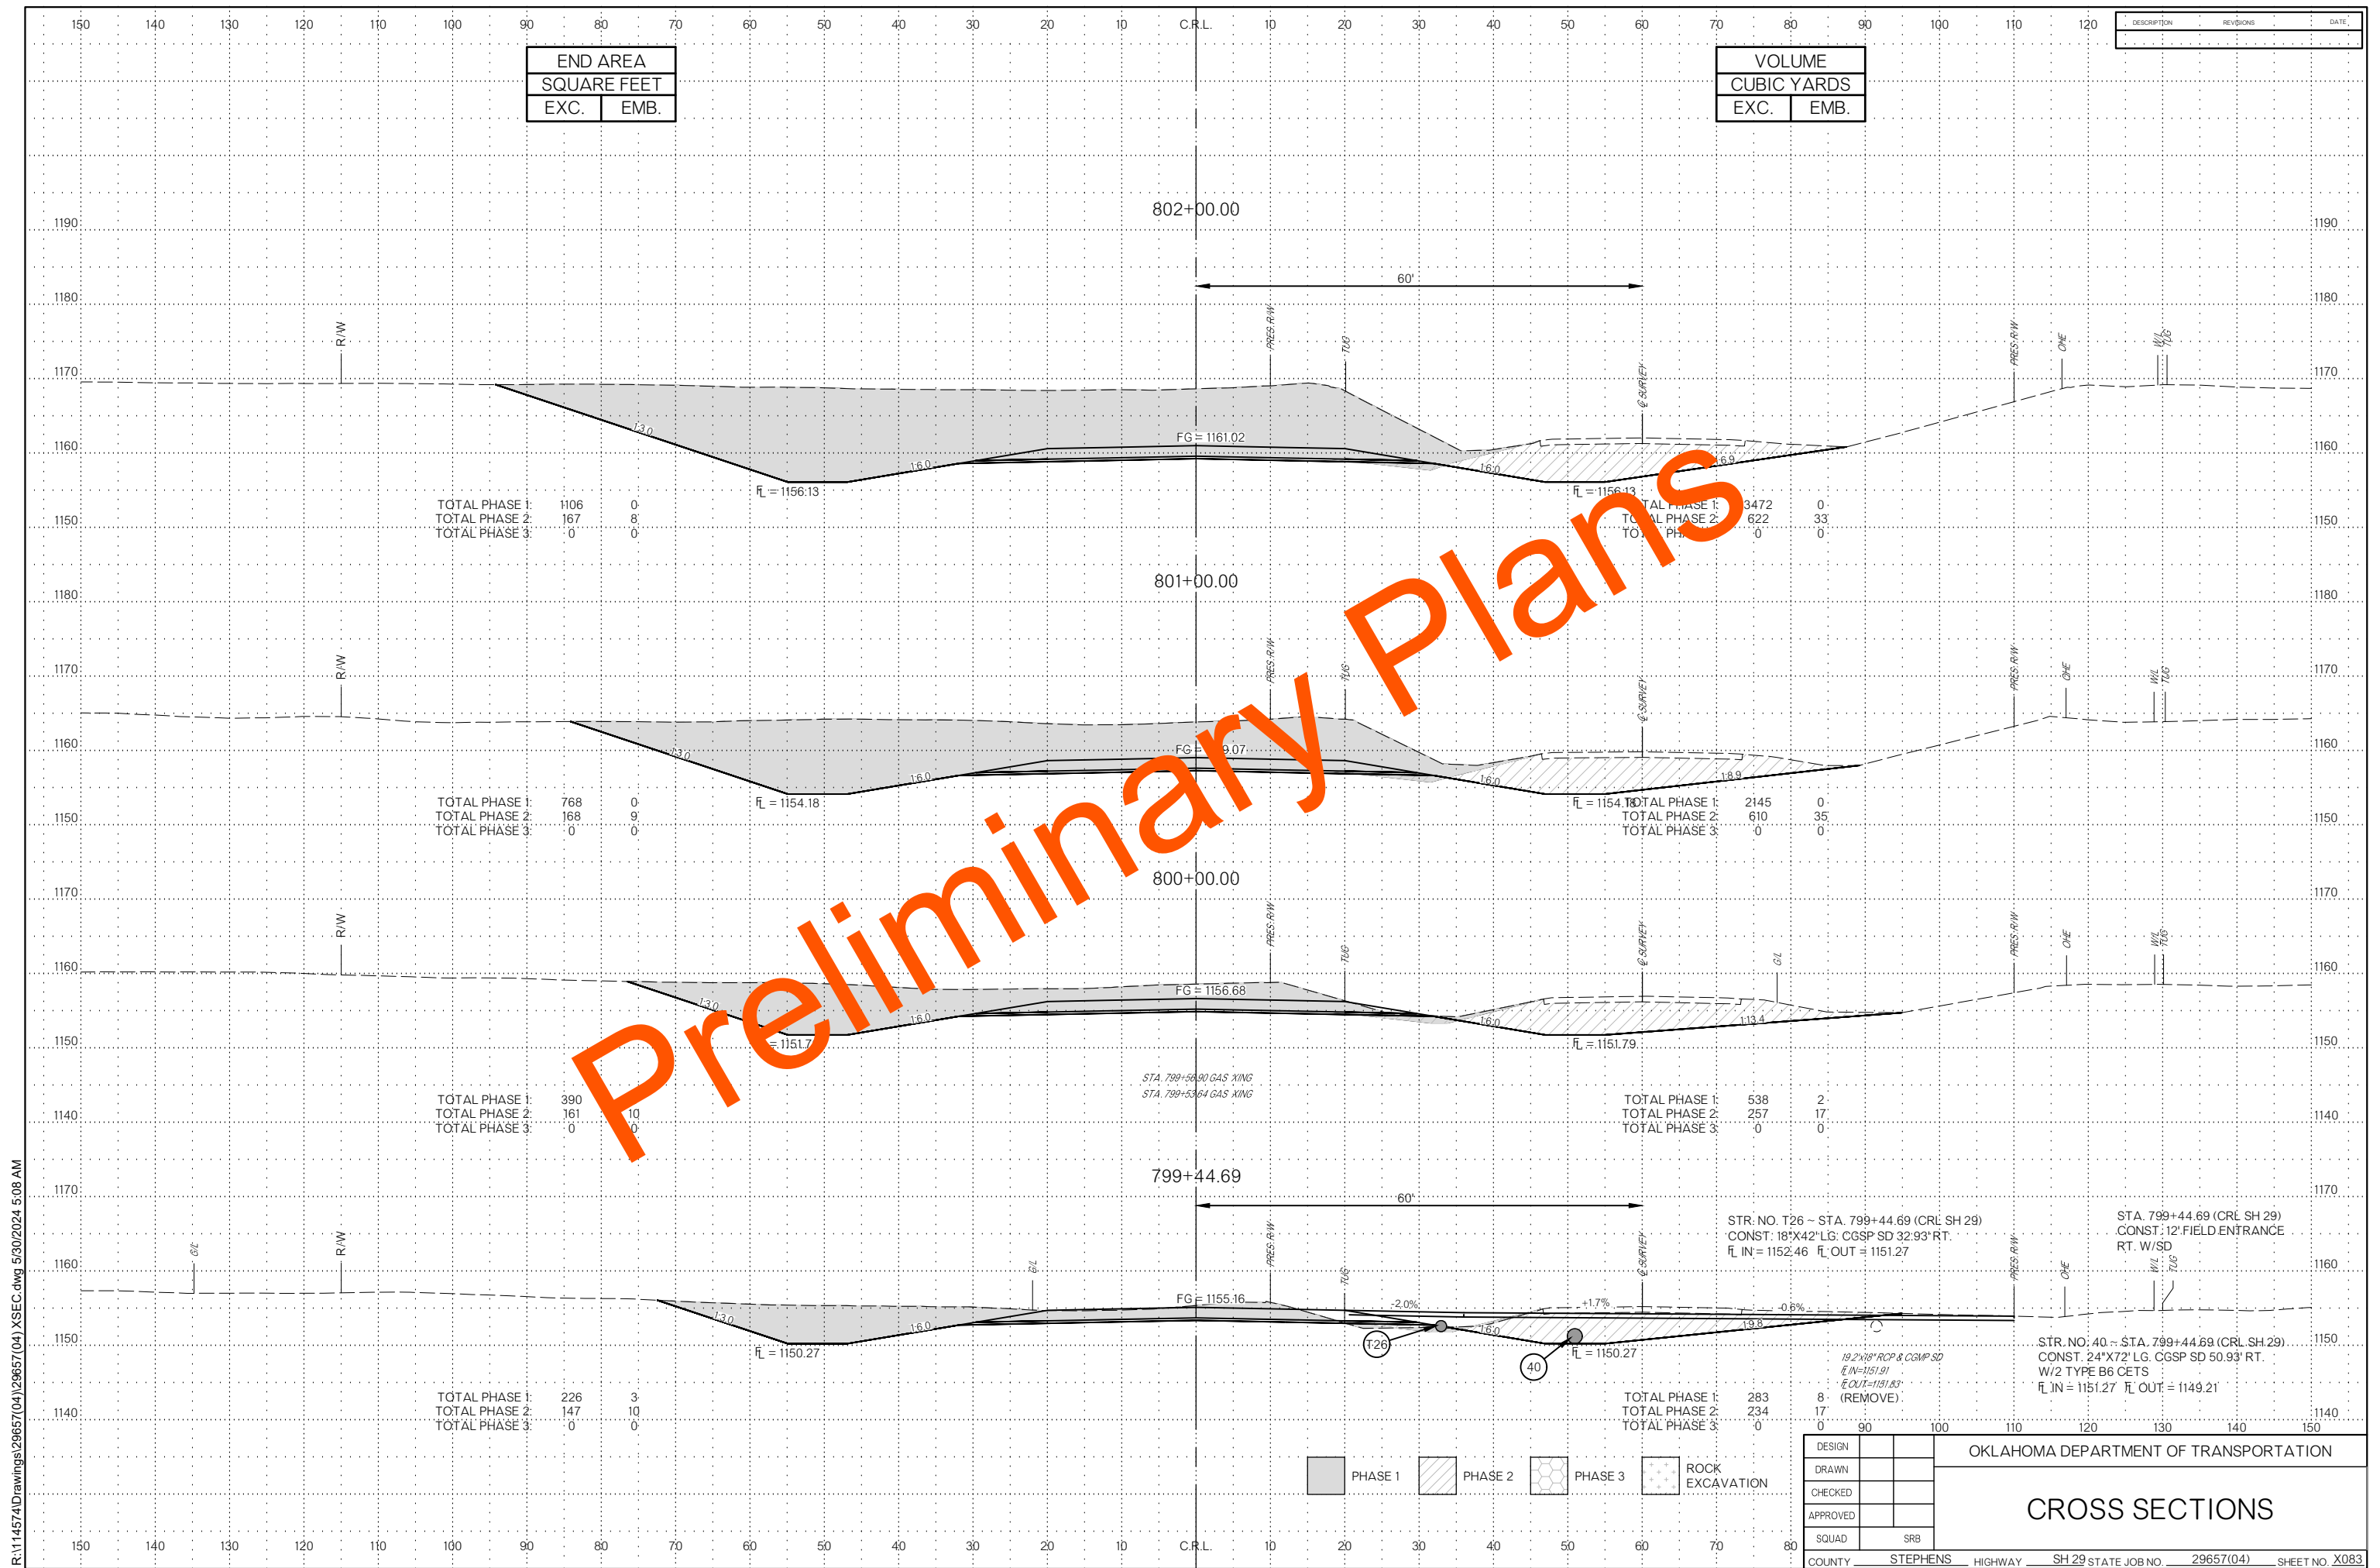


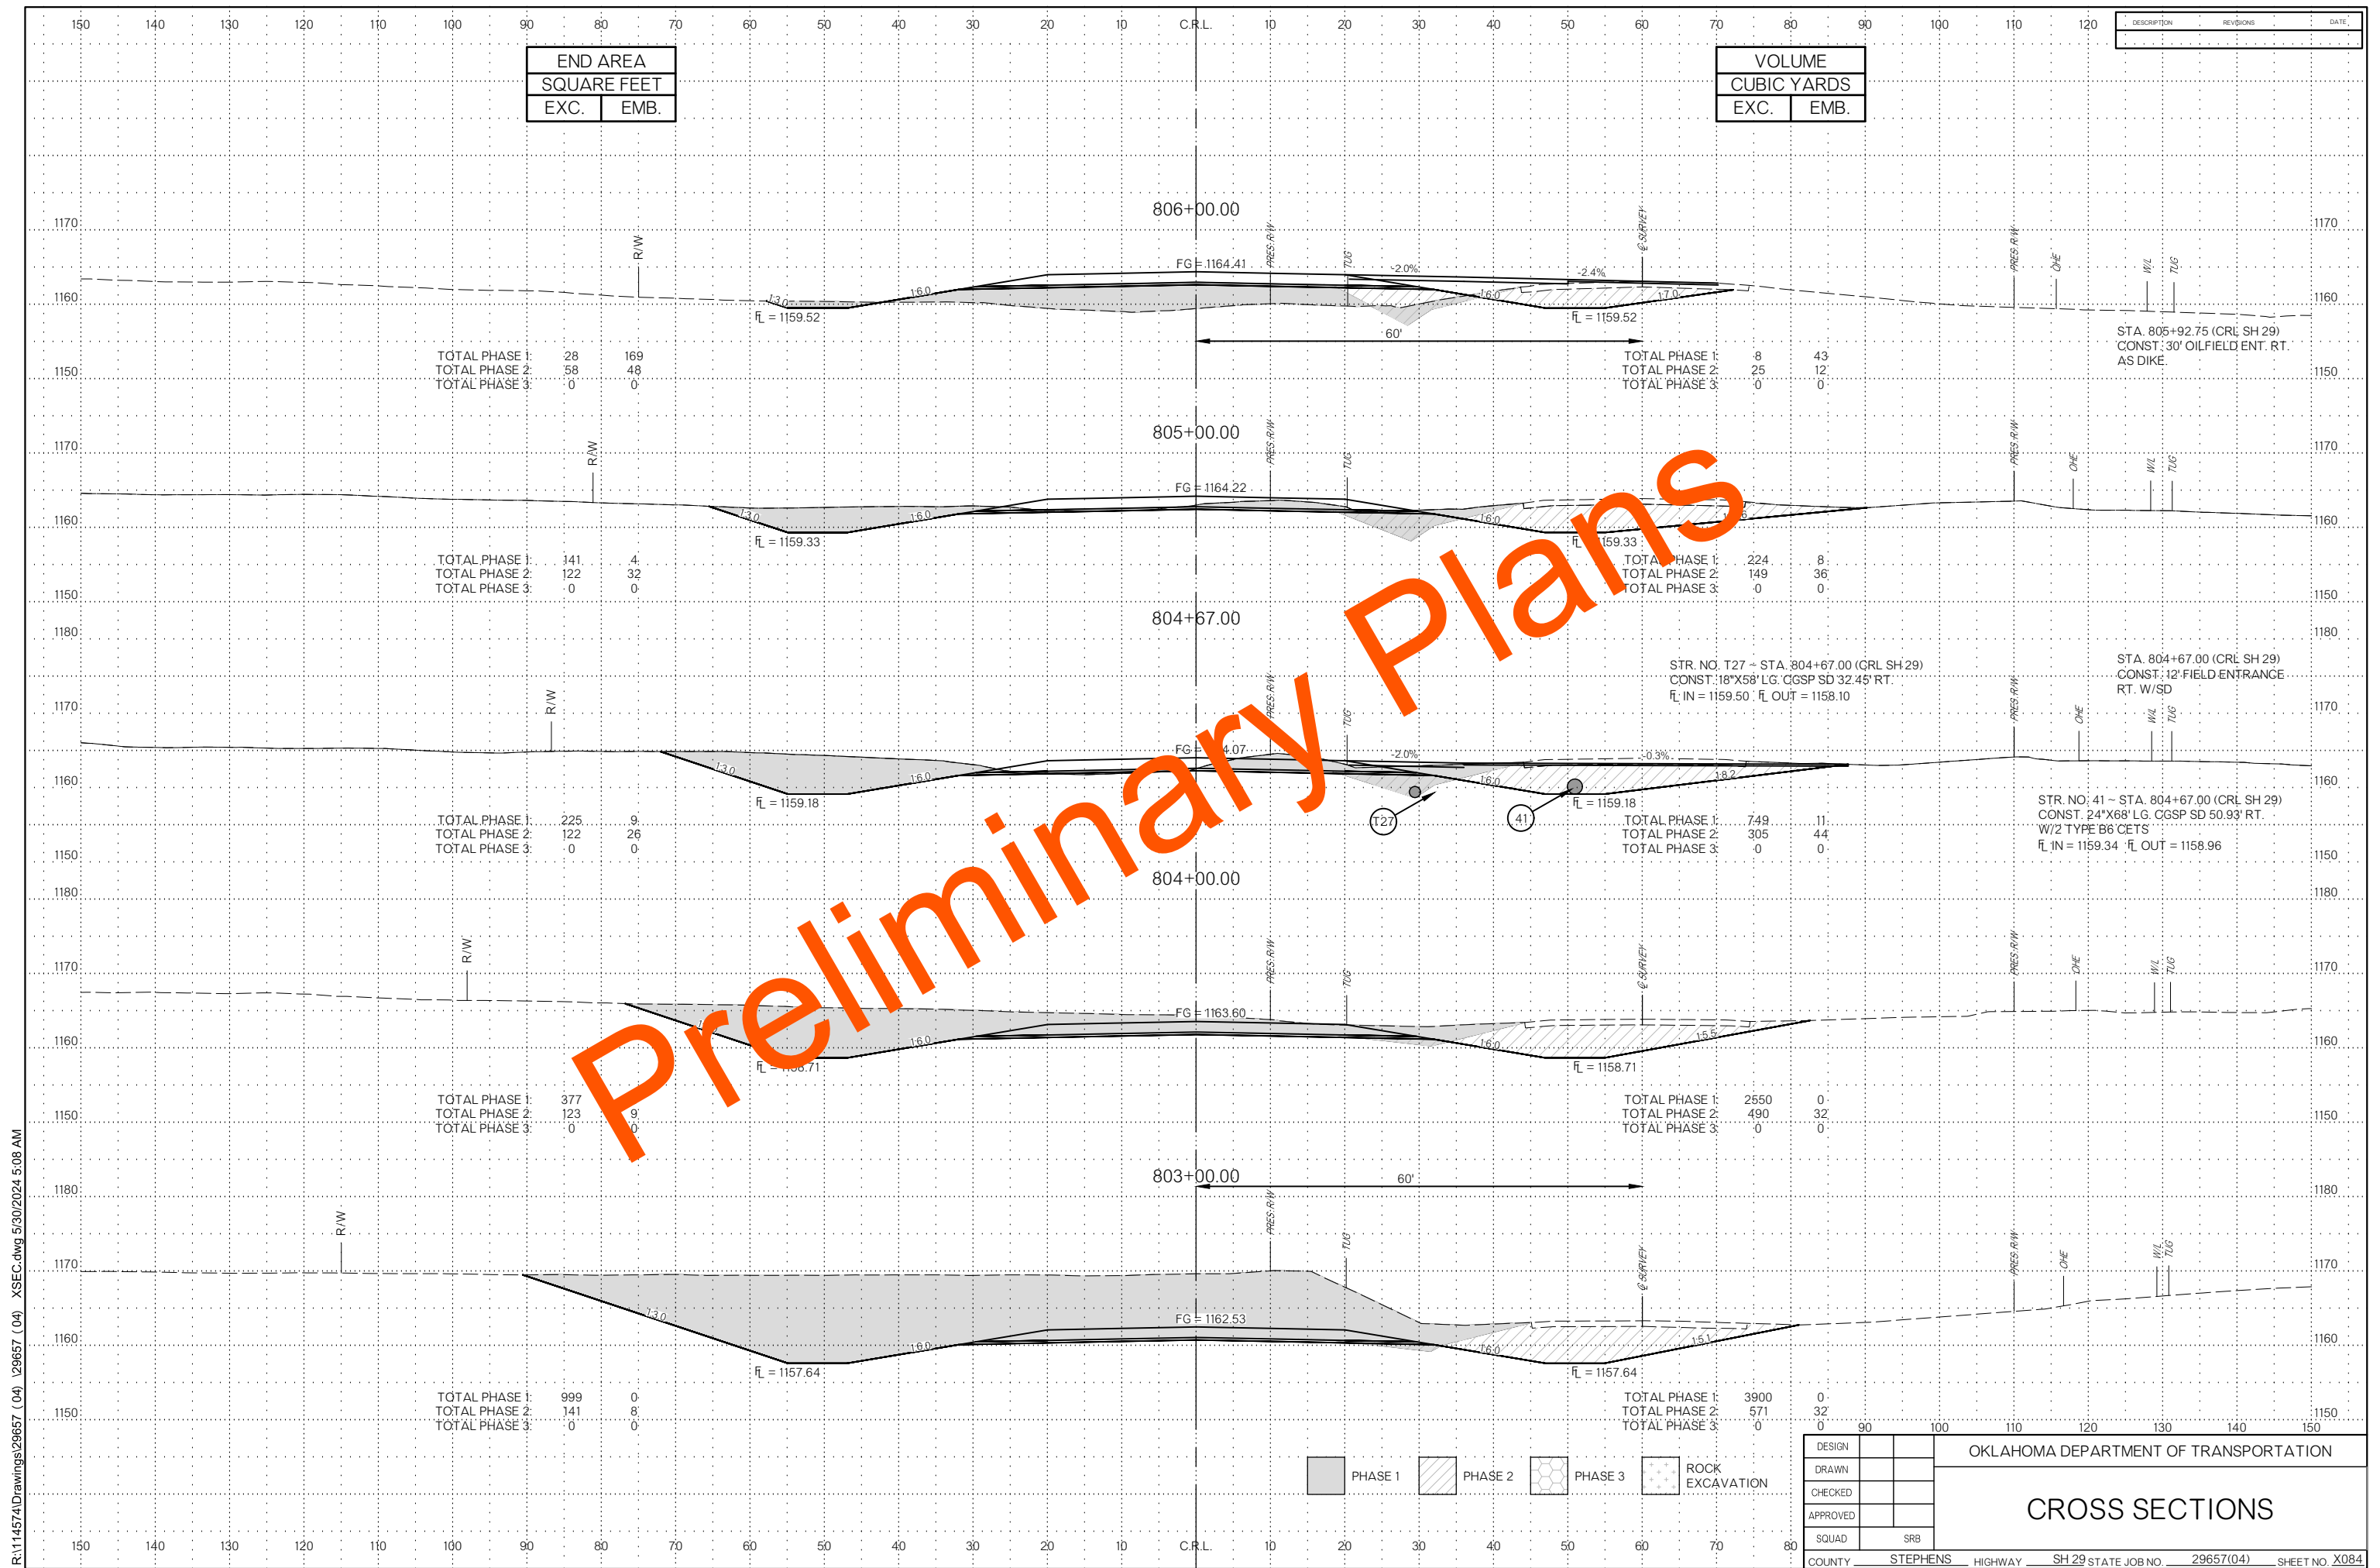

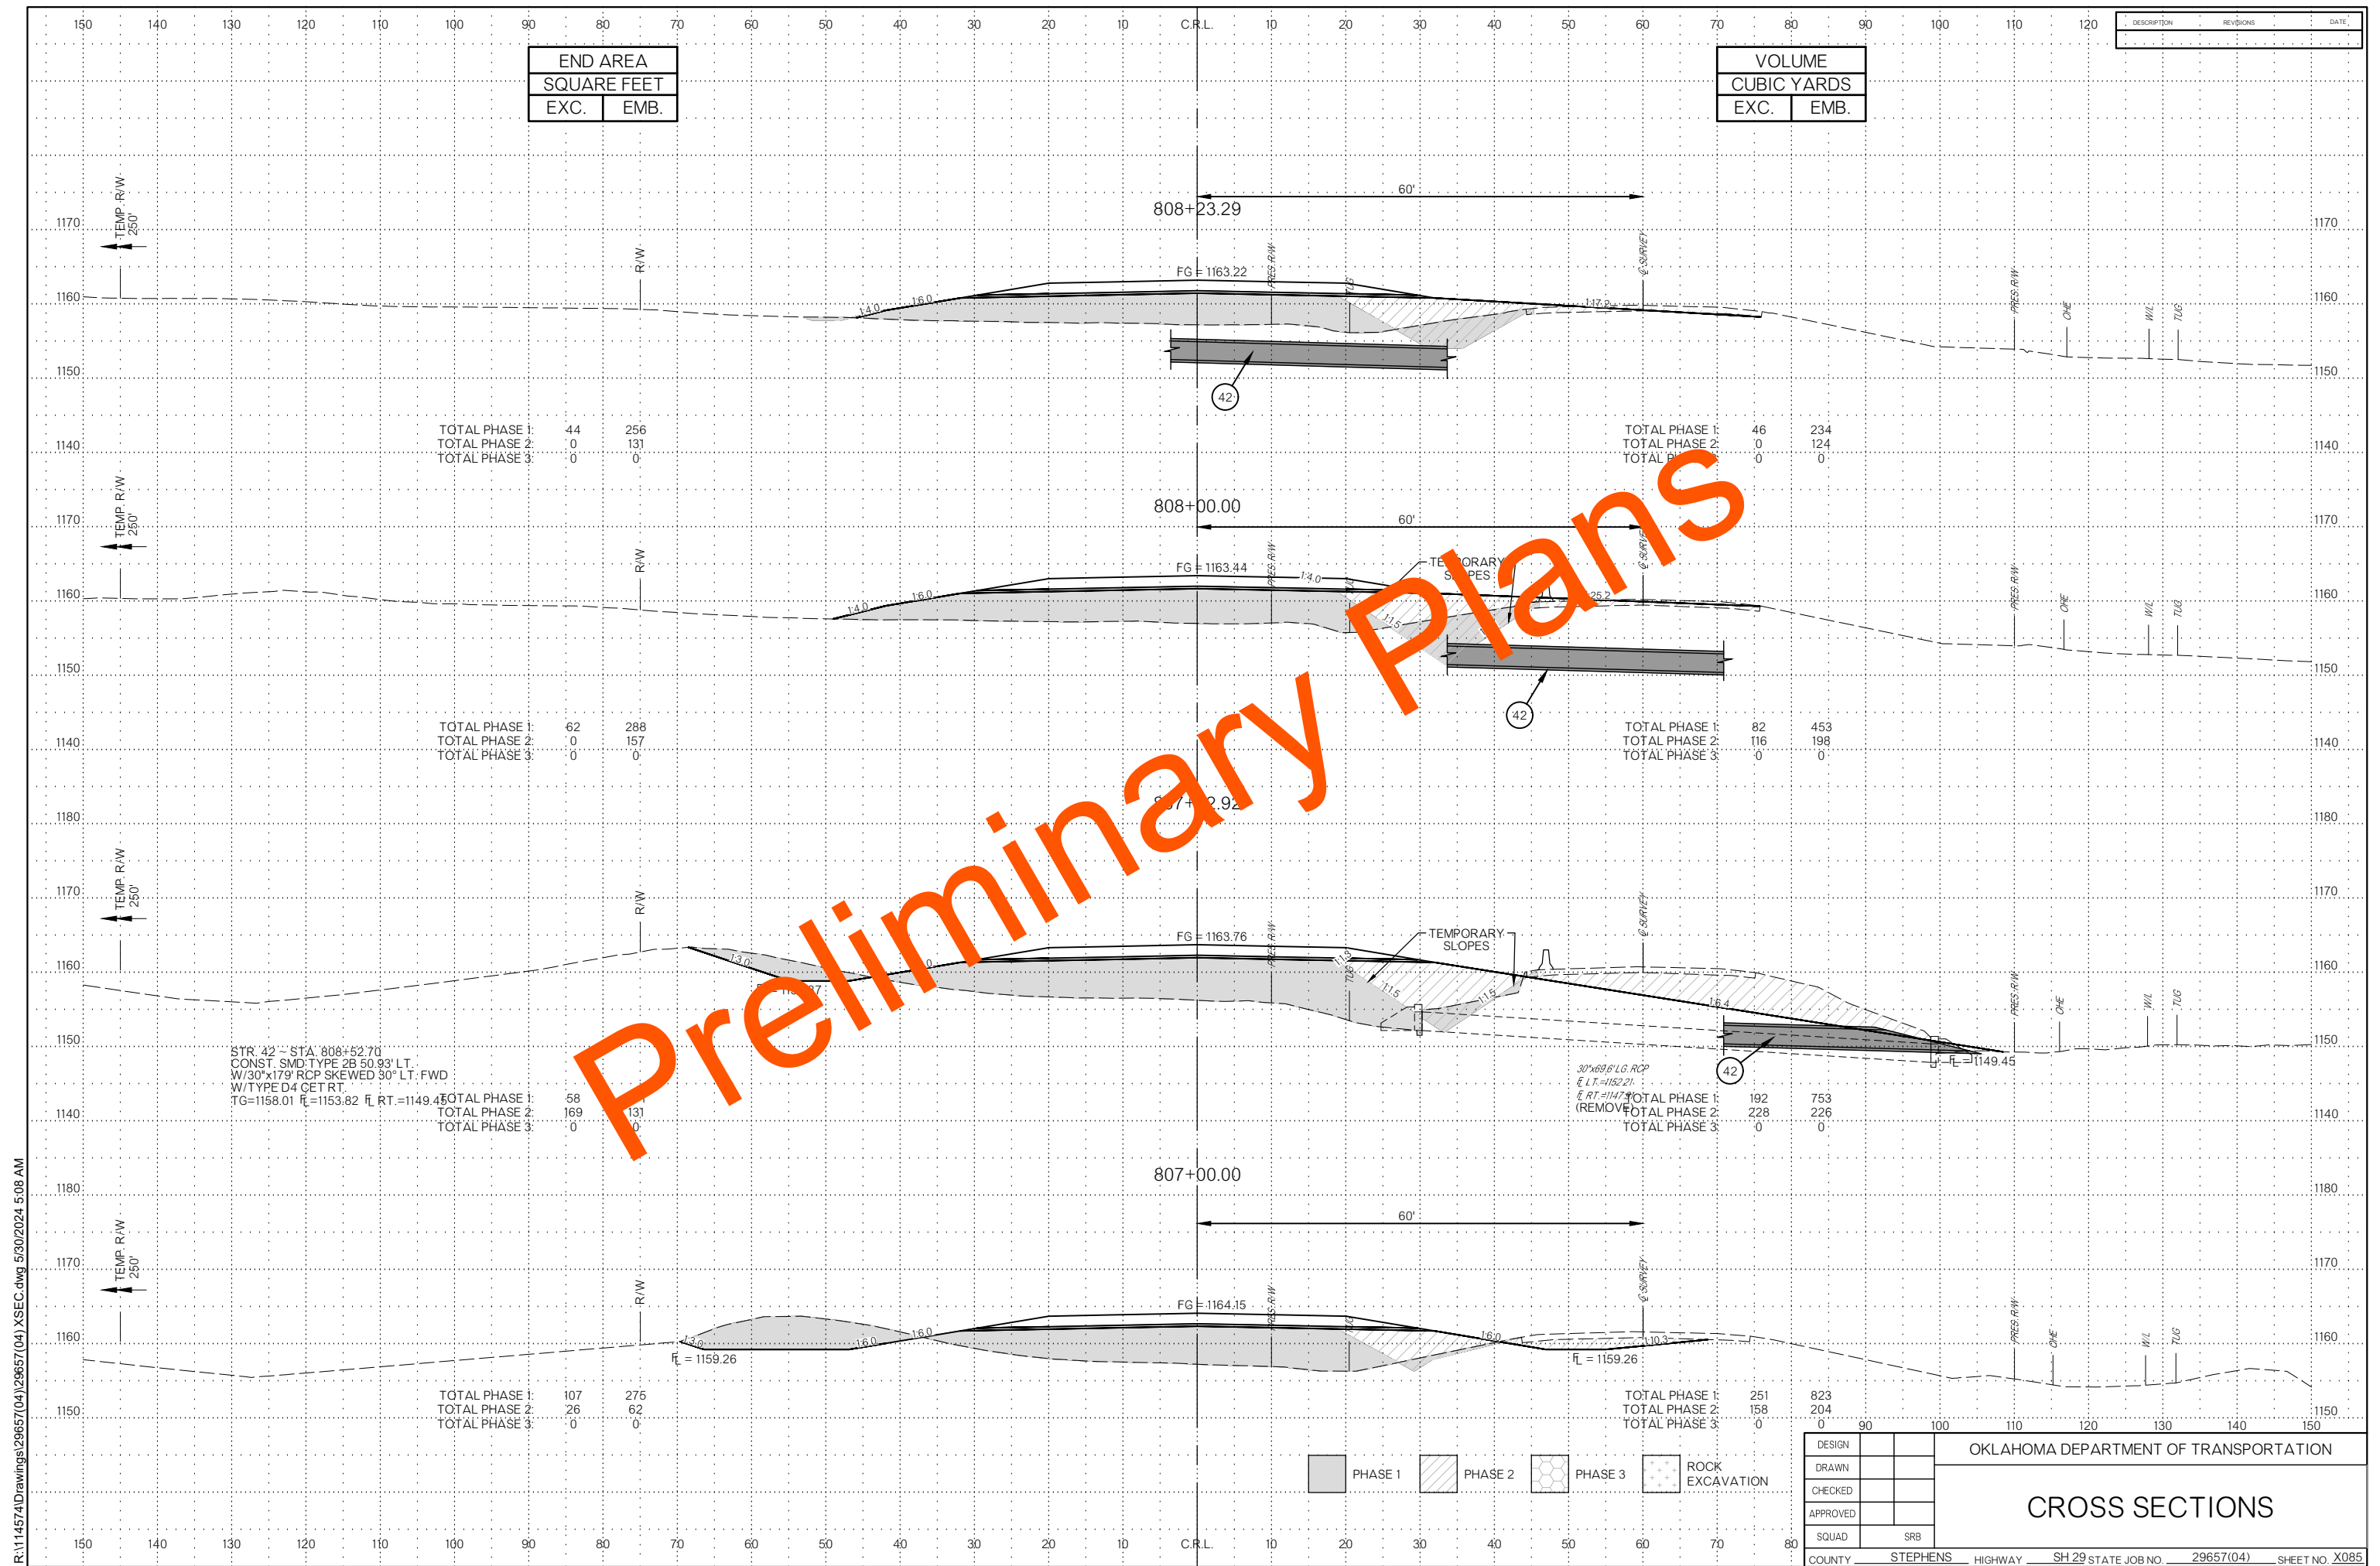

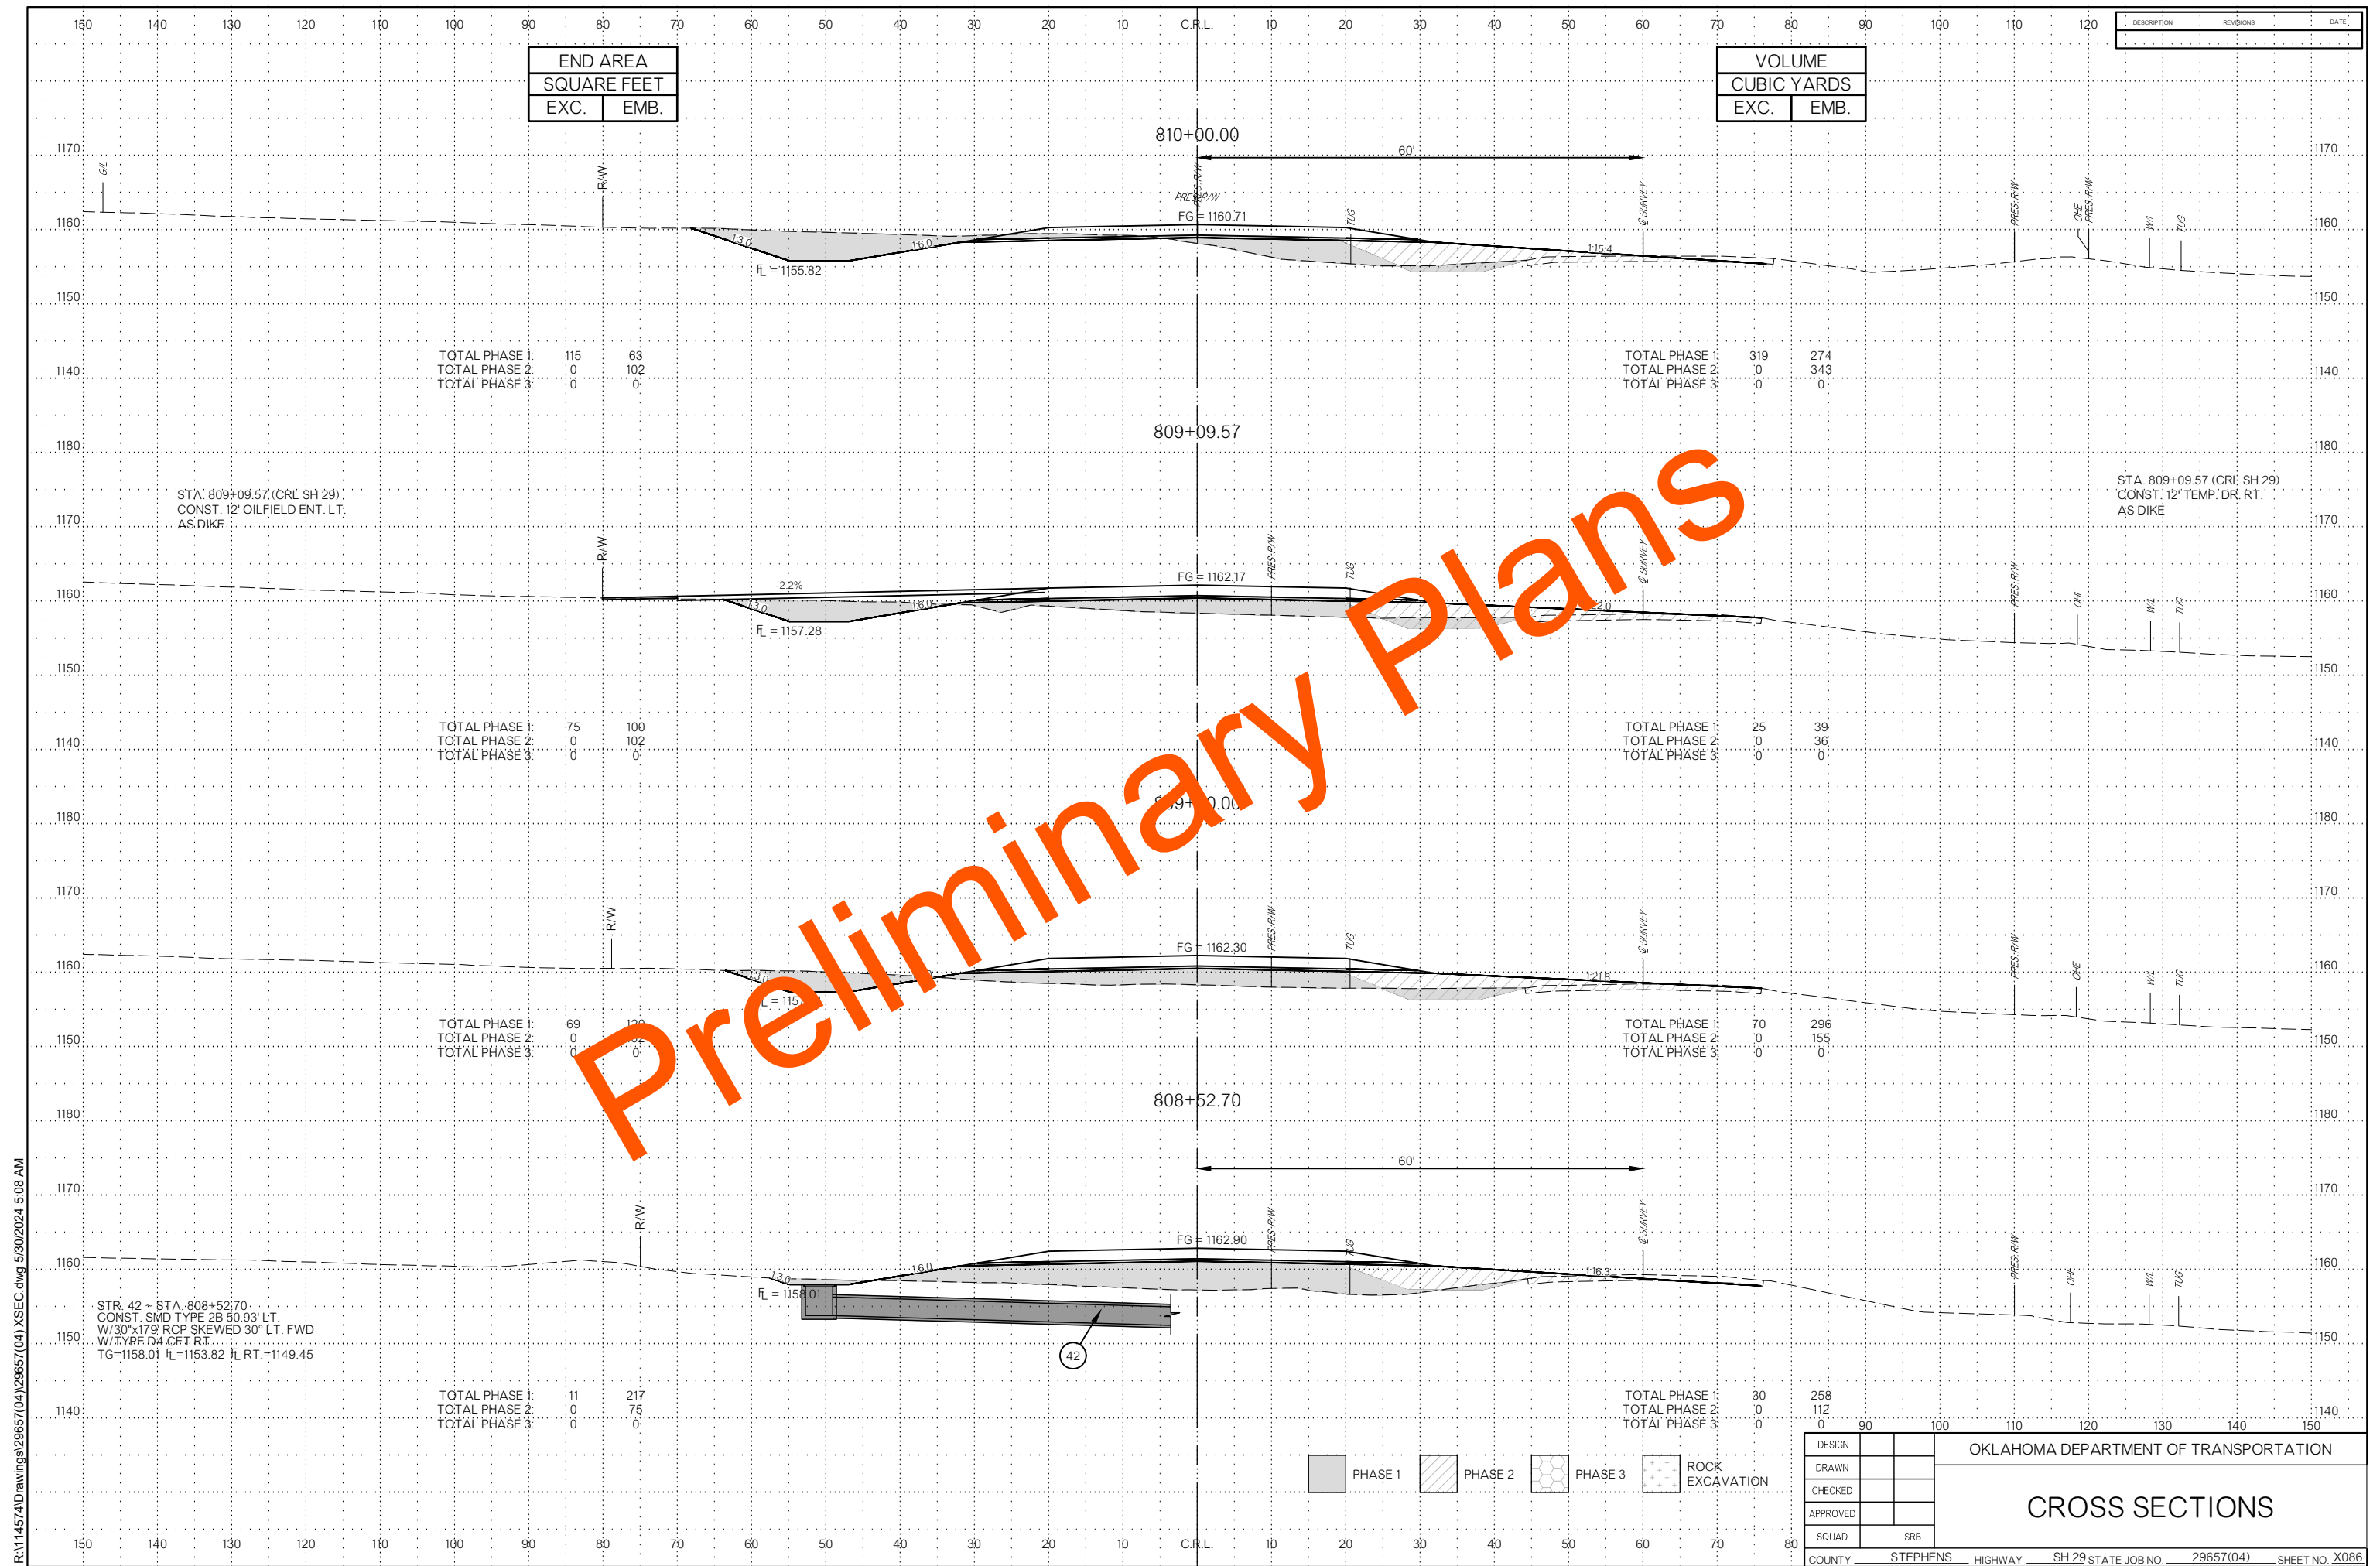

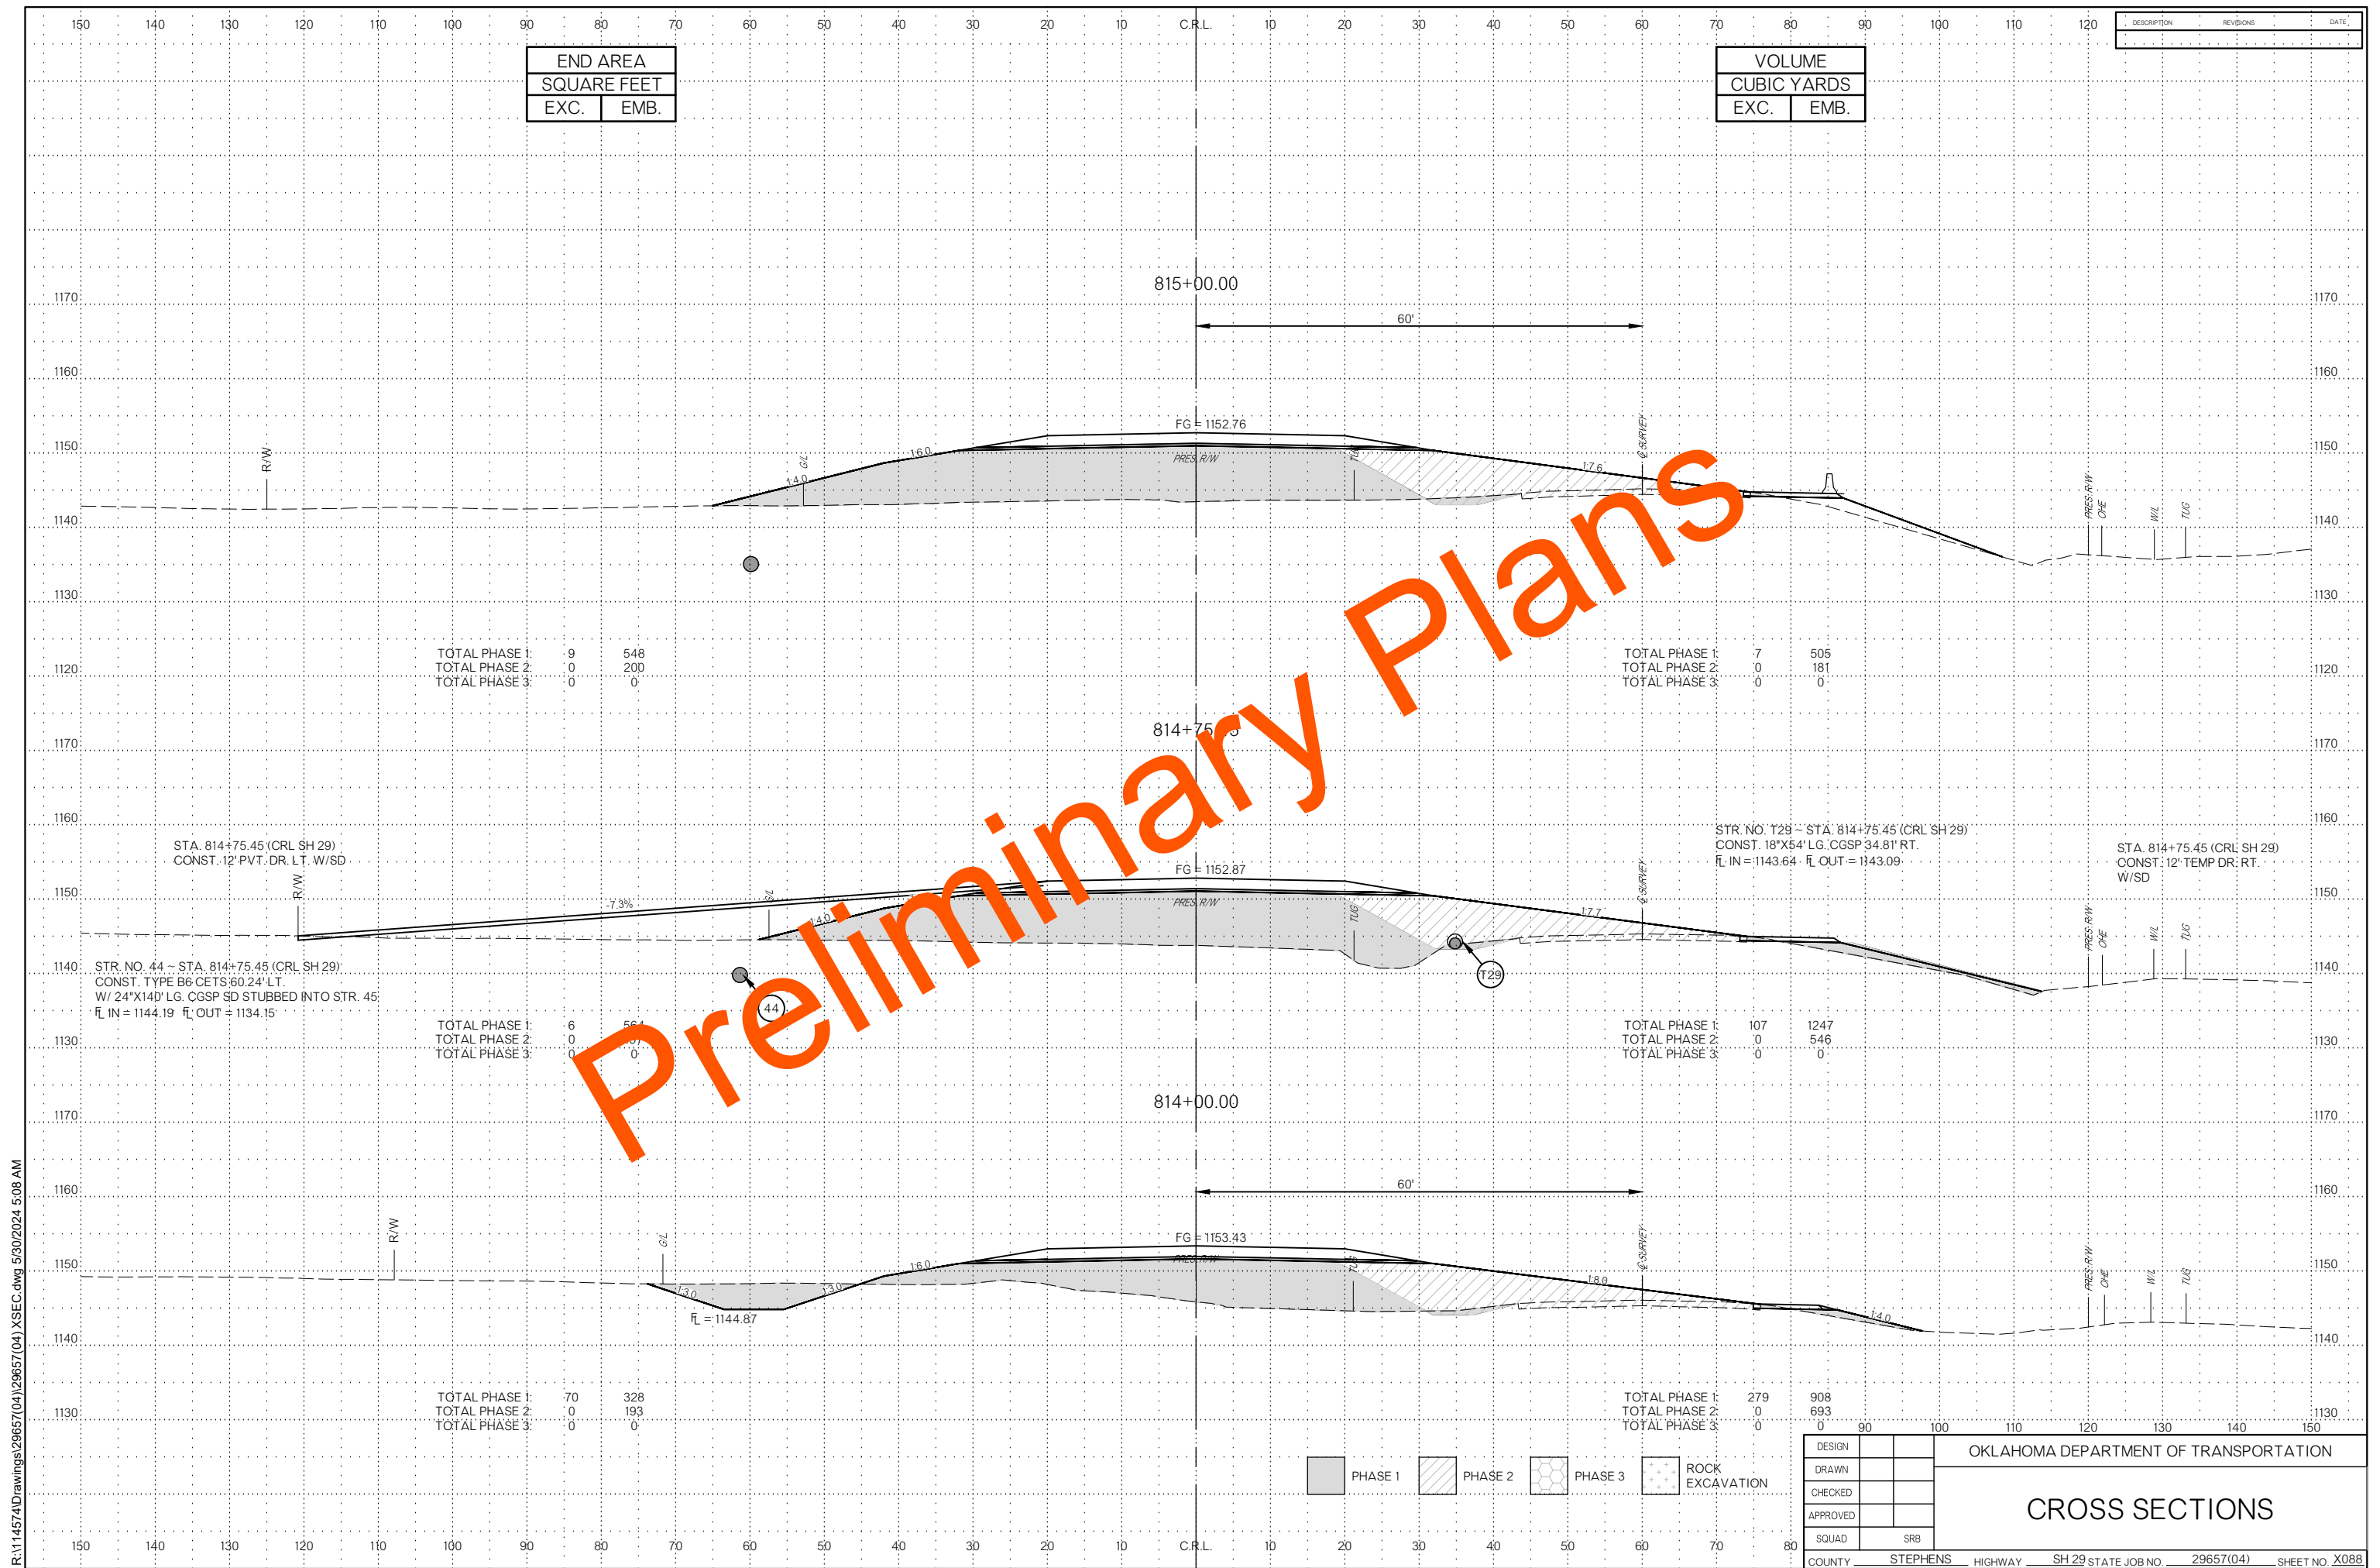

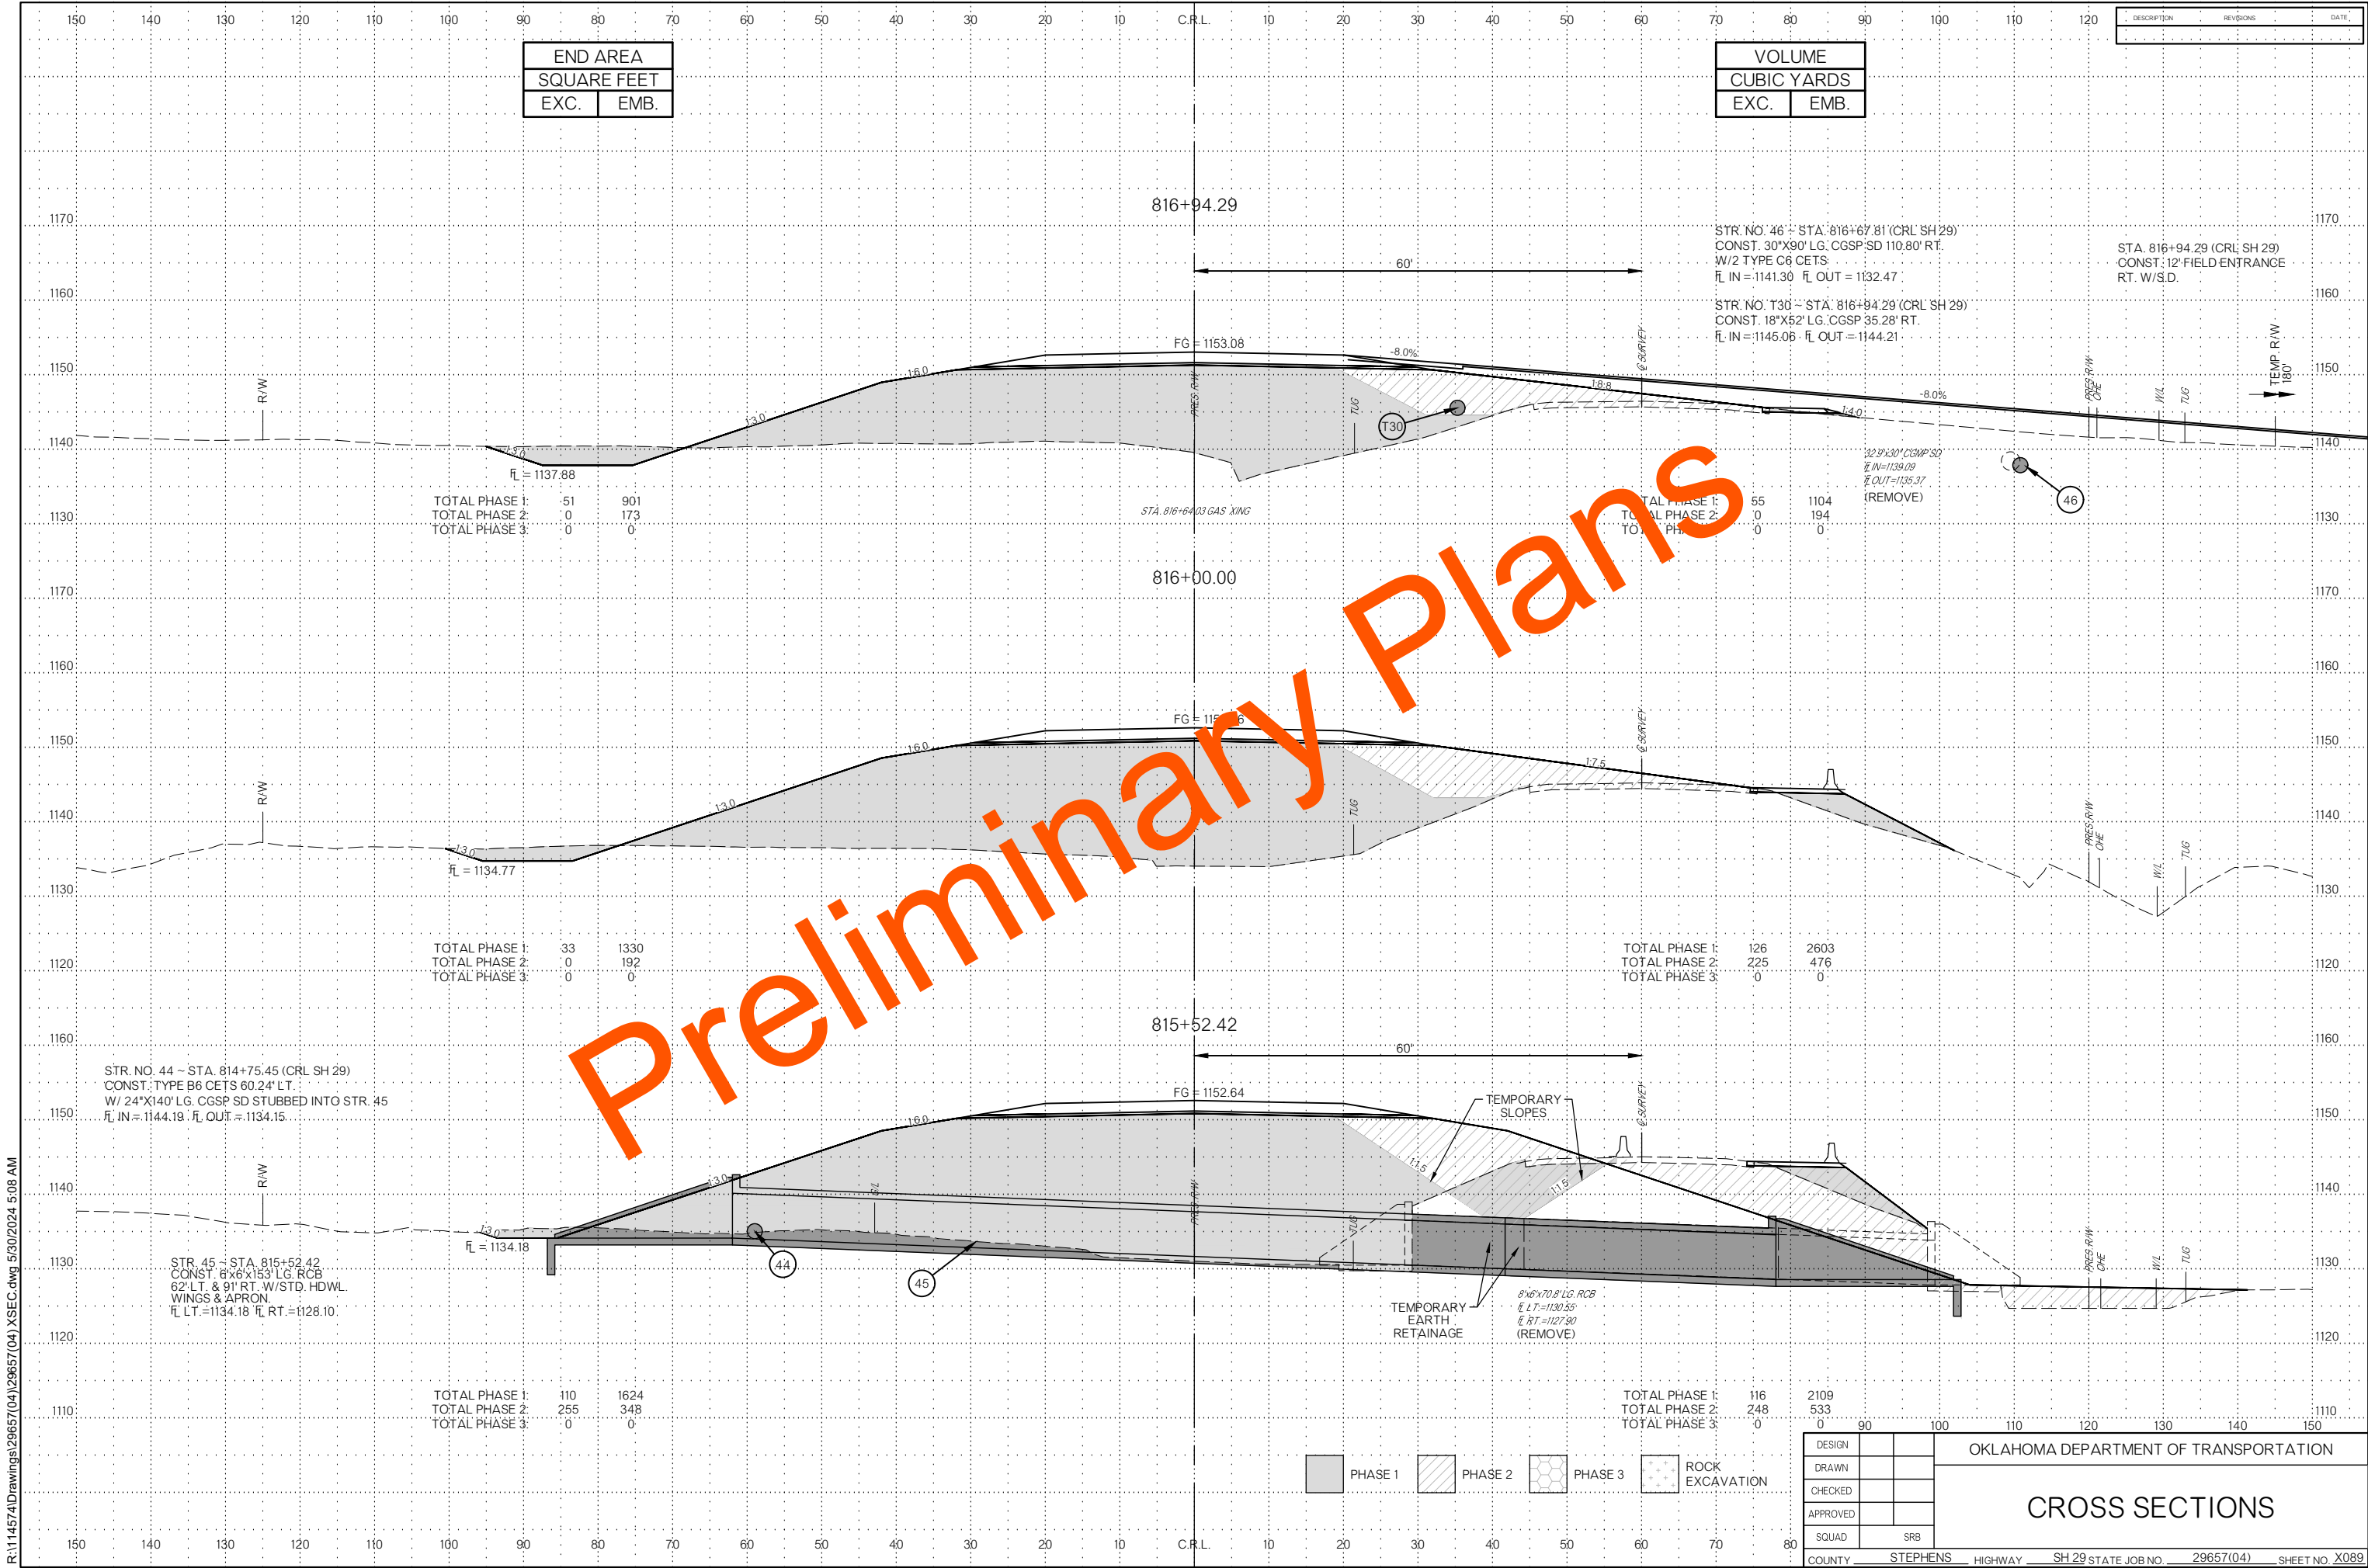

END AREA	
SQUARE FEET	
EXC.	EMB.

VOLUME	
CUBIC YARDS	
EXC.	EMB.

DESCRIPTION	REVISIONS	DATE
-------------	-----------	------

TOTAL PHASE 1:	51	901
TOTAL PHASE 2:	0	173
TOTAL PHASE 3:	0	0

TOTAL PHASE 1:	55	1104
TOTAL PHASE 2:	0	194
TOTAL PHASE 3:	0	0

TOTAL PHASE 1:	33	1330
TOTAL PHASE 2:	0	192
TOTAL PHASE 3:	0	0


TOTAL PHASE 1:	126	2603
TOTAL PHASE 2:	225	476
TOTAL PHASE 3:	0	0


TOTAL PHASE 1:	110	1624
TOTAL PHASE 2:	255	348
TOTAL PHASE 3:	0	0


TOTAL PHASE 1:	116	2109
TOTAL PHASE 2:	248	533
TOTAL PHASE 3:	0	100


PHASE 1	PHASE 2	PHASE 3	ROCK EXCAVATION
---------	---------	---------	-----------------


DESIGN	
DRAWN	
CHECKED	
APPROVED	
SQUAD	SRB

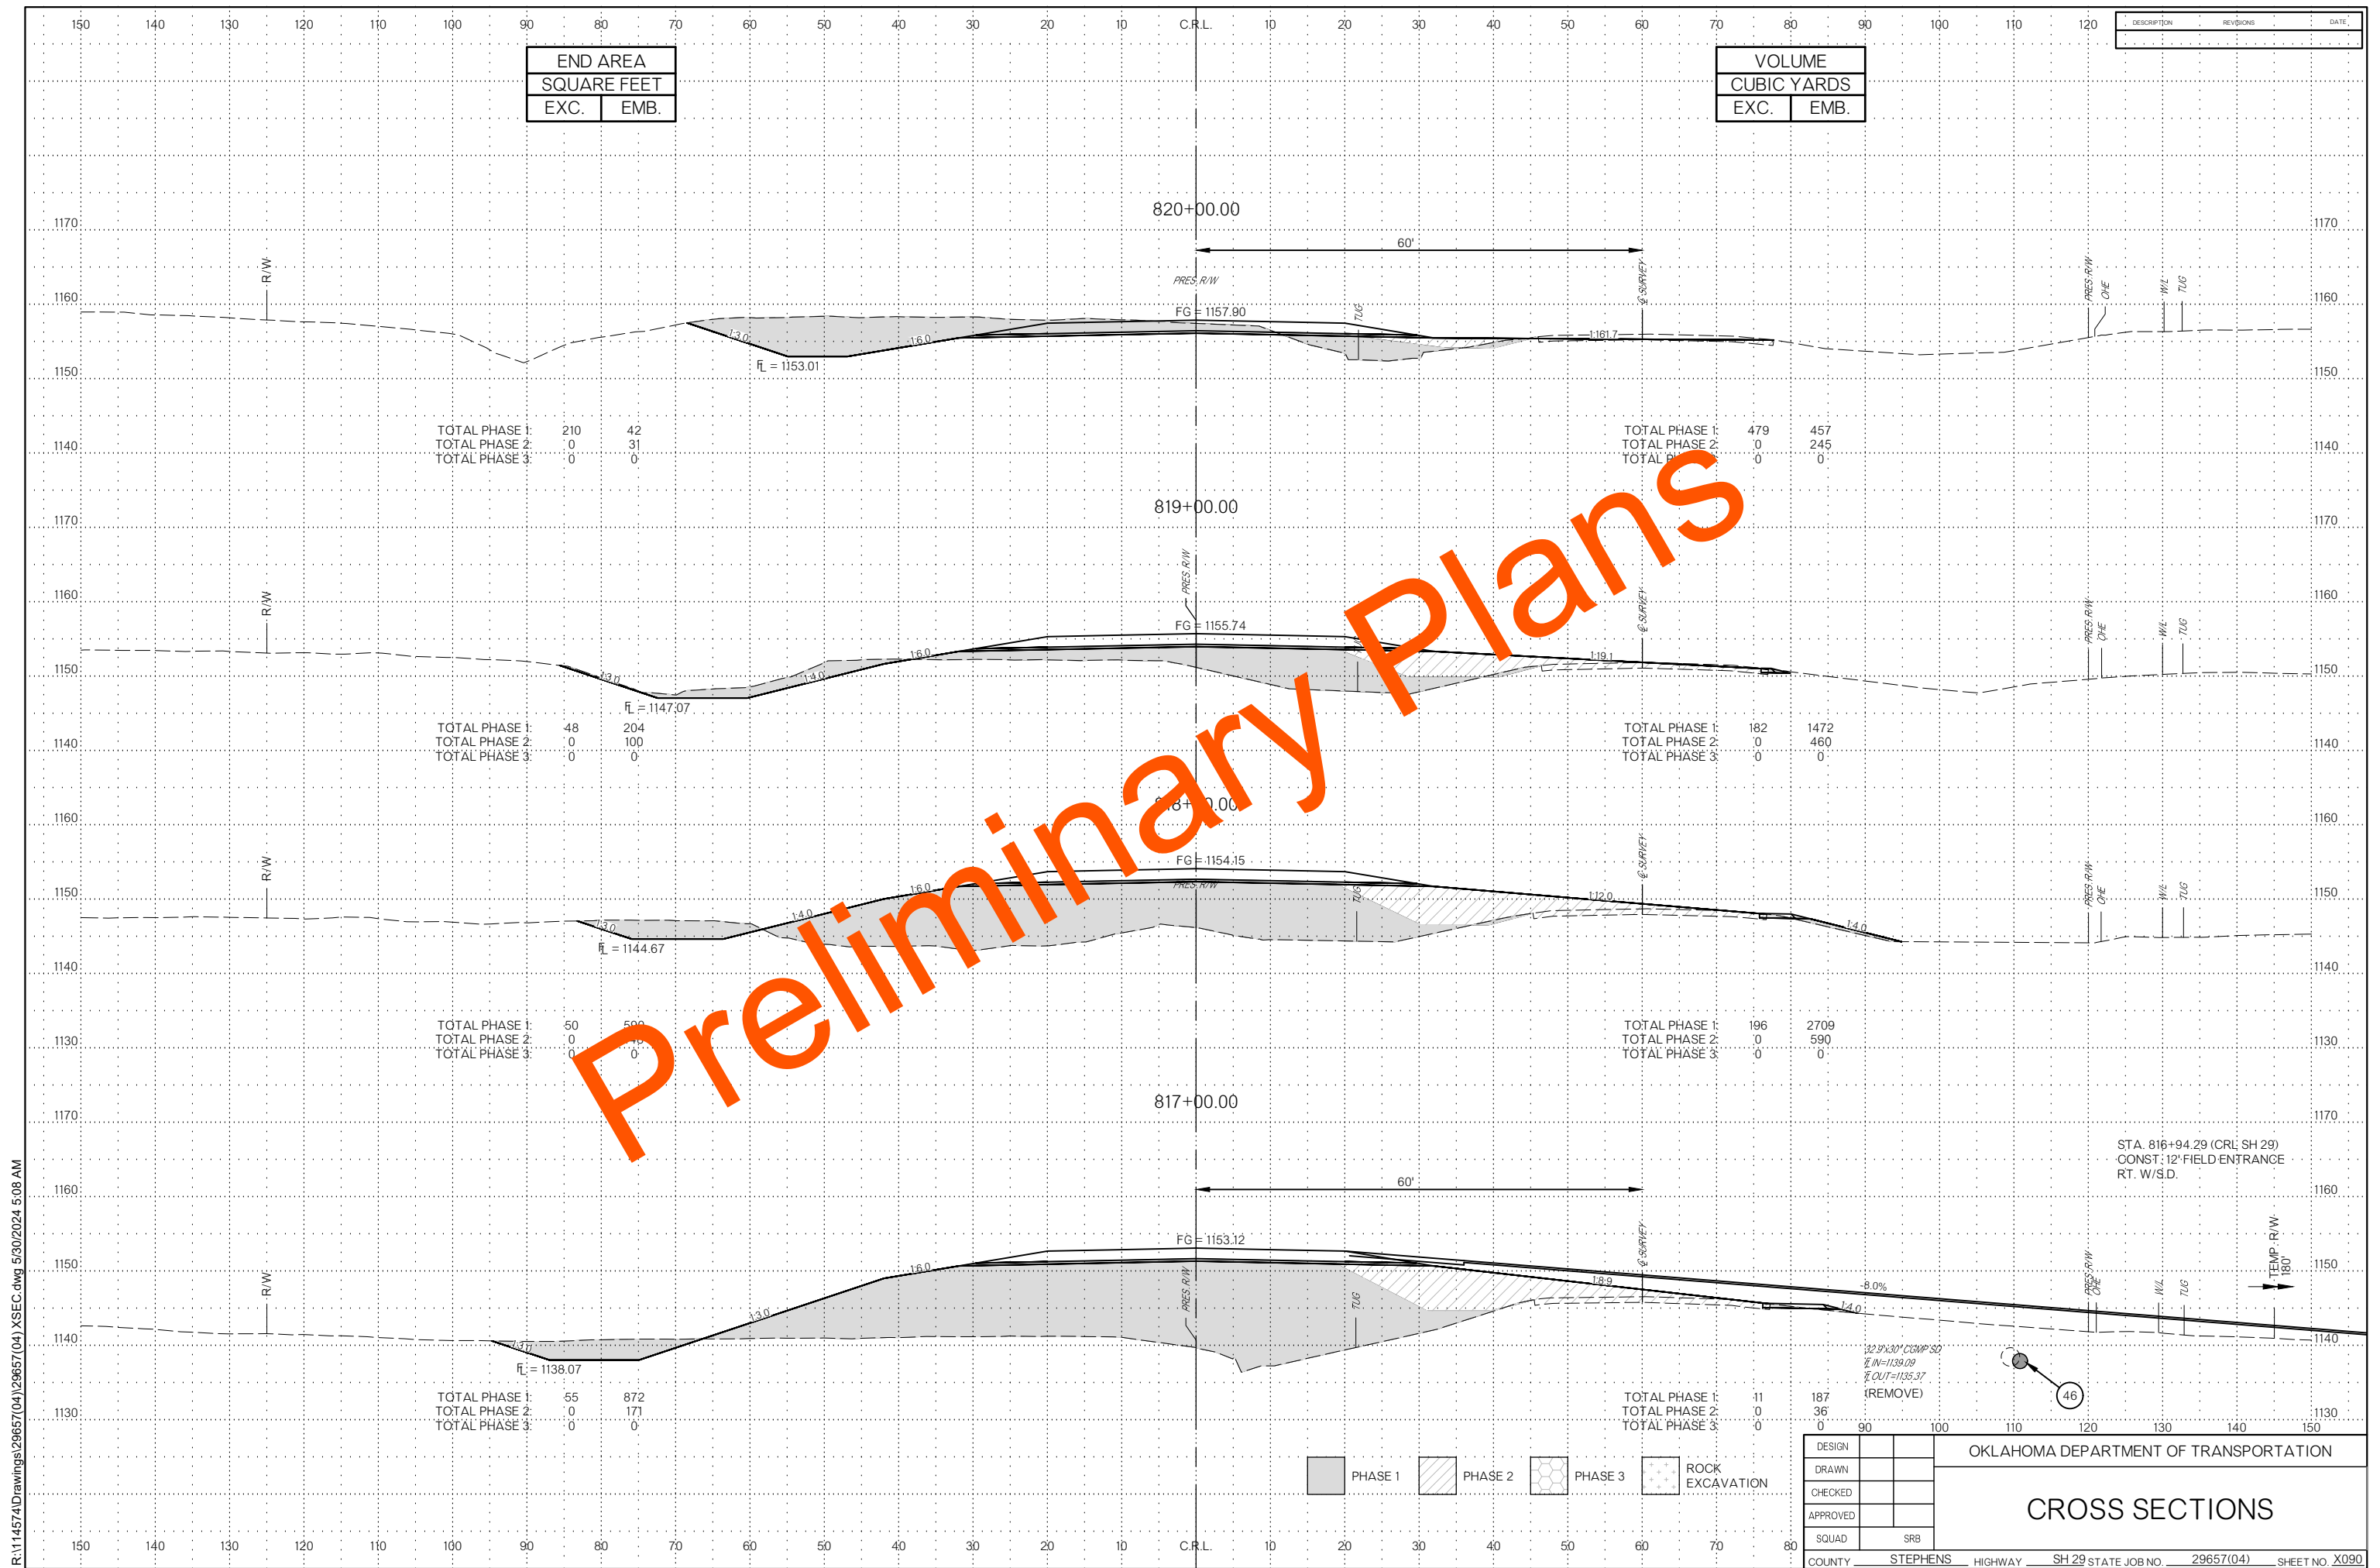


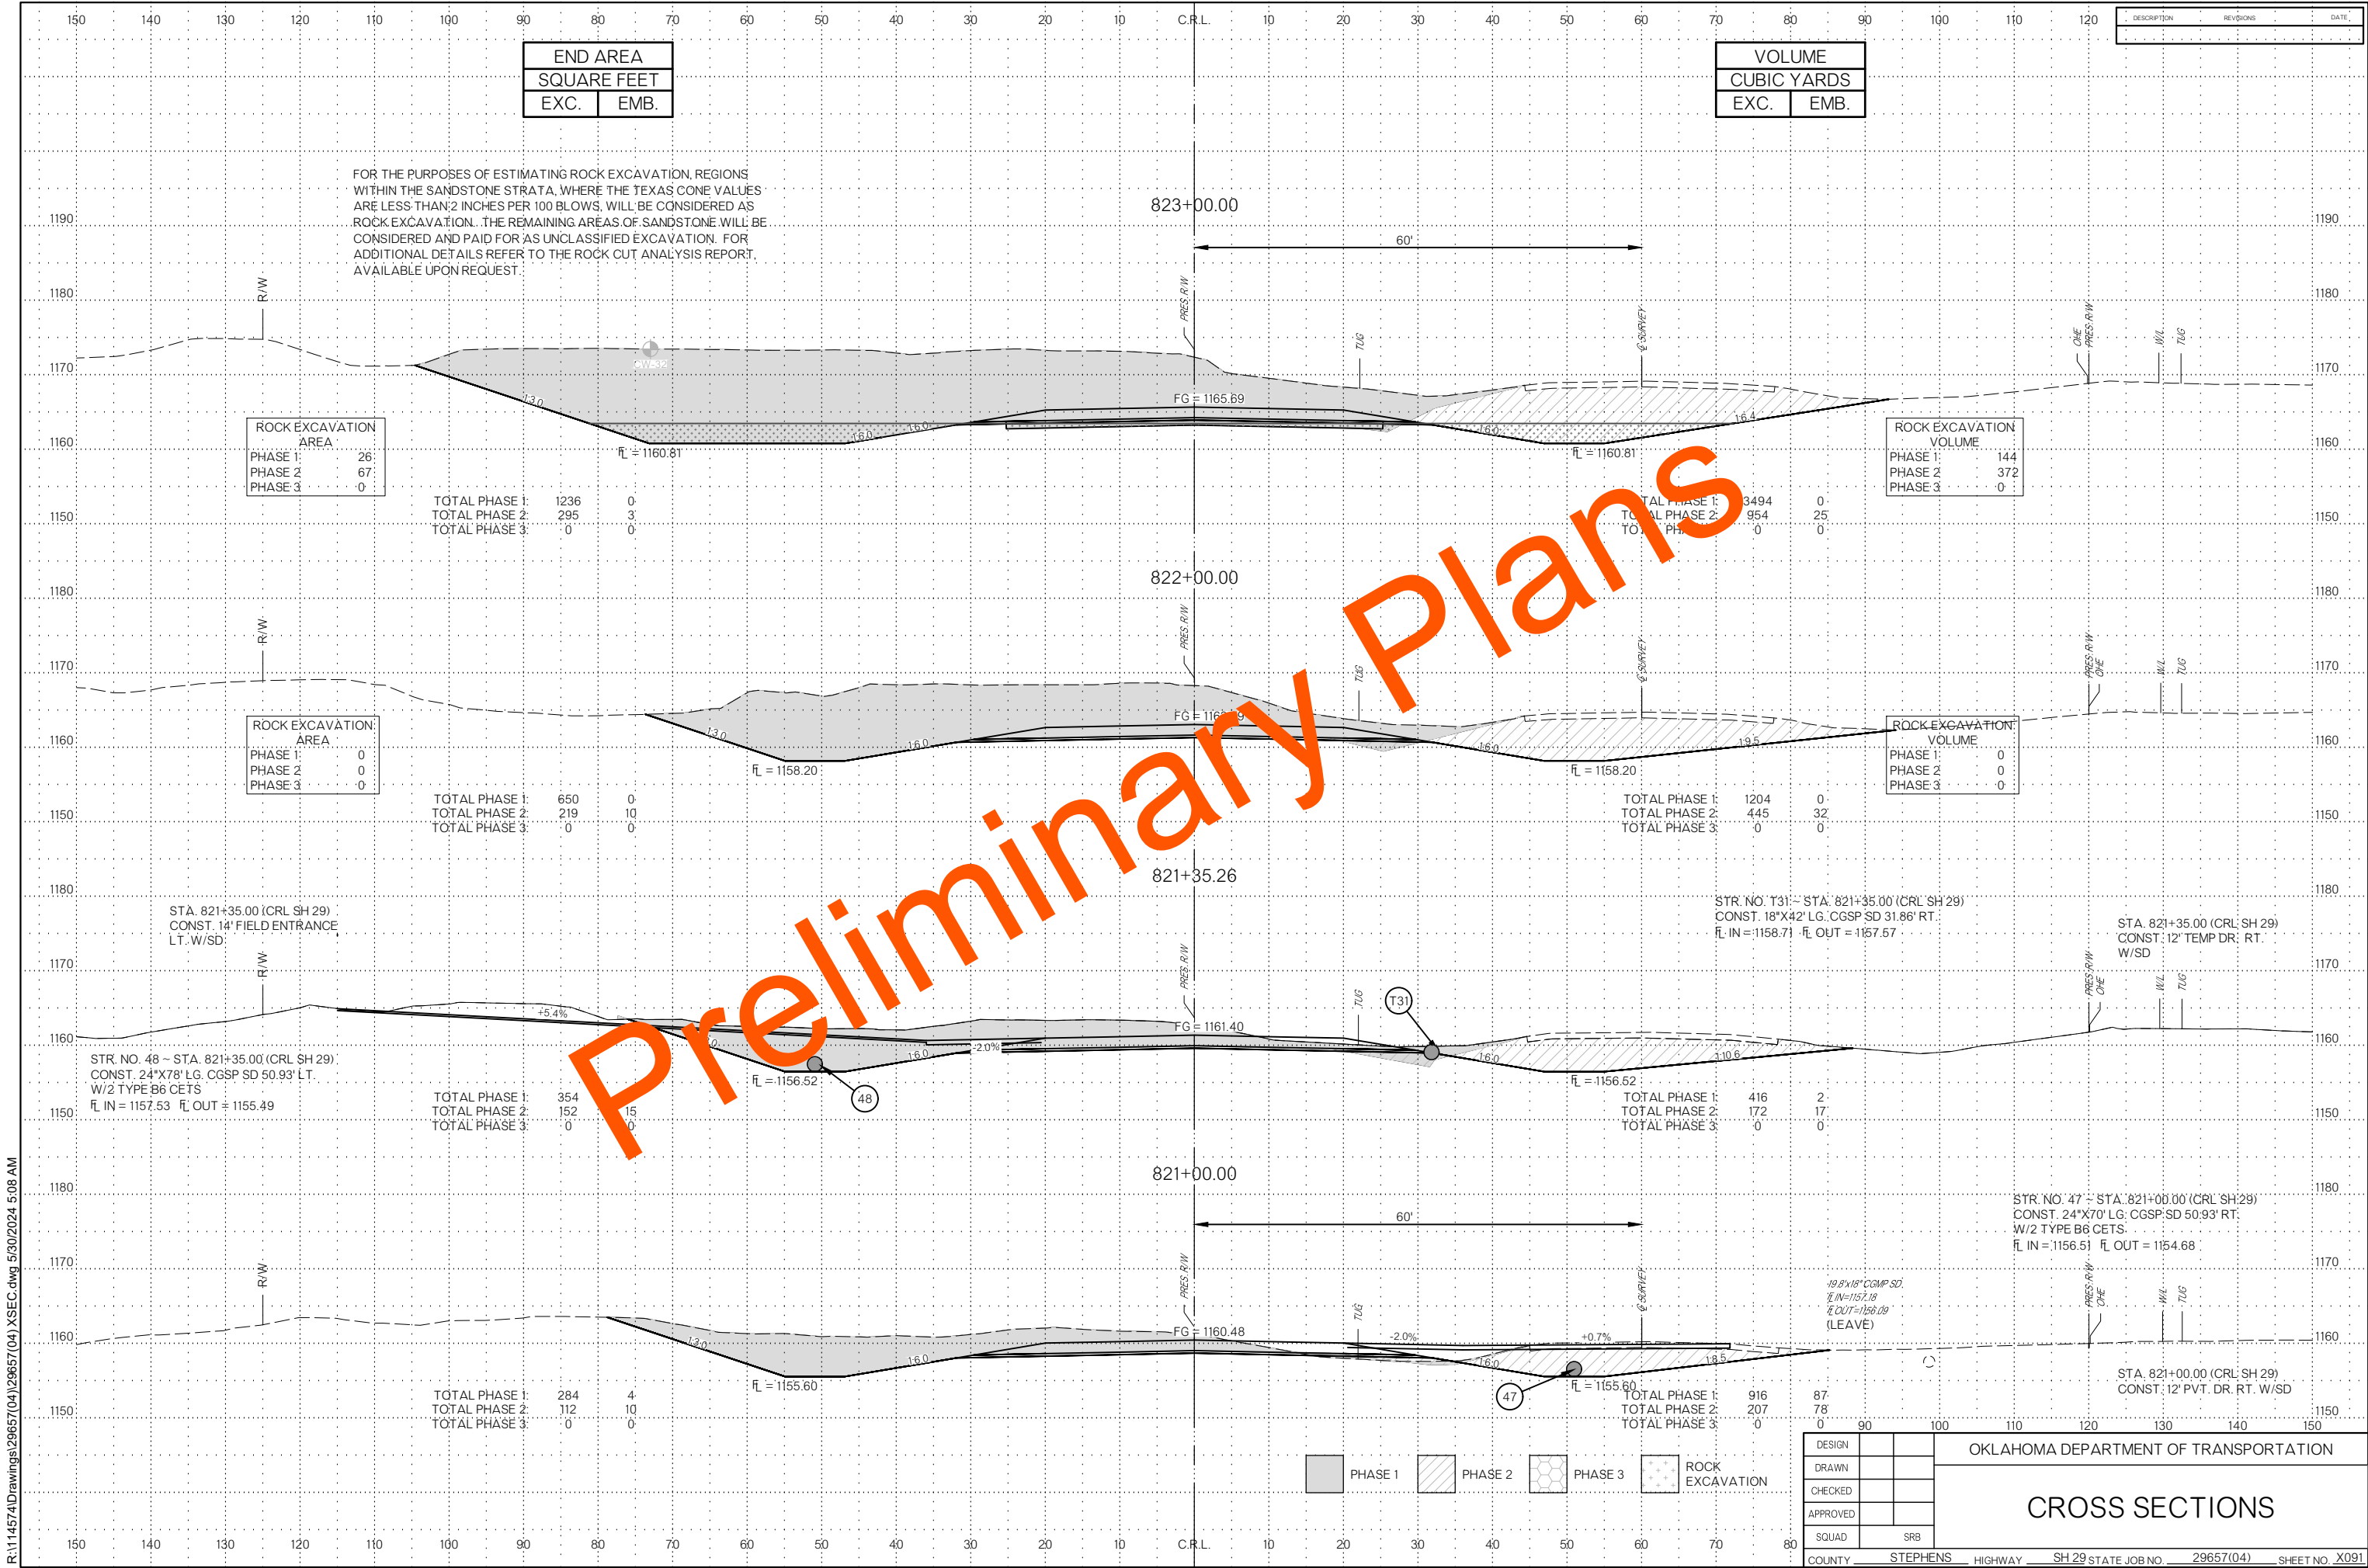


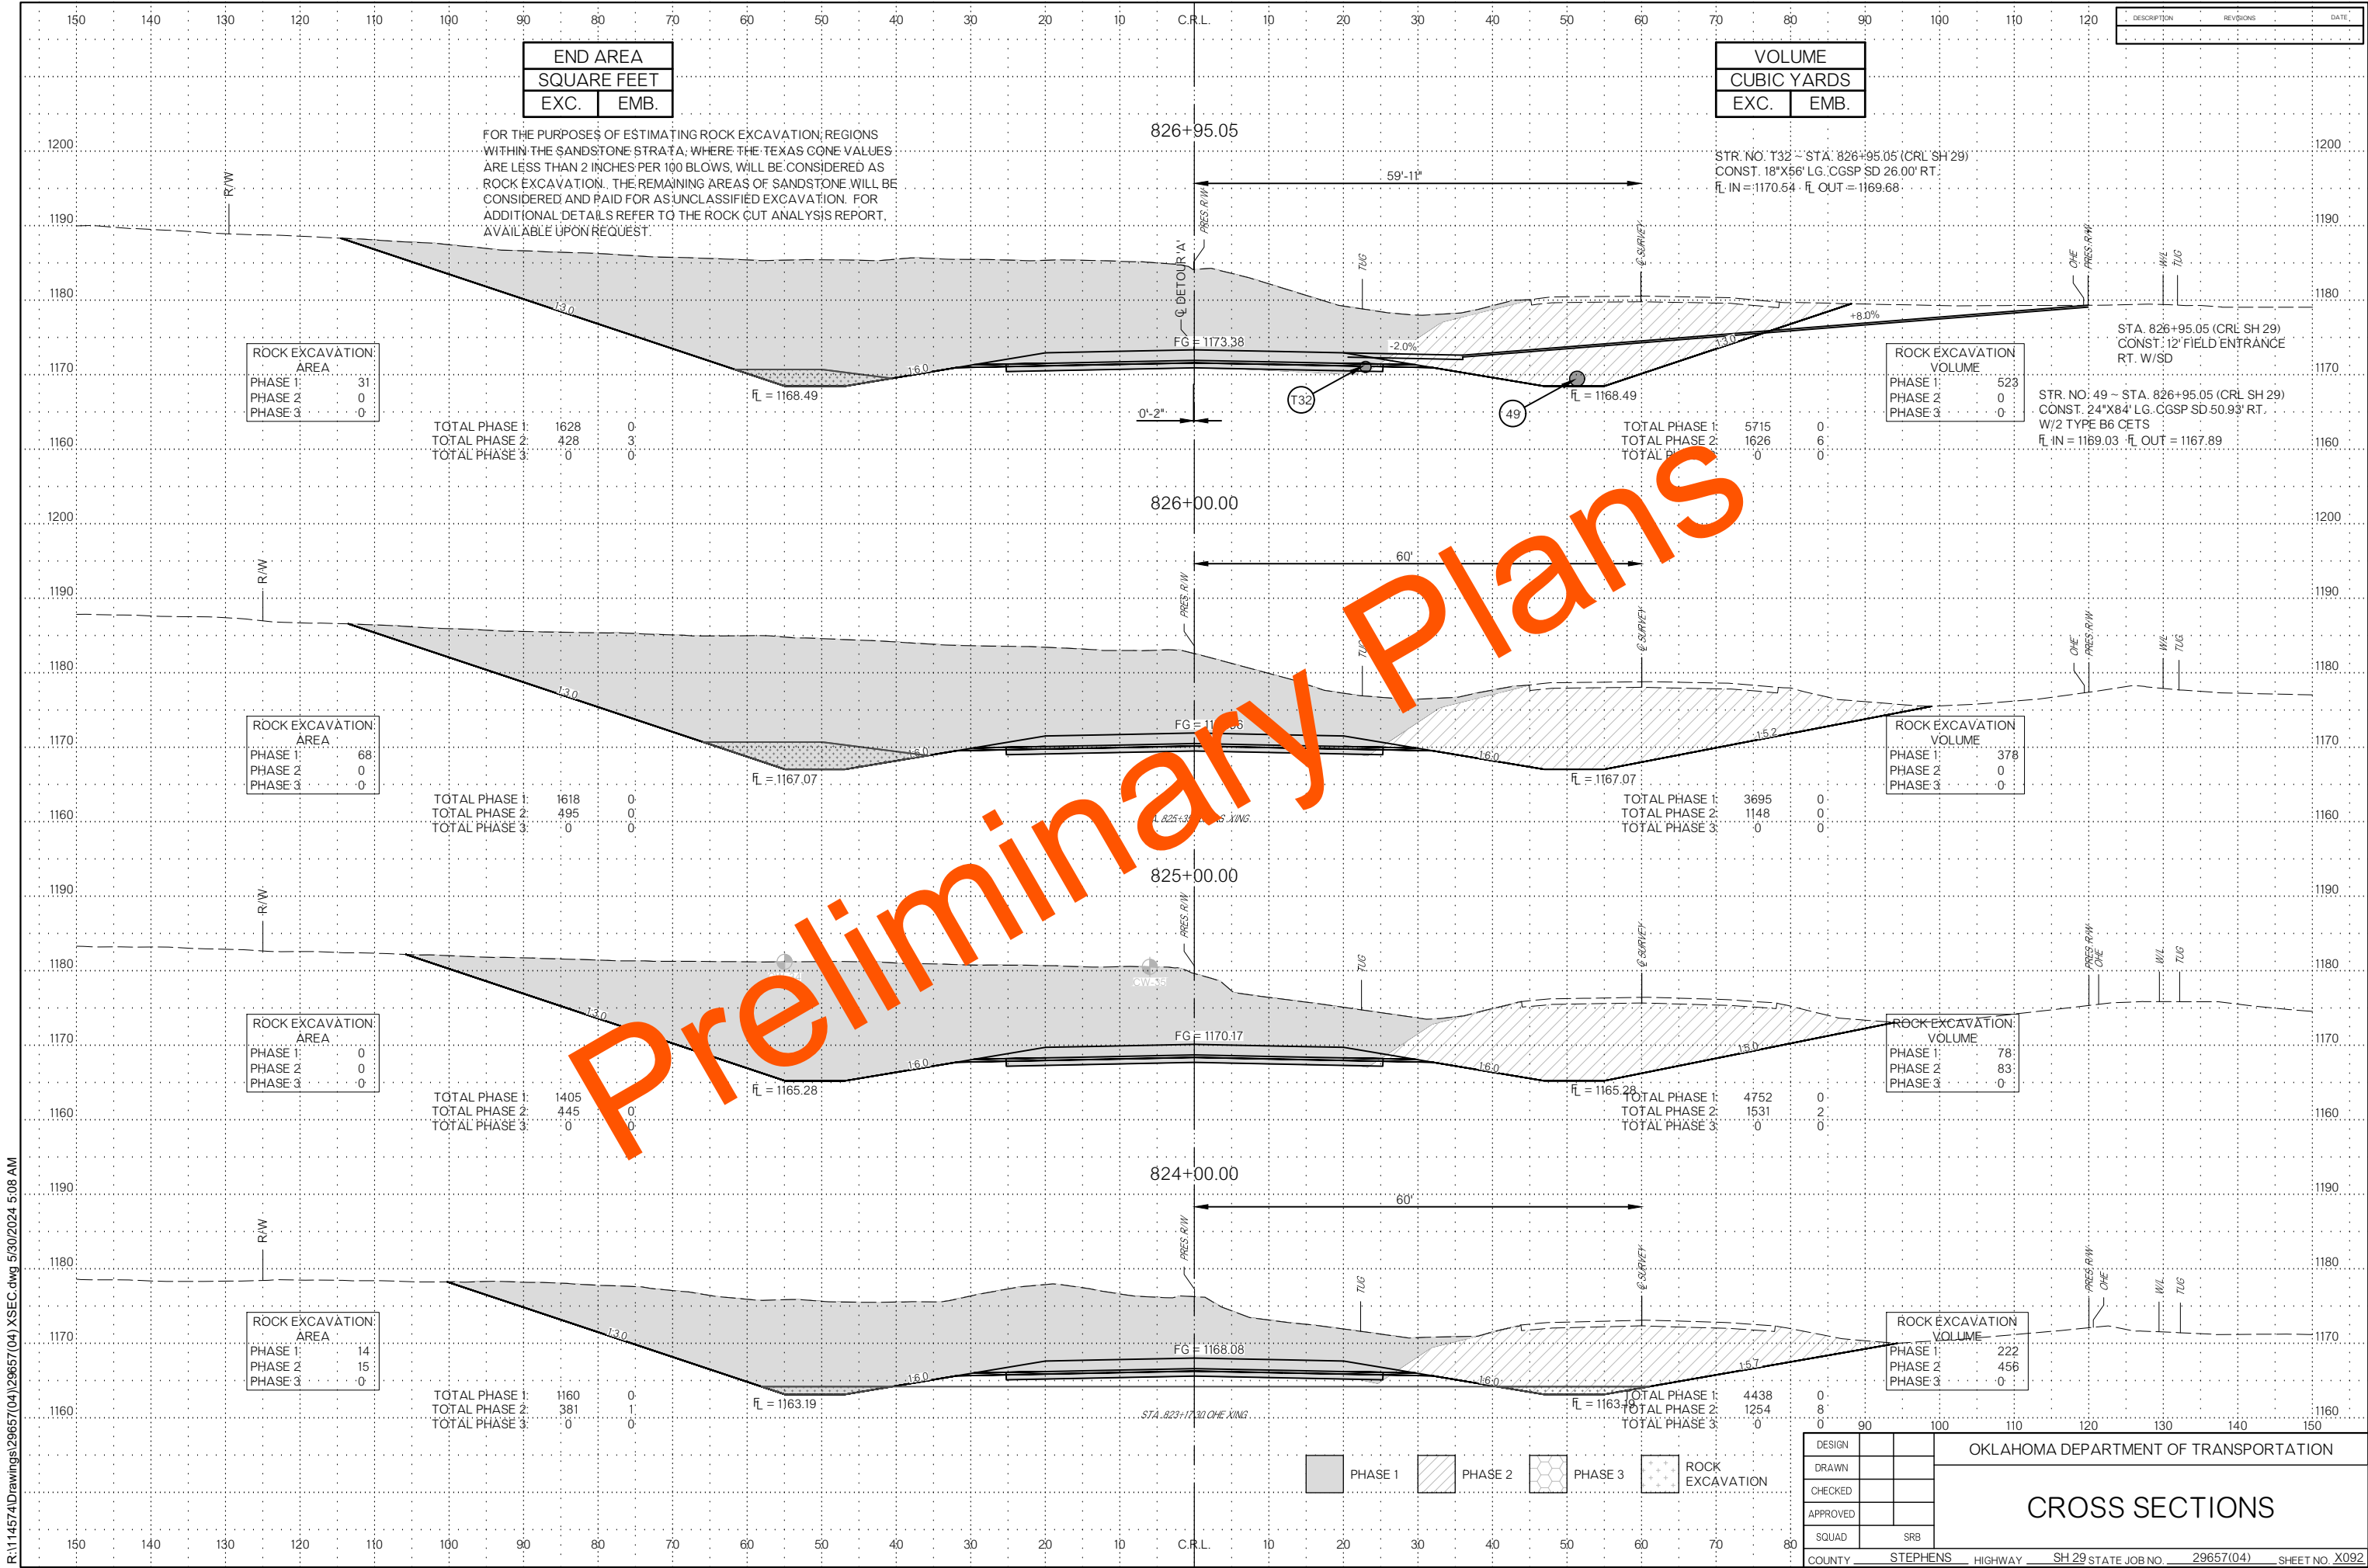

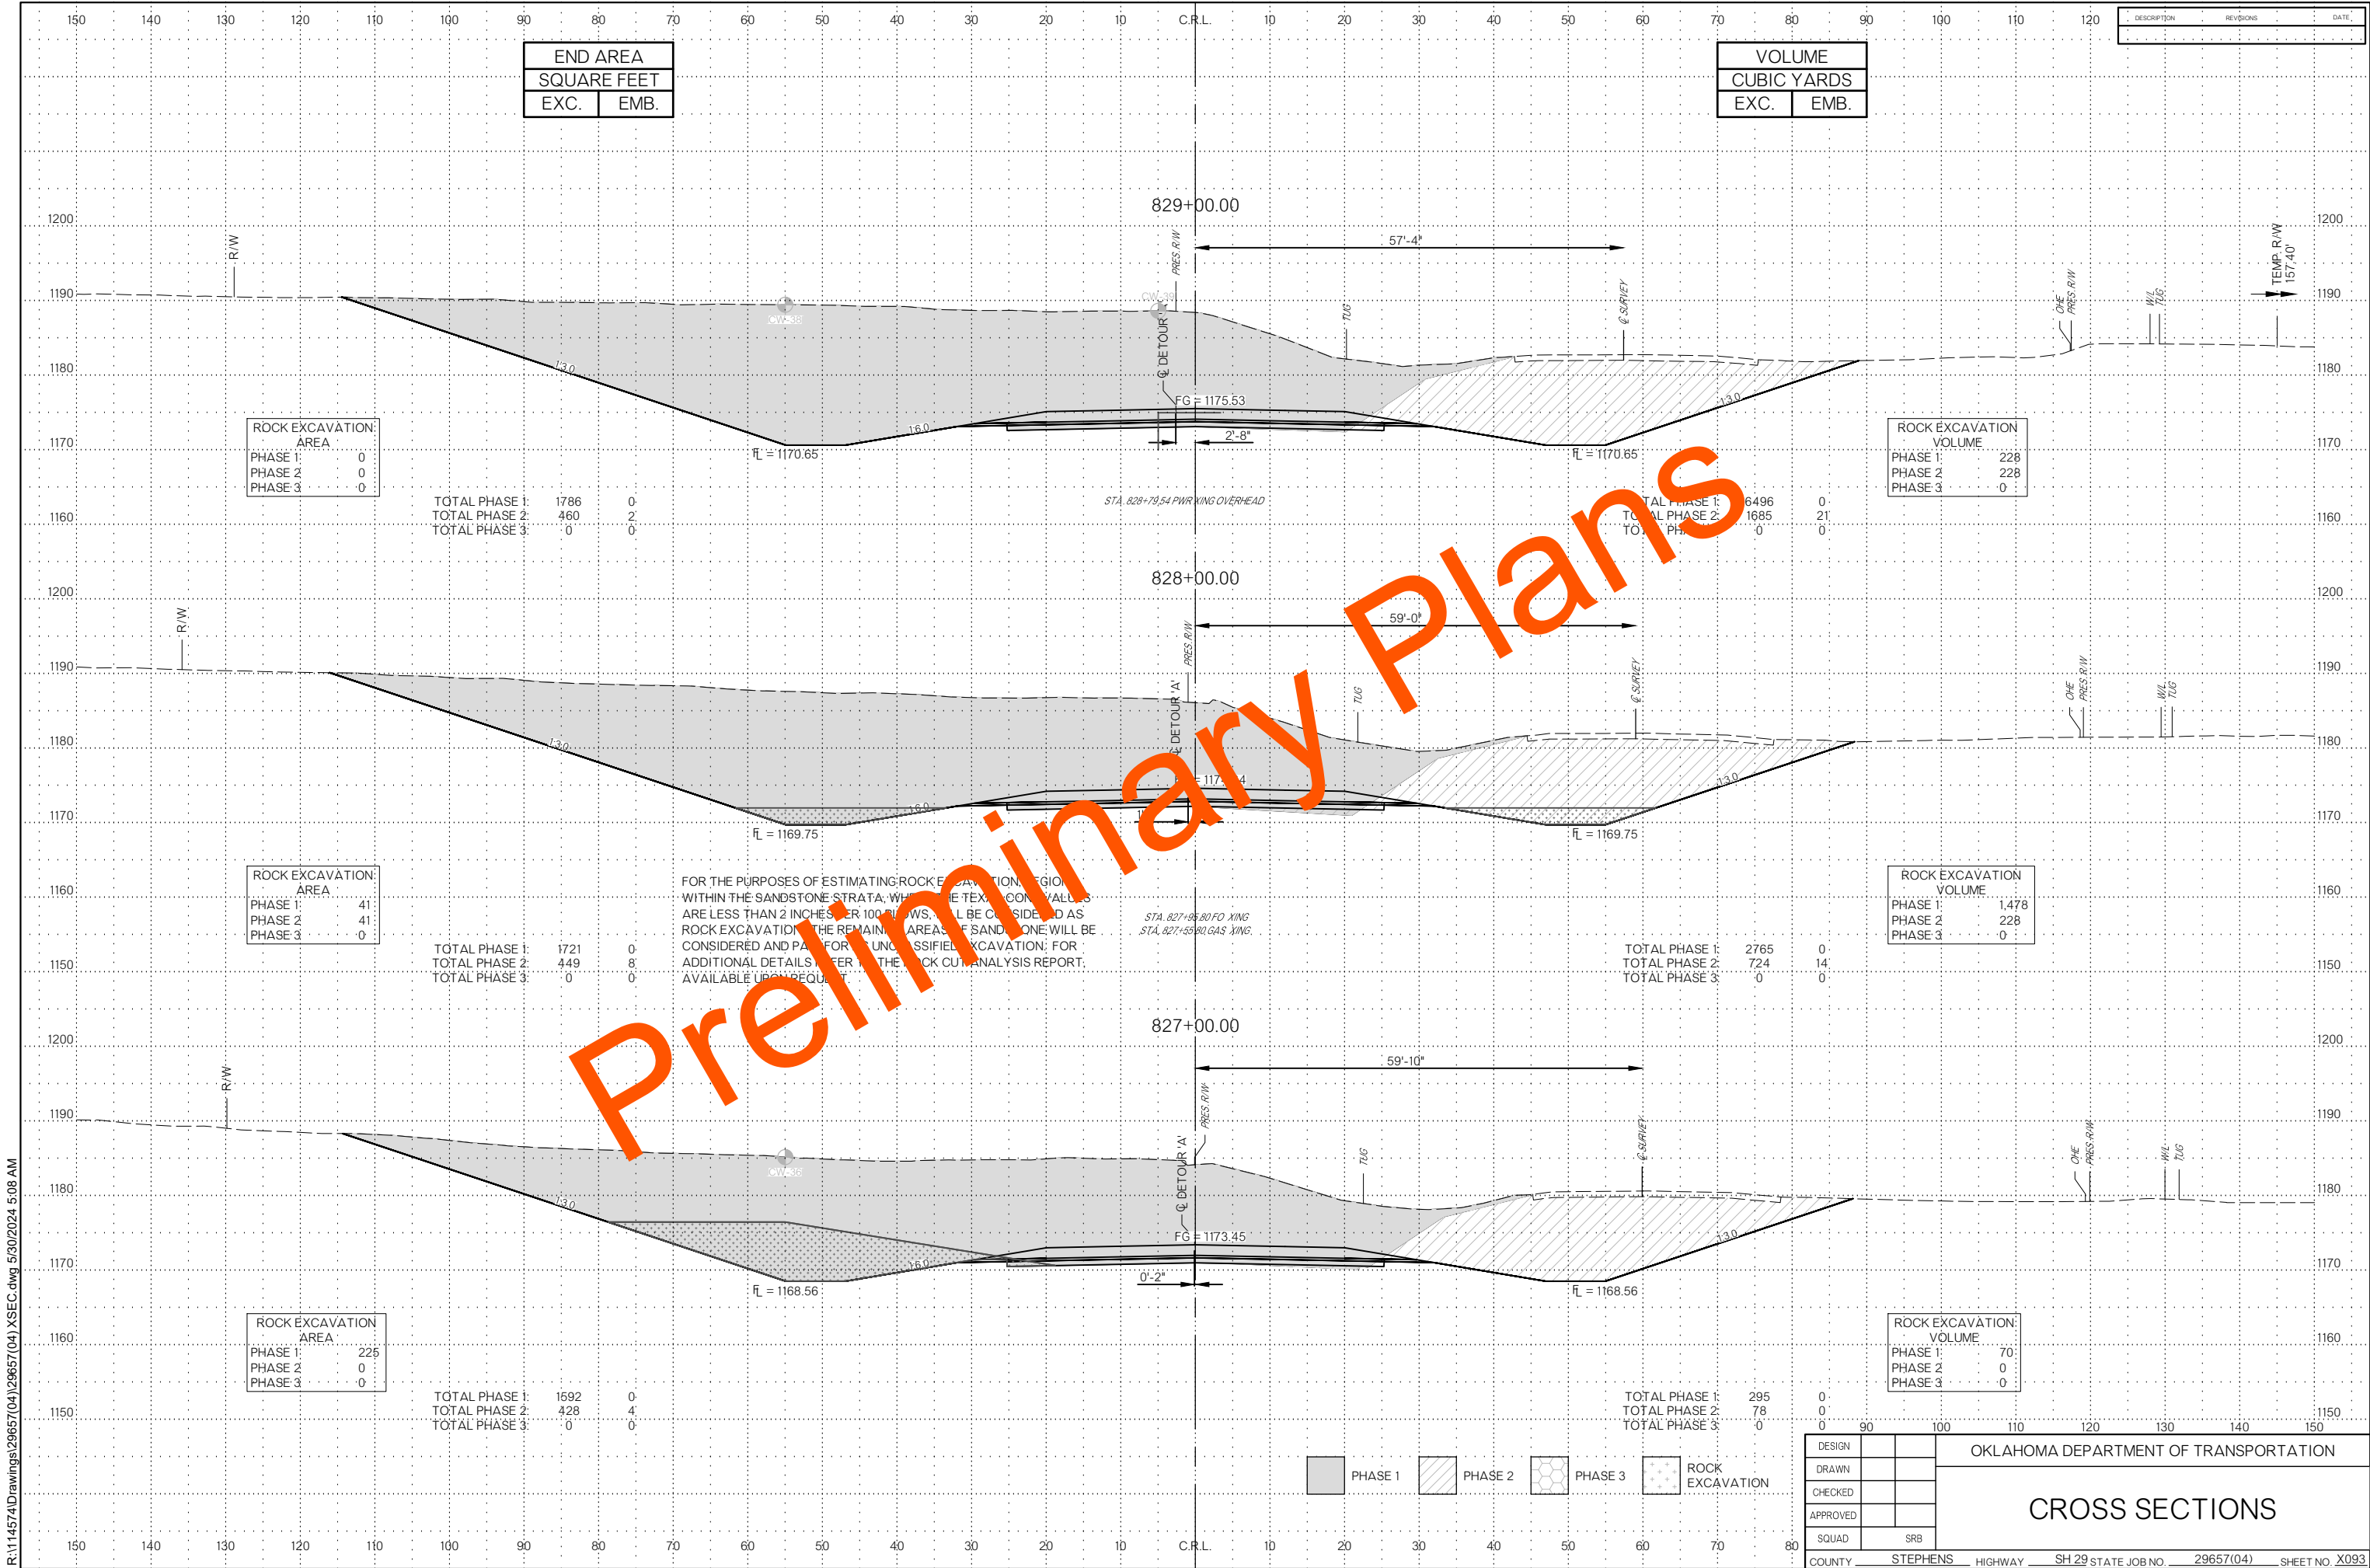


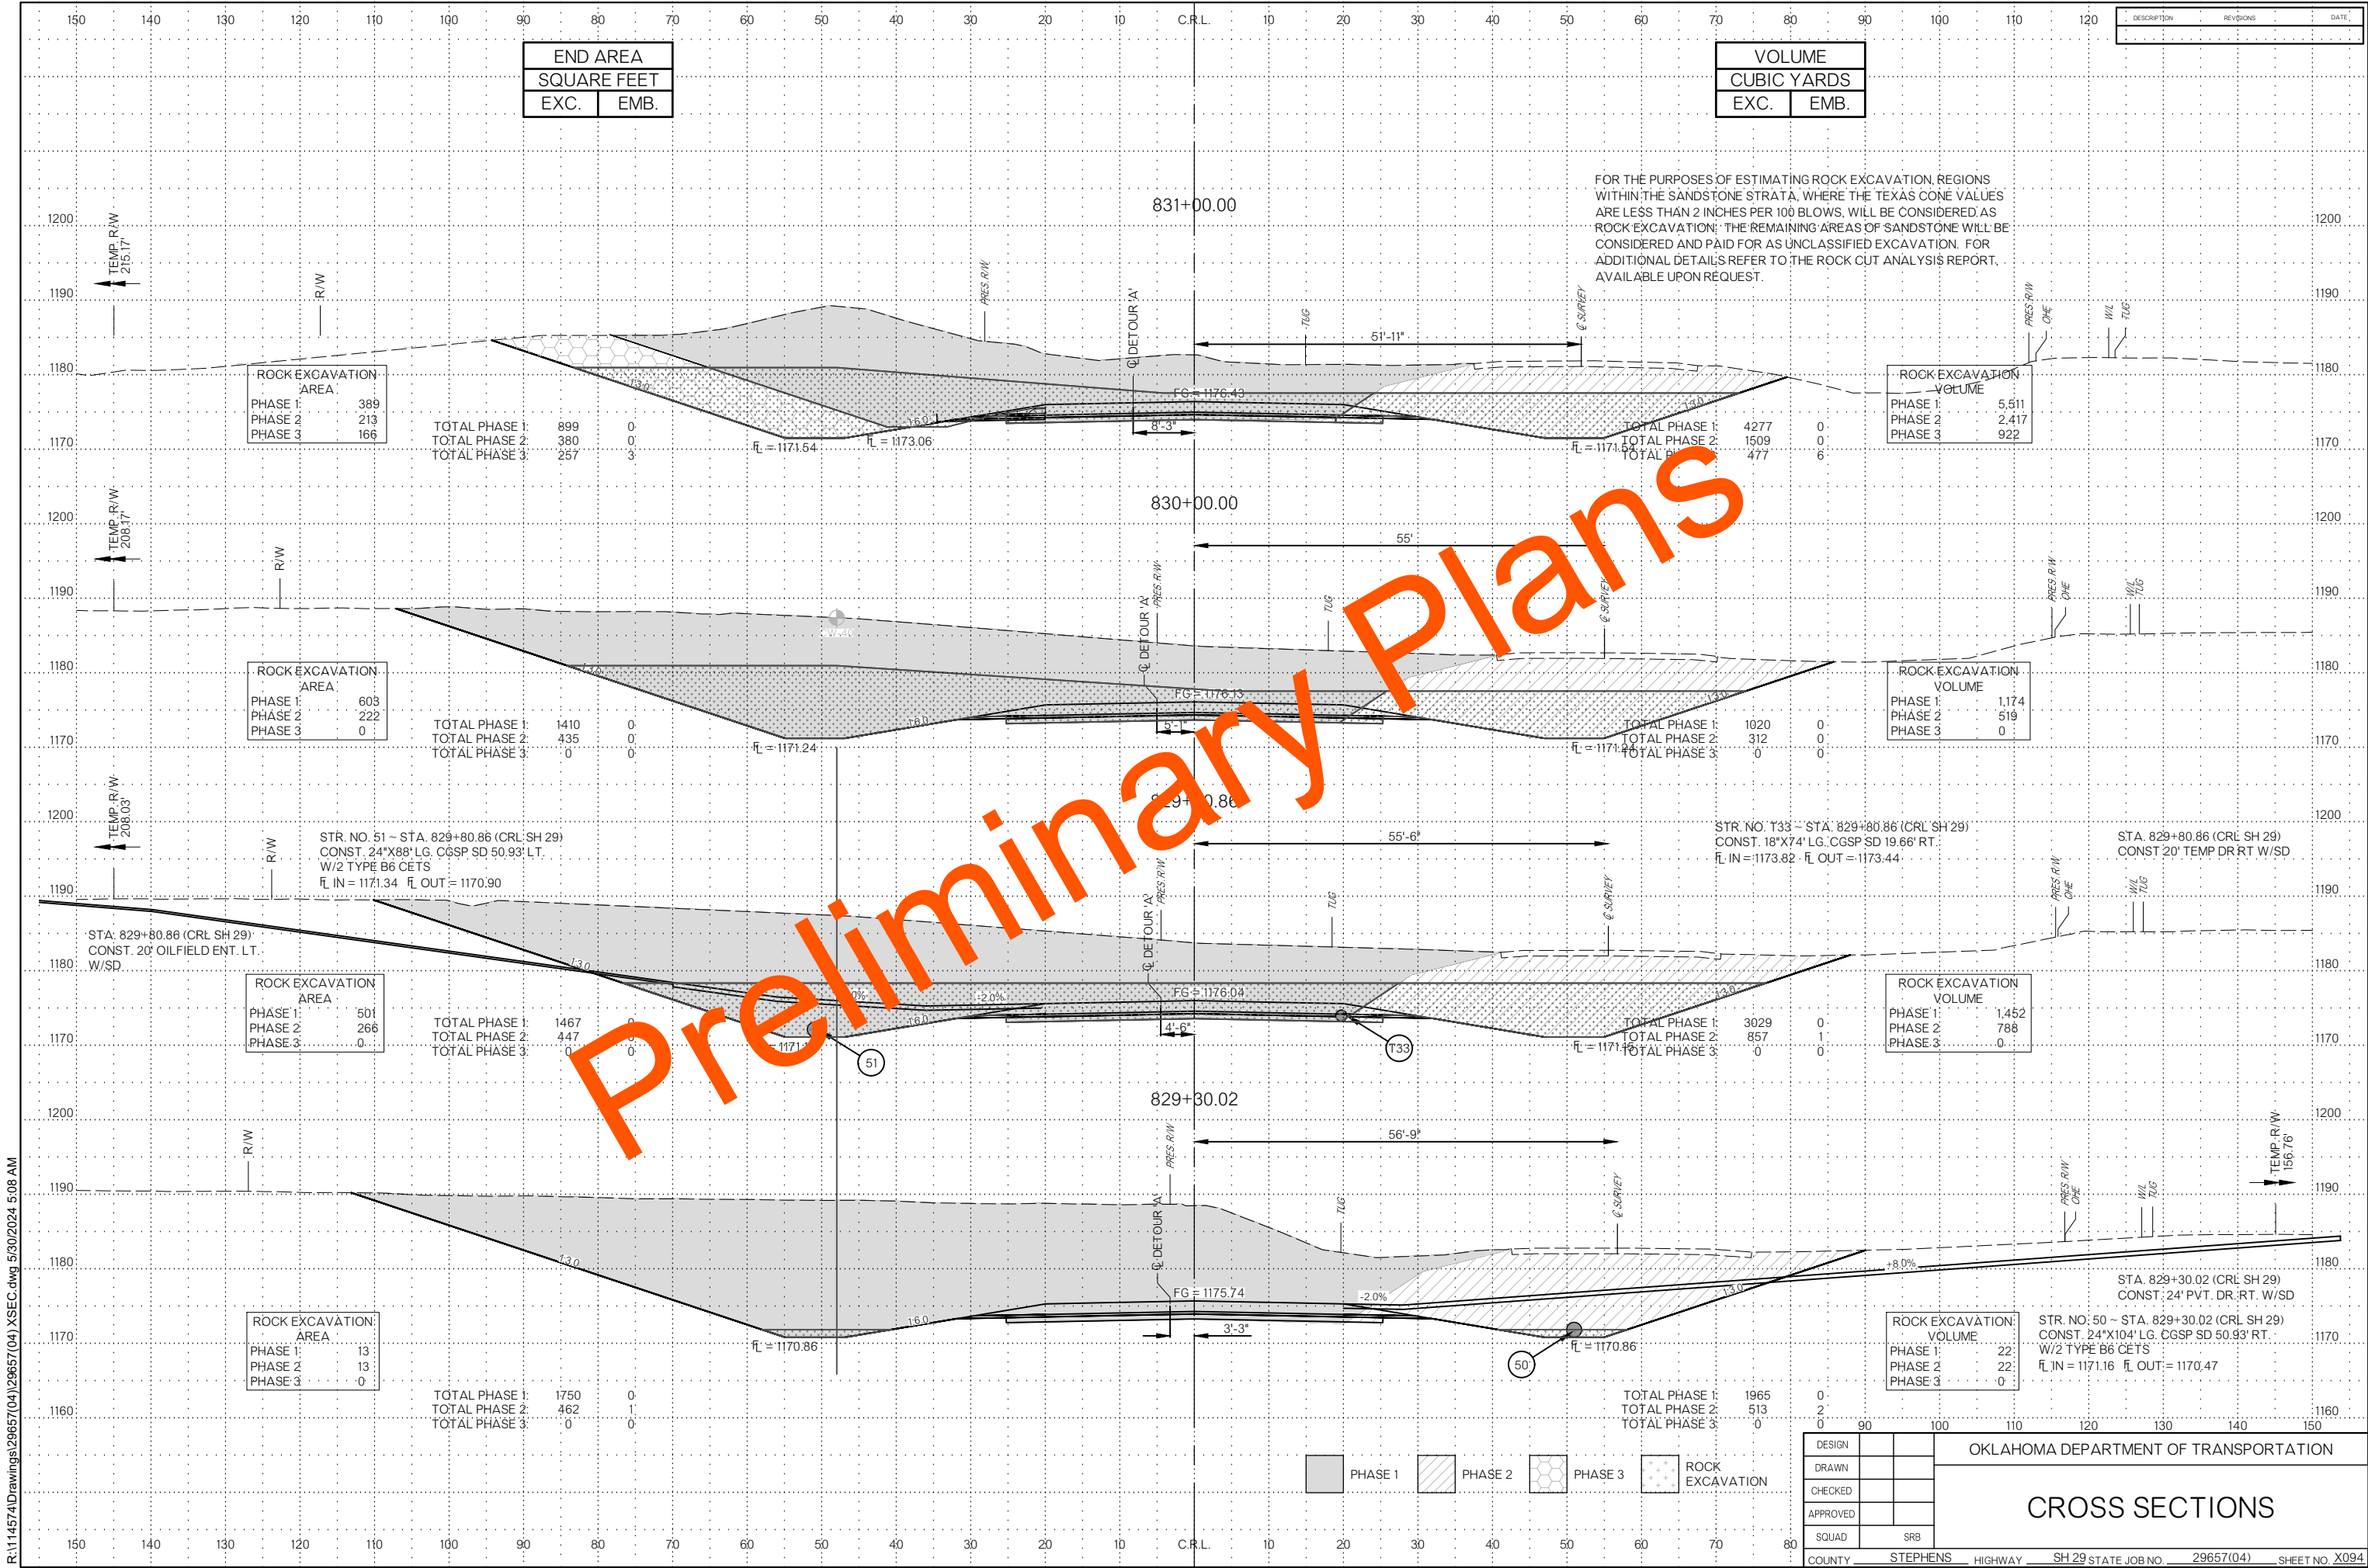


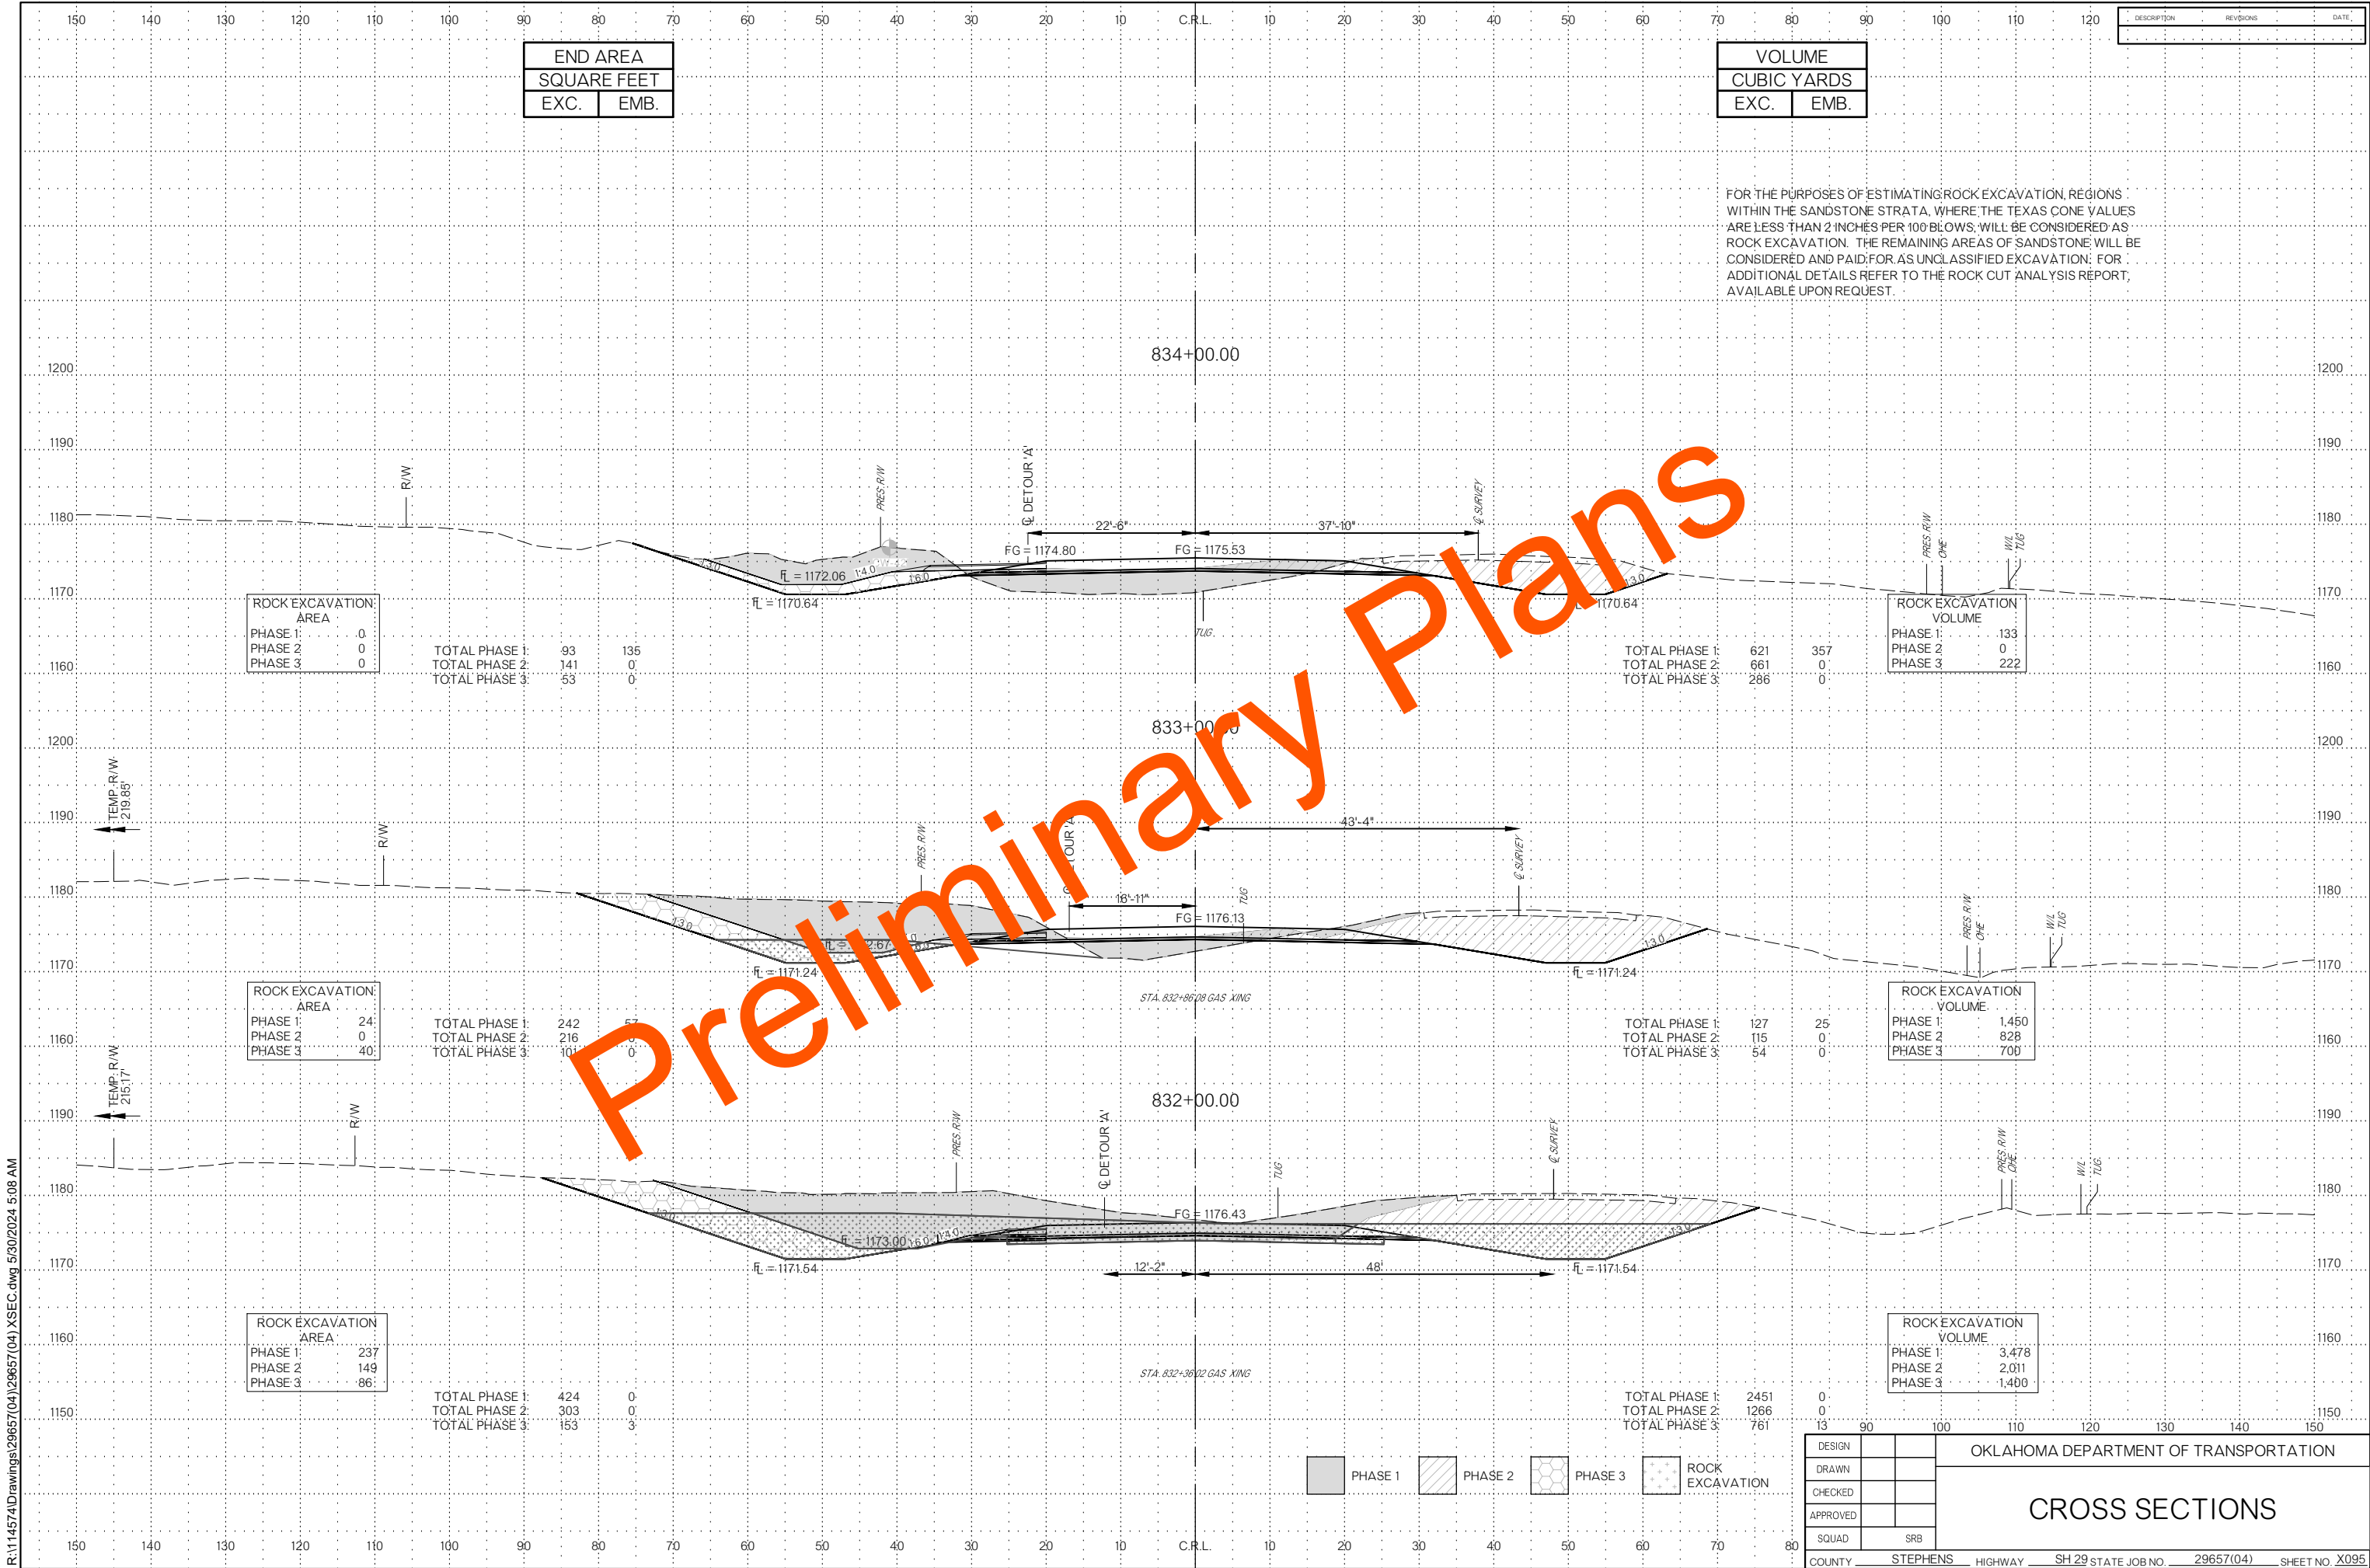


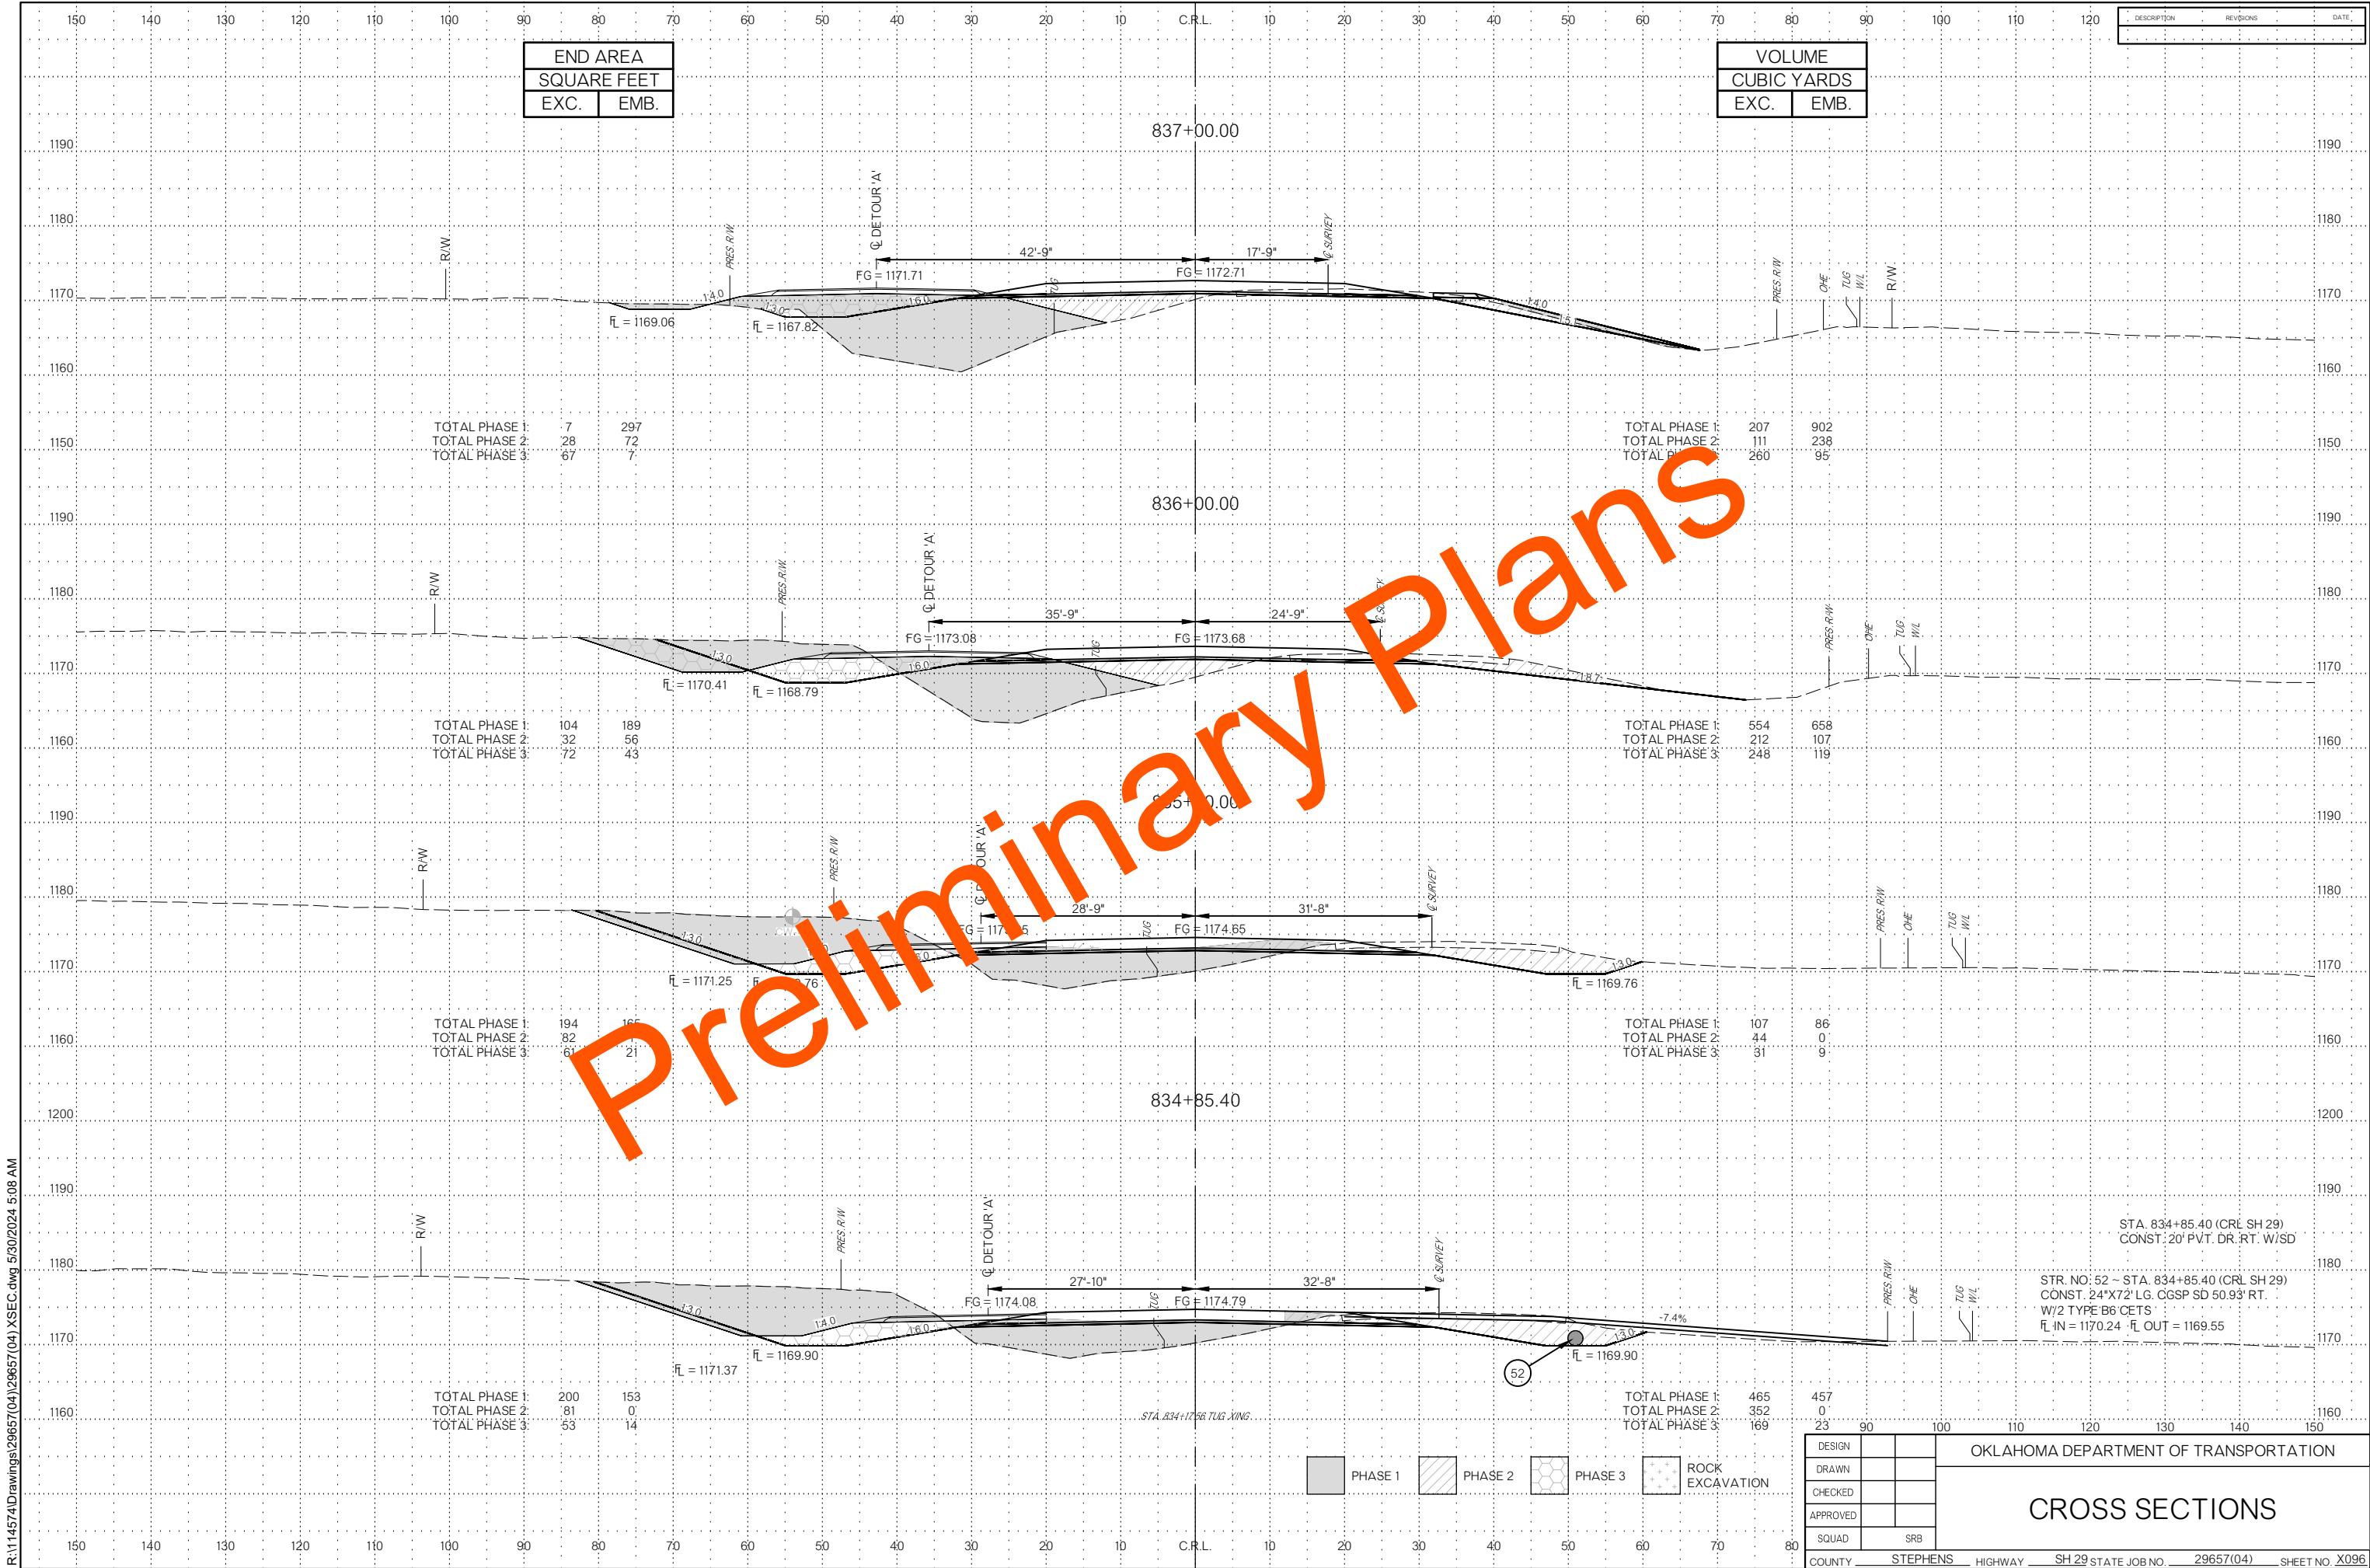


R:\114574\Drawings\29657(04)\XSEC.dwg 5/30/2024 5:08 AM

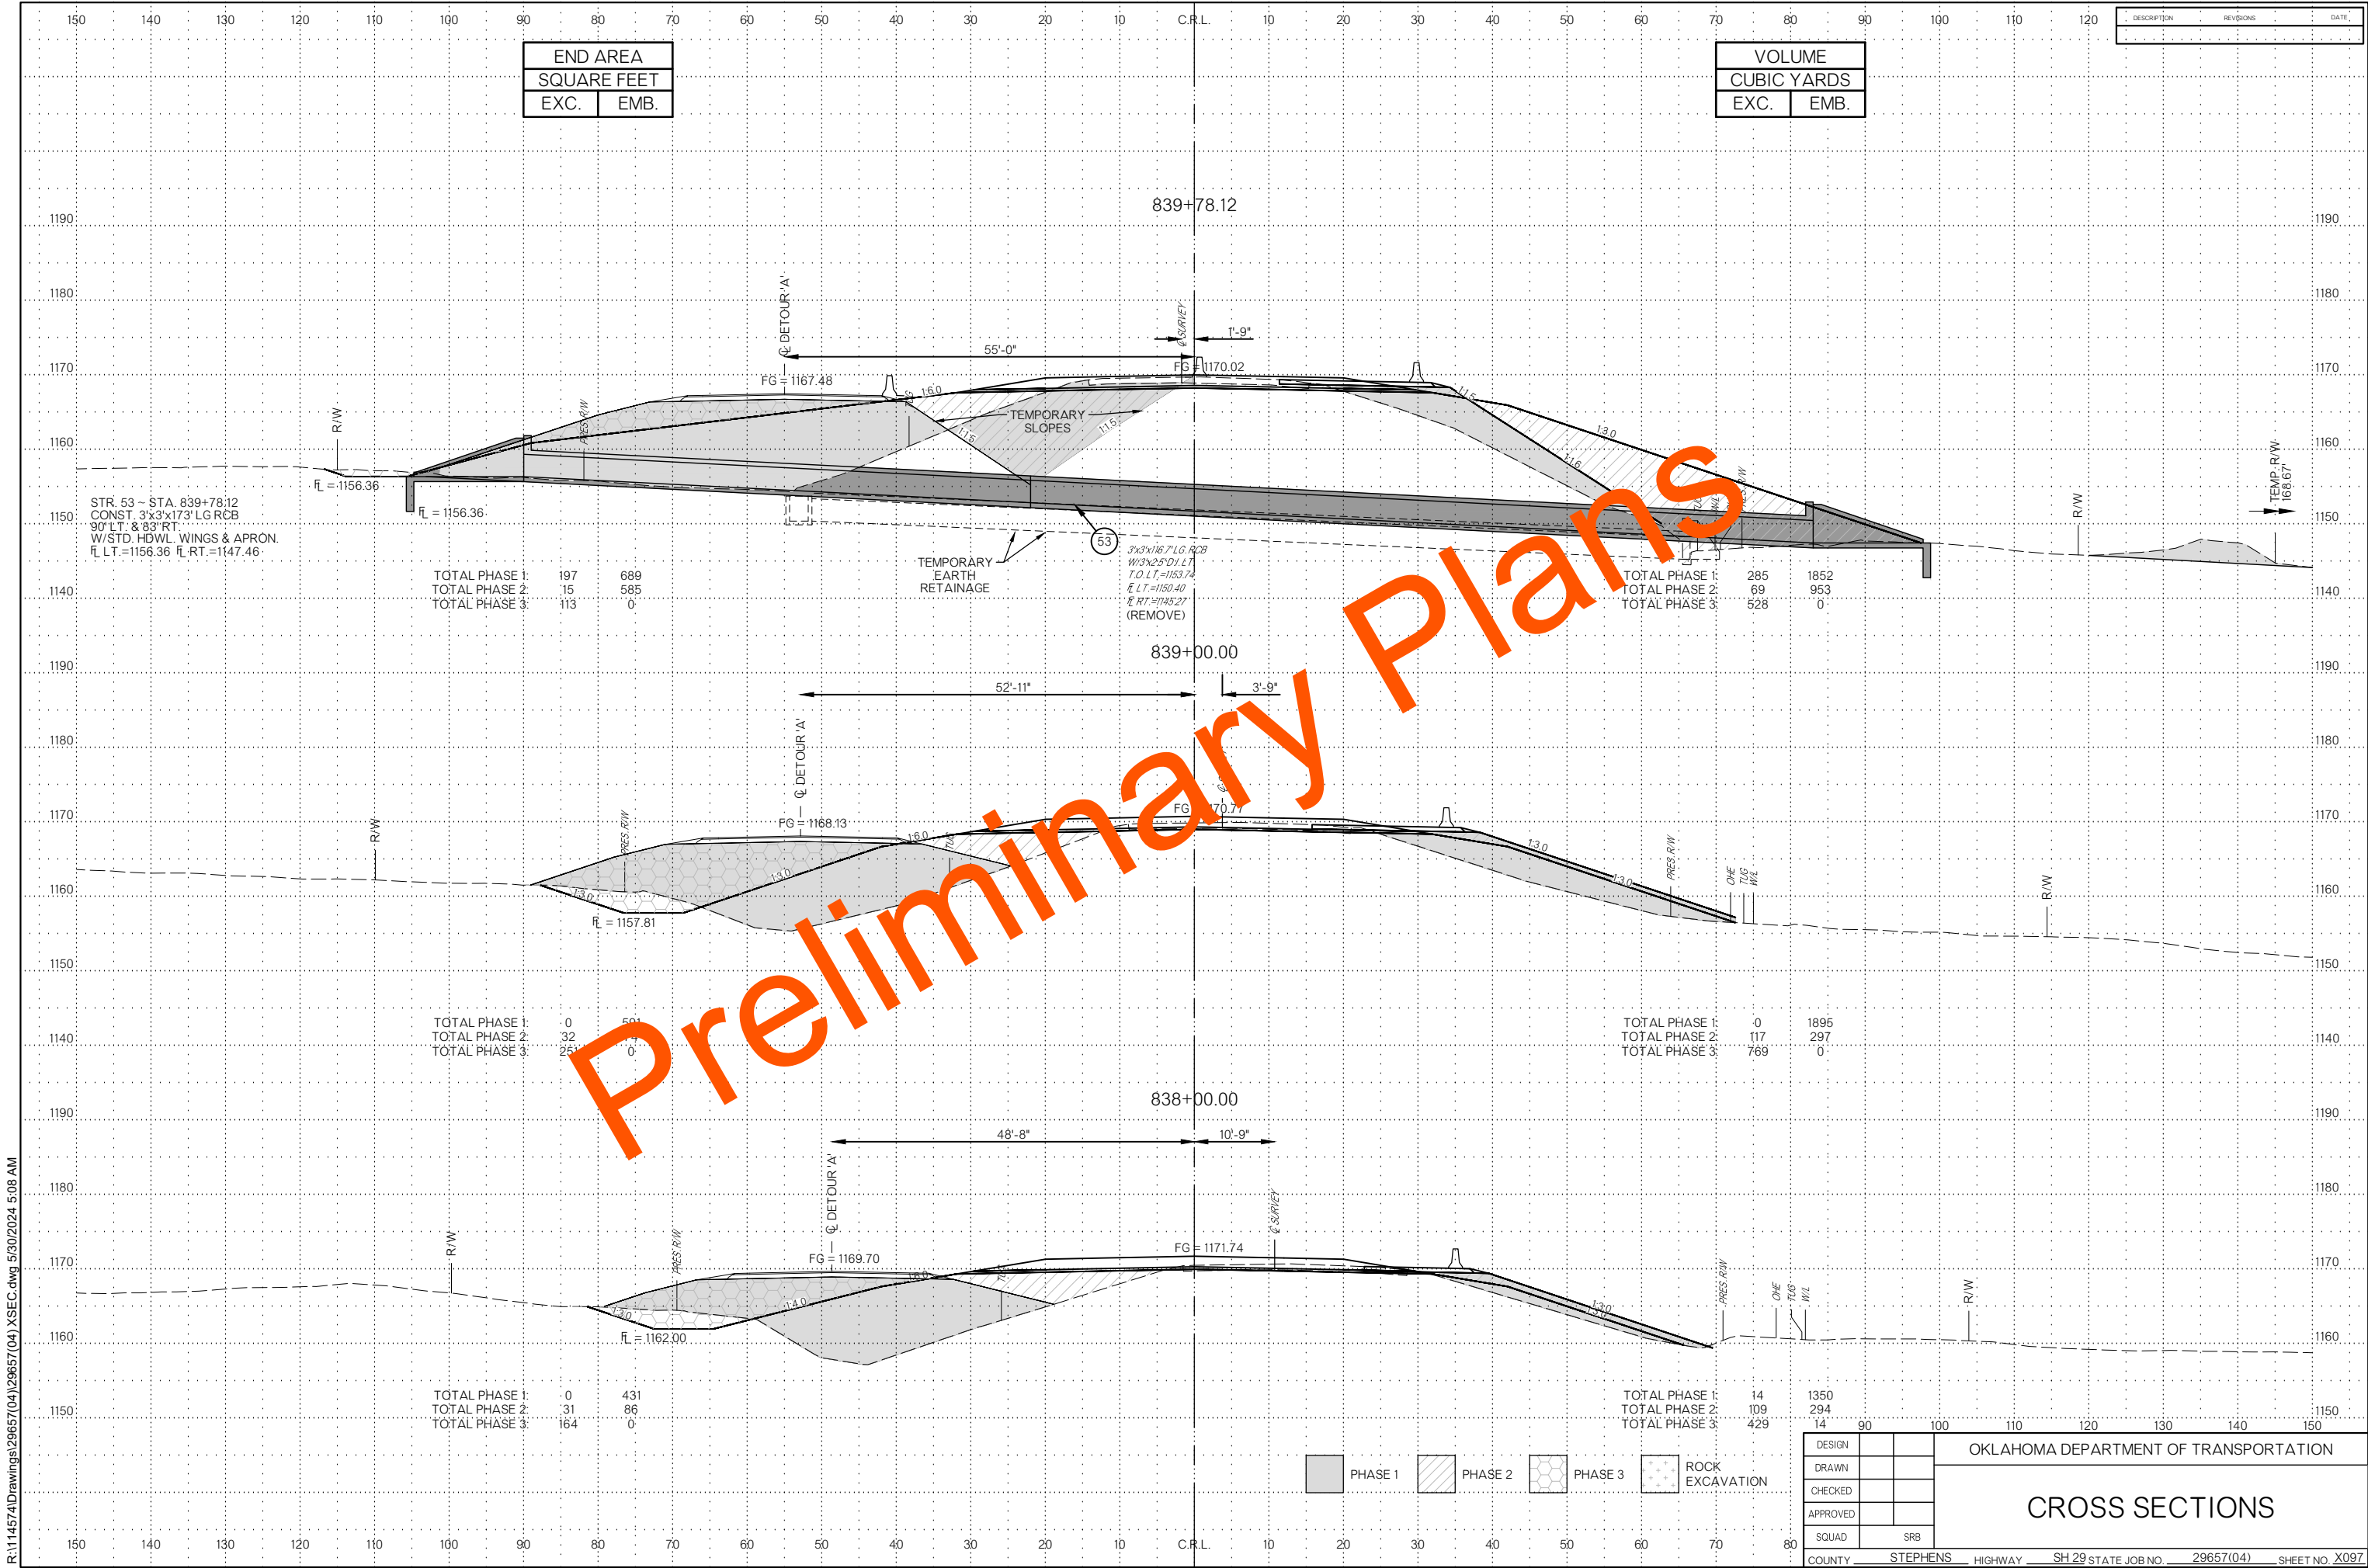


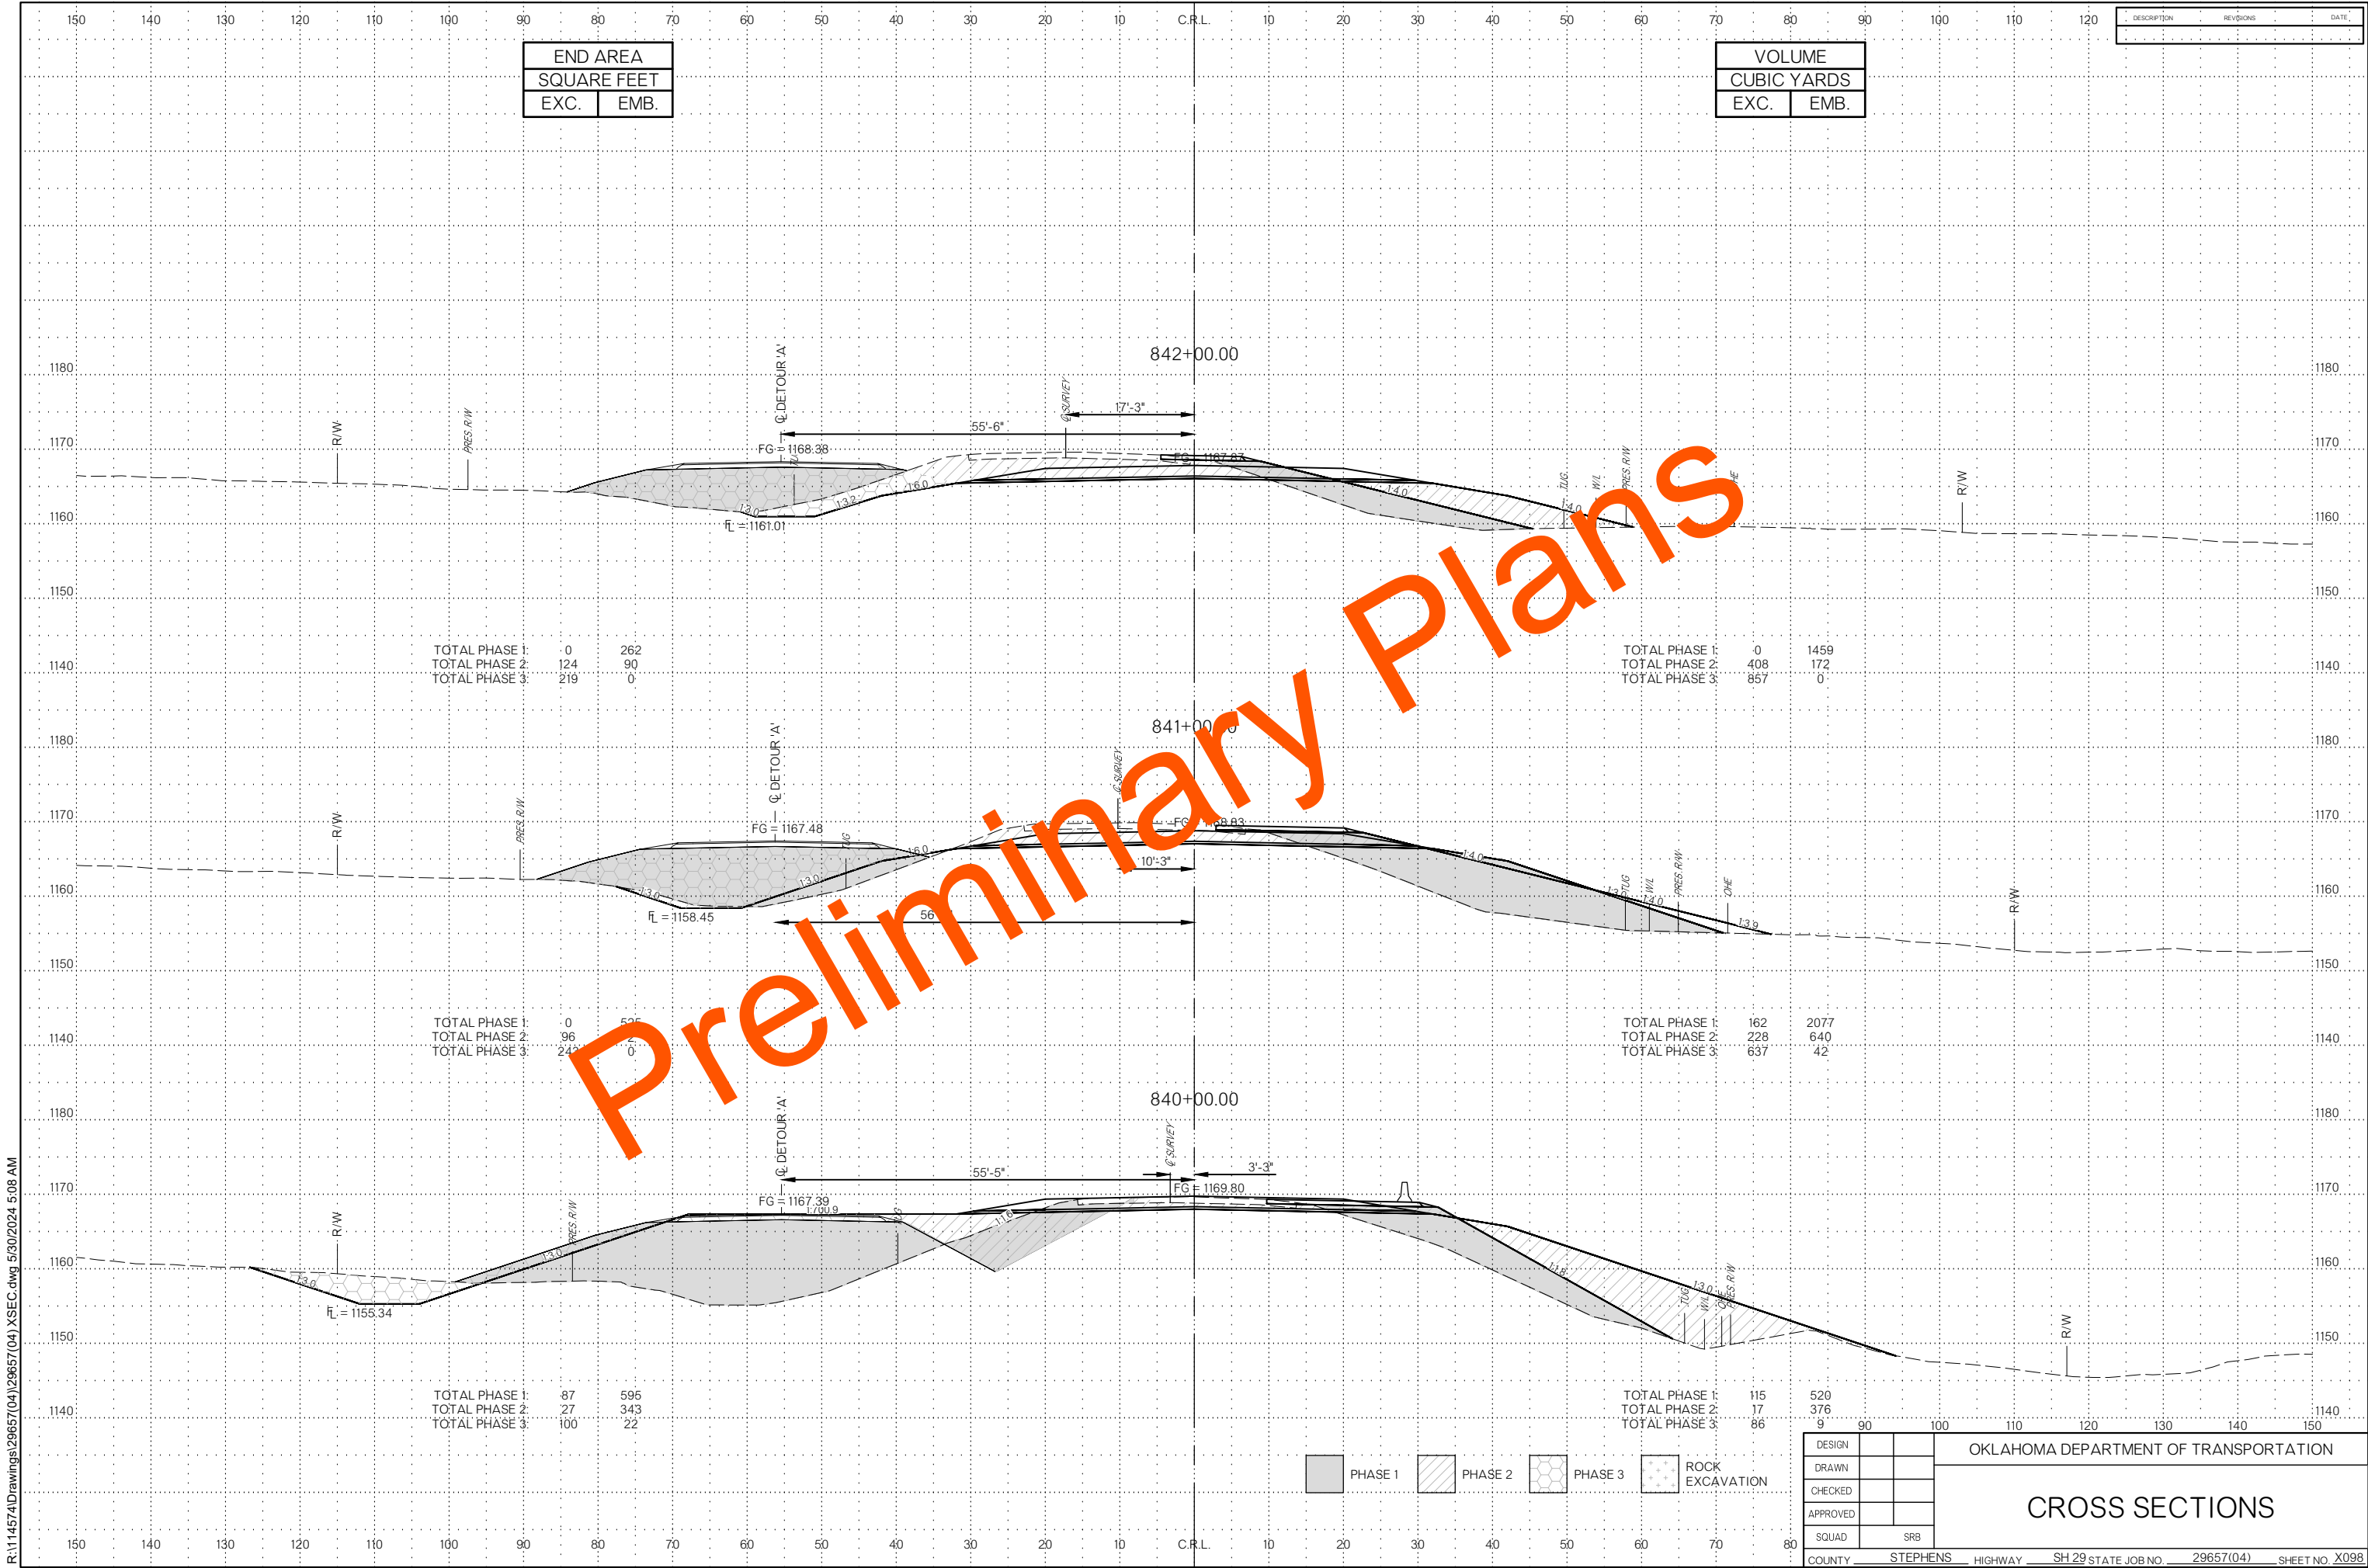

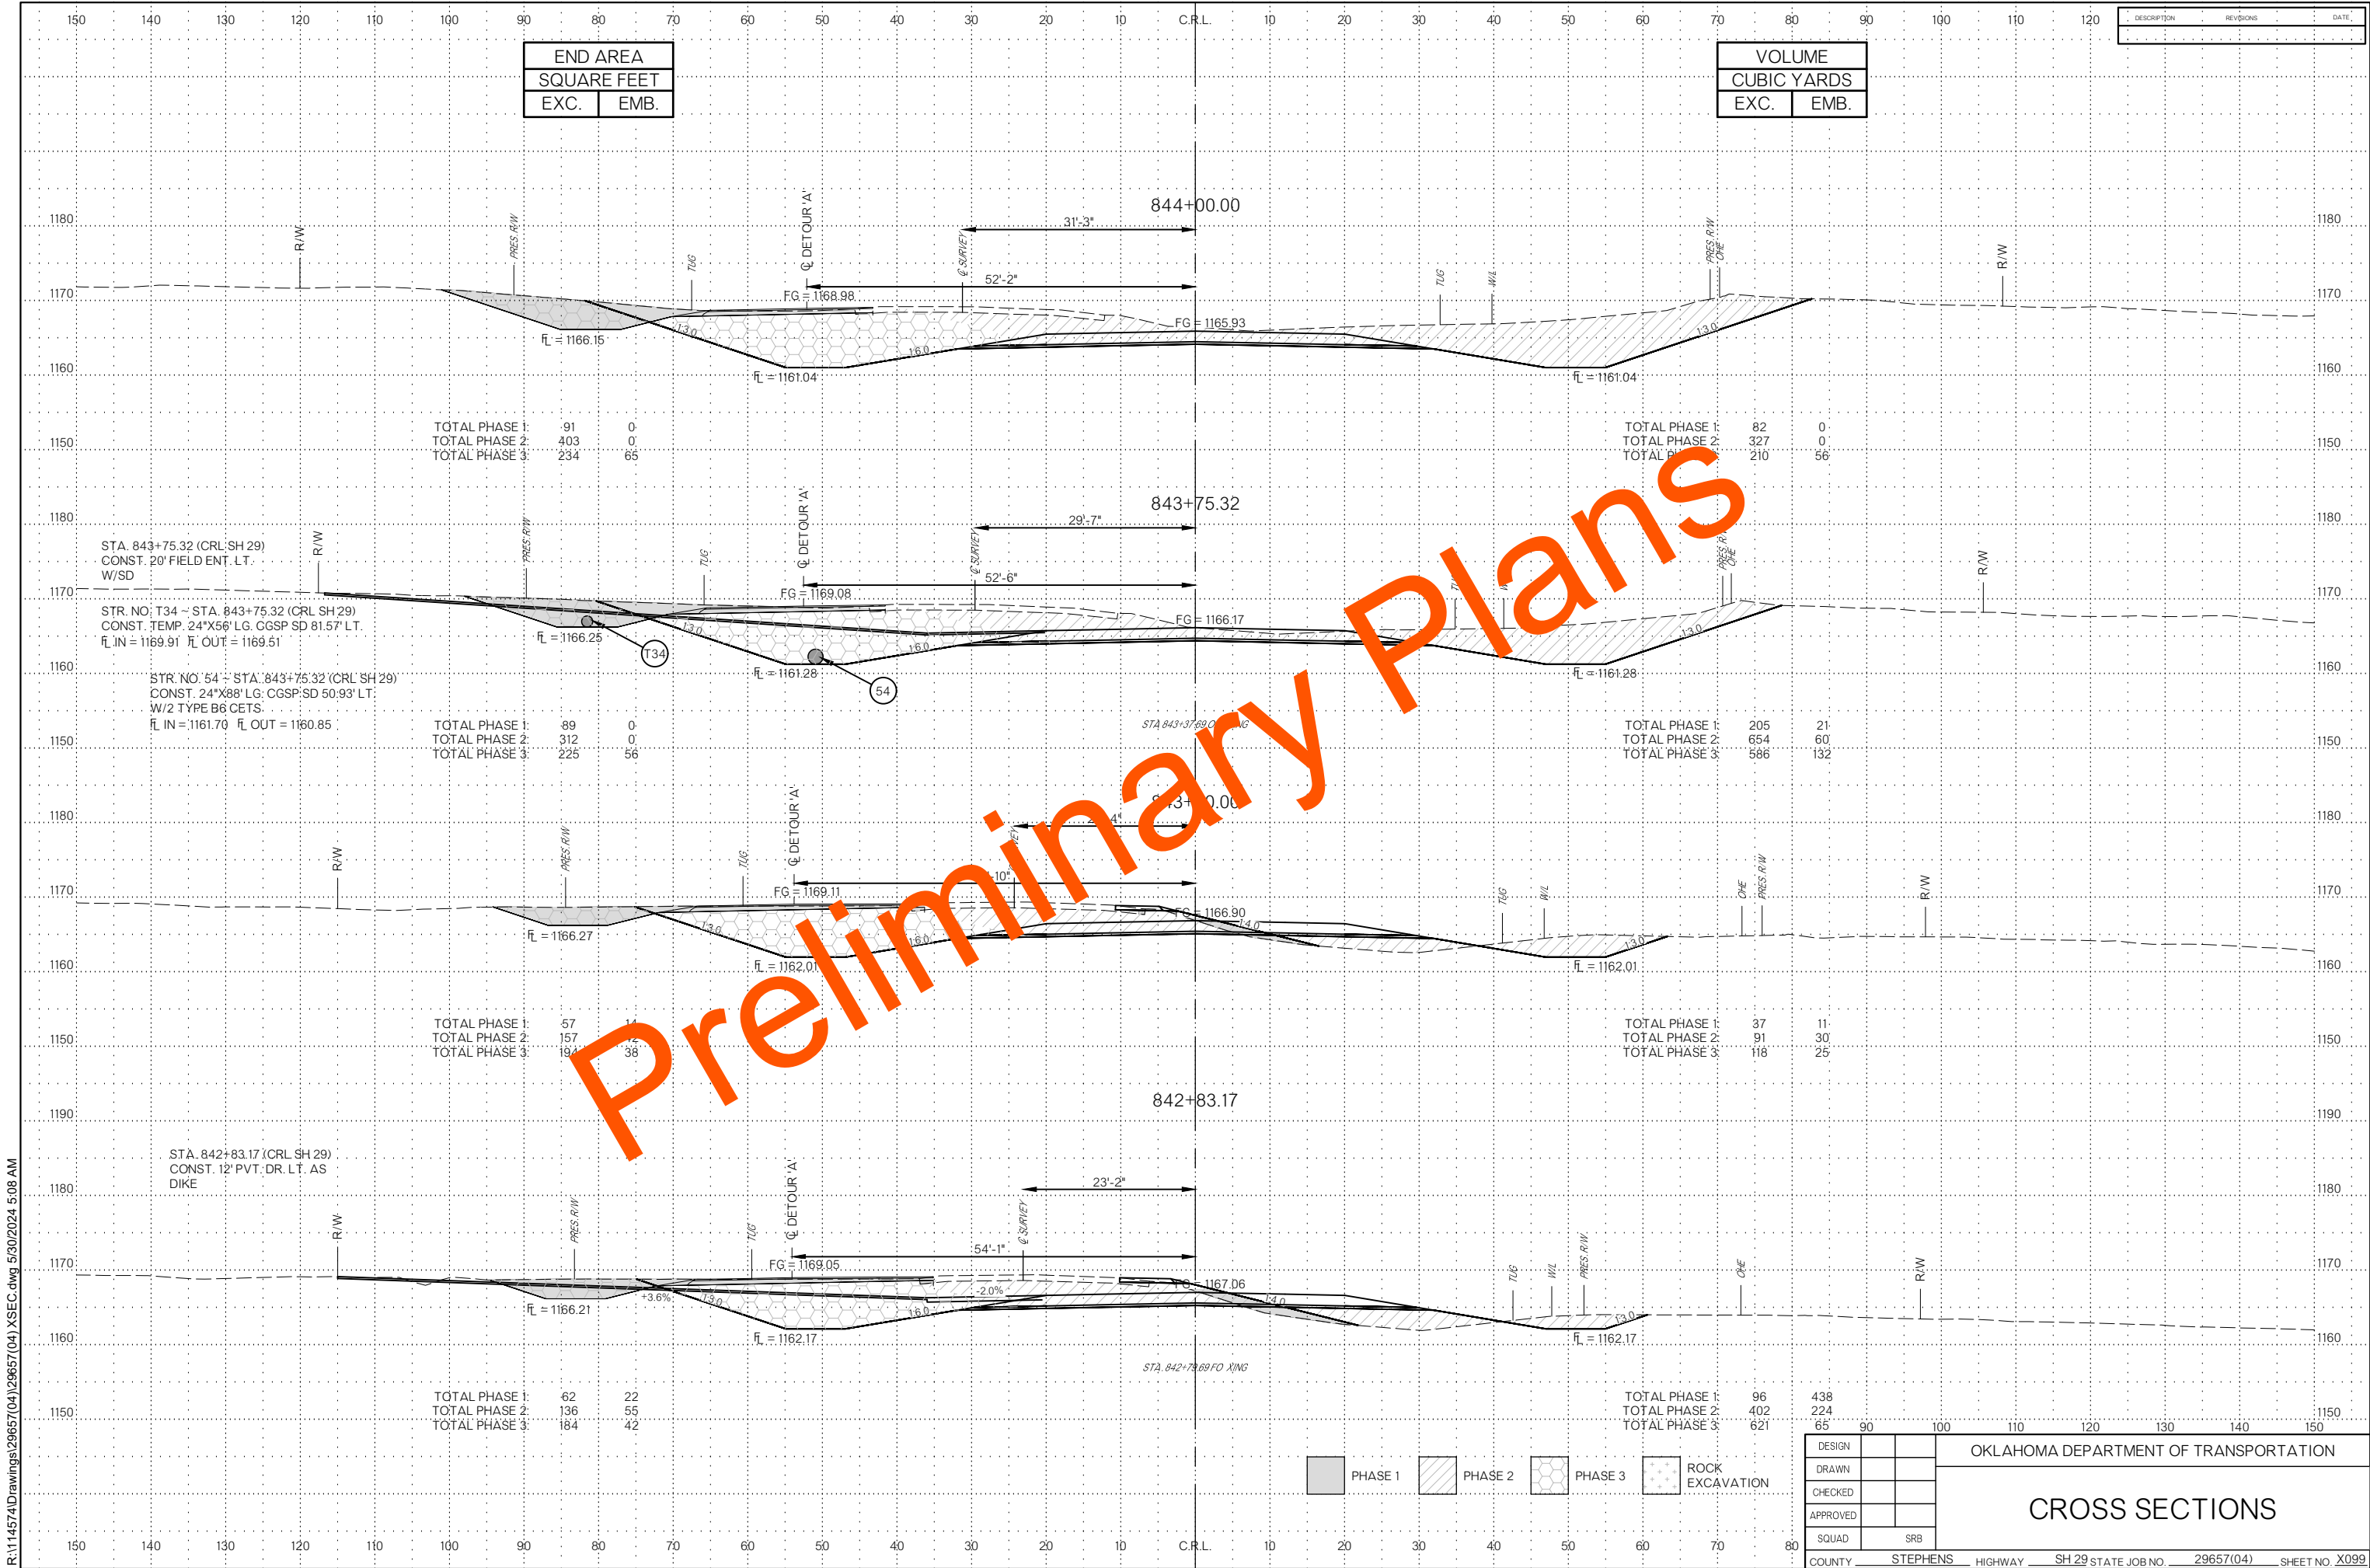



R:\114574\Drawings\29657(04)\29657(04).XSEC.dwg 5/30/2024 5:08 AM

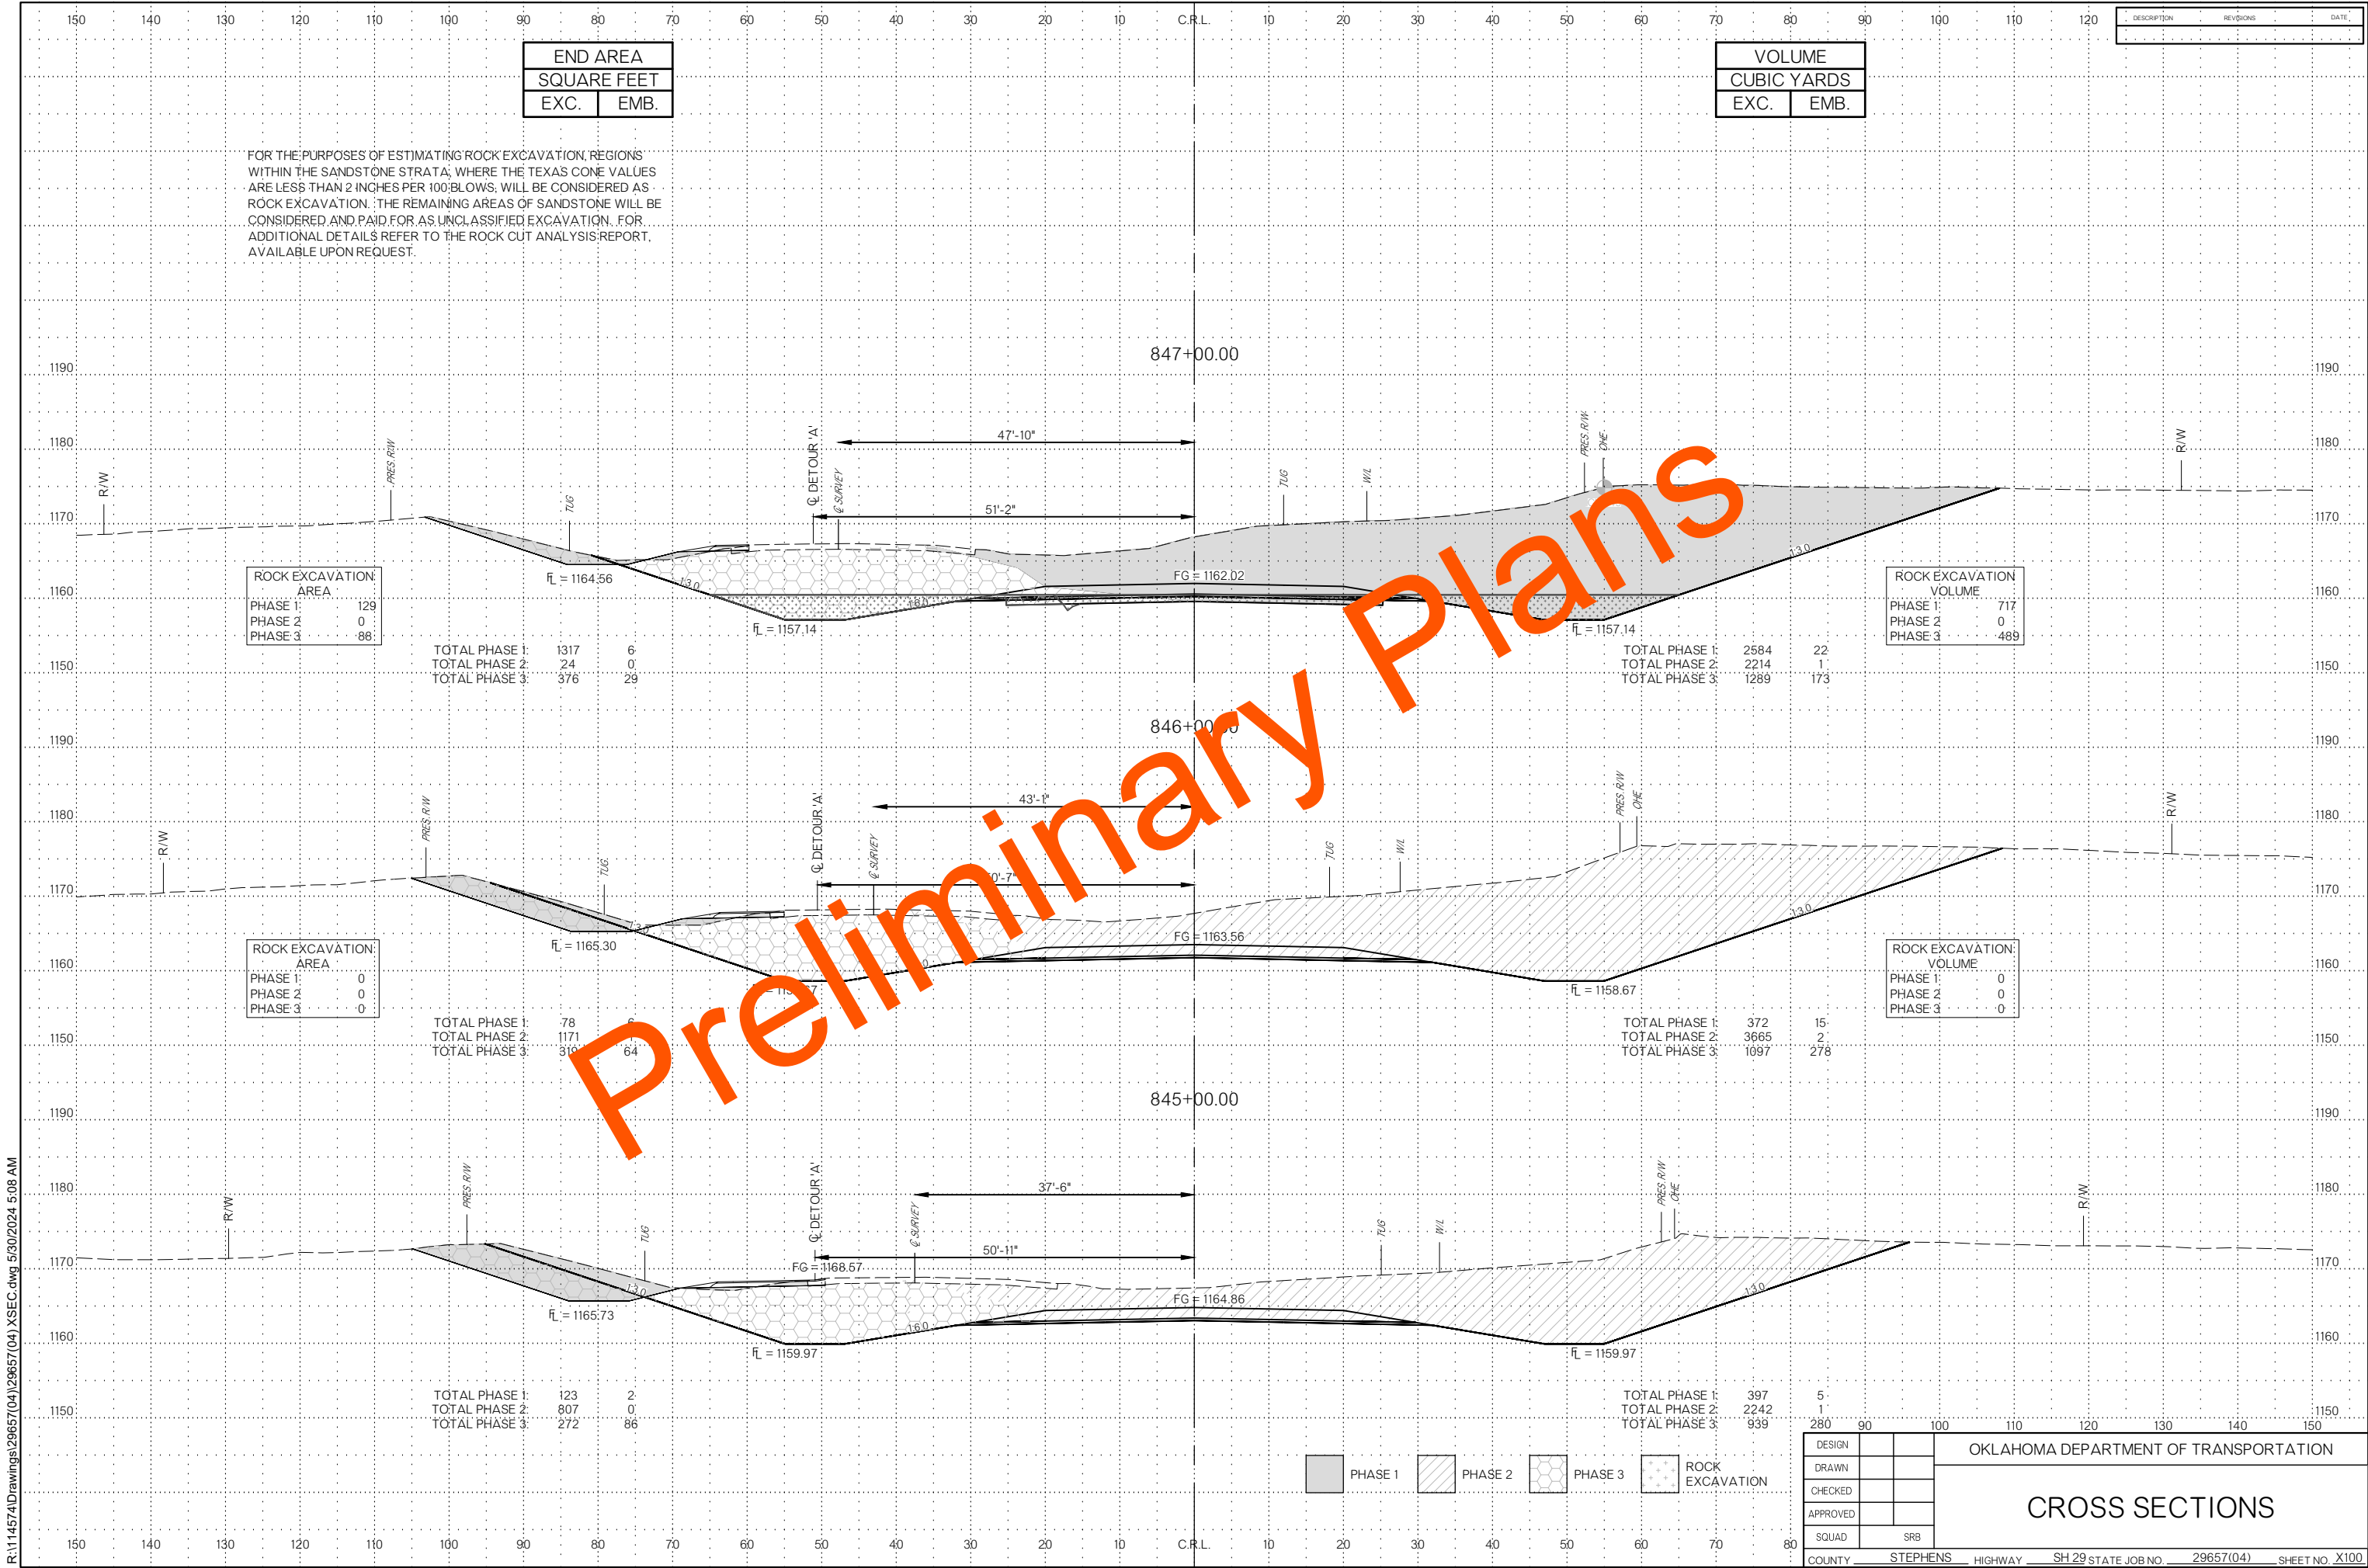

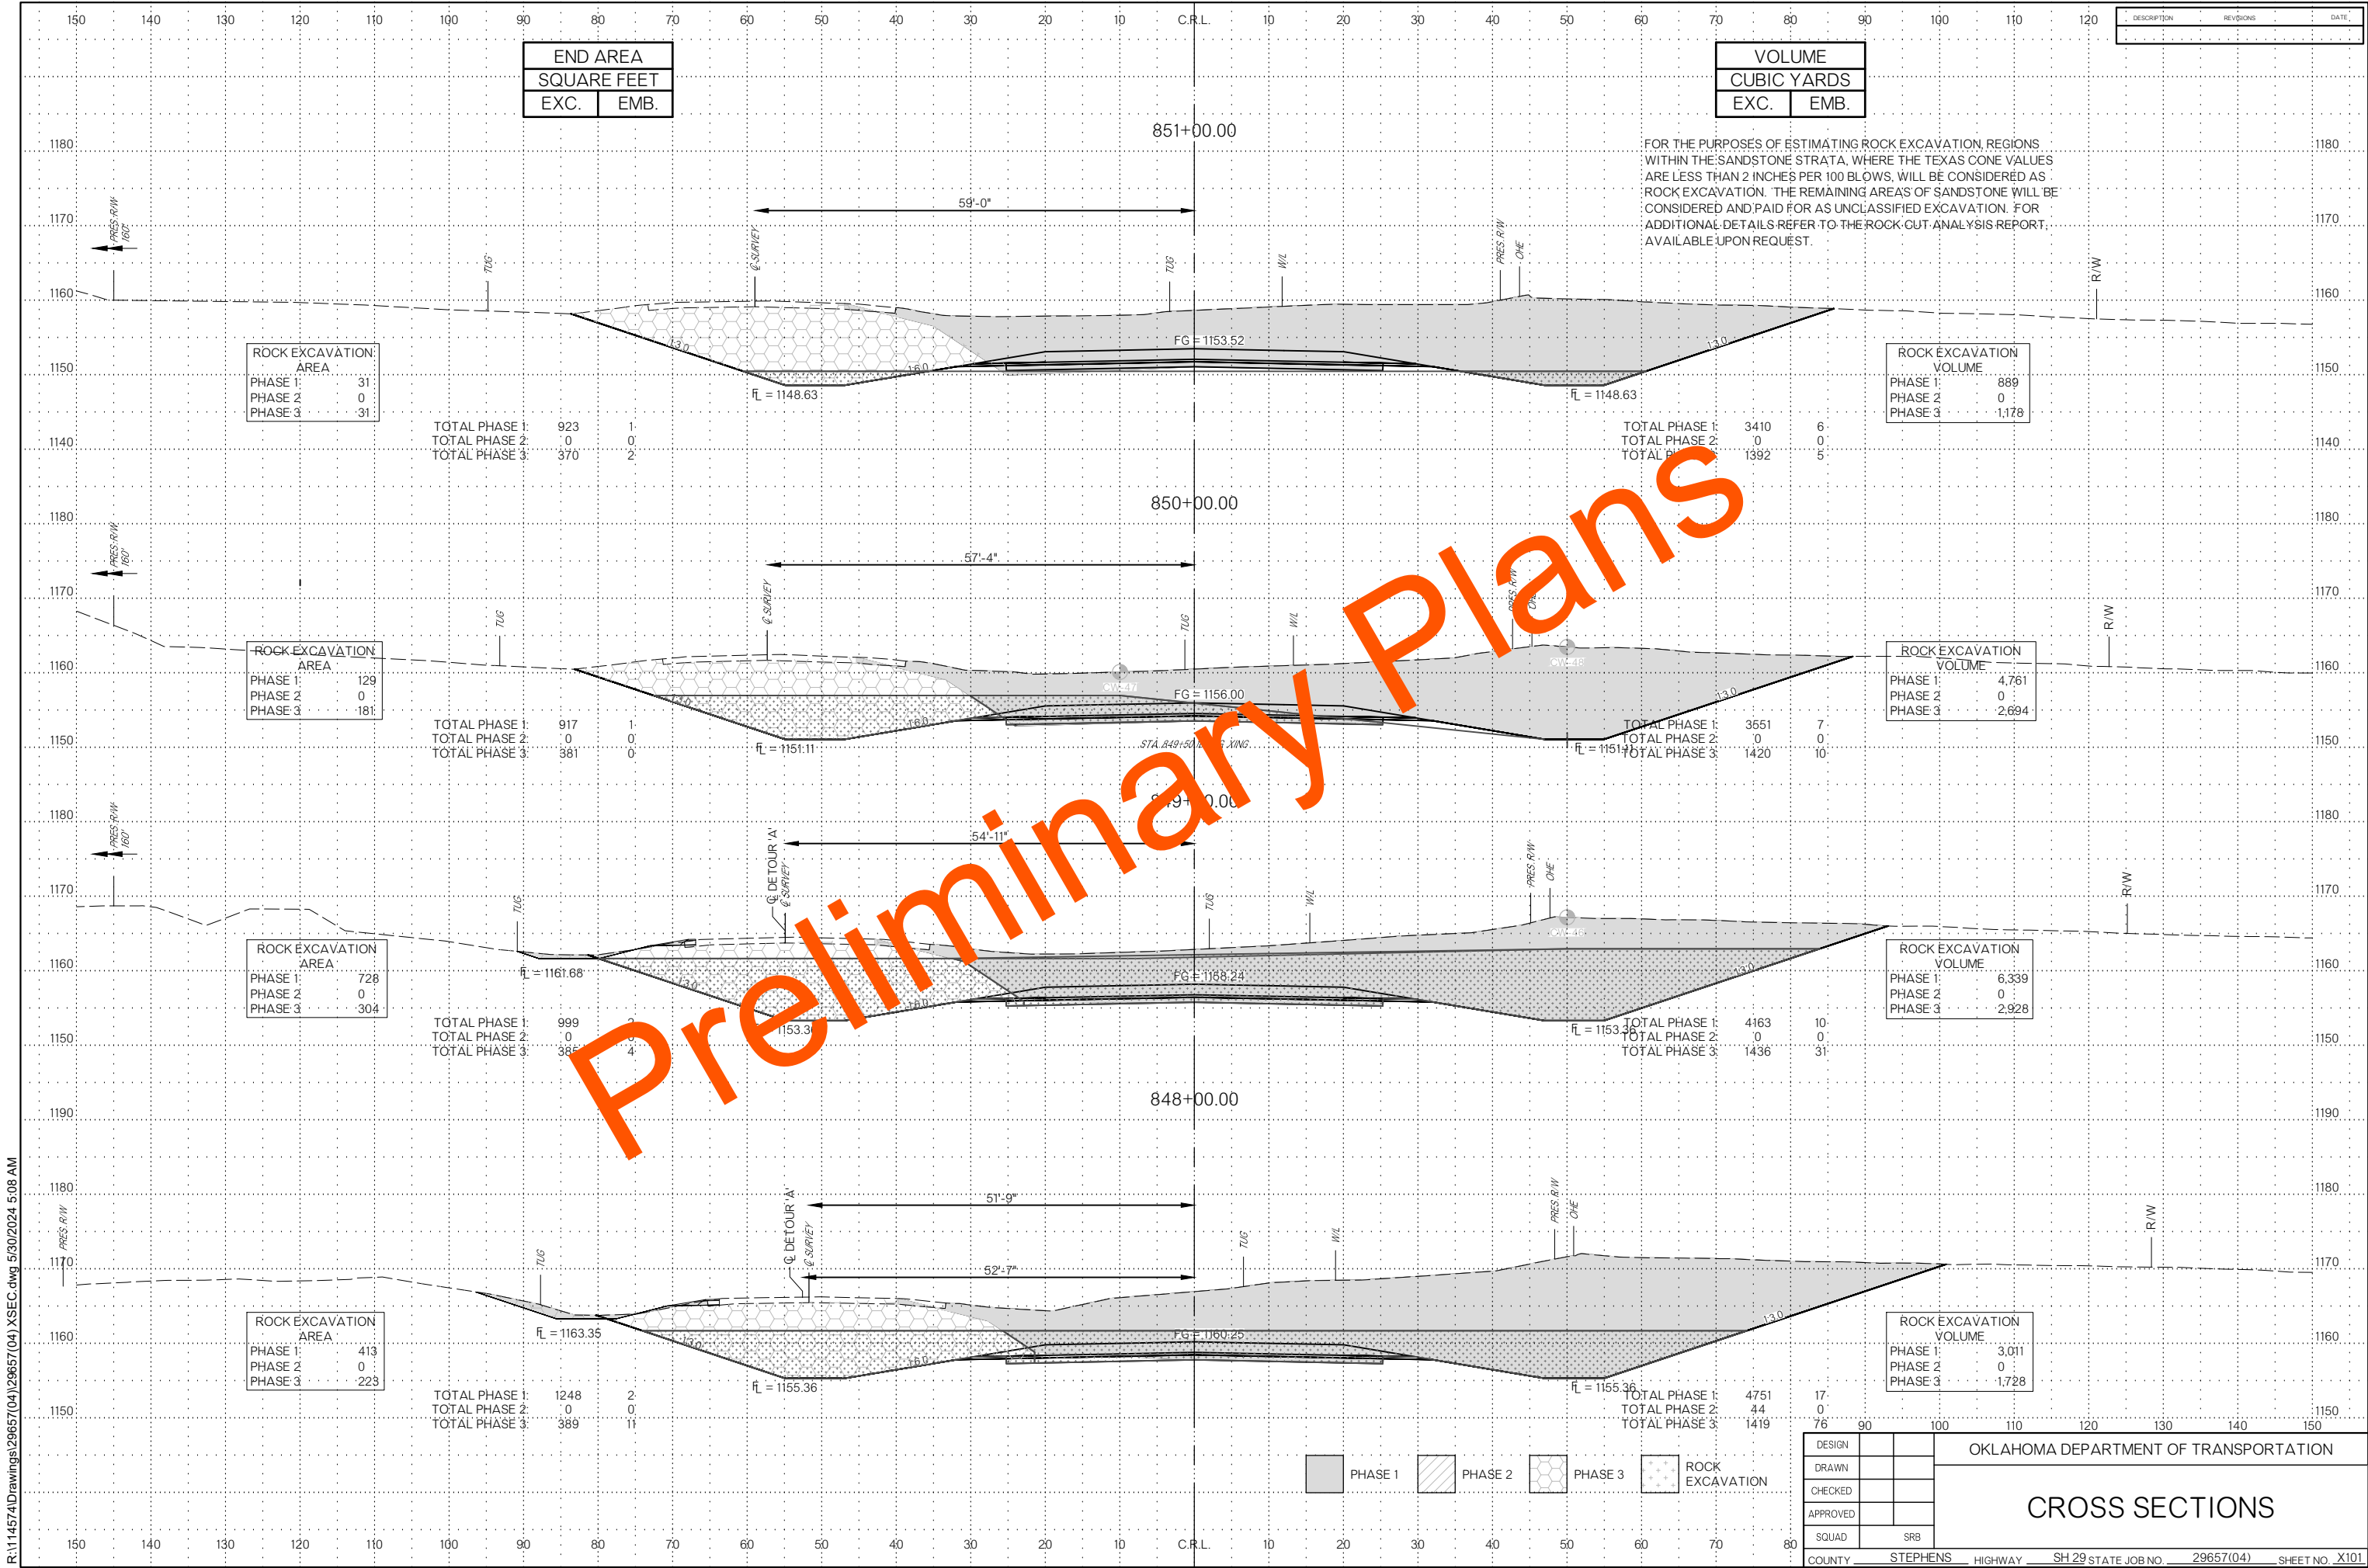


R:\114574\Drawings\29657(04)\XSEC.dwg 5/30/2024 5:08 AM

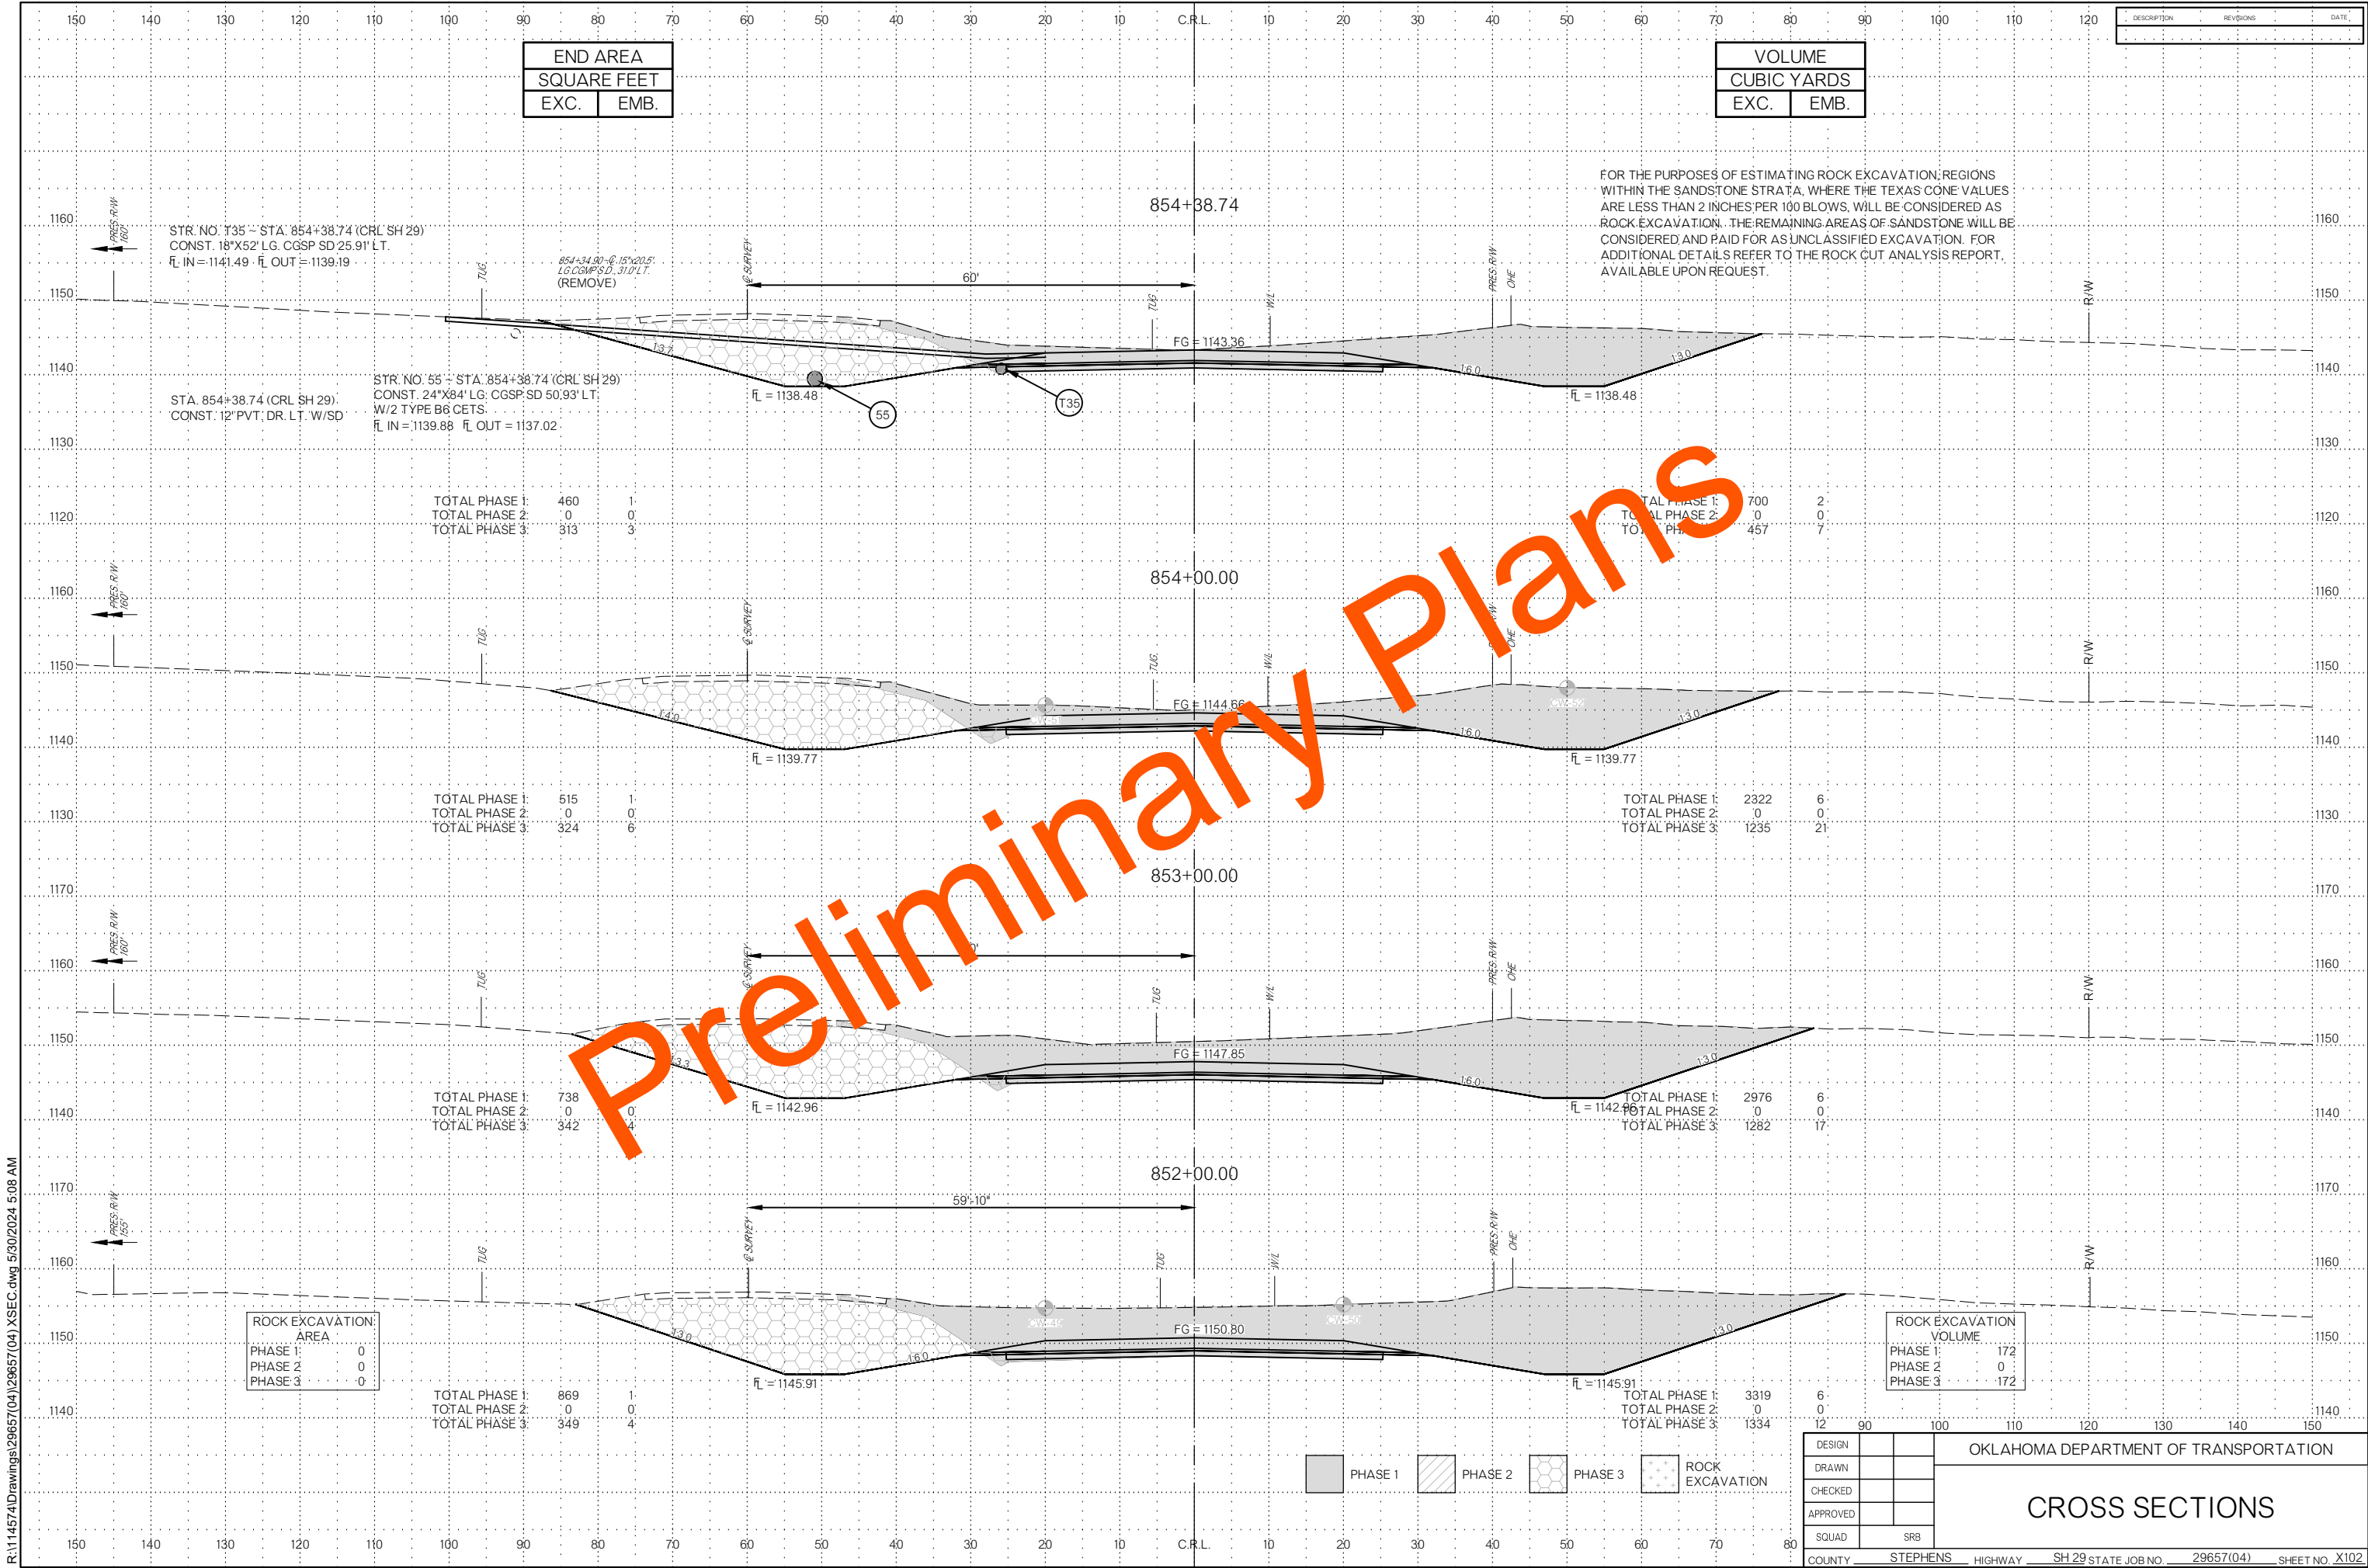


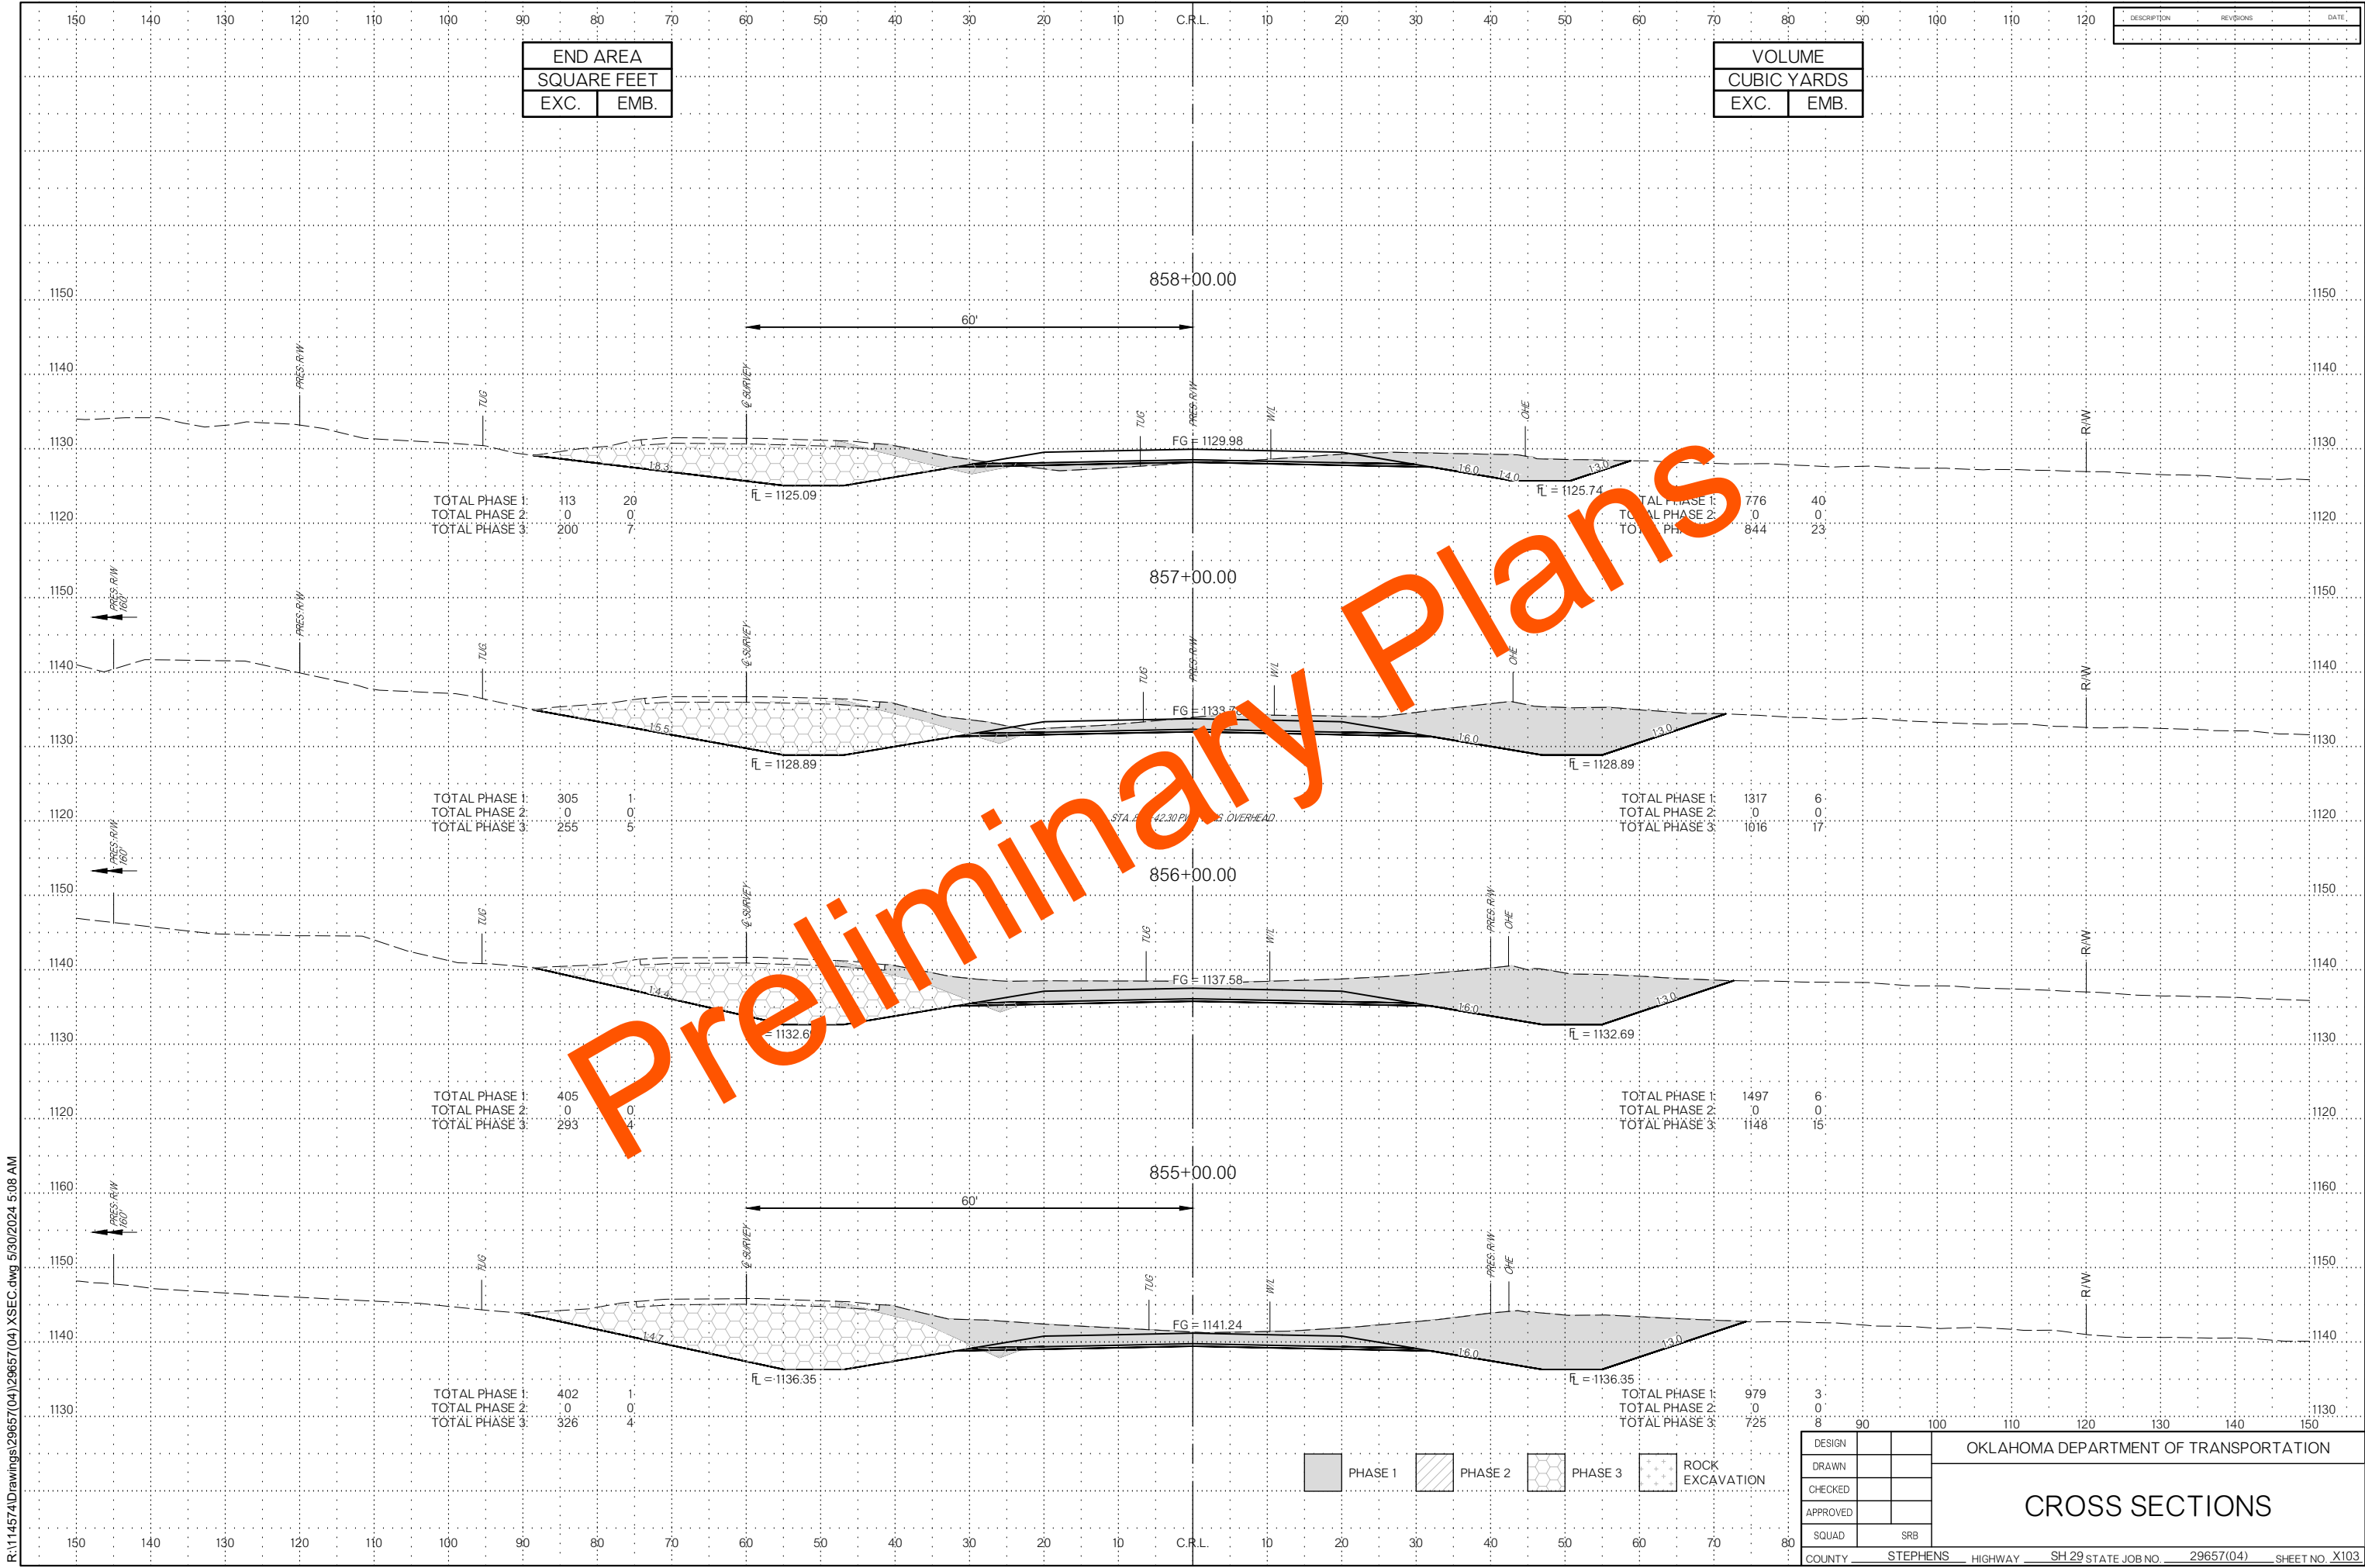


R:\114574\Drawings\29657(04)\XSEC.dwg 5/30/2024 5:08 AM

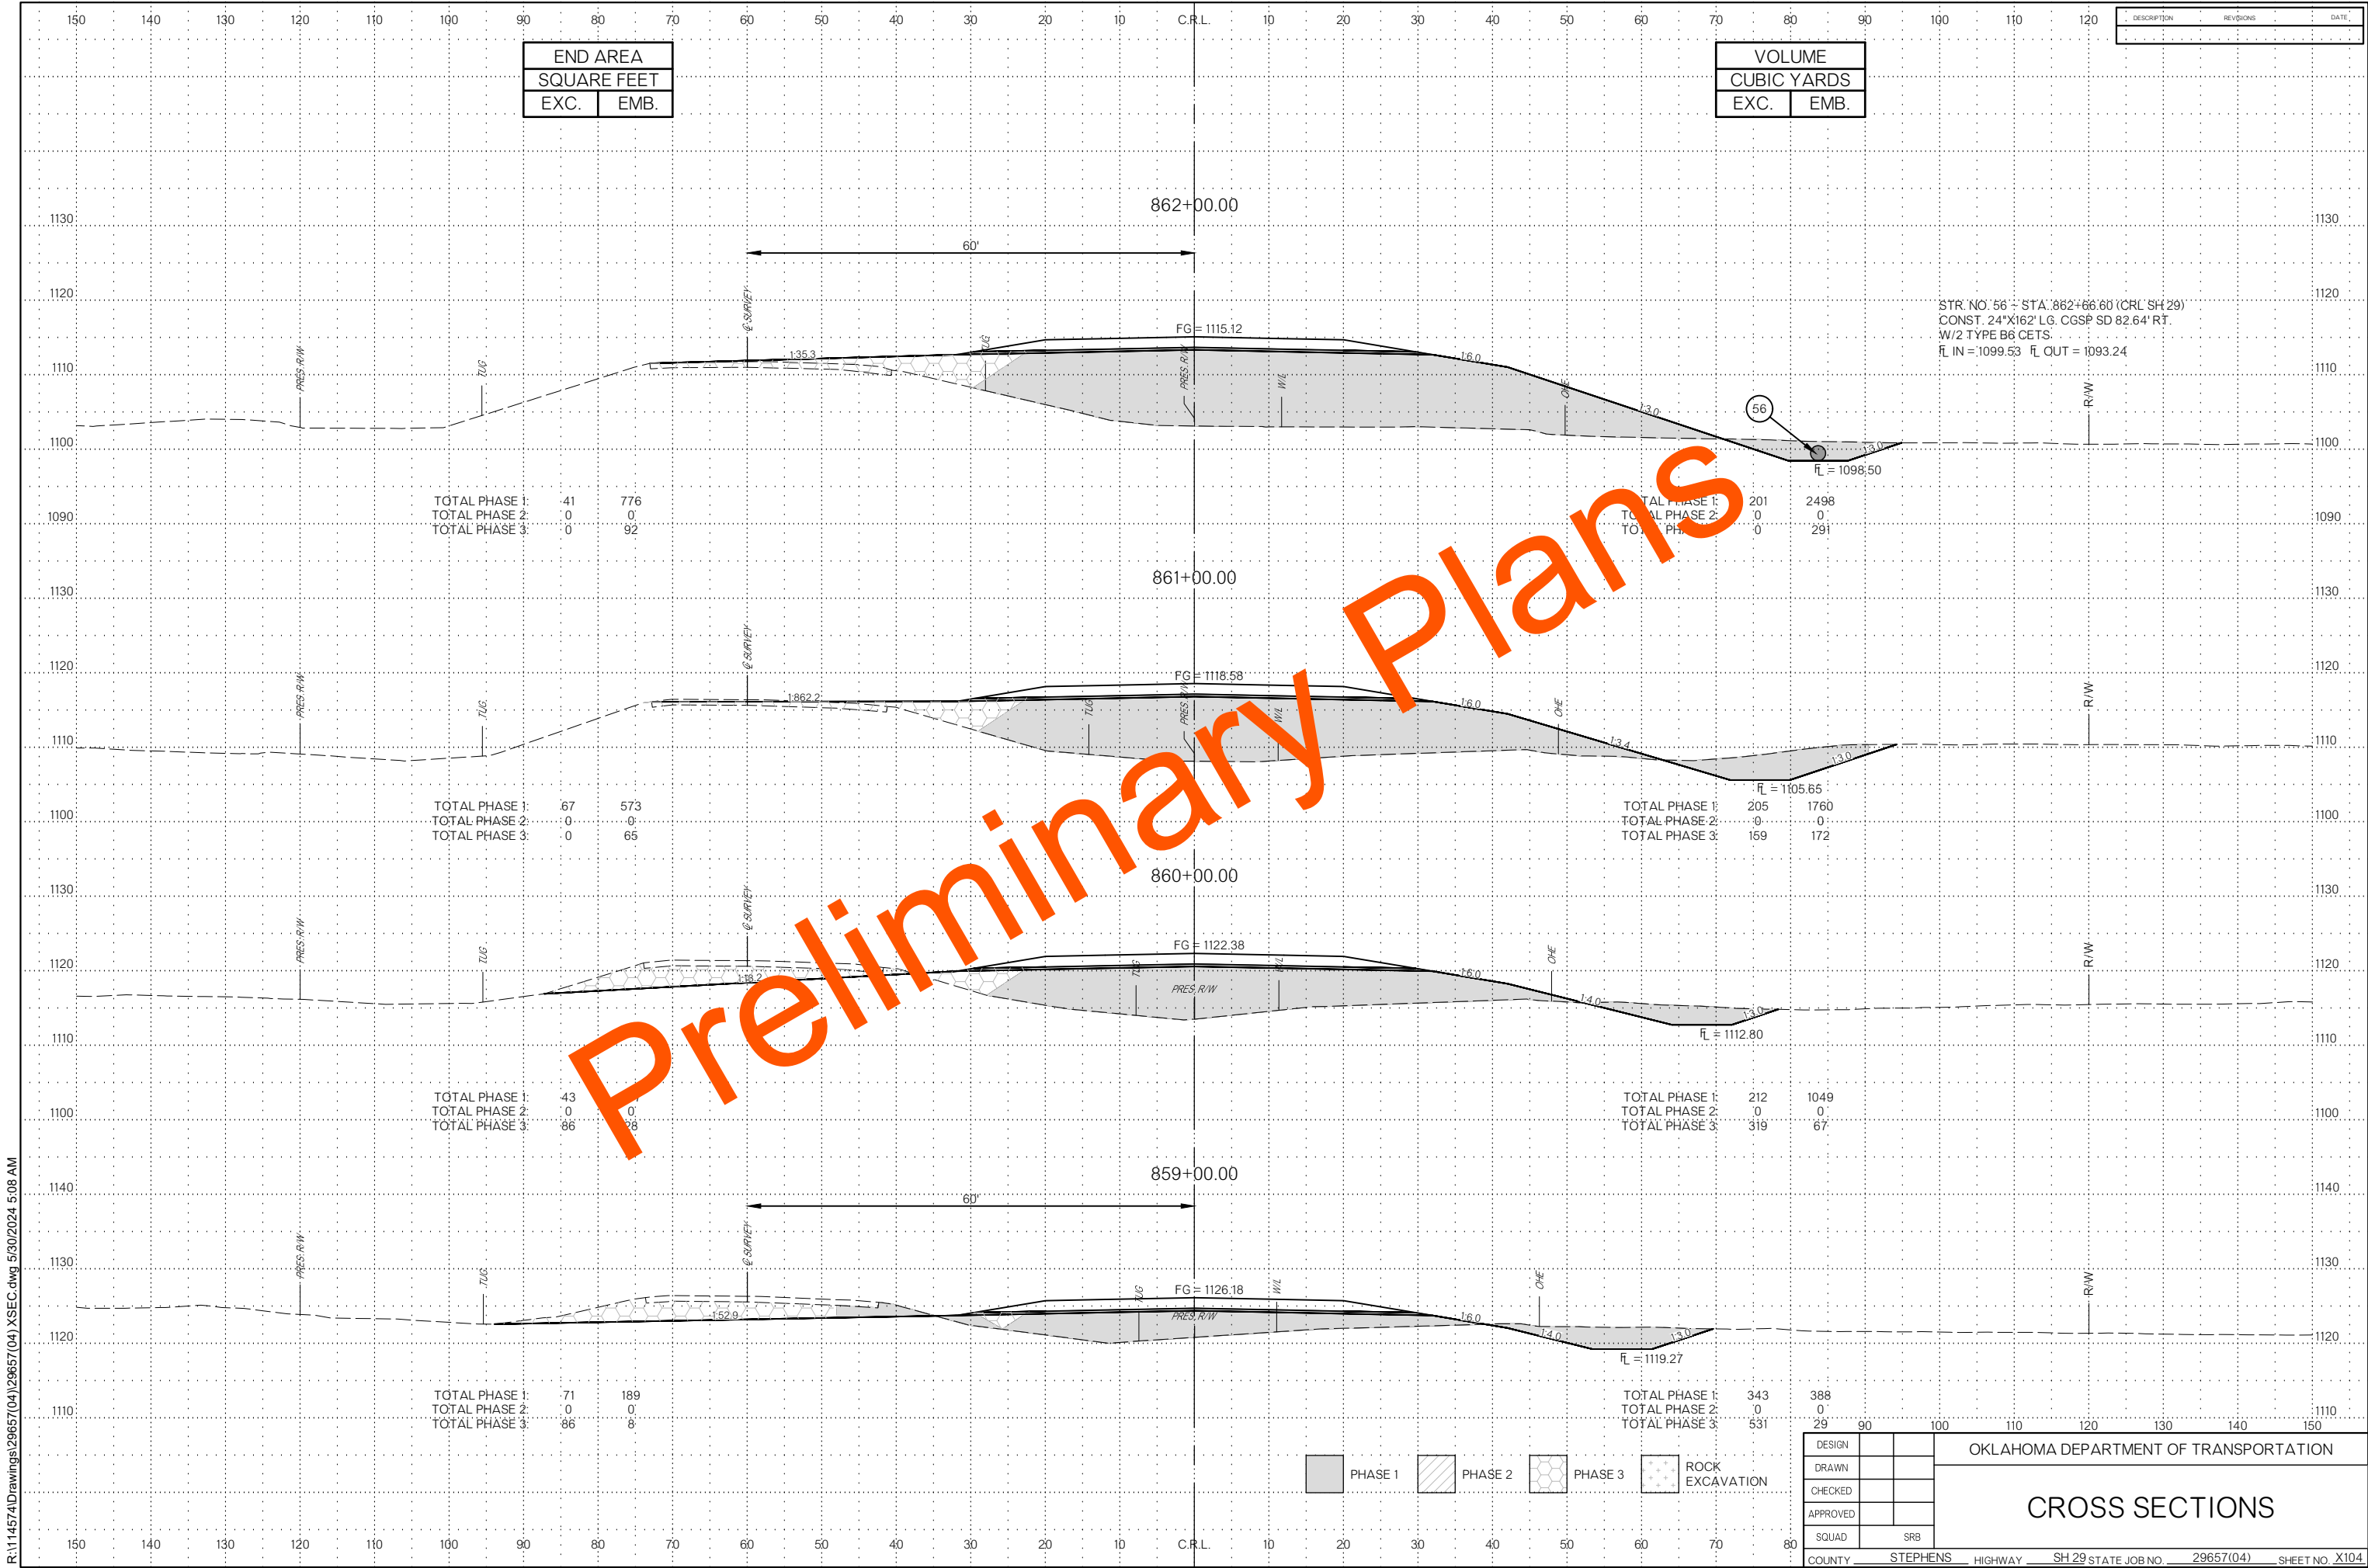

R:\114574\Drawings\29657(04)\XSEC.dwg 5/30/2024 5:08 AM

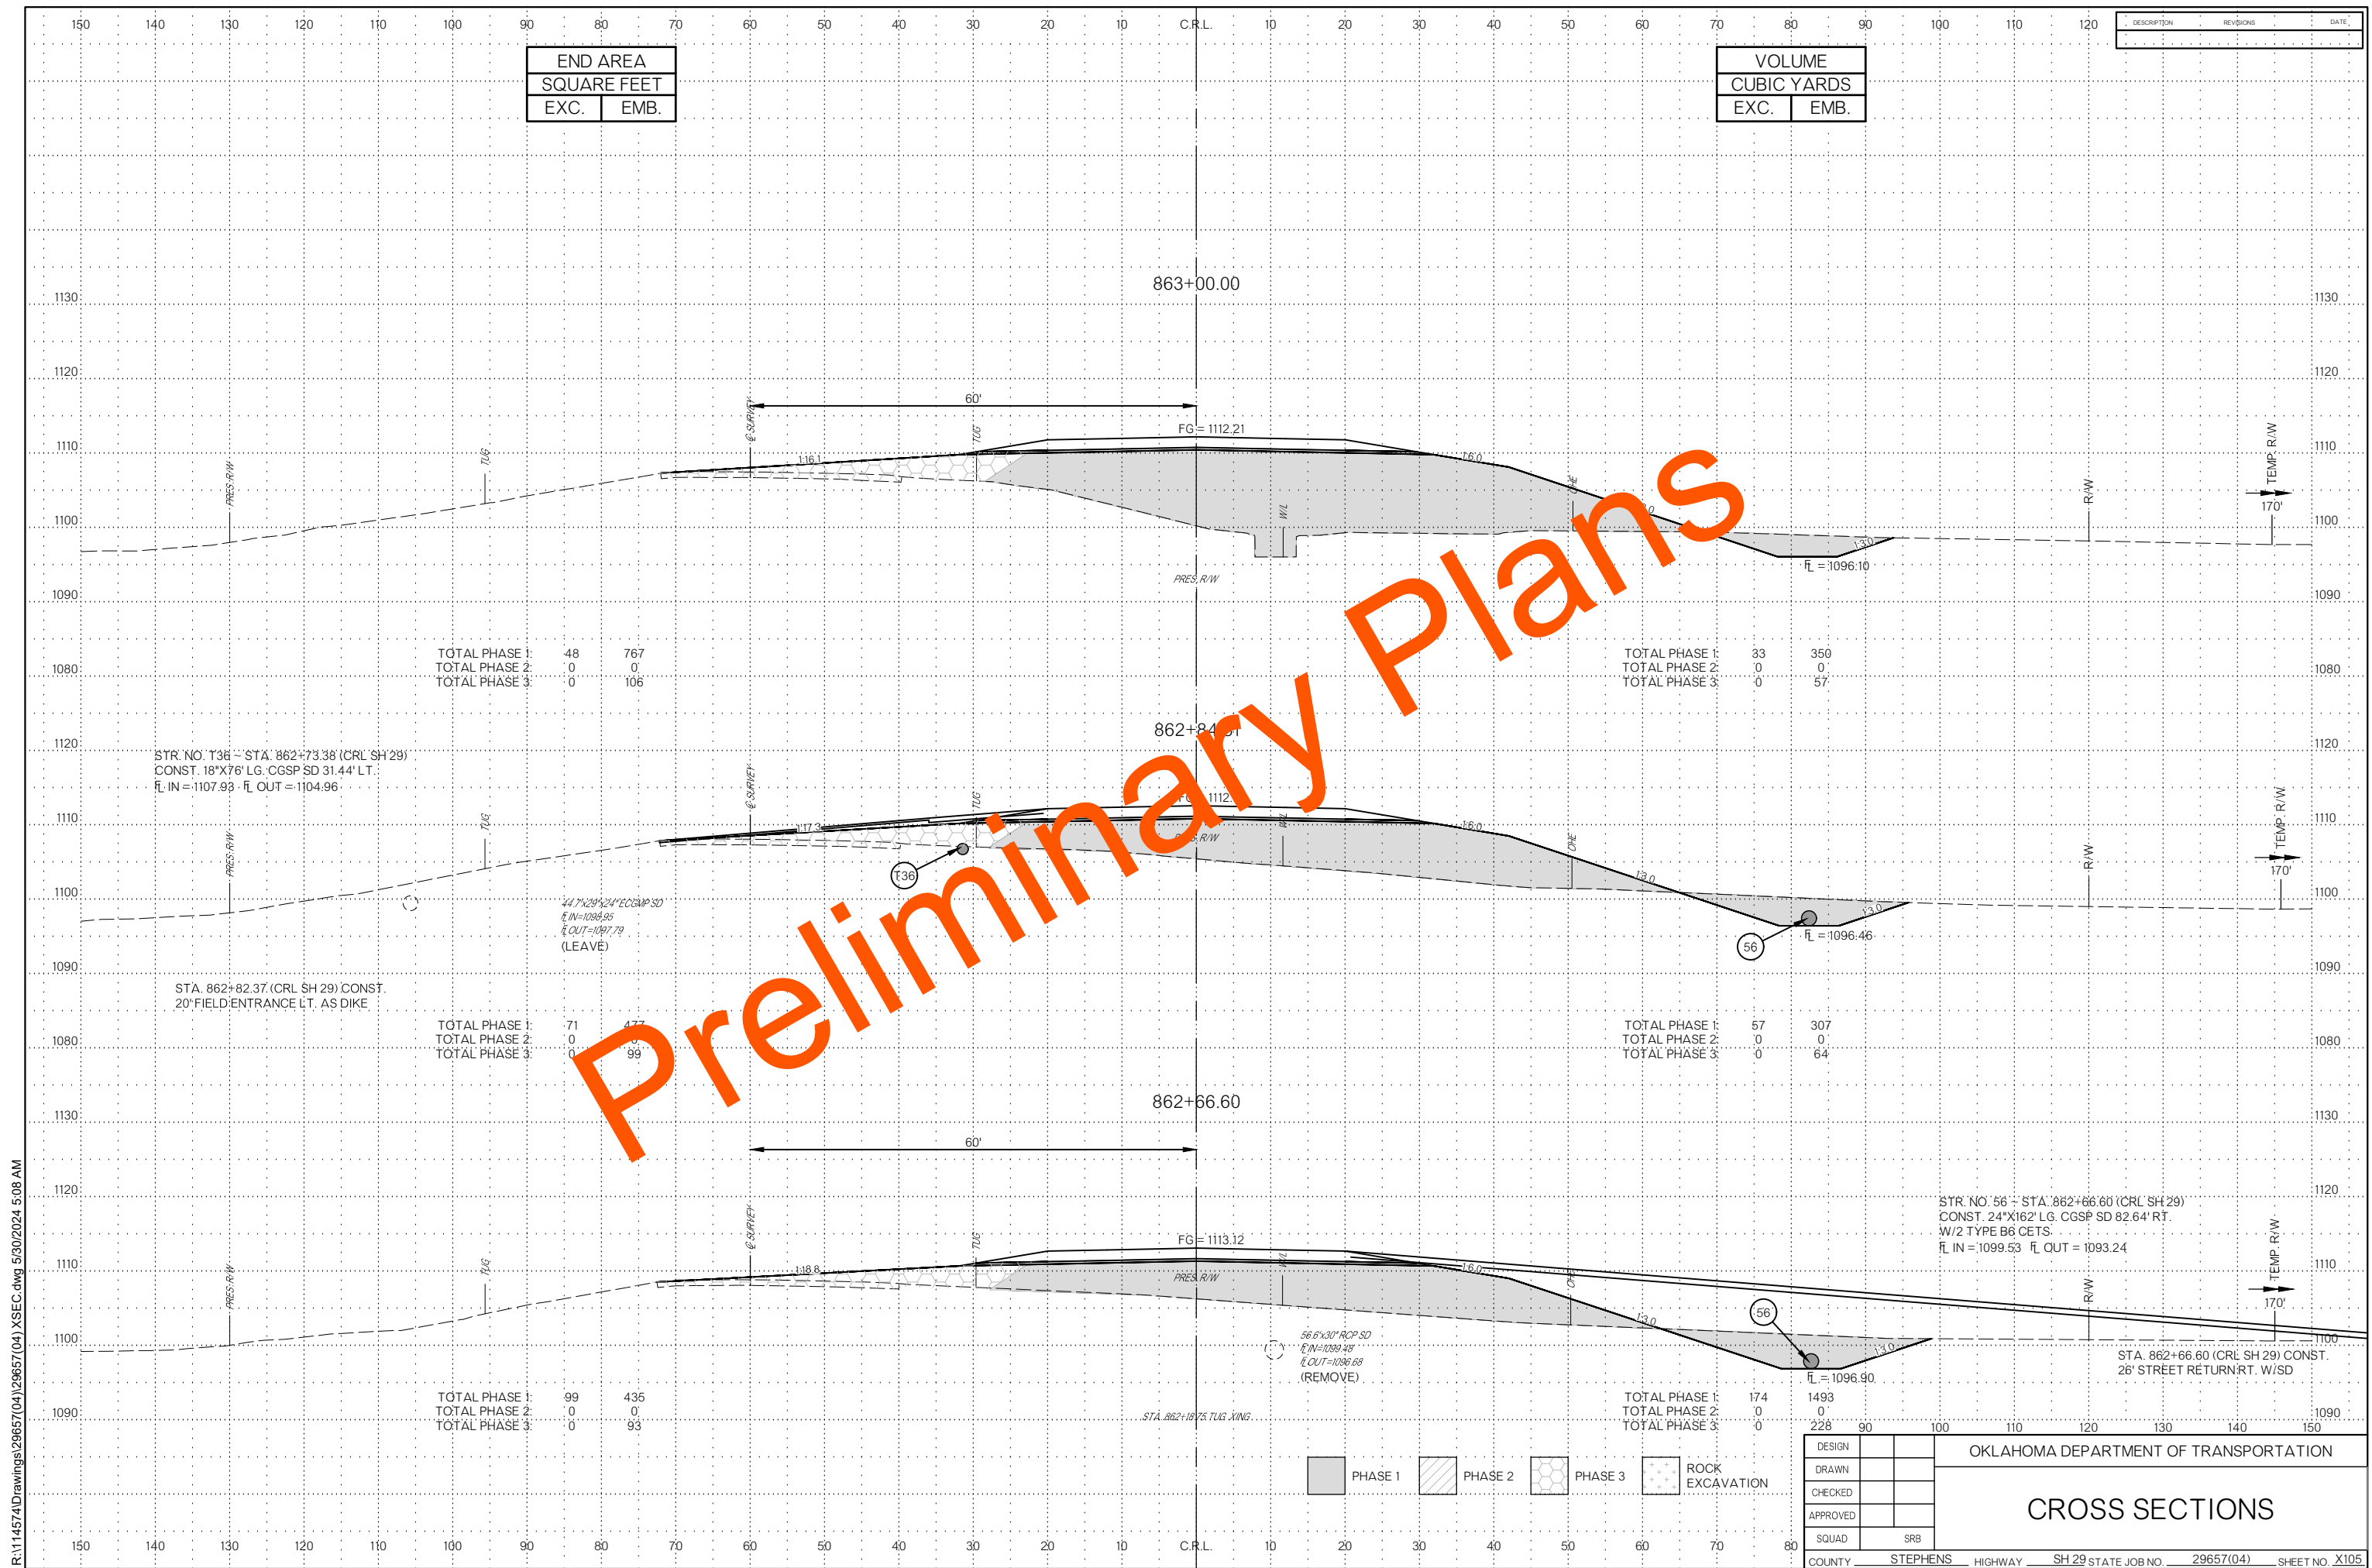

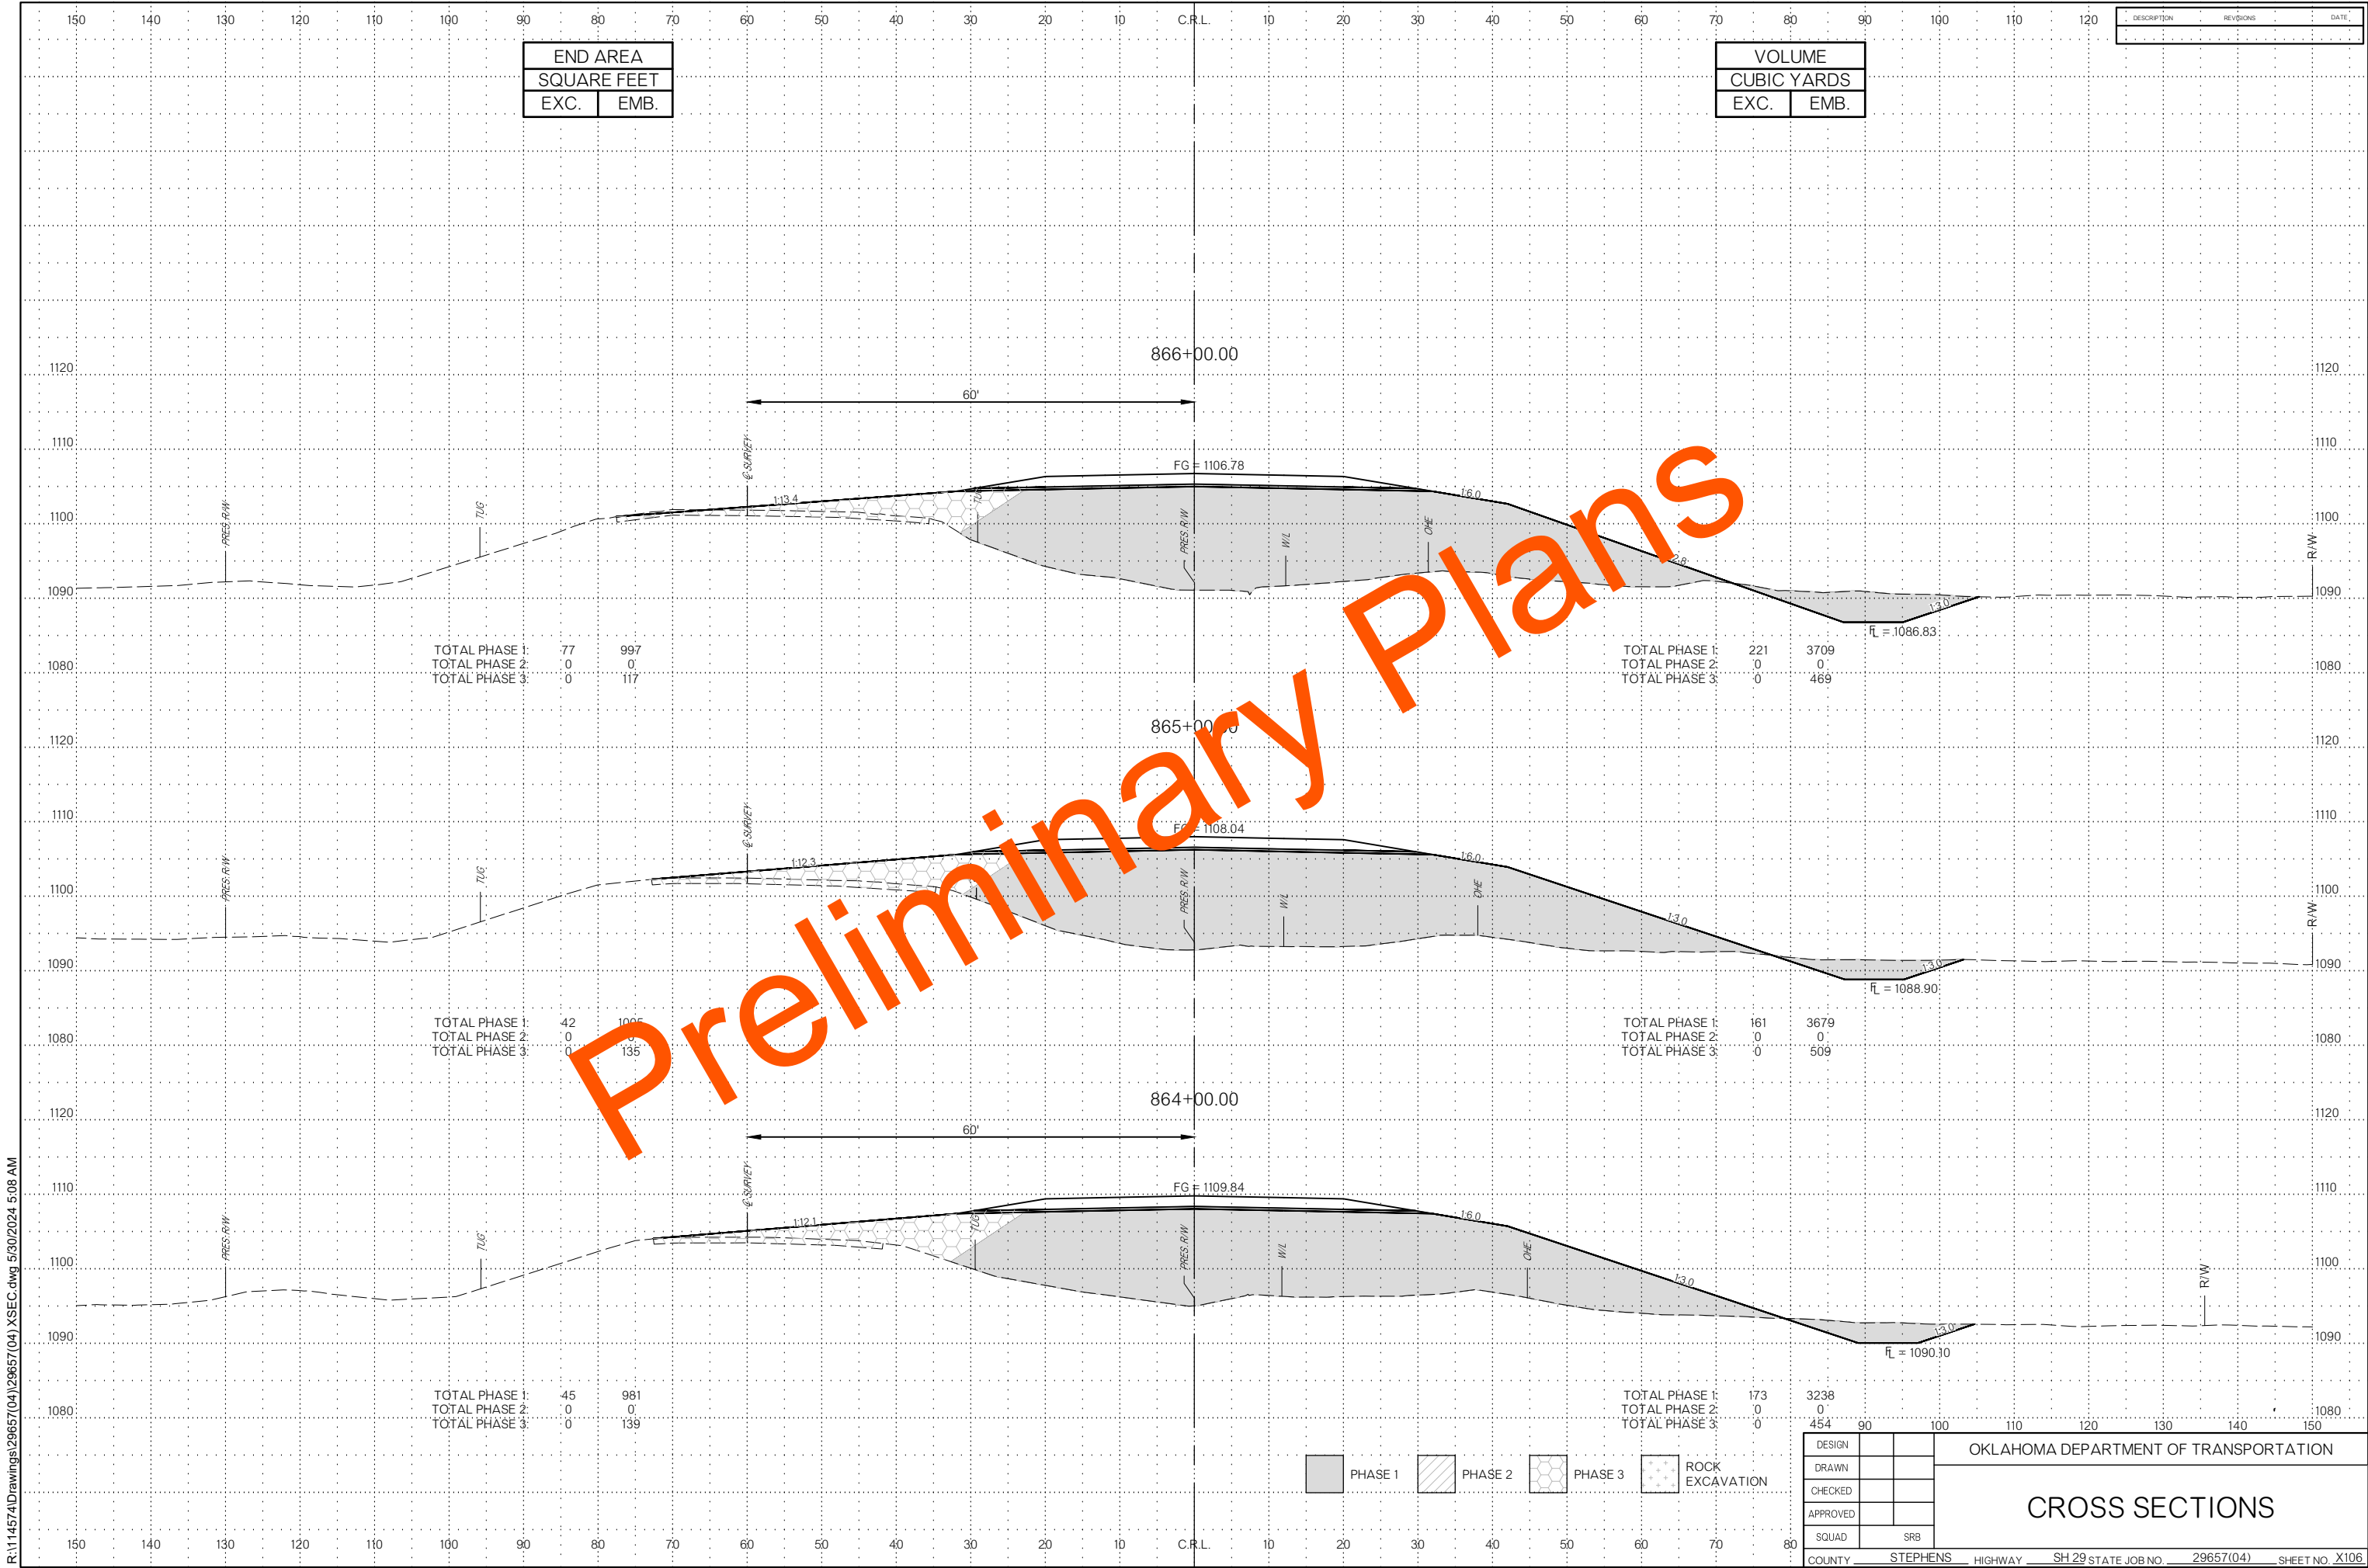

END AREA	
SQUARE FEET	
EXC.	EMB.

VOLUME	
CUBIC YARDS	
EXC.	EMB.

DESCRIPTION	REVISIONS	DATE
-------------	-----------	------

TOTAL PHASE 1: 77
TOTAL PHASE 2: 0
TOTAL PHASE 3: 0

997
0
117

TOTAL PHASE 1: 221
TOTAL PHASE 2: 0
TOTAL PHASE 3: 0

3709
0
469

TOTAL PHASE 1: 42
TOTAL PHASE 2: 0
TOTAL PHASE 3: 0

1005
0
135

TOTAL PHASE 1: 161
TOTAL PHASE 2: 0
TOTAL PHASE 3: 0

3679
0
509

TOTAL PHASE 1: 45
TOTAL PHASE 2: 0
TOTAL PHASE 3: 0

981
0
139

TOTAL PHASE 1: 173
TOTAL PHASE 2: 0
TOTAL PHASE 3: 0


3238
0
454

PHASE 1 PHASE 2 PHASE 3 ROCK EXCAVATION


DESIGN	
DRAWN	
CHECKED	
APPROVED	
SQUAD	SRB


OKLAHOMA DEPARTMENT OF TRANSPORTATION

CROSS SECTIONS

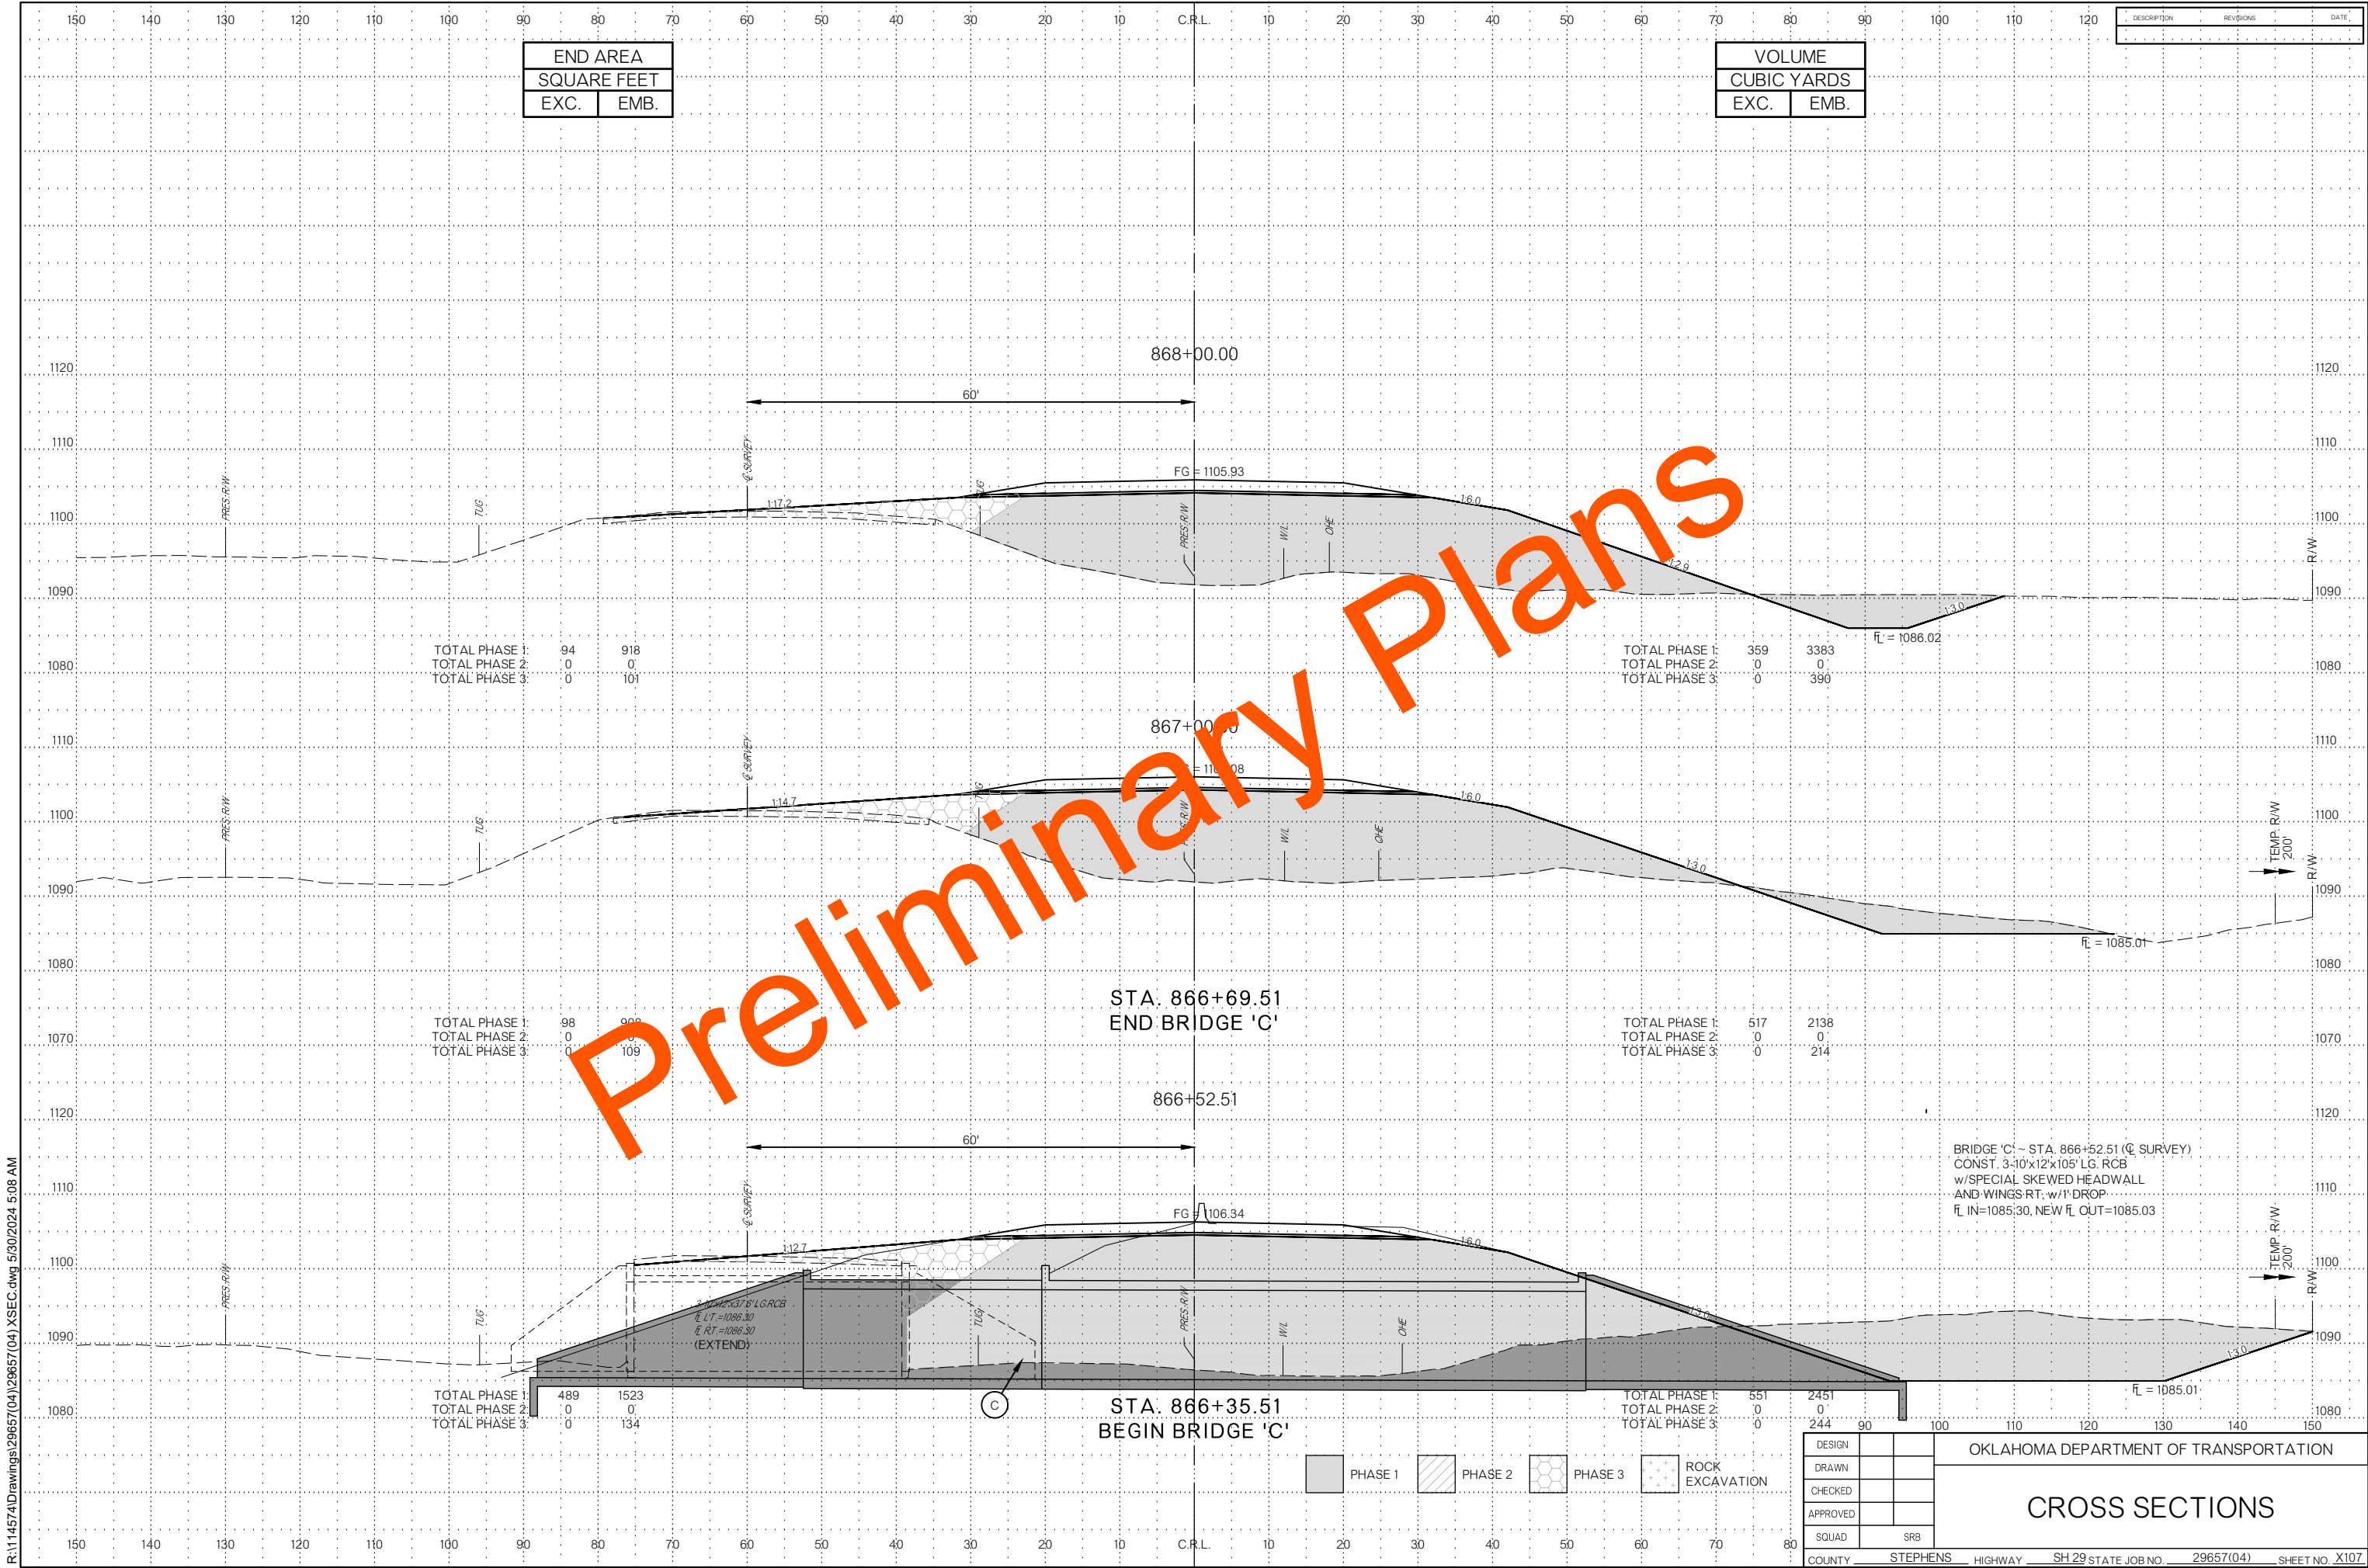



R:\114574\Drawings\29657(04)\XSEC.dwg 5/30/2024 5:08 AM

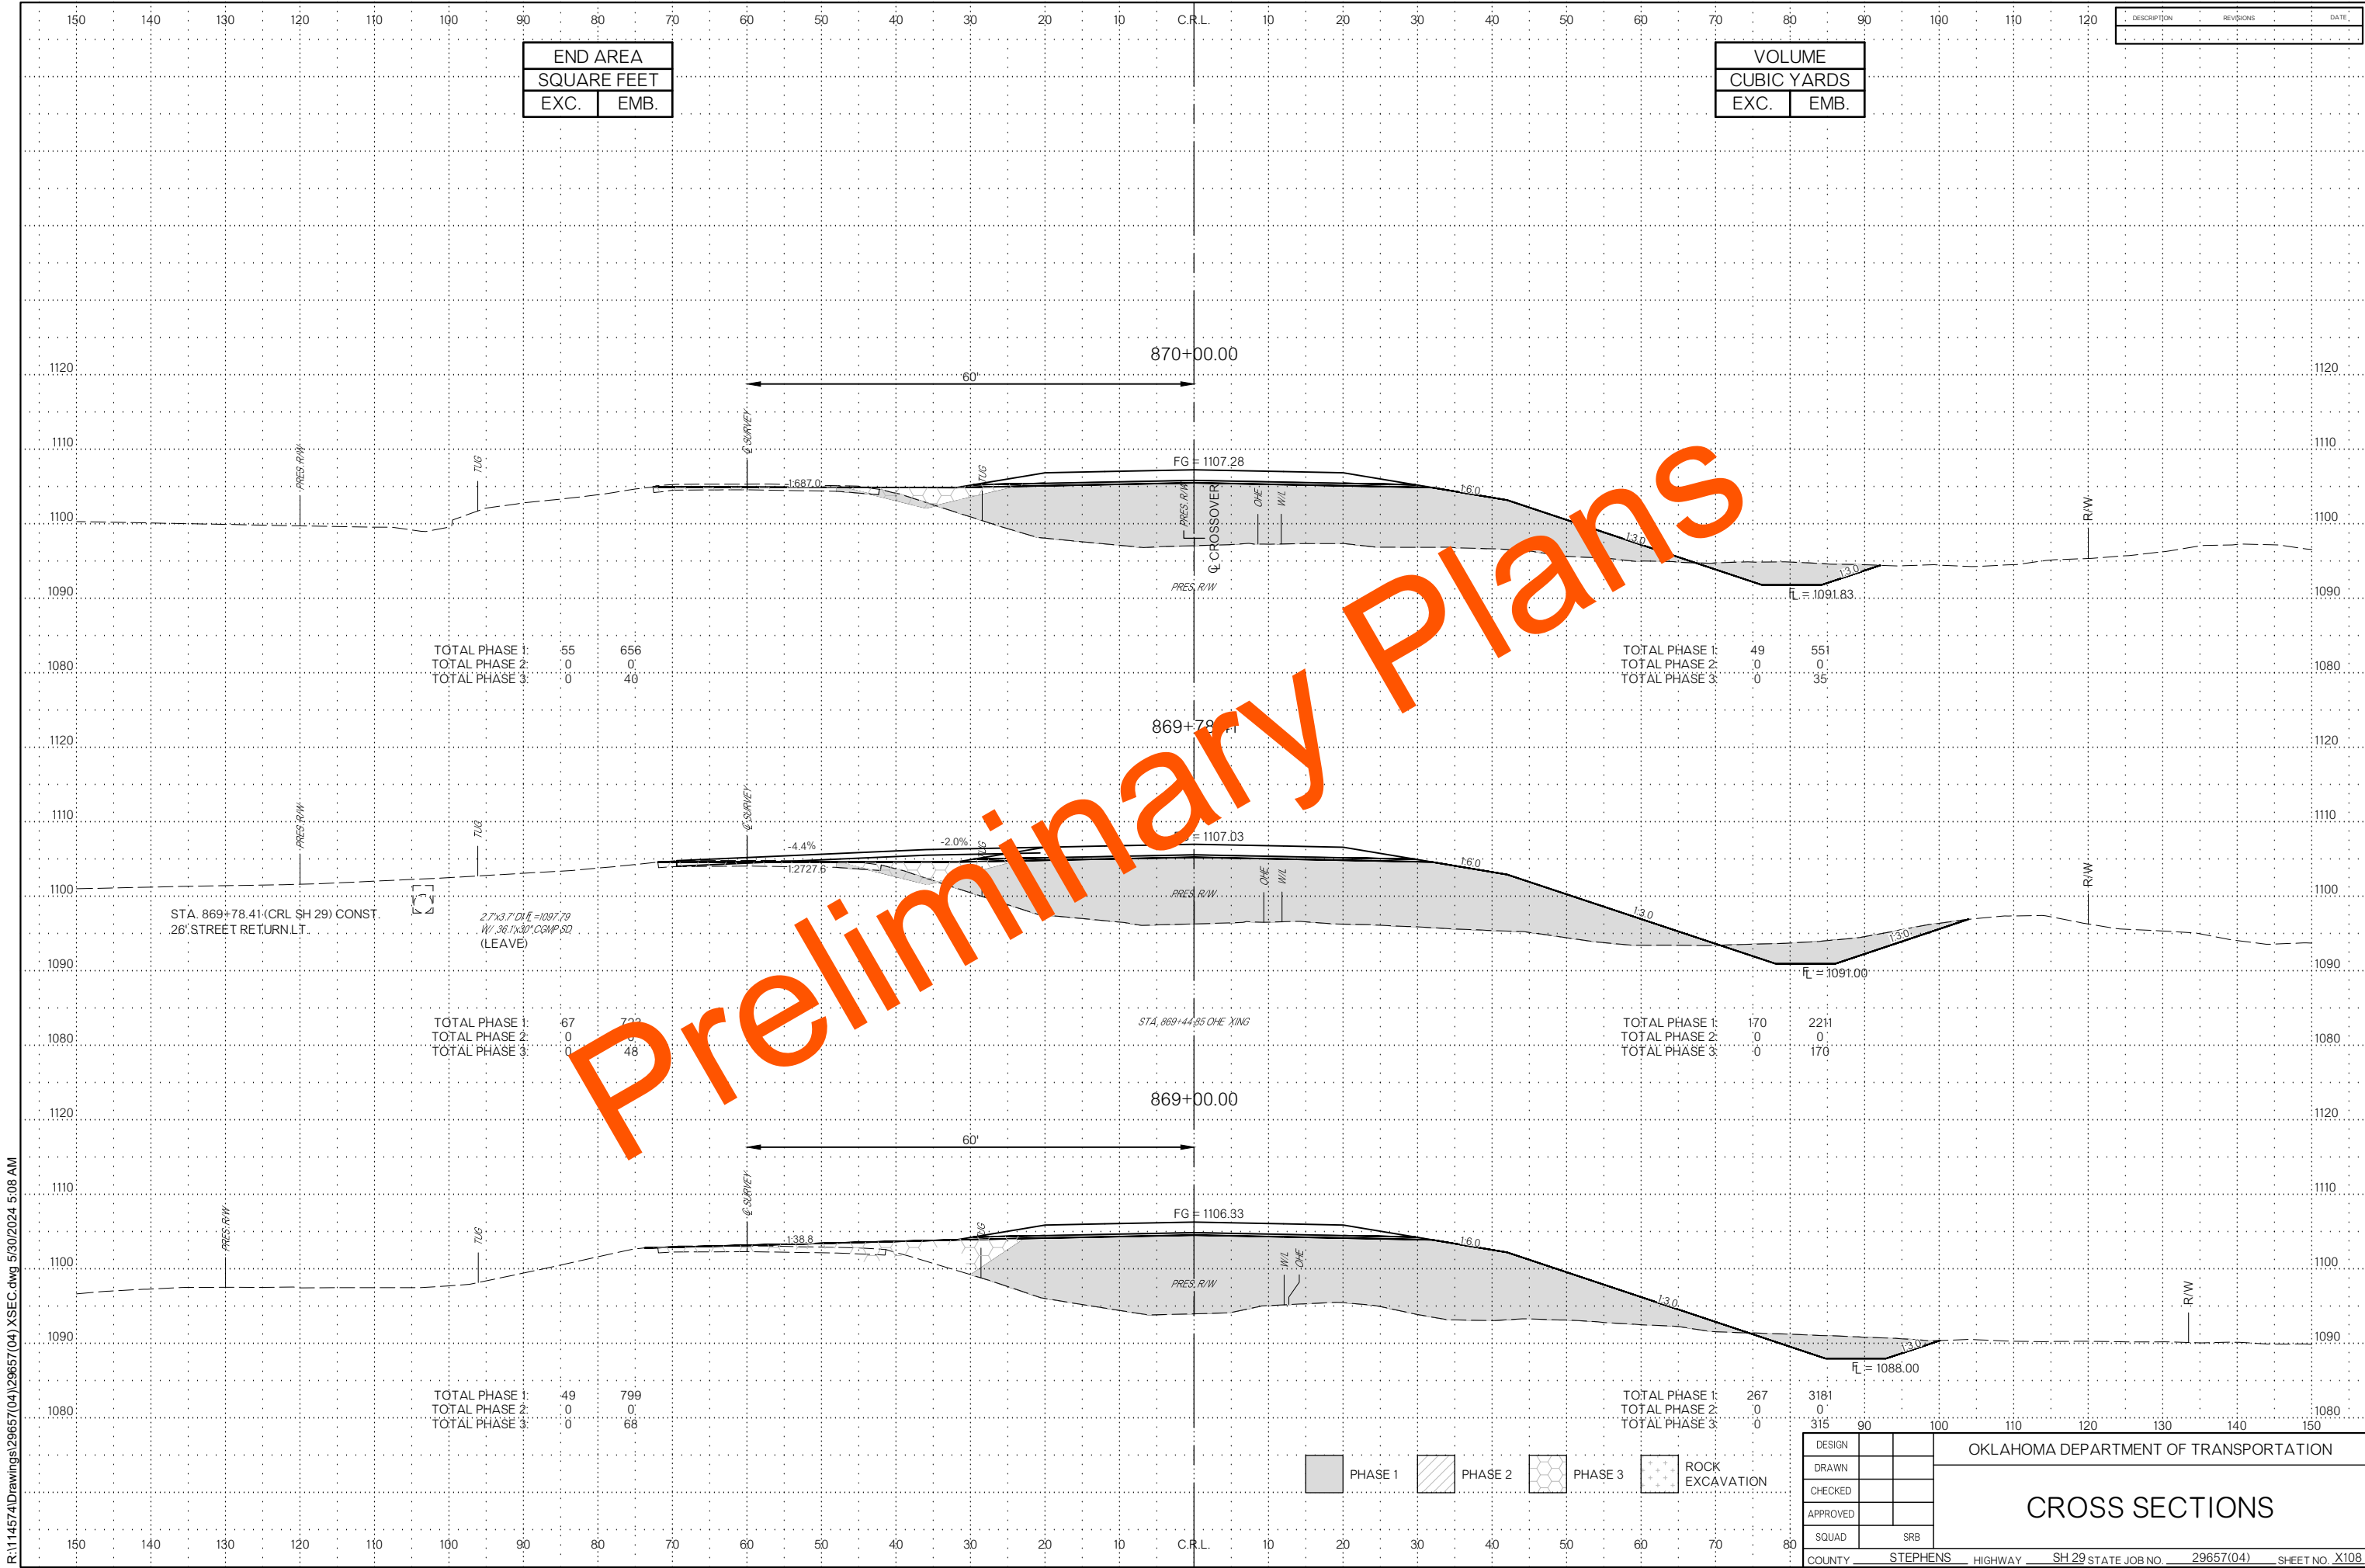

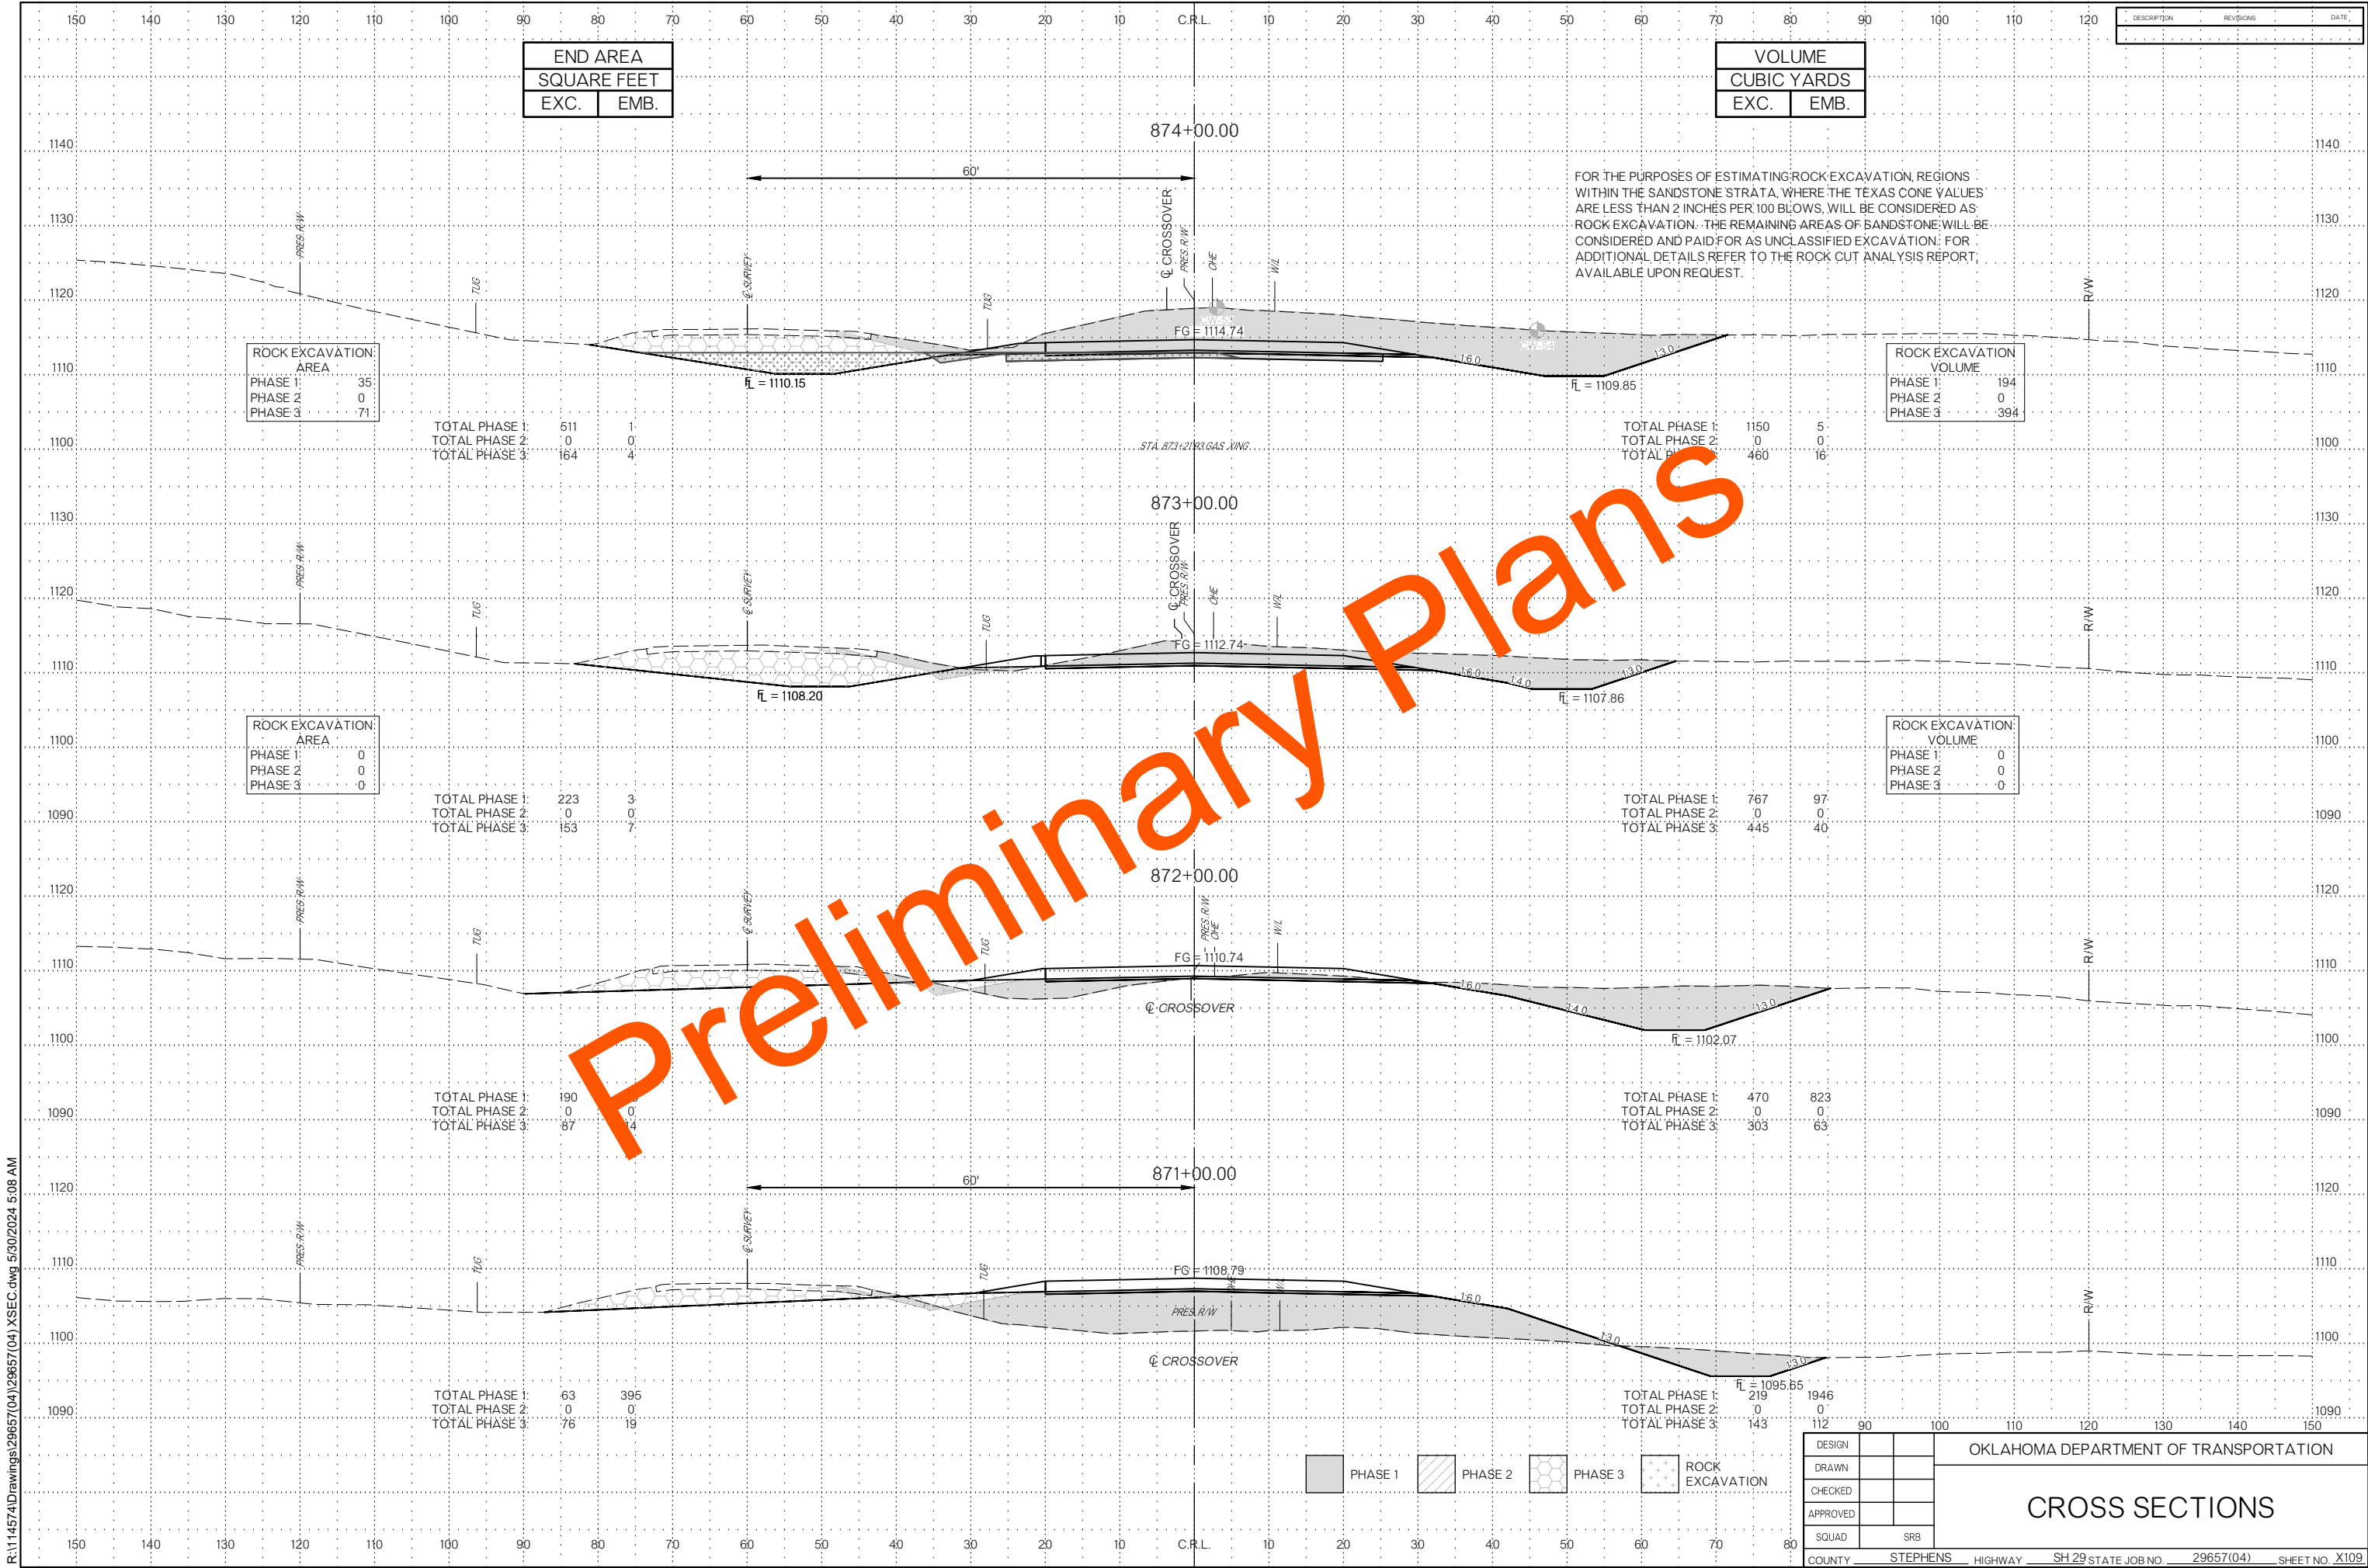



R:\114574\Drawings\29657(04)\29657(04) XSEC.dwg 5/30/2024 5:08 AM

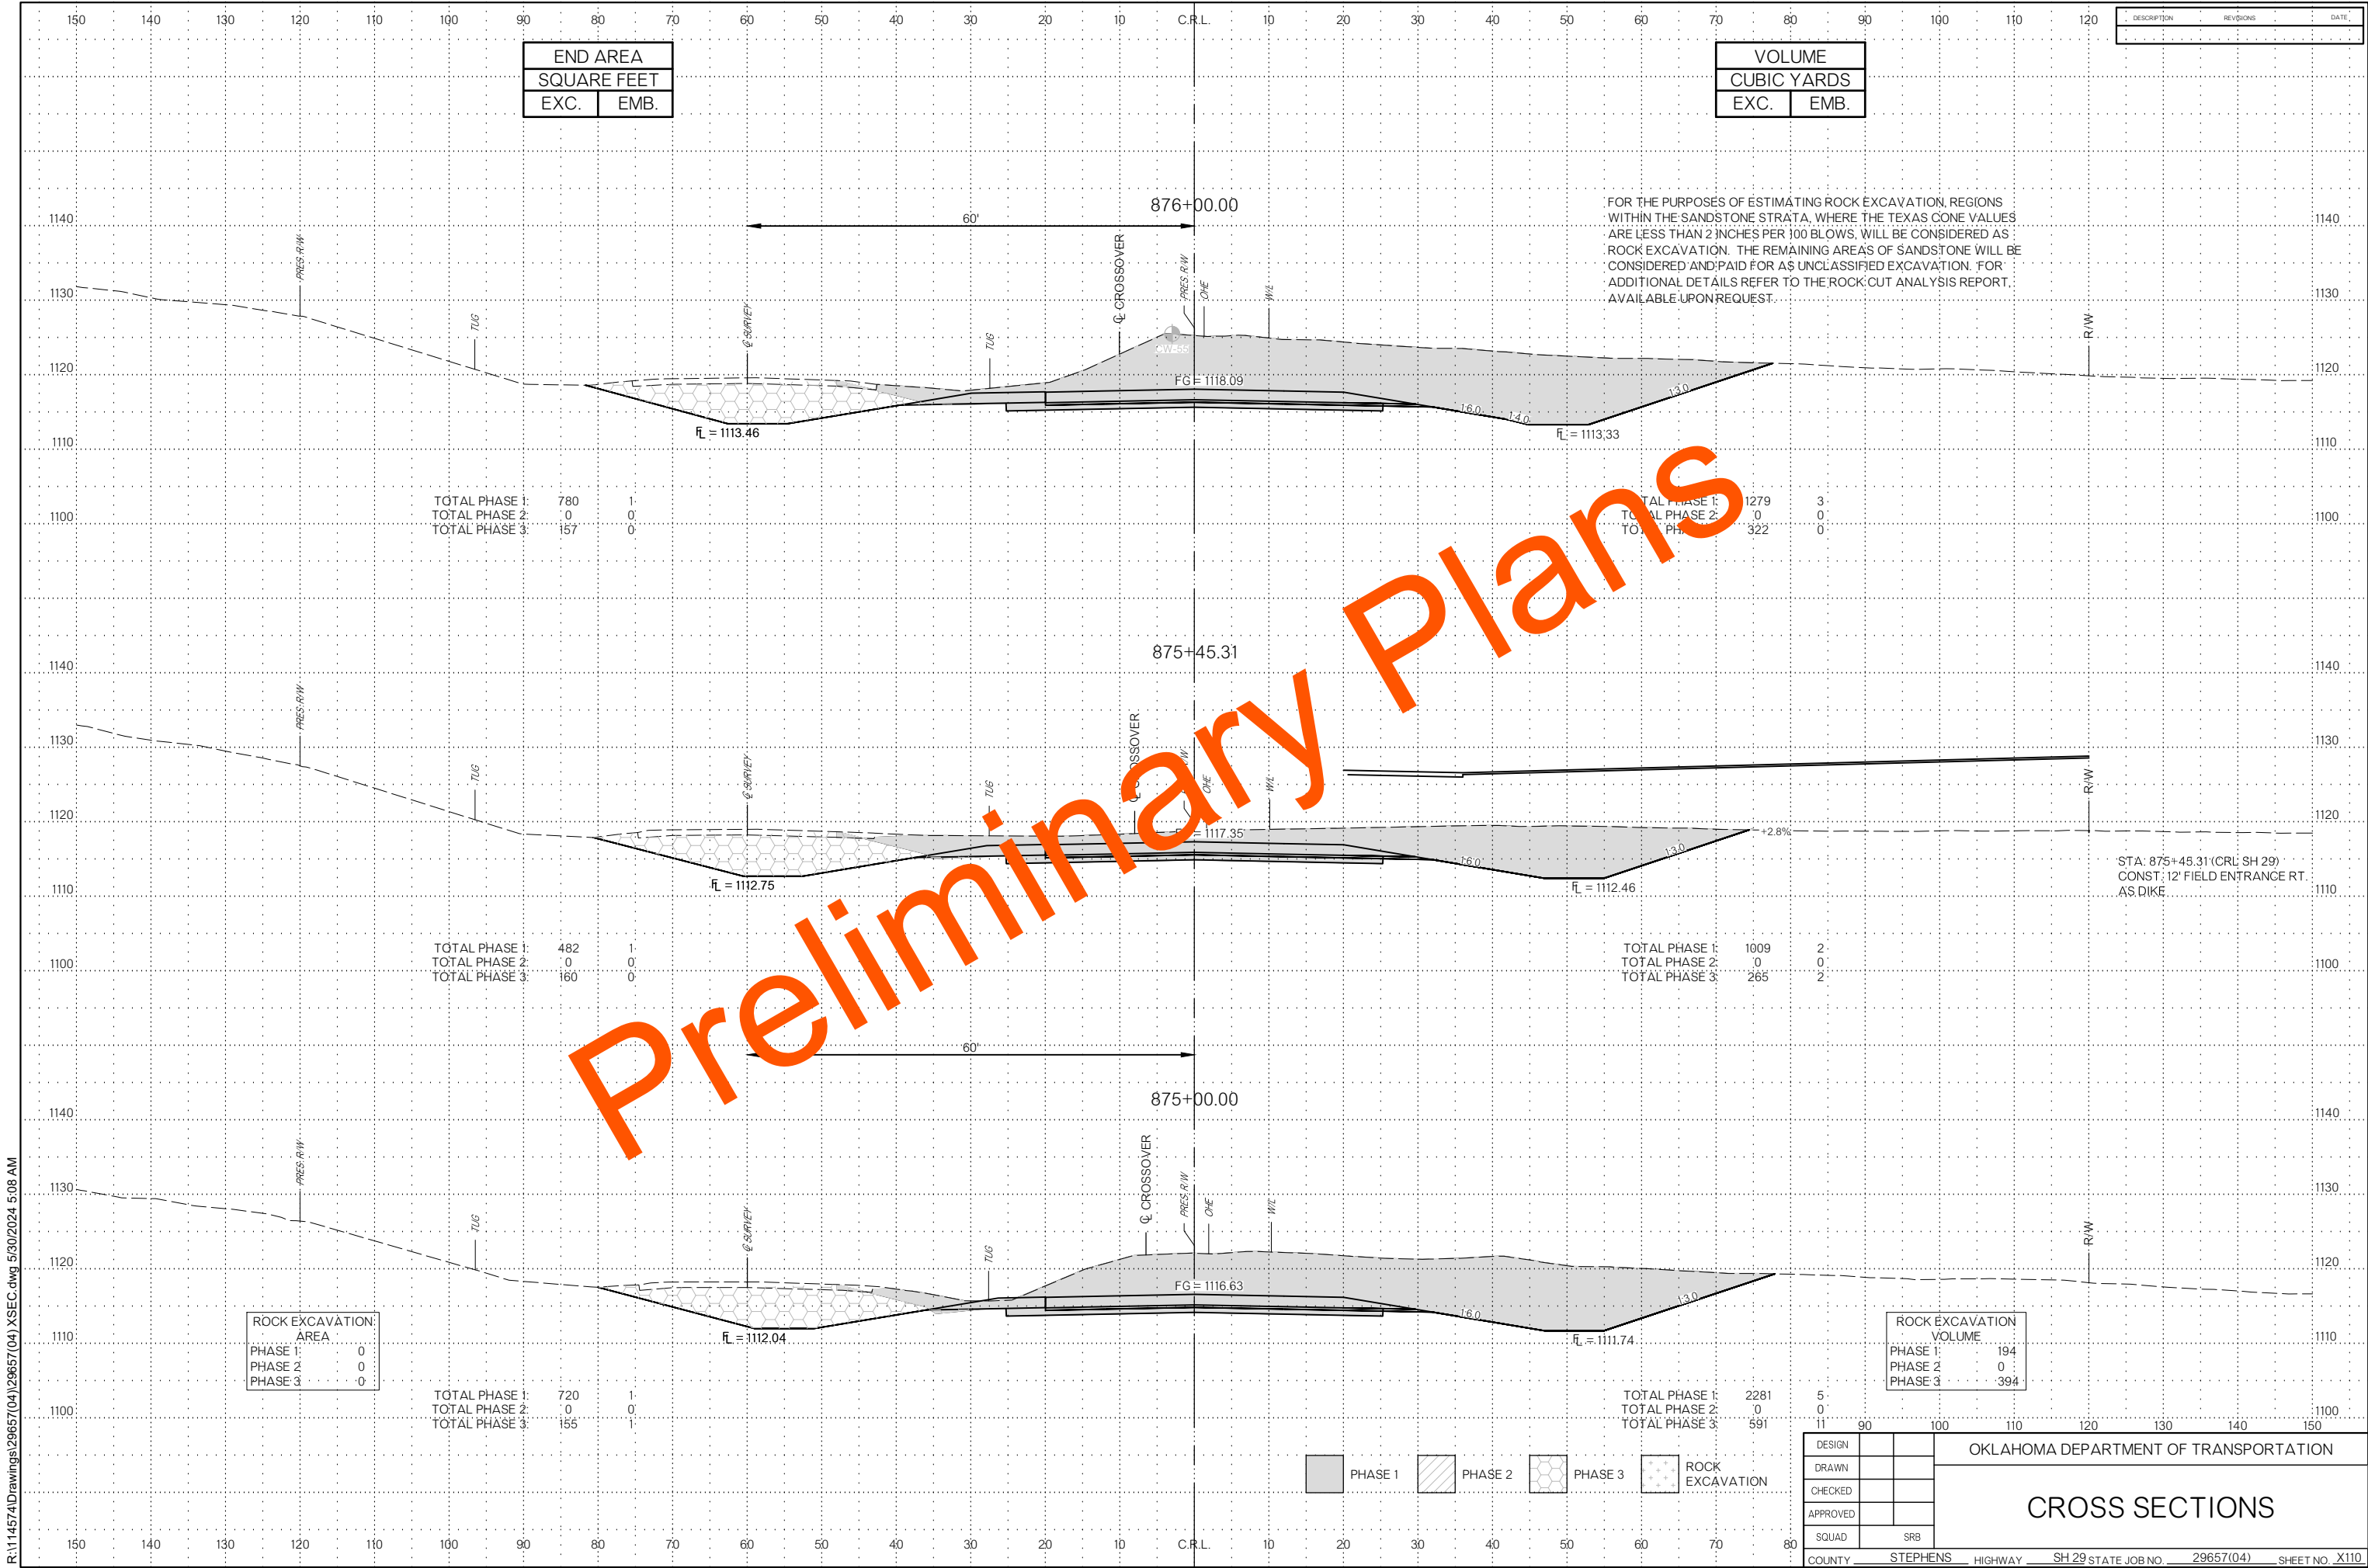

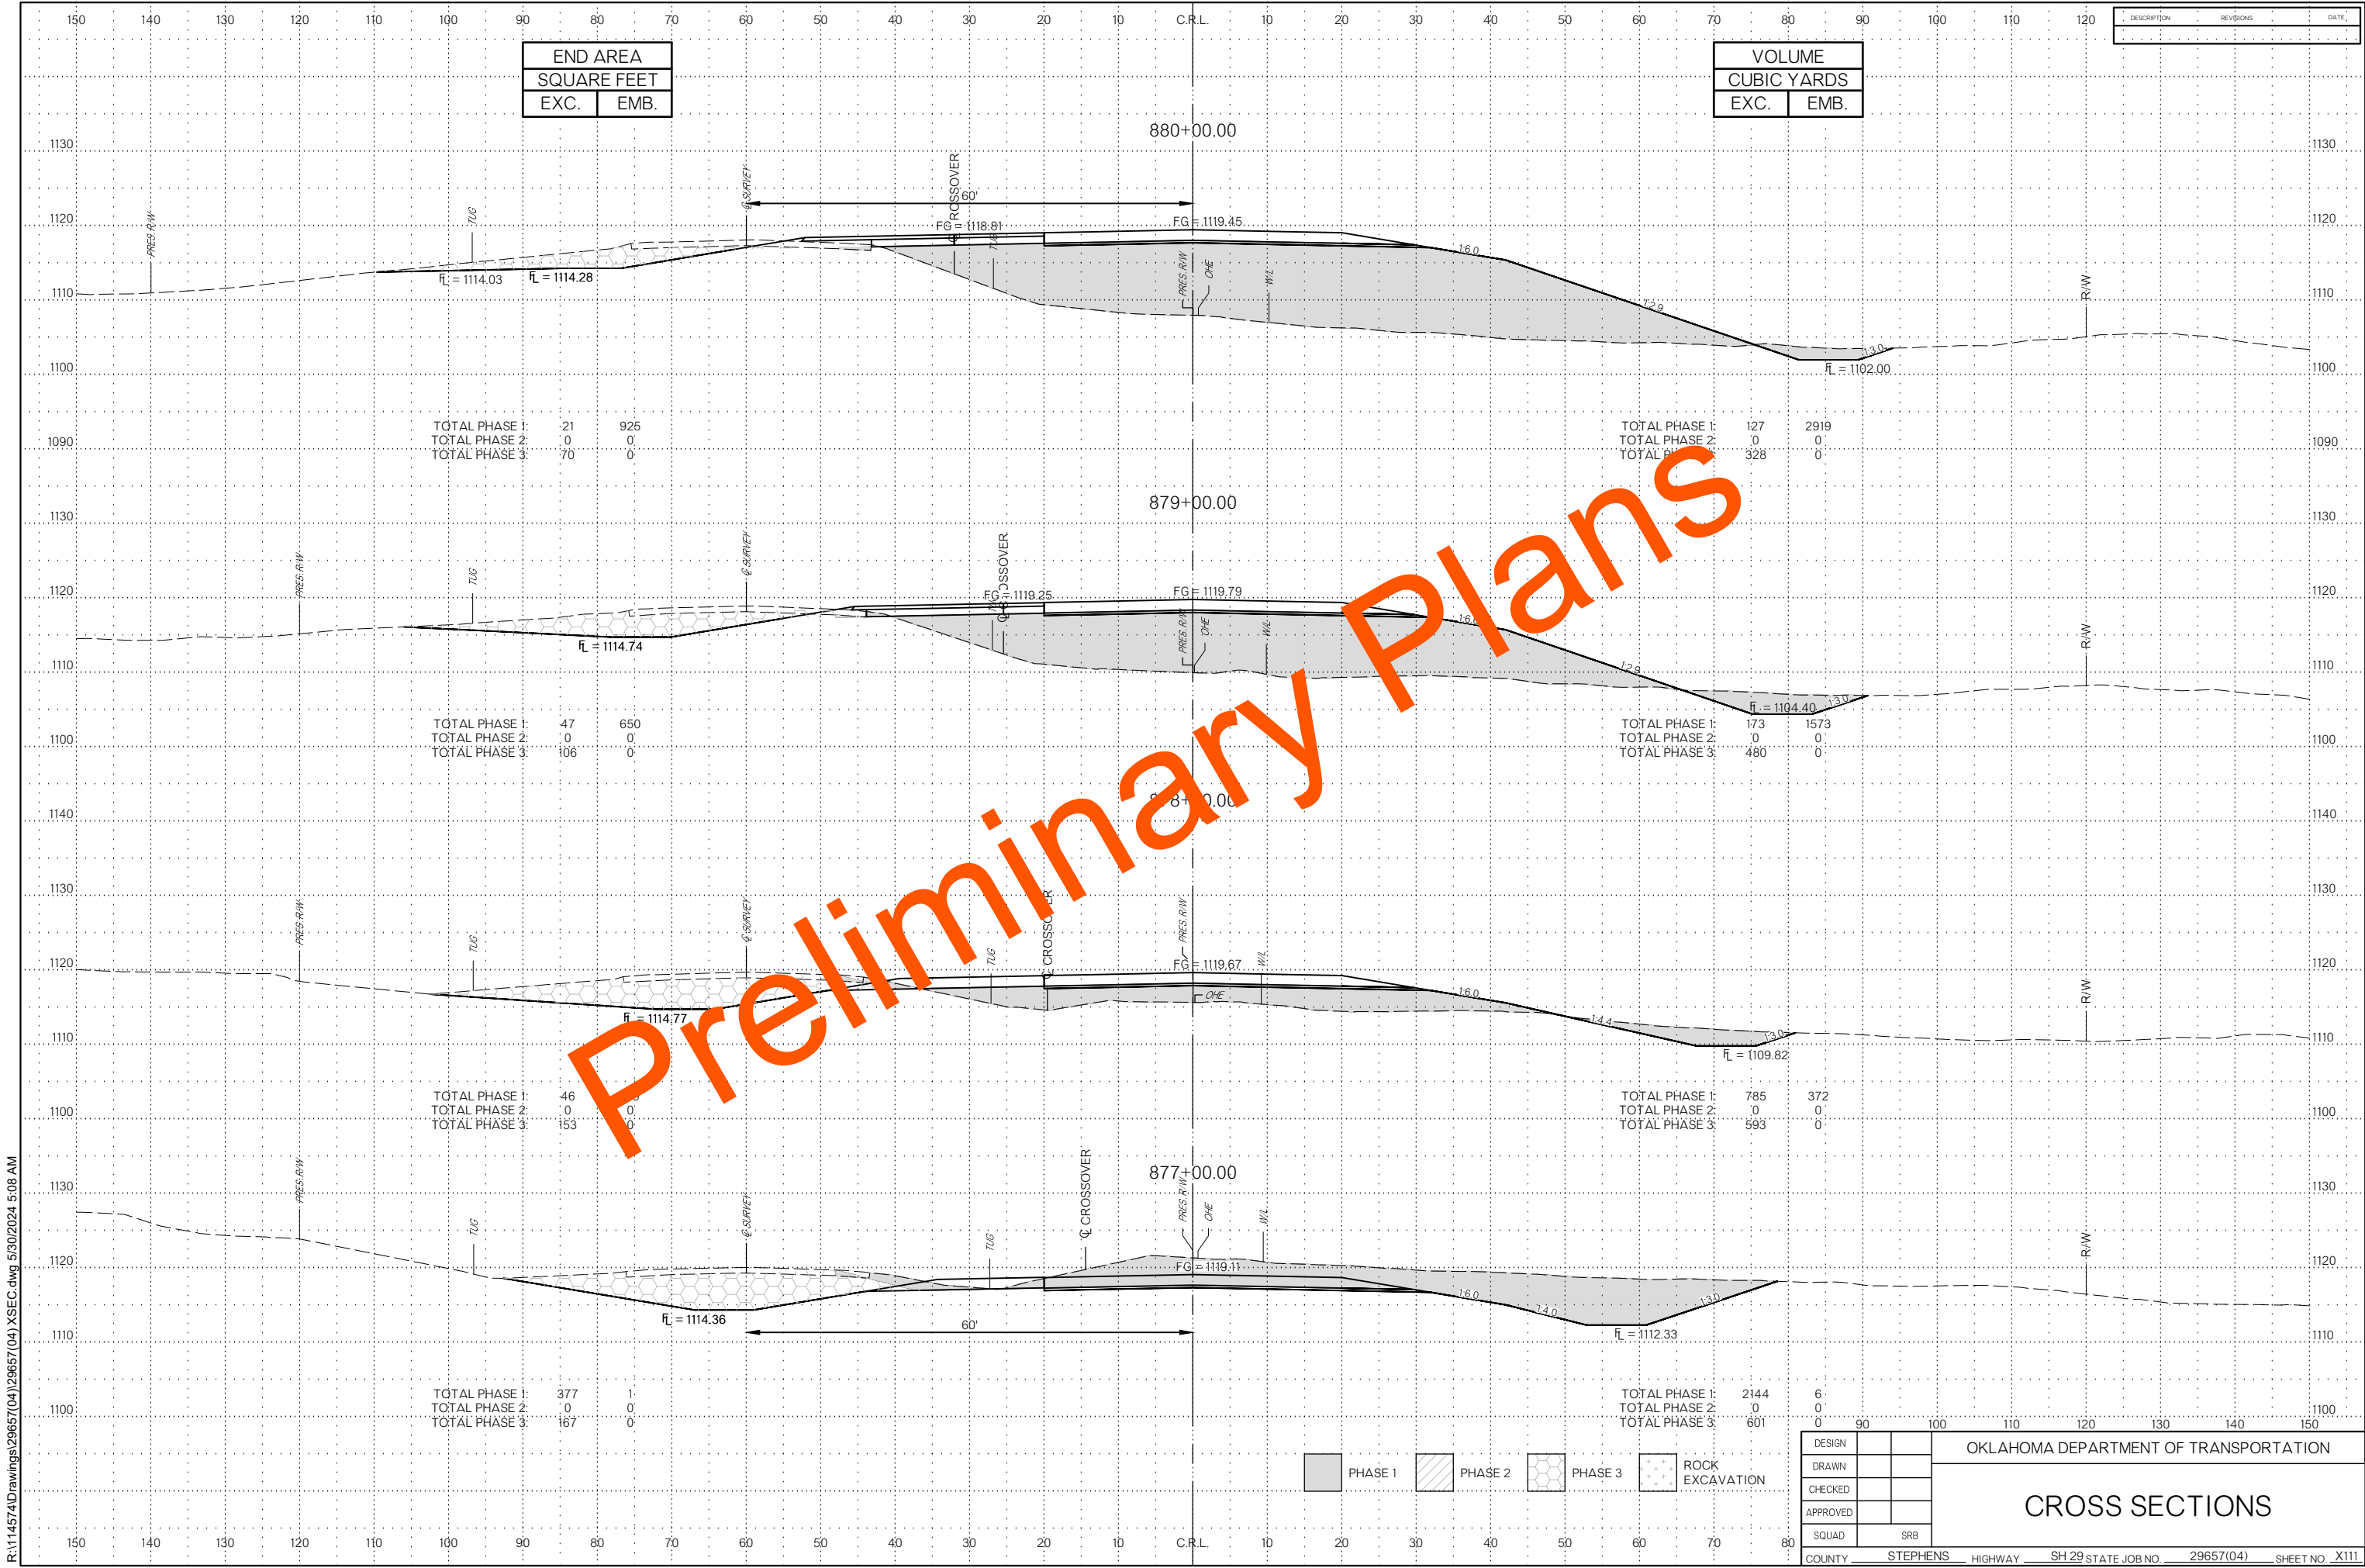

R:\114574\Drawings\29657(04)\29657(04).XSEC.dwg 5/30/2024 5:08 AM

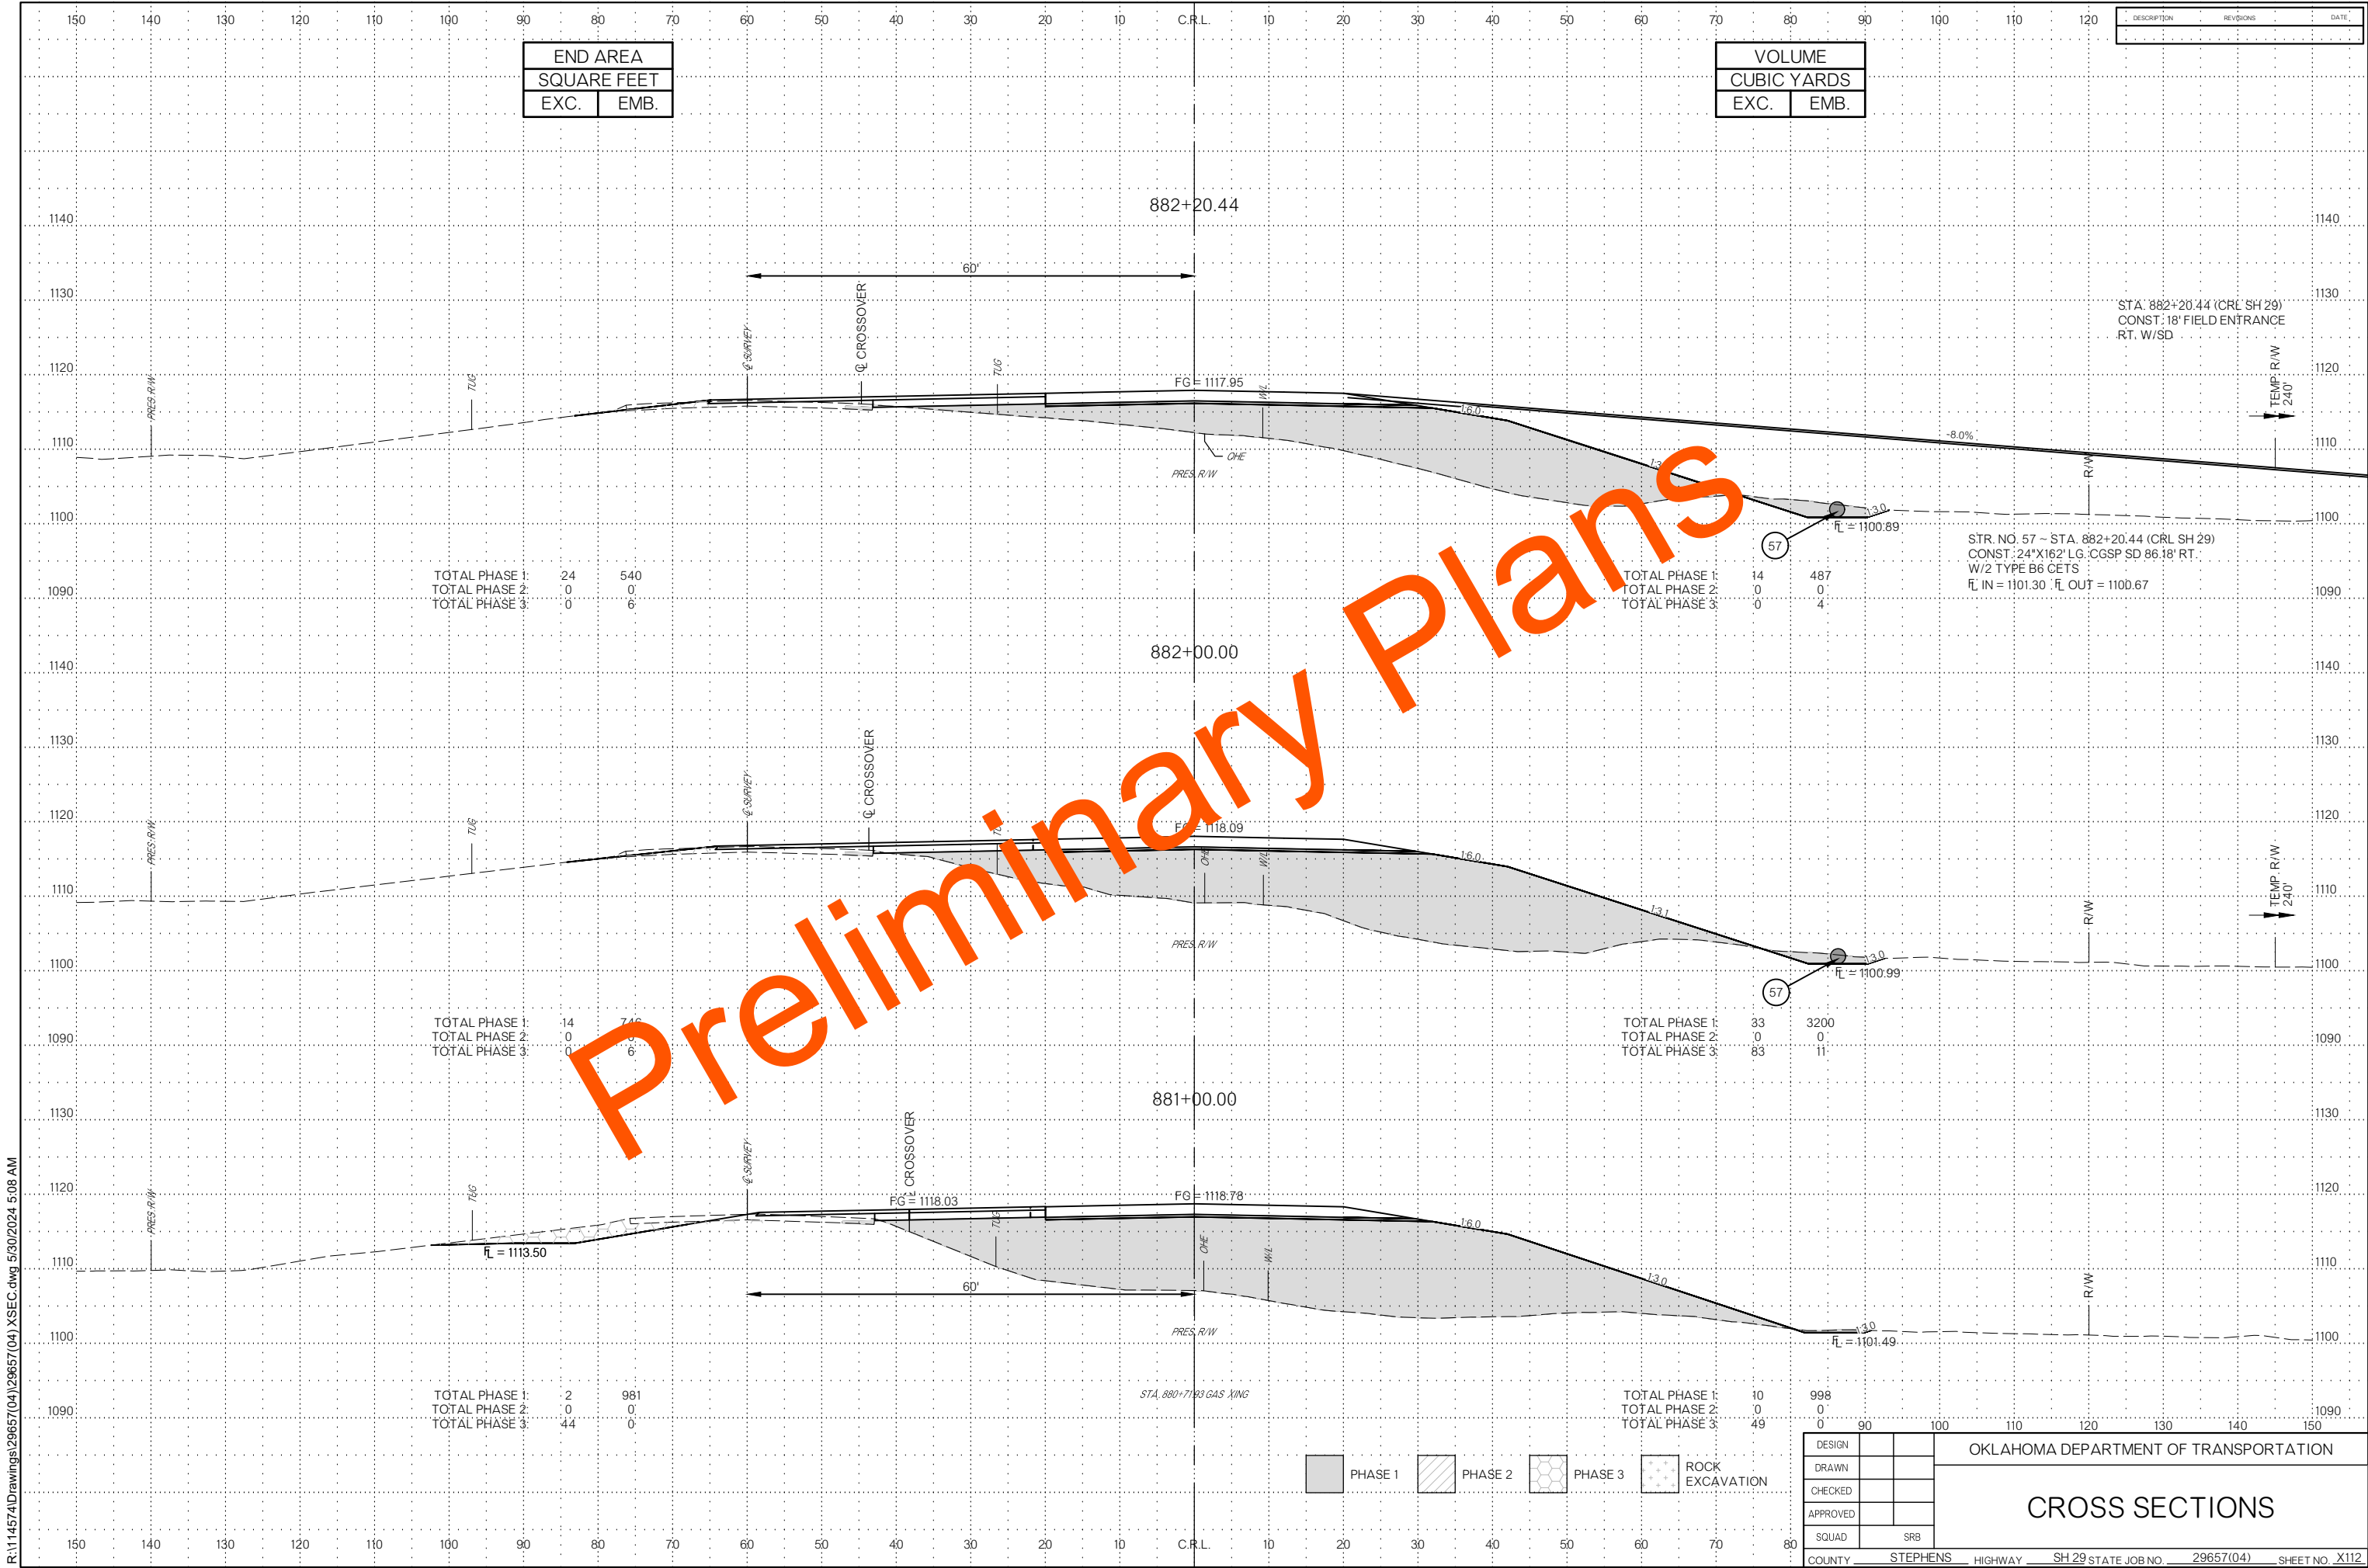

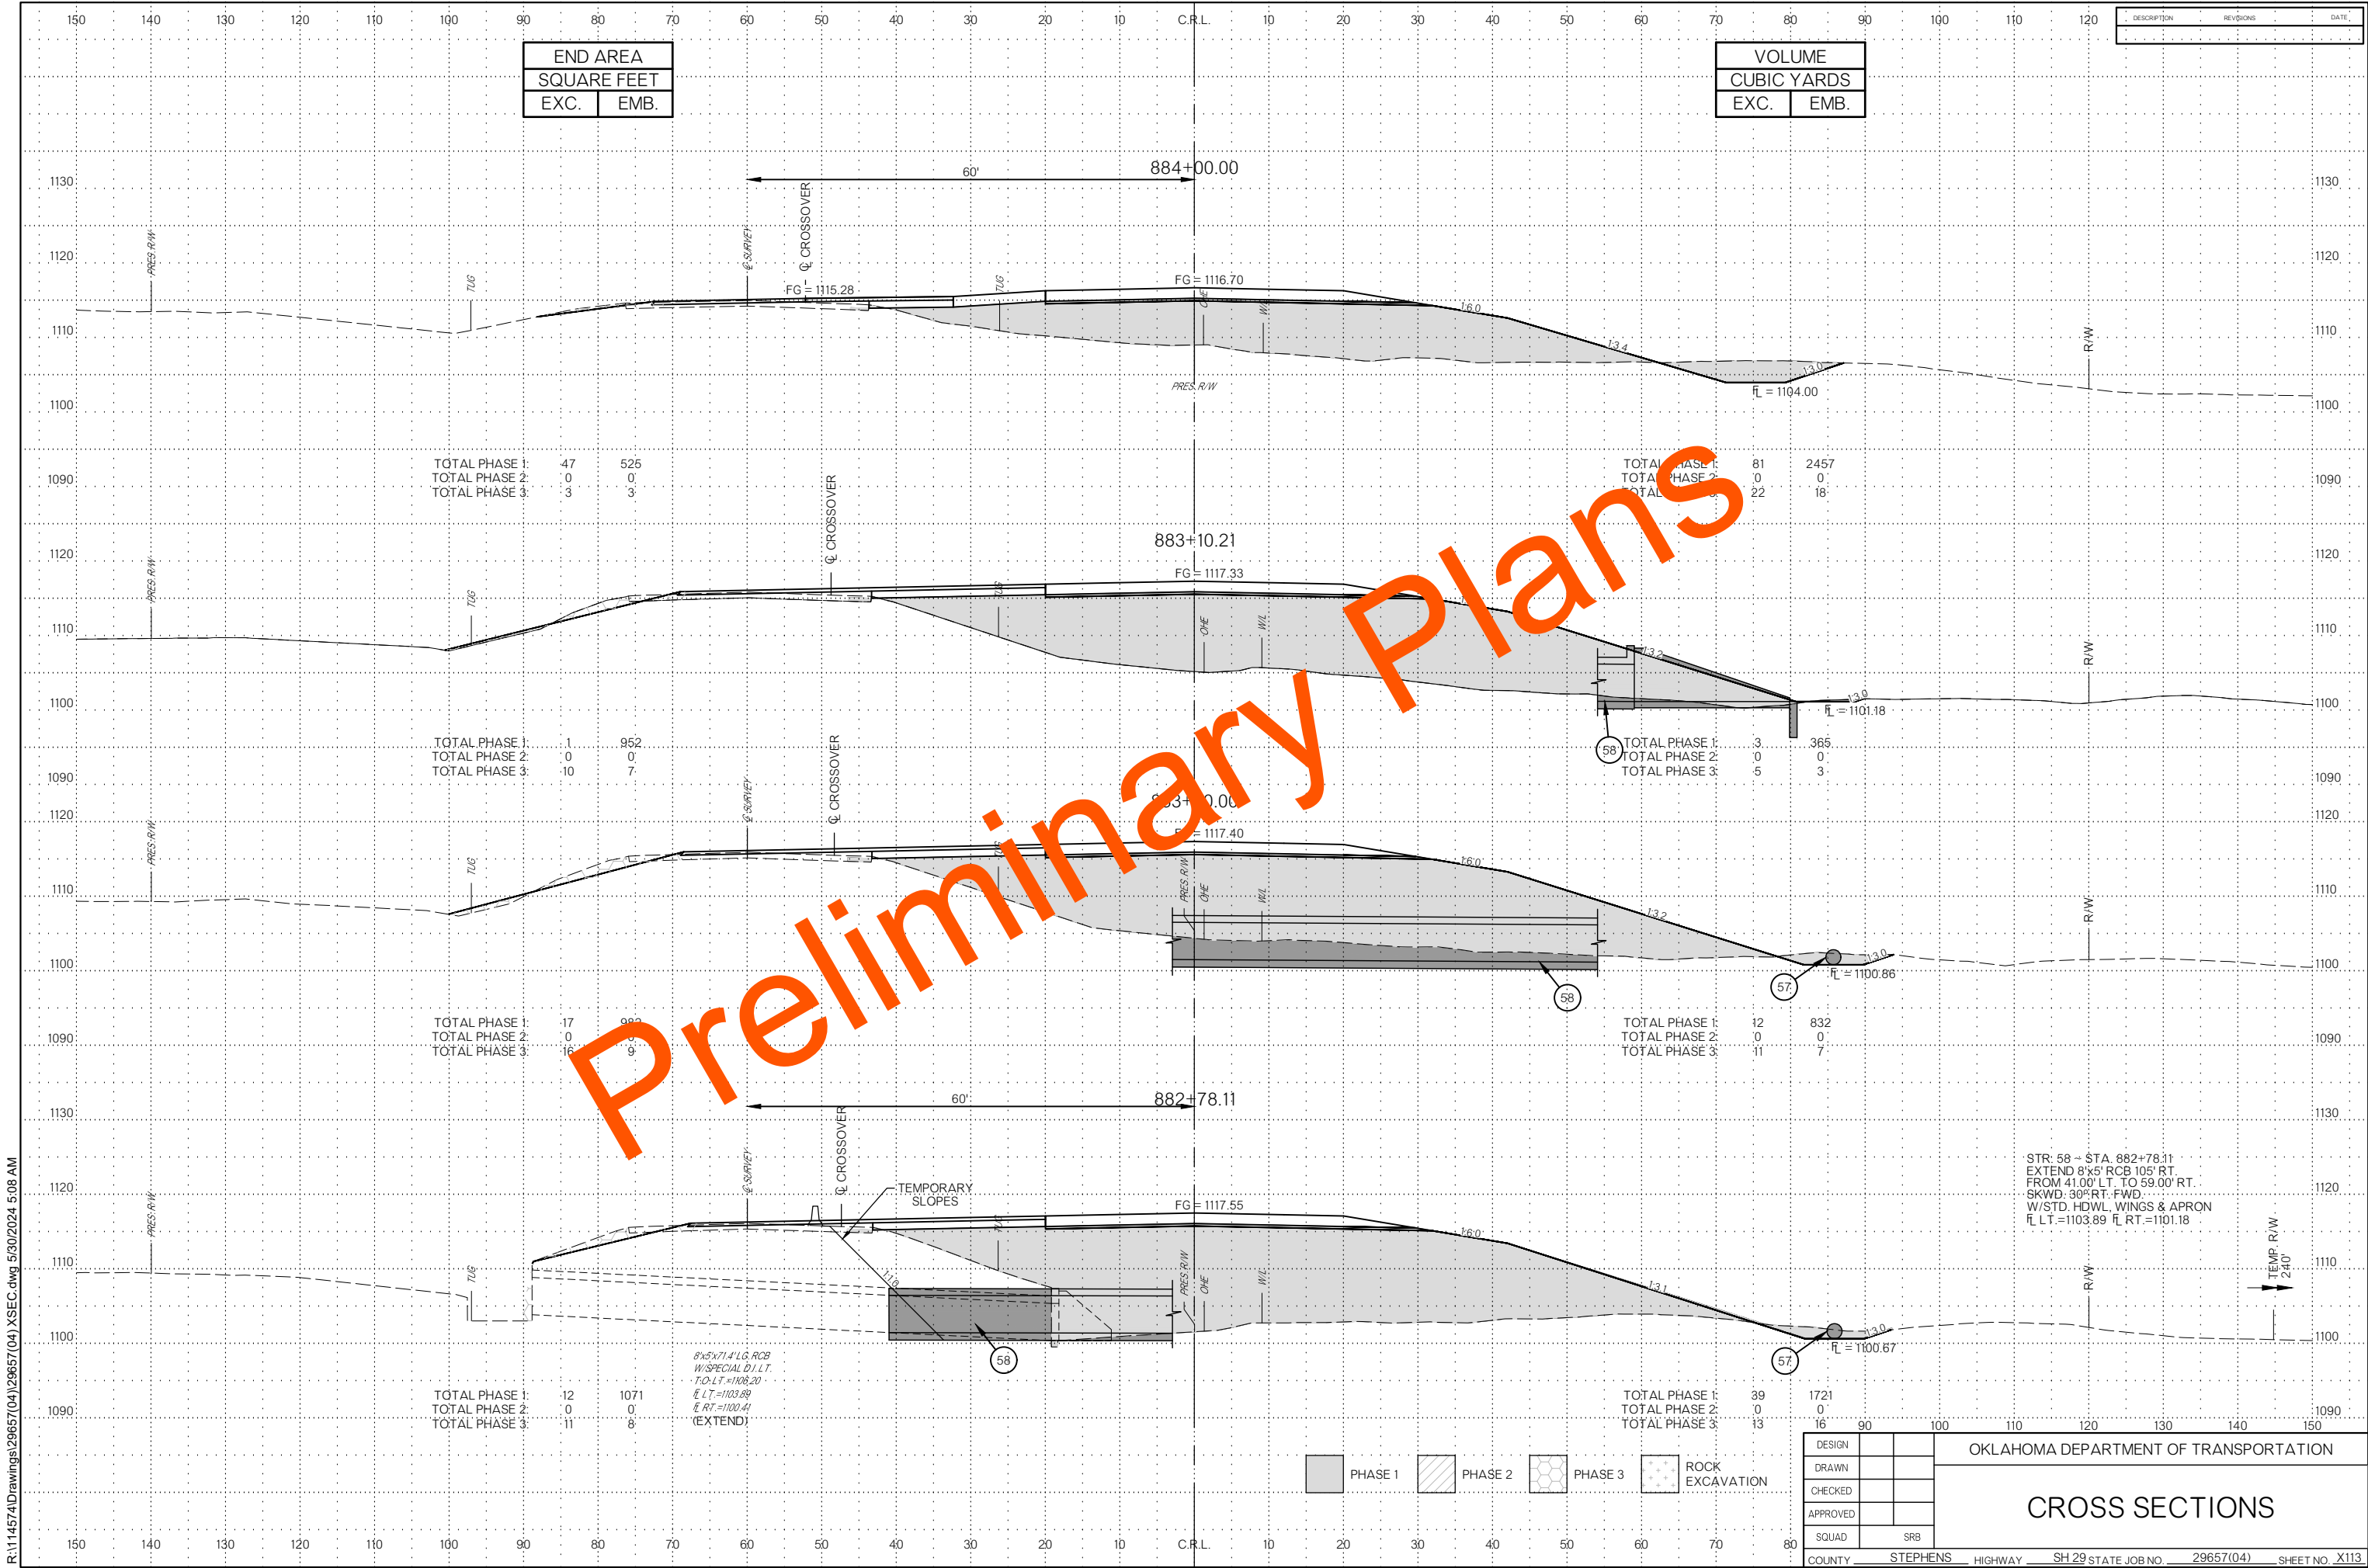

R:\114574\Drawings\29657(04)\XSEC.dwg 5/30/2024 5:08 AM

R:\114574\Drawings\29657(04)\29657(04).XSEC.dwg 5/30/2024 5:08 AM

